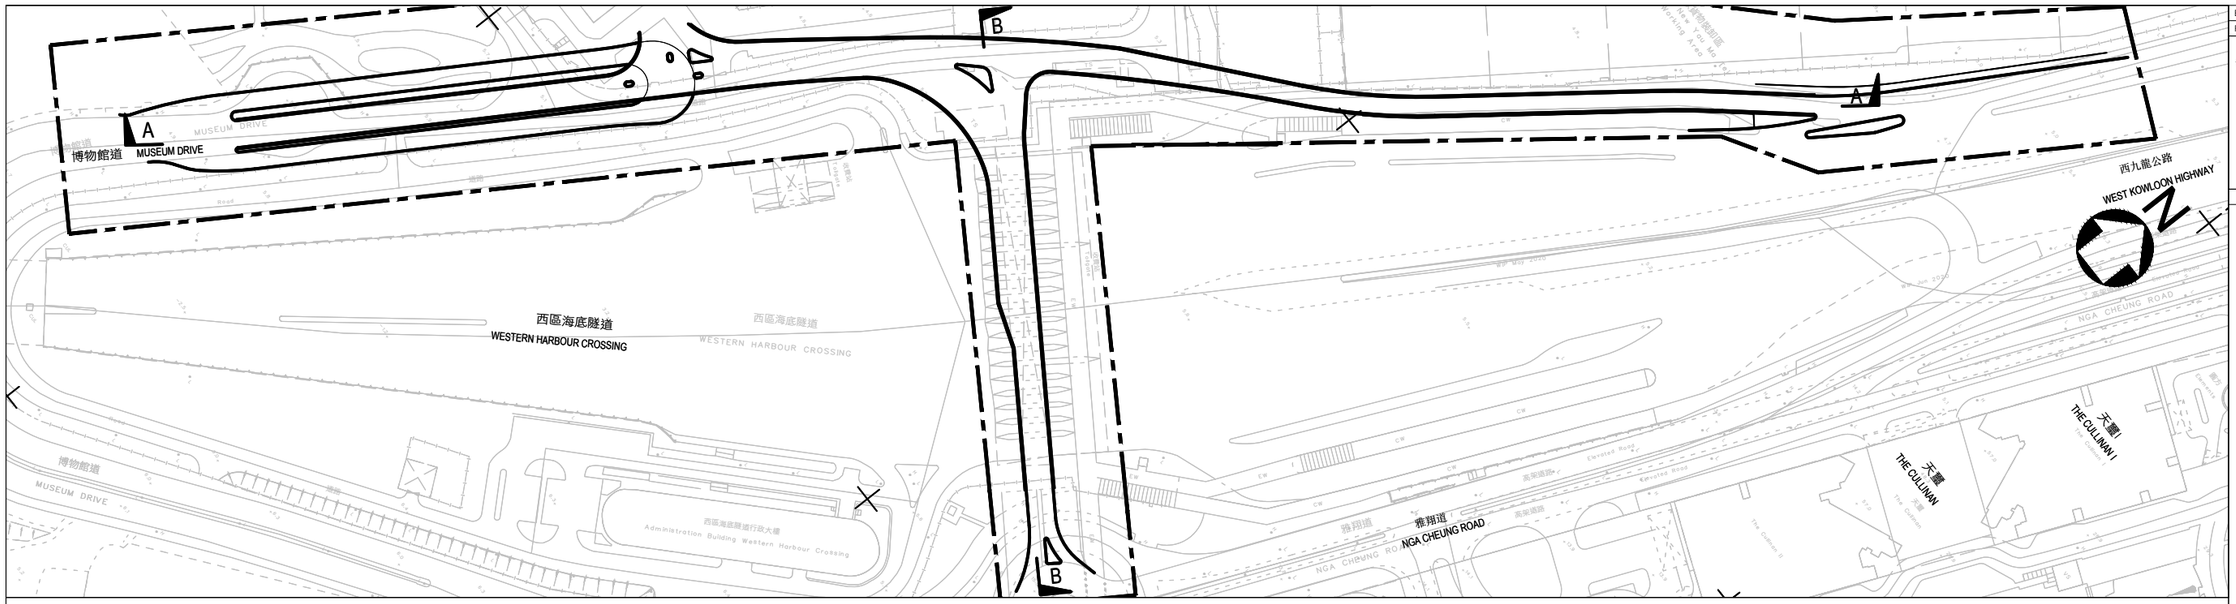

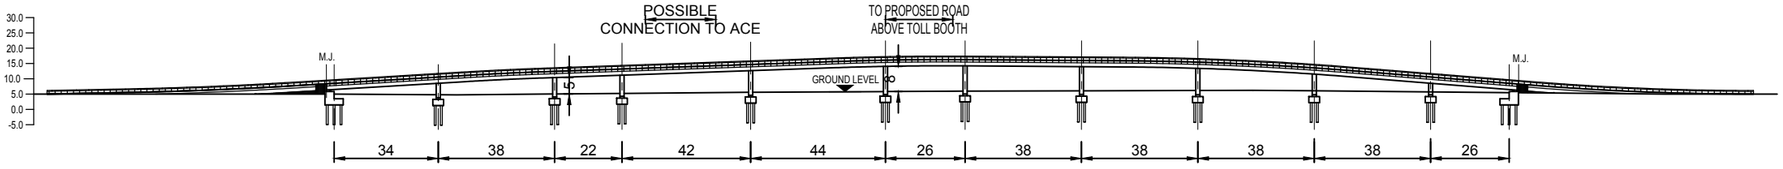

SECTION A - A
SCALE 1 : 1000

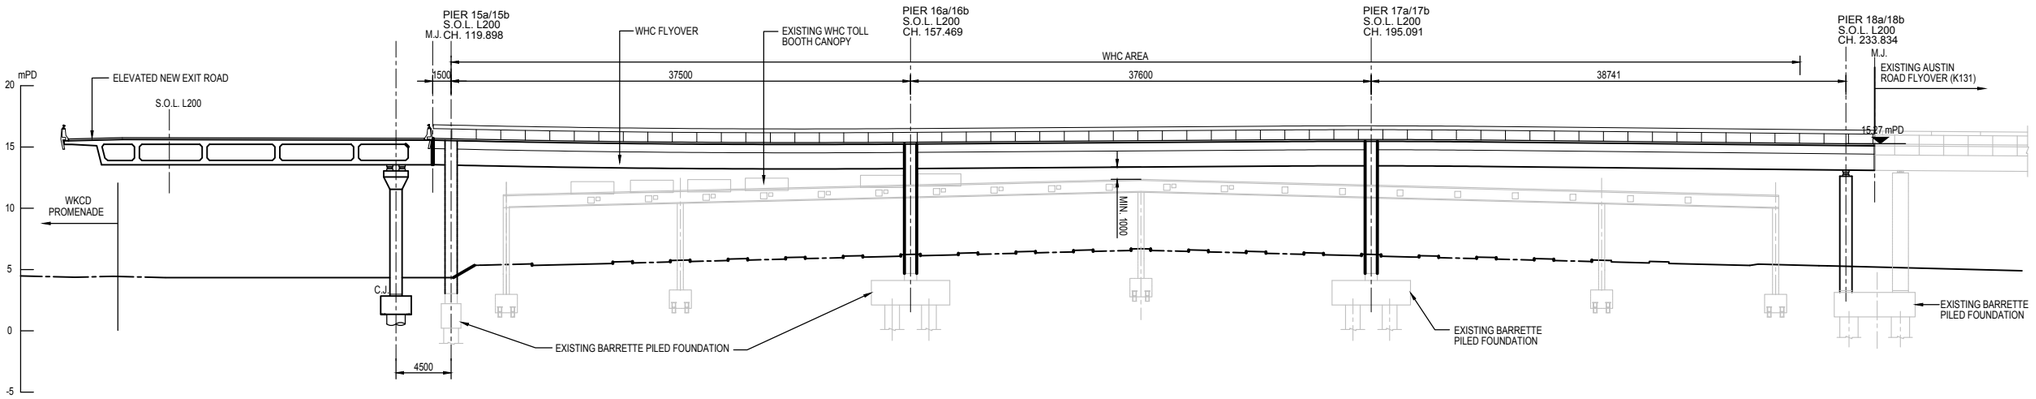

SECTION B - B
SCALE 1 : 250

0 2.5 5 7.5 10 12.5
METRES
1 : 250

0 10 20 30 40 50
METRES
1 : 1000

B.D. REF:
F.S.D. REF:

KEY PLAN

LEGEND:
SITE BOUNDARY

REV.	DATE	DESCRIPTION	INITIAL

JOB TITLE
REVISED AUSTIN ROAD FLYOVER

DRAWING TITLE
FIGURE 2.7
VERTICAL ALIGNMENT OF THE PROJECT

SCALE	1:1000	PRINTED	A1
CHECKED	-	DATE	-
APPROVED	-	DATE	-
DRAWN	-	DATE	-
CONTRACT NO.	-		

DRAWING NO. 04XXX-AEC-CIV-DWG-0207-R35-XXXX-WS1
REV. XA

CAD REF NAME: 04XXX-AEC-CIV-DWG-0207-R35-XXXX-WS1-XA.DWG

THE AUTHORITY

westKowloon
西九文化區

ZHANGWRS P:\PROJECTS\6058877\DRAWING\REPORT\R35\04XXX-AEC-CIV-DWG-0207-R35-XXXX-WS1-XA.dwg 24/11/2020

A1 (841mm x 594mm) Sheet Size