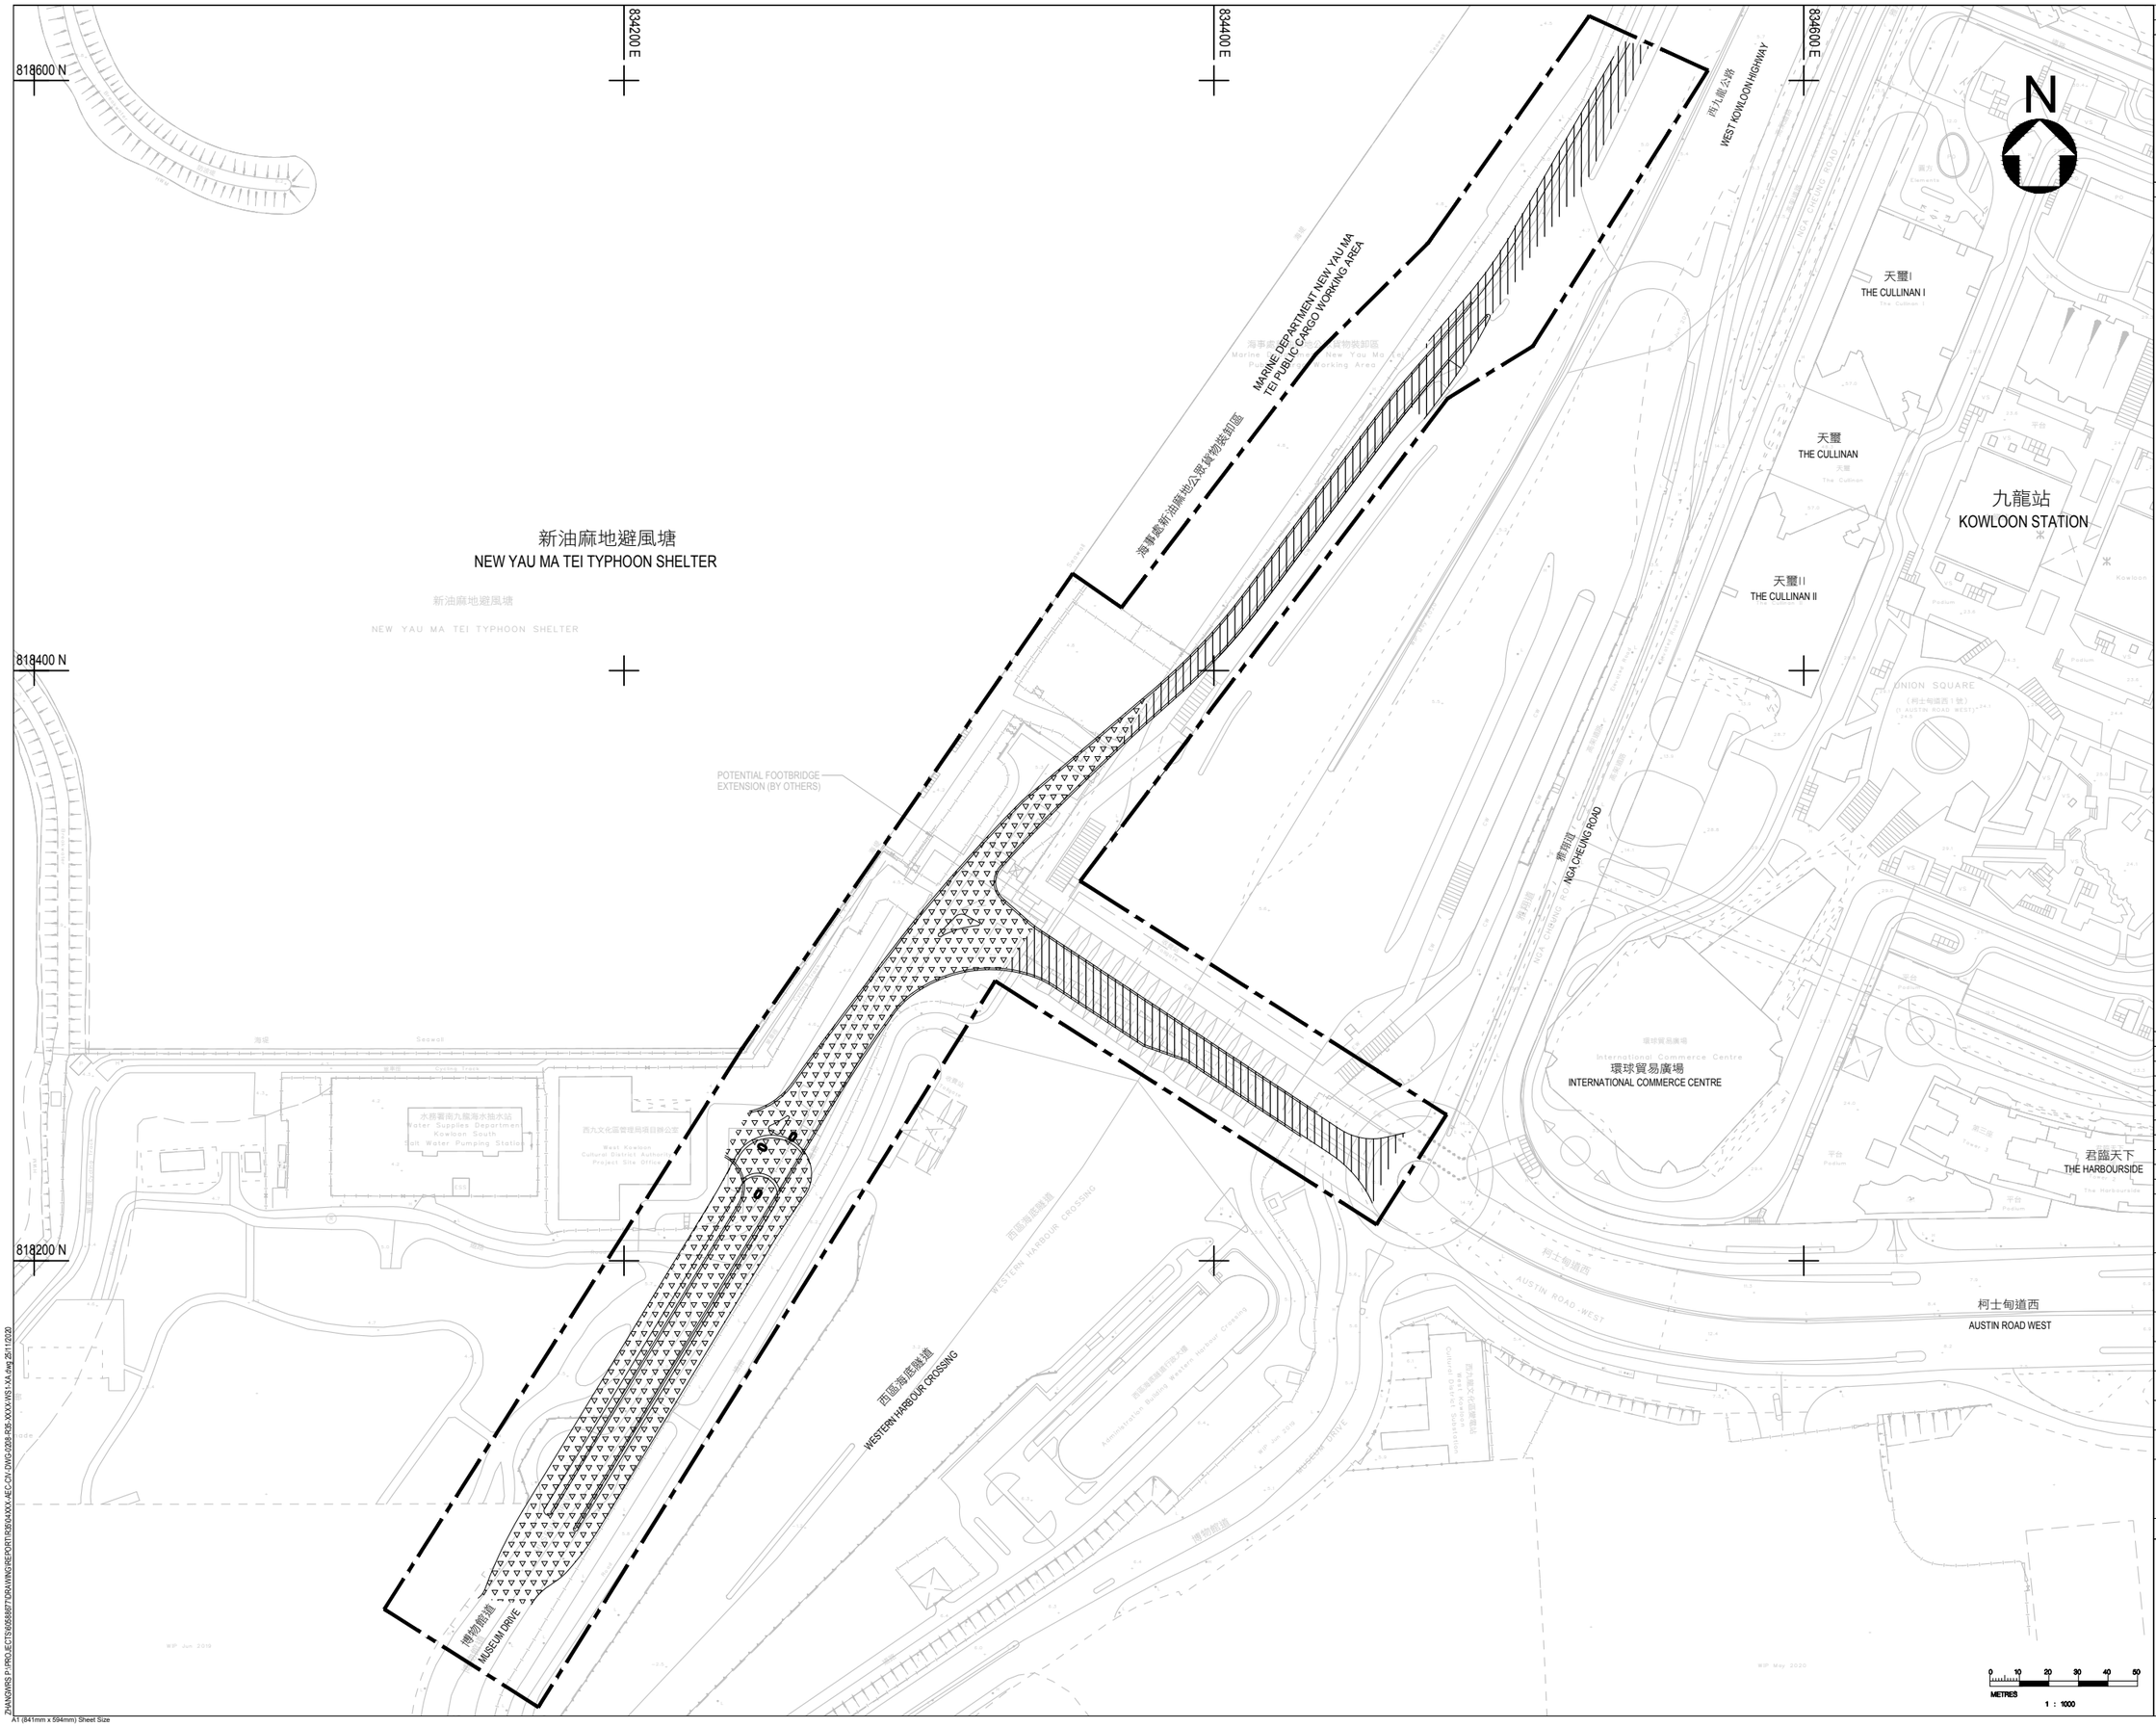

B.D. REF:

F.S.D. REF:

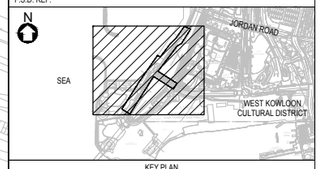

KEY PLAN

LEGEND:

- SITE BOUNDARY
- PHASE 1: CONSTRUCTION WORKS OF NER WITHIN WKCD AREA
- PHASE 2: CONSTRUCTION WORKS OF NER AND WHC FLYOVER WITHIN WHC AREA

REV.	DATE	DESCRIPTION	INITIAL

JOB TITLE
REVISED AUSTIN ROAD FLYOVER

DRAWING TITLE
FIGURE 2.8
PHASING OF CONSTRUCTION WORKS

SCALE	1:1000	PRINTED	A1
CHECKED	-	DATE	-
APPROVED	-	DATE	-
DRAWN	-	DATE	-
CONTRACT NO.	-		

DRAWING NO. 04XXX-AEC-CIV-DWG-0208-R35-XXXX-WS1 REV. XA

CAD REF NAME: 04XXX-AEC-CIV-DWG-0208-R35-XXXX-WS1-XA.DWG

THE AUTHORITY

westKowloon
西九文化區

ZHANGWRS P:\PROJECTS\60588877\DRAWING\REPORT\R35\04XXX-AEC-CIV-DWG-0208-R35-XXXX-WS1-XA.dwg 25/11/2020

A1 (841mm x 594mm) Sheet Size