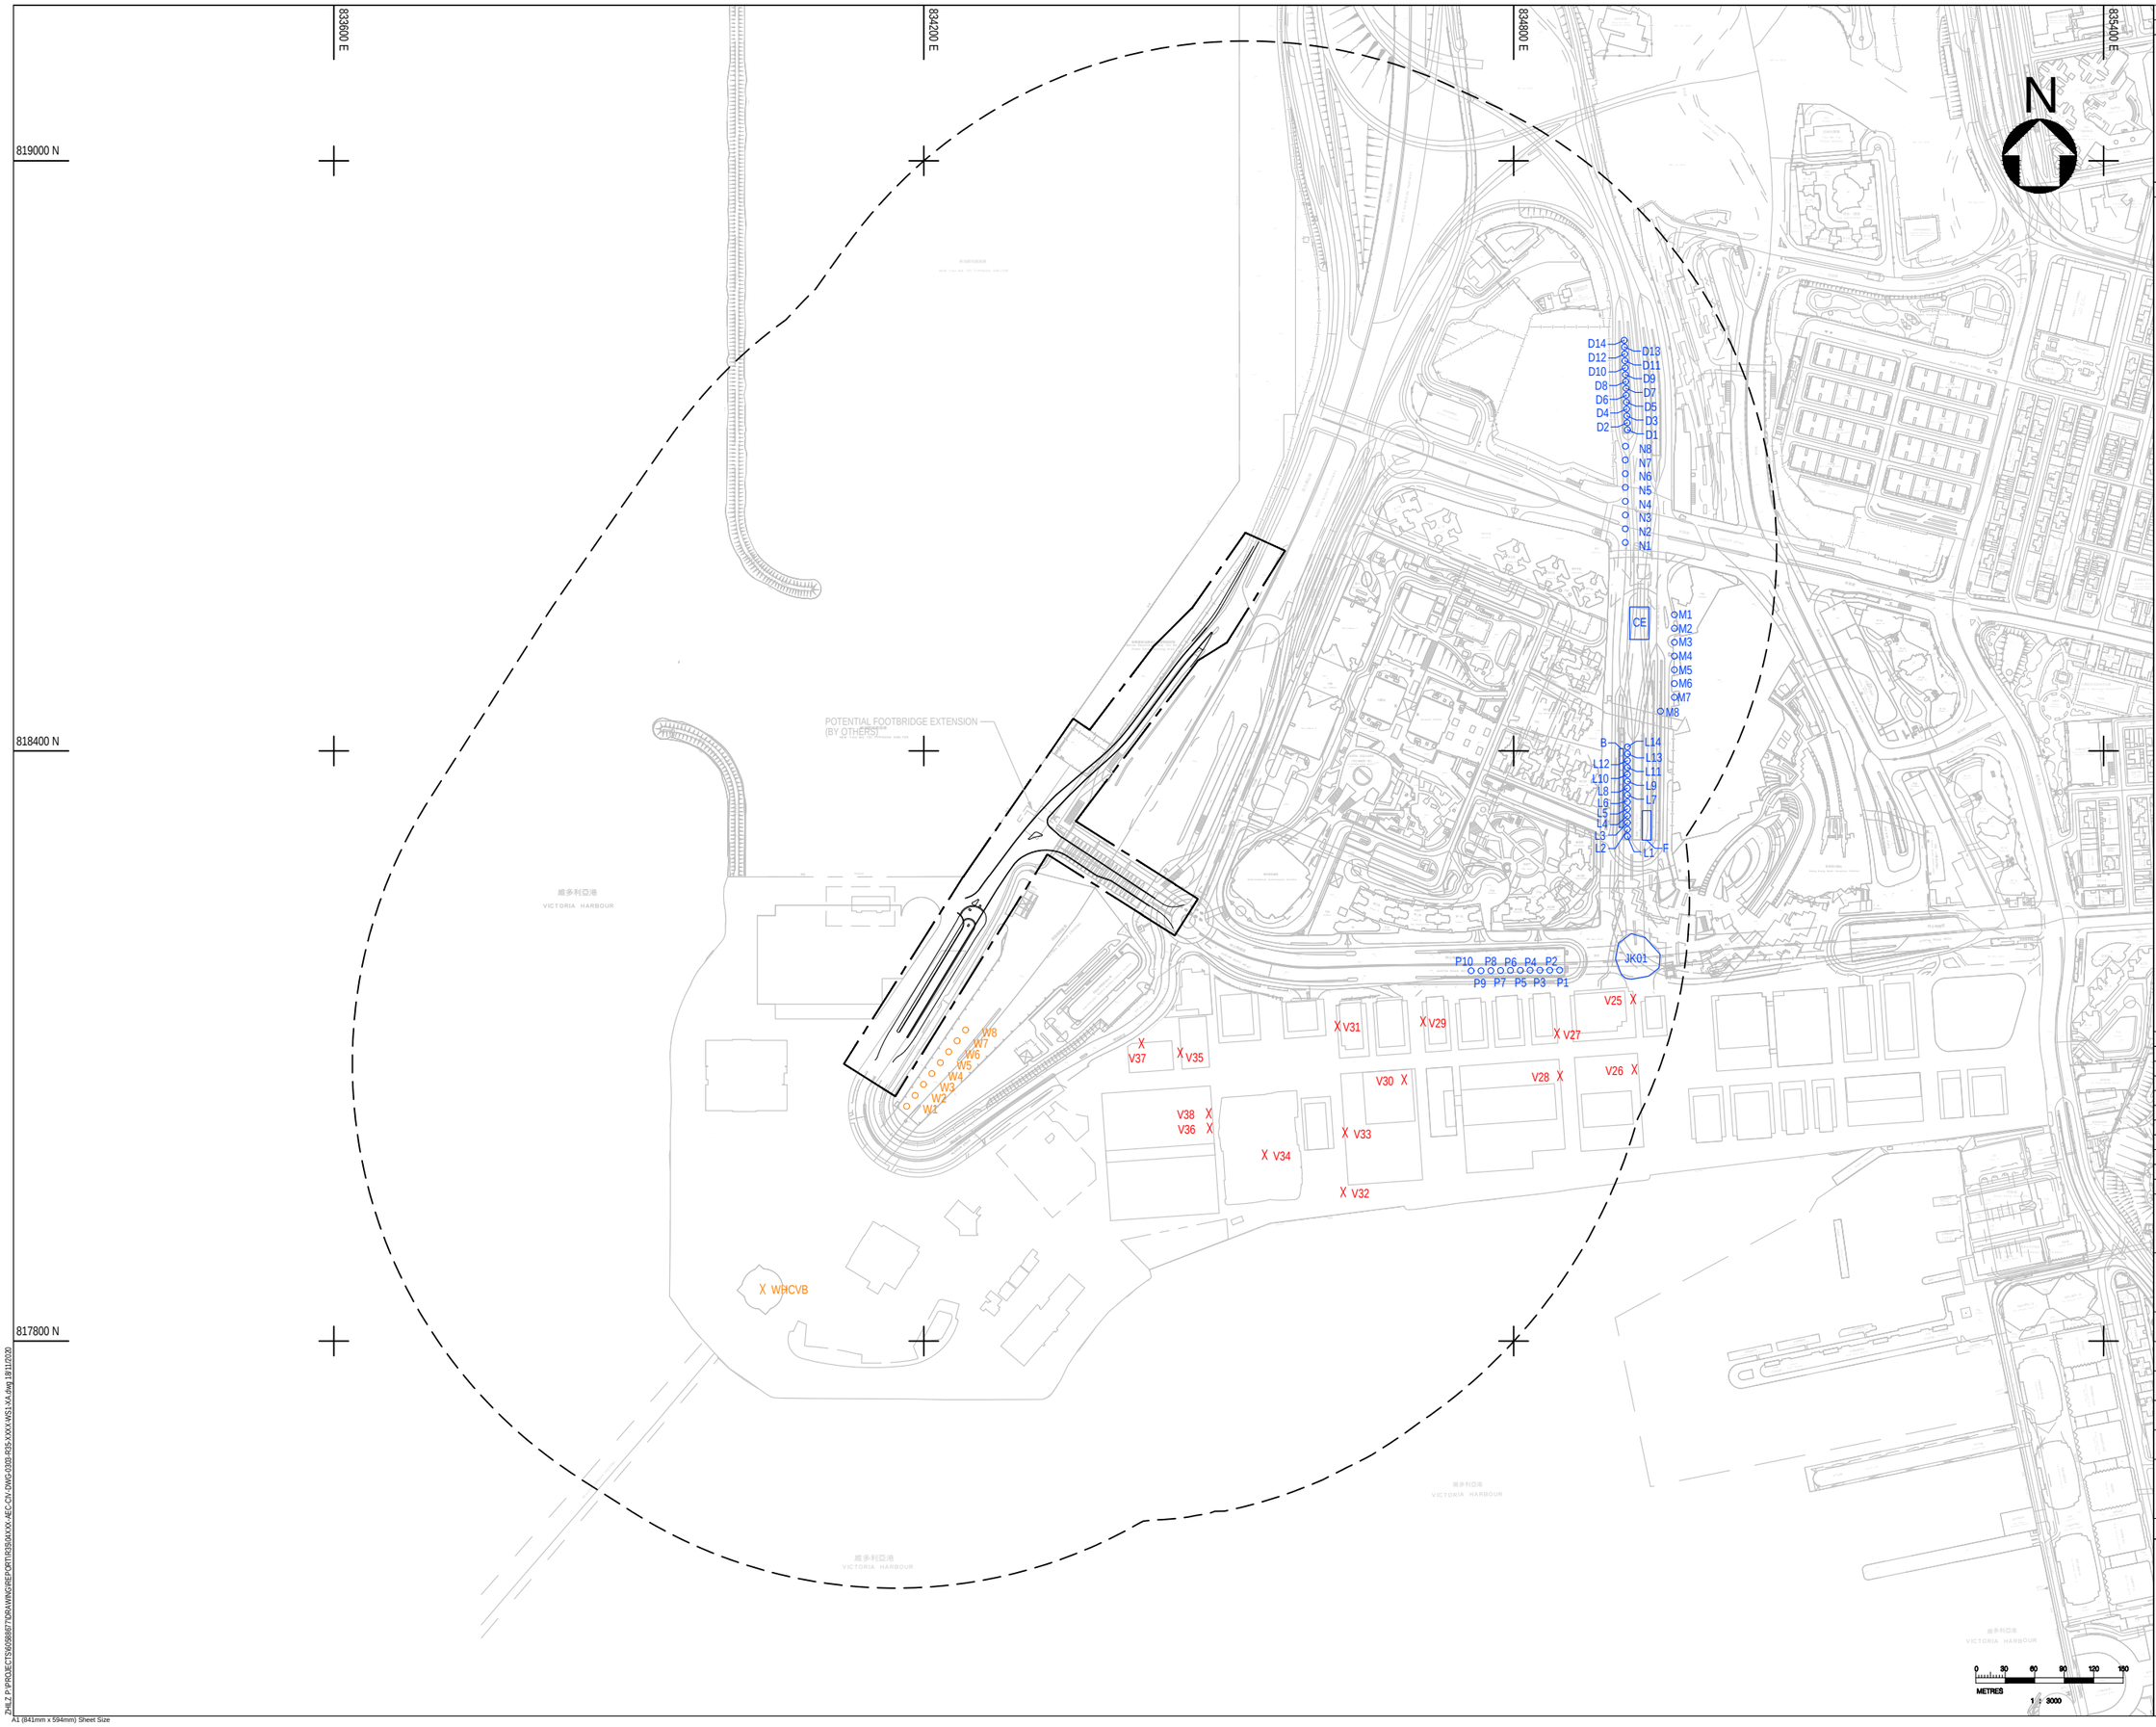

B.D. REF:

F.S.D. REF:

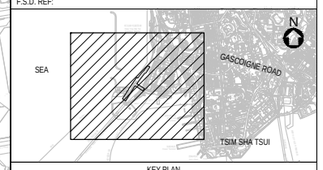

KEY PLAN

LEGEND:

	SITE BOUNDARY
	500m STUDY AREA
CE	EMISSION FROM TOP OPENING OF LIN CHEUNG ROAD AND AUSTIN ROAD WEST (AREA SOURCES)
D1	EMISSION FROM PORTAL OF LIN CHEUNG ROAD AND AUSTIN ROAD WEST (VOLUME SOURCES)
W1	EMISSION FROM PORTAL OF WESTERN HARBOUR CROSSING (VOLUME SOURCES)
V25	EMISSION FROM VENTILATION EXHAUST SERVING UNDERGROUND ROAD WORKS OF WKCD (POINT SOURCES)
WHCVB	EMISSION FROM VENTILATION BUILDING OF WESTERN HARBOUR CROSSING (POINT SOURCE)

REV.	DATE	DESCRIPTION	INITIAL

JOB TITLE
REVISED AUSTIN ROAD FLYOVER

DRAWING TITLE
FIGURE 3.3 LOCATION OF PORTALS, UNDERPASS TOP OPENINGS, VENTILATION BUILDING AND VENTILATION EXHAUSTS

SCALE	1 : 3000	PRINTED	A1
CHECKED	-	DATE	-
APPROVED	-	DATE	-
DRAWN	-	DATE	-
CONTRACT NO.	-		

DRAWING NO. 04XXX-AEC-CIV-DWG-0303-R35-XXXX-WS1

REV. XA

CAD REF NAME: 04XXX-AEC-CIV-DWG-0303-R35-XXXX-WS1-XA.DWG

THE AUTHORITY

westKowloon
西九文化區

ZHILZ P:\PROJECTS\60588677\DRAWING\REPORT\R35\04XXX-AEC-CIV-DWG-0303-R35-XXXX-WS1-XA.dwg 18/11/2020

A1 (841mm x 594mm) Sheet Size