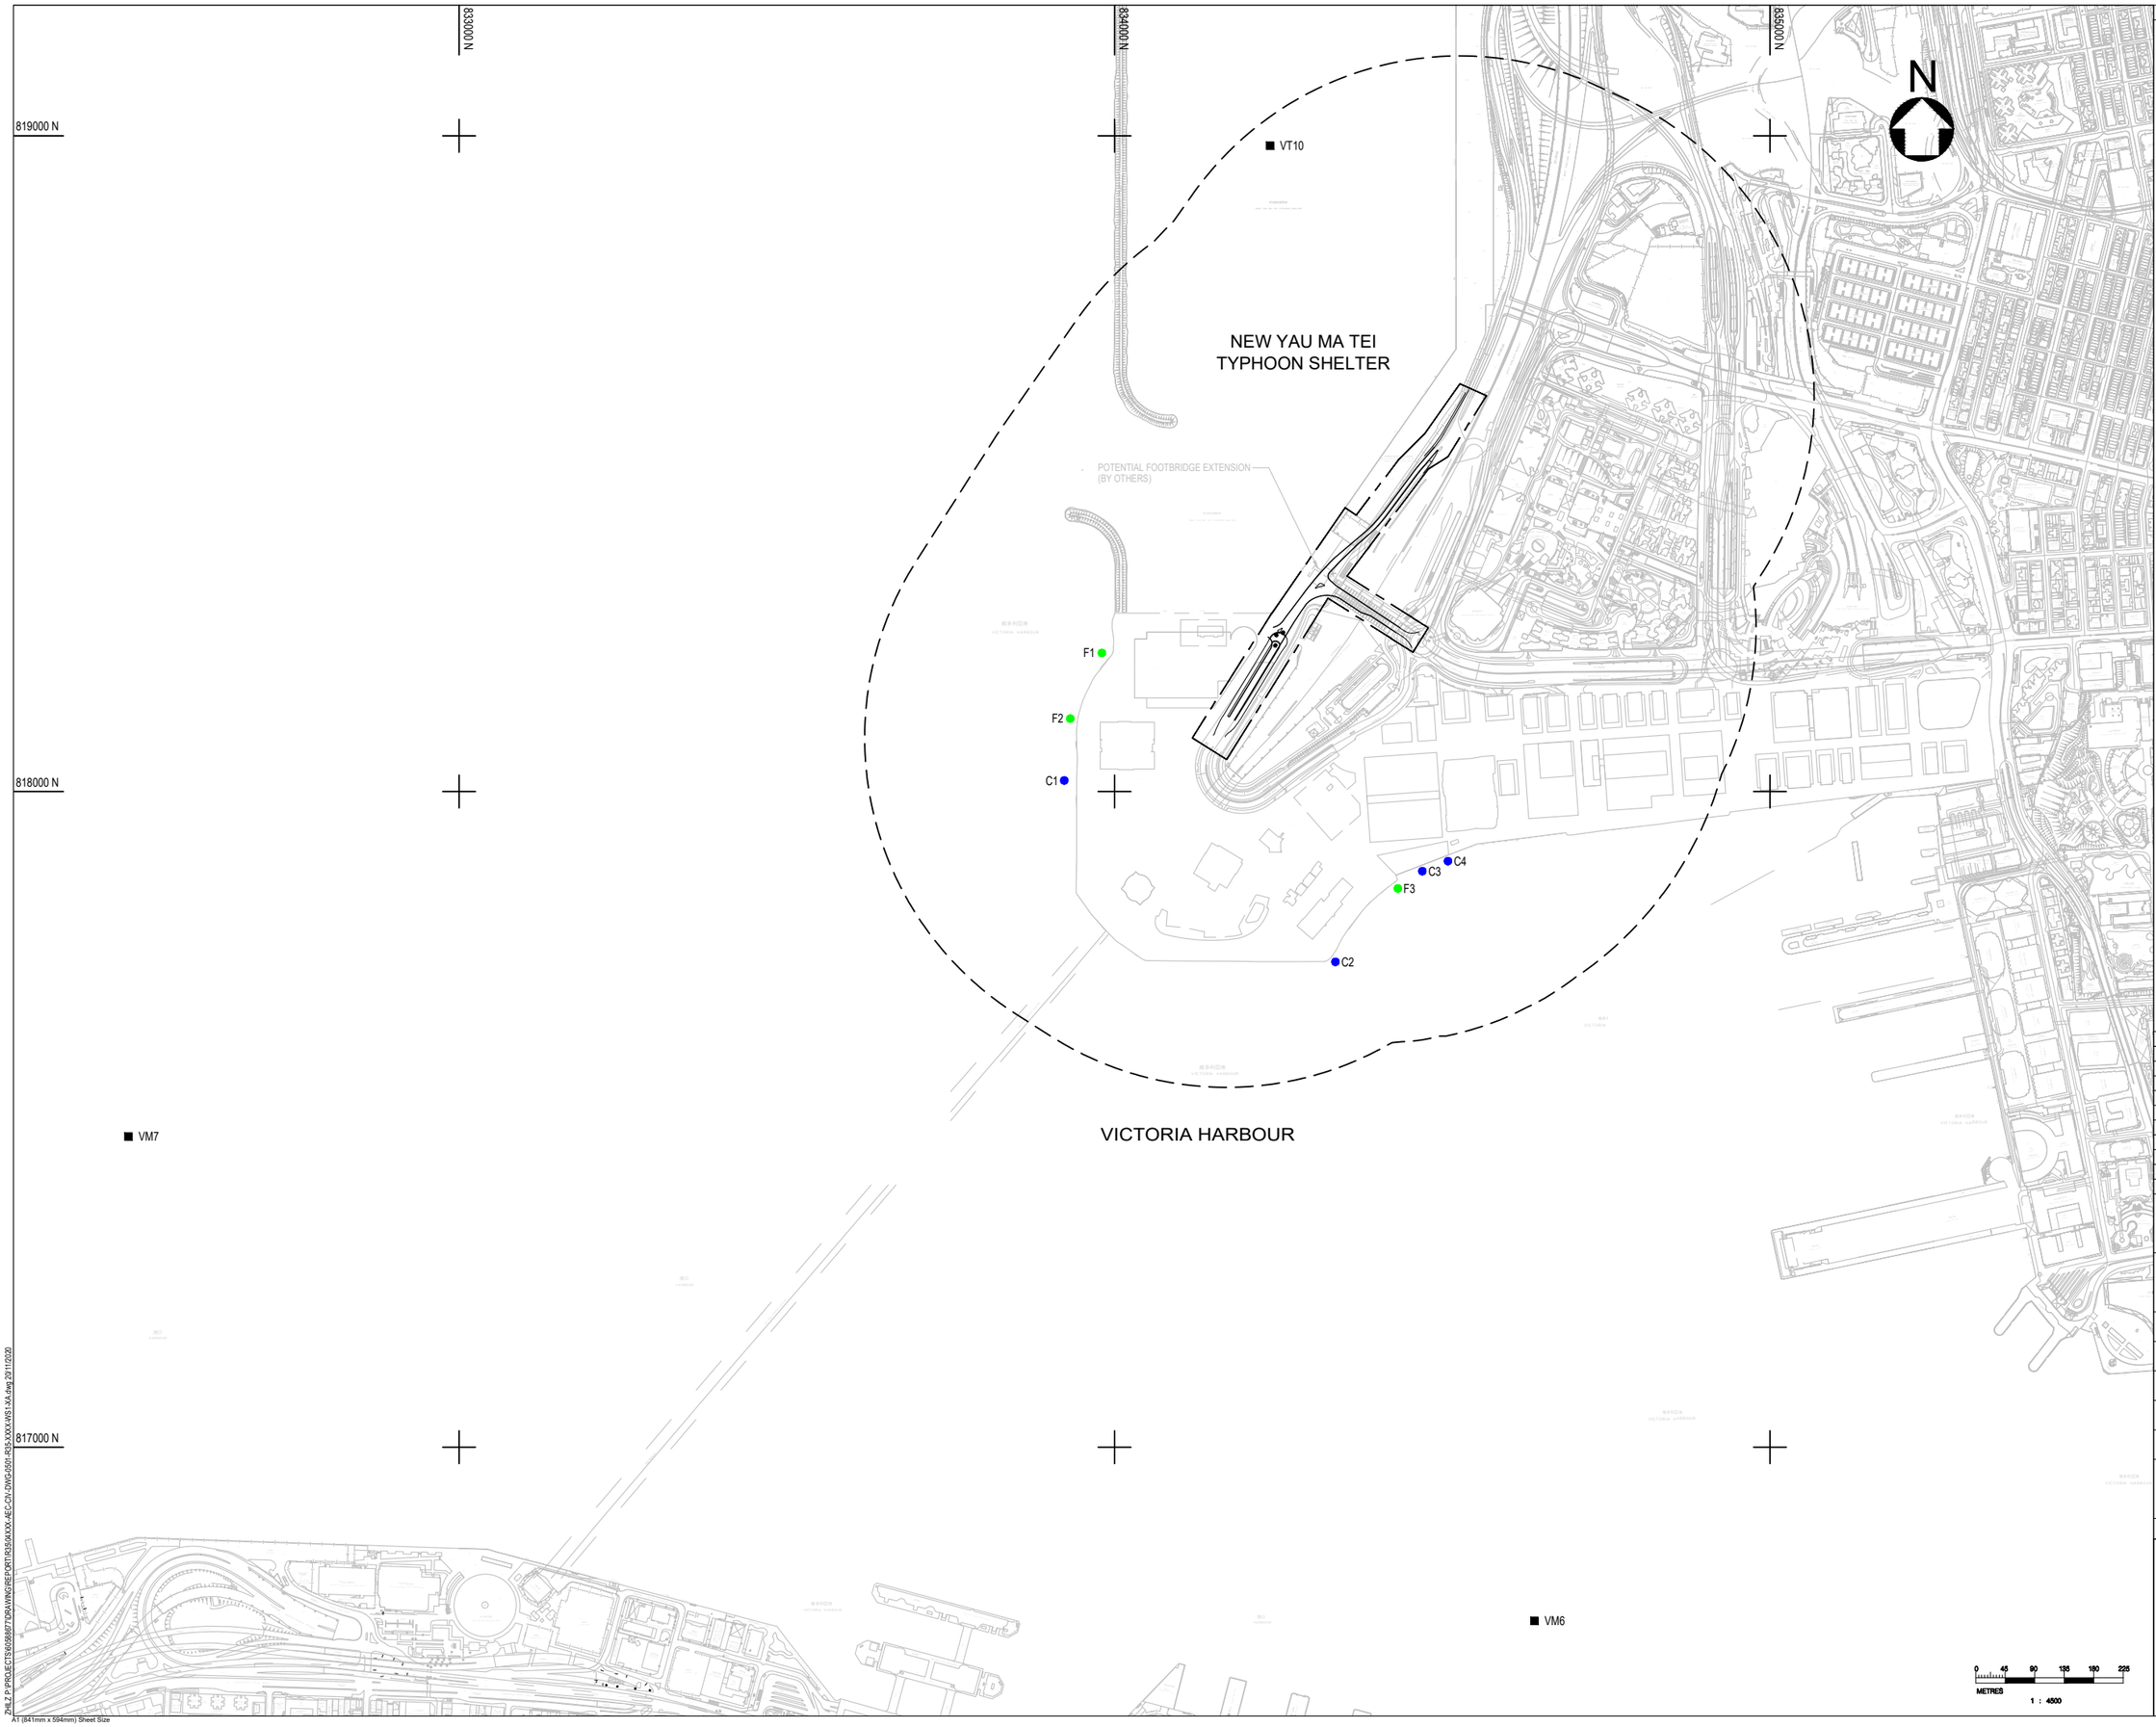

B.D. REF:

LEGEND:

SITE BOUNDARY

500m STUDY AREA

EPD MONITORING STATION
VT10 - NEW YAU MA TEI TYPHOON SHELTER
VM6 - VICTORIA HARBOUR(CENTRAL)
VM7 - VICTORIA HARBOUR (WESTERN)

COOLING WATER INTAKE
C1 - PROPOSED FOR MEGA PERFORMANCE VENUE/EXHIBITION CENTER & HOTEL
C2 - MTRC KOWLOON STATION
C3 - THE ELEMENTS
C4 - WEST KOWLOON CULTURAL DISTRICT DISTRICT COOLING SYSTEM

FLUSHING WATER INTAKE
F1 - WSD KOWLOON SOUTH
F2 - WSD YAU MA TEI
F3 - MTRC KOWLOON STATION

REV.	DATE	DESCRIPTION	INITIAL

JOB TITLE
REVISED AUSTIN ROAD FLYOVER

DRAWING TITLE
FIGURE 5.1
LOCATIONS OF WATER SENSITIVE RECEIVERS AND EPD MONITORING STATIONS

SCALE	1:4500	PRINTED	A1
CHECKED	-	DATE	-
APPROVED	-	DATE	-
DRAWN	-	DATE	-
CONTRACT NO.	-		

DRAWING NO. 04XXX-AEC-CIV-DWG-0501-R35-XXXX-WS1
REV. XA

CAD REF NAME: 04XXX-AEC-CIV-DWG-0501-R35-XXXX-WS1-XA.DWG

THE AUTHORITY

westKowloon
西九文化區

ZHILZ P:\PROJECTS\60588677\DRAWING\REPORT\R35\04XXX-AEC-CIV-DWG-0501-R35-XXXX-WS1-XA.dwg 20/11/2020

A1 (841mm x 594mm) Sheet Size