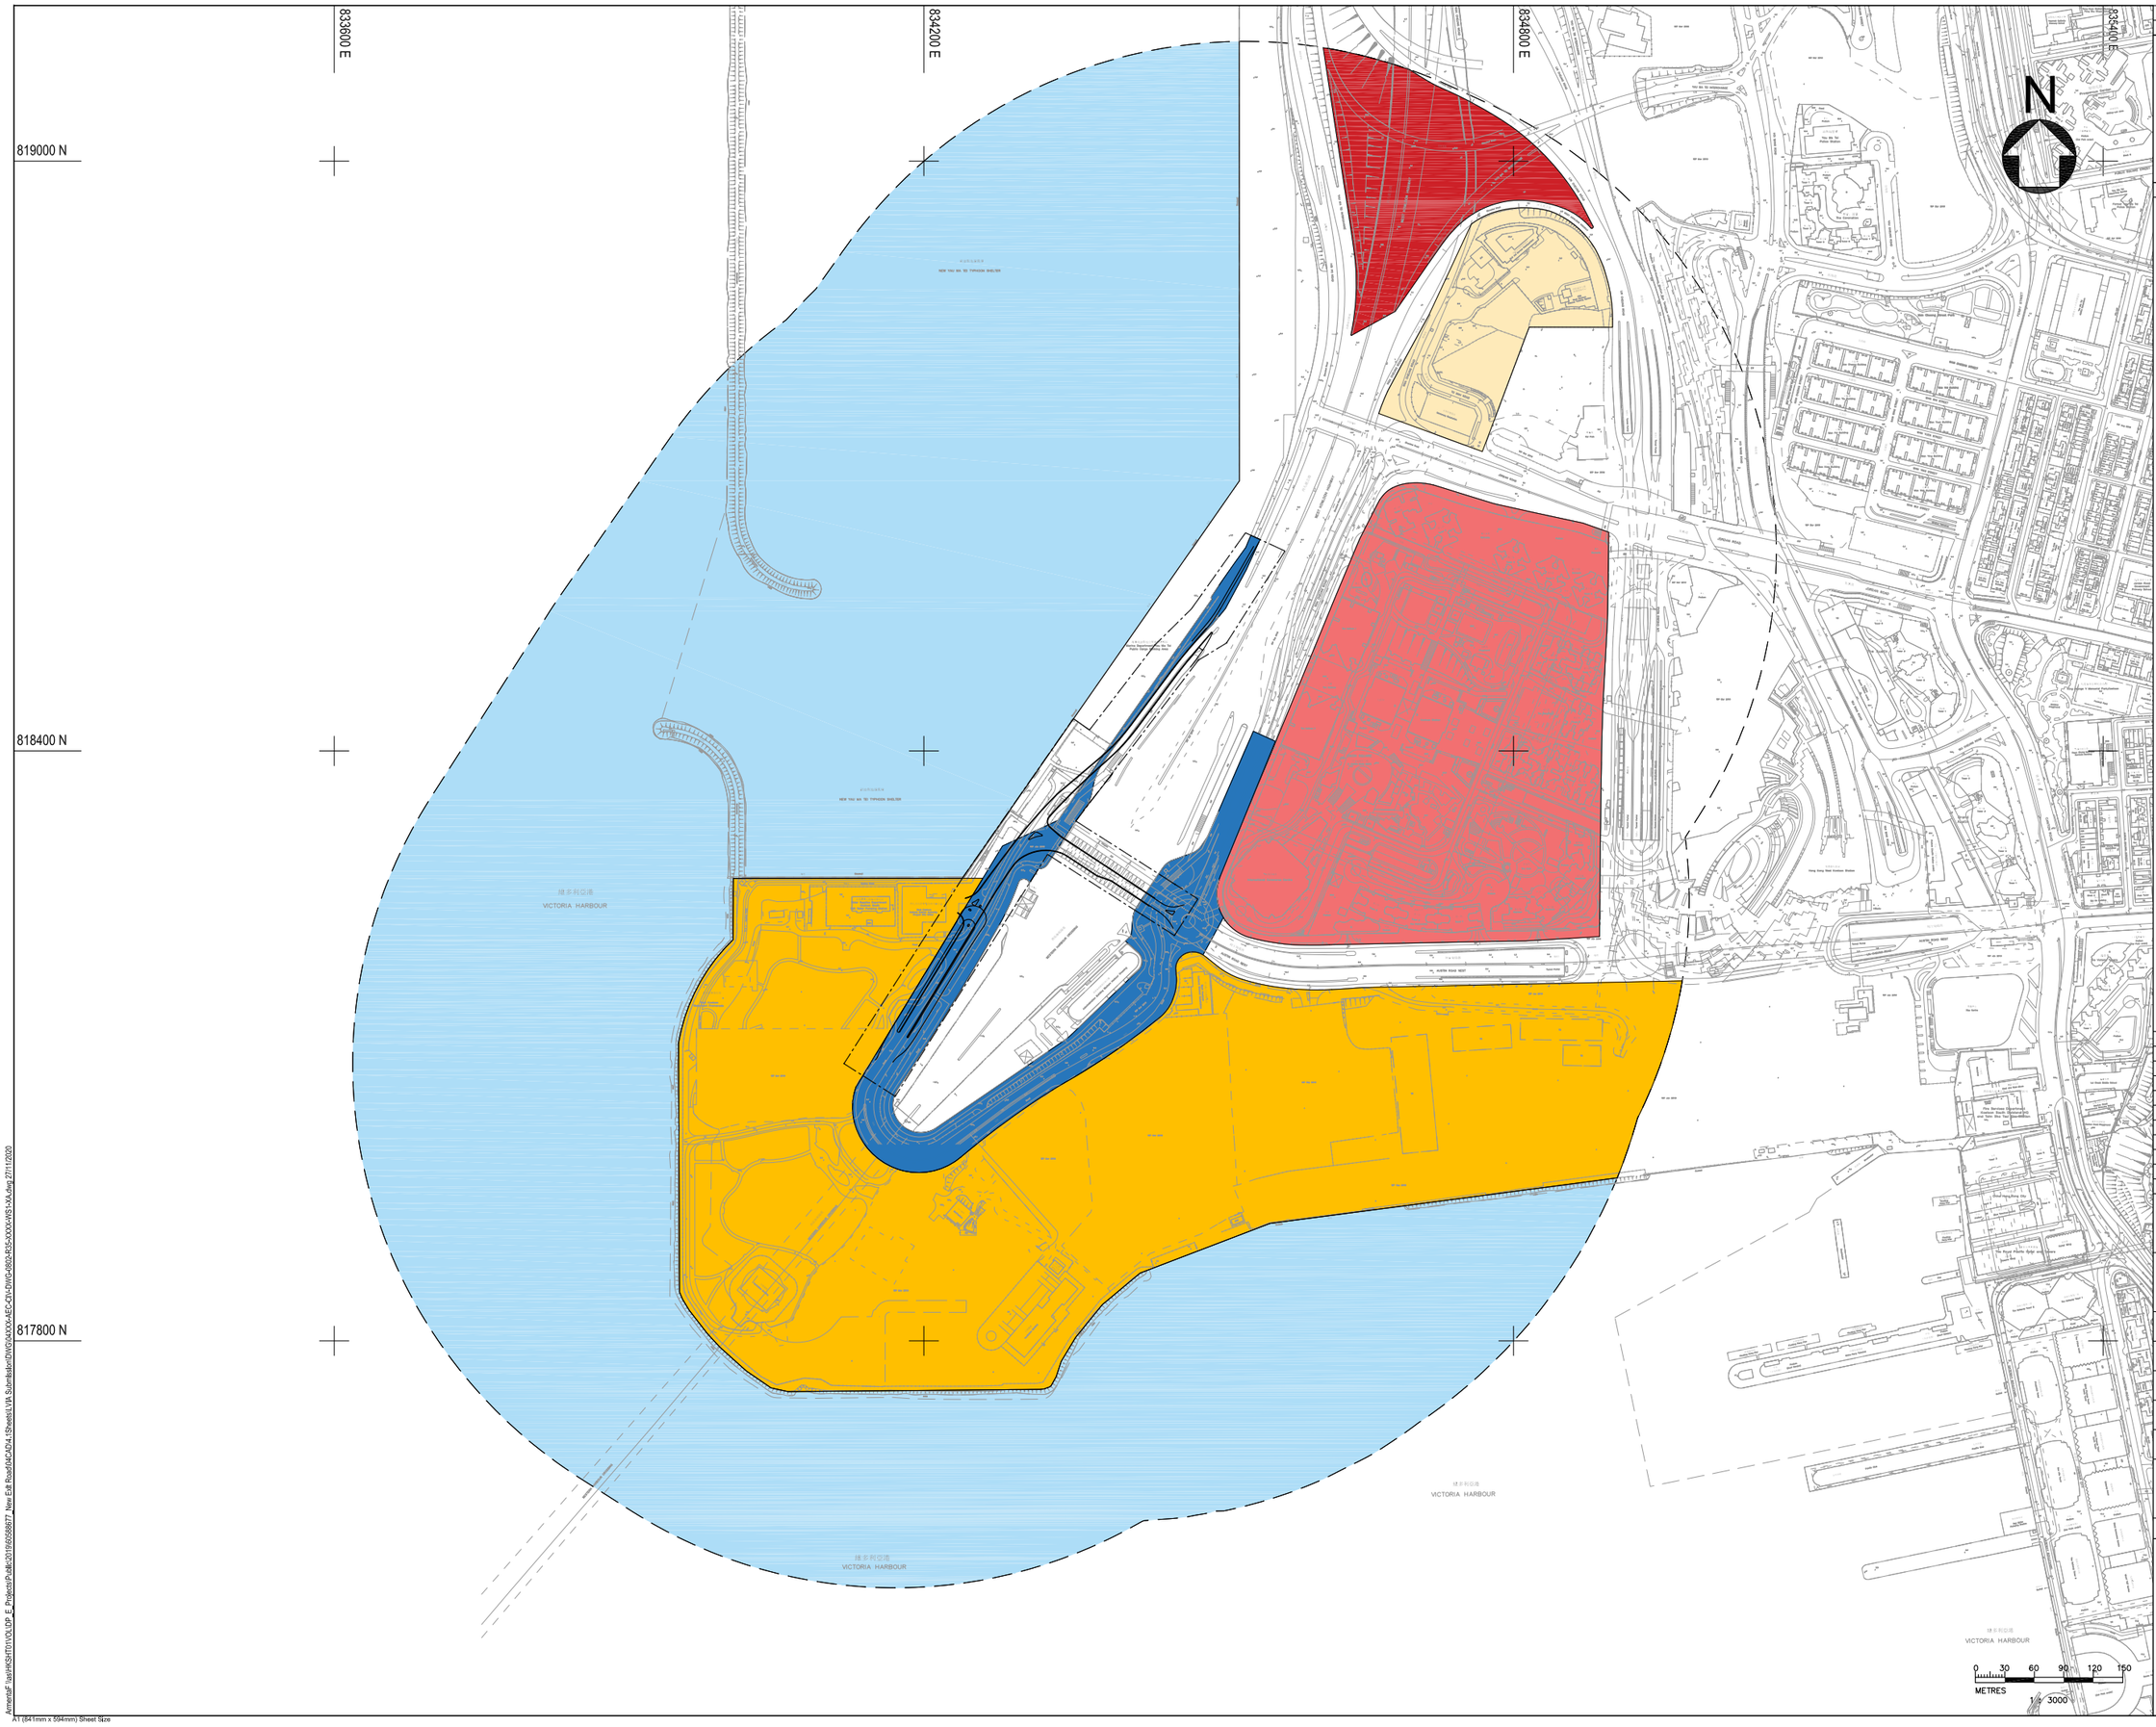

B.D. REF:

F.S.D. REF:

KEY PLAN

LEGEND:

- PROJECT BOUNDARY
- STUDY BOUNDARY (500m FROM PROJECT BOUNDARY)
- PROPOSED ROAD ALIGNMENT
- LR-1 ROADSIDE PLANTING AREAS ALONG MUSEUM DRIVE
- LR-2 WATERBODY IN VICTORIA HARBOUR
- LR-3 LANDSCAPE AREA WITHIN WKCD
- LR-4 LANDSCAPE AREA WITHIN UNION SQUARE
- LR-5 LANDSCAPE AREA ALONG TO WHA ROAD
- LR-6 ROADSIDE PLANTING AREAS ALONG YAU MA TEI INTERCHANGE

REV.	DATE	DESCRIPTION	INITIAL

JOB TITLE
REVISED AUSTIN ROAD FLYOVER

DRAWING TITLE
FIGURE 8.2 LANDSCAPE RESOURCES

SCALE	1:3000	PRINTED	A1
CHECKED	-	DATE	-
APPROVED	-	DATE	-
DRAWN	-	DATE	-
CONTRACT NO.	-		

DRAWING NO. 04XXX-AEC-CIV-DWG-0802-R35-XXXX-WS1

REV. XA

CAD REF NAME: 04XXX-AEC-CIV-DWG-0802-R35-XXXX-WS1-XA.DWG

THE AUTHORITY

westKowloon
西九文化區

A1 (841mm x 594mm) Sheet Size