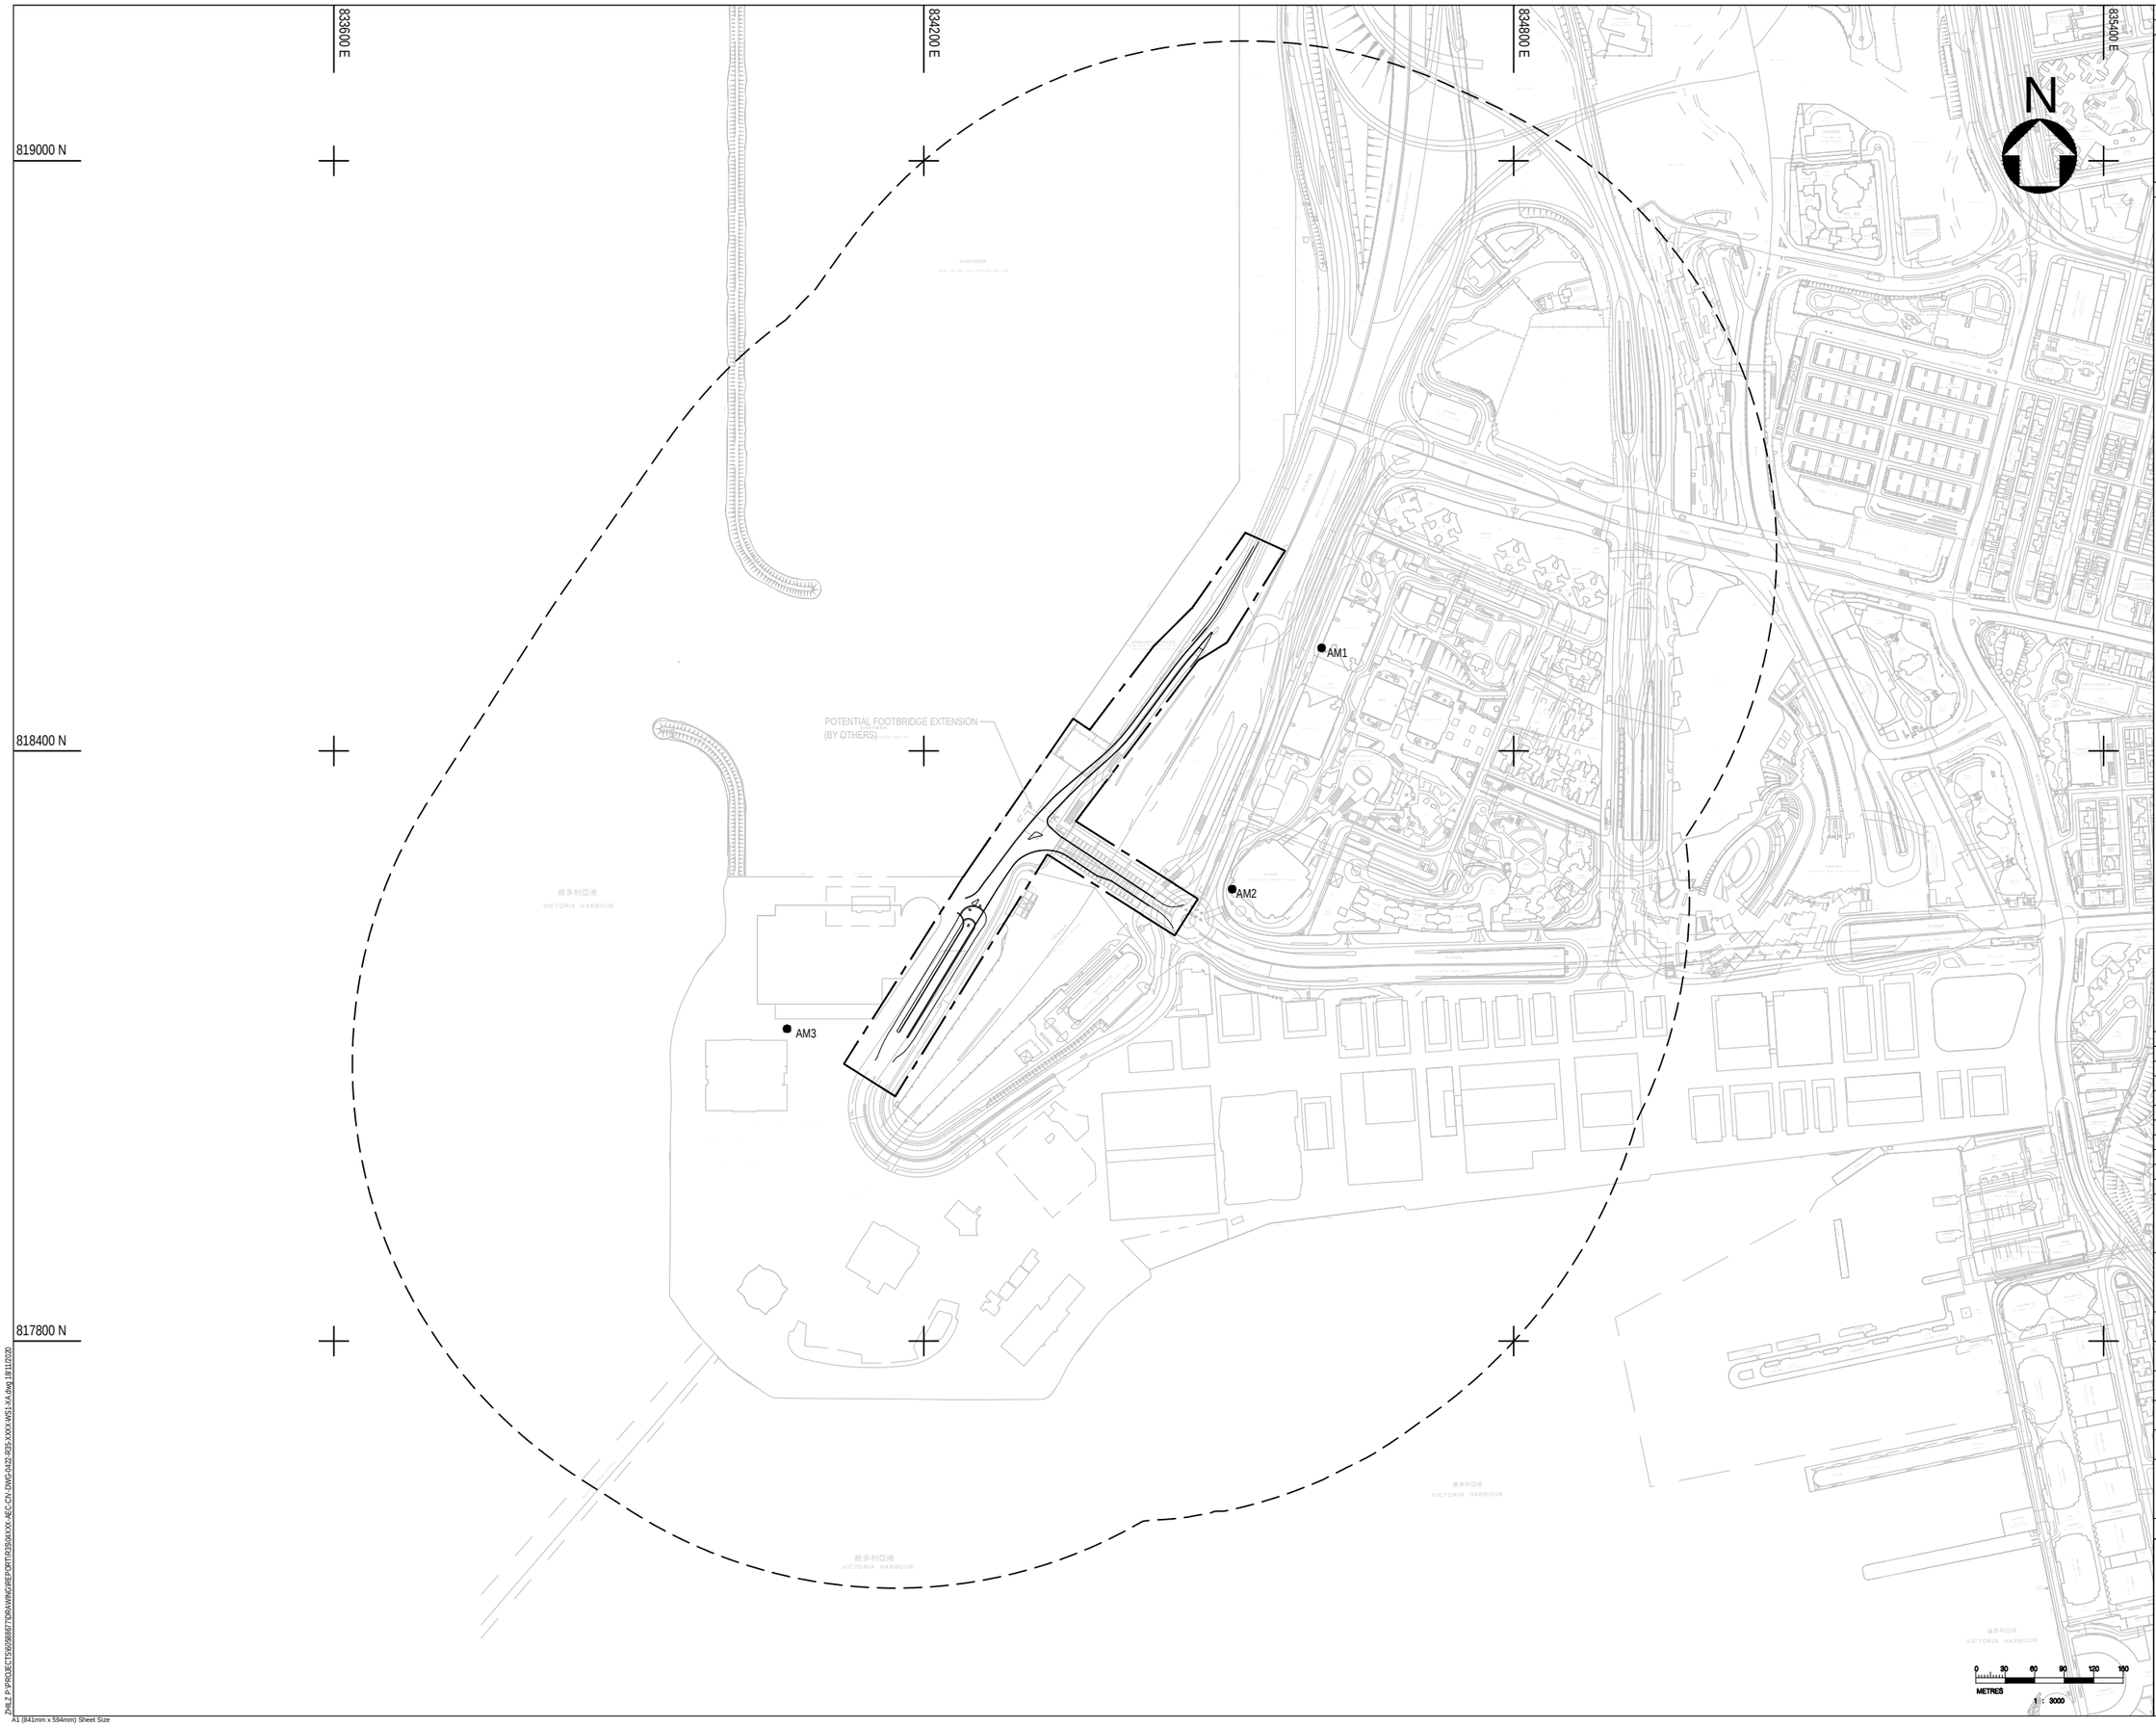

B.D. REF:

F.S.D. REF:

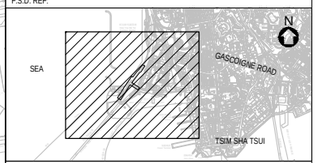

KEY PLAN

LEGEND:

SITE BOUNDARY

500m STUDY AREA

AM1 AIR QUALITY MONITORING STATION

REV.	DATE	DESCRIPTION	INITIAL

JOB TITLE

REVISED AUSTIN ROAD FLYOVER

DRAWING TITLE

FIGURE 2.2

LOCATIONS OF AIR QUALITY MONITORING STATIONS

SCALE	1 : 3000	PRINTED	A1
CHECKED	-	DATE	-
APPROVED	-	DATE	-
DRAWN	-	DATE	-
CONTRACT NO.	-		

DRAWING NO. 04XXX-AEC-CIV-DWG-0422-R35-XXXX-WS1

REV. XA

CAD REF NAME: 04XXX-AEC-CIV-DWG-0422-R35-XXXX-WS1-XA.DWG

THE AUTHORITY

westKowloon

西九文化區

ZHILZ P:\PROJECTS\60588677\DRAWING\REPORT\R35\04XXX-AEC-CIV-DWG-0422-R35-XXXX-WS1-XA.dwg 18/11/2020

A1 (841mm x 594mm) Sheet Size