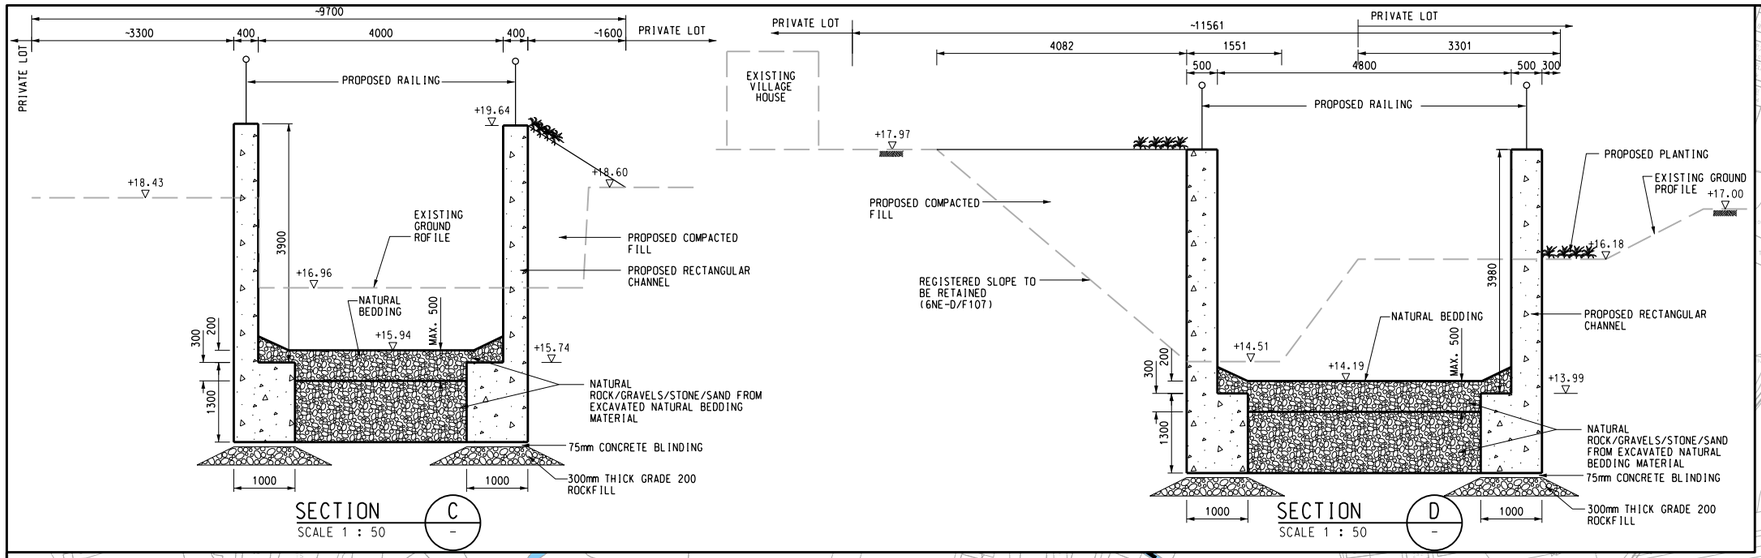

DO NOT SCALE

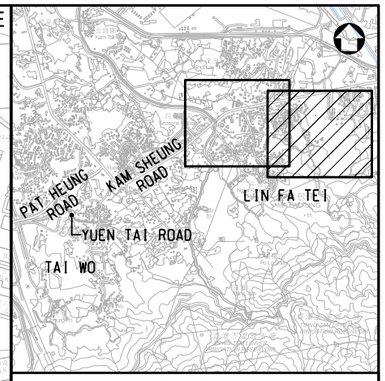

KEY PLAN
N.T.S.

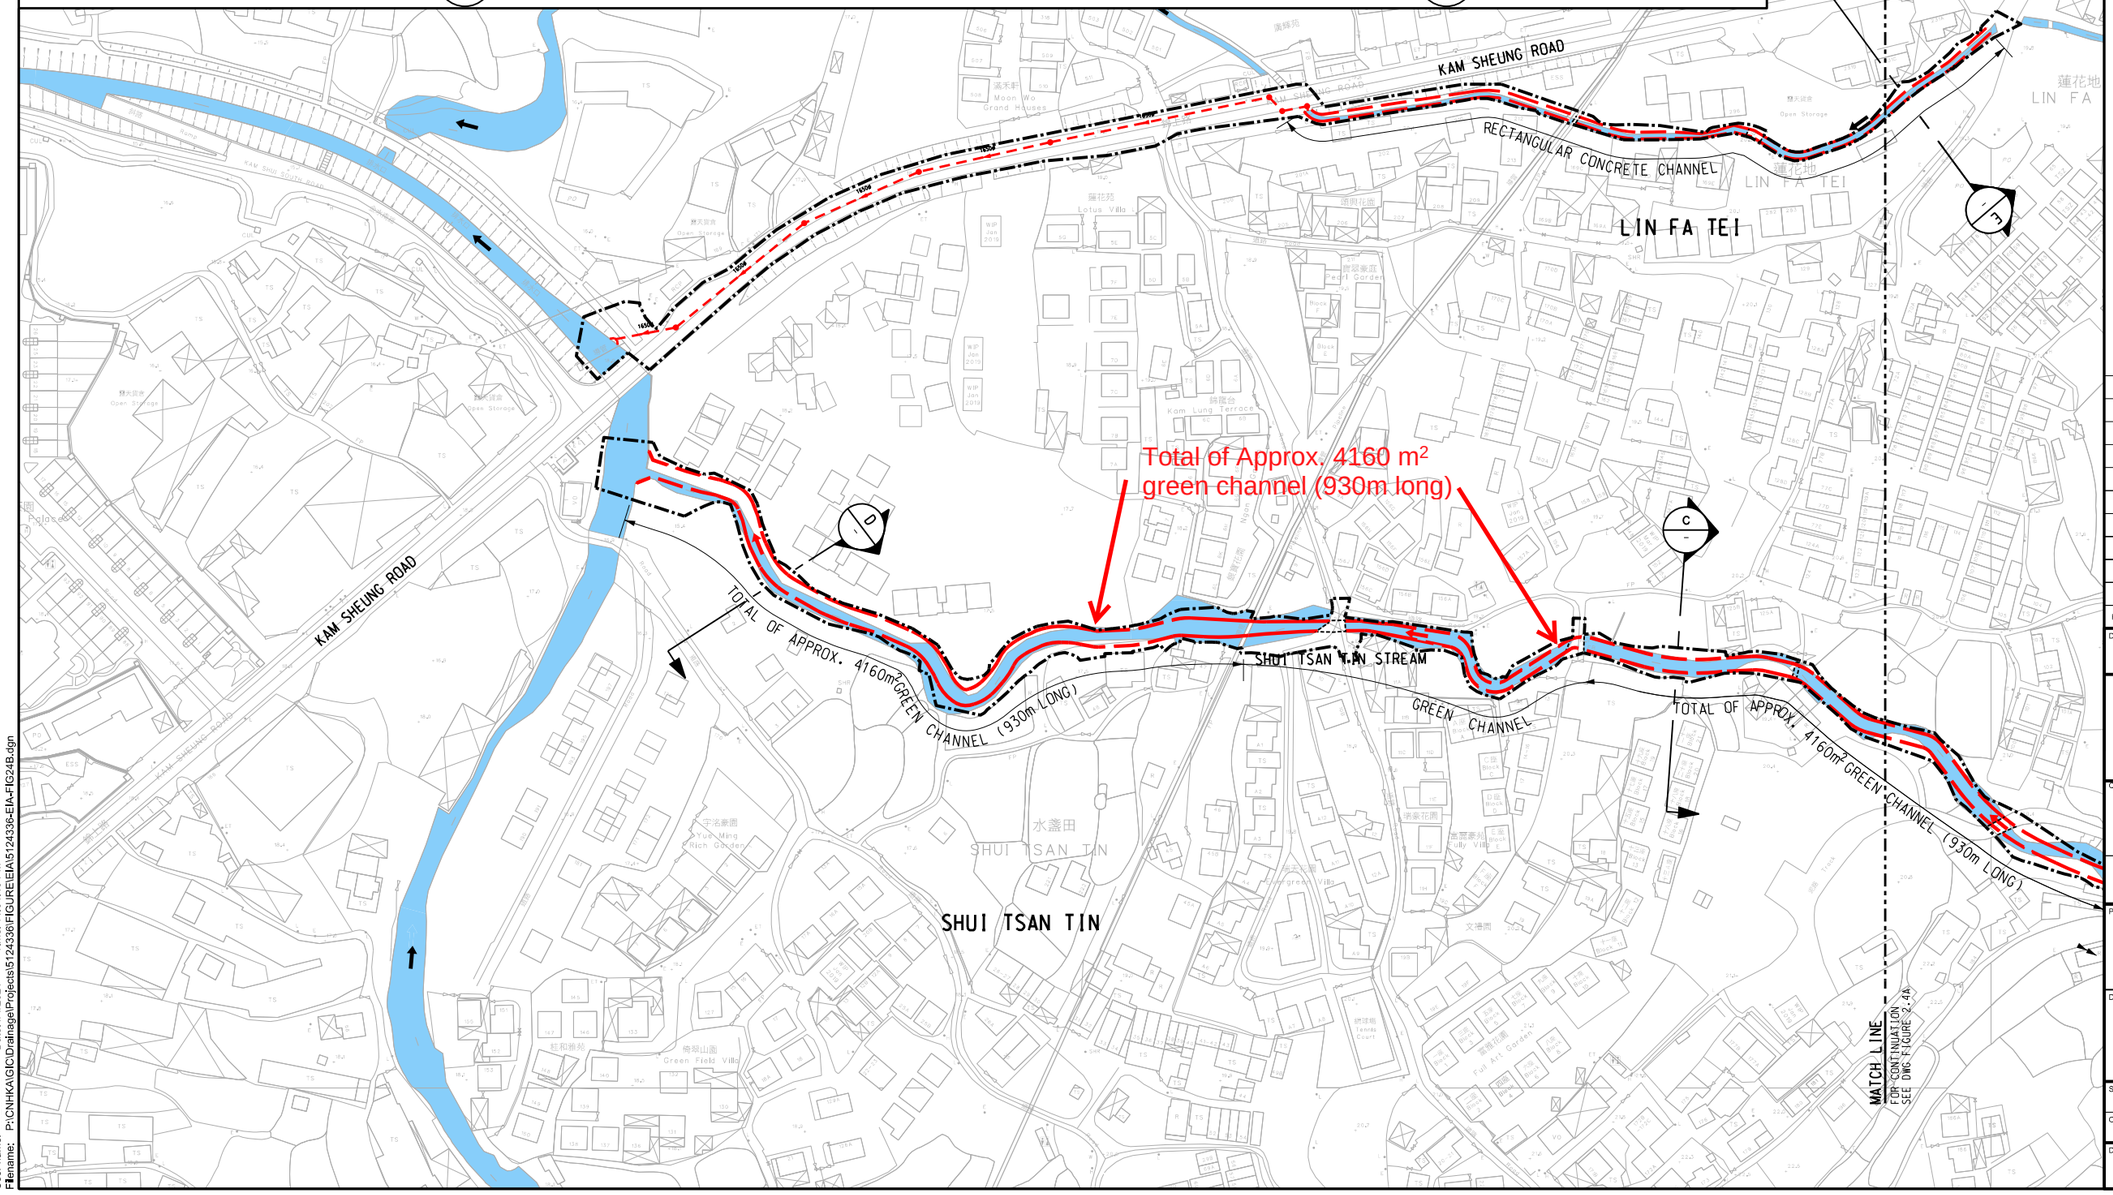

NOTES:

1. FOR KEY PLAN REFER TO FIGURE 1.1.

LEGEND:

- SITE BOUNDARY
- PROPOSED RECTANGULAR CHANNEL
- PROPOSED DRAINAGE PIPE
- PROPOSED MANHOLE
- PROPOSED CHANNEL CROSSING
- EXISTING STREAM

Rev.	Date	Description	By	Chk'd	App'd
D	DEC 20	FIFTH ISSUE	WSL	WWCT	WKML
C	JAN 20	FOURTH ISSUE	WSL	WWCT	WKML
B	SEP 19	THIRD ISSUE	WSL	WWCT	WKML
A	SEP 16	SECOND ISSUE	WSL	RWKC	JEC
-	OCT 15	FIRST ISSUE	RC	WW	WW

Drawing Status: DETAILED DESIGN
Suitability: -

ATKINS

Client: 渠務署 Drainage Services Department

工程管理部 Project Management Division

Project Title: DRAINAGE IMPROVEMENT WORKS IN YUEN LONG STAGE 1 - INVESTIGATION, DESIGN AND CONSTRUCTION CE 22/2013 (DS)

Drawing Title: PROPOSED DRAINAGE IMPROVEMENT WORKS AT LIN FA TEI (SHEET 2 OF 2)

Scale	Designed	Drawn	Checked	Authorised
1 : 2000	RC	AC	WW	WW
Orignal Size	Date	Date	Date	Date
A3	OCT 2015	OCT 2015	OCT 2015	OCT 2015

Drawing Number: FIGURE 1.4B
Revision: D

User name: CHEU8306 Date:1/4/2021 Time: 11:04:48 PM
FileName: P:\CNHKA\GIC\Drainage\Projects\5124336\FIGURE\EIA\5124336-EIA-FIG24B.dgn

Copyright © Atkins Limited (2014)