DRAFT

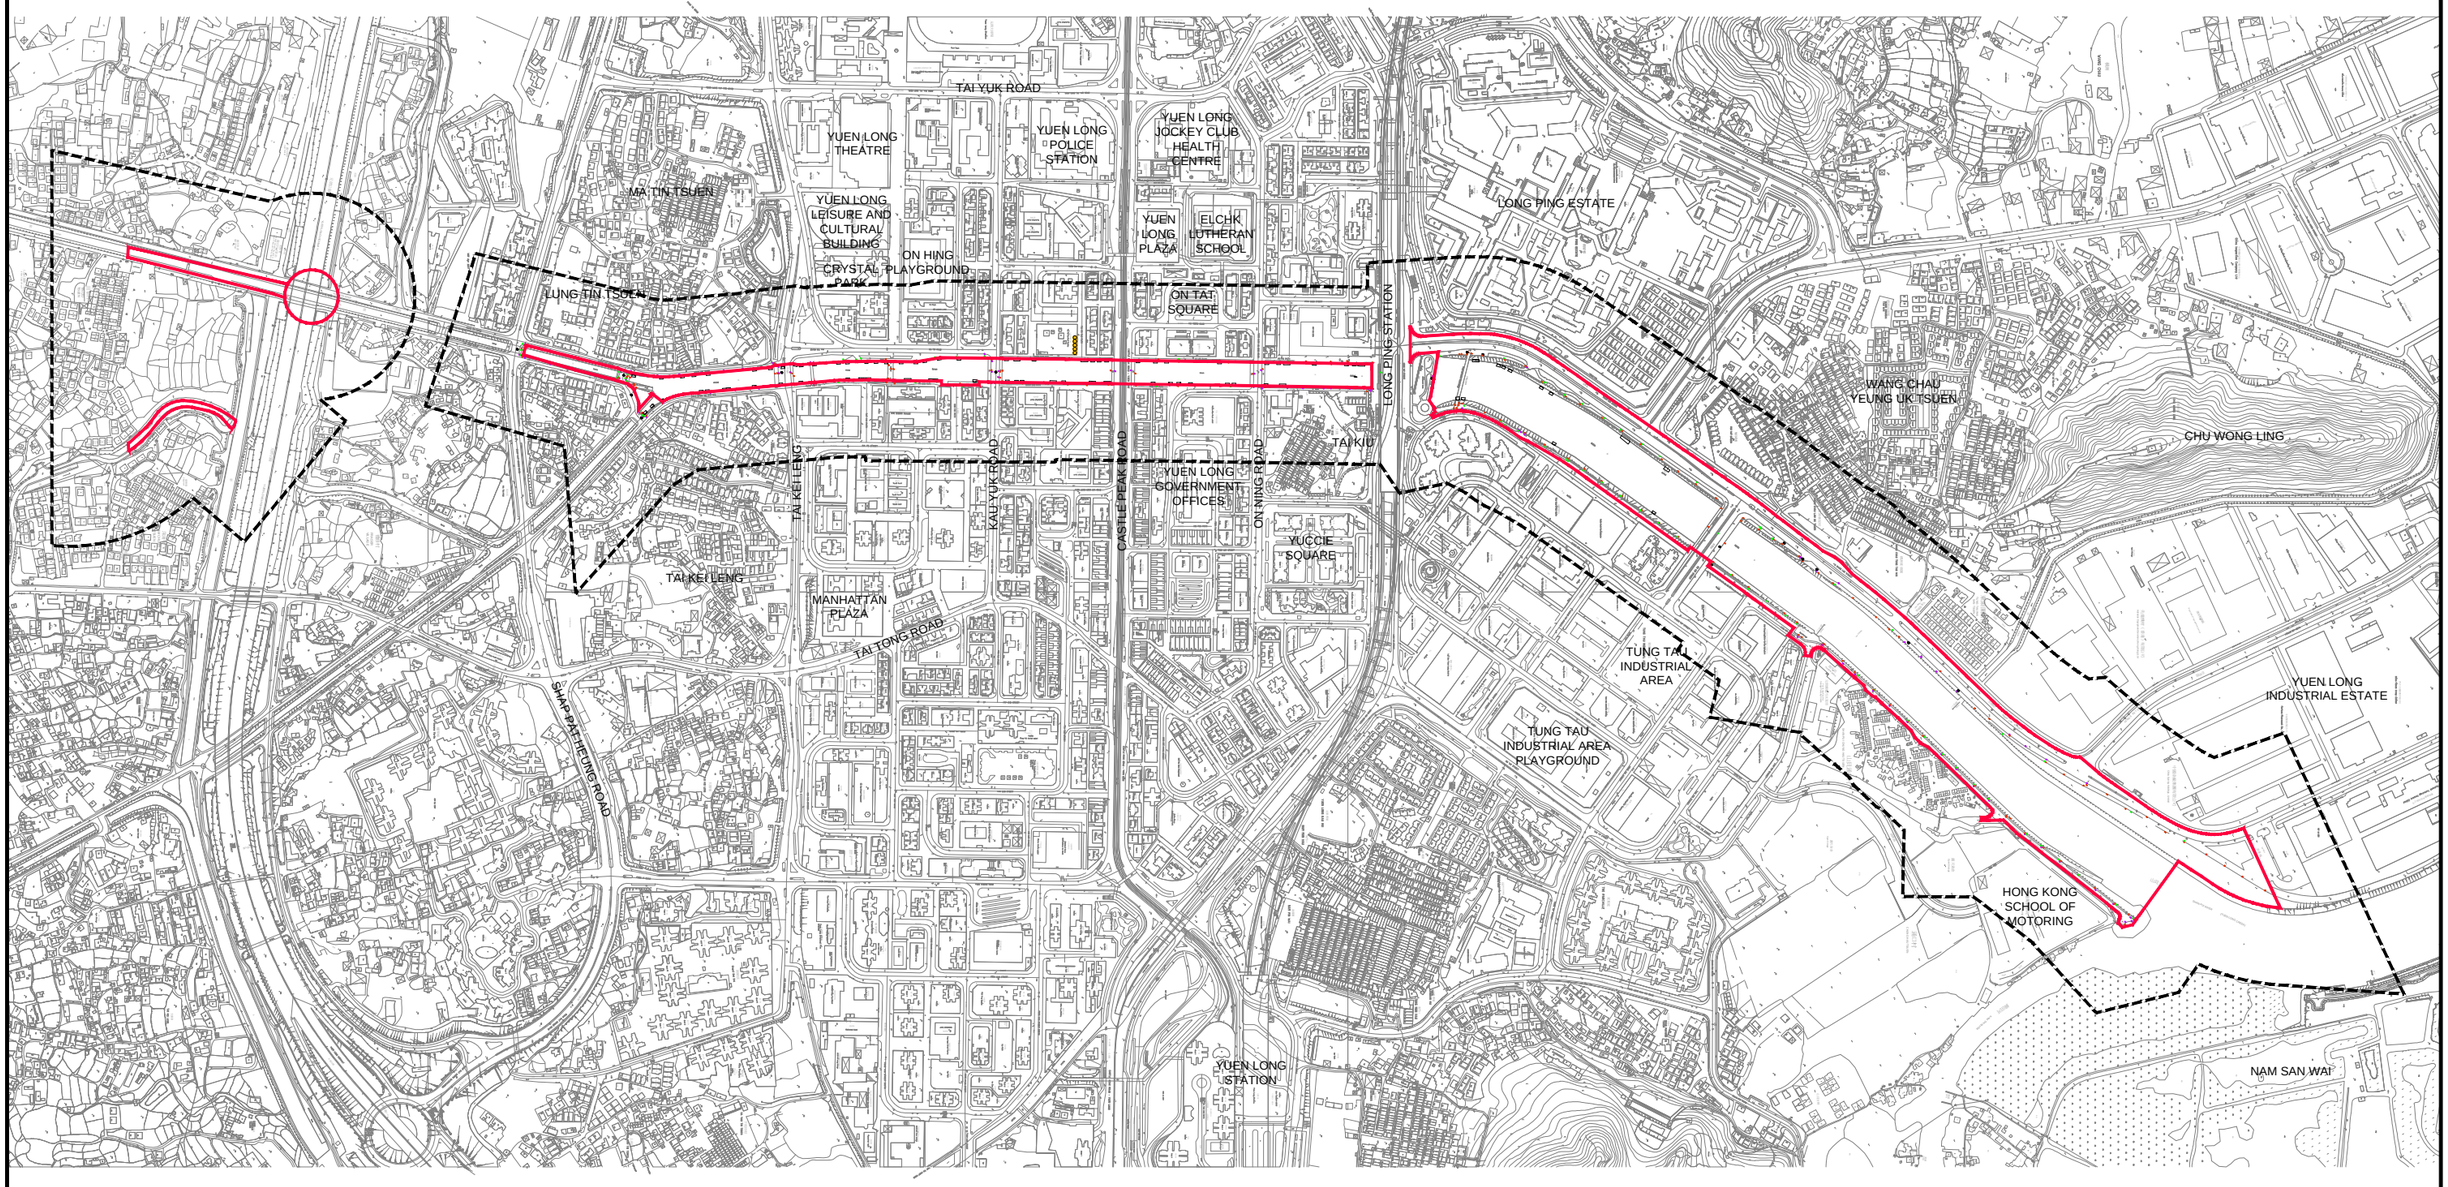

LEGEND :

PROJECT SITE BOUNDARY

100M STUDY AREA

SCALE 1 : 8,000

0 100 200 300 400 500m

NORTH

Amendment No.	Date	Description	Drawn by	Checked by	Approved by

Job Title
AGREEMENT NO. CE 93/2017 (DS), YUEN LONG BARRAGE SCHEME - INVESTIGATION, DESIGN AND CONSTRUCTION

Figure No. 10.01a

Figure Title
SITE LAYOUT PLAN
- YUEN LONG BARRAGE SCHEME

Scale 1:8000

Drawn by	Checked by	Approved by	Date	Job. No.
TW	KP	THT	JUL 2020	BP18

Urbis Limited
Planning, Urban Design, Landscape, Golf & Environmental Consultants
Urbis Limited, 11/F Siu On Centre, 188 Lockhart Road, Wan Chai, Hong Kong. Tel : 2802 3333 Fax : 2802 8662

\\UTM02\Cad_Project\BP18\DWG-GA\LVIA\10.01a.dwg, A3, 02/03/2021 16:56:56, johnny, DWG To PDF.pc3, 1:1