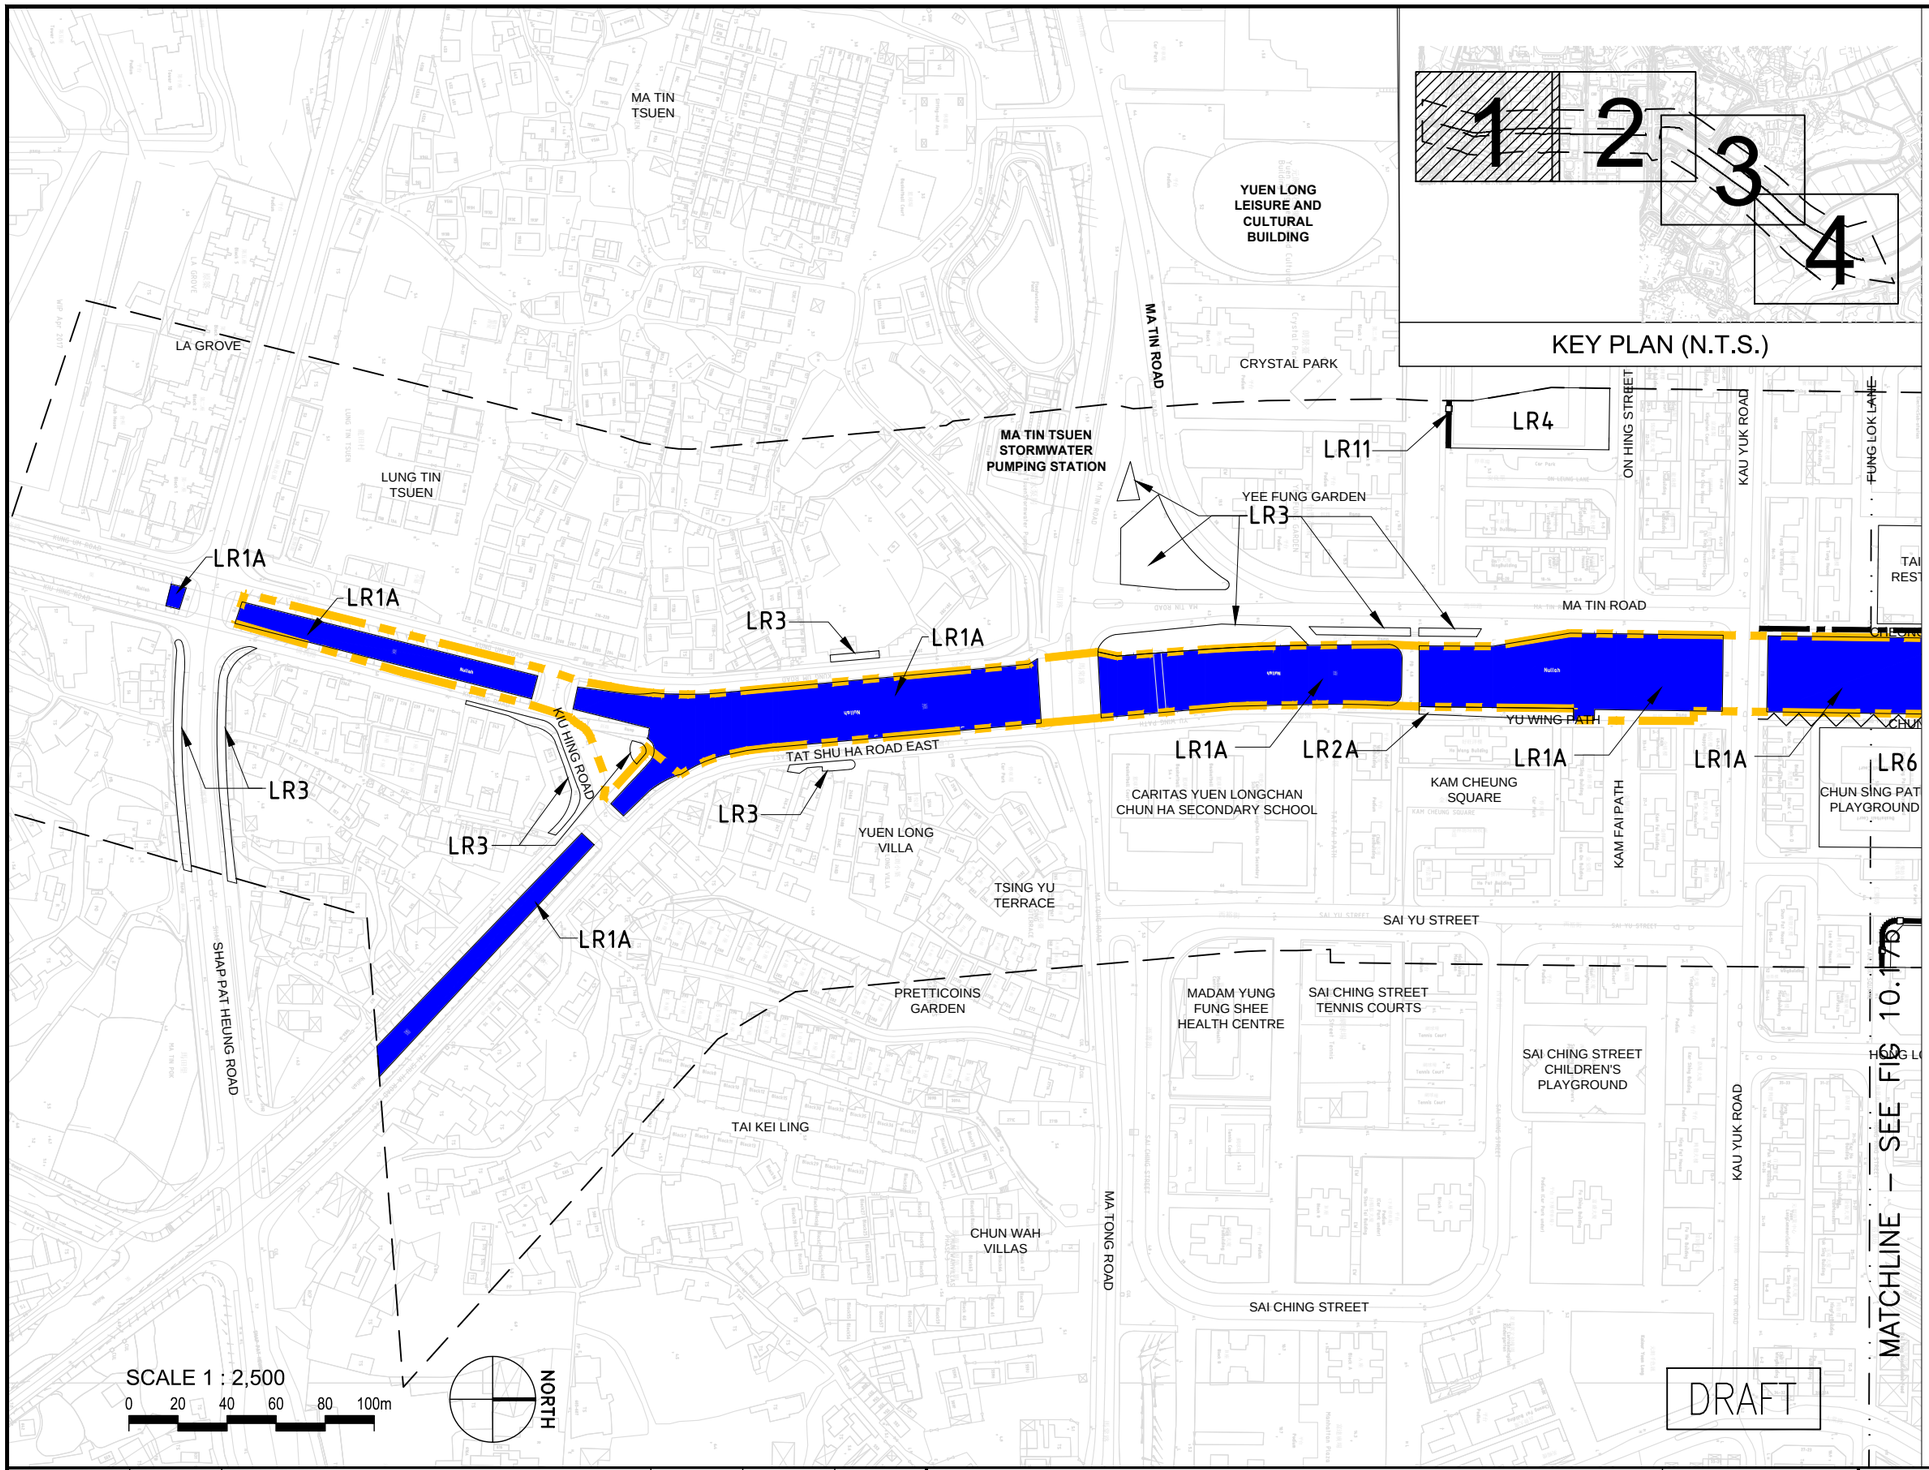

LEGEND

	PROJECT SITE BOUNDARY
	100M STUDY AREA
LR1A	YUEN LONG TOWN NULLAH (UPPER REACHES)
LR1B	YUEN LONG TOWN NULLAH (LOWER REACHES)
LR2A/B	TREES ADJACENT TO NULLAH A/B
LR3	STREET AND ROADSIDE TREES
LR4	ON HING PLAYGROUND
LR5	TAI PEI TAU REST GARDEN
LR6	CHUNG SING PATH PLAYGROUND
LR7	YUEN LONG CHILDREN'S PLAYGROUND
LR8	KIK YEUNG ROAD 5-A-SIDE FOOTBALL PITCH
LR9	CHEONG SHING PATH
LR10	CHUNG SING PATH
LR11	YUEN FAT PATH
LR12	HI LEE PATH
LR13	PO FAI PATH
LR14A/B	LONG YIP ST. - SITTING OUT AREA A/B
LR15	VEGETATION ALONG NULLAH BANKS
LR16	TUNG TAU WAI CHILDREN'S PLAYGROUND
LR17	SHAN PUI CHUNG HAU SITING OUT AREA
LR18	VEGETATION WITHIN VILLAGE
LR19	VEGETATION ADJACENT TO NULLAH EDGE - WANG LOK STREET
LR20	SHAN PUI RIVER PENINSULA
LR21	SHAN PUI RIVER AND WETLAND
	NO IMPACT

INSUBSTANTIAL	MODERATE
SLIGHT	SUBSTANTIAL
INSUBSTANTIAL (BENEFICIAL)	MODERATE (BENEFICIAL)
SLIGHT (BENEFICIAL)	SUBSTANTIAL (BENEFICIAL)

Amendment No.	Date	Description	Drawn by	Checked by	Approved by

Job Title
AGREEMENT NO. CE 93/2017 (DS), YUEN LONG BARRAGE SCHEME - INVESTIGATION, DESIGN AND CONSTRUCTION

Figure No. 10.17a

Figure Title
RESIDUAL IMPACTS ON LANDSCAPE RESOURCES WITH MITIGATION YEAR 10 (SHEET 1 OF 4)

Scale 1:2500

Drawn by	Checked by	Approved by	Date	Job. No.
TW	KP	THT	JUL 2020	BP18

Urbis Limited
Planning, Urban Design, Landscape, Golf & Environmental Consultants
Urbis Limited, 11/F Siu On Centre, 188 Lockhart Road, Wan Chai, Hong Kong. Tel : 2802 3333 Fax : 2802 8662

I:\BP18\DWG\GA\1A\10.17a.dwg, 9/11/2020 5:33:44 PM, ISO full bleed A3 (420.00 x 297.00 MM), 1:1

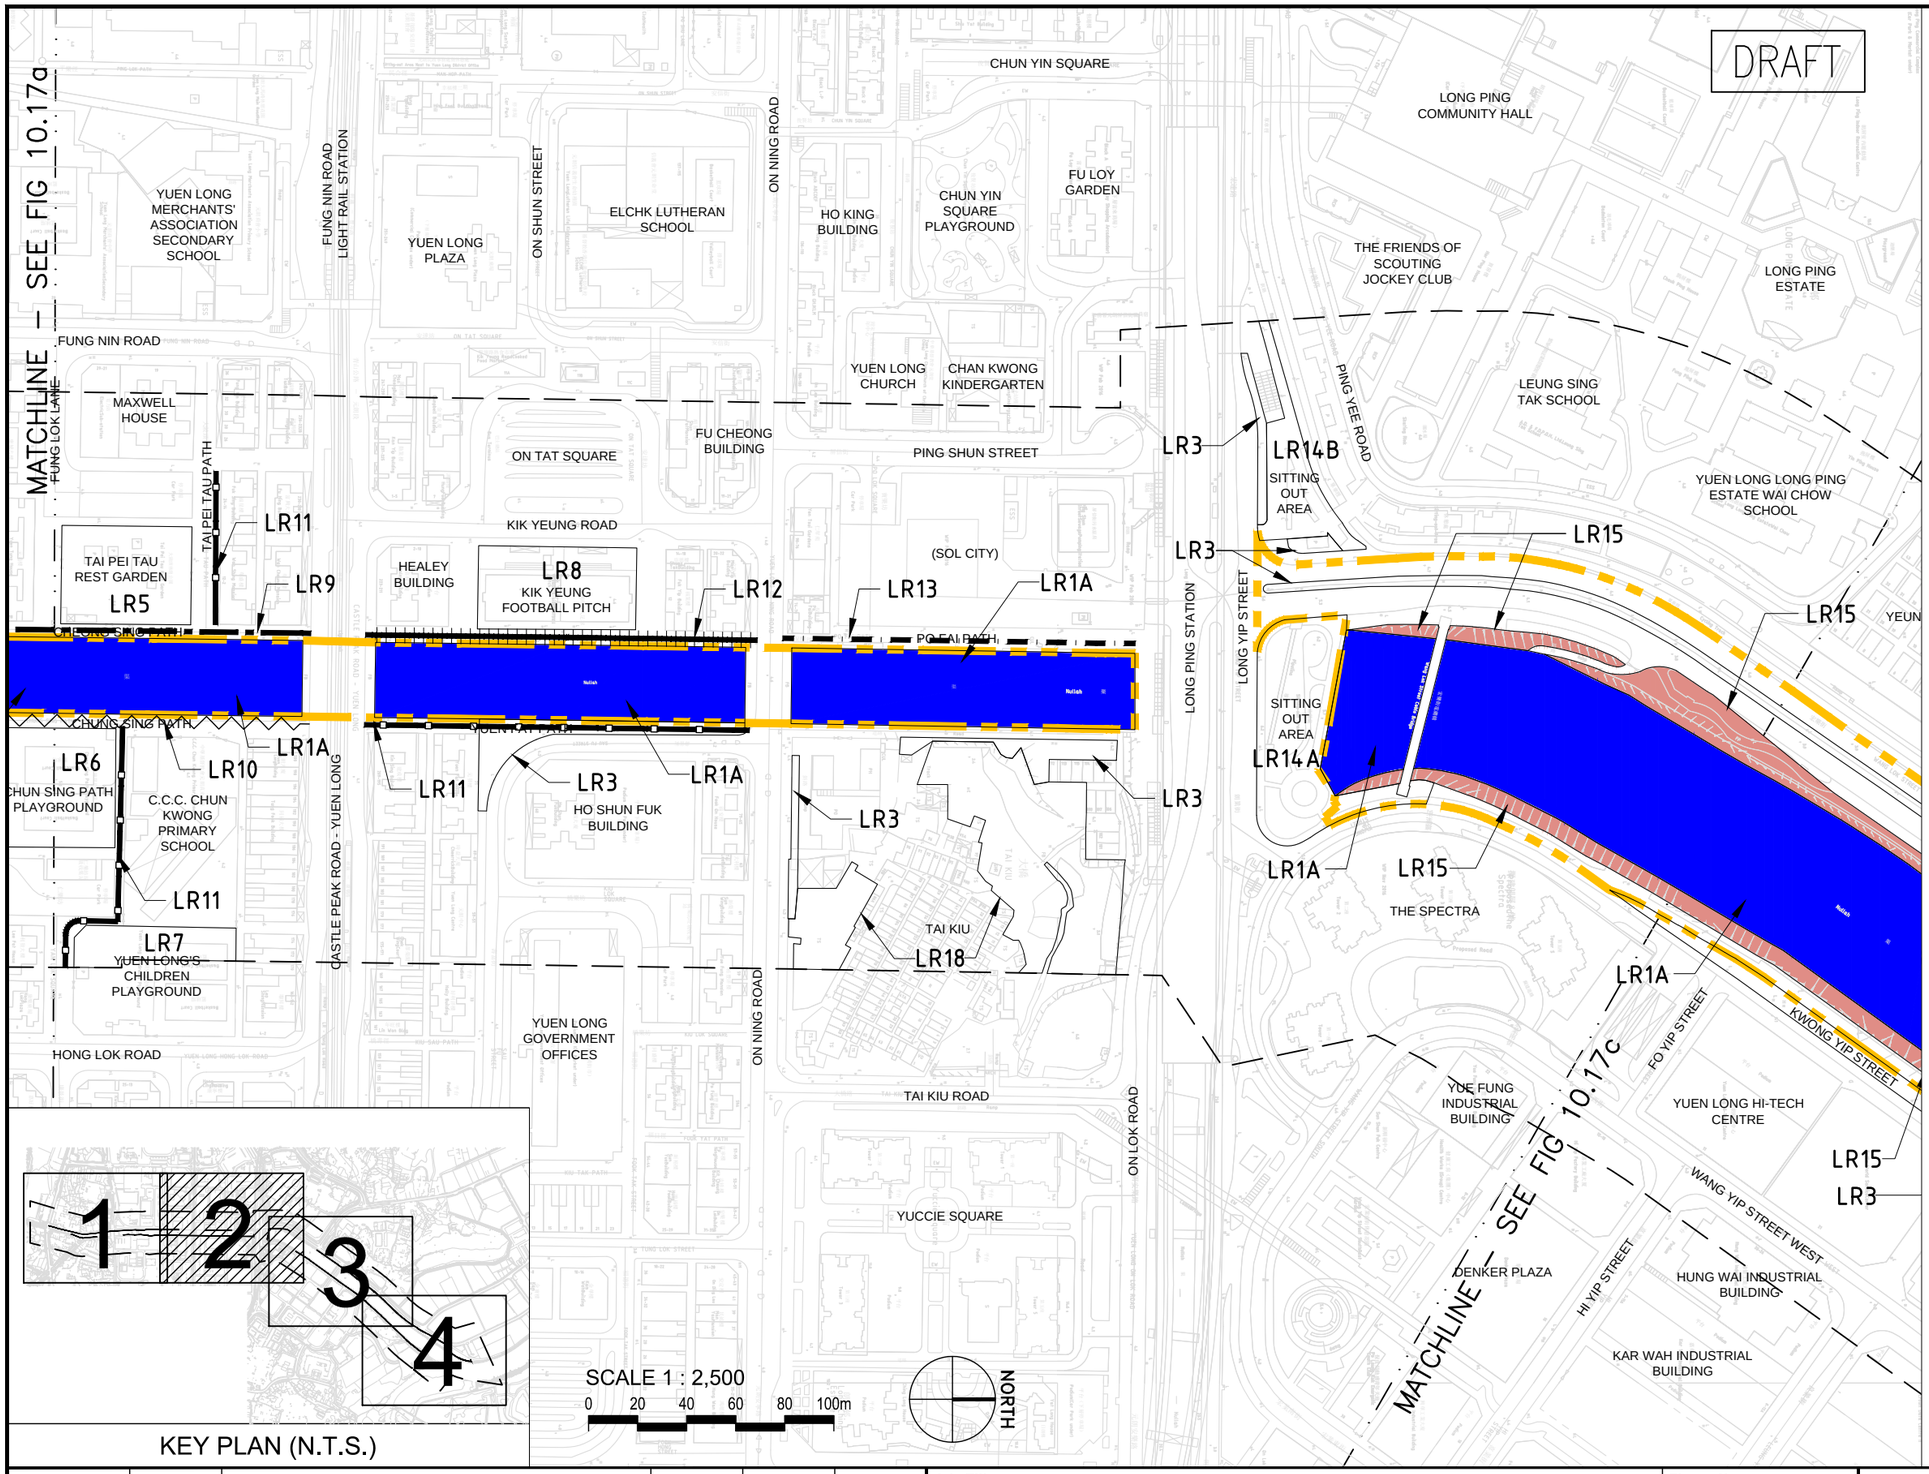

KEY PLAN (N.T.S.)

LEGEND :

	PROJECT SITE BOUNDARY
	100M STUDY AREA
LR1A	YUEN LONG TOWN NULLAH (UPPER REACHES)
LR1B	YUEN LONG TOWN NULLAH (LOWER REACHES)
LR2A/B	TREES ADJACENT TO NULLAH A/B
LR3	STREET AND ROADSIDE TREES
LR4	ON HING PLAYGROUND
LR5	TAI PEI TAU REST GARDEN
LR6	CHUNG SING PATH PLAYGROUND
LR7	YUEN LONG CHILDREN'S PLAYGROUND
LR8	KIK YEUNG ROAD 5-A-SIDE FOOTBALL PITCH
LR9	CHEONG SHING PATH
LR10	CHUNG SING PATH
LR11	YUEN FAT PATH
LR12	HI LEE PATH
LR13	PO FAI PATH
LR14A/B	LONG YIP ST. - SITTING OUT AREA A/B
LR15	VEGETATION ALONG NULLAH BANKS
LR16	TUNG TAU WAI CHILDREN'S PLAYGROUND
LR17	SHAN PUI CHUNG HAU SITING OUT AREA
LR18	VEGETATION WITHIN VILLAGE
LR19	VEGETATION ADJACENT TO NULLAH EDGE - WANG LOK STREET
LR20	SHAN PUI RIVER PENINSULA
LR21	SHAN PUI RIVER AND WETLAND
	NO IMPACT

INSUBSTANTIAL	MODERATE
SLIGHT	SUBSTANTIAL
INSUBSTANTIAL (BENEFICIAL)	MODERATE (BENEFICIAL)
SLIGHT (BENEFICIAL)	SUBSTANTIAL (BENEFICIAL)

Amendment No.	Date	Description	Drawn by	Checked by	Approved by

Job Title
AGREEMENT NO. CE 93/2017 (DS), YUEN LONG BARRAGE SCHEME - INVESTIGATION, DESIGN AND CONSTRUCTION

Figure No. 10.17b

Figure Title
RESIDUAL IMPACTS ON LANDSCAPE RESOURCES WITH MITIGATION YEAR 10 (SHEET 2 OF 4)

Scale 1:2500

Drawn by	Checked by	Approved by	Date	Job. No.
TW	KP	THT	JUL 2020	BP18

Urbis Limited
Planning, Urban Design, Landscape, Golf & Environmental Consultants
Urbis Limited, 11/F Siu On Centre, 188 Lockhart Road, Wan Chai, Hong Kong. Tel : 2802 3333 Fax : 2802 8662

I:\BP18\DWG-GA\LVIA\10.17b.dwg, 9/11/2020 5:57:43 PM, ISO full bleed A3 (420.00 x 297.00 MM), 1:1

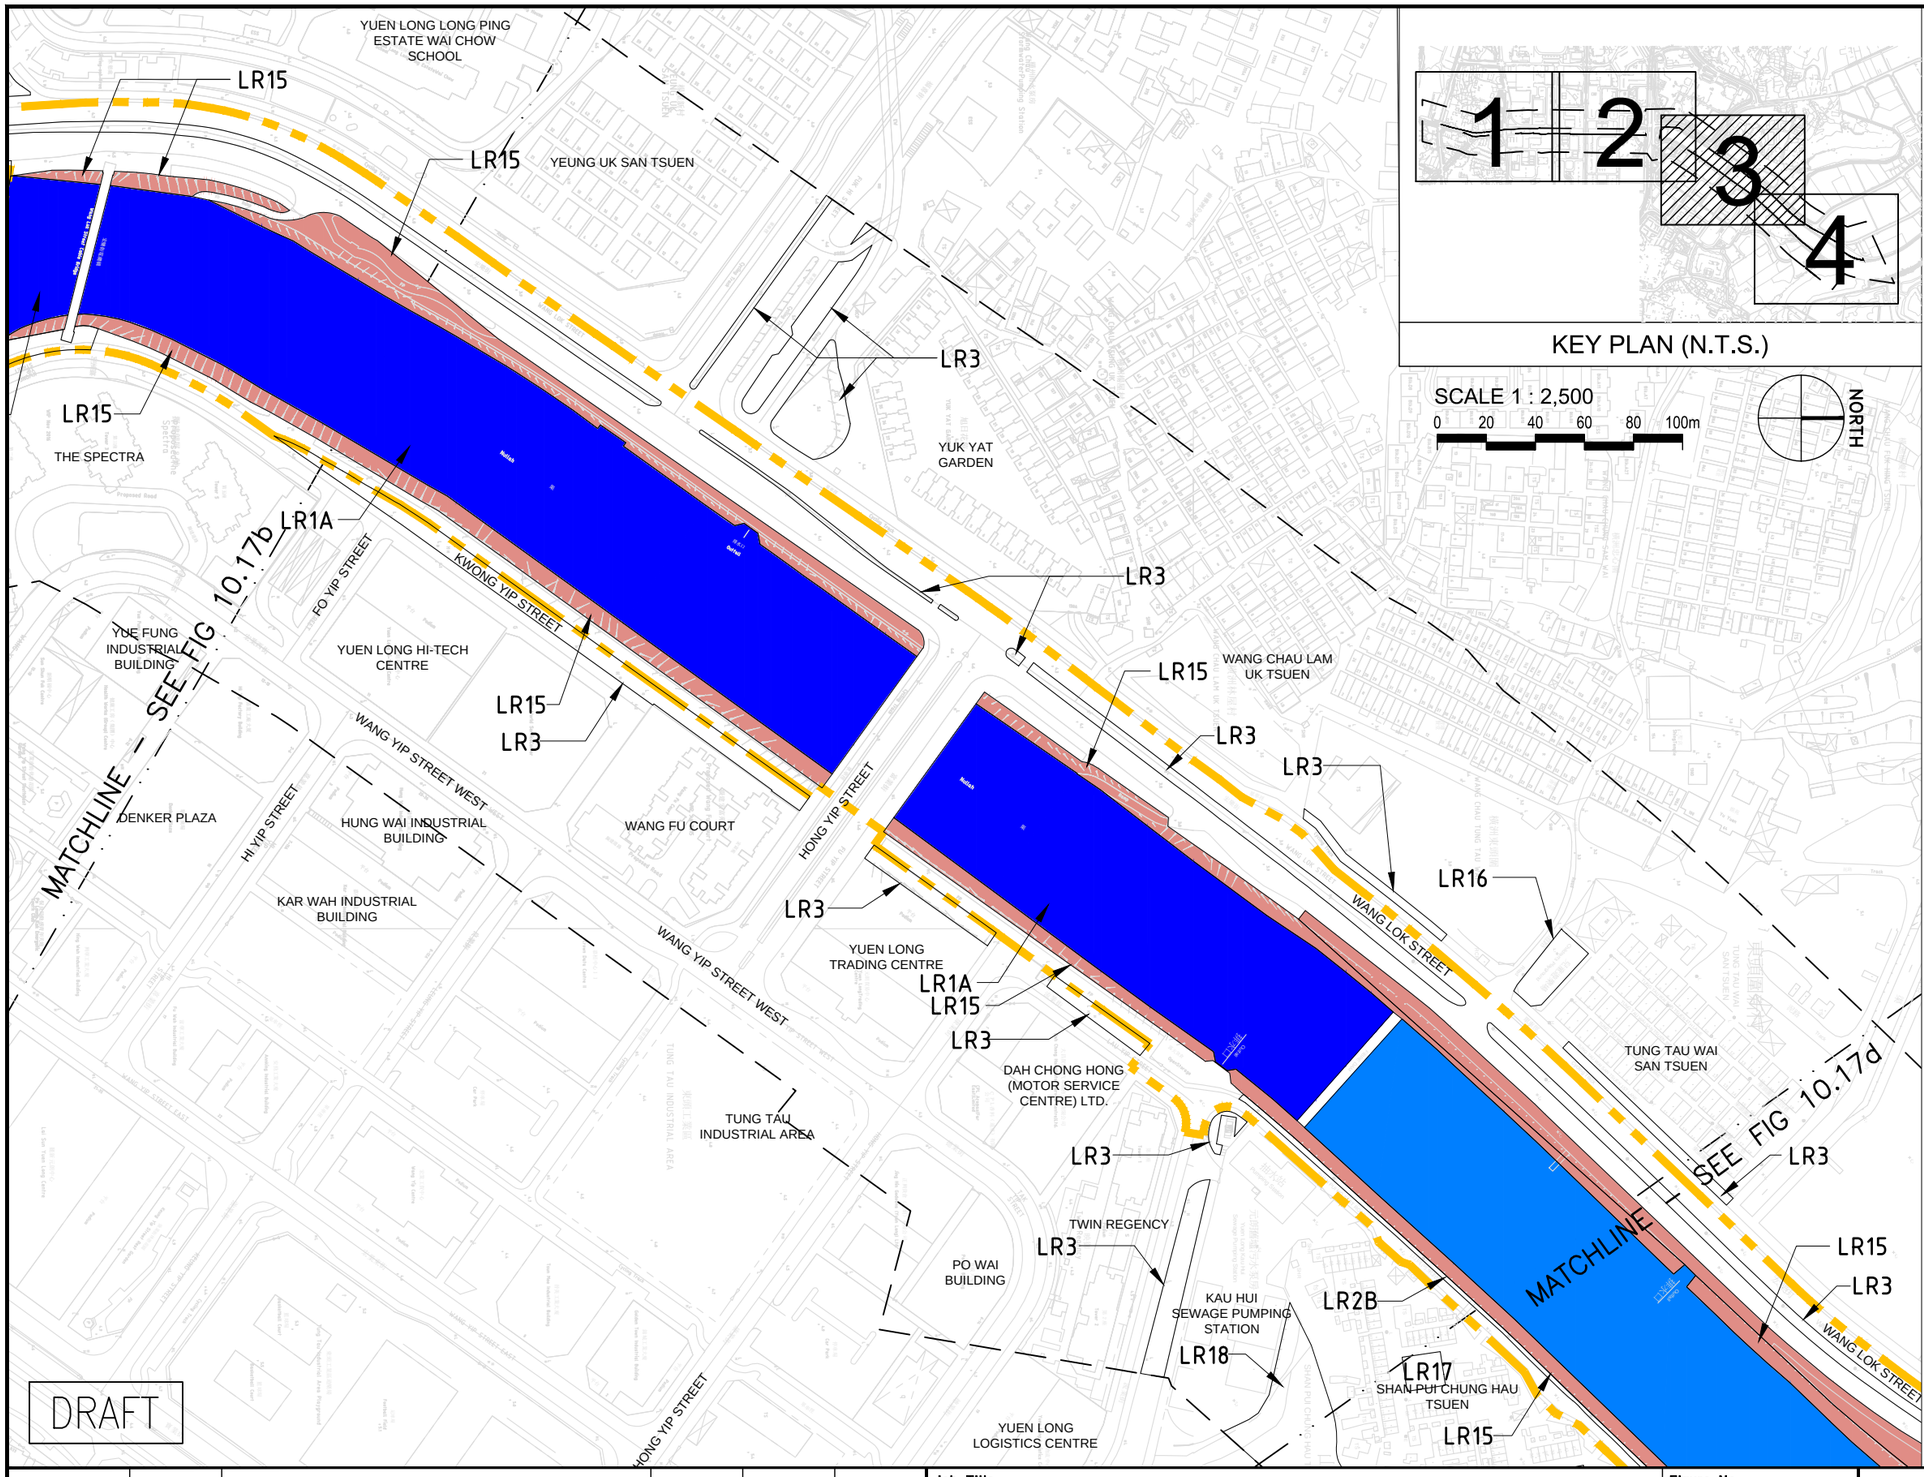

KEY PLAN (N.T.S.)

SCALE 1 : 2,500

0 20 40 60 80 100m

NORTH

LEGEND

	PROJECT SITE BOUNDARY
	100M STUDY AREA
LR1A	YUEN LONG TOWN NULLAH (UPPER REACHES)
LR1B	YUEN LONG TOWN NULLAH (LOWER REACHES)
LR2A/B	TREES ADJACENT TO NULLAH A/B
LR3	STREET AND ROADSIDE TREES
LR4	ON HING PLAYGROUND
LR5	TAI PEI TAU REST GARDEN
LR6	CHUNG SING PATH PLAYGROUND
LR7	YUEN LONG CHILDREN'S PLAYGROUND
LR8	KIK YEUNG ROAD 5-A-SIDE FOOTBALL PITCH
LR9	CHEONG SHING PATH
LR10	CHUNG SING PATH
LR11	YUEN FAT PATH
LR12	HI LEE PATH
LR13	PO FAI PATH
LR14A/B	LONG YIP ST. - SITTING OUT AREA A/B
LR15	VEGETATION ALONG NULLAH BANKS
LR16	TUNG TAU WAI CHILDREN'S PLAYGROUND
LR17	SHAN PUI CHUNG HAU SITING OUT AREA
LR18	VEGETATION WITHIN VILLAGE
LR19	VEGETATION ADJACENT TO NULLAH EDGE - WANG LOK STREET
LR20	SHAN PUI RIVER PENINSULA
LR21	SHAN PUI RIVER AND WETLAND
	NO IMPACT

INSUBSTANTIAL	MODERATE
SLIGHT	SUBSTANTIAL
INSUBSTANTIAL (BENEFICIAL)	MODERATE (BENEFICIAL)
SLIGHT (BENEFICIAL)	SUBSTANTIAL (BENEFICIAL)

Amendment No.	Date	Description	Drawn by	Checked by	Approved by

Job Title
AGREEMENT NO. CE 93/2017 (DS), YUEN LONG BARRAGE SCHEME - INVESTIGATION, DESIGN AND CONSTRUCTION

Figure No. 10.17c

Figure Title
RESIDUAL IMPACTS ON LANDSCAPE RESOURCES WITH MITIGATION YEAR 10 (SHEET 3 OF 4)

Scale 1:2500

Drawn by	Checked by	Approved by	Date	Job. No.
TW	KP	THT	JUL 2020	BP18

Urbis Limited
Planning, Urban Design, Landscape, Golf & Environmental Consultants
Urbis Limited, 11/F Siu On Centre, 188 Lockhart Road, Wan Chai, Hong Kong. Tel : 2802 3333 Fax : 2802 8662

I:\BP18\DWG\GA\LVIA\10.17c.dwg, 9/11/2020 5:39:14 PM, ISO full bleed A3 (420.00 x 297.00 MM), 1:1

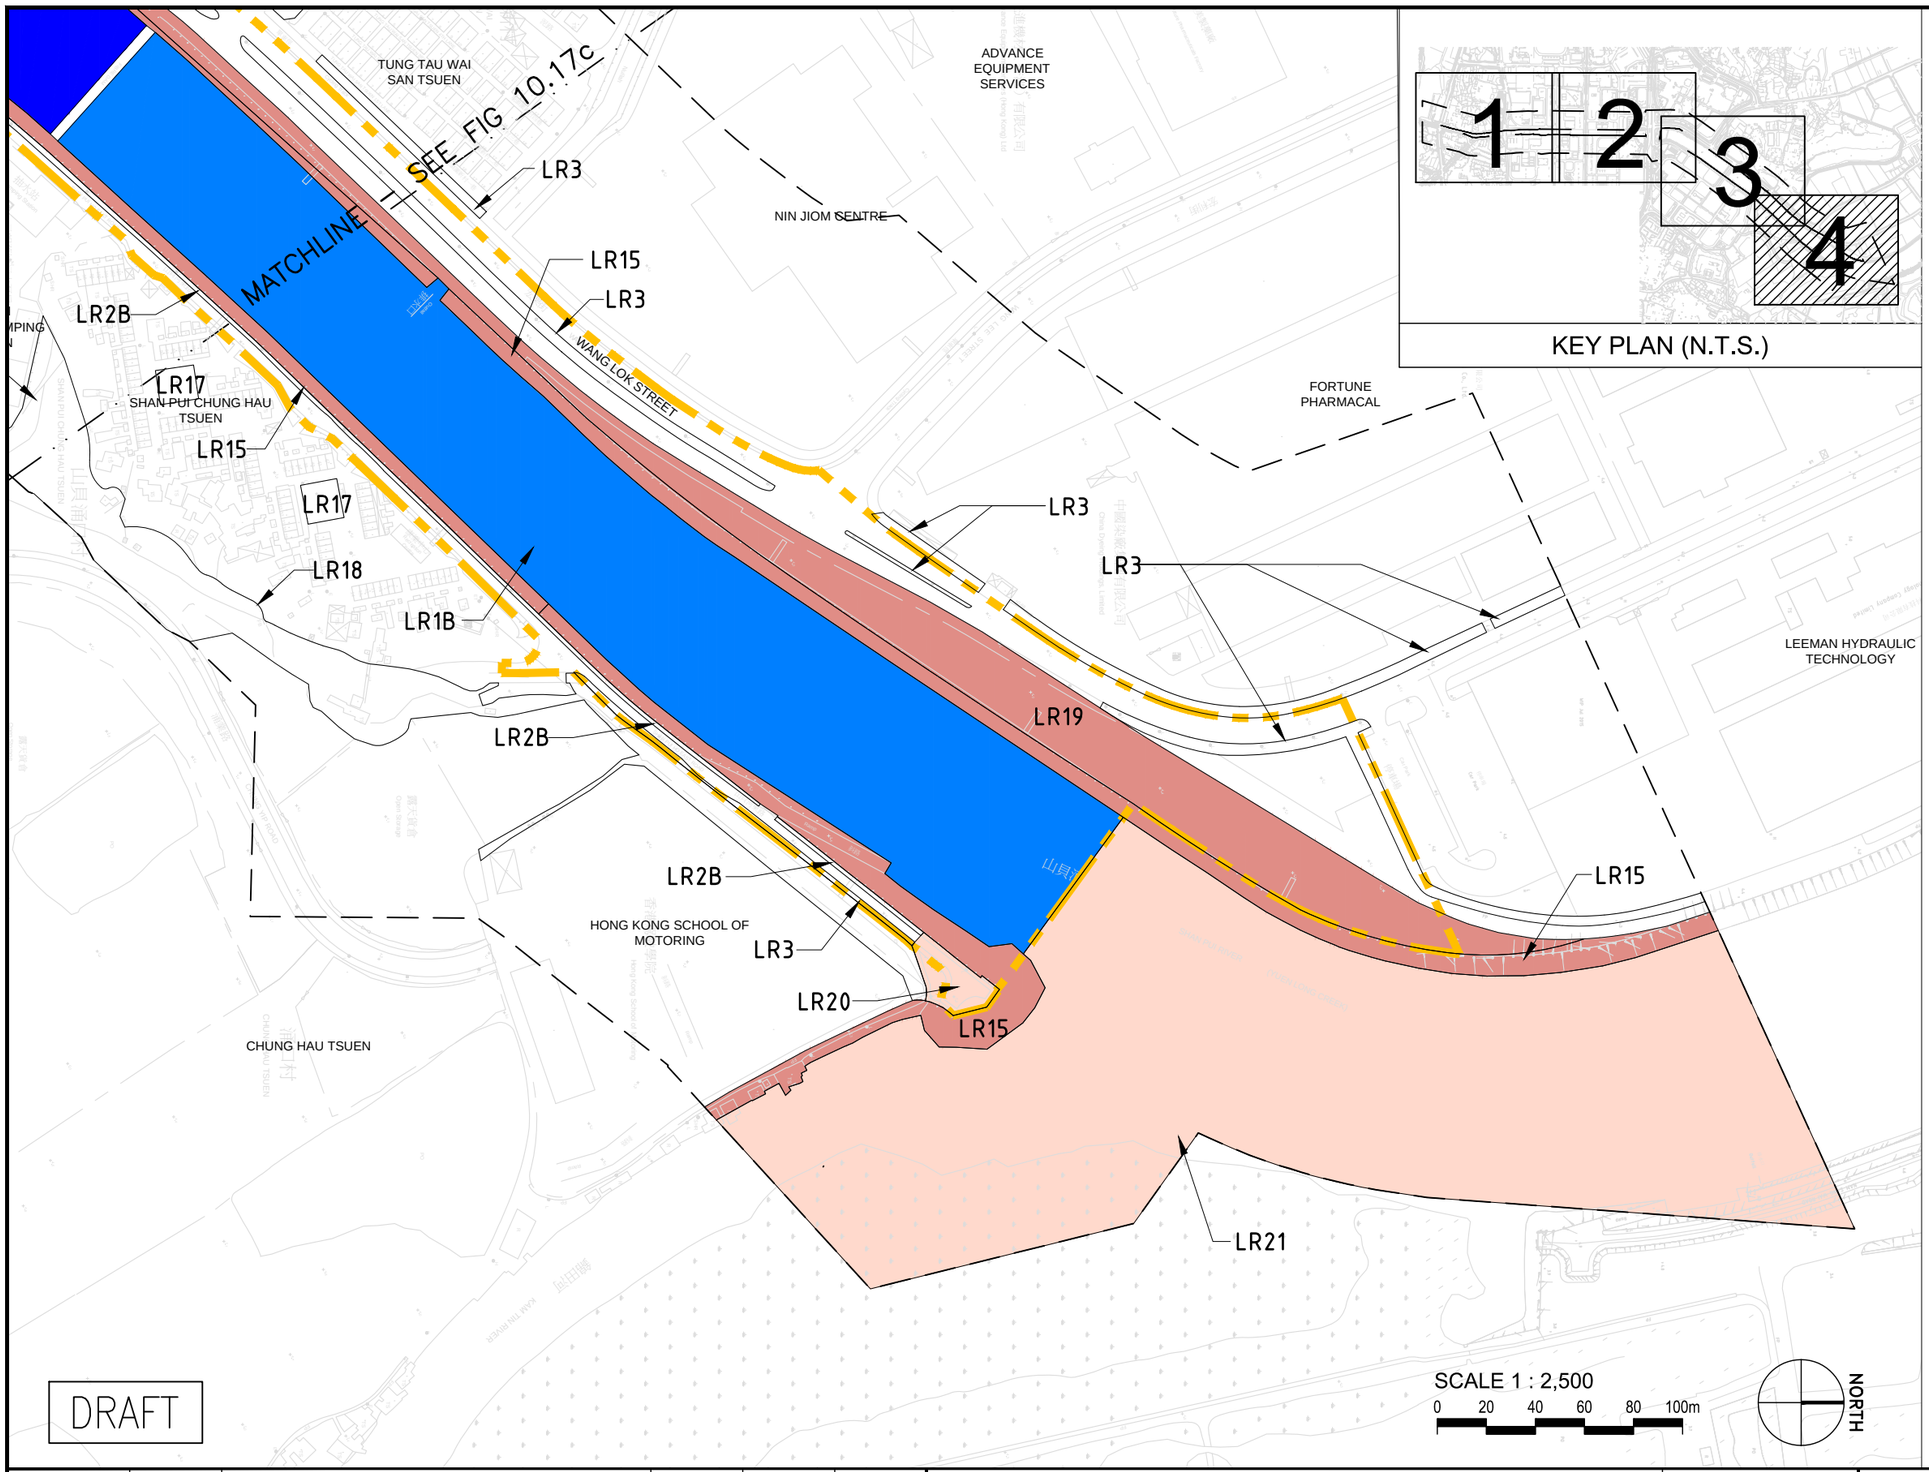

LEGEND

	PROJECT SITE BOUNDARY
	100M STUDY AREA
LR1A	YUEN LONG TOWN NULLAH (UPPER REACHES)
LR1B	YUEN LONG TOWN NULLAH (LOWER REACHES)
LR2A/B	TREES ADJACENT TO NULLAH A/B
LR3	STREET AND ROADSIDE TREES
LR4	ON HING PLAYGROUND
LR5	TAI PEI TAU REST GARDEN
LR6	CHUNG SING PATH PLAYGROUND
LR7	YUEN LONG CHILDREN'S PLAYGROUND
LR8	KIK YEUNG ROAD 5-A-SIDE FOOTBALL PITCH
LR9	CHEONG SHING PATH
LR10	CHUNG SING PATH
LR11	YUEN FAT PATH
LR12	HI LEE PATH
LR13	PO FAI PATH
LR14A/B	LONG YIP ST. - SITTING OUT AREA A/B
LR15	VEGETATION ALONG NULLAH BANKS
LR16	TUNG TAU WAI CHILDREN'S PLAYGROUND
LR17	SHAN PUI CHUNG HAU SITING OUT AREA
LR18	VEGETATION WITHIN VILLAGE
LR19	VEGETATION ADJACENT TO NULLAH EDGE - WANG LOK STREET
LR20	SHAN PUI RIVER PENINSULA
LR21	SHAN PUI RIVER AND WETLAND
	NO IMPACT

INSUBSTANTIAL	MODERATE
SLIGHT	SUBSTANTIAL
INSUBSTANTIAL (BENEFICIAL)	MODERATE (BENEFICIAL)
SLIGHT (BENEFICIAL)	SUBSTANTIAL (BENEFICIAL)

Amendment No.	Date	Description	Drawn by	Checked by	Approved by

Job Title
AGREEMENT NO. CE 93/2017 (DS), YUEN LONG BARRAGE SCHEME - INVESTIGATION, DESIGN AND CONSTRUCTION

Figure No. 10.17d

Figure Title
RESIDUAL IMPACTS ON LANDSCAPE RESOURCES WITH MITIGATION YEAR 10 (SHEET 4 OF 4)

Scale 1:2500

Drawn by	Checked by	Approved by	Date	Job. No.
TW	KP	THT	JUL 2020	BP18

Urbis Limited
Planning, Urban Design, Landscape, Golf & Environmental Consultants
Urbis Limited, 11/F Siu On Centre, 188 Lockhart Road, Wan Chai, Hong Kong. Tel : 2802 3333 Fax : 2802 8662

I:\BP18\DWG\GA\LVIA\10.17d.dwg, 9/11/2020 5:58:45 PM, ISO full bleed A3 (420.00 x 297.00 MM), 1:1