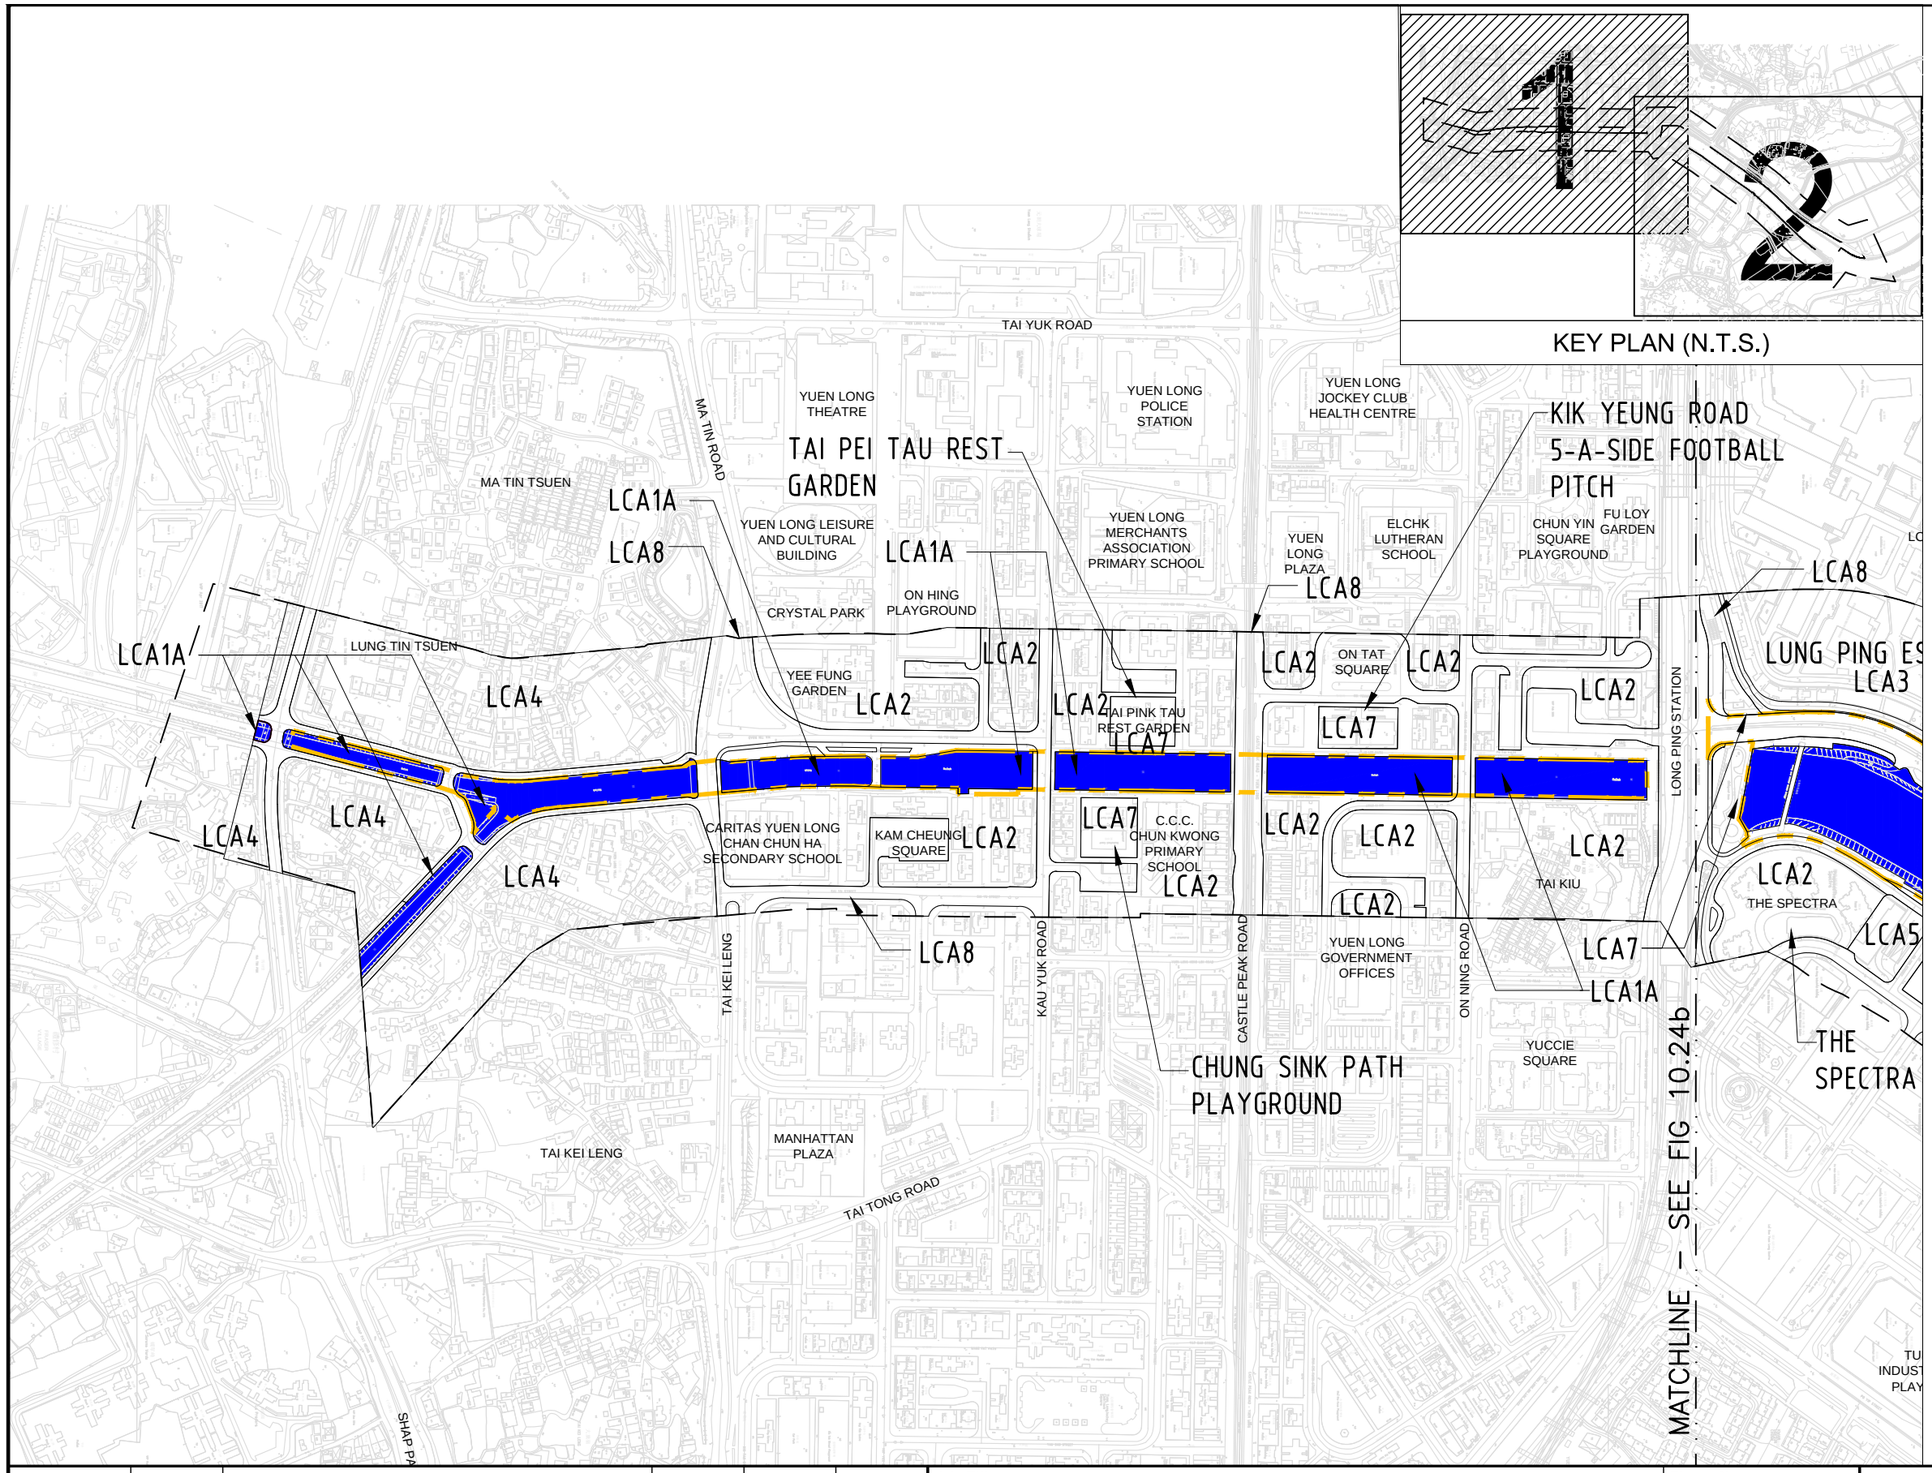

DRAFT

LEGEND :

	PROJECT SITE BOUNDARY
	100M STUDY AREA
LCA1A	YUEN LONG DRAINAGE CHANNEL LANDSCAPE (UPPER REACHES)
LCA1B	YUEN LONG DRAINAGE CHANNEL LANDSCAPE (LOWER REACHES)
LCA2	MIXED URBAN LANDSCAPE
LCA3	RESIDENTIAL URBAN LANDSCAPE
LCA4	URBAN PERIPHERAL VILLAGE LANDSCAPE
LCA5	INDUSTRIAL URBAN LANDSCAPE
LCA6	MISCELLANEOUS URBAN FRINGE LANDSCAPE
LCA7	PARK URBAN LANDSCAPE
LCA8	TRANSPORTATION CORRIDOR LANDSCAPE
LCA8	TRANSPORTATION CORRIDOR LANDSCAPE
LCA9	RIVER CORRIDOR LANDSCAPE

INSUBSTANTIAL	MODERATE
SLIGHT	SUBSTANTIAL
INSUBSTANTIAL (BENEFICIAL)	MODERATE (BENEFICIAL)
SLIGHT (BENEFICIAL)	SUBSTANTIAL (BENEFICIAL)

SCALE 1 : 5,000

0 100 200 300m

NORTH

Amendment No.	Date	Description	Drawn by	Checked by	Approved by

Job Title
AGREEMENT NO. CE 93/2017 (DS), YUEN LONG BARRAGE SCHEME - INVESTIGATION, DESIGN AND CONSTRUCTION

Figure No. 10.24a

Figure Title
RESIDUAL IMPACTS ON LANDSCAPE CHARACTER AREAS

Scale 1:5000

Drawn by	Checked by	Approved by	Date	Job. No.
TW	KP	THT	JUL 2020	BP18

Urbis Limited
Planning, Urban Design, Landscape, Golf & Environmental Consultants
Urbis Limited, 11/F Siu On Centre, 188 Lockhart Road, Wan Chai, Hong Kong. Tel : 2802 3333 Fax : 2802 8662

I:\BP18\DWG\GA\LVIA\10.24a.dwg, 9/11/2020 5:45:04 PM, ISO full bleed A3 (420.00 x 297.00 MM), 1:1