PROPOSED MITIGATION MEASURES	
CM1	PRESERVATION OF TREES
CM2	COMPENSATORY TREE PLANTING
CM3	CONTROL OF NIGHT-TIME LIGHTING GLARE
CM4	ERECTION OF DECORATIVE SCREEN HOARDING
CM5	MANAGEMENT OF CONSTRUCTION ACTIVITIES & FACILITIES
CM6	REINSTATEMENT OF TEMPORARILY DISTURBED LANDSCAPE AREAS
OM1	TREE & SHRUB PLANTING TO SOFTEN THE PROPOSED SPS
OM2	AESTHETICALLY PLEASING DESIGN OF SPS
OM3	PROVISION OF GREEN ROOF
OM4	PROVISION OF VERTICAL GREENING WITH SELF CLIMBING SPECIES AT TOE OF FENCE WALL

Planting Schedule for Compensatory Tree Planting

Item	Qty	Botanical Name	Chinese Name	Height (m)	Spread (m)	DBH (m)	Spacing (m)
BJ	10	*Bischofia javanica*	秋楓	5	2	0.08	4
CB	14	*Cinnamomum burmanni*	陰香	5	2	0.08	4
CS	11	*Celtis sinensis*	朴樹	5	2	0.08	4
LF	14	*Liquidambar formosana*	楓香	5	2	0.03	4
SL	16	*Sterculia lanceolata*	假蘋婆	4	2	0.03	4
Total	65						

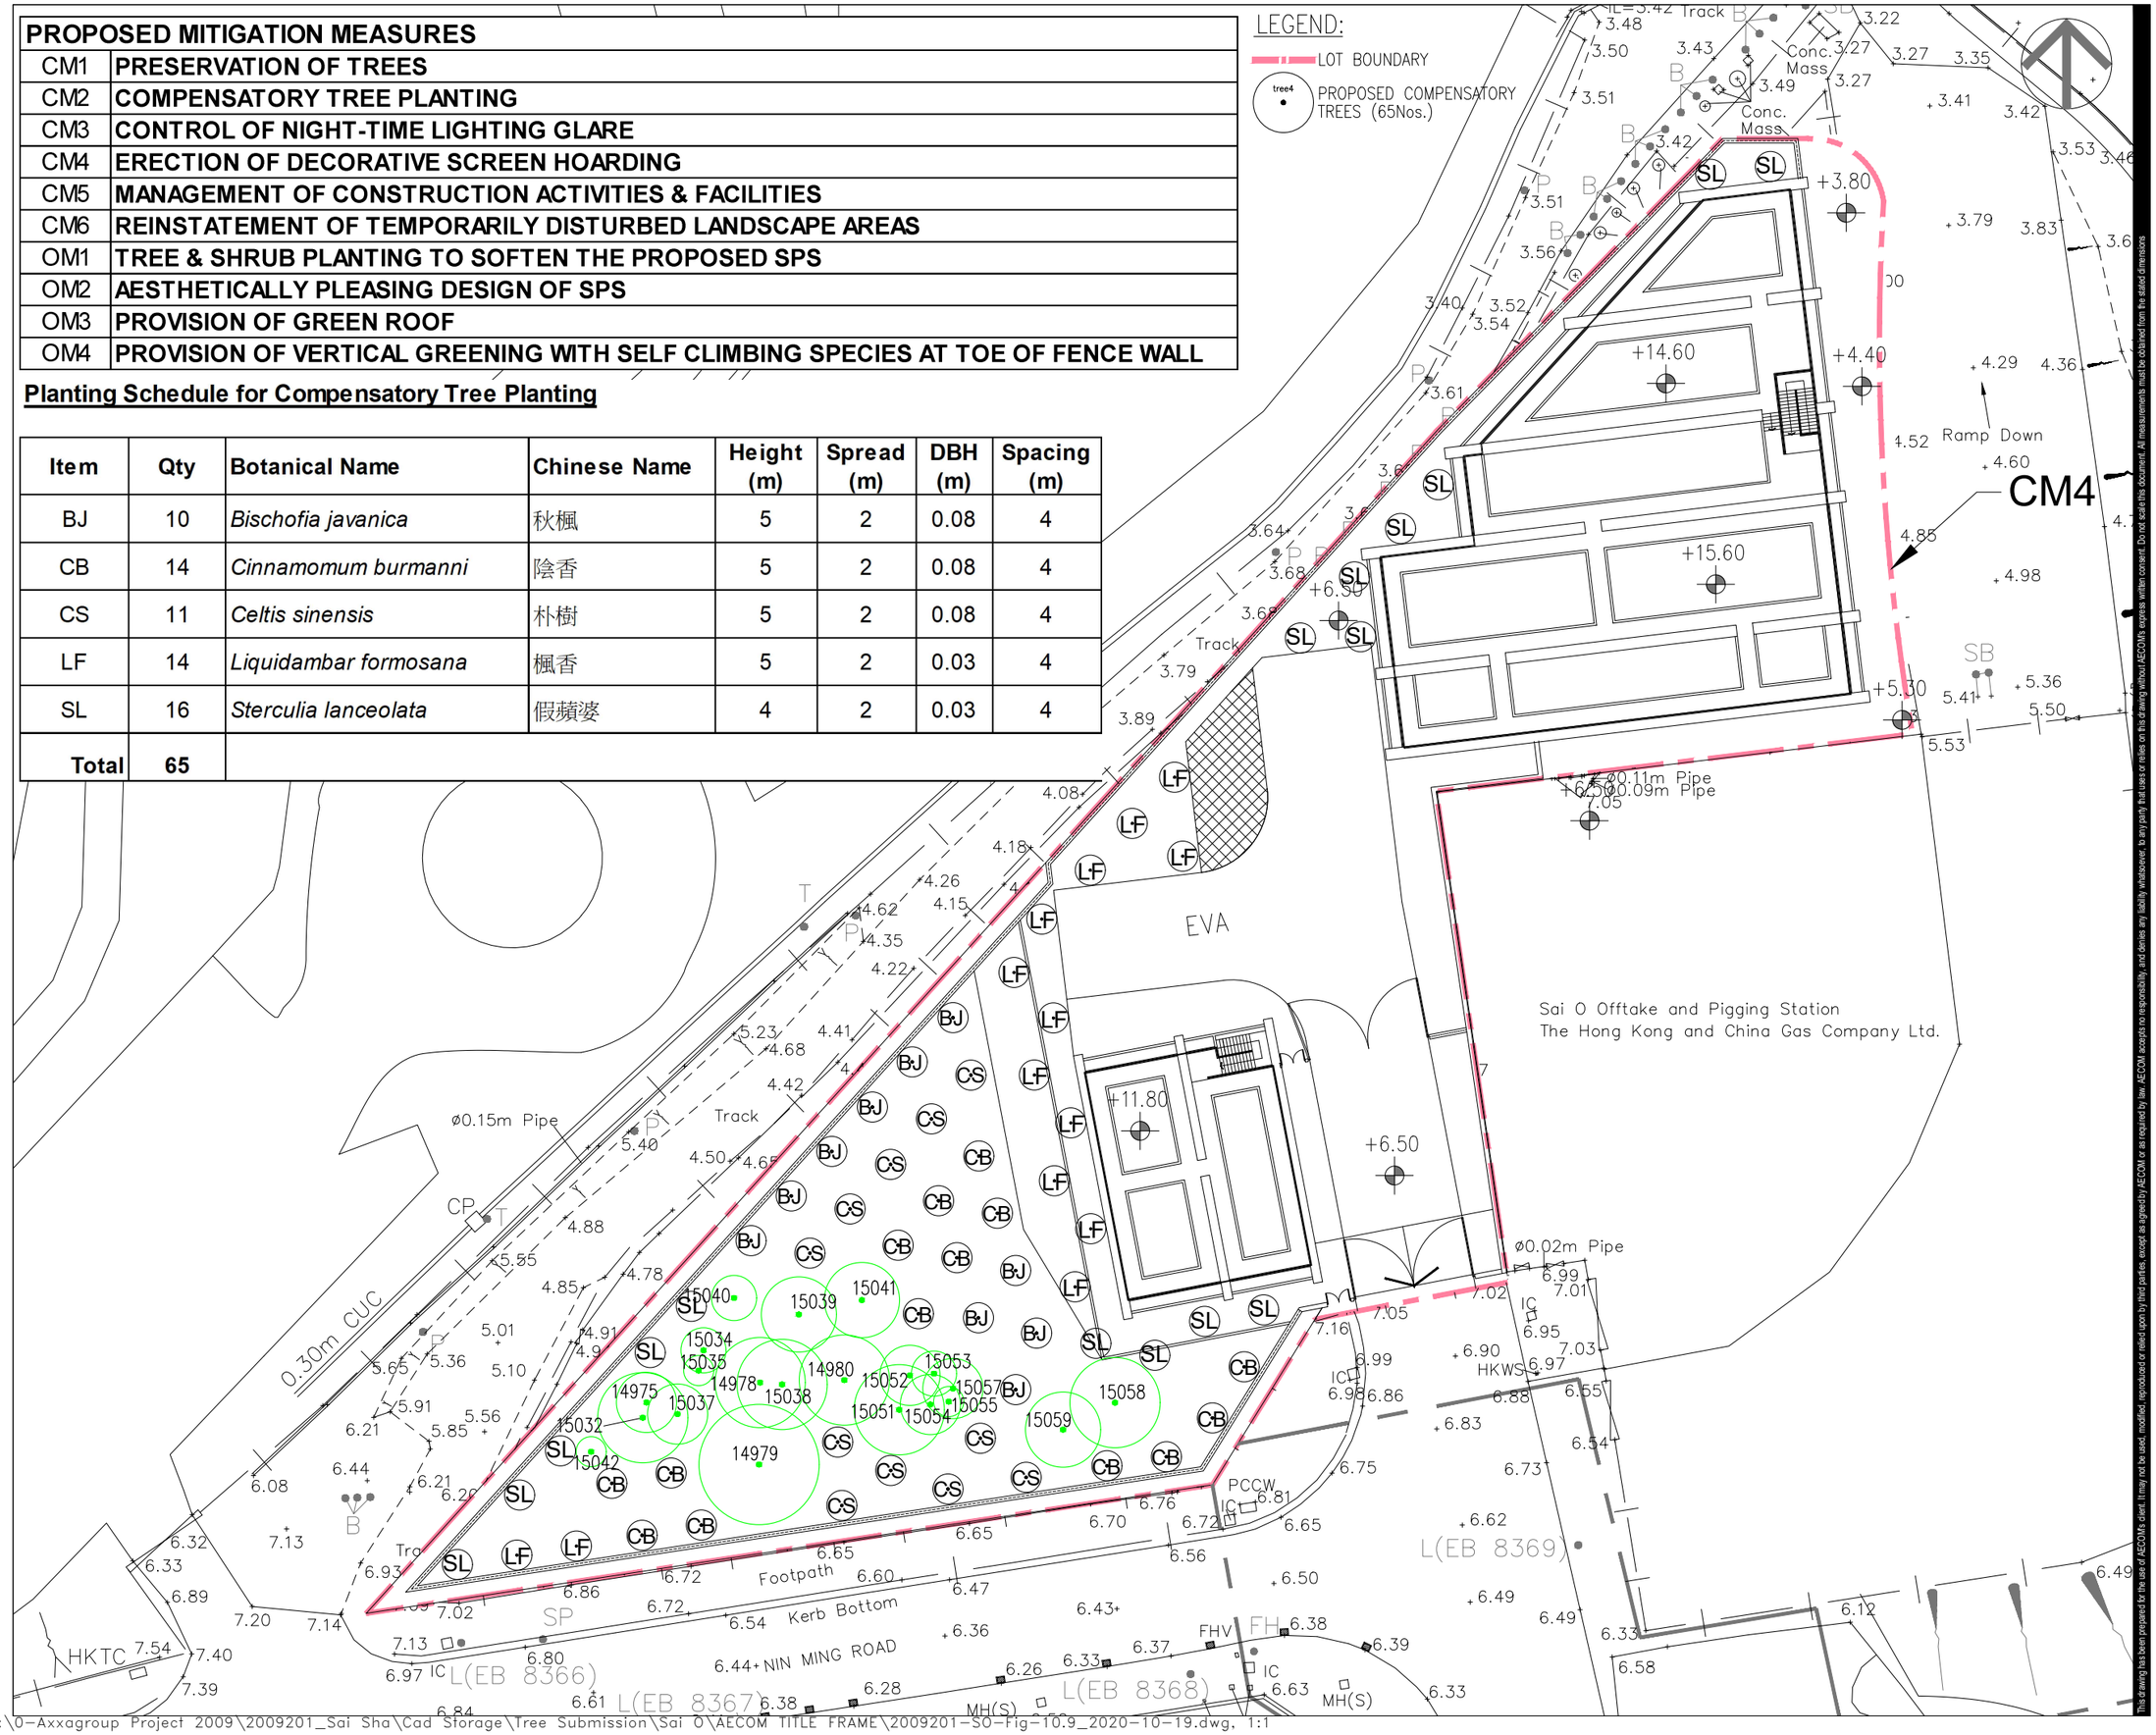

Y:\0-Axxagroup Project 2009\2009201_Sai Sha\Cad Storage\Tree Submission\Sai O\AECOM TITLE FRAME\2009201-SO-Fig-10.9_2020-10-19.dwg, 1:1

AECOM

PROJECT 項目

TOLO HARBOUR SEWERAGE OF UNSEWERED AREAS STAGE 2 - INVESTIGATION, DESIGN AND CONSTRUCTION

CLIENT 業主

渠務署 Drainage Services Department

CONSULTANT 工程顧問公司

AECOM Asia Company Ltd.
www.aecom.com

SUB-CONSULTANTS 分判工程顧問公司

ISSUE/REVISION 版次

I/R 版次	DATE 日期	DESCRIPTION 內容摘要	CHK. 審核
B		GENERAL REVISION	
A		GENERAL REVISION	

STATUS 階段

SCALE 比例: 1:400 (A3)

DIMENSION UNIT 尺寸單位

KEY PLAN 索引圖

PROJECT NO. 工程項目: 60547289

CONTRACT NO. 合約編號

SHEET TITLE 圖紙名稱

LANDSCAPE AND VISUAL MITIGATION PLAN DURING CONSTRUCTION PHASE

SHEET NUMBER 圖紙編號

60547289/EIA/FIGURE 10.9

This drawing has been prepared for the use of AECOM's client. It may not be used, modified, reproduced or relied upon by third parties, except as agreed by AECOM or as required by law. AECOM accepts no responsibility, and denies any liability whatsoever, to any party that uses or relies on this drawing without AECOM's express written consent. Do not scale this document. All measurements must be obtained from the stated dimensions.