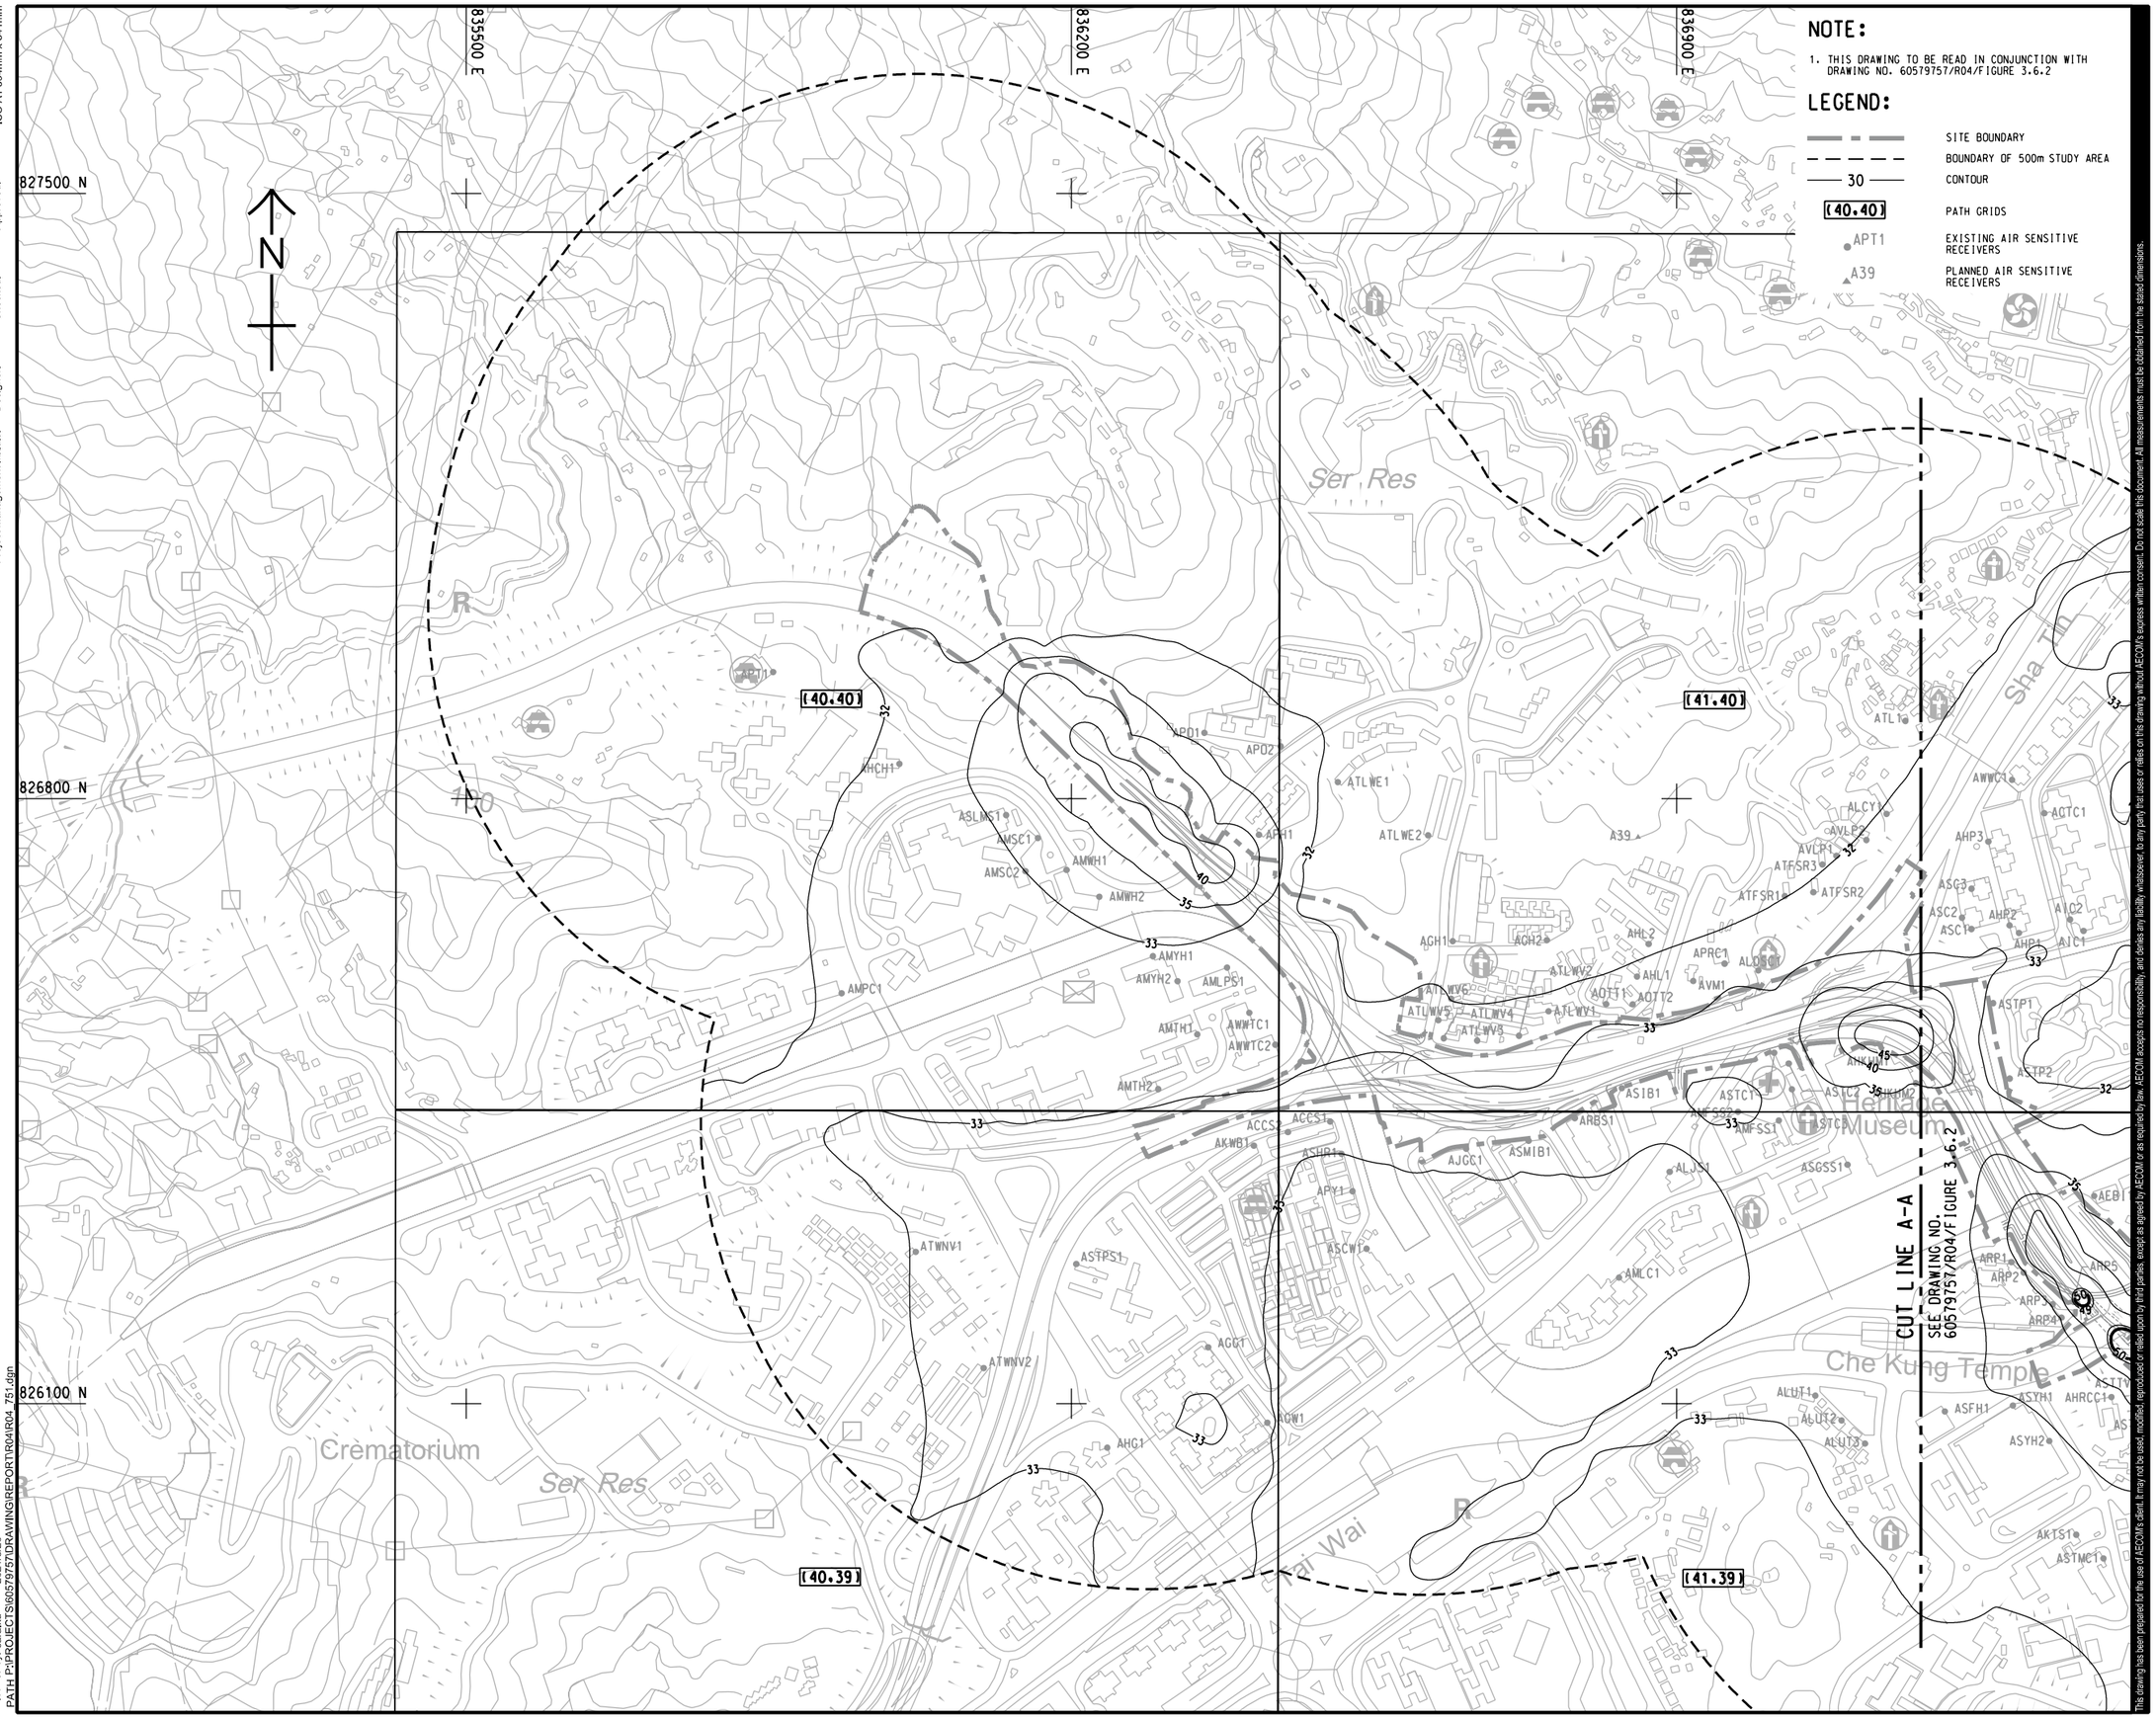

NOTE:

1. THIS DRAWING TO BE READ IN CONJUNCTION WITH DRAWING NO. 60579757/R04/FIGURE 3.6.2

LEGEND:

	SITE BOUNDARY
	BOUNDARY OF 500m STUDY AREA
30	CONTOUR
(40.40)	PATH GRIDS
APT1	EXISTING AIR SENSITIVE RECEIVERS
A39	PLANNED AIR SENSITIVE RECEIVERS

ISO A1 594mm x 841mm

Approved:

Checked:

Designer:

Project Management Initials:

Plot File by: cara.xu 2021/8/20
PATH P:\PROJECTS\60579757\DRAWING\REPORT\R04\R04_751.dgn

This drawing has been prepared for the use of AECOM's client. It may not be used, modified, reproduced or relied upon by third parties, except as agreed by AECOM or as required by law. AECOM accepts no responsibility, and denies any liability whatsoever, to any party that uses or relies on this drawing without AECOM's express written consent. Do not scale this document. All measurements must be obtained from the stated dimensions.

AECOM

PROJECT 項目

REVISED TRUNK ROAD T4 IN SHA TIN

CLIENT 業主

土木工程拓展署
Civil Engineering and Development Department

CONSULTANT 工程顧問公司

AECOM Asia Company Ltd.
www.aecom.com

SUB-CONSULTANTS 分判工程顧問公司

ISSUE/REVISION 修訂

I/R 修訂	DATE 日期	DESCRIPTION 內容摘要	CHK. 複核

STATUS 階段

SCALE 比例: A3 1 : 7000

DIMENSION UNIT 尺寸單位: METRES

KEY PLAN 索引圖 A3 1 : 200000

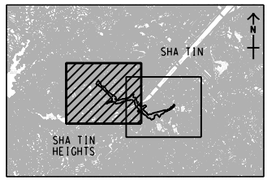

PROJECT NO. 項目編號: 60579757

AGREEMENT NO. 協議編號: CE8/2018 (HY)

SHEET TITLE 圖紙名稱

CONTOURS OF CUMULATIVE ANNUAL RSP CONCENTRATION (μg/m³) AT 1.5mAG FOR THE WORST SCENARIO DURING CONSTRUCTION PHASE (YEAR 2023-YEAR 2028)

SHEET 1 OF 2

SHEET NUMBER 圖紙編號

60579757/R04/FIGURE 3.6.1