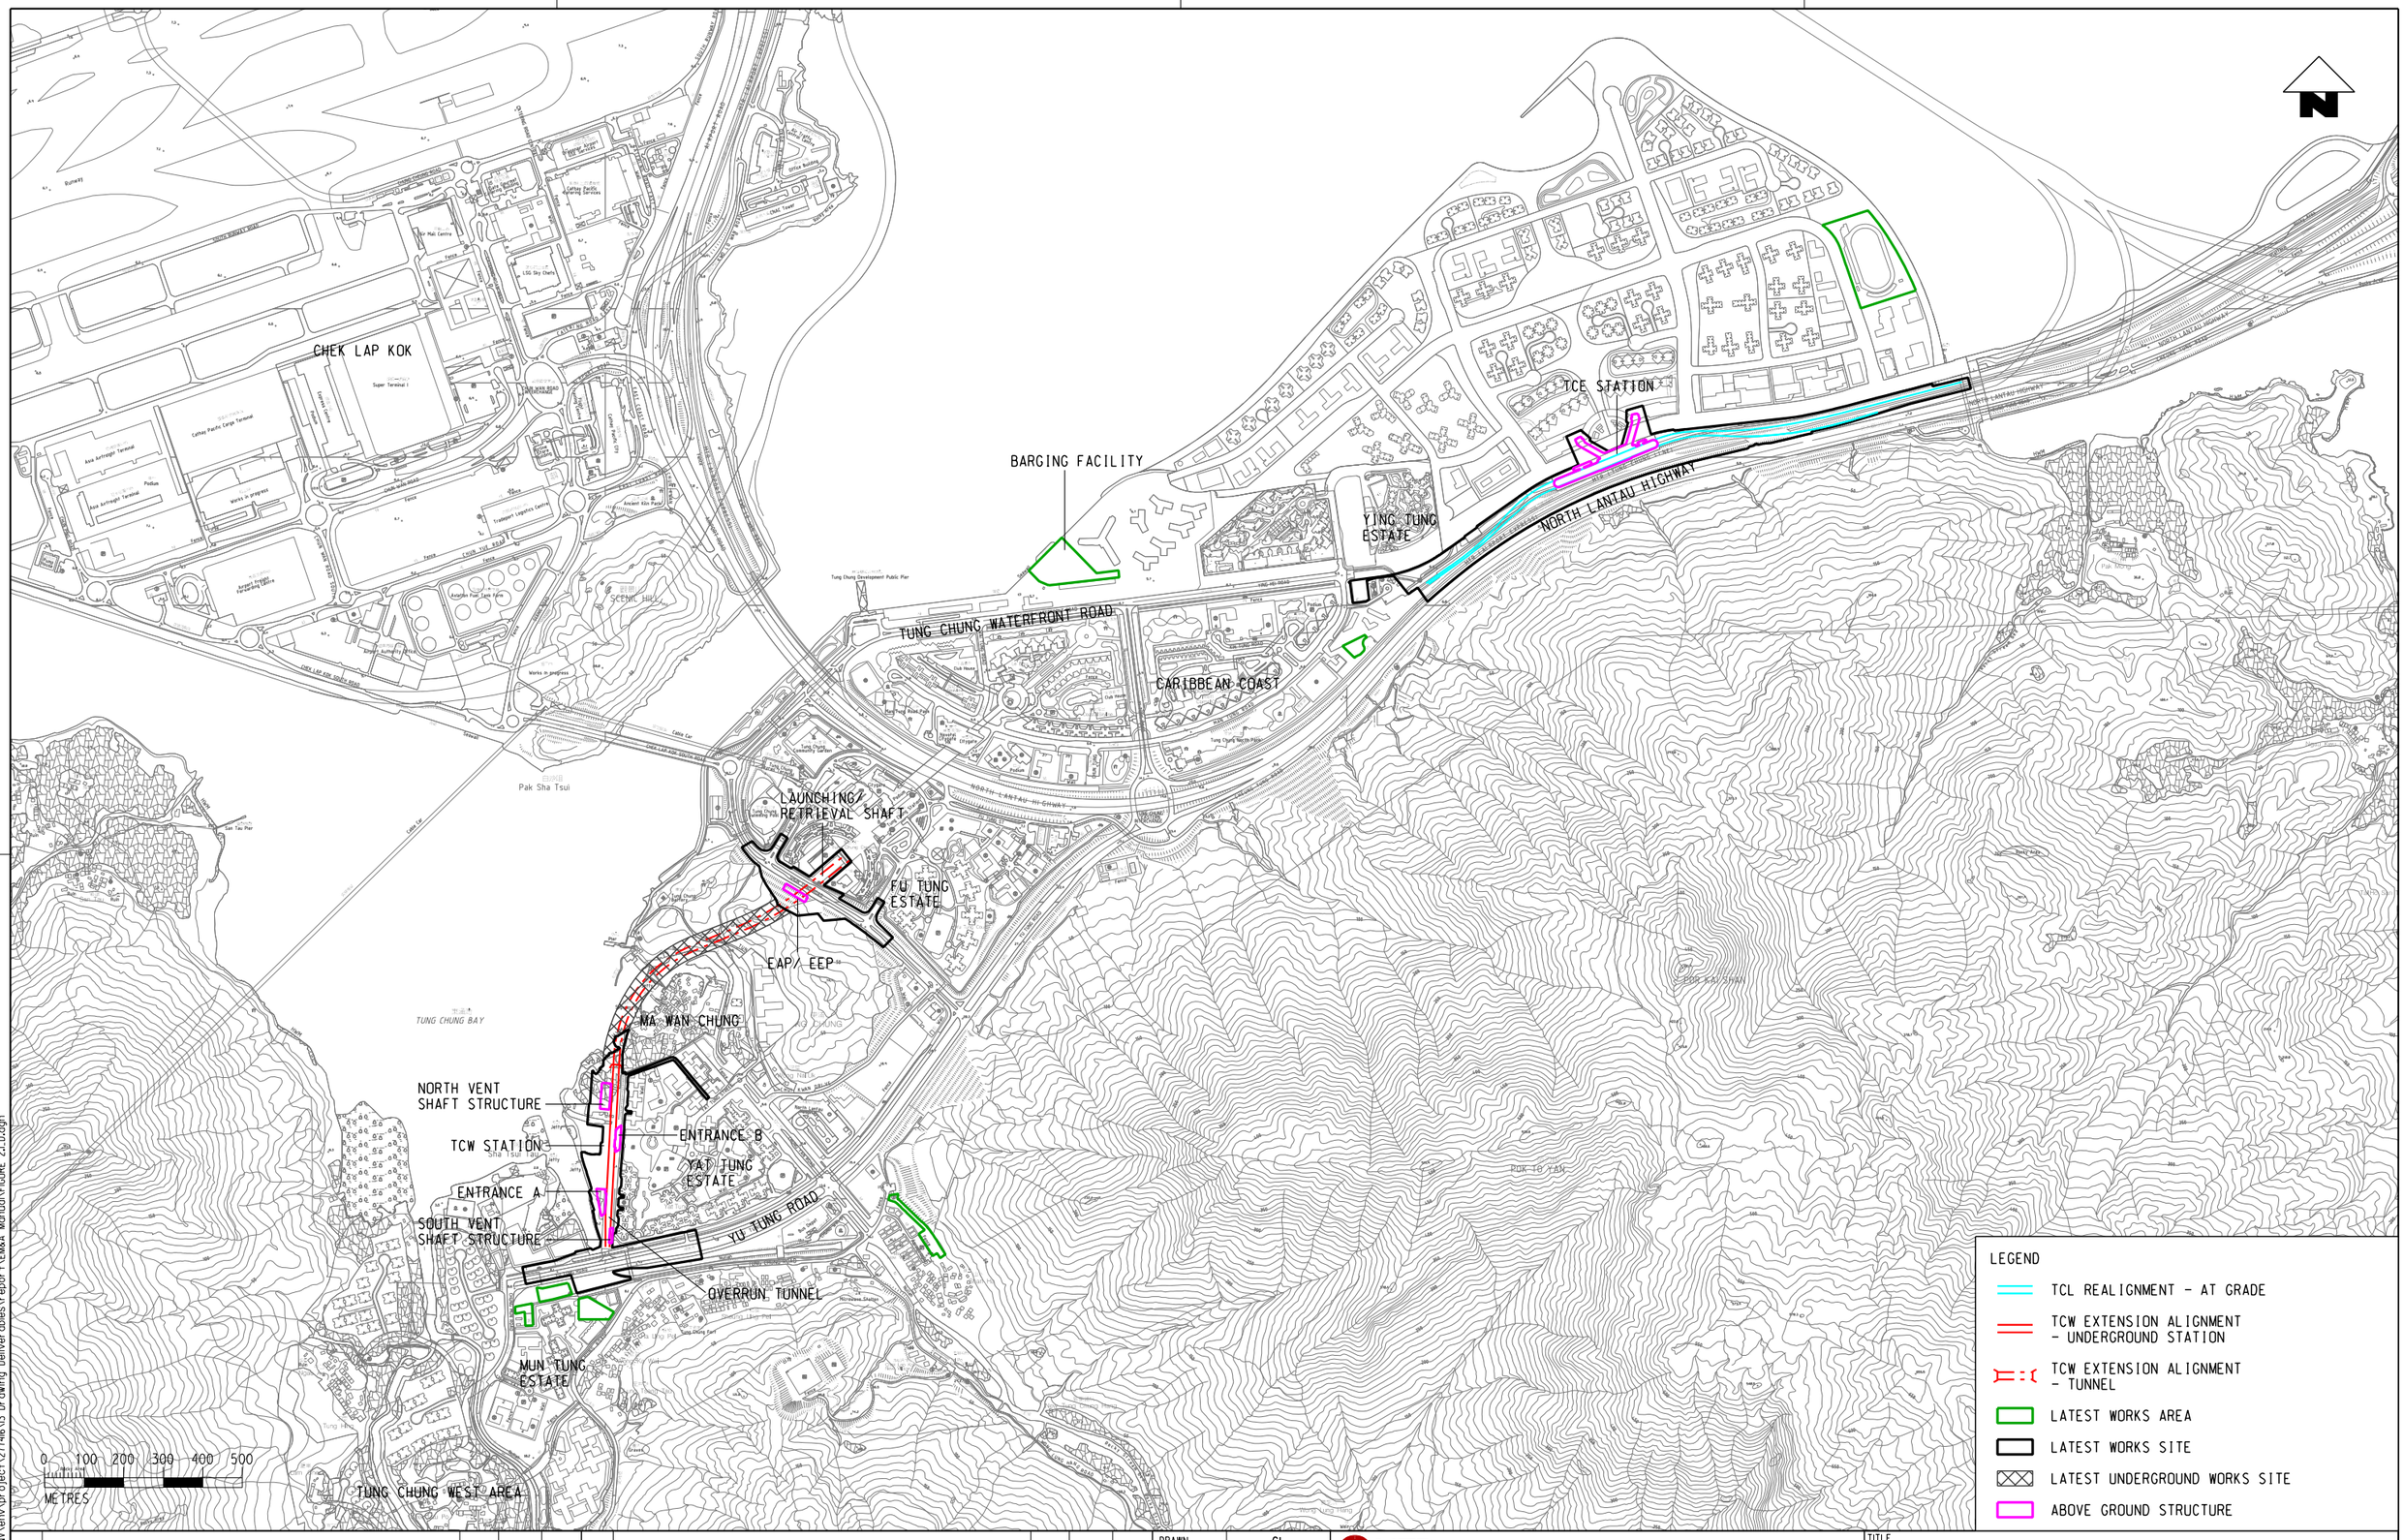


| REV | DESCRIPTION | BY | DATE | APPROVED |
|---|---|---|---|---|
| D | FOURTH ISSUE | GL | 091121 | FC |
| C | THIRD ISSUE | GL | 111021 | FC |
| B | SECOND ISSUE | GL | 290921 | FC |
| A | FIRST ISSUE | GL | 120821 | FC |

| | |
|---|---|
| DRAWN | GL |
| DESIGNED | GL |
| CHECKED | EL |
| APPROVED | FC |
| DATE | 09/11/2021 |

DO NOT SCALE DRAWINGS. ALL DIMENSIONS SHALL BE VERIFIED ON SITE.

© MTR CORPORATION LIMITED 2008 COPYRIGHT IN RESPECT OF THIS DRAWING / DOCUMENT IS OWNED BY THE MTR CORPORATION LIMITED OF HONG KONG. NO REPRODUCTION OF THE DRAWING / DOCUMENT OR ANY PART BY WHATEVER MEANS IS PERMITTED WITHOUT THE PRIOR WRITTEN CONSENT OF THE MTR CORPORATION LIMITED.

MTR

C1202 – EIA for Tung Chung Line Extension

ORIGINATOR

ARUP Ove Arup & Partners Hong Kong Limited

CADD REF. FIGURE 2.1_D.dgn

TITLE

LOCATION OF THE PROJECT

SCALE AS SHOWN

DRAWING NO. FIGURE 2.1

REV. D

PLOT DRV: g:\common\microstation standard\plotdrv\hp_aruphk_a3-pdf-c.env.plt
MODELNAME: Default PRINTED BY: HKGTRA014 11/9/2021 2:51:52 PM
FILENAME: \\hkgnts27\CIENV\env\project\277416\13 Drawing Deliverables\report\EM&A Manual\FIGURE 2.1_D.dgn