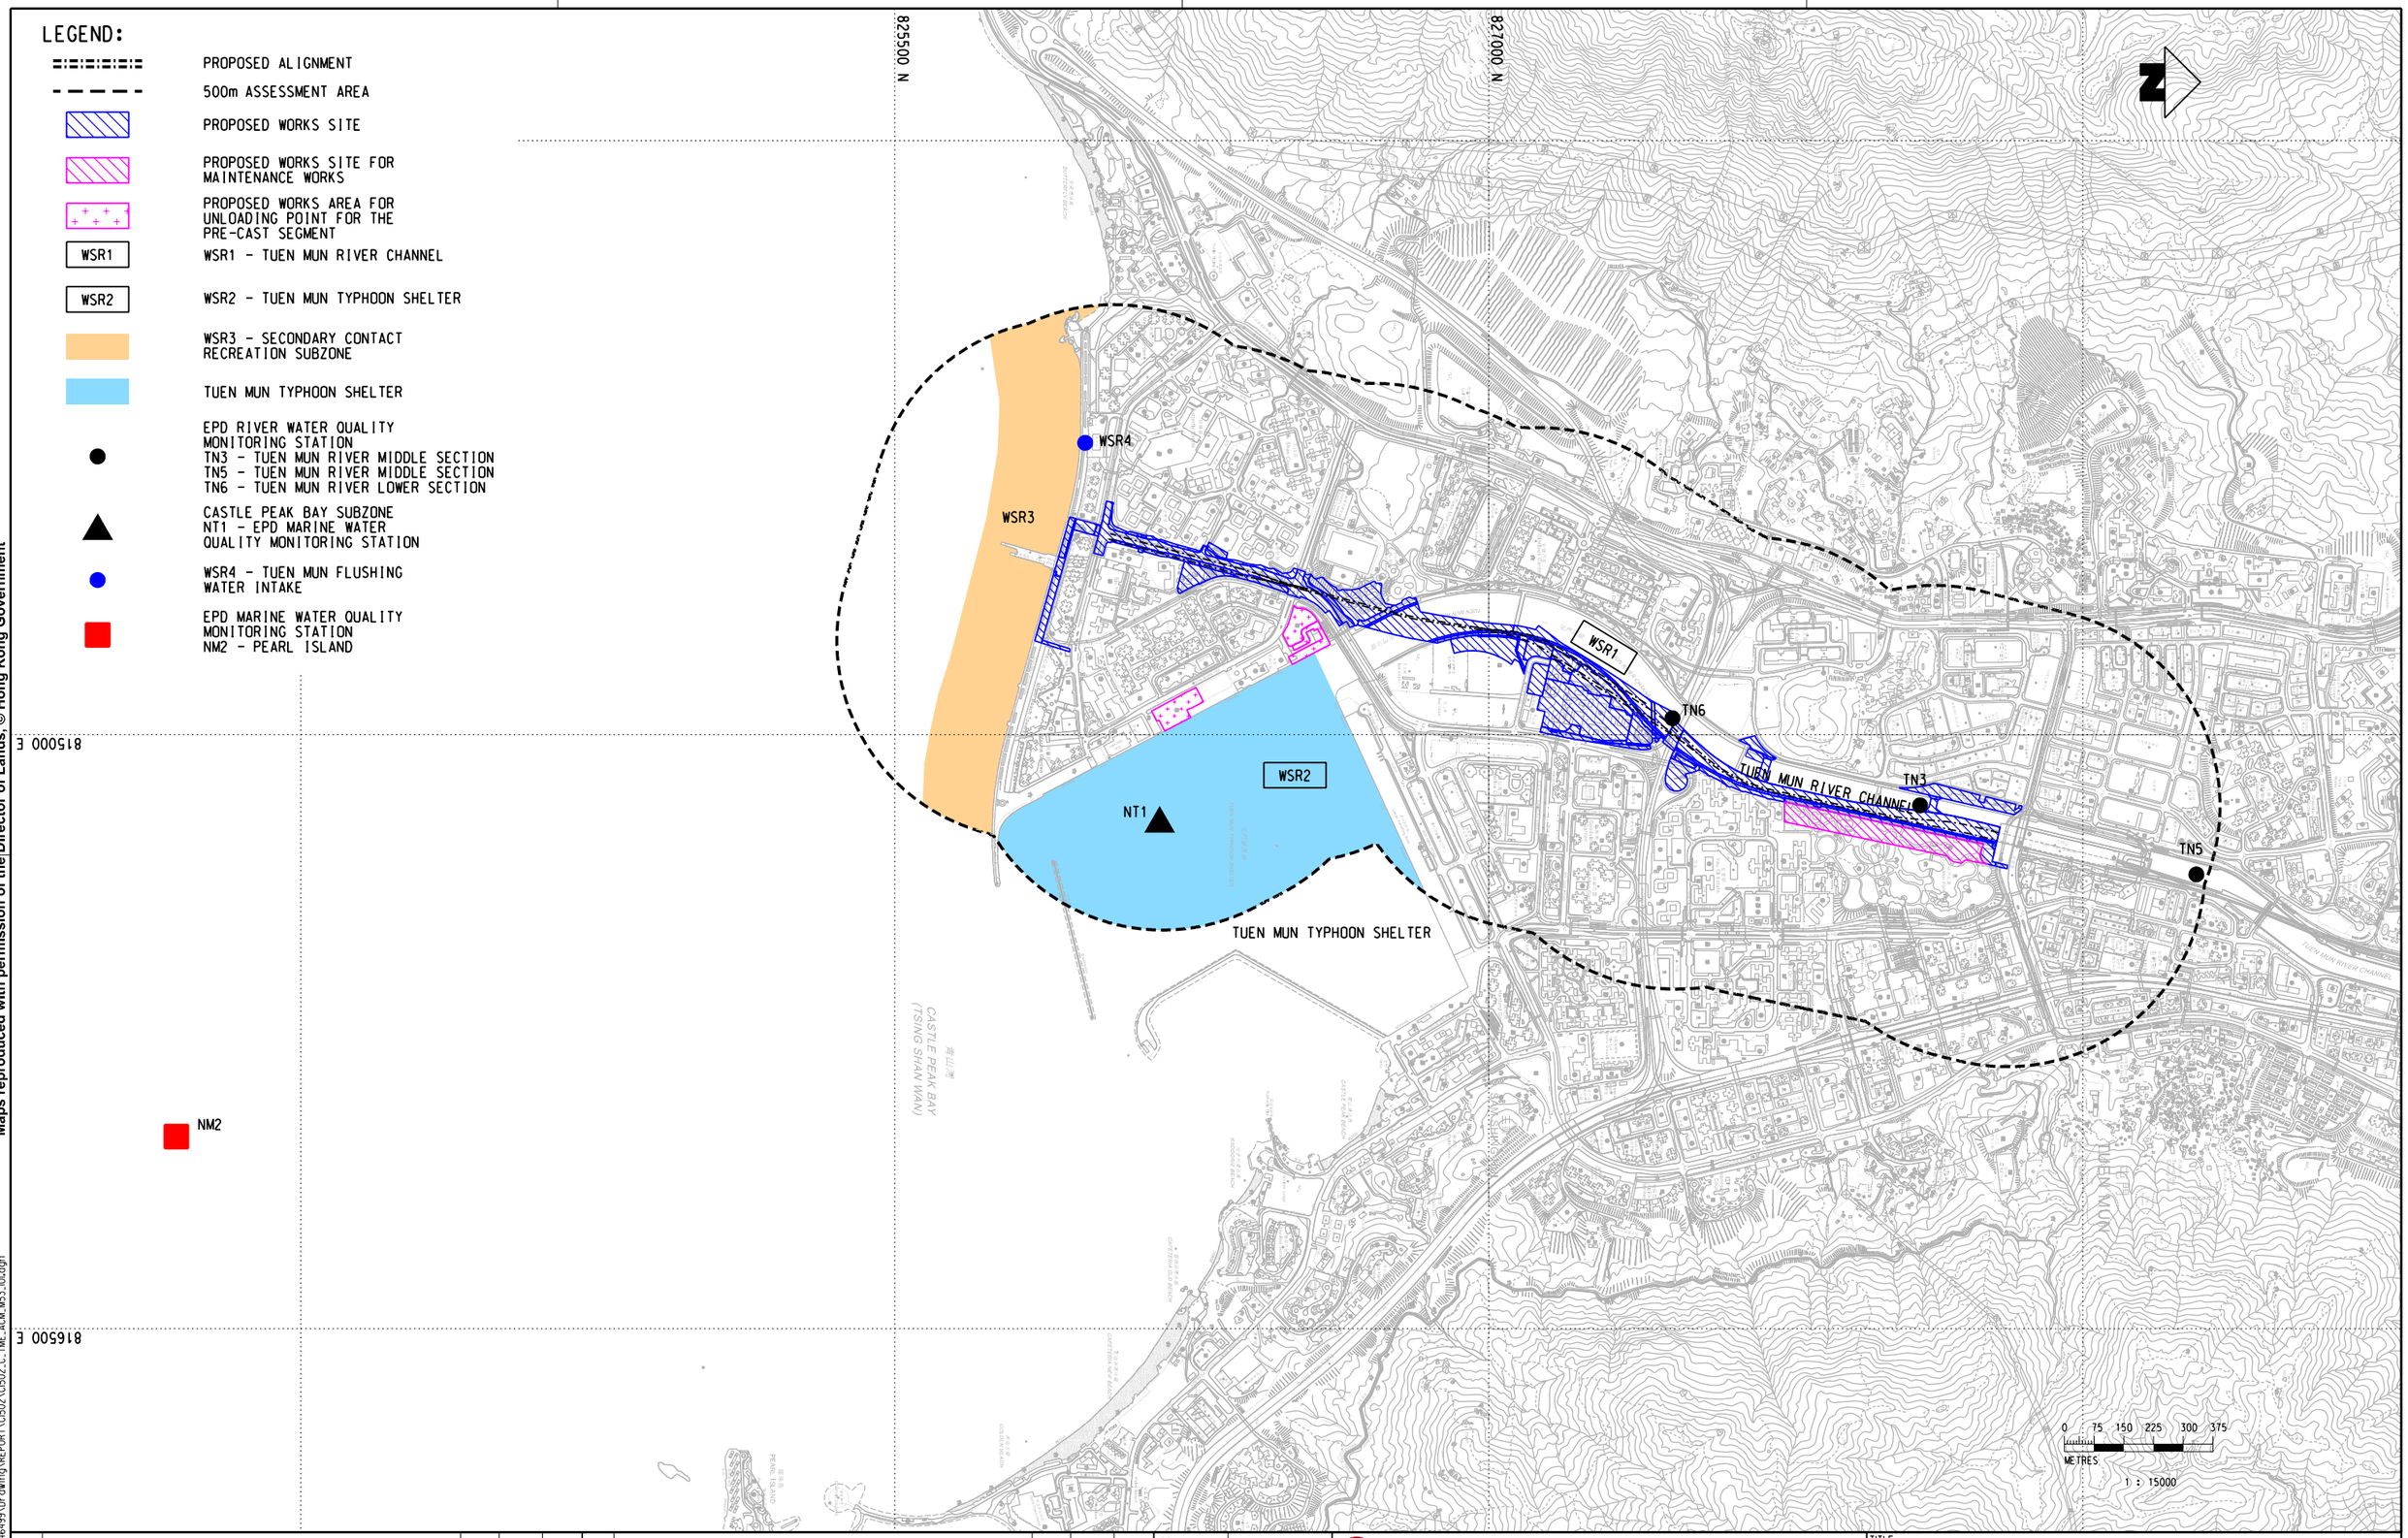

Maps reproduced with permission of the Director of Lands, © Hong Kong Government

PLOT DRV: P:\PROJECTS\60646499\CAD_ADMIN\PLOT_DRIVER\A3 COLOUR.plt
MODELNAME: Default PRINTED BY: FengJI 2022/4/21 13:38:07
FILENAME: P:\PROJECTS\60646499\Drawing\REPORT\C1502\C1502_C_TME_ACM_M53_101.dgn

REV	DESCRIPTION	BY	DATE	APPROVED	REV	DESCRIPTION	BY	DATE	APPROVED

DRAWN
DESIGNED
CHECKED
APPROVED
DATE

DO NOT SCALE DRAWINGS. ALL DIMENSIONS SHALL BE VERIFIED ON SITE.
© MTR CORPORATION LIMITED 2008 COPYRIGHT IN RESPECT OF THIS DRAWING / DOCUMENT IS OWNED BY THE MTR CORPORATION LIMITED OF HONG KONG. NO REPRODUCTION OF THE DRAWING / DOCUMENT OR ANY PART BY WHATEVER MEANS IS PERMITTED WITHOUT THE PRIOR WRITTEN CONSENT OF THE MTR CORPORATION LIMITED.

MTR

TUEN MUN SOUTH EXTENSION

ORIGINATOR

AECOM

CADD REF. C1502_C_TME_ACM_M53_101.dgn

TITLE

C1502
TUEN MUM SOUTH EXTENSION
LOCATIONS OF WATER SENSITIVE RECEIVERS AND WATER QUALITY MONITORING STATIONS
(SHEET 1 OF 2)

SCALE 1 : 15000 (A3)

FIGURE NO. C1502/C/TME/ACM/M53/101

REV. A