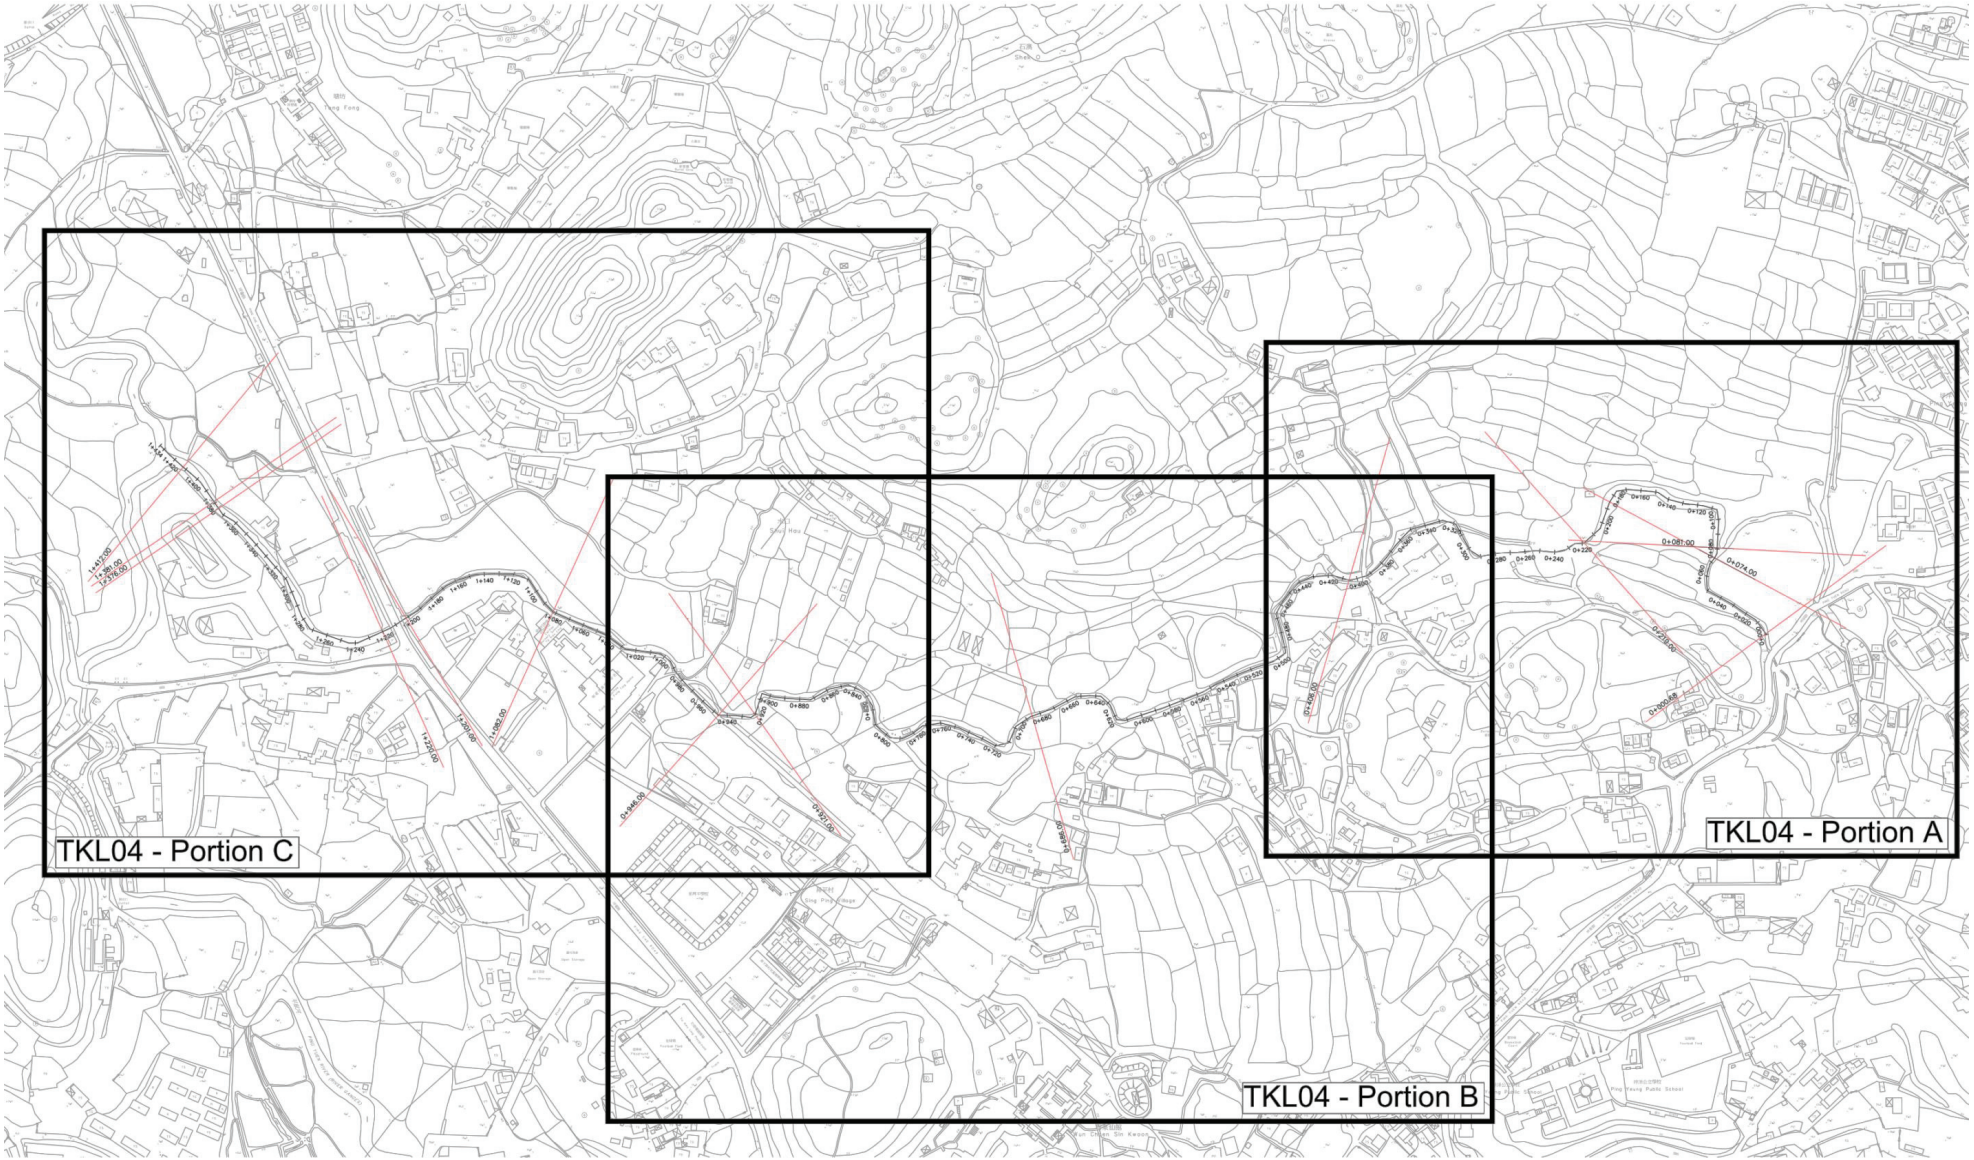

Project	**Agreement No. CE89/2017 (DS) Drainage Improvement Works in Ta Kwu Ling - Investigation, Design & Construction**	BINNIES HONG KONG LIMITED 賓尼斯工程顧問有限公司
Title	**Existing River General Layout Plan -TKL04**	Figure 2.20A
Date Sept 2021	**Scale** N.T.S.	**File**

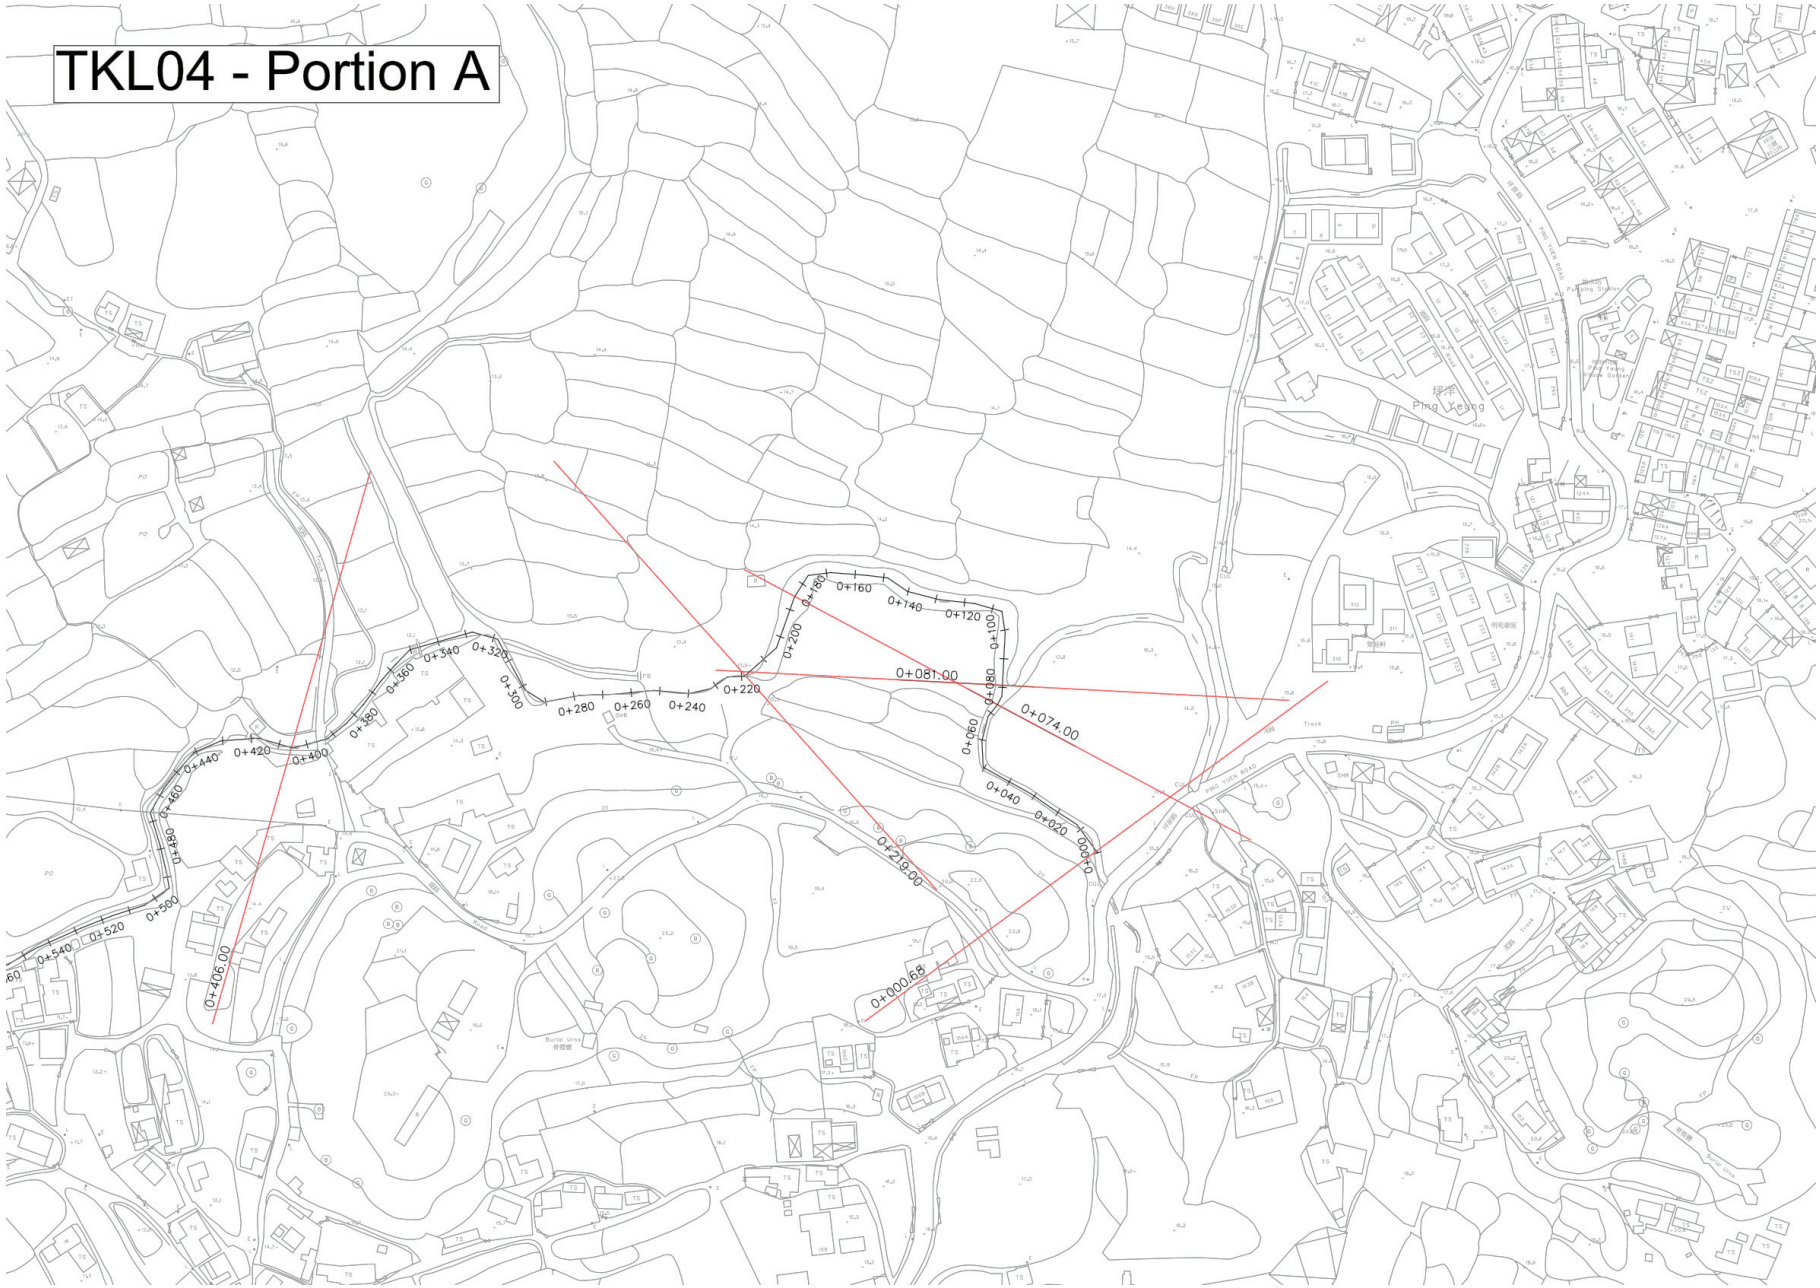

Project	**Agreement No. CE89/2017 (DS) Drainage Improvement Works in Ta Kwu Ling - Investigation, Design & Construction**	BINNIES HONG KONG LIMITED 賓尼斯工程顧問有限公司
Title	**Existing River Layout Plan - TKL04 (Portion A)**	Figure 2.20B
Date Sept 2021	**Scale** N.T.S.	**File**

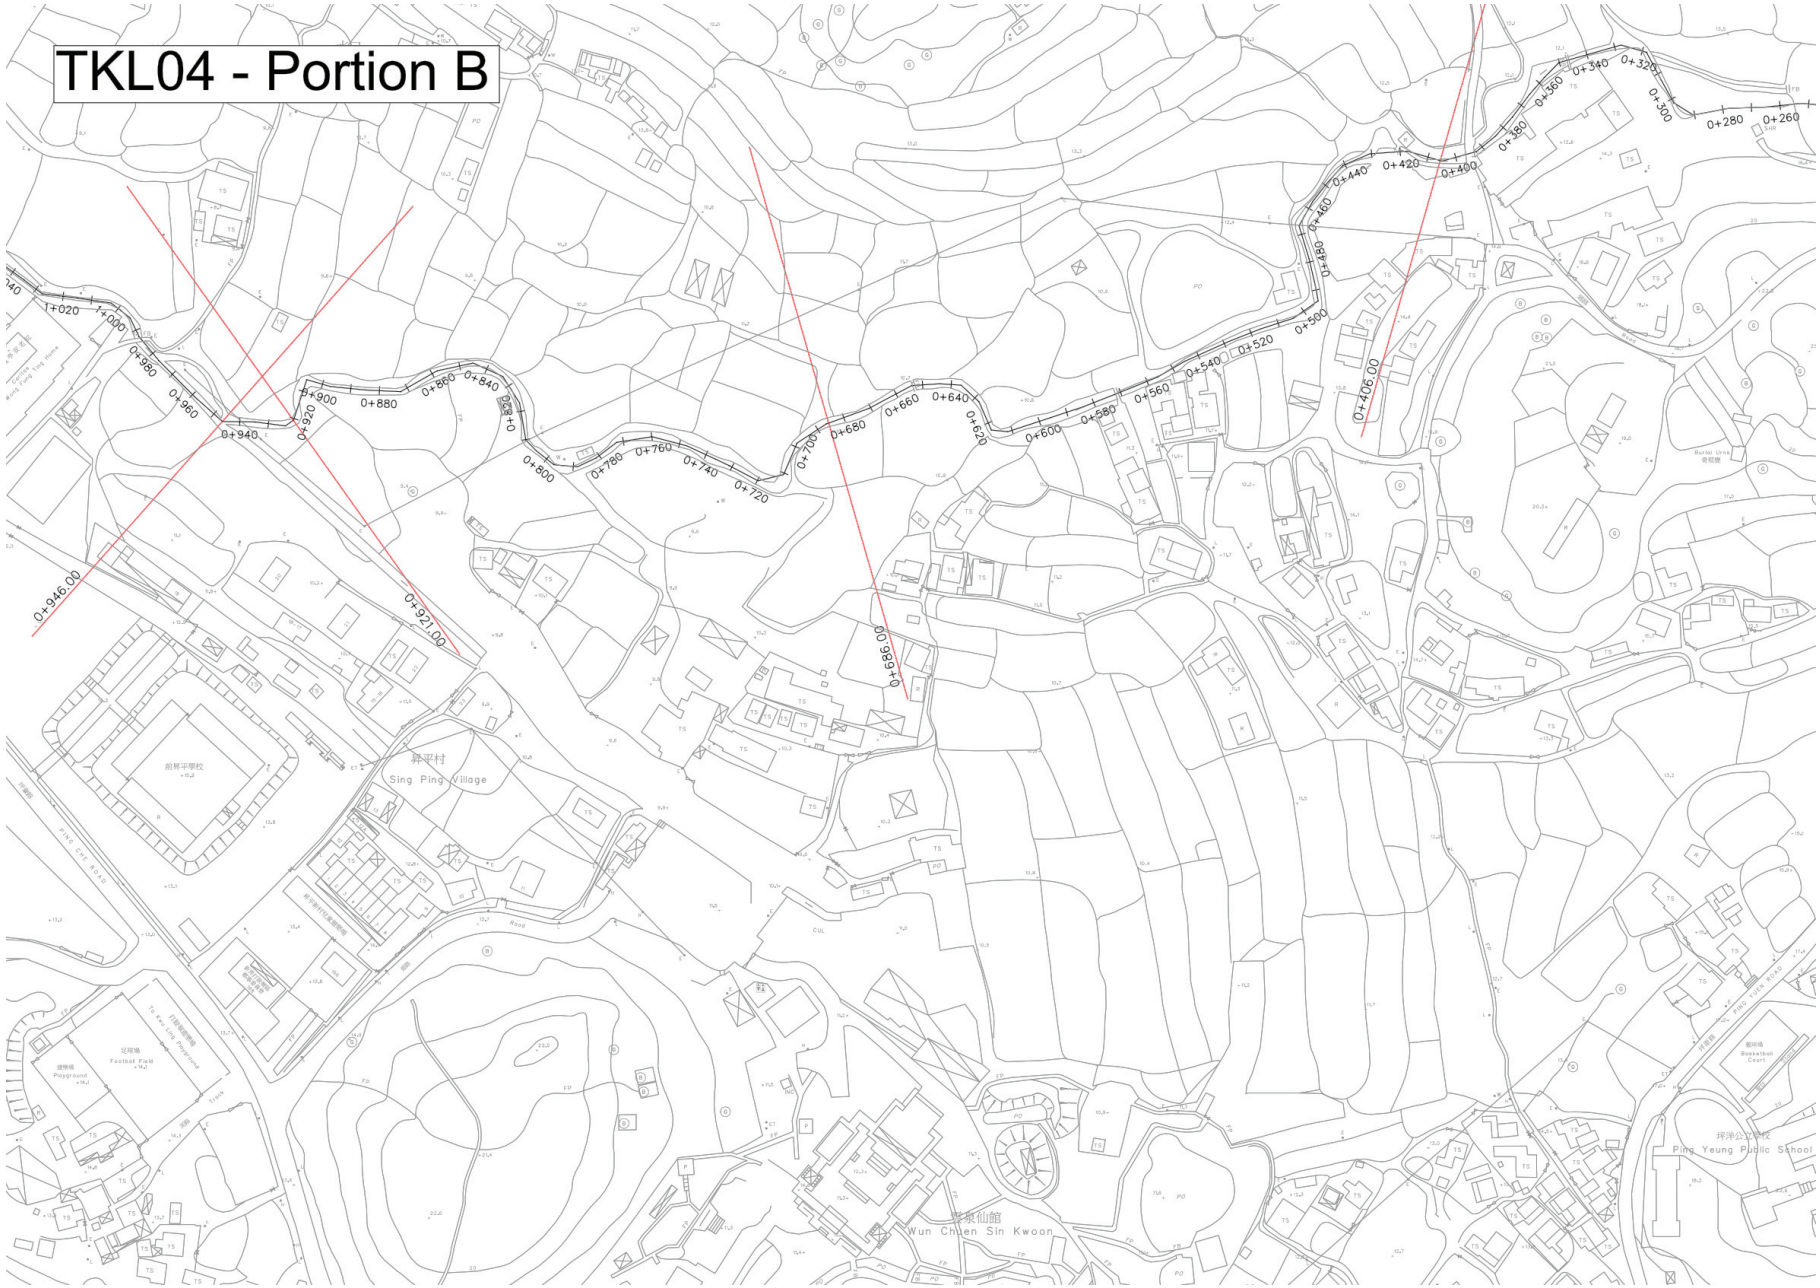

Project	**Agreement No. CE89/2017 (DS) Drainage Improvement Works in Ta Kwu Ling - Investigation, Design & Construction**	BINNIES HONG KONG LIMITED 賓尼斯工程顧問有限公司
Title	**Existing River Layout Plan - TKL04 (Portion B)**	Figure 2.20C
Date Sept 2021	**Scale** N.T.S.	**File**

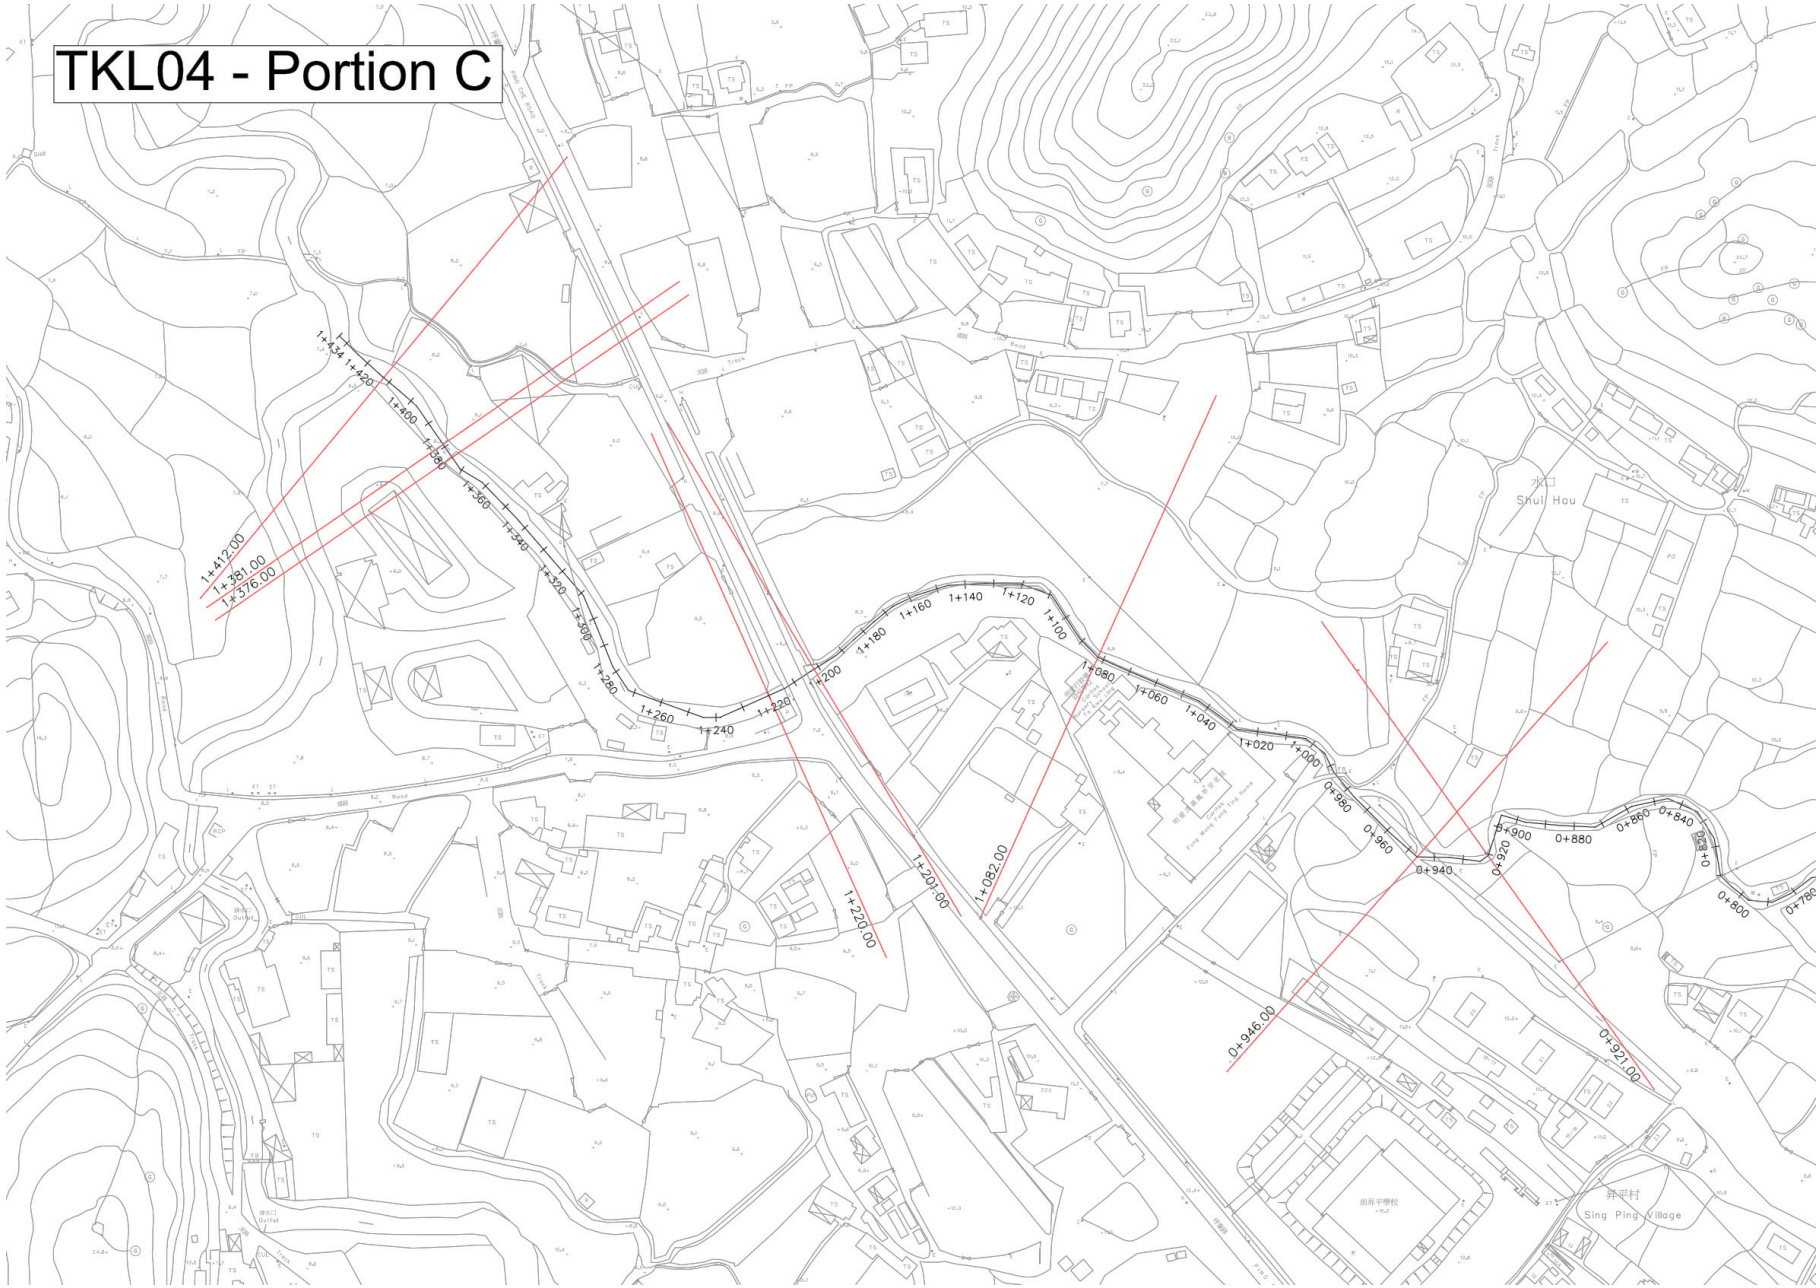

Project	**Agreement No. CE89/2017 (DS) Drainage Improvement Works in Ta Kwu Ling - Investigation, Design & Construction**	BINNIES HONG KONG LIMITED 賓尼斯工程顧問有限公司
Title	**Existing River Layout Plan - TKL04 (Portion C)**	Figure 2.20D
Date Sept 2021	**Scale** N.T.S.	**File**

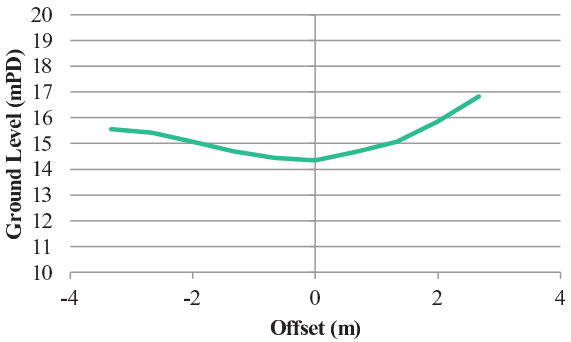

0+000.68

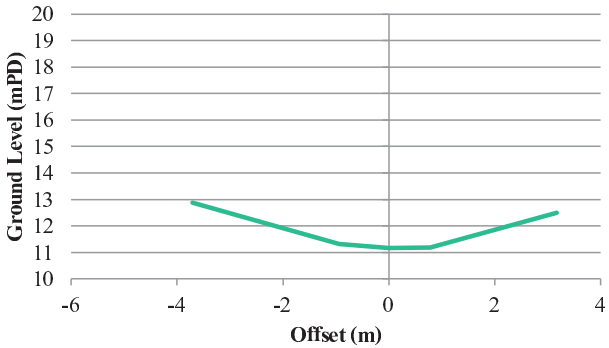

0+219.00

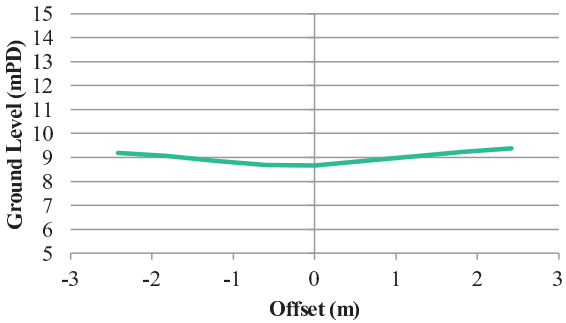

0+921.00

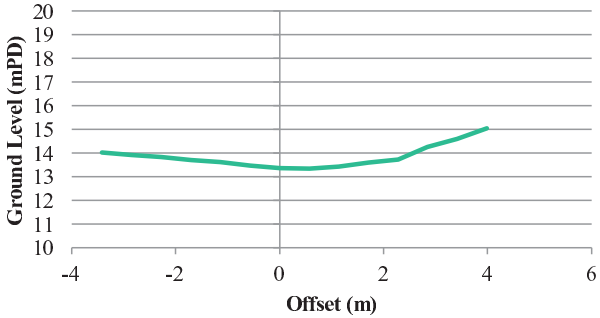

0+074.00

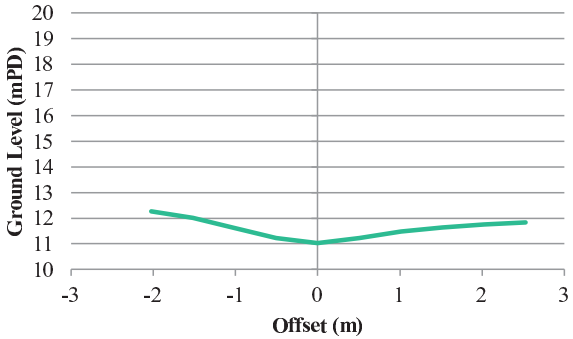

0+406.00

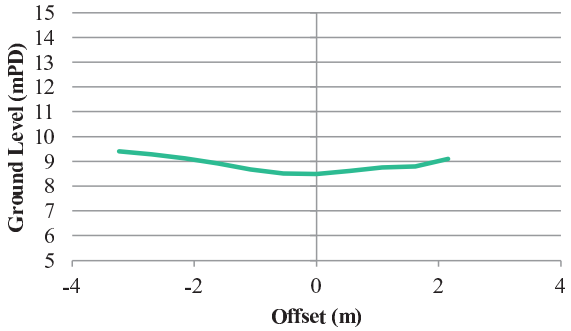

0+946.00

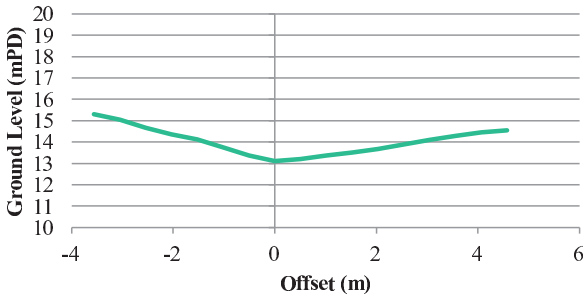

0+081.00

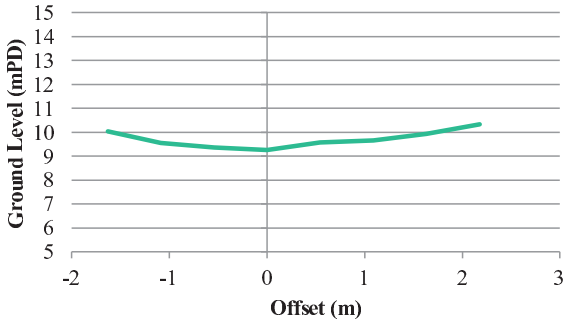

0+686.00

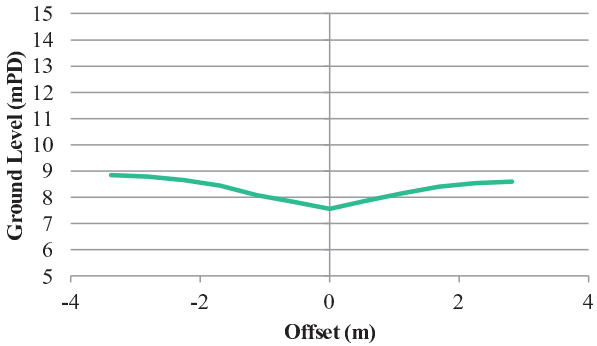

1+082.00

Project	**Agreement No. CE89/2017 (DS) Drainage Improvement Works in Ta Kwu Ling - Investigation, Design & Construction**	BINNIES HONG KONG LIMITED 賓尼斯工程顧問有限公司
Title	**Existing River Cross Section - TKL04 (Sheet 1 of 2)**	Figure 2.20E
Date Sept 2021	**Scale** N.T.S.	**File**

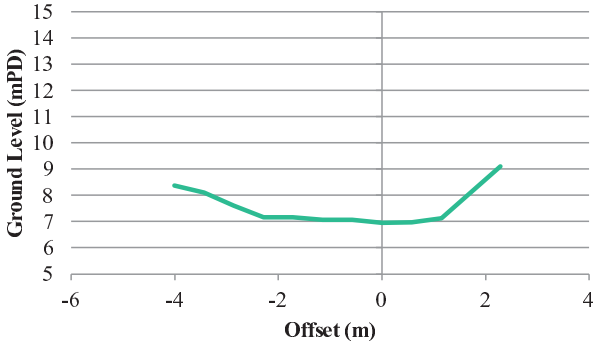

1+201.00

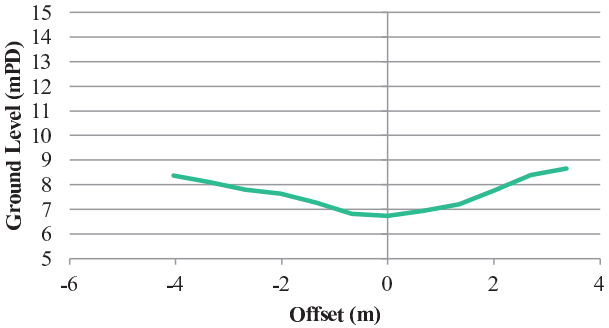

1+381.00

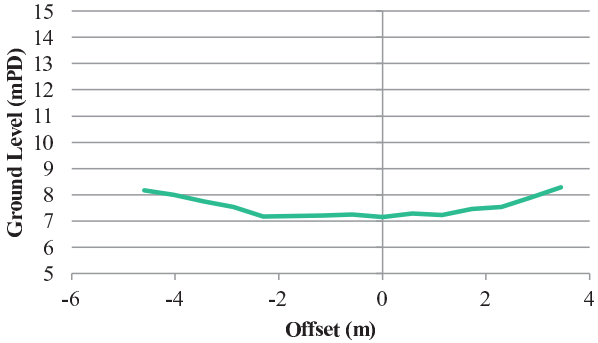

1+220.00

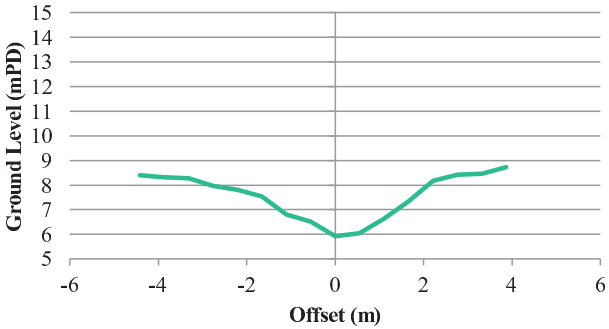

1+412.00

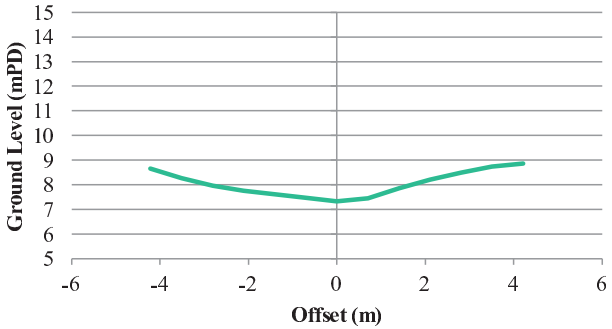

1+376.00

Project	**Agreement No. CE89/2017 (DS) Drainage Improvement Works in Ta Kwu Ling - Investigation, Design & Construction**	BINNIES HONG KONG LIMITED 賓尼斯工程顧問有限公司
Title	**Existing River Cross Section - TKL04 (Sheet 2 of 2)**	Figure 2.20F
Date Sept 2021	**Scale** N.T.S.	**File**

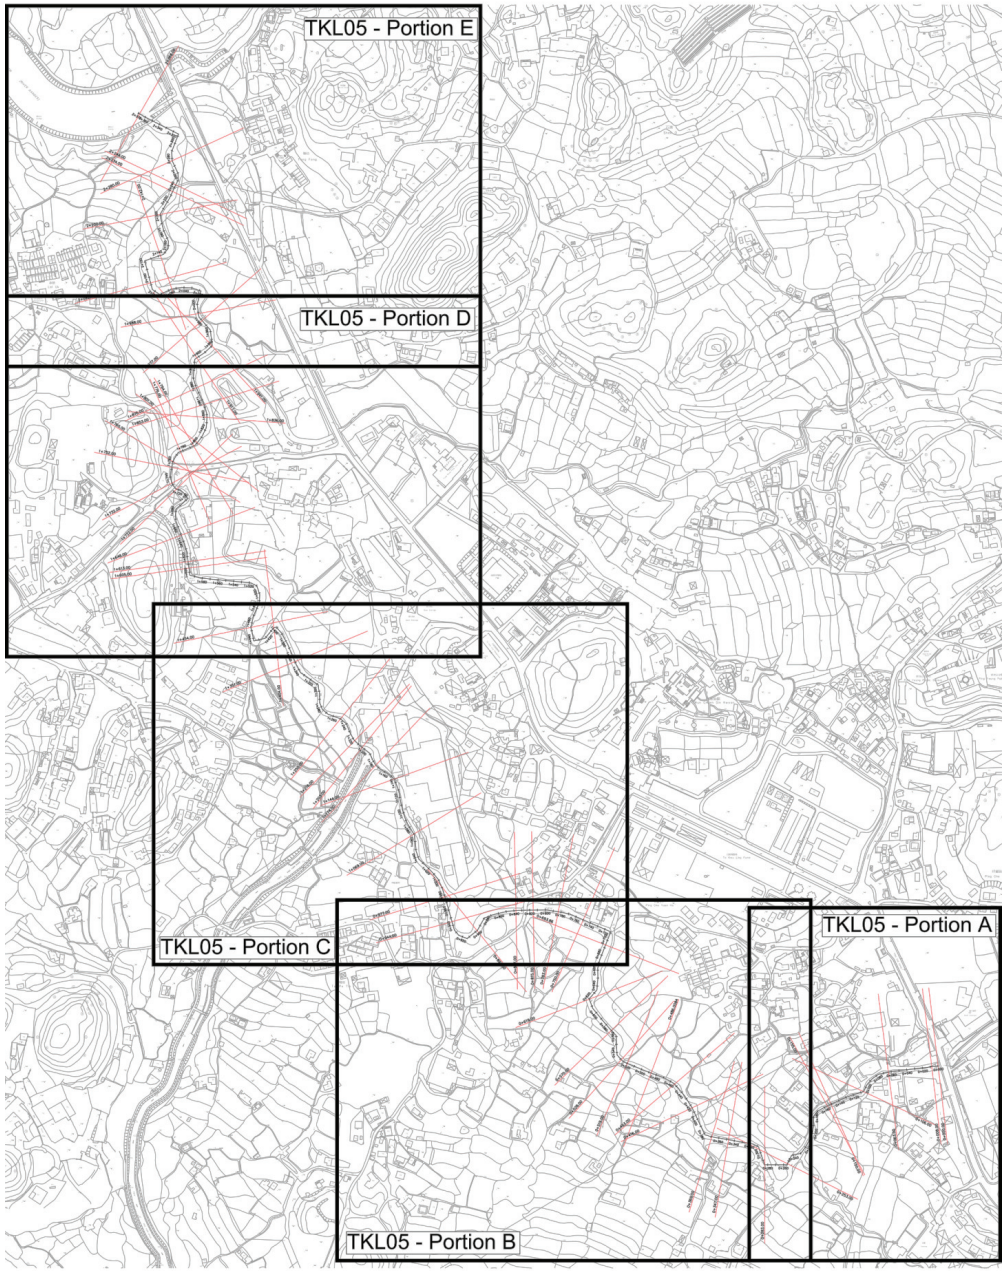

Project	**Agreement No. CE89/2017 (DS) Drainage Improvement Works in Ta Kwu Ling - Investigation, Design & Construction**	BINNIES HONG KONG LIMITED 賓尼斯工程顧問有限公司
Title	**Existing River General Layout Plan -TKL05**	Figure 2.20G
Date Sept 2021	**Scale** **N.T.S.**	**File**

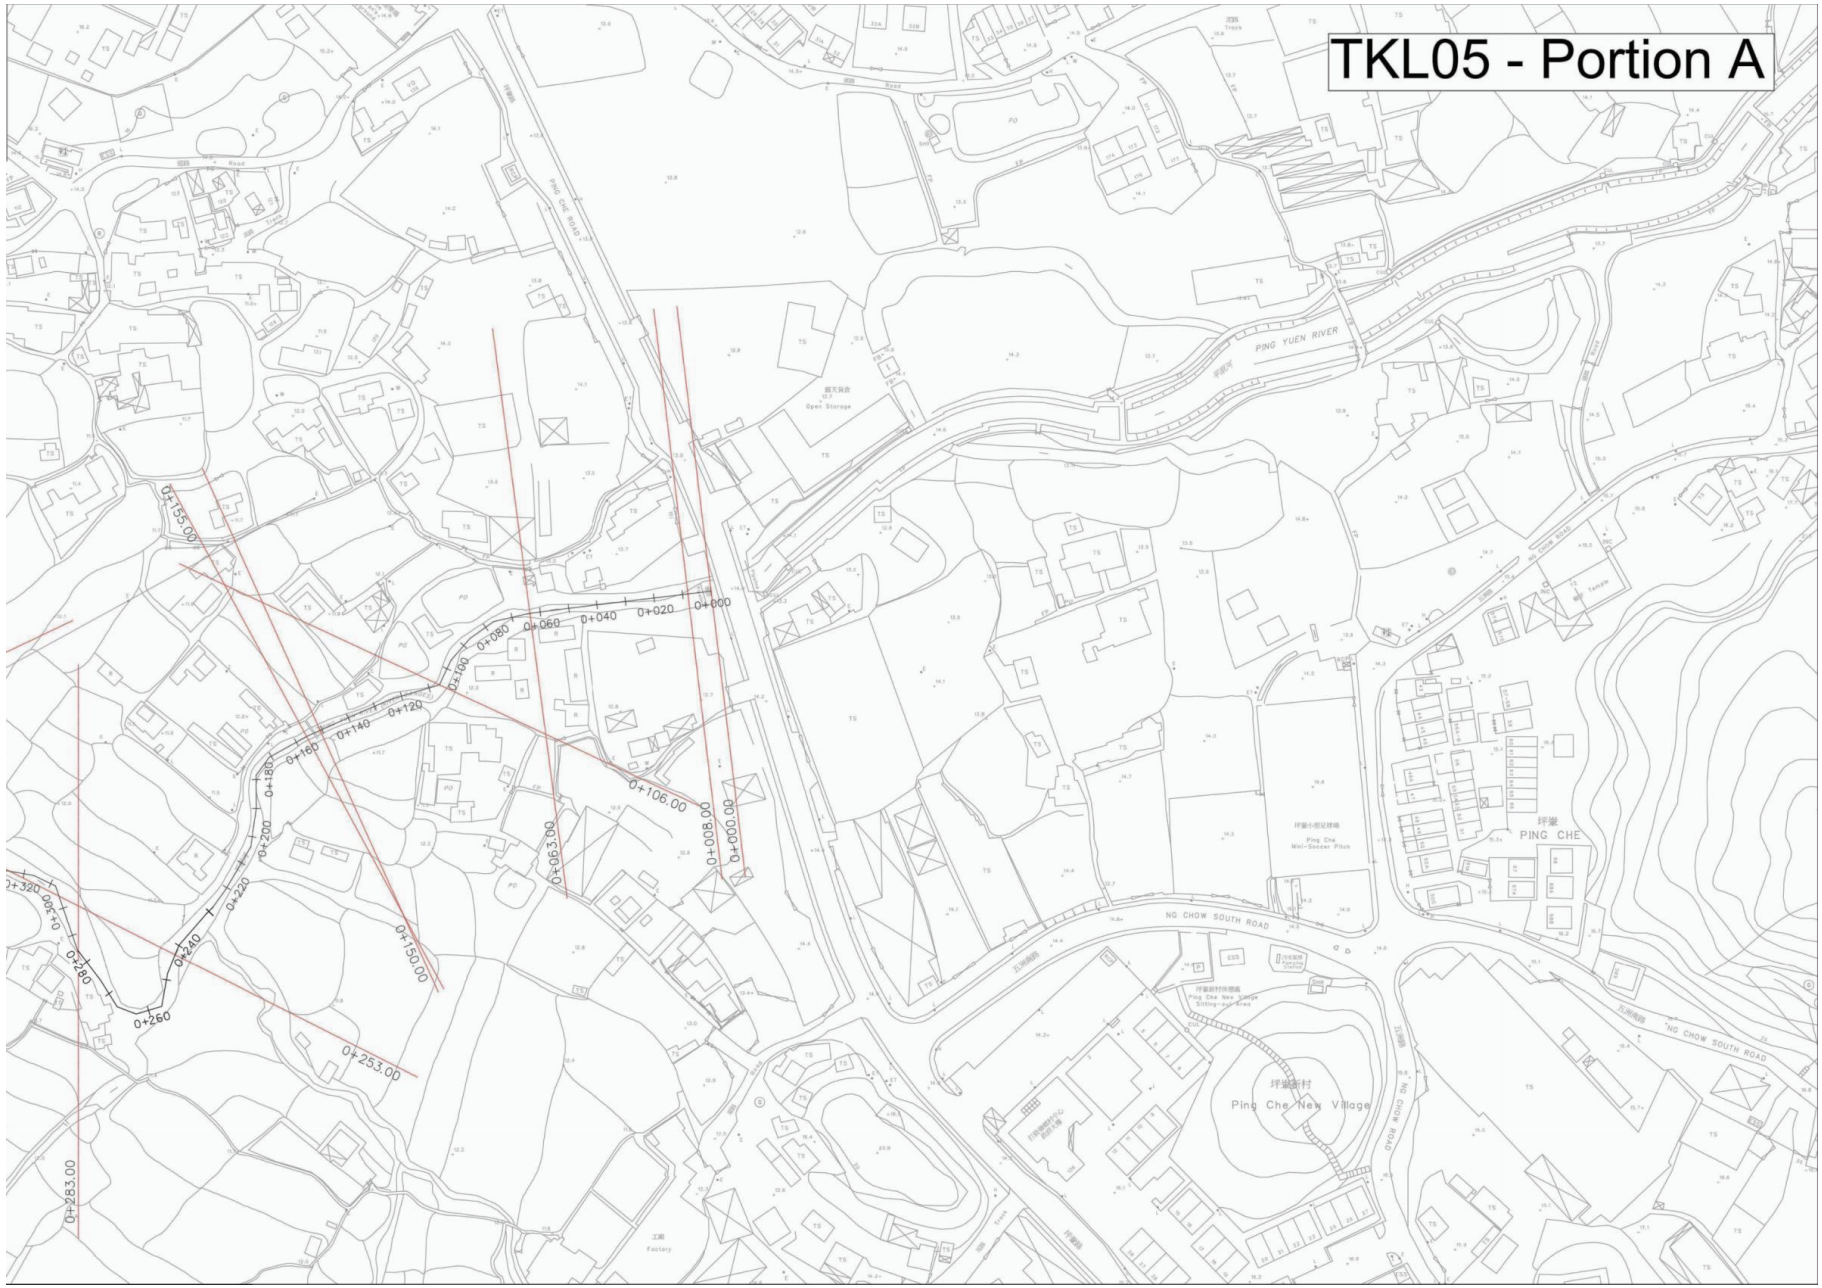

Project	**Agreement No. CE89/2017 (DS) Drainage Improvement Works in Ta Kwu Ling - Investigation, Design & Construction**	BINNIES HONG KONG LIMITED 賓尼斯工程顧問有限公司
Title	**Existing River Layout Plan - TKL05 (Portion A)**	Figure 2.20H
Date Sept 2021	**Scale** N.T.S.	**File**

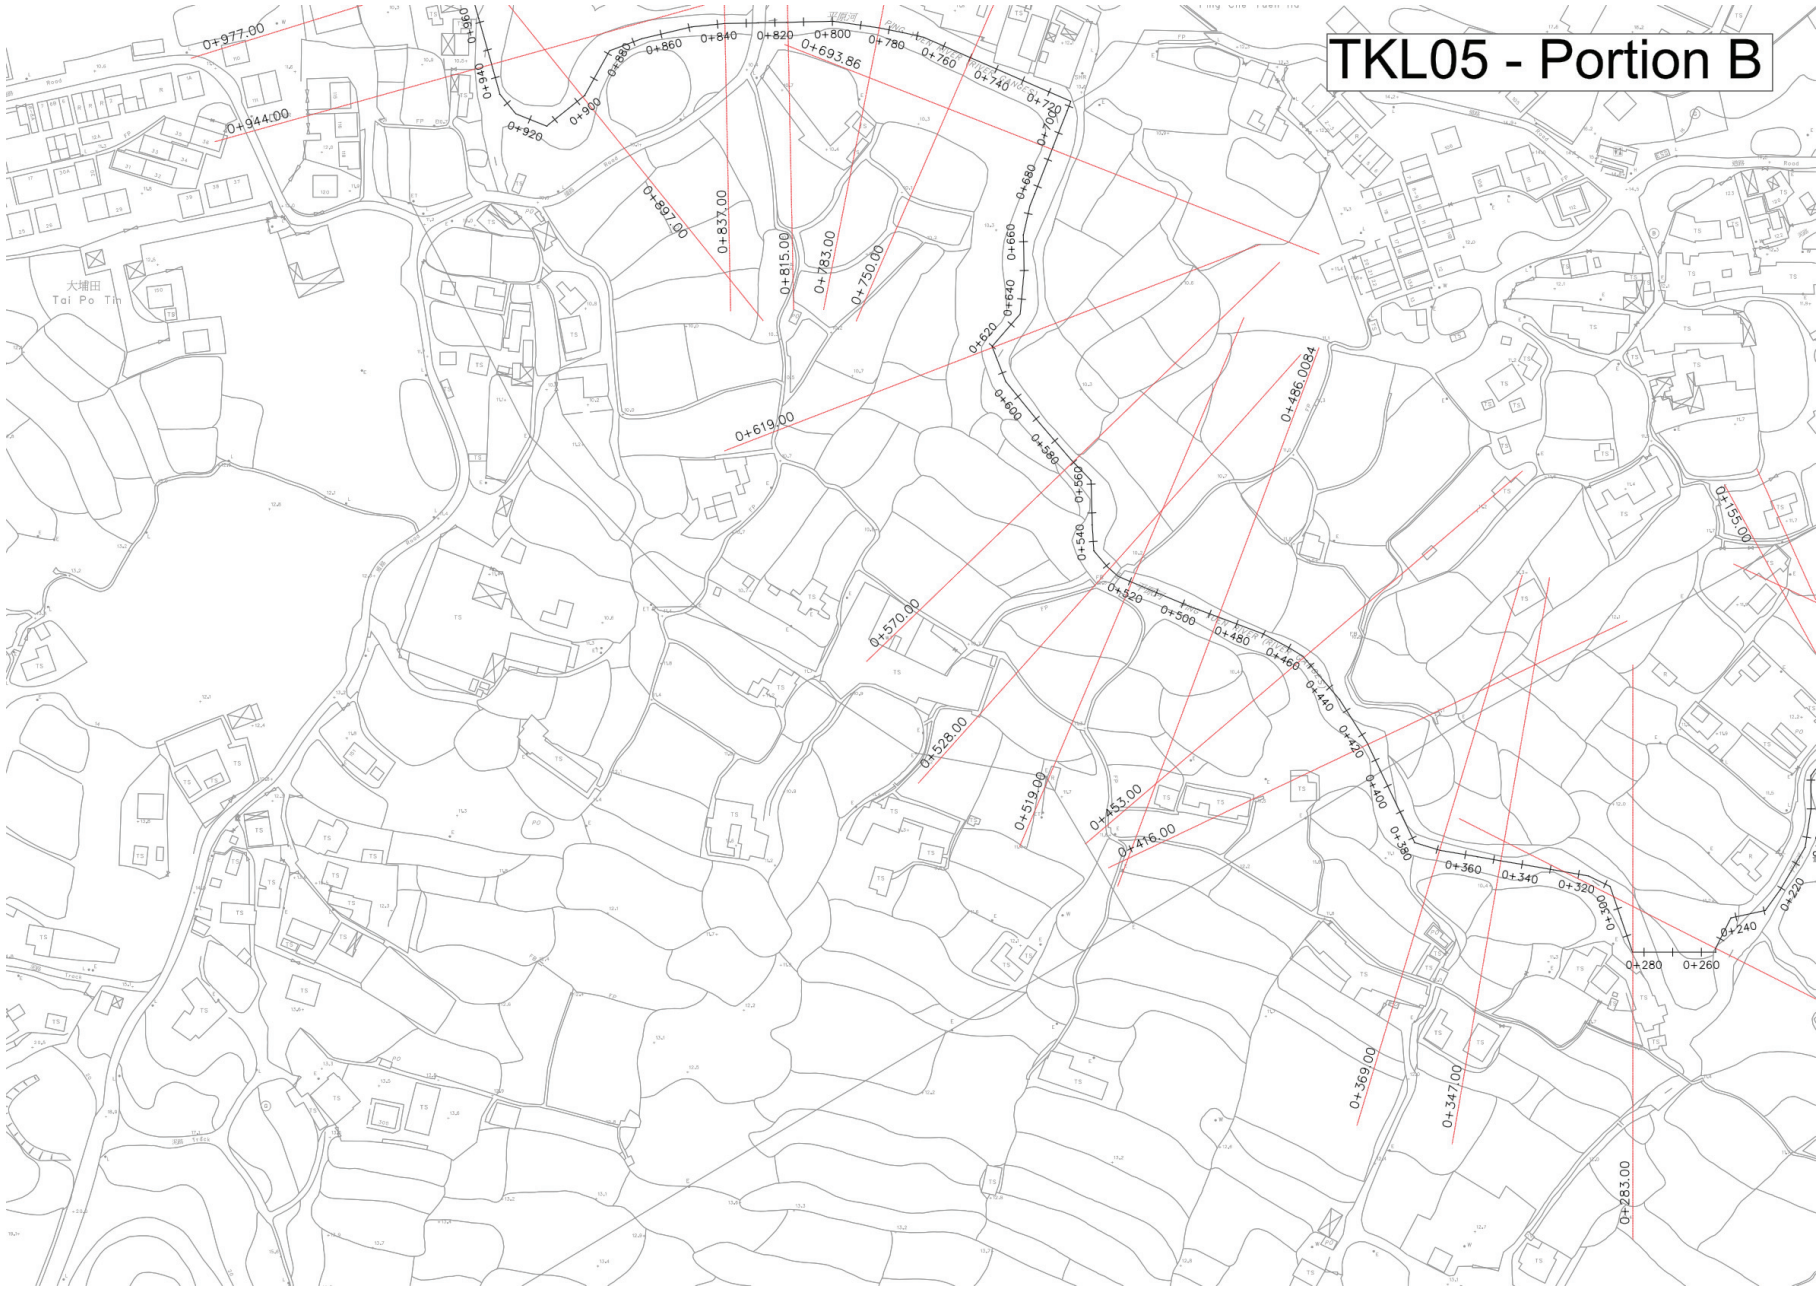

Project	**Agreement No. CE89/2017 (DS) Drainage Improvement Works in Ta Kwu Ling - Investigation, Design & Construction**	BINNIES HONG KONG LIMITED 賓尼斯工程顧問有限公司
Title	**Existing River Layout Plan - TKL05 (Portion B)**	Figure 2.20I
Date Sept 2021	**Scale** N.T.S.	**File**

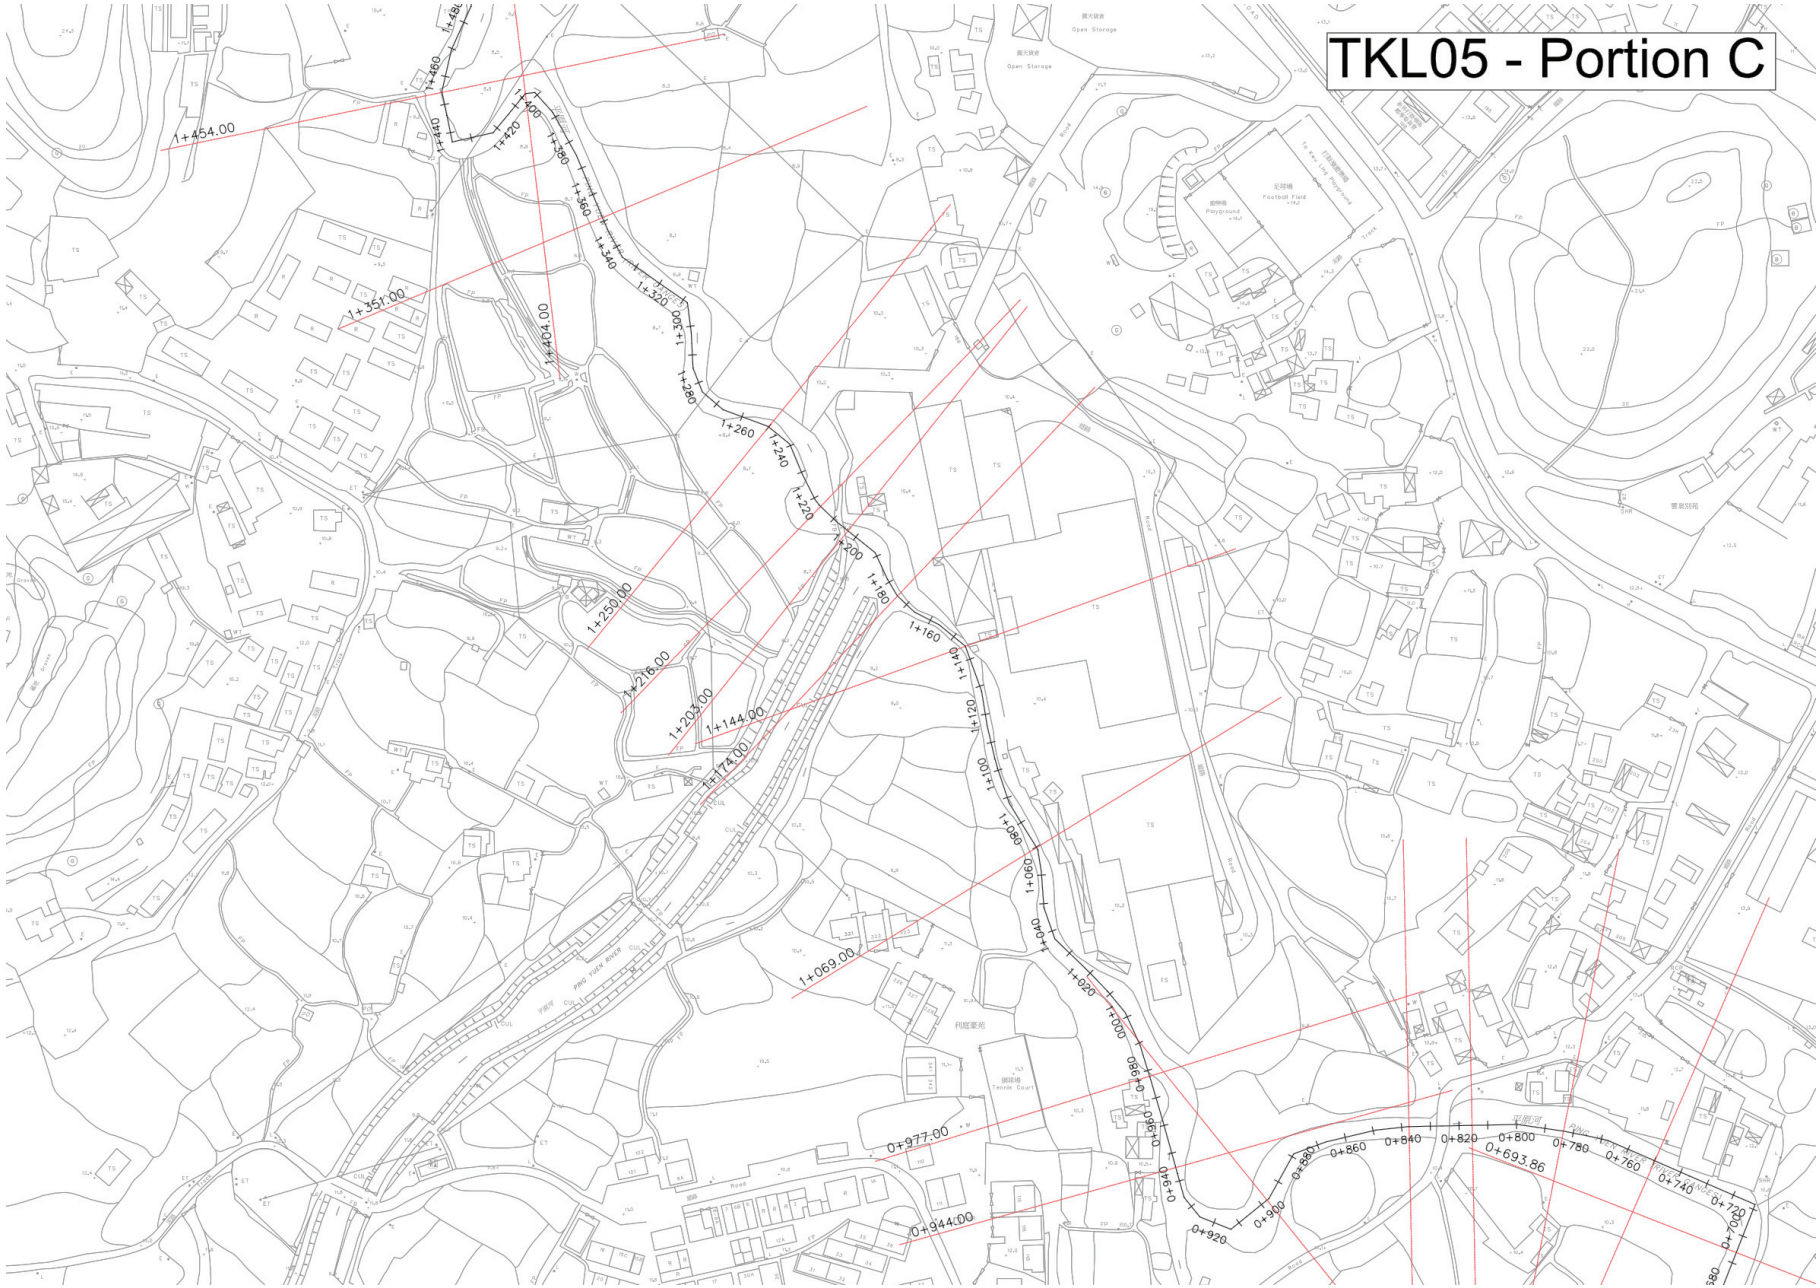

Project	**Agreement No. CE89/2017 (DS) Drainage Improvement Works in Ta Kwu Ling - Investigation, Design & Construction**	BINNIES HONG KONG LIMITED 賓尼斯工程顧問有限公司
Title	**Existing River Layout Plan - TKL05 (Portion C)**	Figure 2.20J
Date Sept 2021	**Scale** N.T.S.	**File**

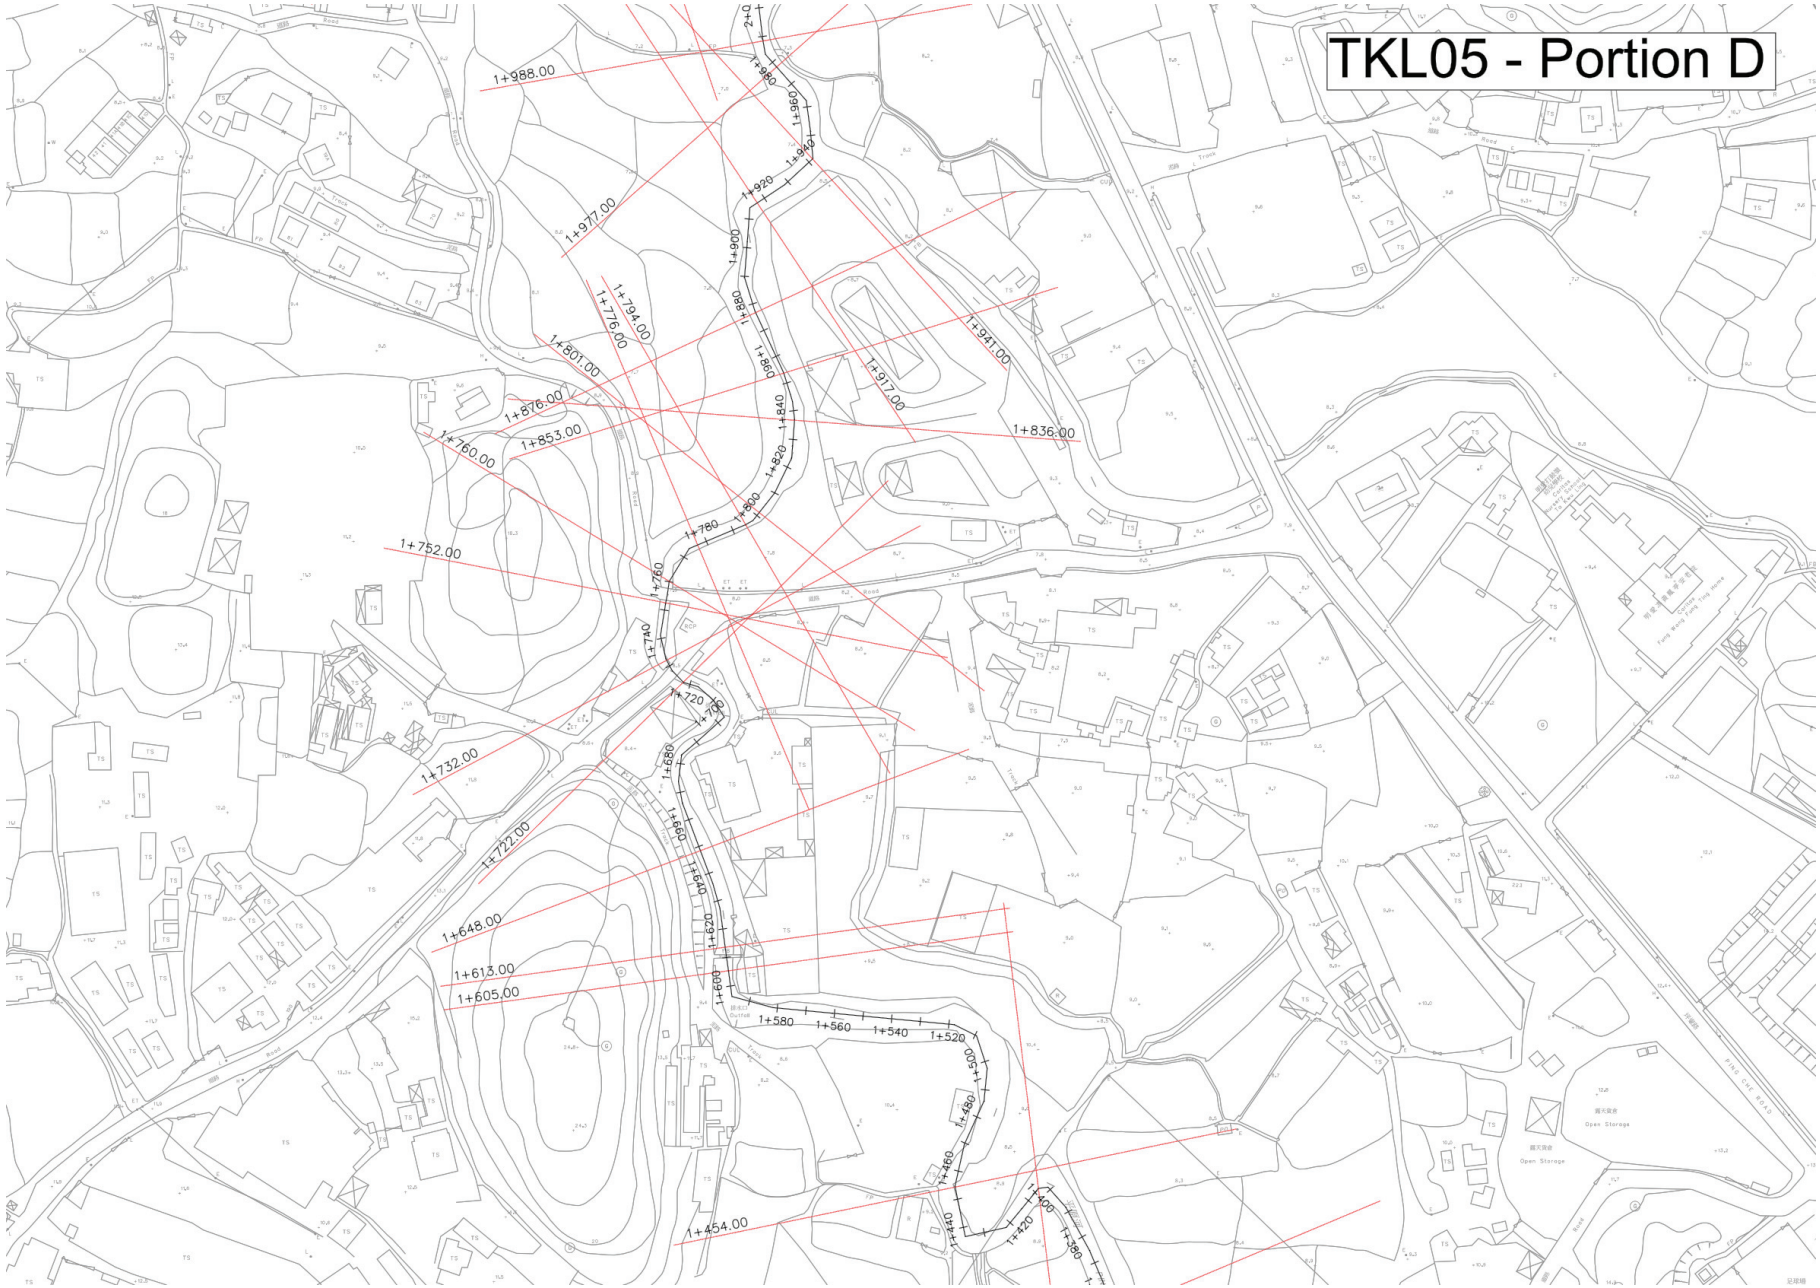

Project	**Agreement No. CE89/2017 (DS) Drainage Improvement Works in Ta Kwu Ling - Investigation, Design & Construction**	BINNIES HONG KONG LIMITED 賓尼斯工程顧問有限公司
Title	**Existing River Layout Plan - TKL05 (Portion D)**	Figure 2.20K
Date Sept 2021	**Scale** N.T.S.	**File**

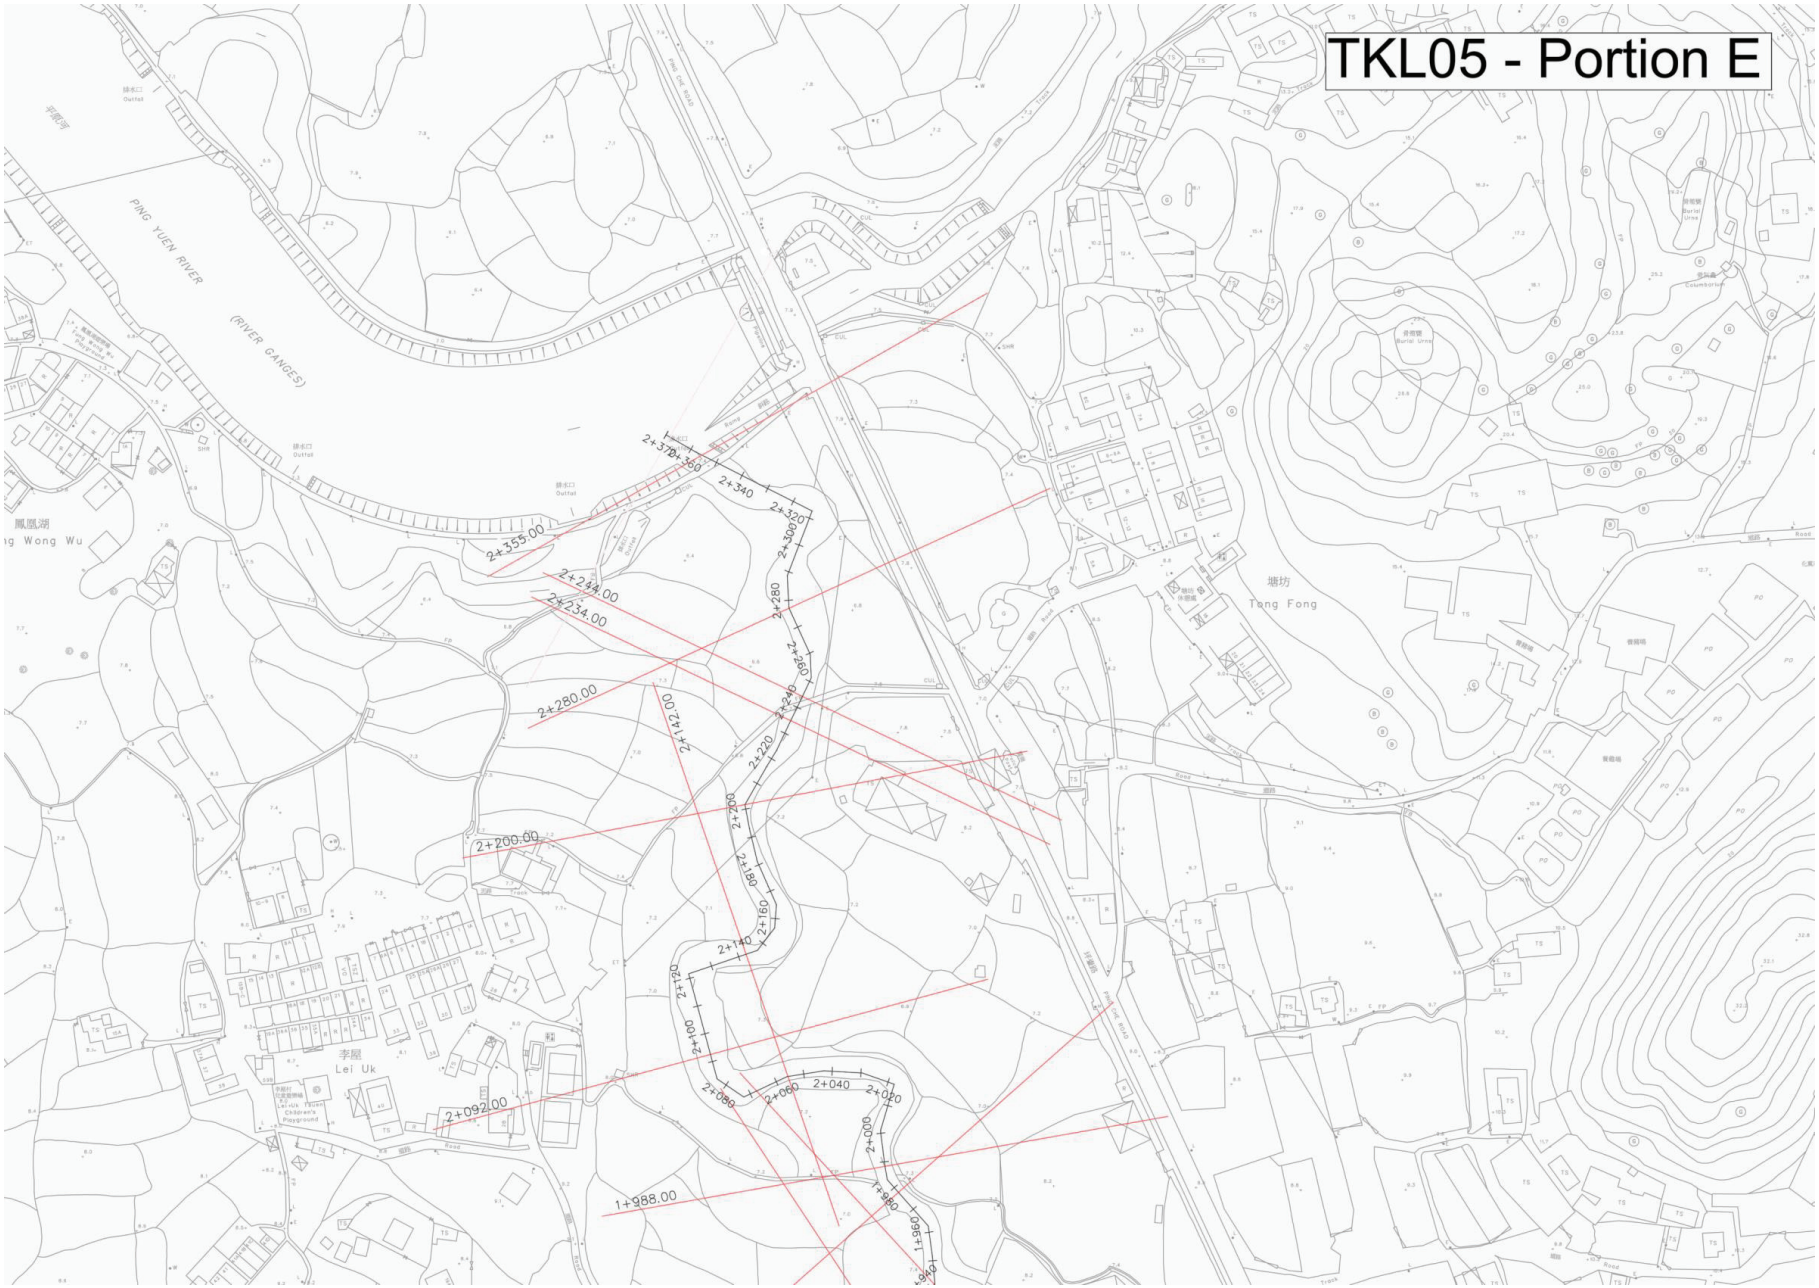

Project	**Agreement No. CE89/2017 (DS) Drainage Improvement Works in Ta Kwu Ling - Investigation, Design & Construction**	BINNIES HONG KONG LIMITED 賓尼斯工程顧問有限公司
Title	**Existing River Layout Plan - TKL05 (Portion E)**	Figure 2.20L
Date Sept 2021	**Scale** N.T.S.	**File**

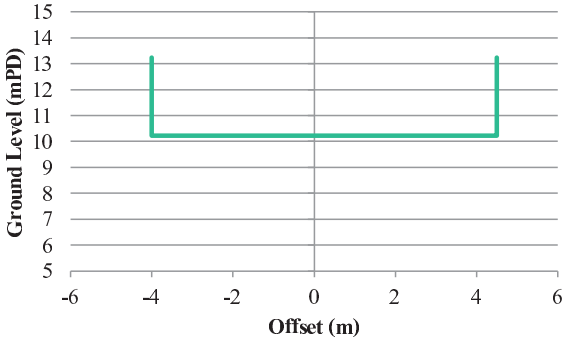

0+000.00

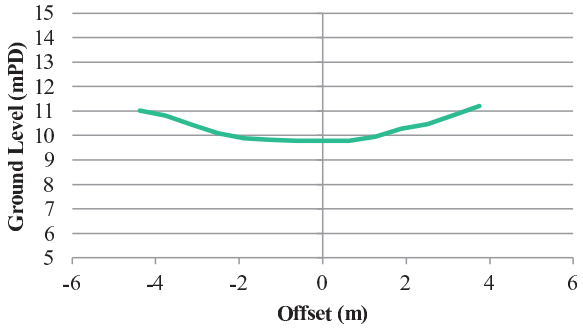

0+106.00

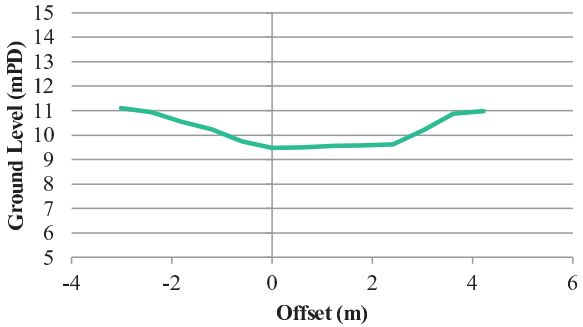

0+253.00

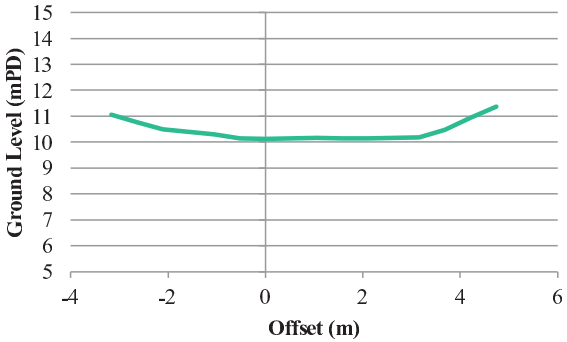

0+008.00

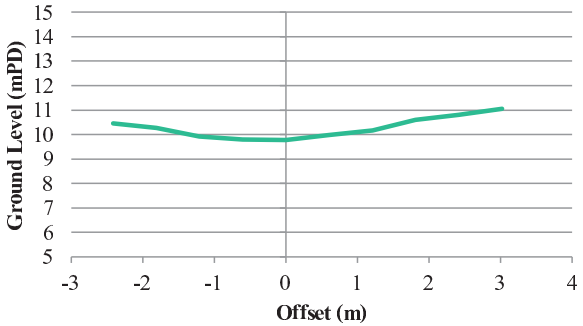

0+150.00

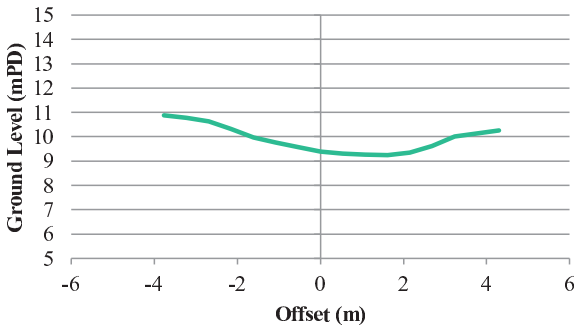

0+283.00

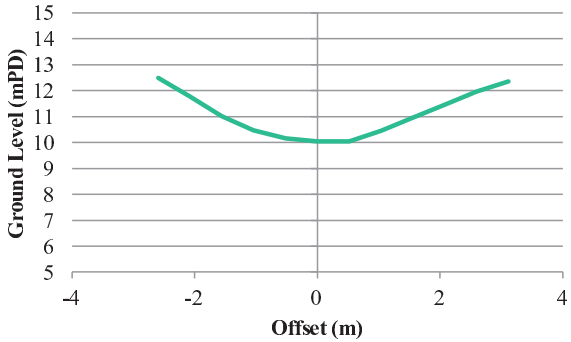

0+063.00

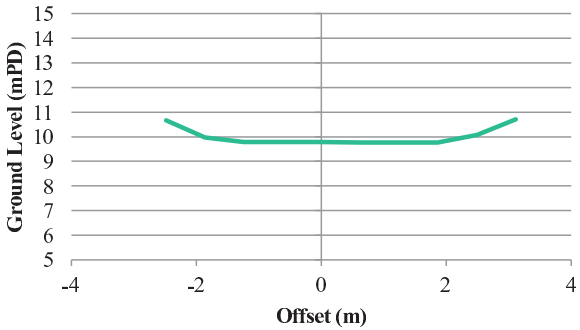

0+155.00

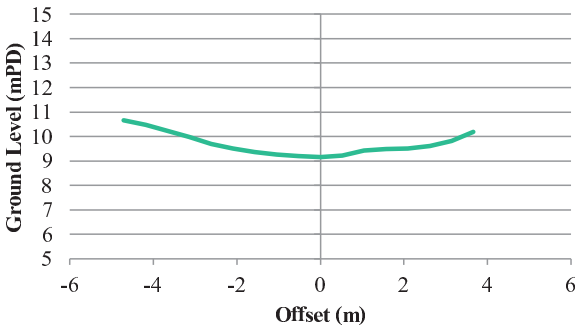

0+347.00

Project	**Agreement No. CE89/2017 (DS) Drainage Improvement Works in Ta Kwu Ling - Investigation, Design & Construction**	BINNIES HONG KONG LIMITED 賓尼斯工程顧問有限公司
Title	**Existing River Cross Section - TKL05 (Sheet 1 of 7)**	Figure 2.20M
Date Sept 2021	**Scale** N.T.S.	**File**

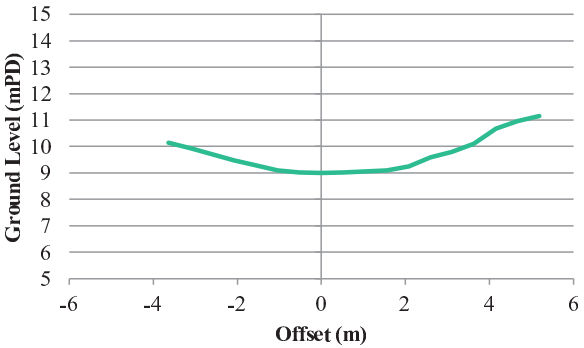

0+369.00

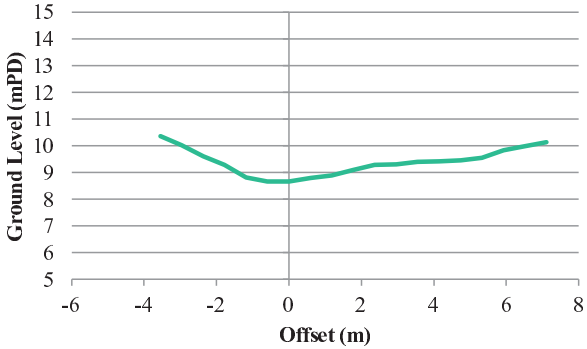

0+486.00

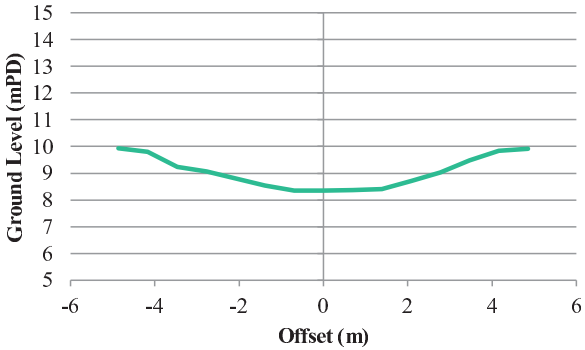

0+570.00

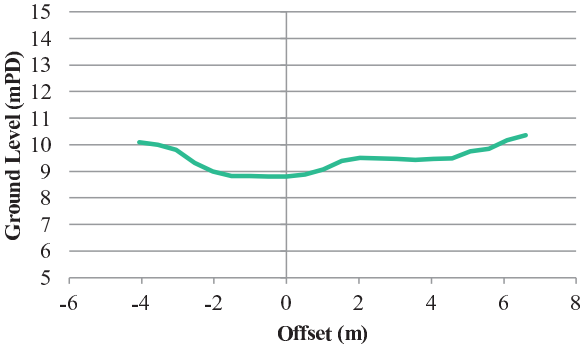

0+416.00

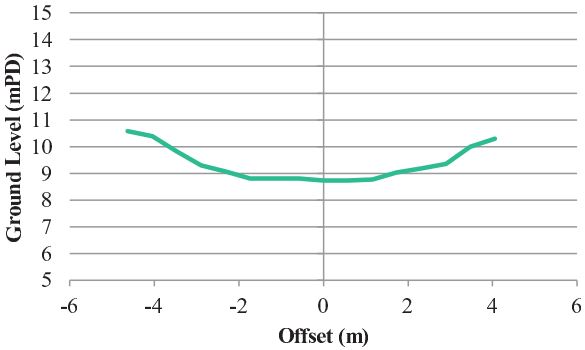

0+519.00

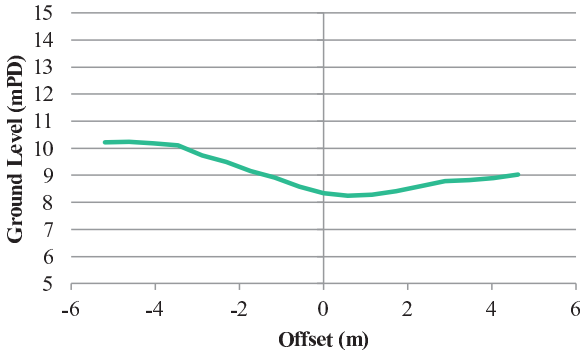

0+619.00

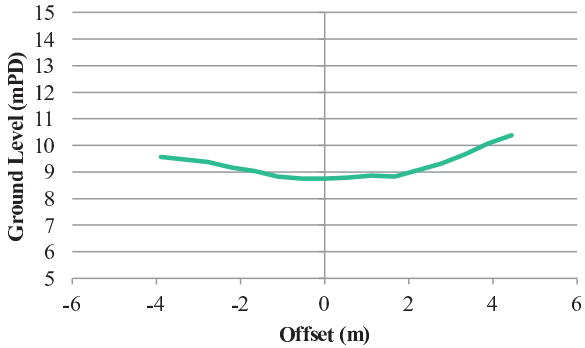

0+453.00

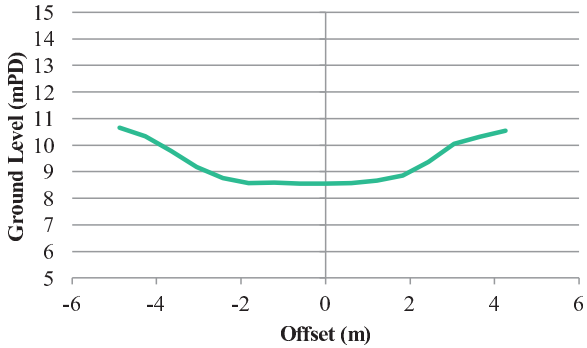

0+528.00

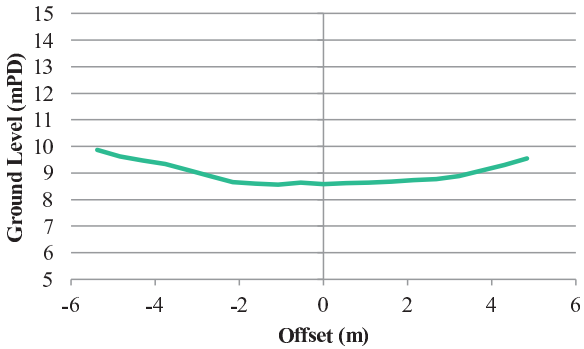

0+693.86

Project	**Agreement No. CE89/2017 (DS) Drainage Improvement Works in Ta Kwu Ling - Investigation, Design & Construction**	BINNIES HONG KONG LIMITED 賓尼斯工程顧問有限公司
Title	**Existing River Cross Section - TKL05 (Sheet 2 of 7)**	Figure 2.20N
Date Sept 2021	**Scale** N.T.S.	**File**

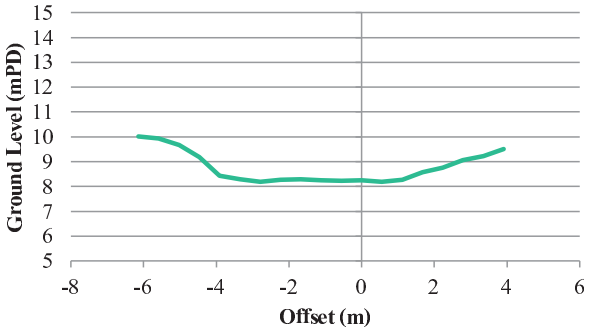

0+750.00

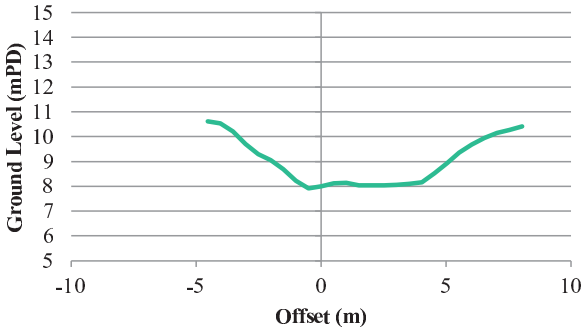

0+837.00

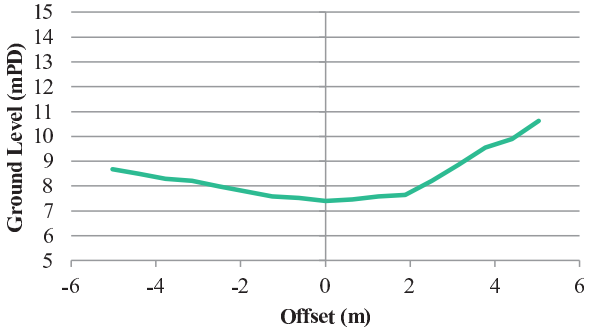

0+977.00

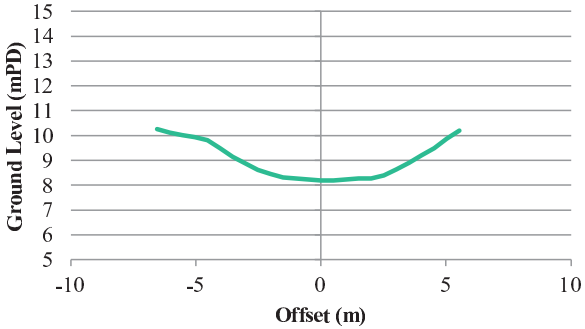

0+783.00

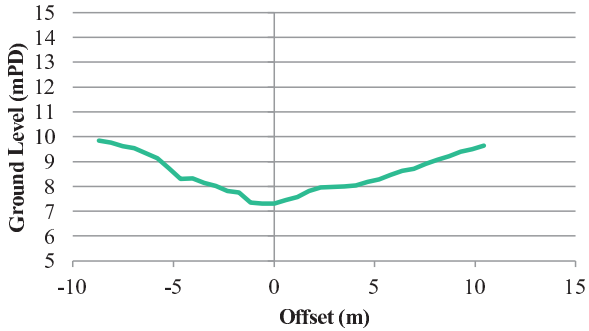

0+897.00

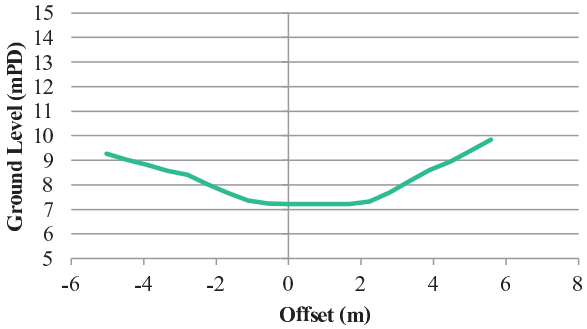

1+069.00

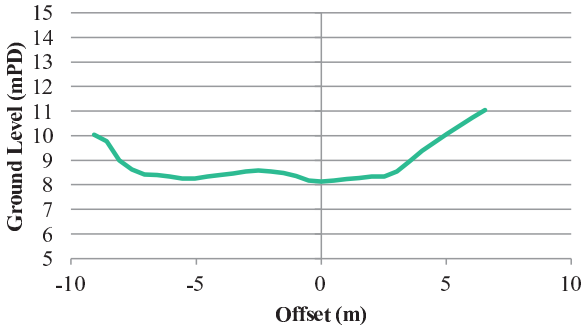

0+815.00

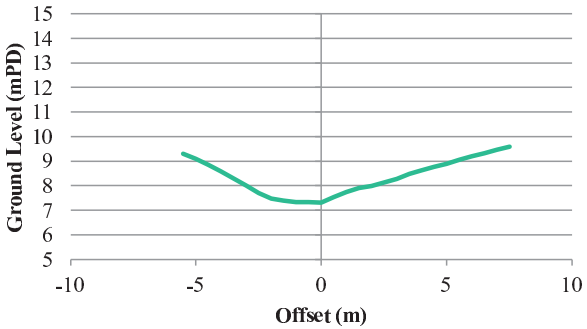

0+944.00

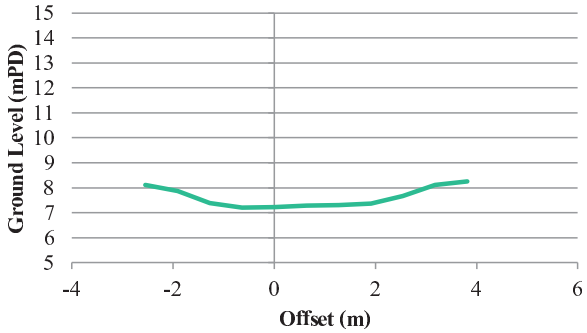

1+144.00

Project Agreement No. CE89/2017 (DS) Drainage Improvement Works in Ta Kwu Ling - Investigation, Design & Construction	BINNIES HONG KONG LIMITED 賓尼斯工程顧問有限公司
Title Existing River Cross Section - TKL05 (Sheet 3 of 7)	Figure 2.20O
Date Sept 2021 · Scale N.T.S. · File	

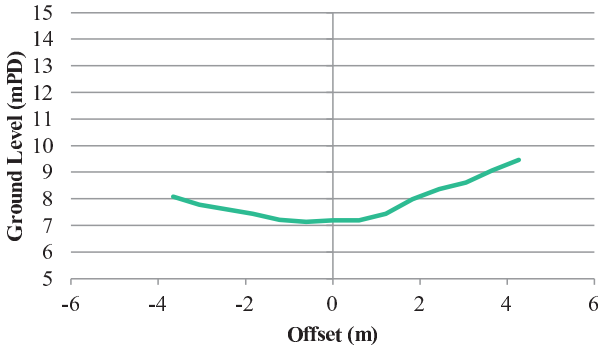

1+174.00

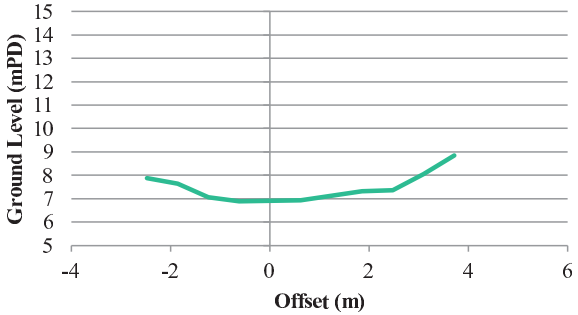

1+250.00

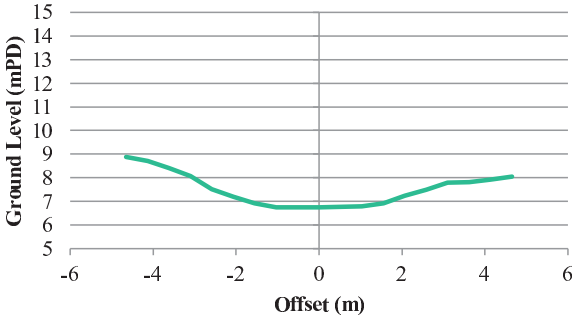

1+454.00

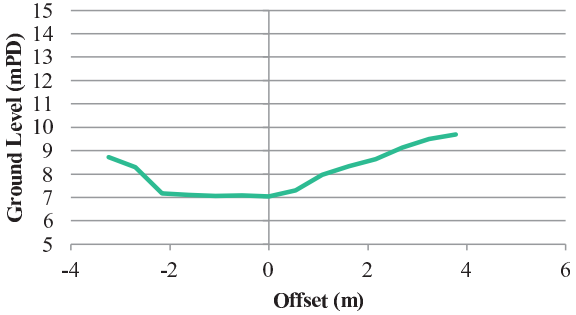

1+203.00

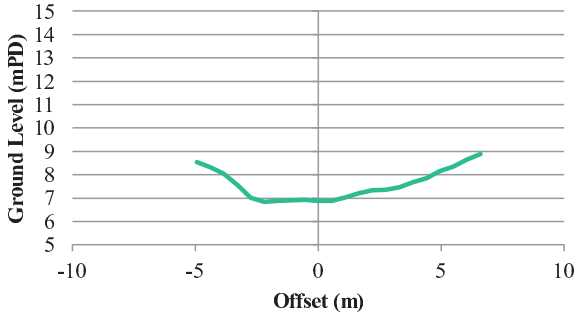

1+351.00

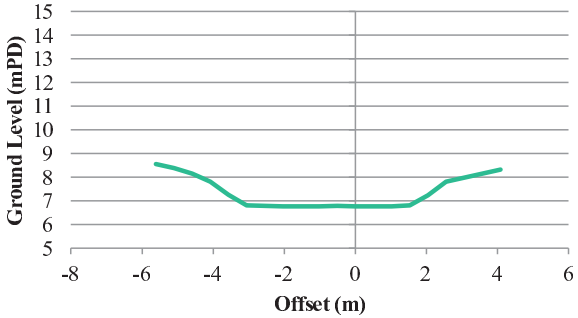

1+605.00

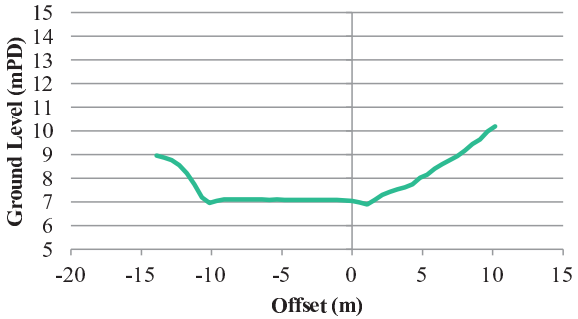

1+216.00

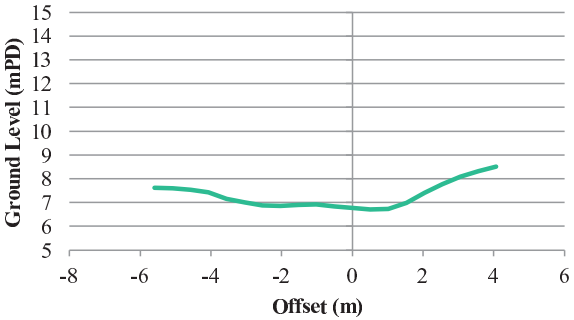

1+404.00

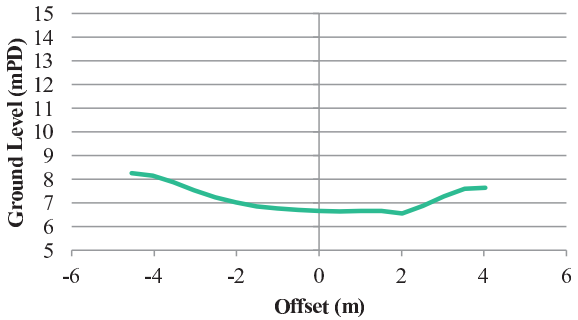

1+613.00

Project	**Agreement No. CE89/2017 (DS) Drainage Improvement Works in Ta Kwu Ling - Investigation, Design & Construction**	BINNIES HONG KONG LIMITED 賓尼斯工程顧問有限公司
Title	**Existing River Cross Section - TKL05 (Sheet 4 of 7)**	Figure 2.20P
Date Sept 2021	**Scale** N.T.S.	**File**

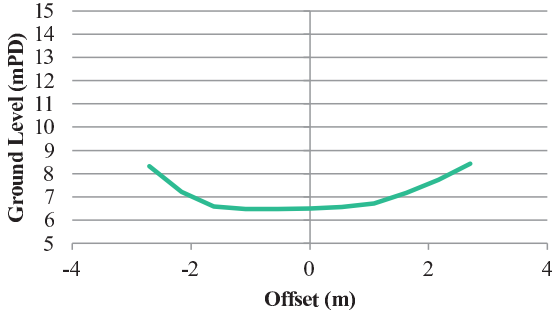

1+648.00

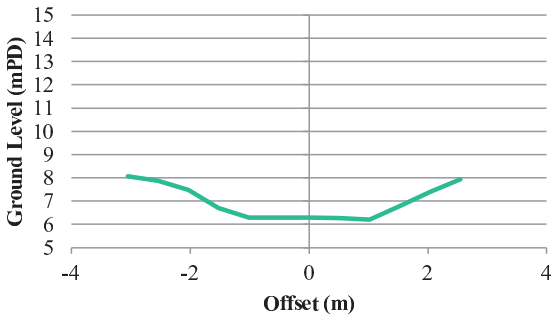

1+752.00

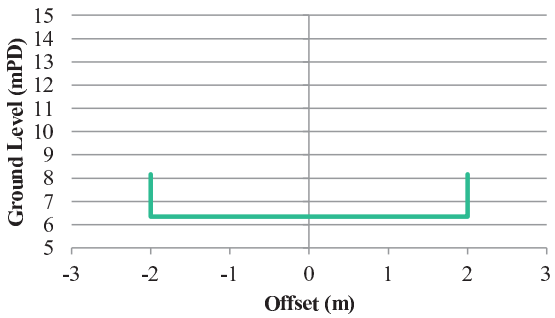

1+794.00

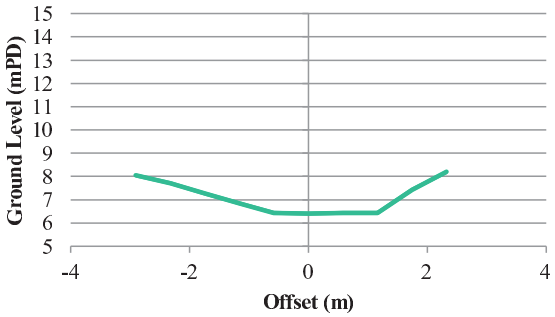

1+722.00

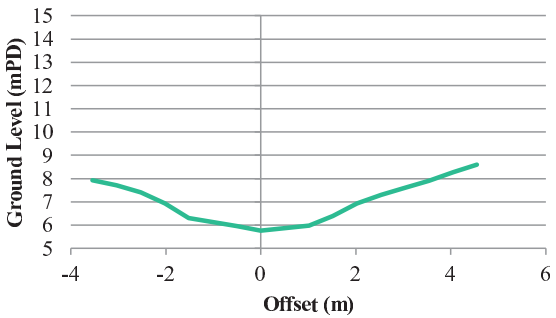

1+760.00

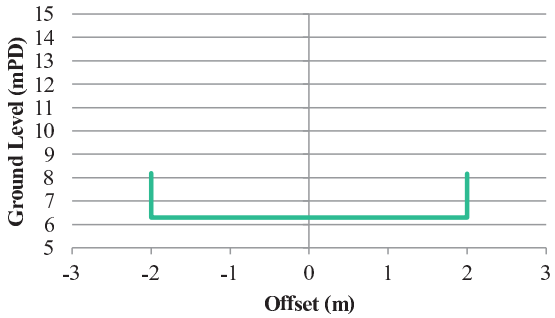

1+801.00

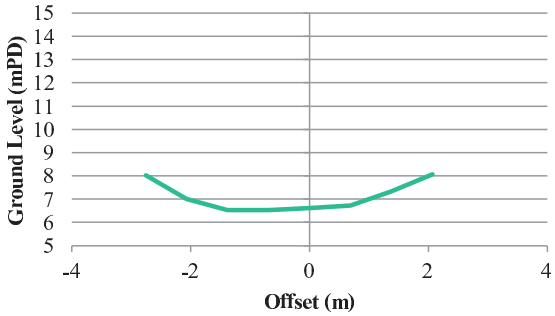

1+732.00

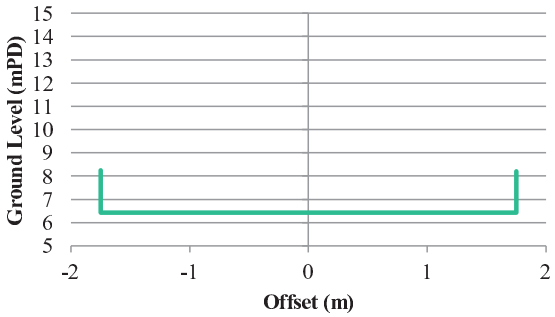

1+776.00

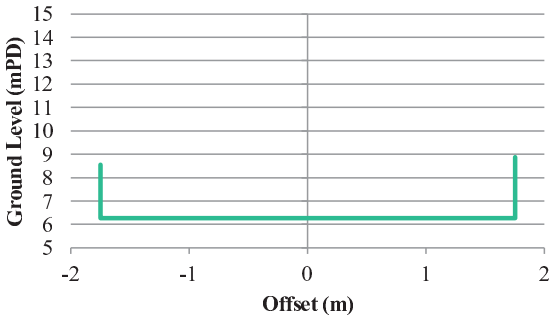

1+836.00

Project	**Agreement No. CE89/2017 (DS) Drainage Improvement Works in Ta Kwu Ling - Investigation, Design & Construction**	BINNIES HONG KONG LIMITED 賓尼斯工程顧問有限公司
Title	**Existing River Cross Section - TKL05 (Sheet 5 of 7)**	Figure 2.20Q
Date Sept 2021	**Scale** N.T.S.	**File**

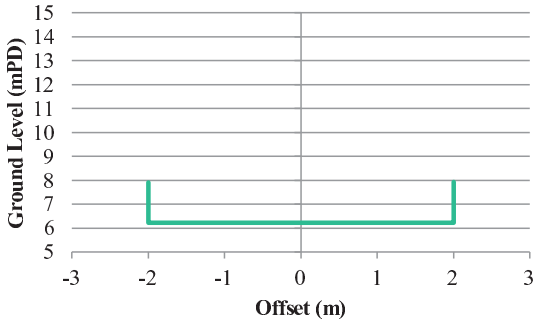

1+853.00

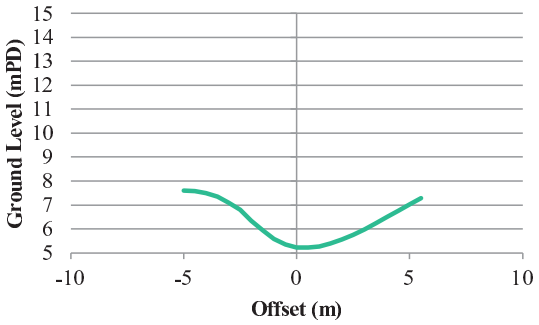

1+941.00

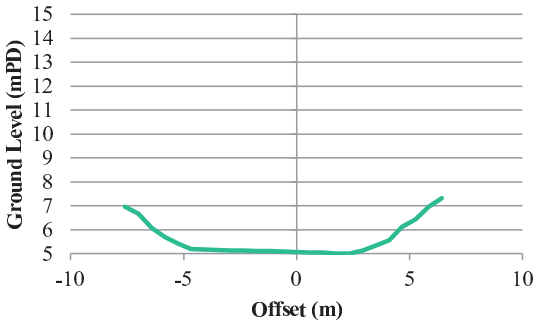

2+092.00

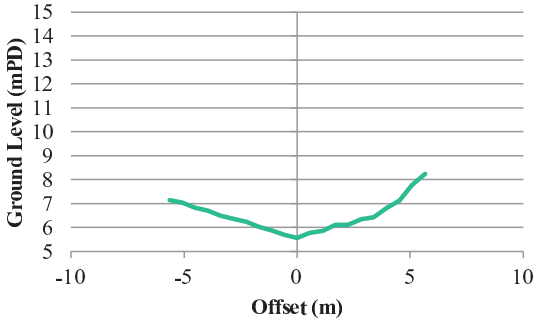

1+876.00

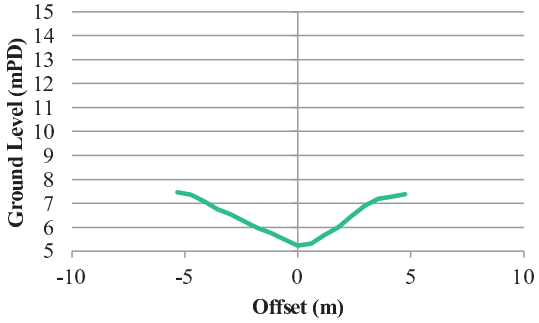

1+977.00

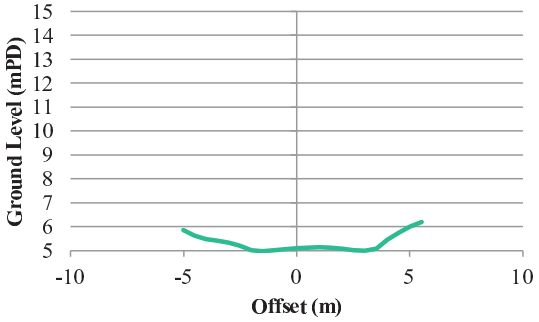

2+142.00

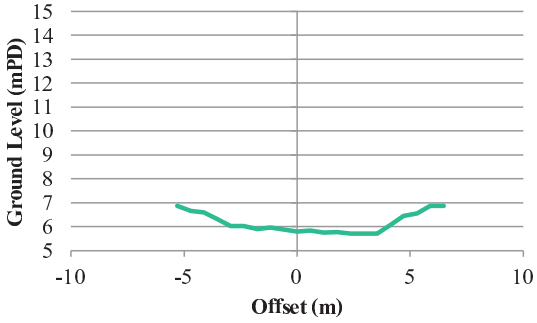

1+917.00

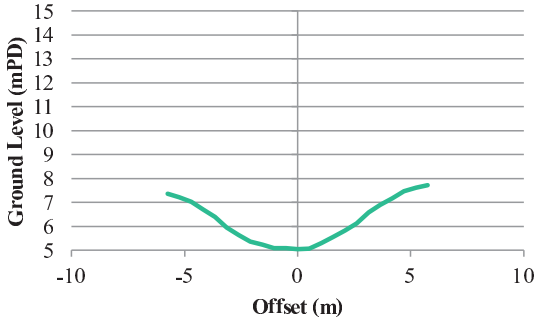

1+988.00

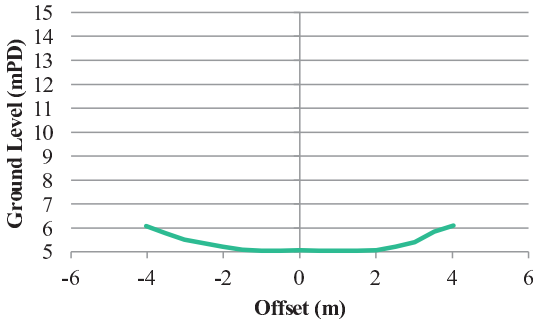

2+200.00

Project	**Agreement No. CE89/2017 (DS) Drainage Improvement Works in Ta Kwu Ling - Investigation, Design & Construction**		BINNIES HONG KONG LIMITED 賓尼斯工程顧問有限公司
Title	**Existing River Cross Section - TKL05 (Sheet 6 of 7)**		Figure 2.20R
Date Sept 2021	**Scale** N.T.S.	**File**	

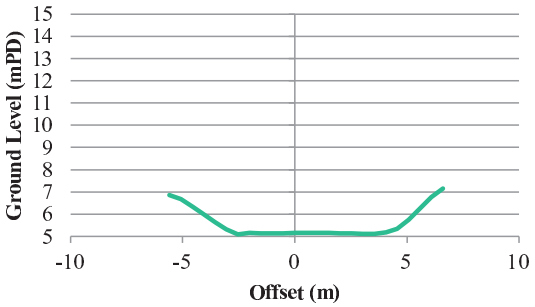

2+234.00

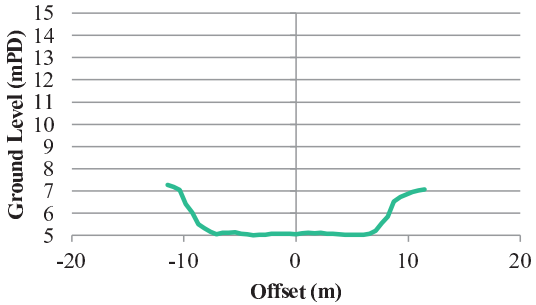

2+368.00

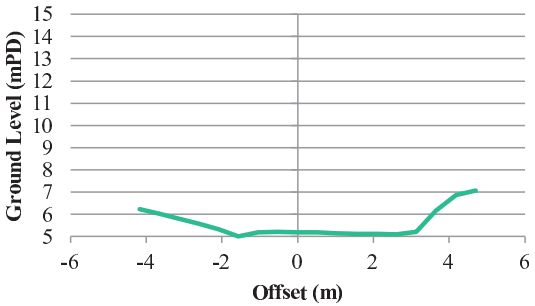

2+244.00

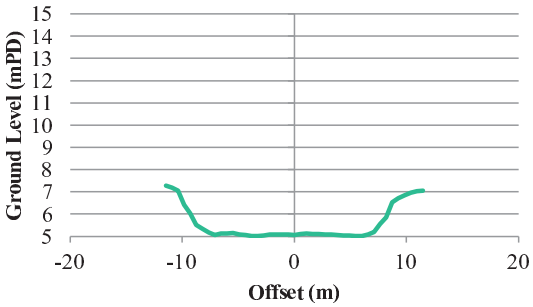

2+280.00

Project	**Agreement No. CE89/2017 (DS) Drainage Improvement Works in Ta Kwu Ling - Investigation, Design & Construction**	BINNIES HONG KONG LIMITED 賓尼斯工程顧問有限公司
Title	**Existing River Cross Section - TKL05 (Sheet 7 of 7)**	Figure 2.20S
Date Sept 2021	**Scale** N.T.S.	**File**