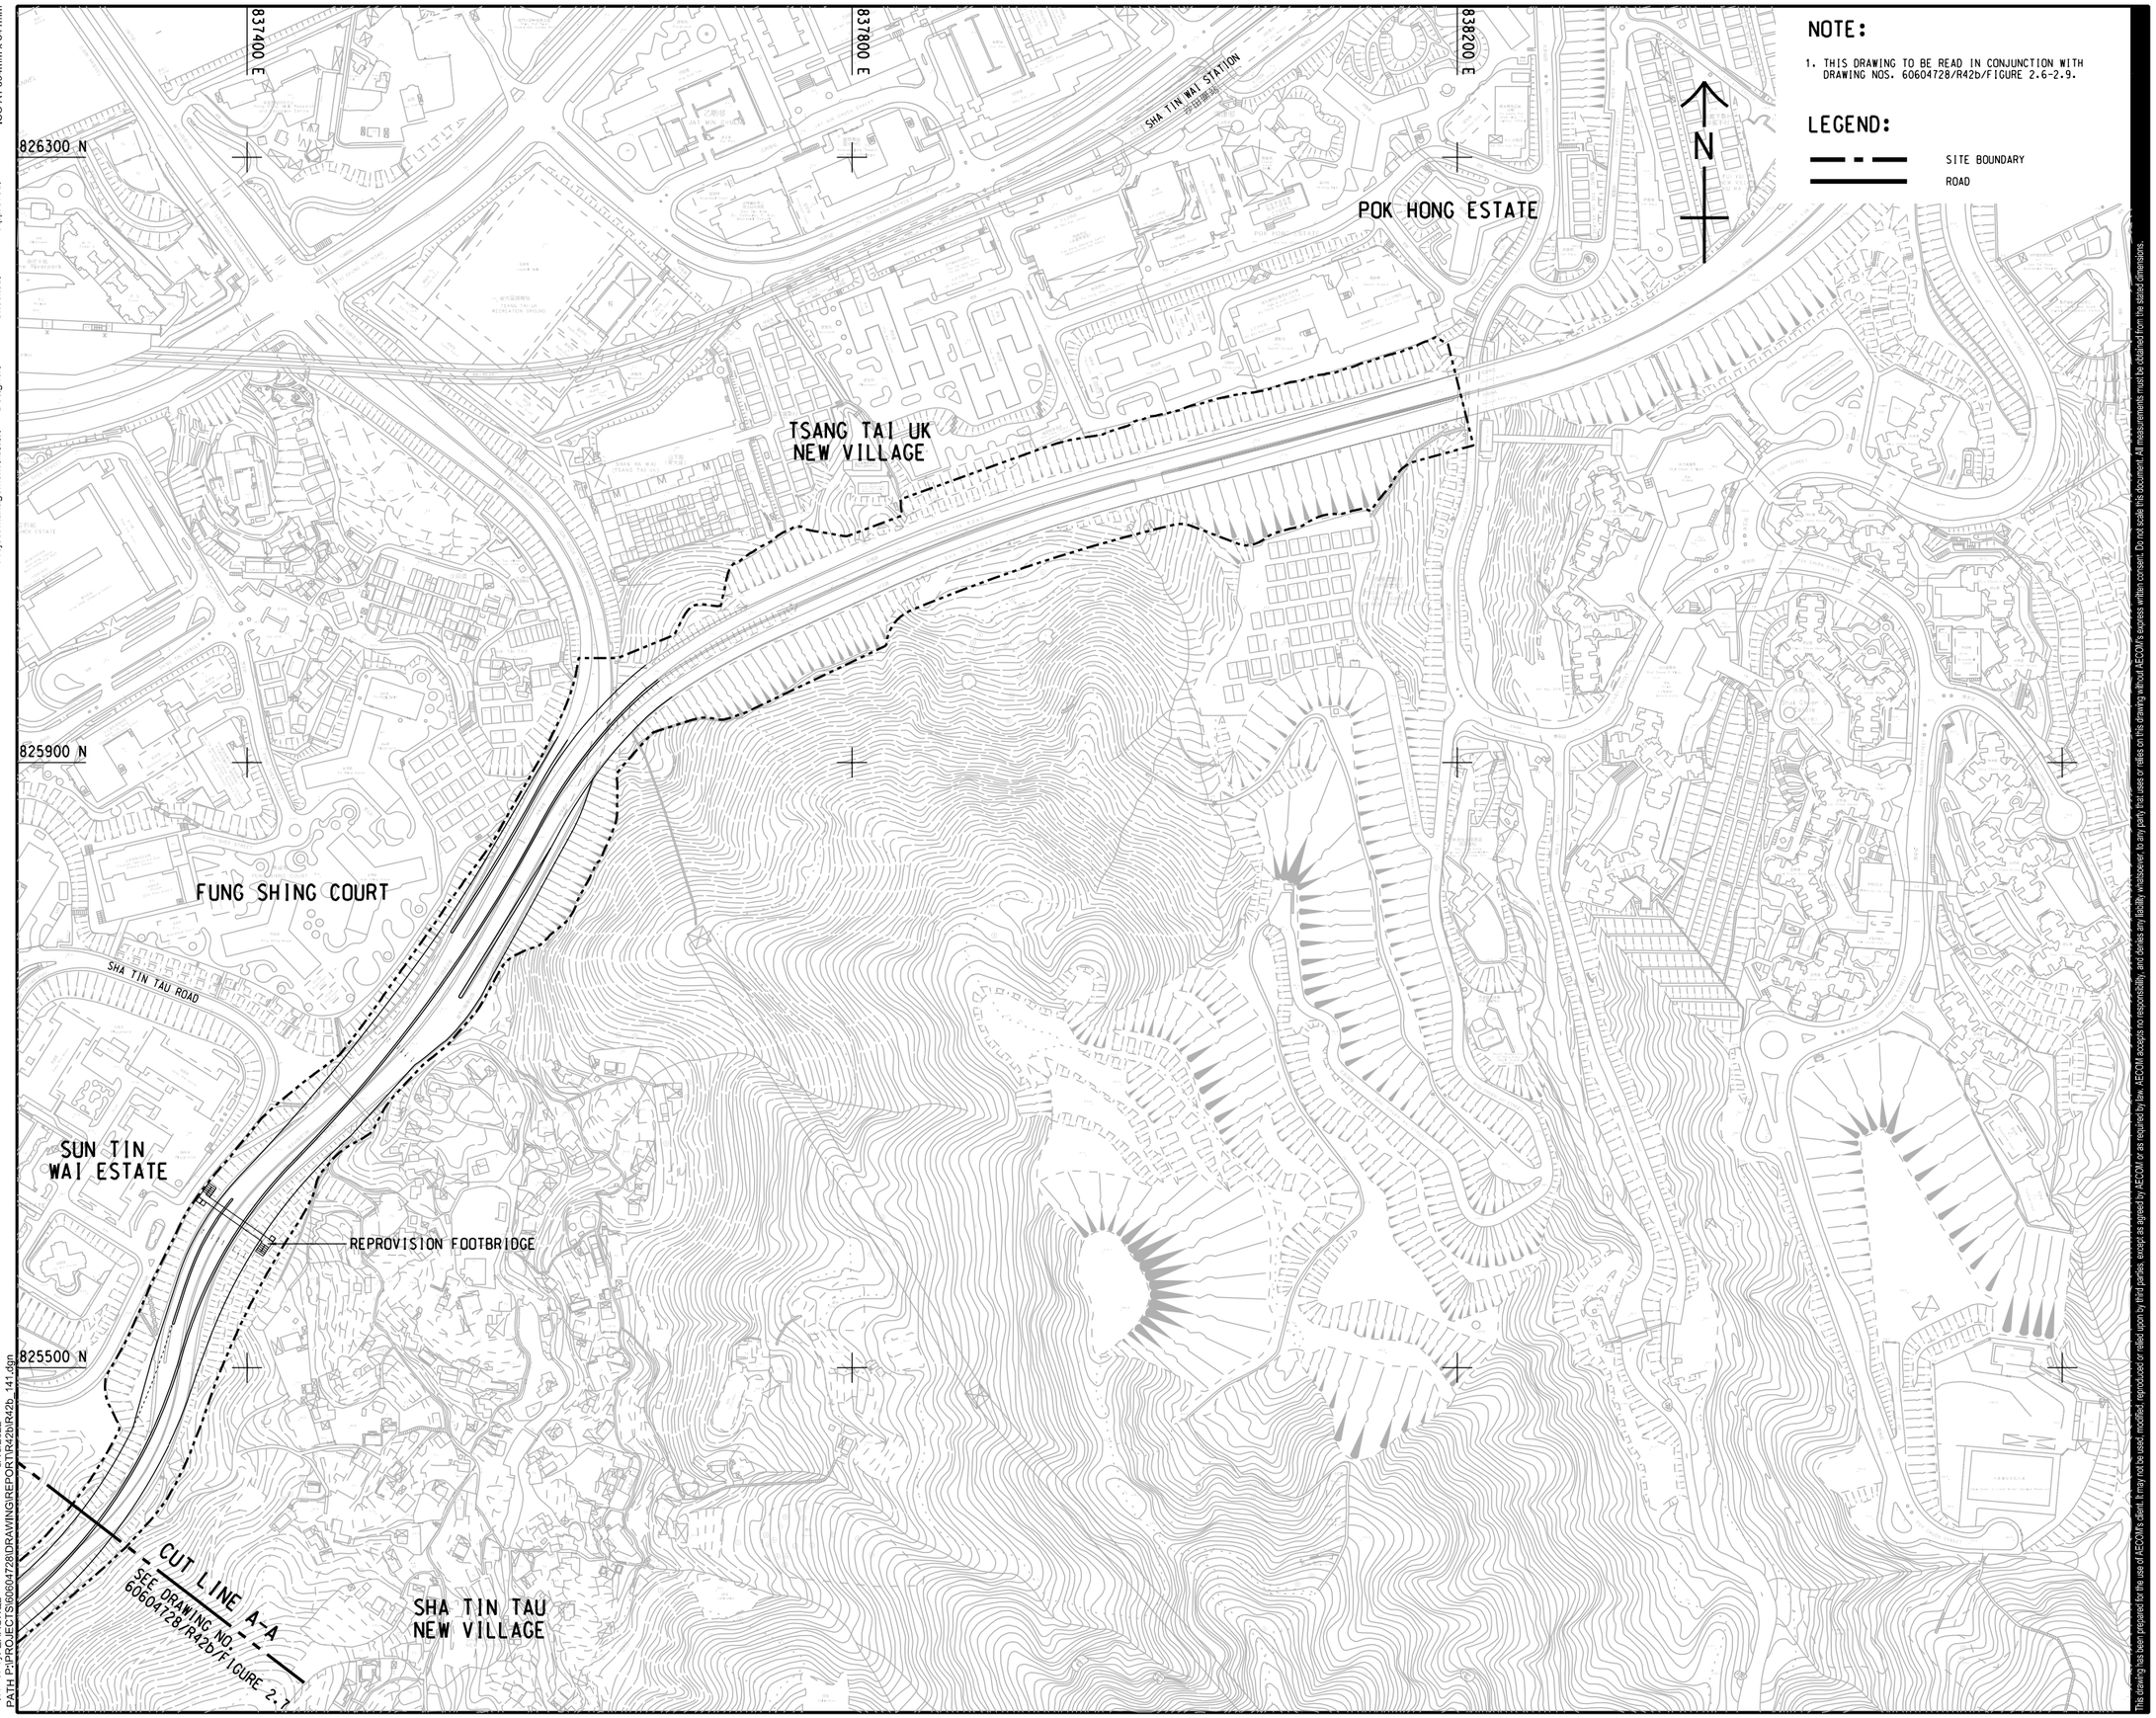

NOTE:

1. THIS DRAWING TO BE READ IN CONJUNCTION WITH DRAWING NOS. 60604728/R42b/FIGURE 2.6-2.9.

LEGEND:

SITE BOUNDARY

ROAD

This drawing has been prepared for the use of AECOM's client. It may not be used, modified, reproduced or relied upon by third parties, except as agreed by AECOM or as required by law. AECOM accepts no responsibility, and denies any liability whatsoever, to any party that uses or relies on this drawing without AECOM's express written consent. Do not scale this document. All measurements must be detailed from the stated dimensions.

ISO A1 594mm x 841mm

Approved:

Checked:

Designer:

Project Management Initials:

Plot File by: ZHAOHQZ
PATH: P:\PROJECTS\60604728\DRAWING\REPORT\R42b\R42b_141.dgn
6/10/2022

AECOM

PROJECT 項目

IMPROVEMENT OF LION ROCK TUNNEL - INVESTIGATION

CLIENT 業主

路 政 署
HIGHWAYS DEPARTMENT

CONSULTANT 工程顧問公司

AECOM Asia Company Ltd.
www.aecom.com

SUB-CONSULTANTS 分判工程顧問公司

ISSUE/REVISION 修訂

I/R 修訂	DATE 日期	DESCRIPTION 內容摘要	CHK. 複核

STATUS 階段

SCALE 比例 — **DIMENSION UNIT** 尺寸單位

A3 1 : 4000

KEY PLAN 索引圖

PROJECT NO. 項目編號: 60604728

AGREEMENT NO. 協議編號: CE 48/2018(HY)

SHEET TITLE 圖紙名稱

LOCATION PLAN OF THE PROJECT SUBMITTED UNDER IMPROVEMENT OF LION ROCK TUNNEL - PROJECT PROFILE

SHEET 1 OF 4

SHEET NUMBER 圖紙編號

60604728/R42b/FIGURE 2.6