CM6
(Detail refer to Figure 8.13a-b)

CM1, CM2, CM3, CM7

CM4, CM5, CM7, CM8, CM9
(Detail of CM5 & 9 refer to Figure 8.12a-d)

CM4

CM7

CM1

CM2

CM1

CM4

CM2, CM3, CM4, CM5, CM7, CM8, CM9
(Detail of CM4, 5 & 9 refer to Figure 8.13a-b)

CM4, CM7

大地塘
Tai Tei Tong

Chung Hau

嶺咀頭
Ling Tsui Tau

B Y Court

惠基苑
Wai Kei Uen

麻布村
(麻埔村)
Ma Po Tsuen

梅窩花園
Mui Wo Gardens

RIVER SILVER

下村塱
Ha Tsuen Long

Graves

鹿地塘
Luk Tei Tong

ID	Mitigation Measures
CM1	Minimise Disturbance
CM2	Tree Protection and Preservation
CM3	Tree Transplantation
CM4	Compensatory Tree Planting
CM5	Buffer Planting
CM6	Natural Bedding Substrate
CM7	Screening
CM8	Light Control
CM9	River Revitalization and Landscape Work for Infrastructure

N

Metres

0   100   200

Legend

	Proposed Works Area
	Proposed Stormwater Drain
	Proposed Box Culvert
	Proposed Flood Wall
	Reconstruction of Gabion Wall
	Outlet Pipe of Stormwater Pumping Station
	Extent of River Revitalisation
	Proposed Cross Bridge
	Proposed River Reprofiling
	Proposed Stormwater Pumping Station
	Proposed Mechanical Penstock
	Proposed Tidal Gate
	Proposed Fish Ladder
	Compensatory Trees
	Tree Protection and Preservation
	Compensatory Tree Planting

Figure 8.11a

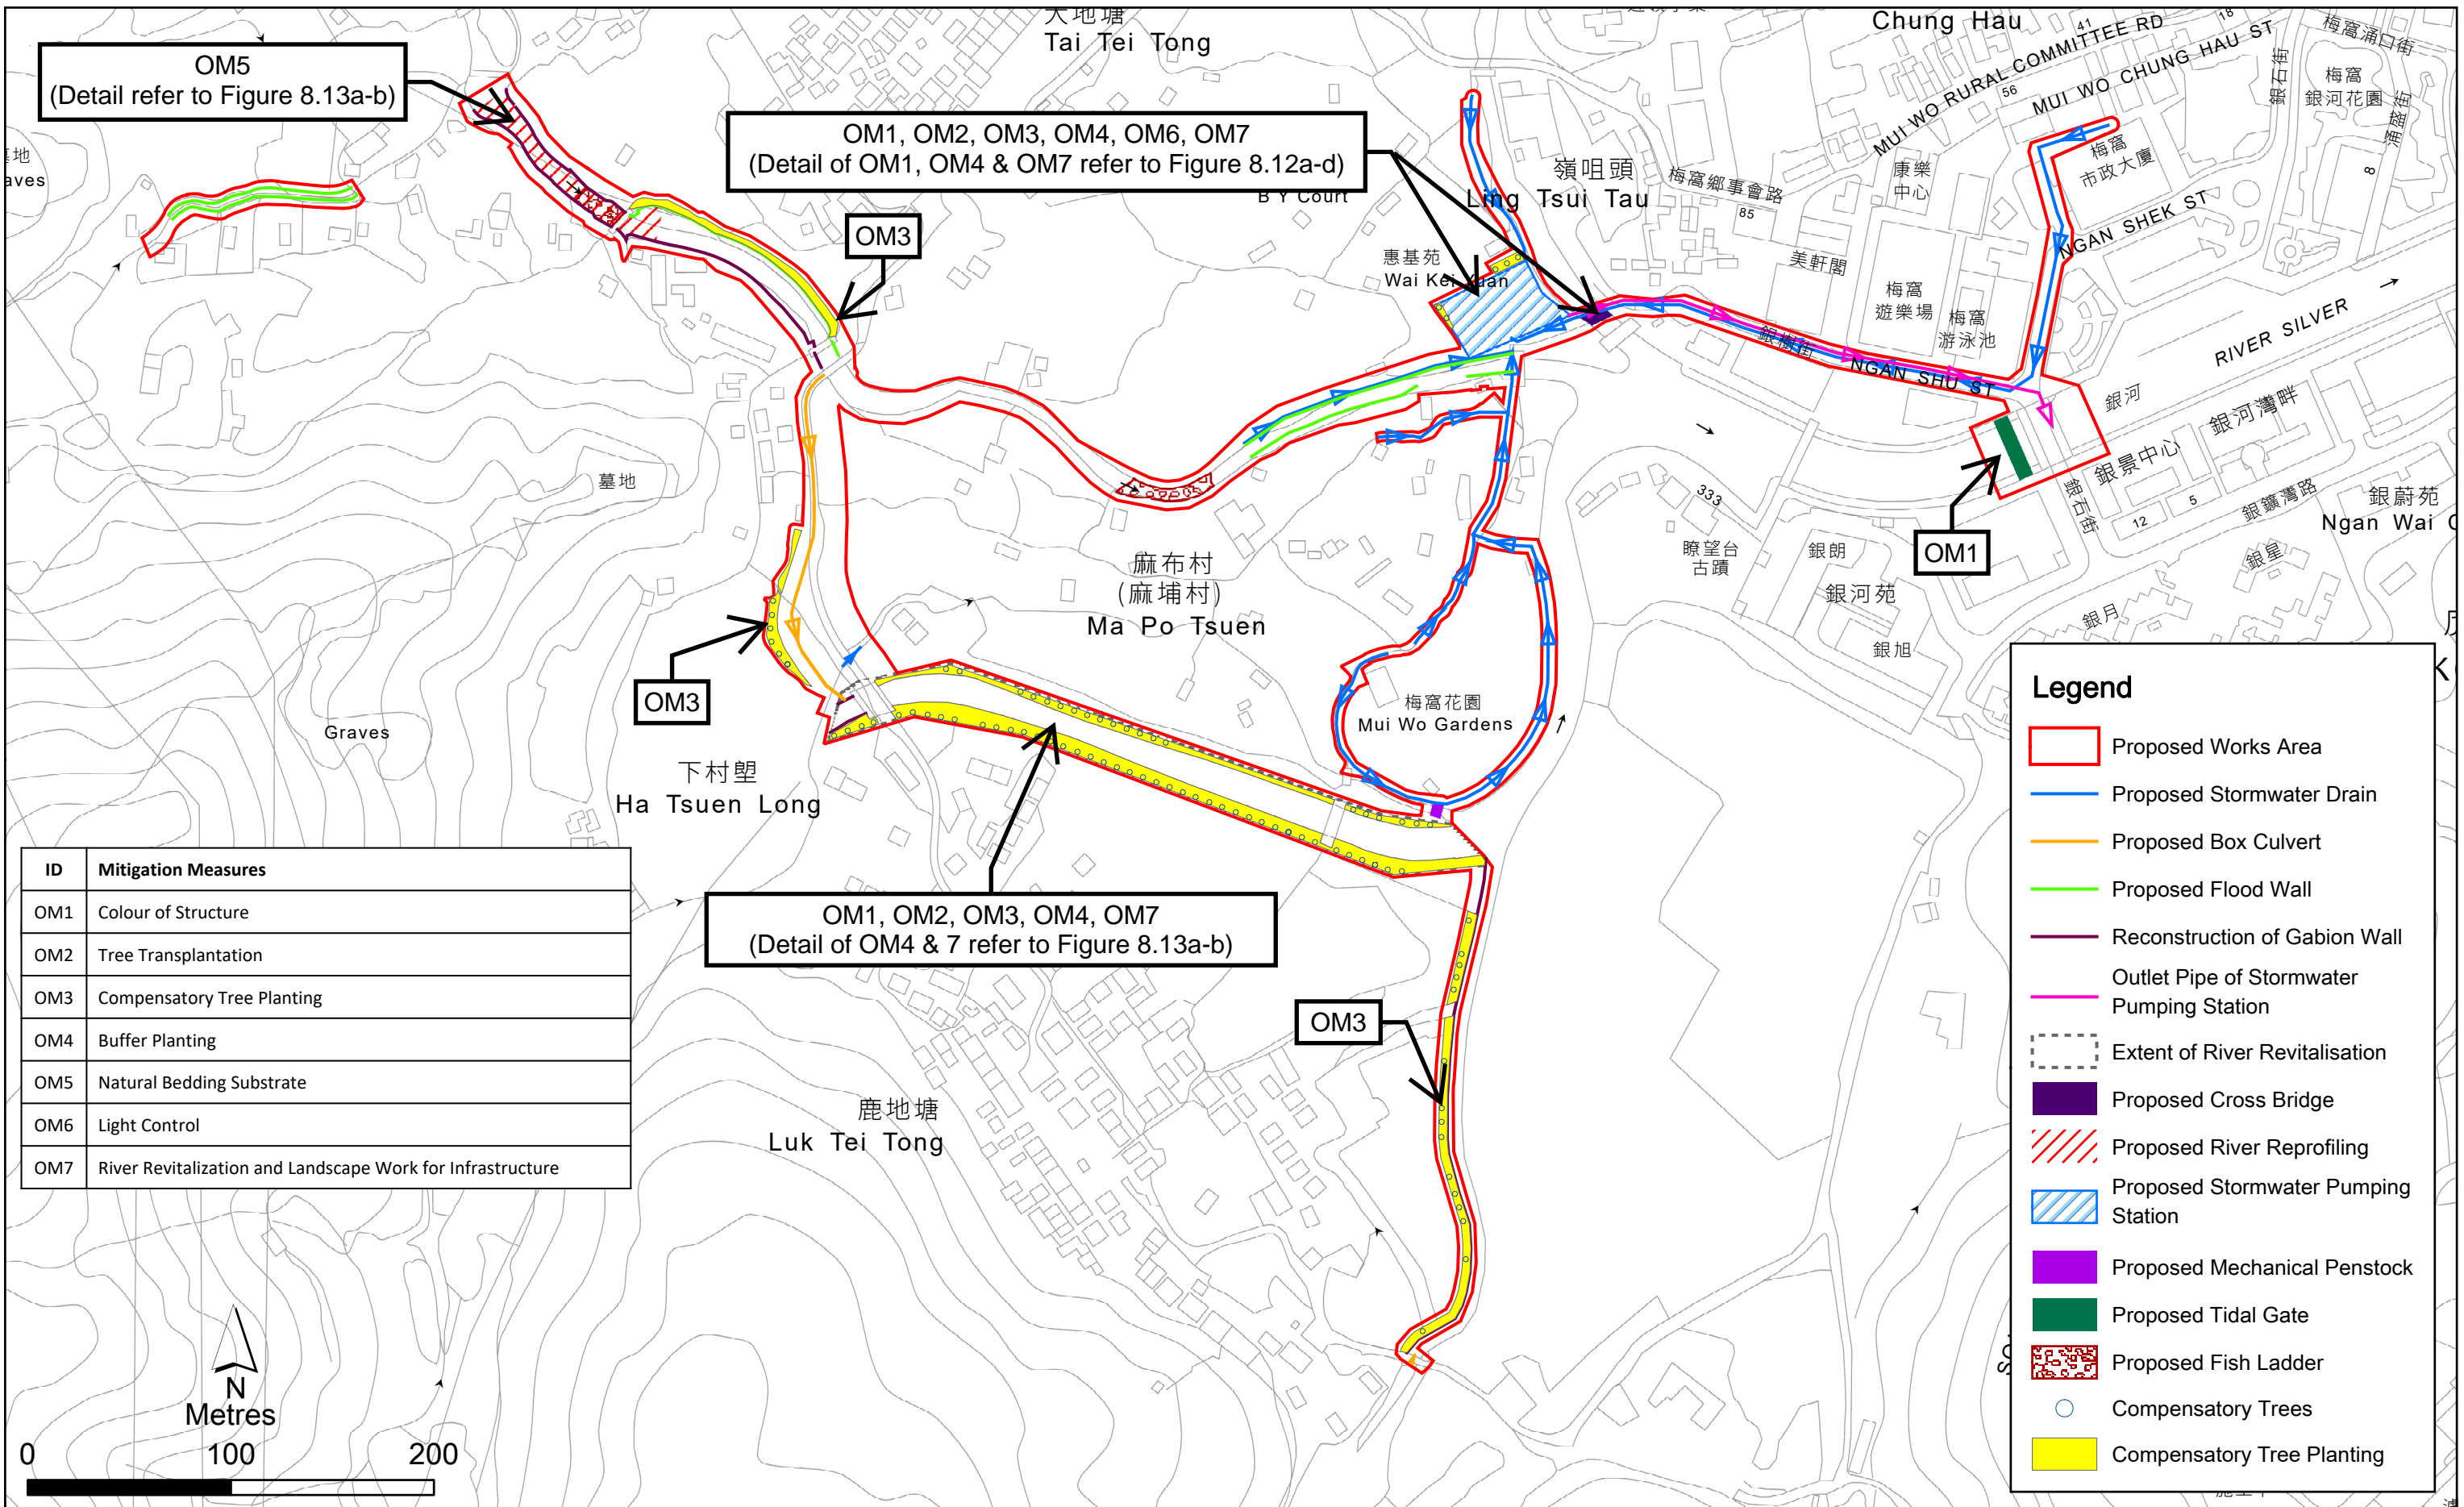Landscape and Visual Mitigation Plan
(Construction Stage)

File: T:\GIS\CONTRACT\0613942\mxd\EIA\0613942_Landscape_and_Visual_Mitigation_Plan_(Construction).mxd
Date: 2/5/2023

OM5
(Detail refer to Figure 8.13a-b)

OM1, OM2, OM3, OM4, OM6, OM7
(Detail of OM1, OM4 & OM7 refer to Figure 8.12a-d)

OM3

OM3

OM3

OM1

OM1, OM2, OM3, OM4, OM7
(Detail of OM4 & 7 refer to Figure 8.13a-b)

OM3

大地塘
Tai Tei Tong

Chung Hau

嶺咀頭
Ling Tsui Tau

B Y Court

惠基苑
Wai Kei Yuen

麻布村
(麻埔村)
Ma Po Tsuen

梅窩花園
Mui Wo Gardens

下村塱
Ha Tsuen Long

Graves

墓地

鹿地塘
Luk Tei Tong

Graves

RIVER SILVER

MUI WO RURAL COMMITTEE RD
MUI WO CHUNG HAU ST

NGAN SHEK ST

NGAN SHU ST

美軒閣

梅窩遊樂場
梅窩游泳池

康樂中心

梅窩鄉事會路

瞭望台古蹟

銀河苑
銀朗
銀旭

銀河灣畔
銀河中心
Ngan Wai
銀蔚苑

ID	Mitigation Measures
OM1	Colour of Structure
OM2	Tree Transplantation
OM3	Compensatory Tree Planting
OM4	Buffer Planting
OM5	Natural Bedding Substrate
OM6	Light Control
OM7	River Revitalization and Landscape Work for Infrastructure

Legend

Proposed Works Area
Proposed Stormwater Drain
Proposed Box Culvert
Proposed Flood Wall
Reconstruction of Gabion Wall
Outlet Pipe of Stormwater Pumping Station
Extent of River Revitalisation
Proposed Cross Bridge
Proposed River Reprofiling
Proposed Stormwater Pumping Station
Proposed Mechanical Penstock
Proposed Tidal Gate
Proposed Fish Ladder
Compensatory Trees
Compensatory Tree Planting

N
Metres
0   100   200

Figure 8.11b

Landscape and Visual Mitigation Plan
(Operation Stage)

File: T:\GIS\CONTRACT\0613942\mxd\EIA\0613942_Landscape_and_Visual_Mitigation_Plan_(Operation).mxd
Date: 2/5/2023