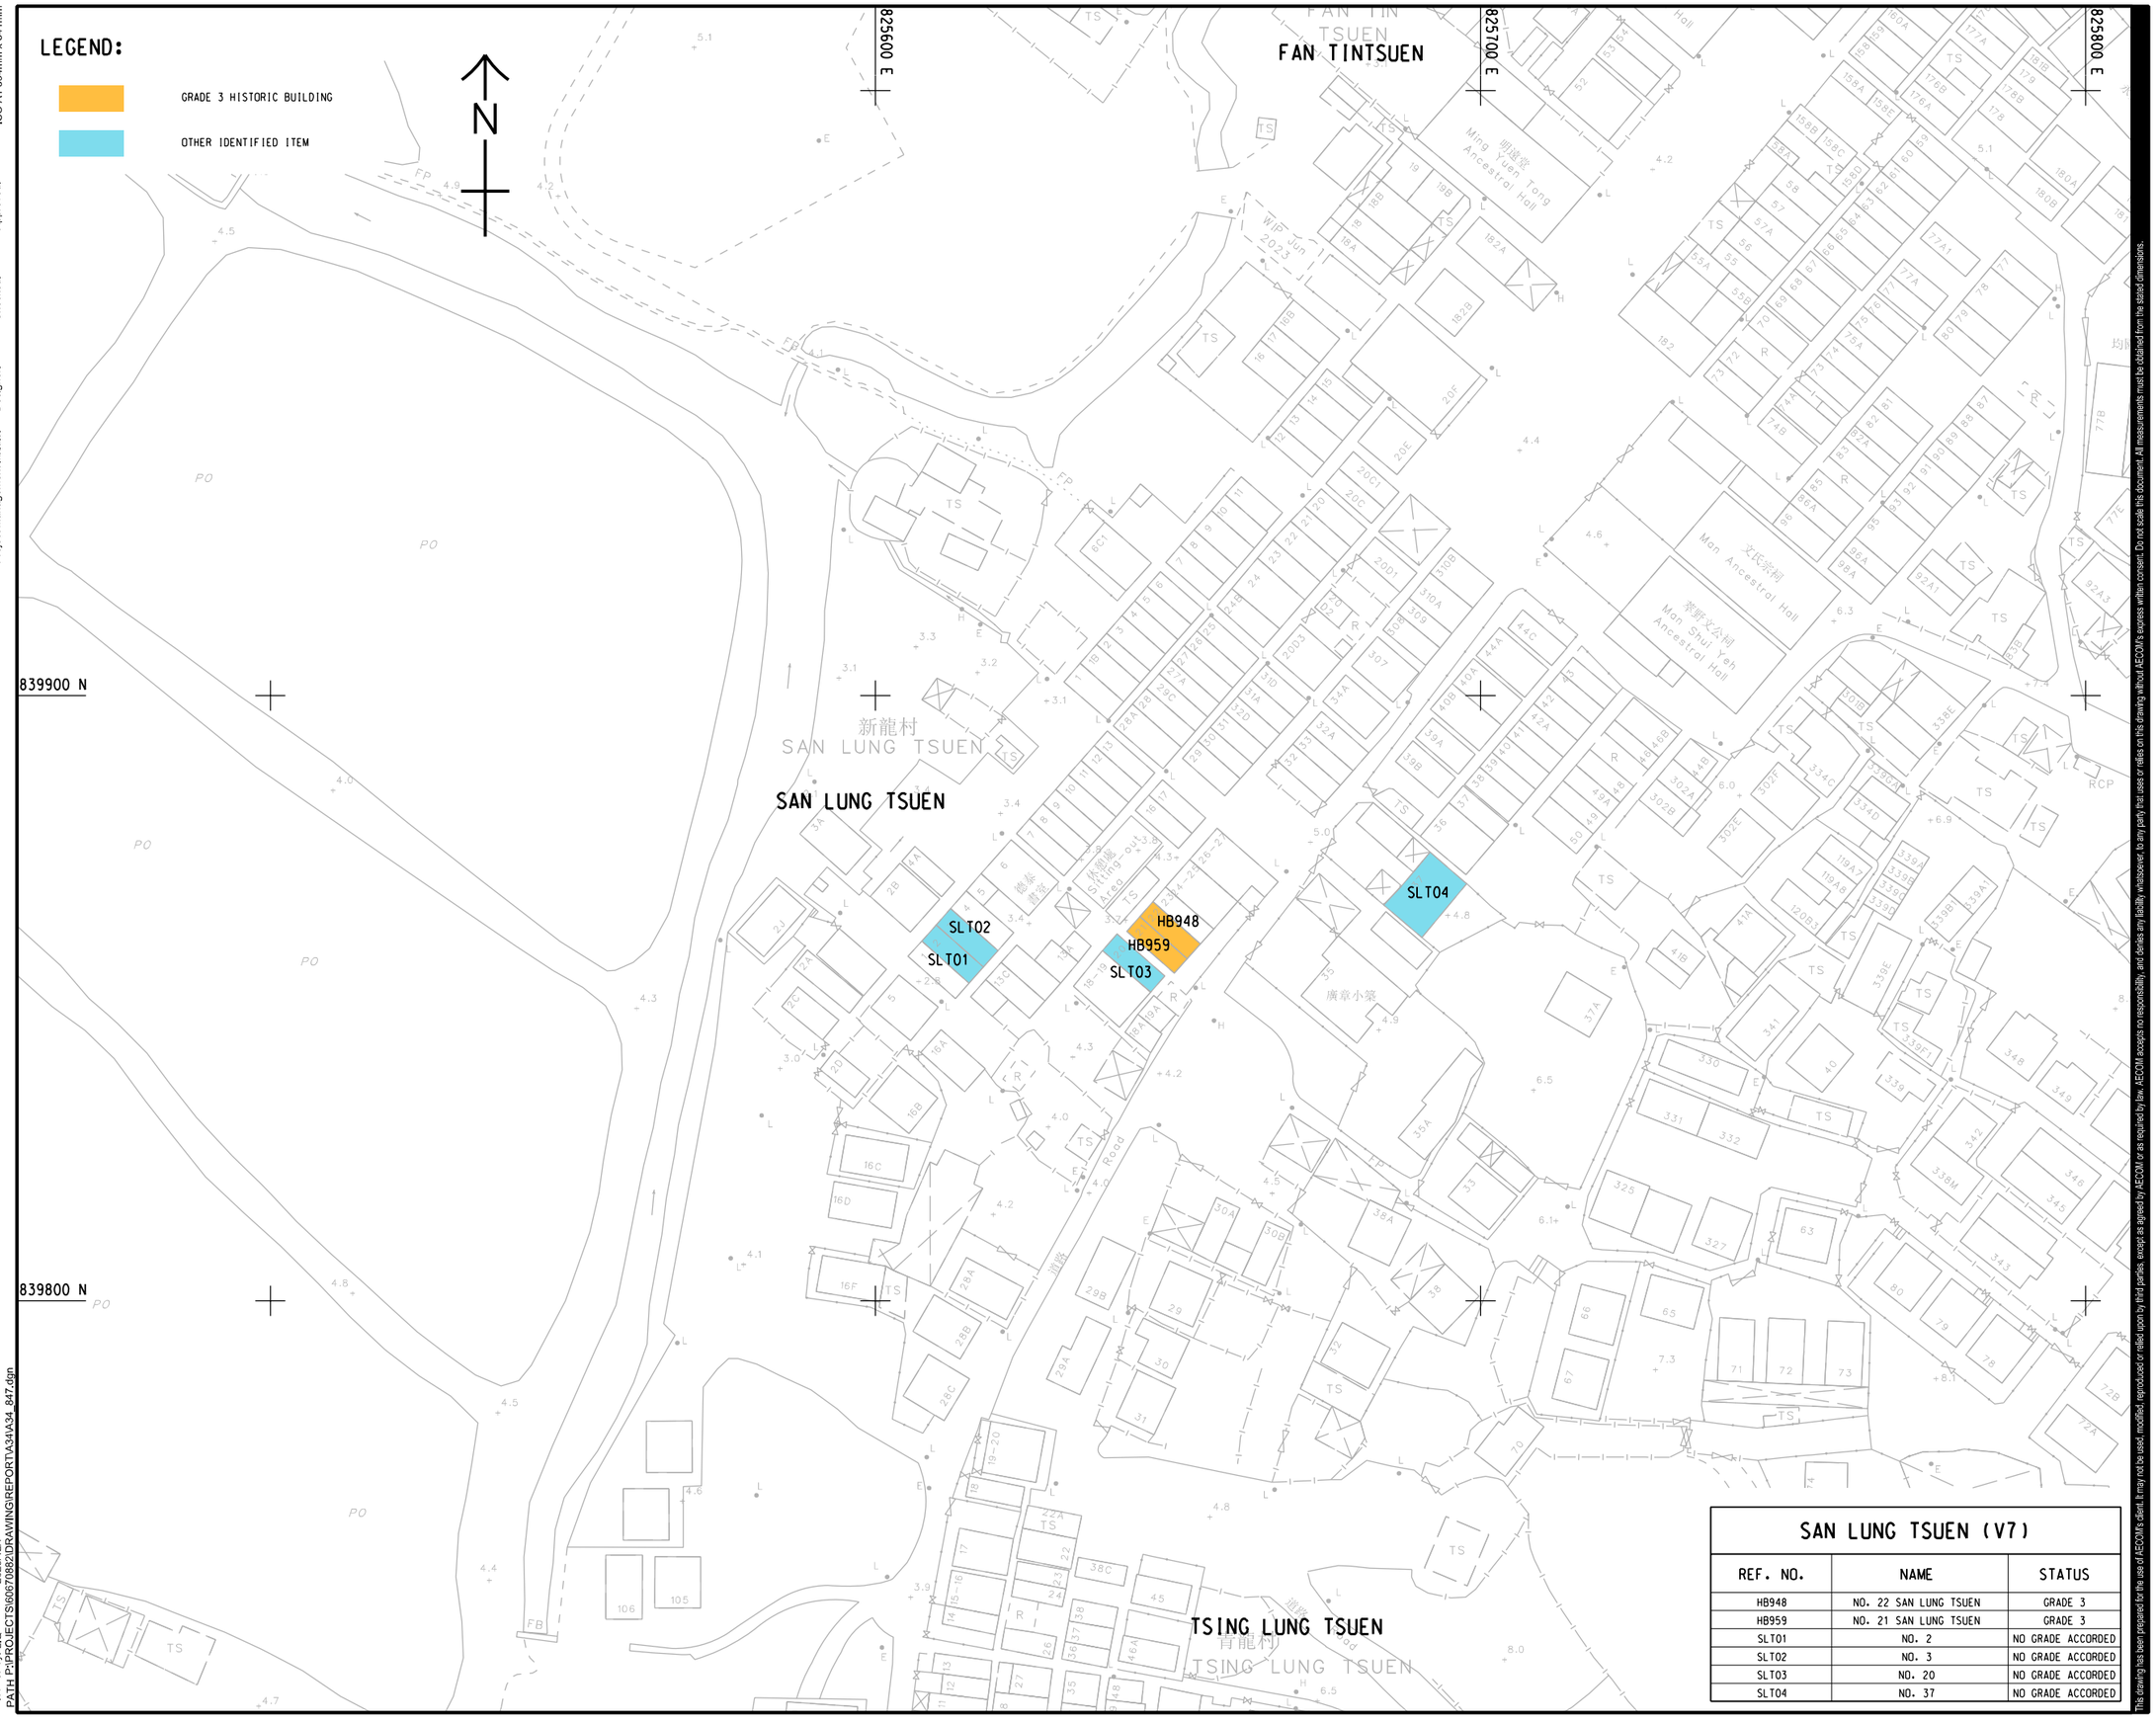

SAN LUNG TSUEN (V7)

REF. NO.	NAME	STATUS
HB948	NO. 22 SAN LUNG TSUEN	GRADE 3
HB959	NO. 21 SAN LUNG TSUEN	GRADE 3
SLT01	NO. 2	NO GRADE ACCORDED
SLT02	NO. 3	NO GRADE ACCORDED
SLT03	NO. 20	NO GRADE ACCORDED
SLT04	NO. 37	NO GRADE ACCORDED

ISO A1 594mm x 841mm

Approved:

Checked:

Designer:

Project Management Initials:

Plot File by: LIG 2023/12/7
PATH P:\PROJECTS\60670882\DRAWING\REPORT\A34\A34_847.dgn

This drawing has been prepared for the use of AECOM's client. It may not be used, modified, reproduced or relied upon by third parties, except as agreed by AECOM or as required by law. AECOM accepts no responsibility, and denies any liability whatsoever, to any party that uses or relies on this drawing without AECOM's express written consent. Do not scale this document. All measurements must be obtained from the stated dimensions.

AECOM

PROJECT 項目

FIRST PHASE DEVELOPMENT OF THE NEW TERRITORIES NORTH – SAN TIN / LOK MA CHAU DEVELOPMENT NODE – INVESTIGATION

CLIENT 業主

土木工程拓展署 Civil Engineering and Development Department

規劃署 Planning Department

CONSULTANT 工程顧問公司

AECOM Asia Company Ltd.
www.aecom.com

SUB-CONSULTANTS 分判工程顧問公司

ISSUE/REVISION 修訂

I/R 修訂	DATE 日期	DESCRIPTION 內容摘要	CHK. 複核

STATUS 階段

SCALE 比例: A3 1 : 1000

DIMENSION UNIT 尺寸單位: METRES

KEY PLAN 索引圖

PROJECT NO. 項目編號: 60670882

AGREEMENT NO. 協議編號: CE 20/2021

SHEET TITLE 圖紙名稱

LOCATION OF CULTURAL HERITAGE RESOURCES (V7 - SAN LUNG TSUEN)

SHEET NUMBER 圖紙編號

60670882/A34/FIGURE 12.17