ISO A1 594mm x 841mm

Approved:

Checked:

Designer:

Project Management Initials:

LEGEND:

- PROJECT BOUNDARY
- ASSESSMENT AREA FOR ECOLOGY
- "ECOLOGICAL AREA" UNDER THE LOOP
- INDICATIVE EXTENT OF NON-BUILDING AREA (NBA)
- INDICATIVE EXTENT OF AFCD FISHERIES RESEARCH CENTRE
- INDICATIVE EXTENT OF "ECO-INTERFACE"
- EXISTING WATERCOURSE CONNECTING TO STEMDC (TO BE LOST UNDER THE PROJECT)
- EXISTING WILDLIFE CORRIDOR (UNDERPASS) (TO BE LOST UNDER THE PROJECT)
- EXISTING MAMMAL BARRIER (TO BE LOST UNDER THE PROJECT)
- WILDLIFE CORRIDOR (ABOVEGROUND) (SUBJECT TO DETAILED DESIGN)
- WILDLIFE CORRIDOR (UNDERPASS) (SUBJECT TO DETAILED DESIGN)
- MAMMAL BARRIER (SUBJECT TO DETAILED DESIGN)
- "AMENITY"
- REVITALISATION OF SAN TIN EASTERN MAIN DRAINAGE CHANNEL (STEMDC)

NOTE: EXISTING WILDLIFE CORRIDOR ACROSS LOK MA CHAU ROAD, WITH FENCING AS MAMMAL BARRIER

NOTE: EXISTING CULVERT CONNECTING TO STEMDC (LOCATED UNDER SAN SHAM ROAD), WITH FENCING AS MAMMAL BARRIER

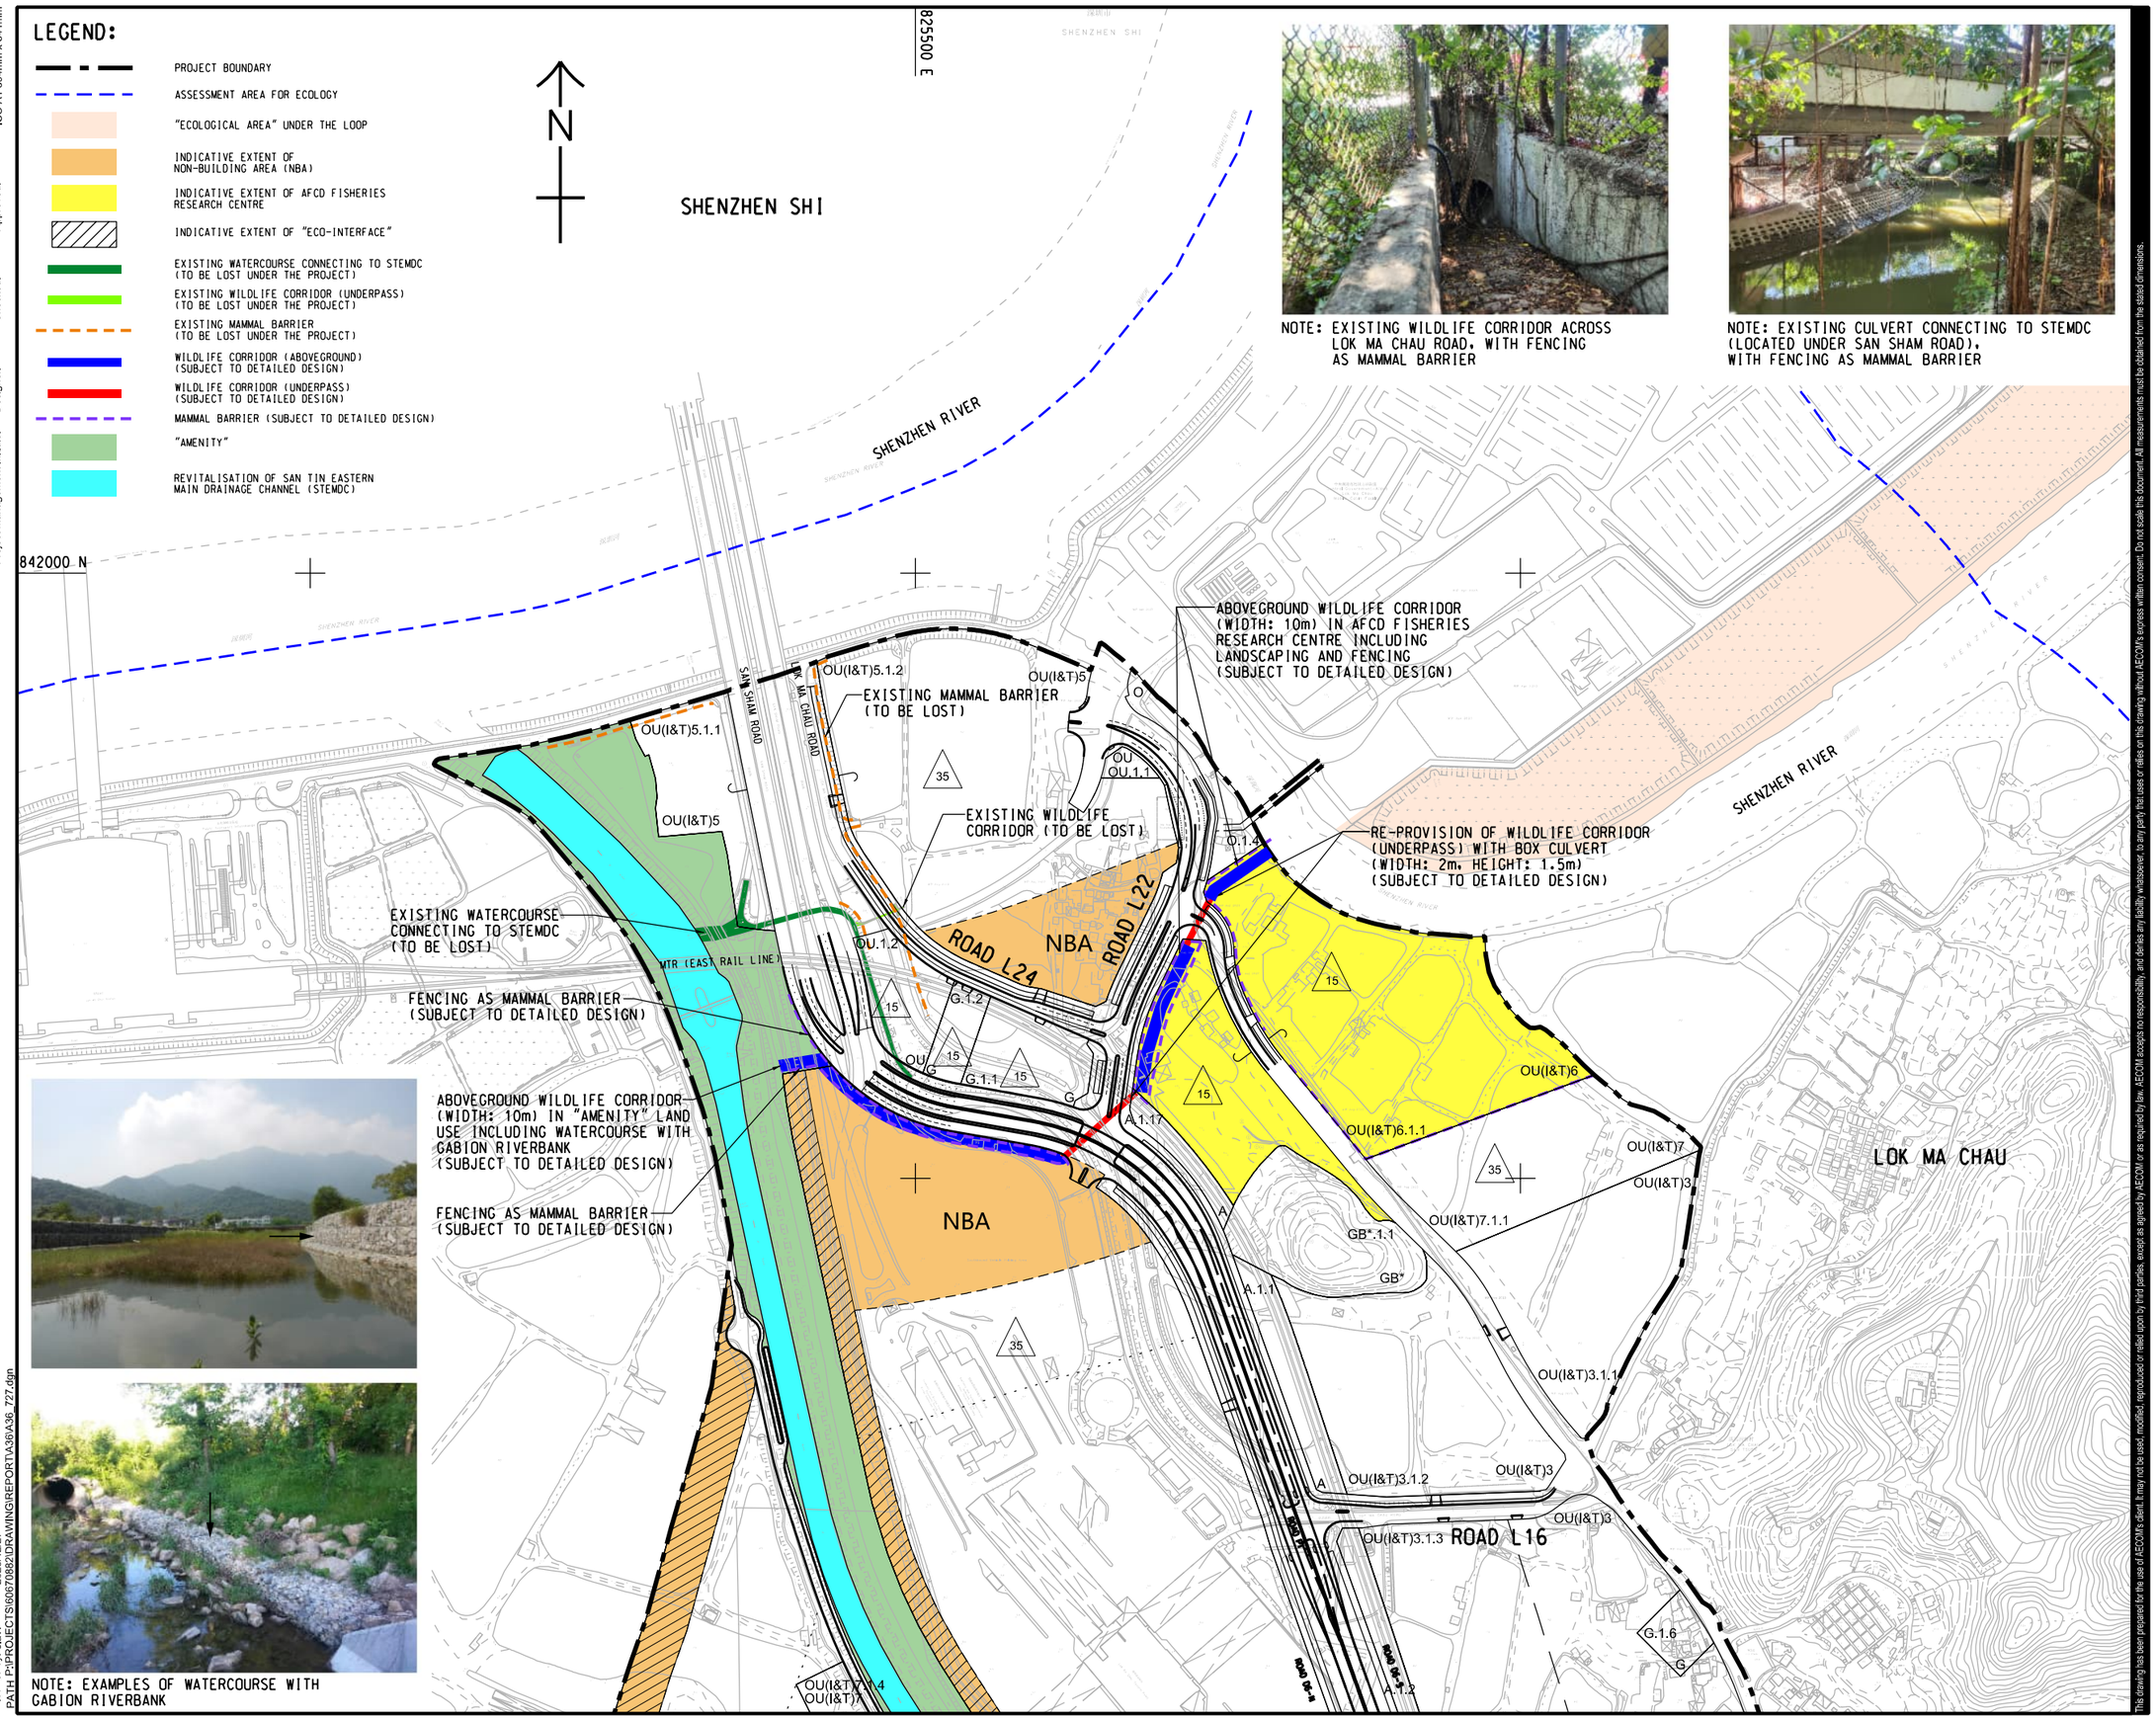

NOTE: EXAMPLES OF WATERCOURSE WITH GABION RIVERBANK

AECOM

PROJECT 項目

FIRST PHASE DEVELOPMENT OF THE NEW TERRITORIES NORTH – SAN TIN / LOK MA CHAU DEVELOPMENT NODE – INVESTIGATION

CLIENT 業主

土木工程拓展署 Civil Engineering and Development Department

規劃署 Planning Department

CONSULTANT 工程顧問公司

AECOM Asia Company Ltd.
www.aecom.com

SUB-CONSULTANTS 分判工程顧問公司

ISSUE/REVISION 修訂

I/R 修訂	DATE 日期	DESCRIPTION 內容摘要	CHK. 複核

STATUS 階段

SCALE 比例: A3 1 : 5000

DIMENSION UNIT 尺寸單位: METRES

KEY PLAN 索引圖 A3 1 : 250000

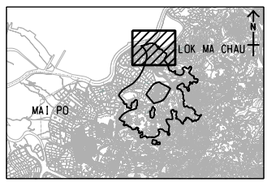

PROJECT NO. 項目編號: 60670882

AGREEMENT NO. 協議編號: CE 20/2021

SHEET TITLE 圖紙名稱

EXISTING WILDLIFE CORRIDOR UNDERNEATH SAN SHAM ROAD AND PROPOSED WILDLIFE CORRIDOR

SHEET NUMBER 圖紙編號

60670882/A36/FIGURE 9.5a

This drawing has been prepared for the use of AECOM's client. It may not be used, modified, reproduced or relied upon by third parties, except as agreed by AECOM or as required by law. AECOM accepts no responsibility, and denies any liability whatsoever, to any party that uses or relies on this drawing without AECOM's express written consent. Do not scale this document. All measurements must be obtained from the stated dimensions.

Plot File by: JaW 2023/12/27
PATH: P:\PROJECTS\60670882\DRAWING\REPORT\A36\A36_727.dgn