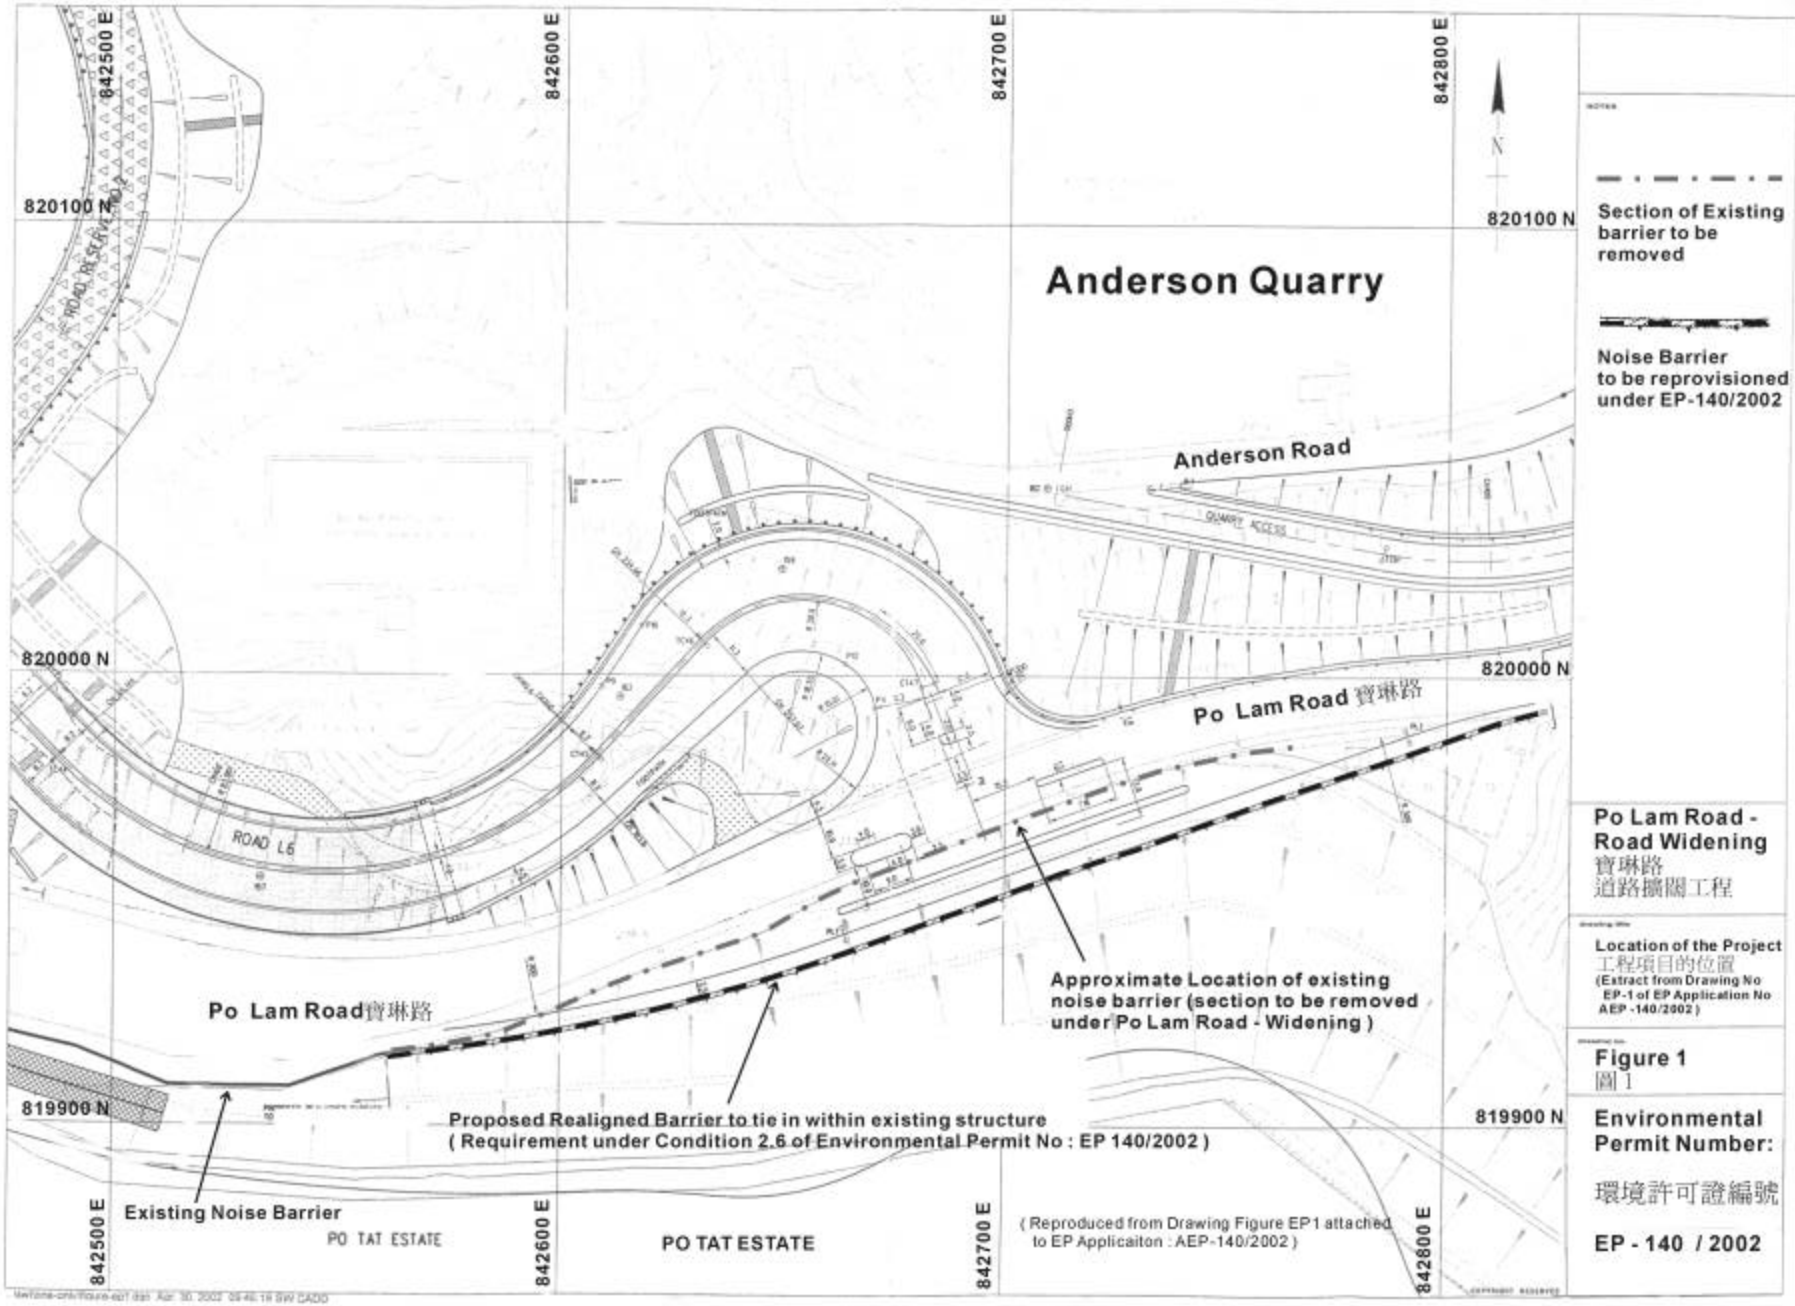
842500 E
842600 E
842700 E
842800 E
820100 N
820000 N
819900 N
N
Anderson Quarry
Anderson Road
QUARRY ACCESS
Po Lam Road 寶琳路
ROAD L6
Po Lam Road寶琳路
Approximate Location of existing noise barrier (section to be removed under Po Lam Road - Widening)
Proposed Realigned Barrier to tie in within existing structure
(Requirement under Condition 2.6 of Environmental Permit No : EP 140/2002)
Existing Noise Barrier
PO TAT ESTATE
PO TAT ESTATE
(Reproduced from Drawing Figure EP1 attached to EP Applicaiton : AEP-140/2002)
Section of Existing barrier to be removed
Noise Barrier to be reprovisioned under EP-140/2002
Po Lam Road - Road Widening
寶琳路
道路擴闊工程
Location of the Project
工程項目的位置
(Extract from Drawing No EP-1 of EP Application No AEP -140/2002)
Figure 1
圖 1
Environmental Permit Number:
環境許可證編號
EP - 140 / 2002