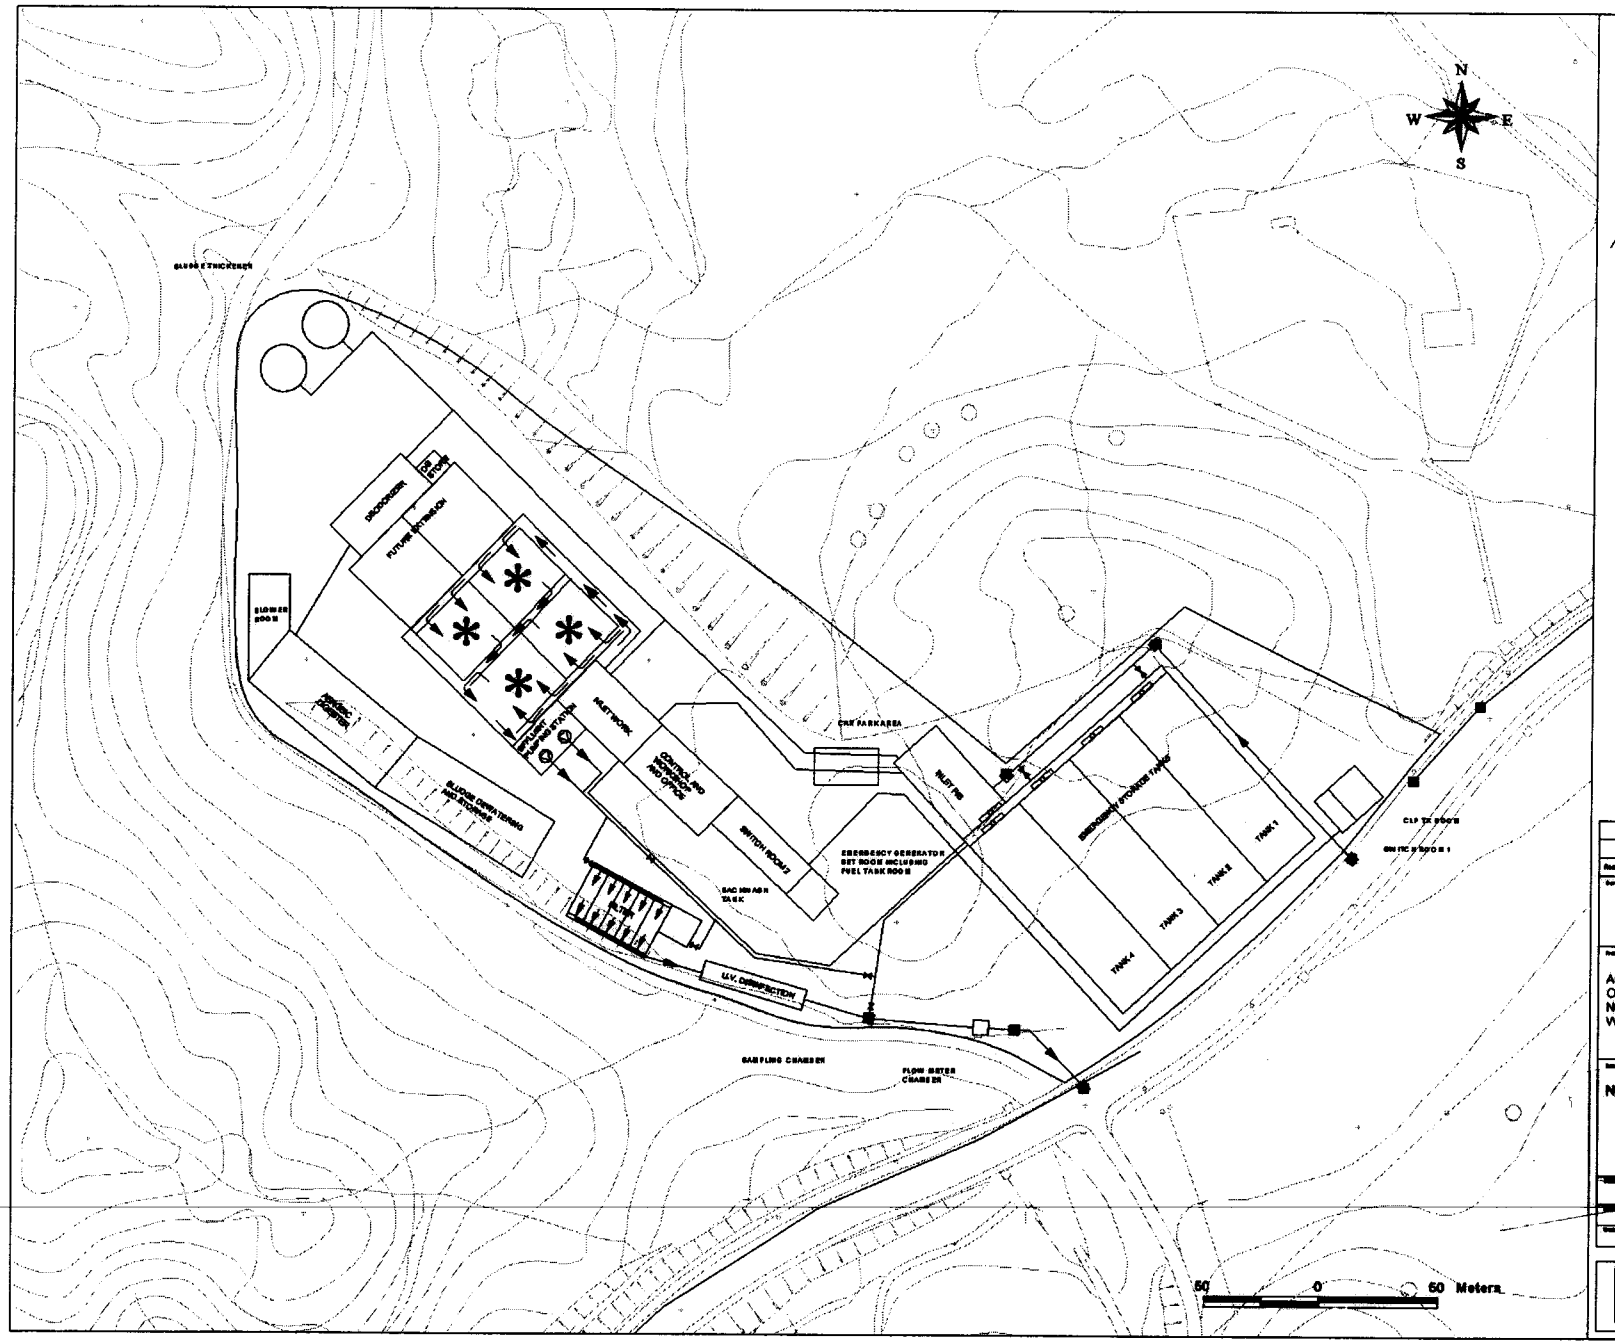


ARUP

AGREEMENT NO.CE 28/01
OUTLYING ISLANDS STAGE 1 PAHSE 1
NGONG PING SEWAGE TREATMENT WORKS AND SEWERAGE

Ngong Ping Sewage Treatment Works

23400/R/ST/013

| JS | Mar 02 | AC | AC |
|---|---|---|---|
| 1:1000@A3 | Preliminary | | |

DRAINAGE SERVICES DEPARTMENT
GOVERNMENT OF THE HONG KONG SPECIAL ADMINISTRATIVE REGION