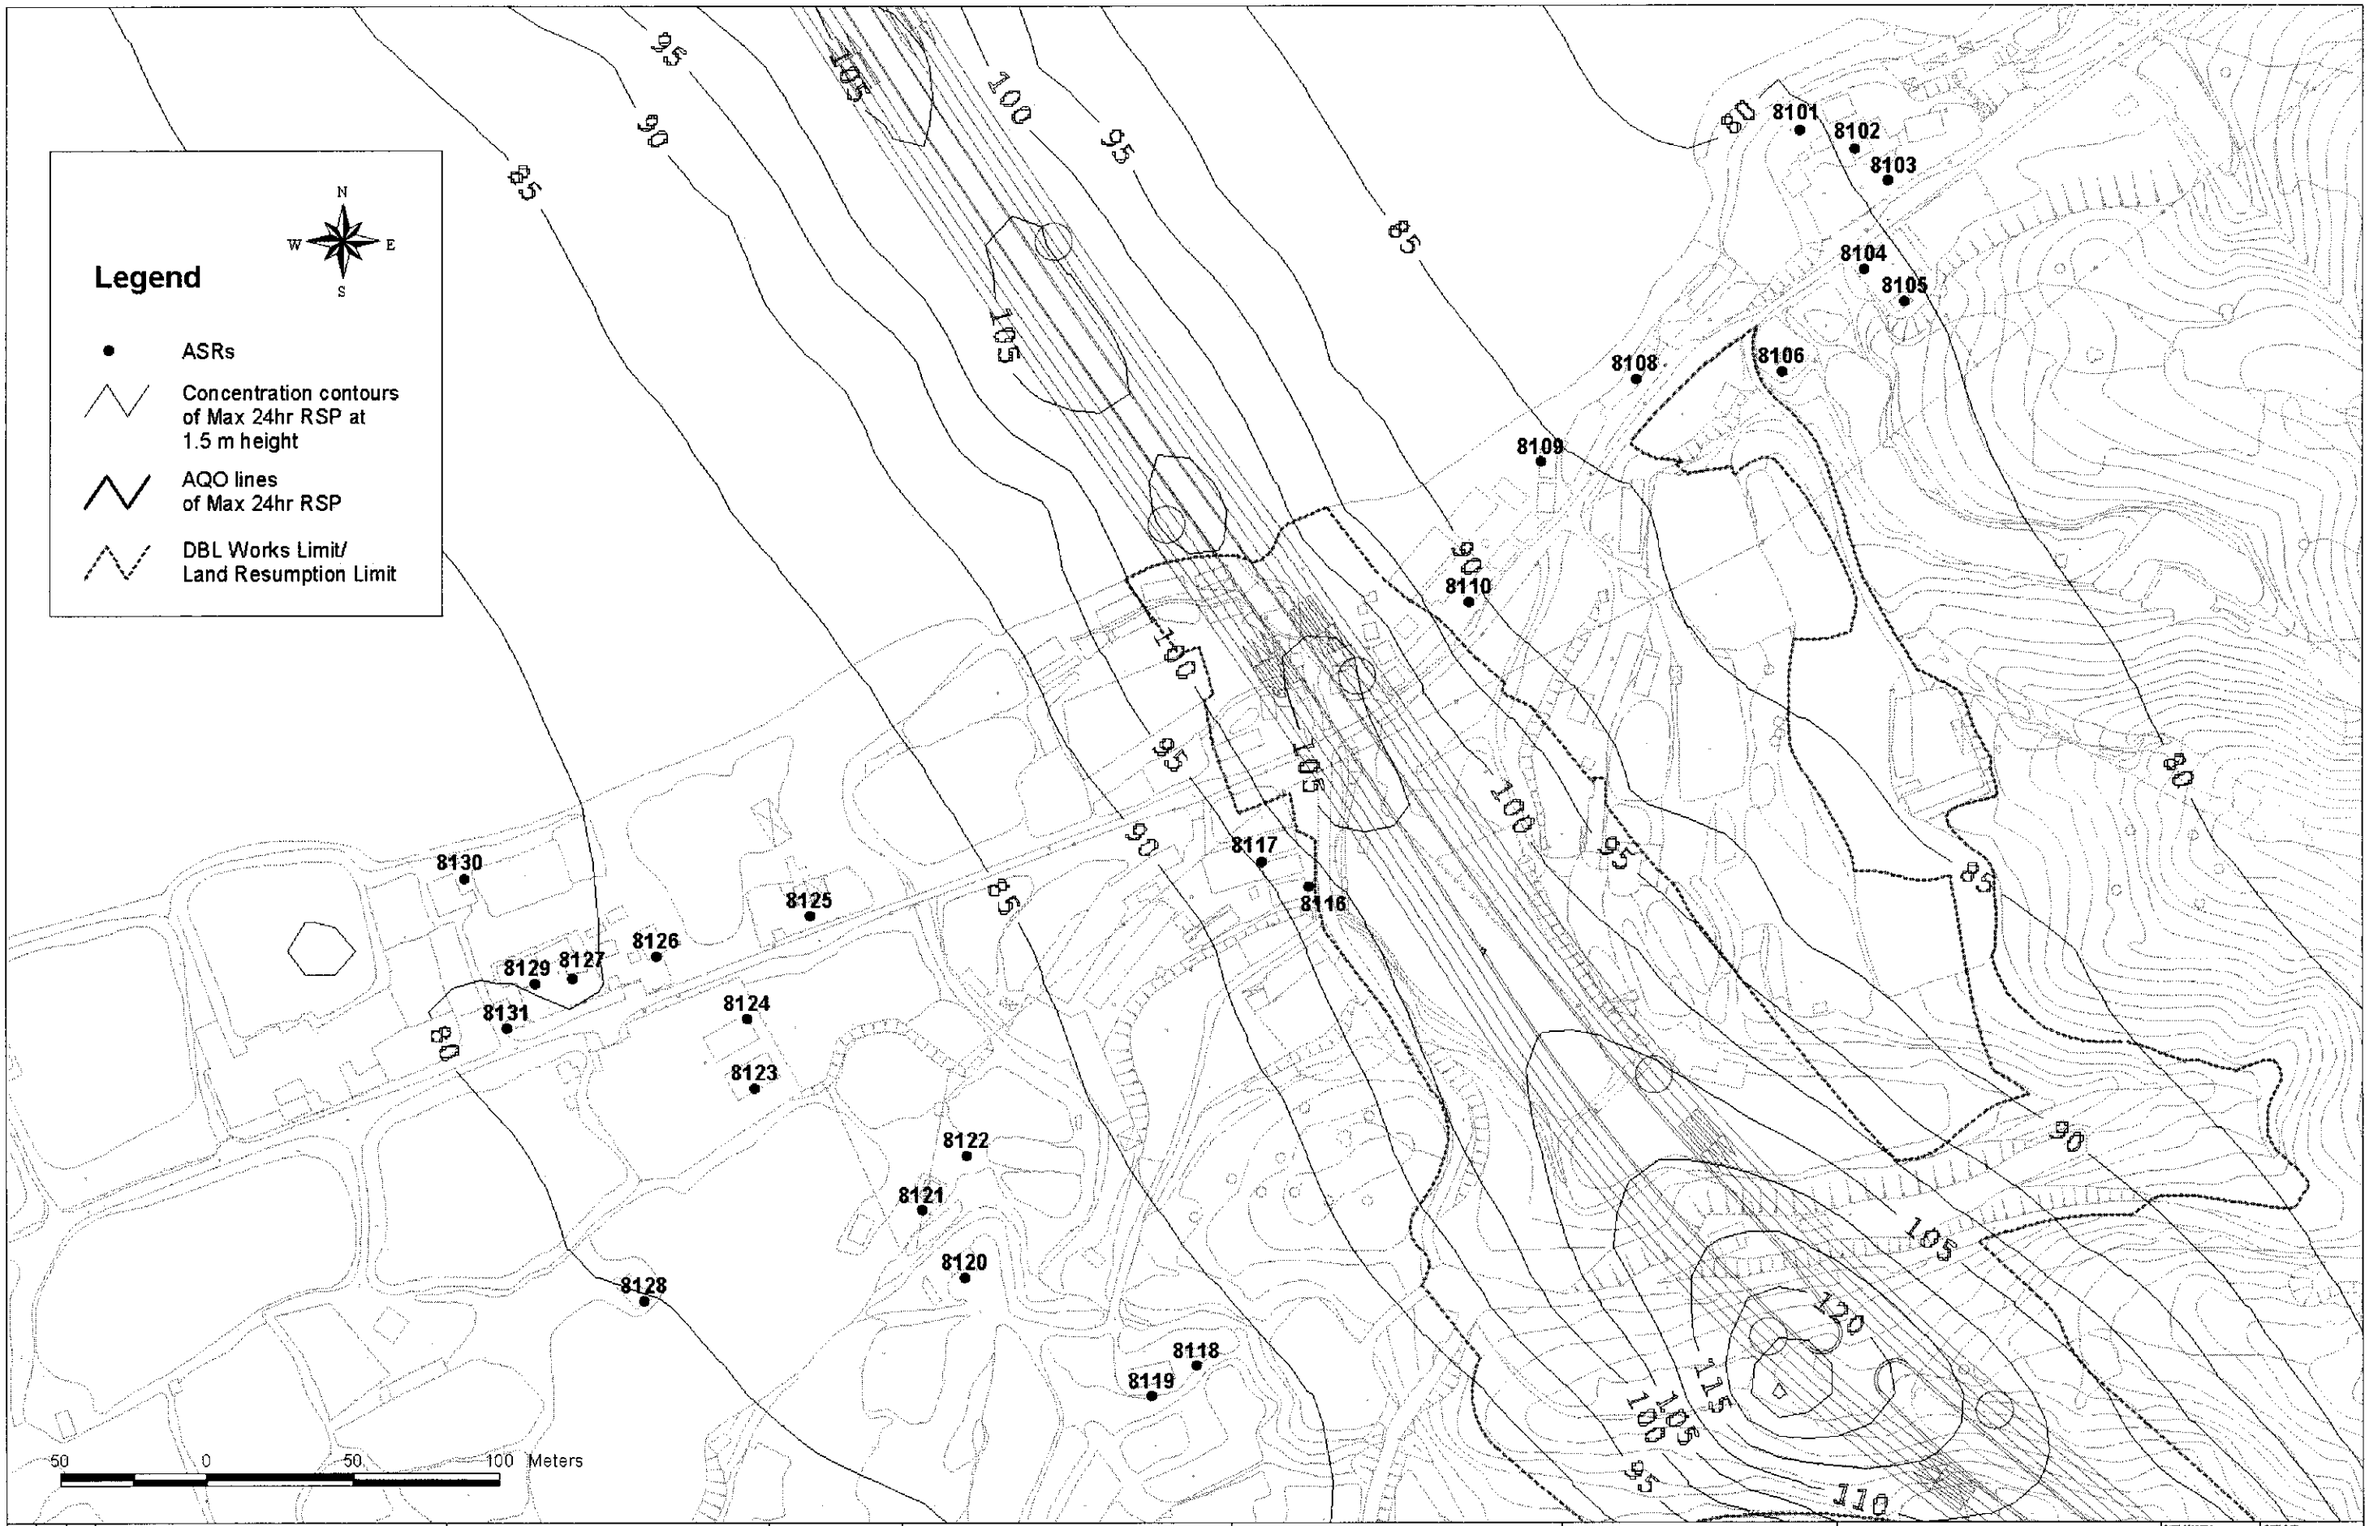

Designed by: JS
Drawn by: JS
Checked by: CTL
In charge: KLP
Date: APR 02

路政署 HIGHWAYS DEPARTMENT
主要工程管理處 Major Works Project Management Office

Consultant: ARUP 奧雅納工程顧問 Ove Arup & Partners Hong Kong Limited
Supported by:
Environmental Management Ltd.
BMT Asia Pacific Ltd.
Urbis Ltd.

Project Title: Shenzhen Western Corridor Investigation & Planning

Drawing Title: Predicted Worst-case 24-hour Average Respirable Suspended Particulates Concentration Contours at 1.5m above Ground

Scale: 1: 2000@A3
Drawing No.: Figure 5.13A
Drawing Status:
Rev.: 1

Printer by: $USER$ $DATE$
Filename: $FILE$