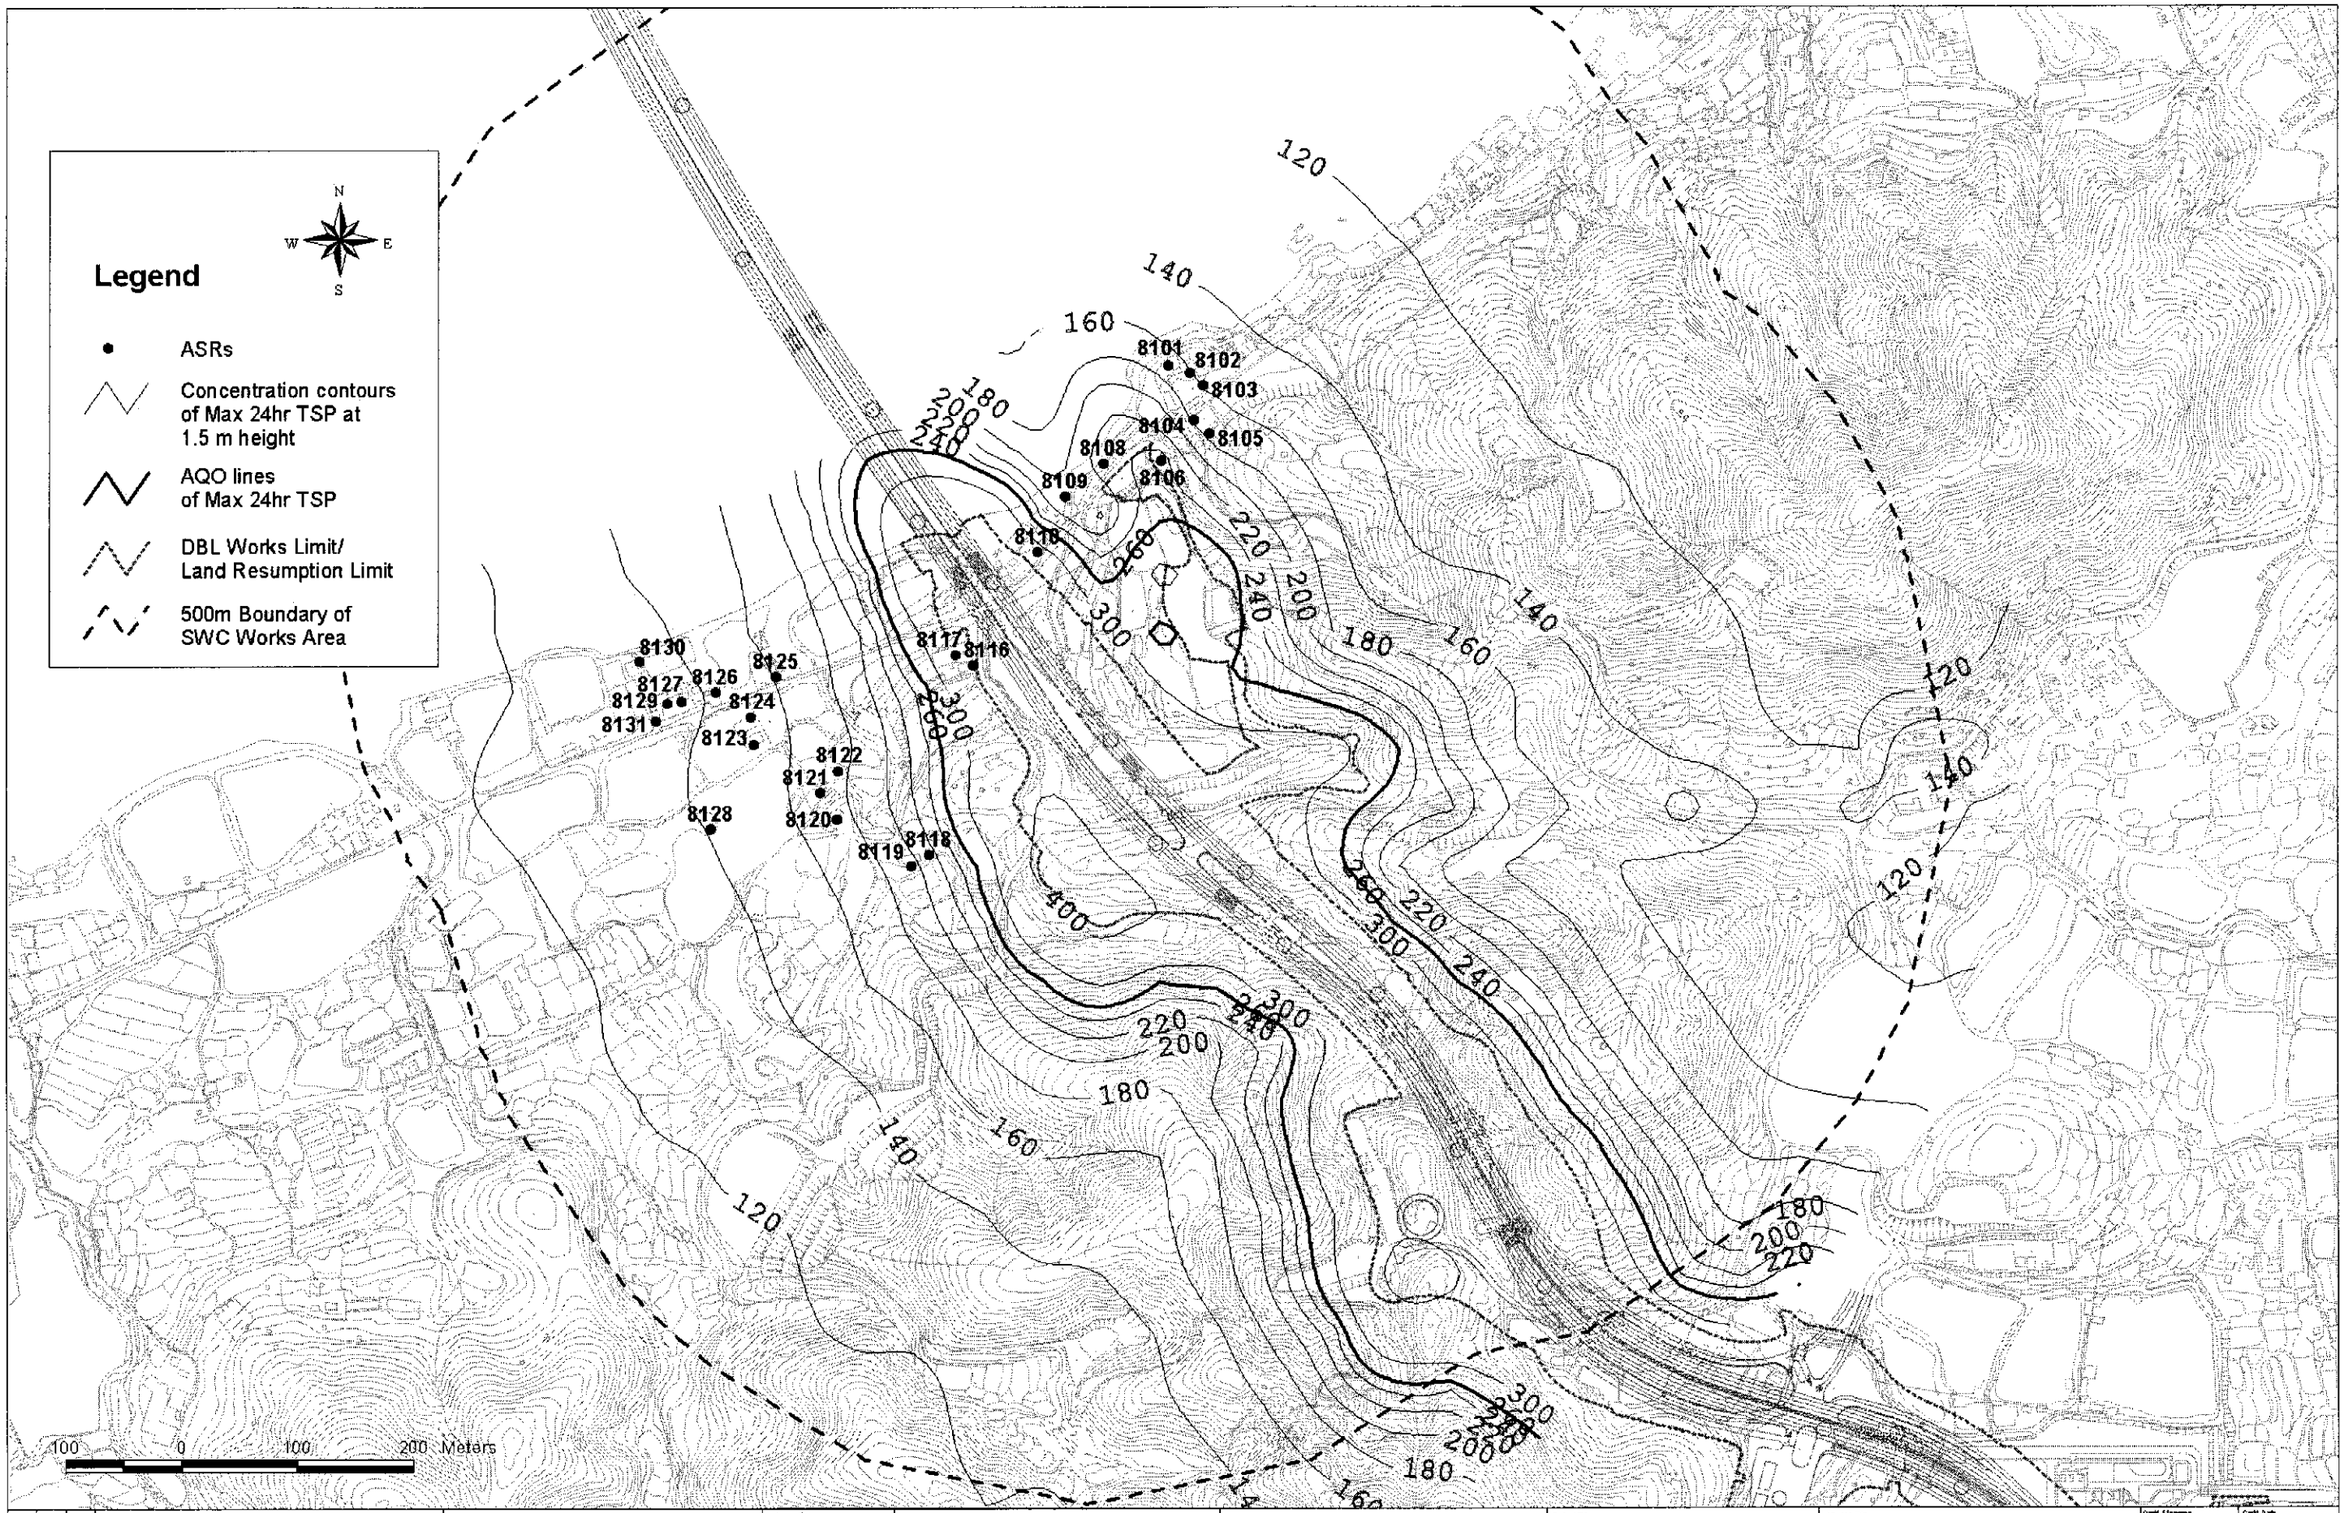

$DATE$
$USER$
$FILE$
Plotted by:
Filename:

Mark	Date	By	Rev.

Designed By: JS
Drawn By: JS
Checked By: CTL
In Charge: KLP
Date: JUN 02

路政署 HIGHWAYS DEPARTMENT
土木工程拓展處 Major Works Project Management Office

Consultant
ARUP 奧雅納工程顧問 Ove Arup & Partners Hong Kong Limited
Supported By:
Environmental Management Ltd.
EMT Asia Pacific Ltd.
Urbis Ltd.

Project Title
Shenzhen Western Corridor Investigation & Planning

Drawing Title
Predicted Worst-case 24-hour Average Total Suspended Particulates Concentration Contours at 1.5m above Ground for Unmitigated Case

Cadd Filename
Cadd Scale
Scale: 1: 5000@A3
Drawing No.: **Figure 5.6**
Drawing Status
Rev.: 1