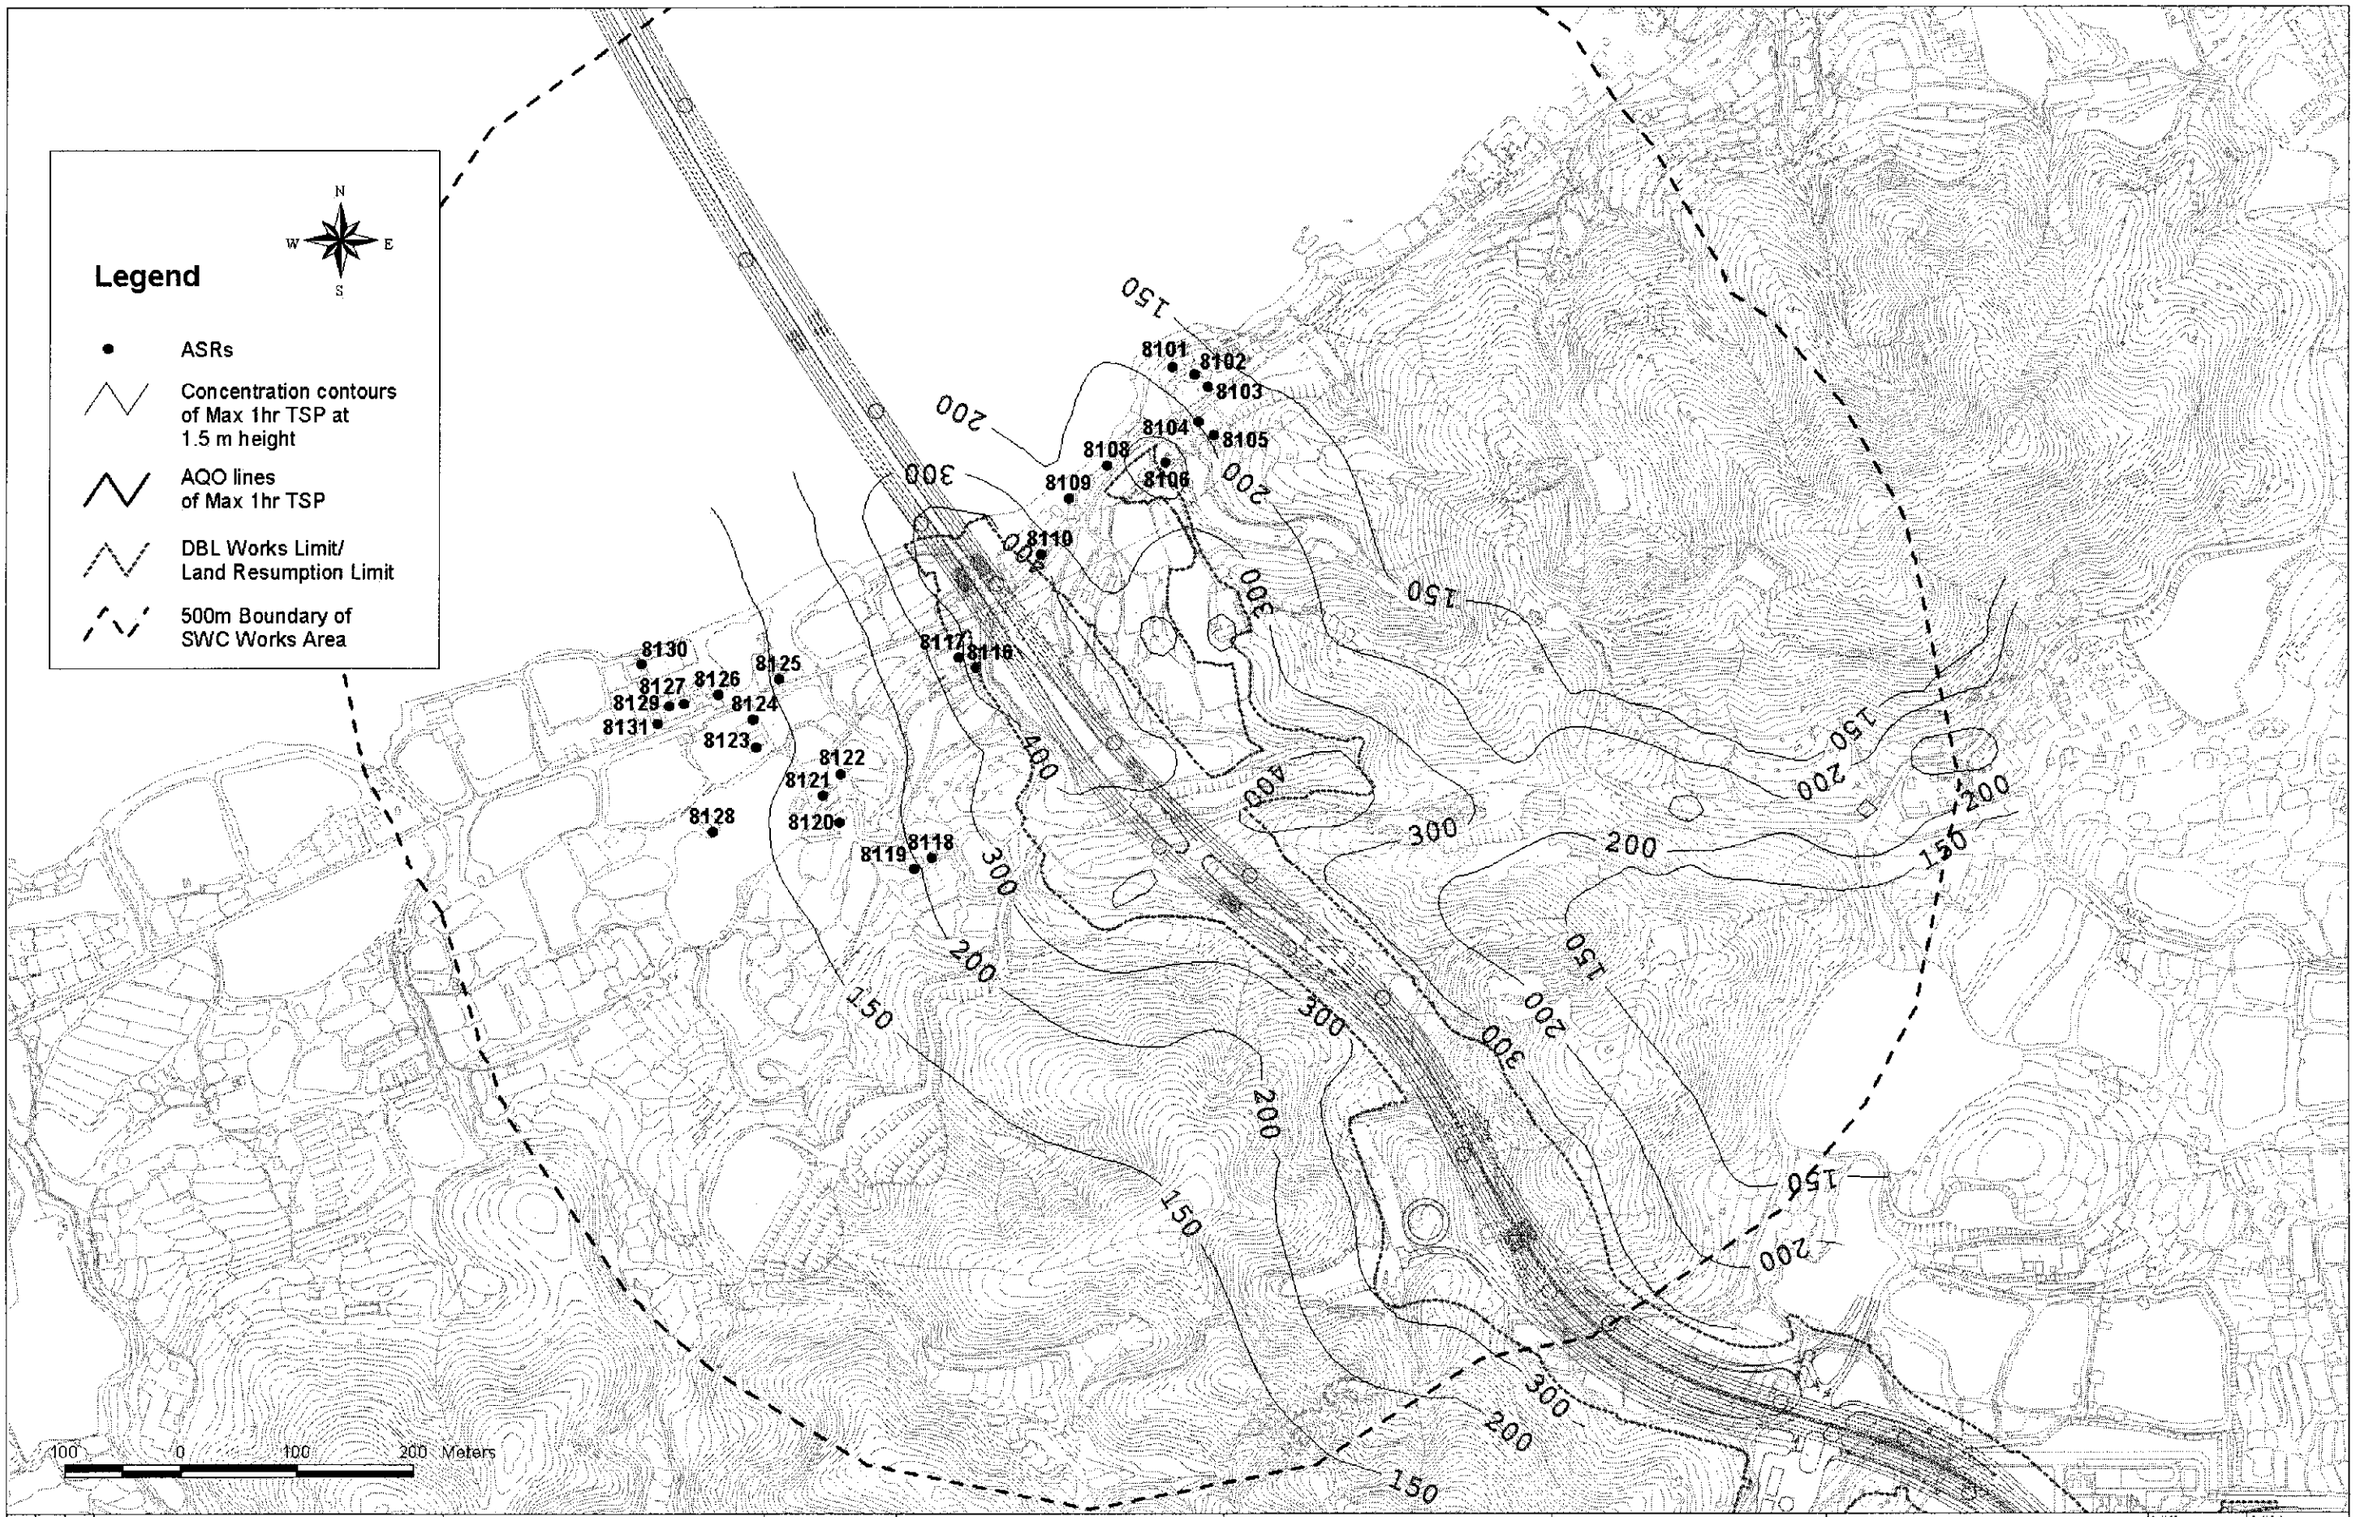

Mark	Date	By	Rev.	Designed By: JS	路政署 HIGHWAYS DEPARTMENT 主要工程管理處 Major Works Project Management Office	Consultant: ARUP 奧雅納工程顧問 Ove Arup & Partners Hong Kong Limited. Supported By: Environmental Management Ltd. ● BMT Asia Pacific Ltd. ○ Urbis Ltd. ○	Project Title: Shenzhen Western Corridor Investigation & Planning	Drawing Title: Predicted Worst-case 1-hour Average Total Suspended Particulates Concentration Contours at 1.5m above Ground for Mitigated Case	Cadd File Name / Cadd Scale: 1: 5000@A3
				Drawn By: JS					Drawing No.: Figure 5.7
				Checked By: CTL					Drawing Status: Rev. 1
				In Charge: KLP					
				Date: JUN 02					

Printed by : $USERS $DATE
Filename : $FILES