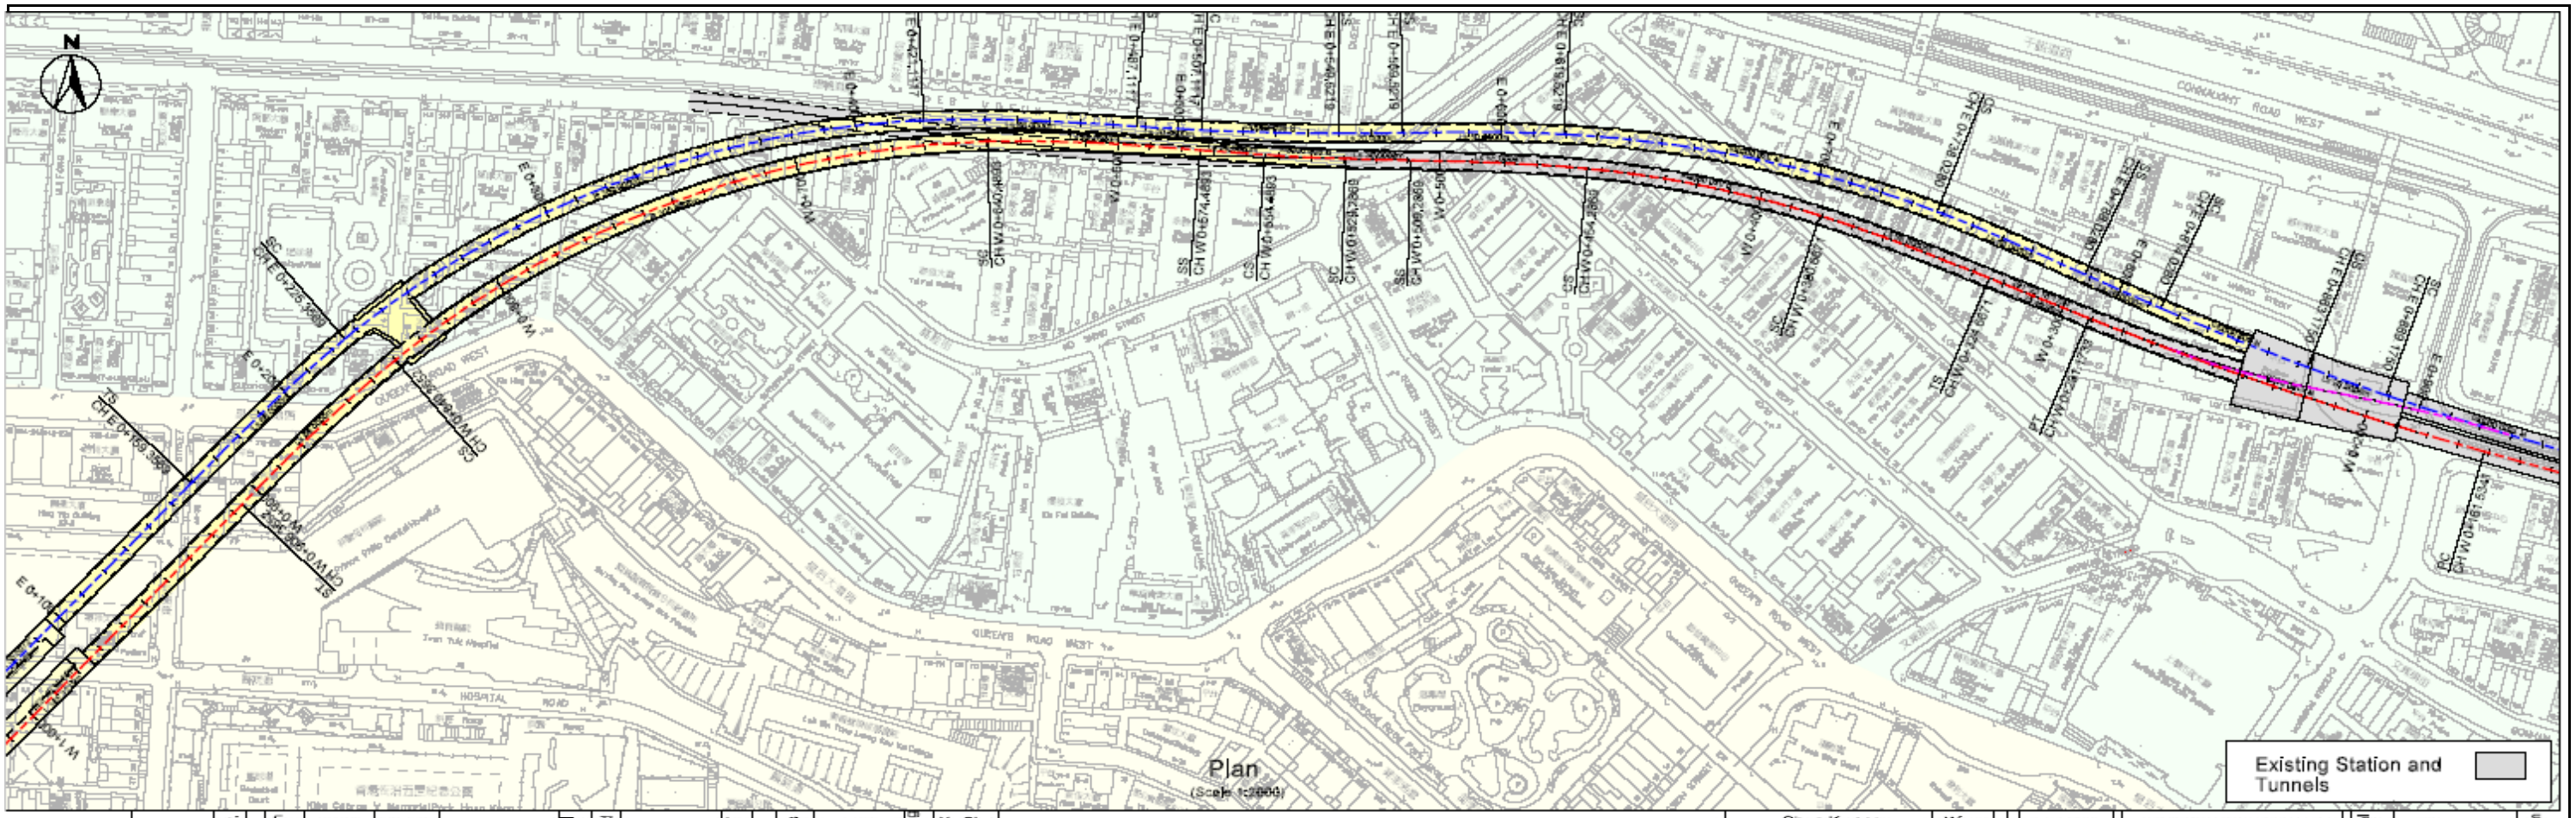

AECOM ENSR MAUNSELL ENSR Asia (HK) Ltd	WEST ISLAND LINE ENVIRONMENTAL IMPACT ASSESSMENT WIL BASE ALIGNMENT PLAN AND PROFILE - EASTBOUND (SHEET 5 OF 5)	SCALE: N.T.S.	DATE: APR.2008
		CHECK: -	DRAWN: LL
		JOB NO.: 60017115	DRAWING No.: 4.13 Rev