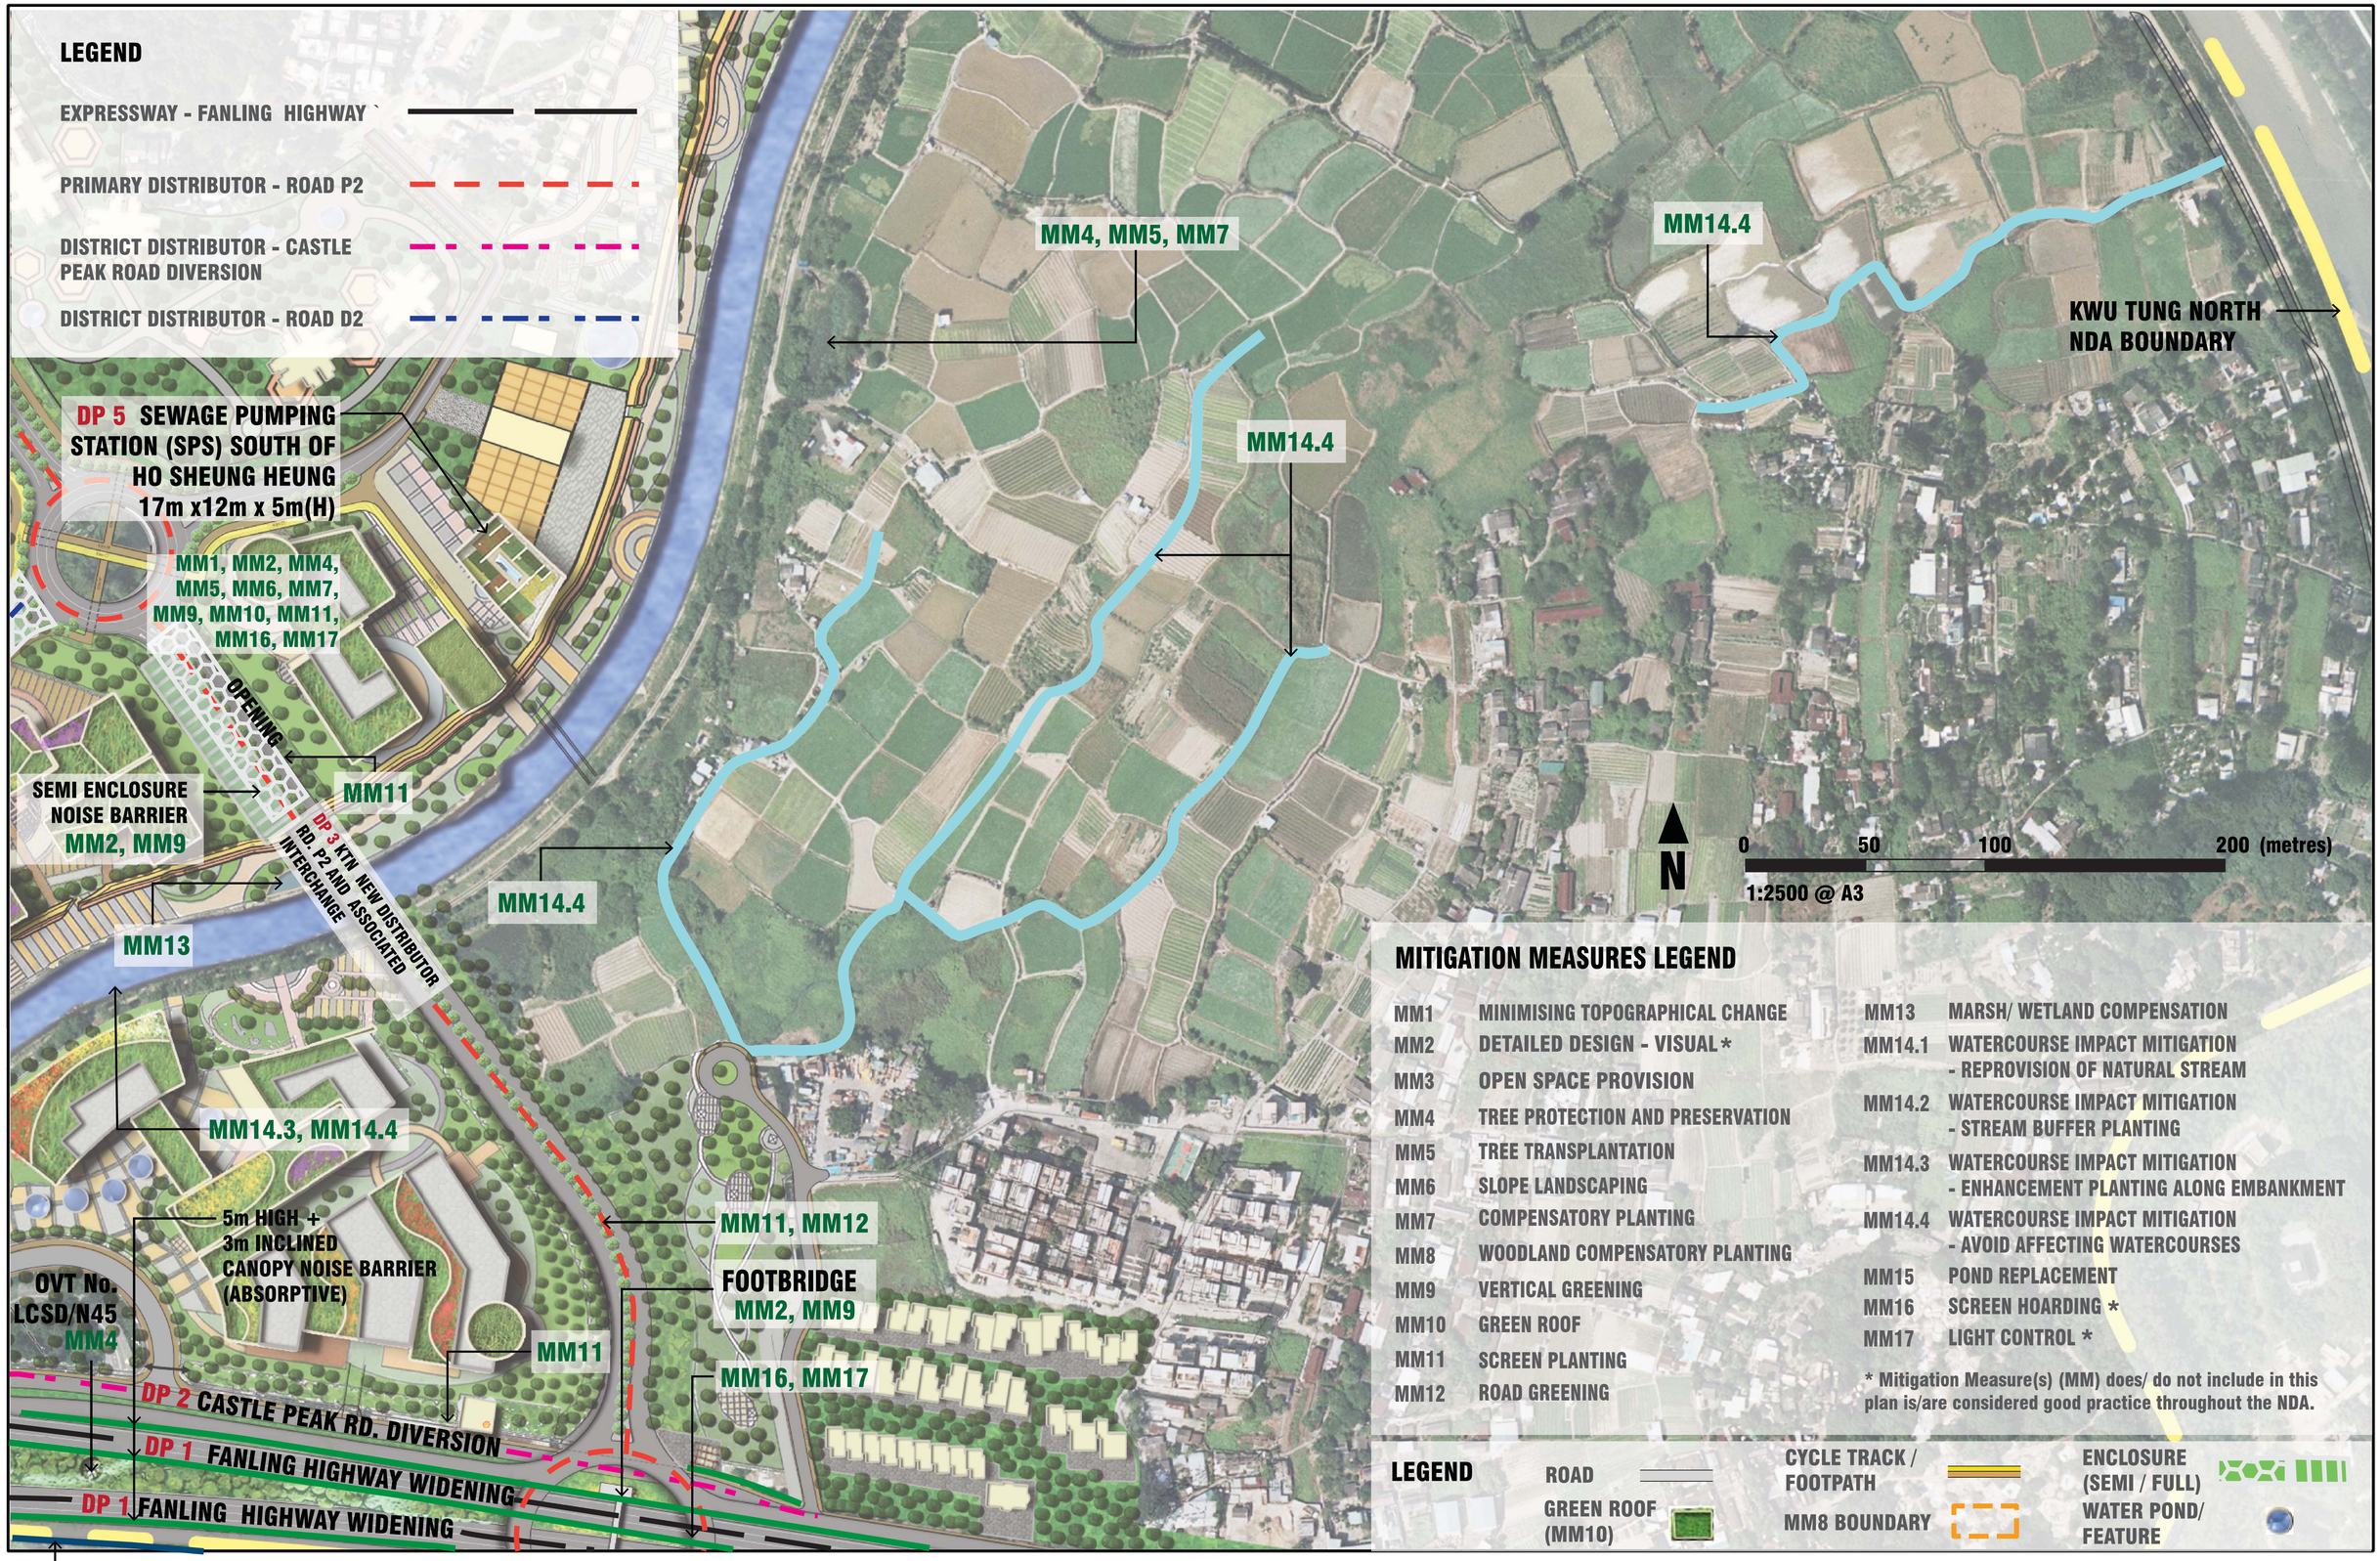

土木工程拓展署 CIVIL ENGINEERING AND DEVELOPMENT DEPARTMENT	規劃署 PLANNING DEPARTMENT	ARUP	Job Title: Agreement No. CE 61/2007 (CE) North East New Territories New Development Areas Planning and Engineering Study - Investigation	Drawing Title: KTN NDA LANDSCAPE MITIGATION PLAN (ZOOM G)	Drawn: LM; Date: 29/01/13; Checked: LFM; Approved: EC; Scale:
				Rev – ; Description ; Date 29/01/13	Drawing No. Figure 12.15.7; Rev.