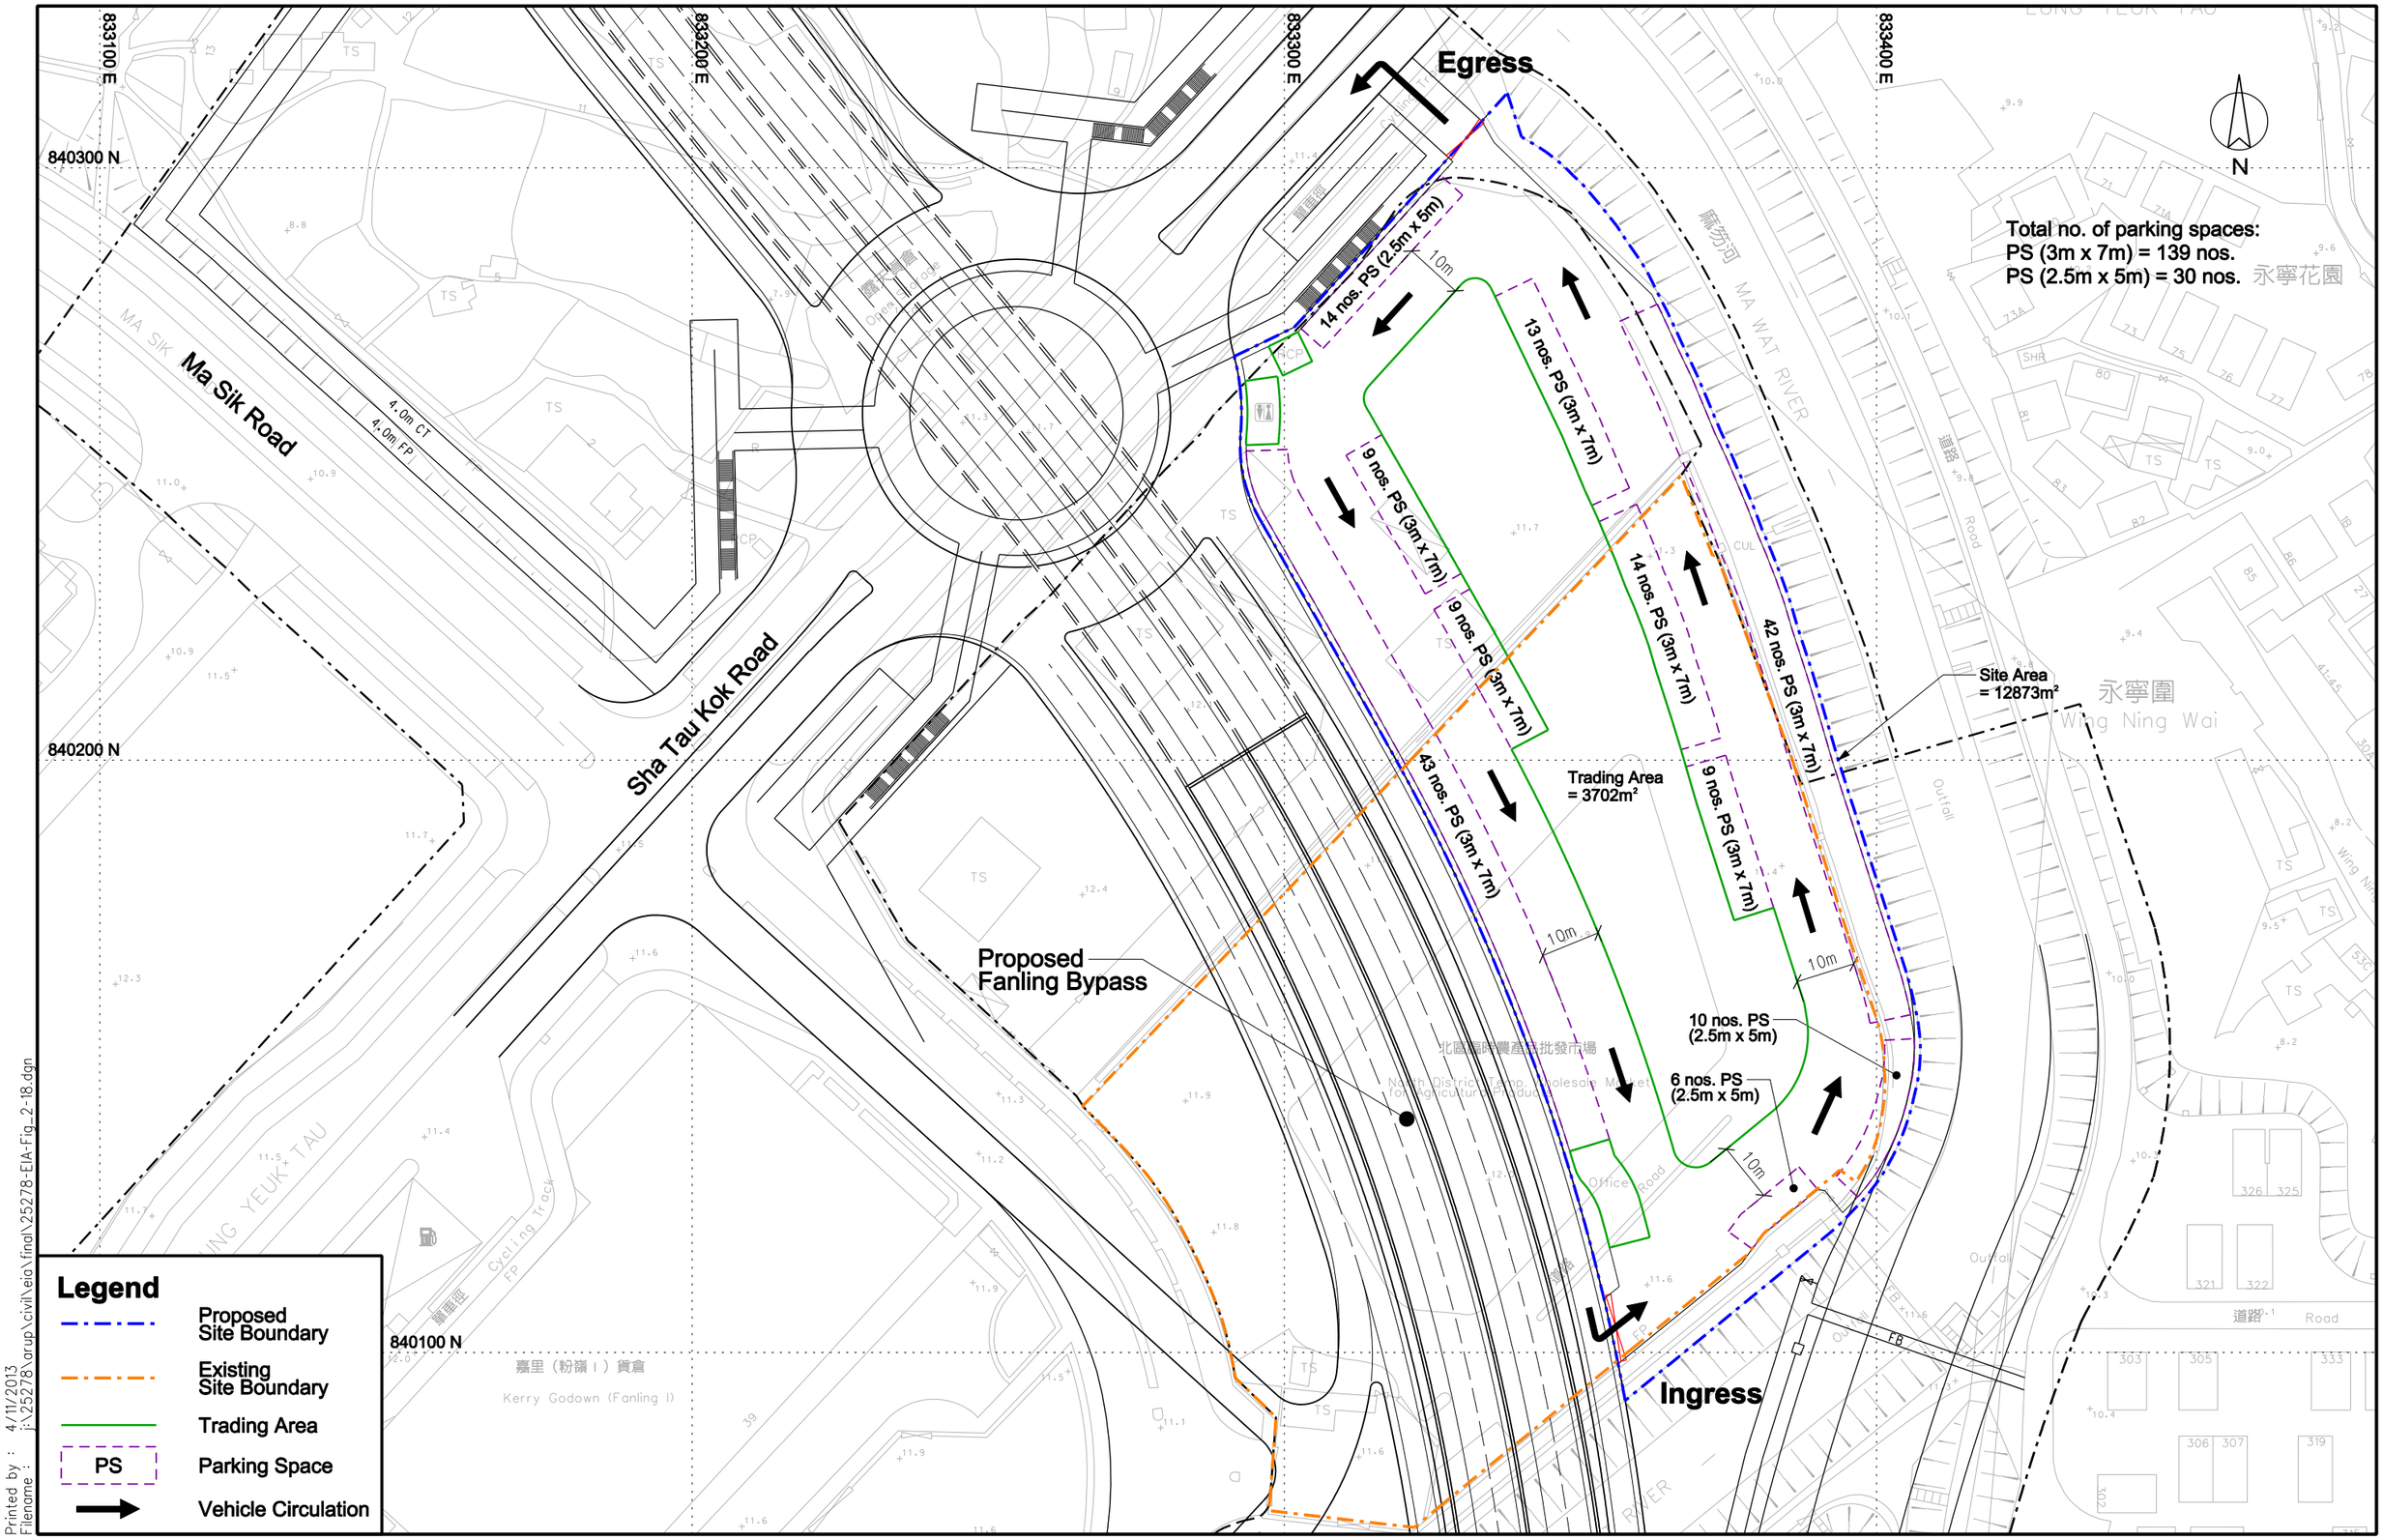

Printed by : 4/11/2013
Filename : j:\25278\arup\civil\eia\final\25278-EIA-Fig_2-18.dgn

CEDD 土木工程拓展署 CIVIL ENGINEERING AND DEVELOPMENT DEPARTMENT	規劃署 PLANNING DEPARTMENT	ARUP	Job Title: Agreement No. CE 61/2007 (CE) North East New Territories New Development Areas Planning and Engineering Study - Investigation	Drawing Title: **Reprovisioning of North District Temporary Wholesale Market (On Completion)**	Rev / Description / Date	Drawn: LM; Date: 04/13; Checked: -; Approved: -; Scale: 1:500 ON A1, 1:1000 ON A3	Drawing No.: **Figure 2.18**; Rev.: -