ISO A1 594mm x 841mm

Approved:

Checked:

Designer:

Project Management Initials:

NOTES:

1. FOR NOTES AND LEGEND REFER TO DRAWING NO. 60222570/TR19A/FIGURE 3.28.1.
2. THIS DRAWING TO BE READ IN CONJUNCTION WITH DRAWING NOS. 60222570/TR19A/FIGURE 3.28.1 TO FIGURE 3.28.5.
3. ASR DURING CONSTRUCTION PHASE: ASR INSIDE COMPLETED DEVELOPMENT.
   ASR DURING OPERATION PHASE: ALL ASRS.

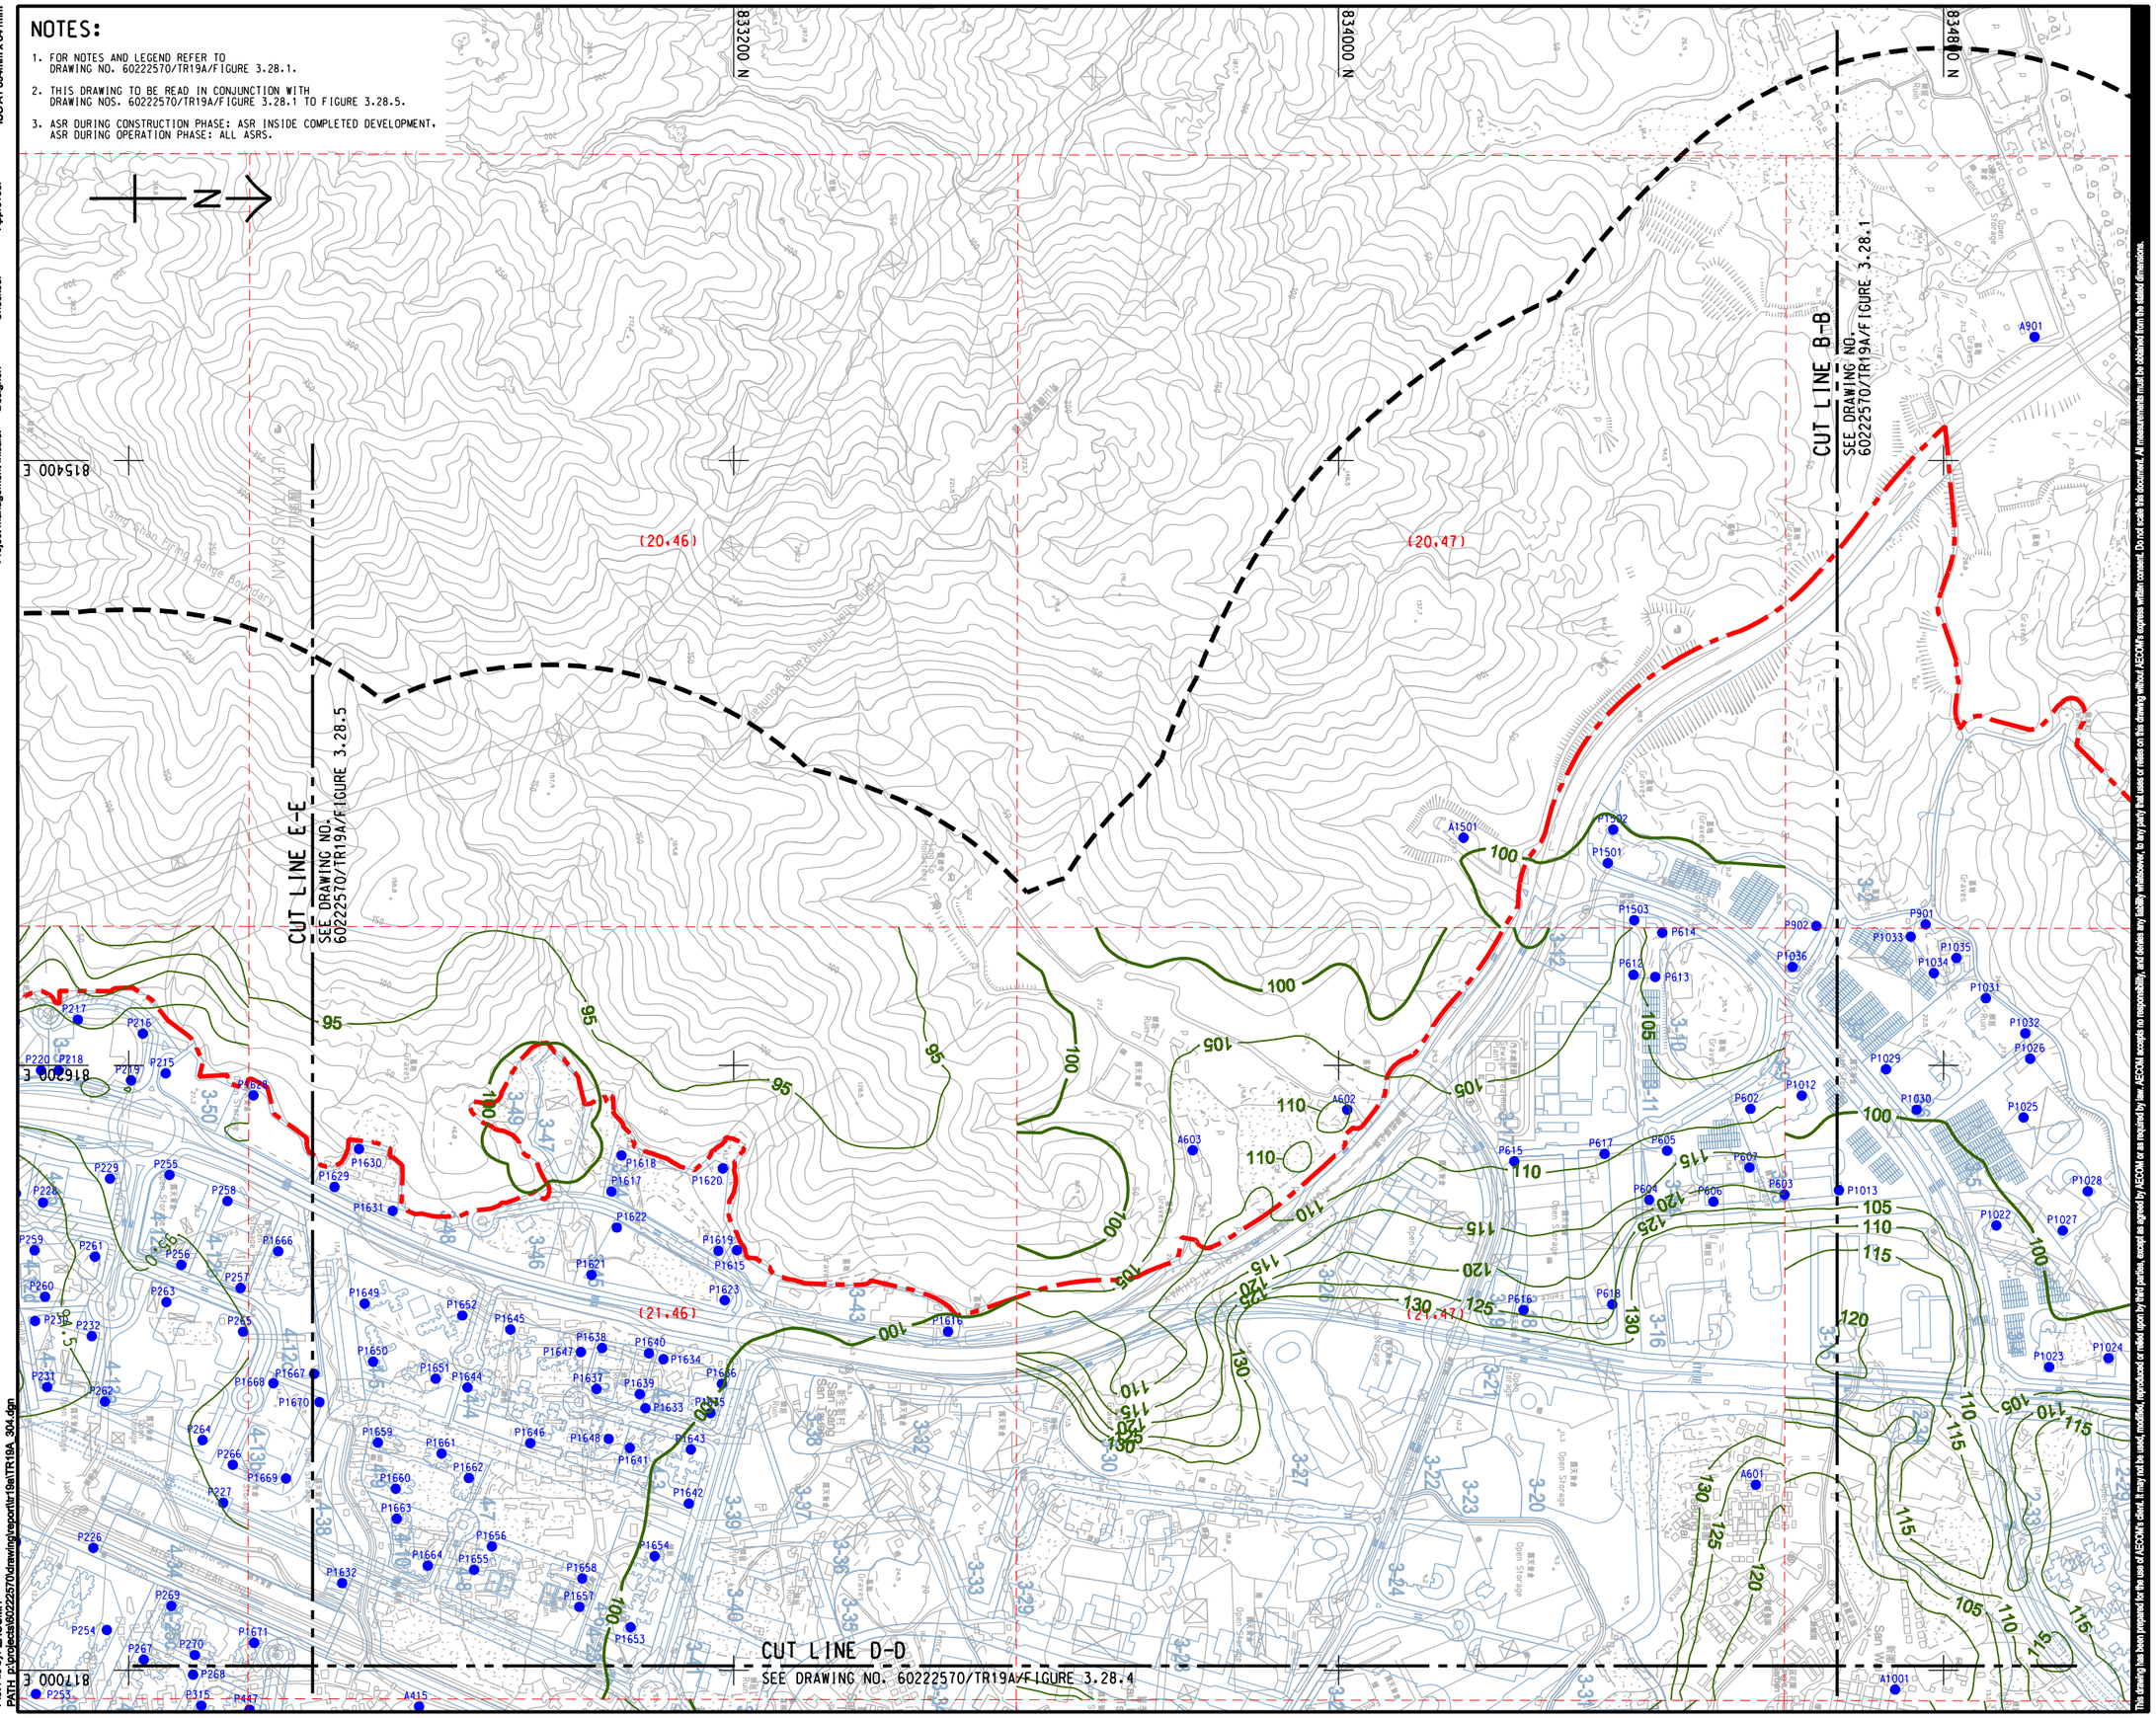

Plot File by: ZHOUMH
PATH: P:\projects\60222570\drawing\report\tr19a\TR19A_304.dgn

AECOM

PROJECT
項目

HUNG SHUI KIU NEW DEVELOPMENT AREA PLANNING AND ENGINEERING STUDY - INVESTIGATION

CLIENT
業主

CEDD 土木工程拓展署 Civil Engineering and Development Department

規劃署 Planning Department

CONSULTANT
工程顧問公司

AECOM Asia Company Ltd.
www.aecom.com

SUB-CONSULTANTS
分判工程顧問公司

ISSUE/REVISION
修訂

I/R 修訂	DATE 日期	DESCRIPTION 內容摘要	CHK. 核核

STATUS
狀態

SCALE 比例
A3 1 : 8000

DIMENSION UNIT 尺寸單位
METRES

KEY PLAN 索引圖 A3 1 : 300000

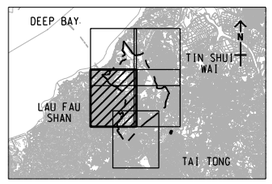

PROJECT NO. 項目編號
60222570

AGREEMENT NO. 協議編號
CE2/2011 (CE)

SHEET TITLE
圖紙名稱

CONTOURS OF CUMULATIVE 10th HIGHEST 24-HOUR RSP CONCENTRATION (ug/m³) AT 1.5m ABOVE GROUND (YEAR 2031 - 2036) (TIER 1)

SHEET 3 OF 5

SHEET NUMBER
圖紙編號

60222570/TR19A/FIGURE 3.28.3

This drawing has been prepared for the use of AECOM to client. It may not be used, modified, reproduced or relied upon by third parties, except as agreed by AECOM or as required by law. AECOM accepts no responsibility, and denies any liability whatsoever, for any party that uses or relies on this drawing without AECOM's express written consent. Do not scale this document. All measurements must be obtained from the stated dimension.