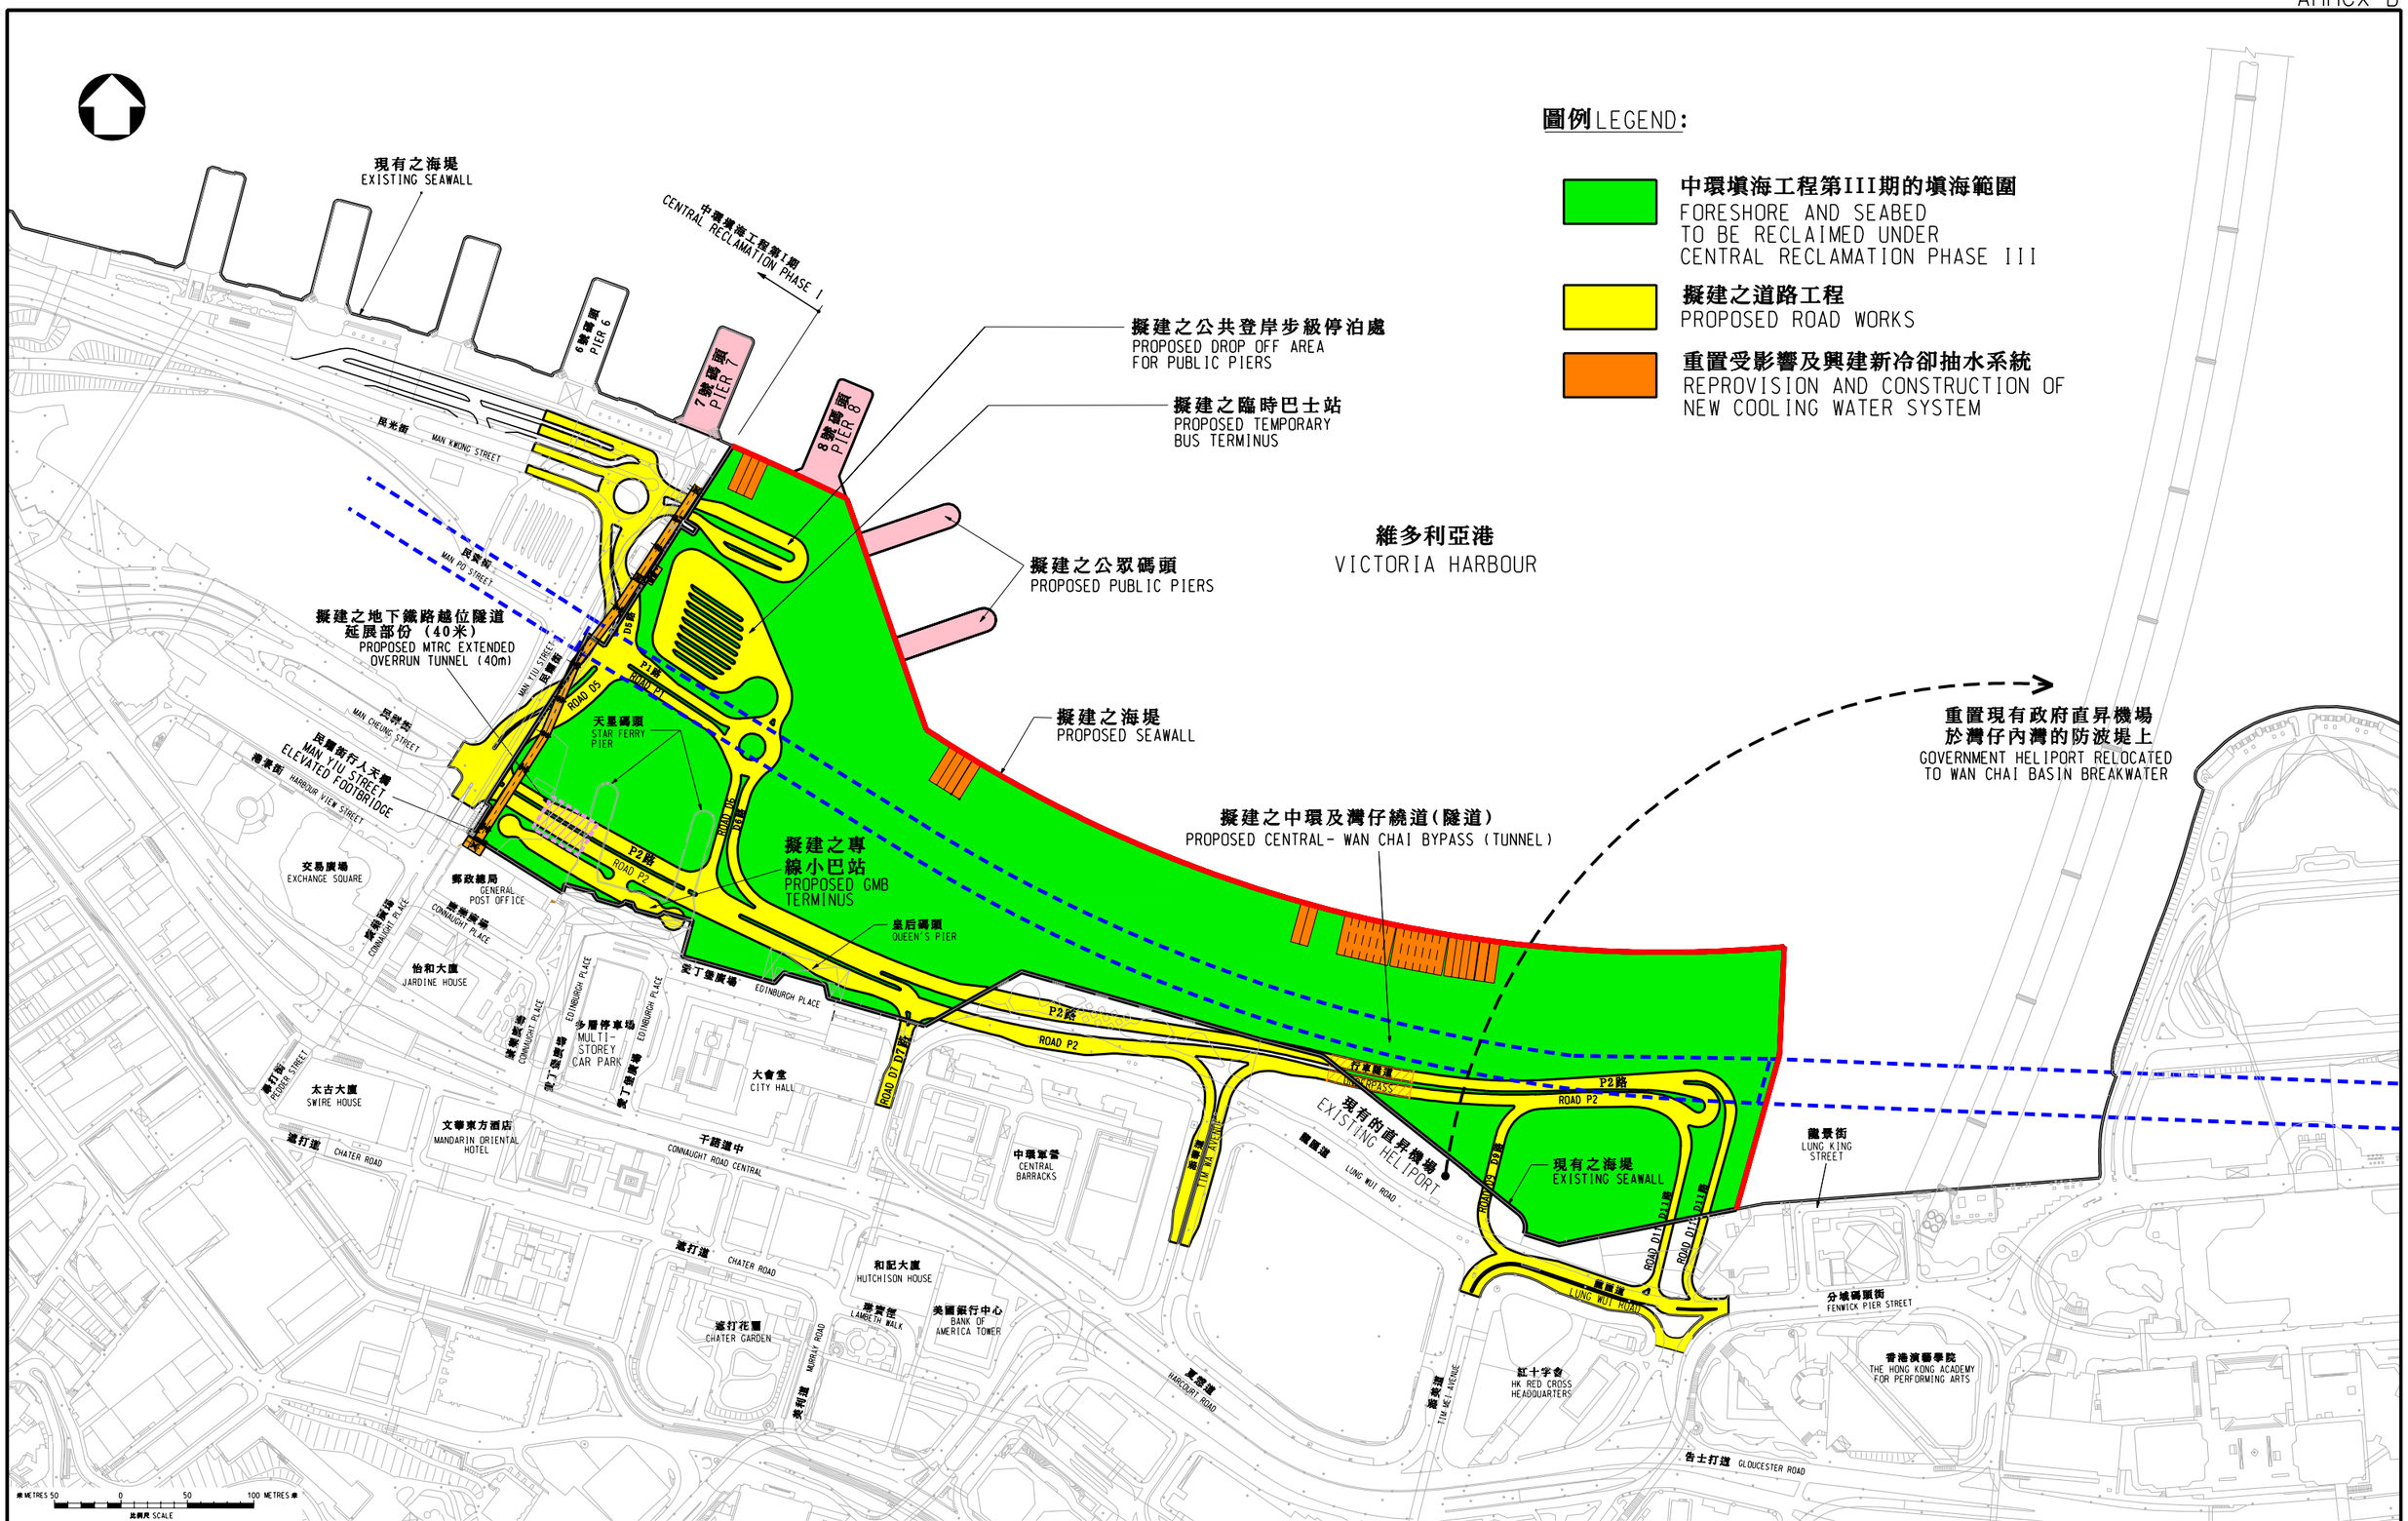

合約編號 HK12/02
CONTRACT No. HK12/02

中環填海計劃第III期工程
CENTRAL RECLAMATION PHASE III - ENGINEERING WORKS

比例 scale AS SHOWN	辦事處 office 港島及離島拓展處 HONG KONG ISLAND AND ISLANDS DEVELOPMENT OFFICE
圖則編號 drawing no. HKI-Z474C	拓展署 TERRITORY DEVELOPMENT DEPARTMENT