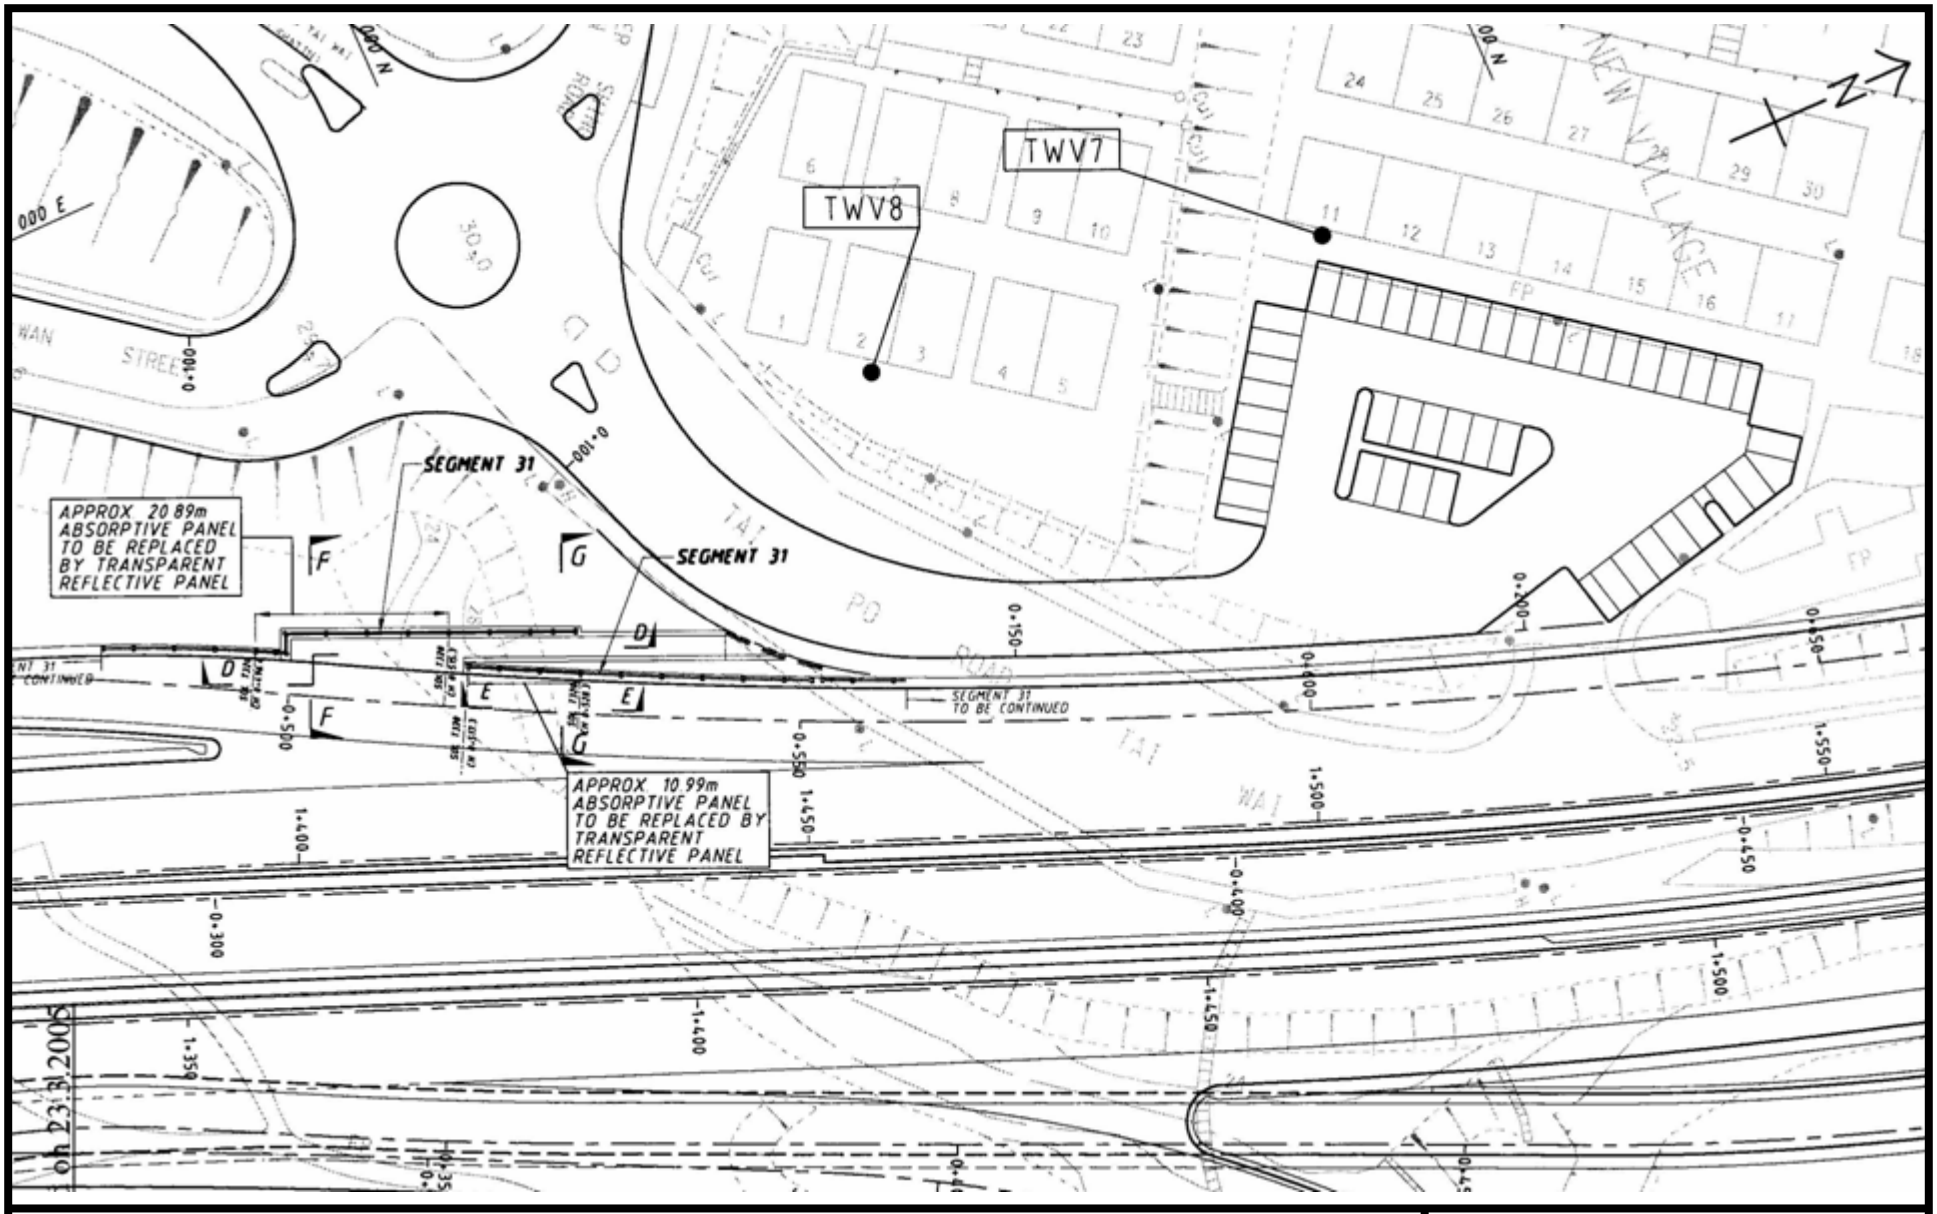

Sha Tin New Town – Stage II, Road T3 and Associated Roadworks

Figure 12 – Location of noise barrier segment no. 31 where absorptive panels as originally provided to a height of 2.5m above the road level are replaced by transparent reflective panels

(Extracted from the Application VEP-169/2005)

Environmental Permit No: EP-135/2002/B