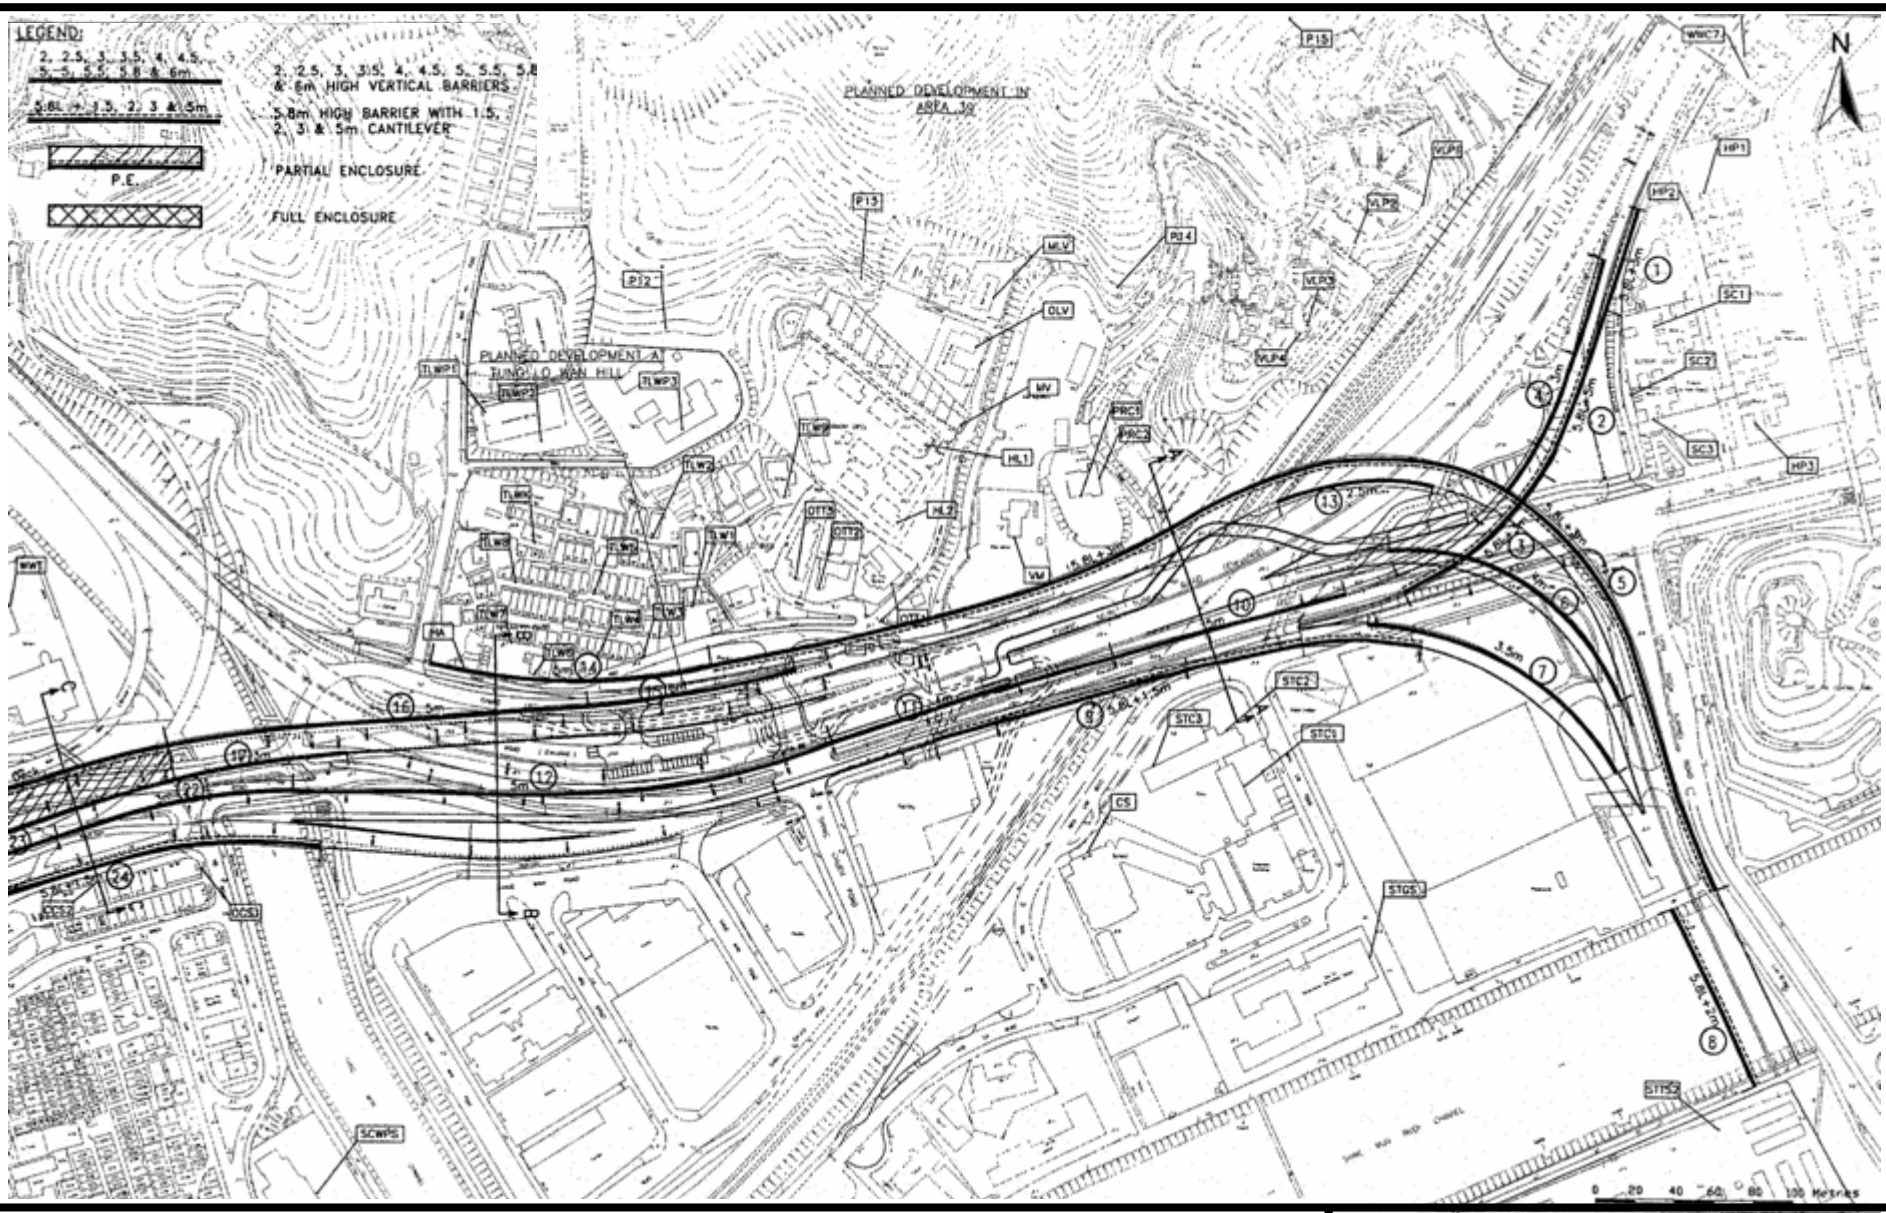

Sha Tin New Town – Stage II, Road T3 and Associated Roadworks

Figure 3 – Location of the Noise Barriers and Enclosures

(Reproduced from Figure 2-6 of the Environmental Review attached to the Environmental Permit Application No.: AEP-135/2002)

Environmental Permit No:

EP-135/2002/B