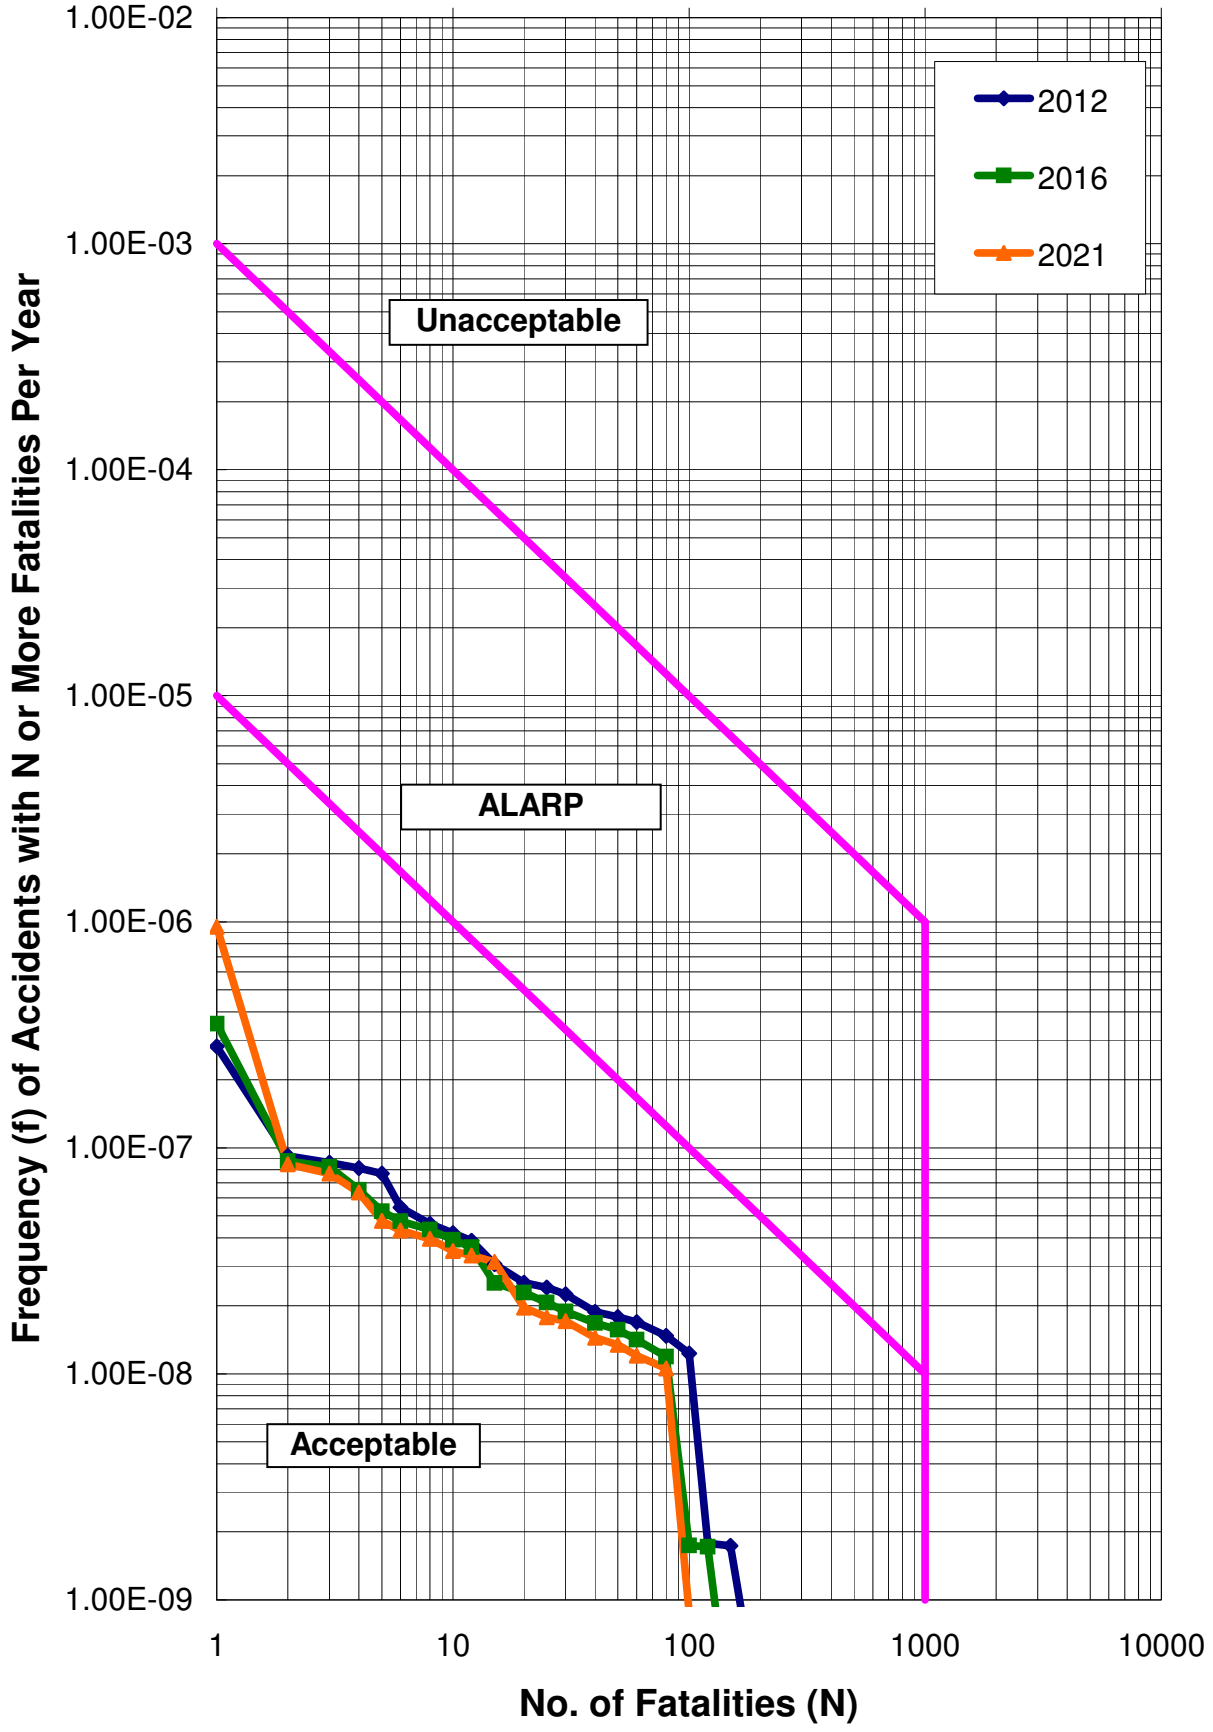

MAUNSELL AECOM Maunsell Consultants Asia Ltd	AGREEMENT NO. CE35/2006 (CE) KAI TAK DEVELOPMENT ENGINEERING STUDY CUM DESIGN AND CONSTRUCTION OF ADVANCE WORKS - INVESTIGATION, DESIGN AND CONSTRUCTION **FN CURVES FOR STATION 6**	SCALE	N.T.S.	DATE	AUG 08
		CHECK	TCYC	DRAWN	ALFA
		JOB NO	60022503	DRAWING NO.	11.5.17
				Rev	-