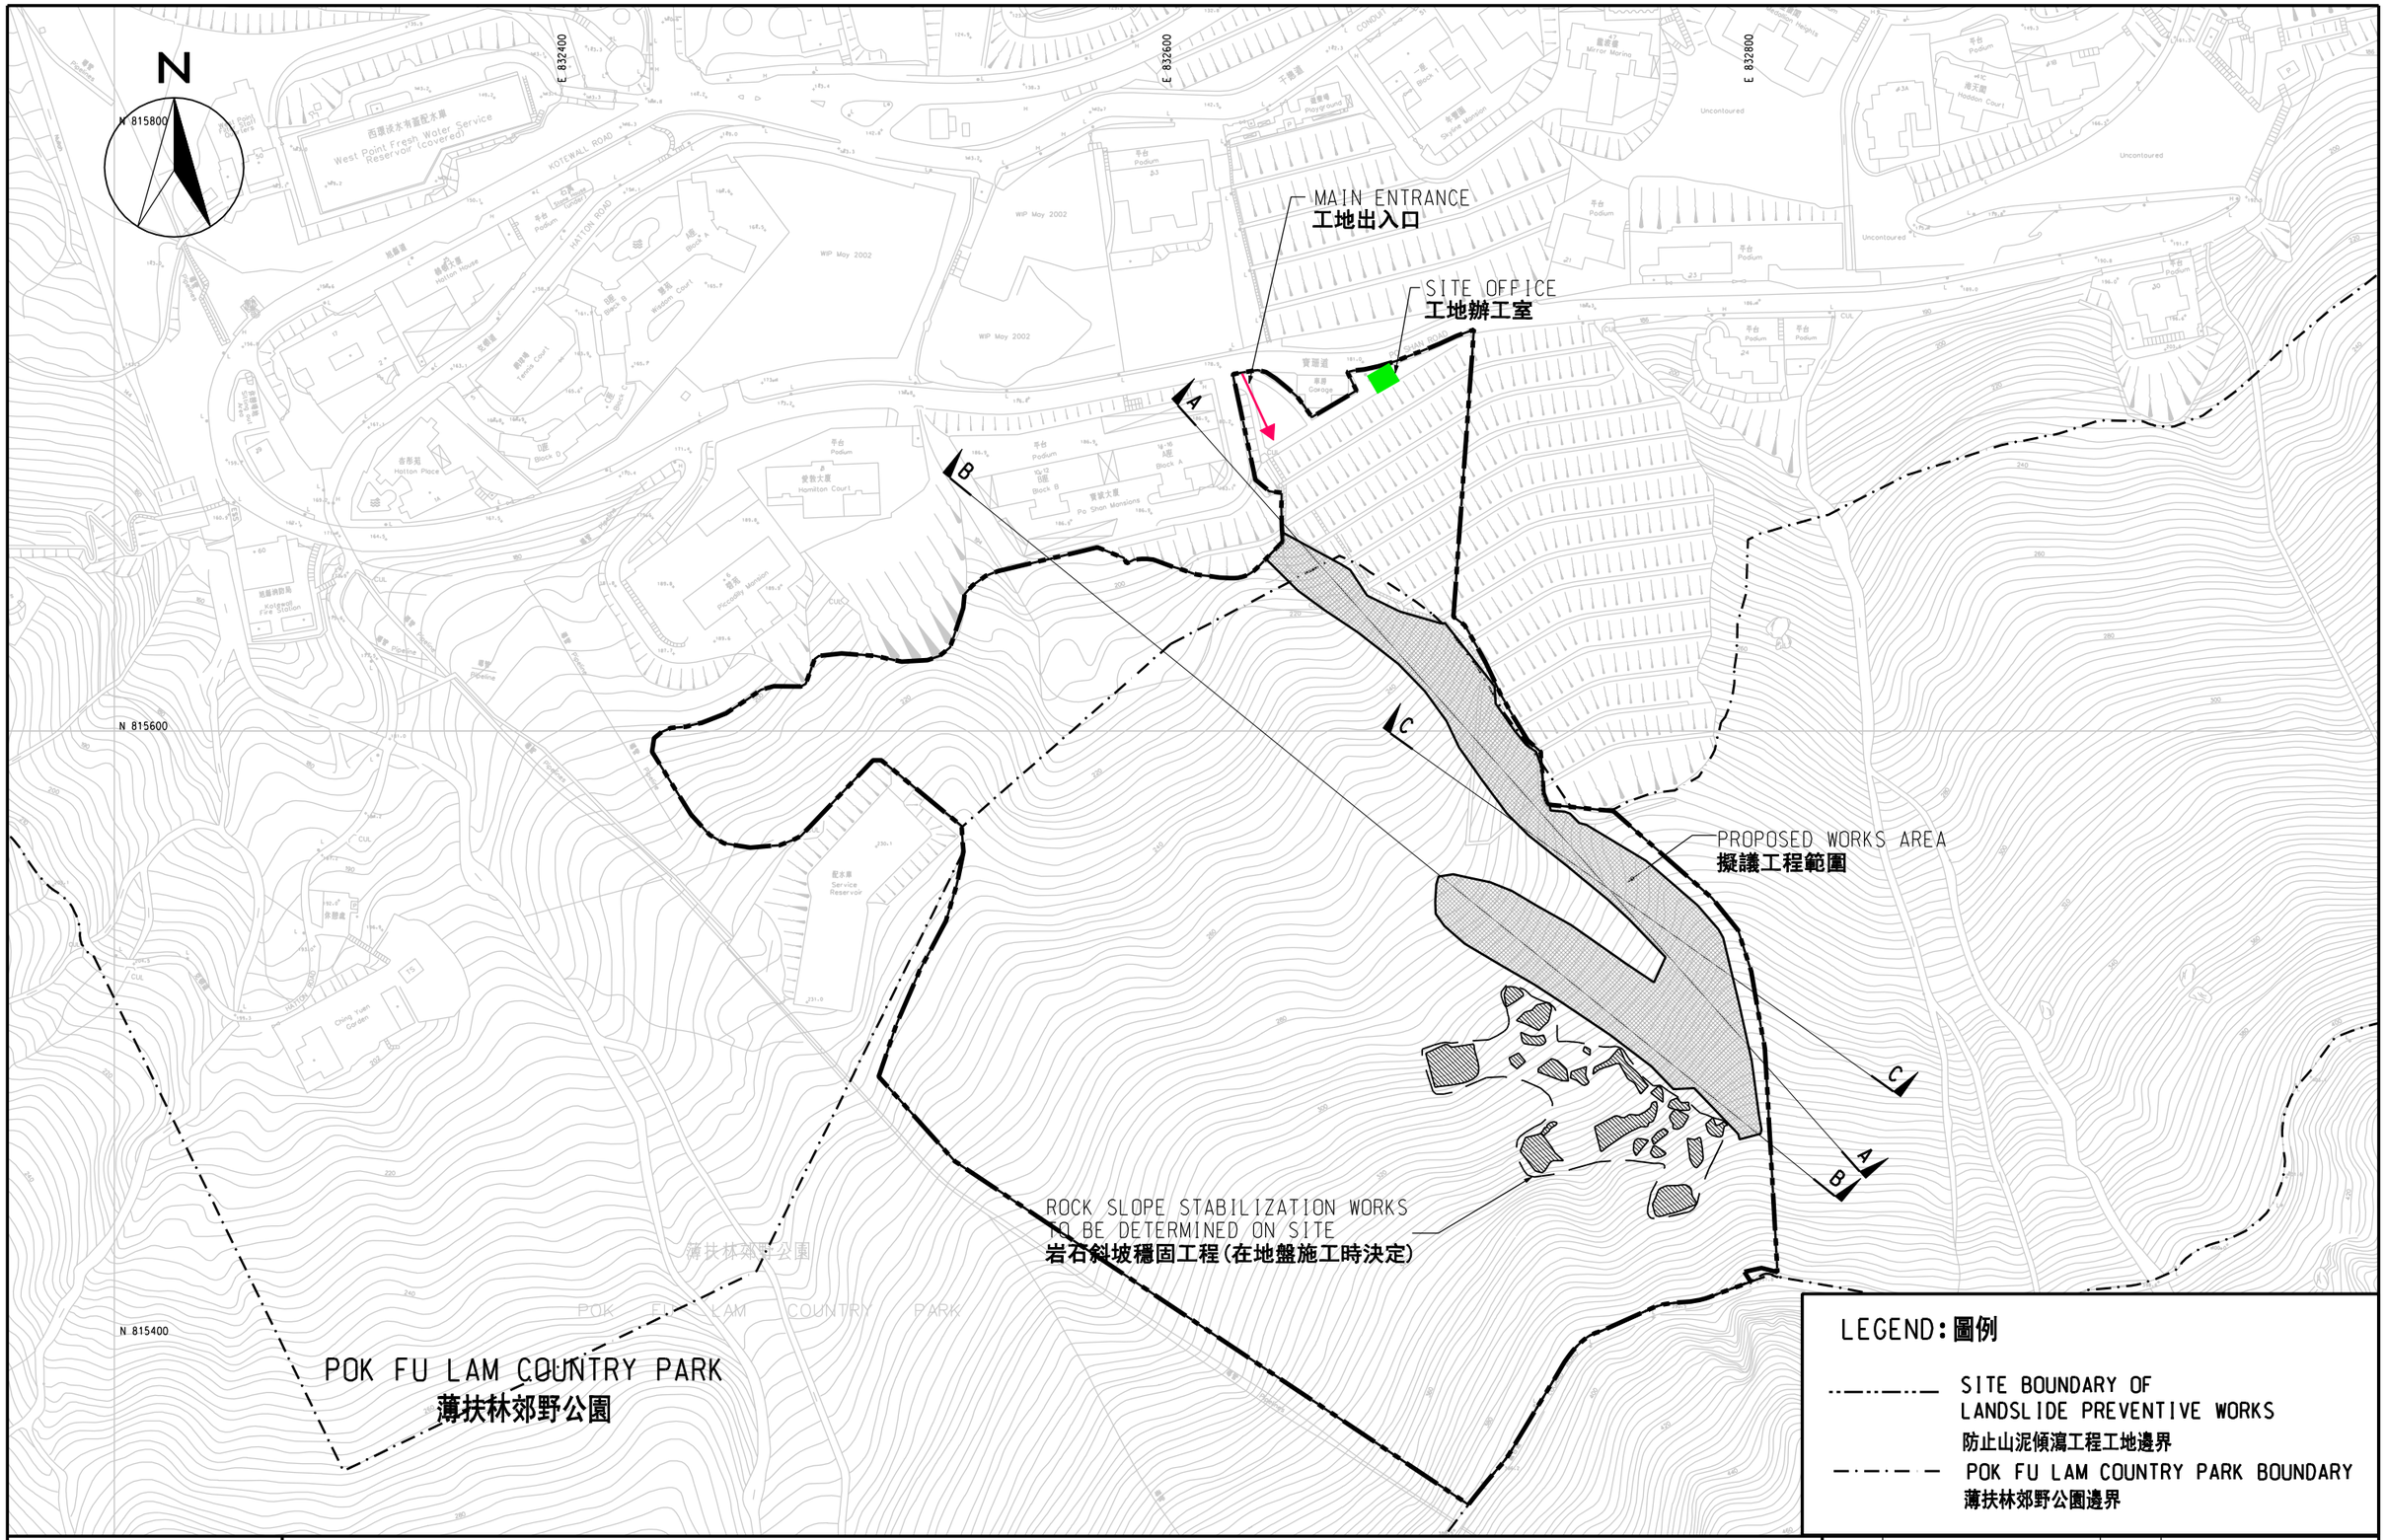

MAUNSELL | AECOM

Maunsell Environmental
Management Consultants Ltd

LANDSLIDE PREVENTIVE WORKS AT PO SHAN, MID LEVEL - NATURAL TERRAIN RISK MITIGATION WORKS

半山區寶珊地段防止山泥傾瀉工程 - 天然山坡滑坡災害緩減工程

GENERAL LAYOUT PLAN

整體平面圖

SCALE	A3 1:2000	DATE	MAY 07
CHECK	FKKN	DRAWN	LCWK
JOB No.	60017196(2.1)	DRAWING No. 1.2	REV –

P:/60017196/001/REPORTS/FINAL EIA/FIGURE/FIG1.2.DGN