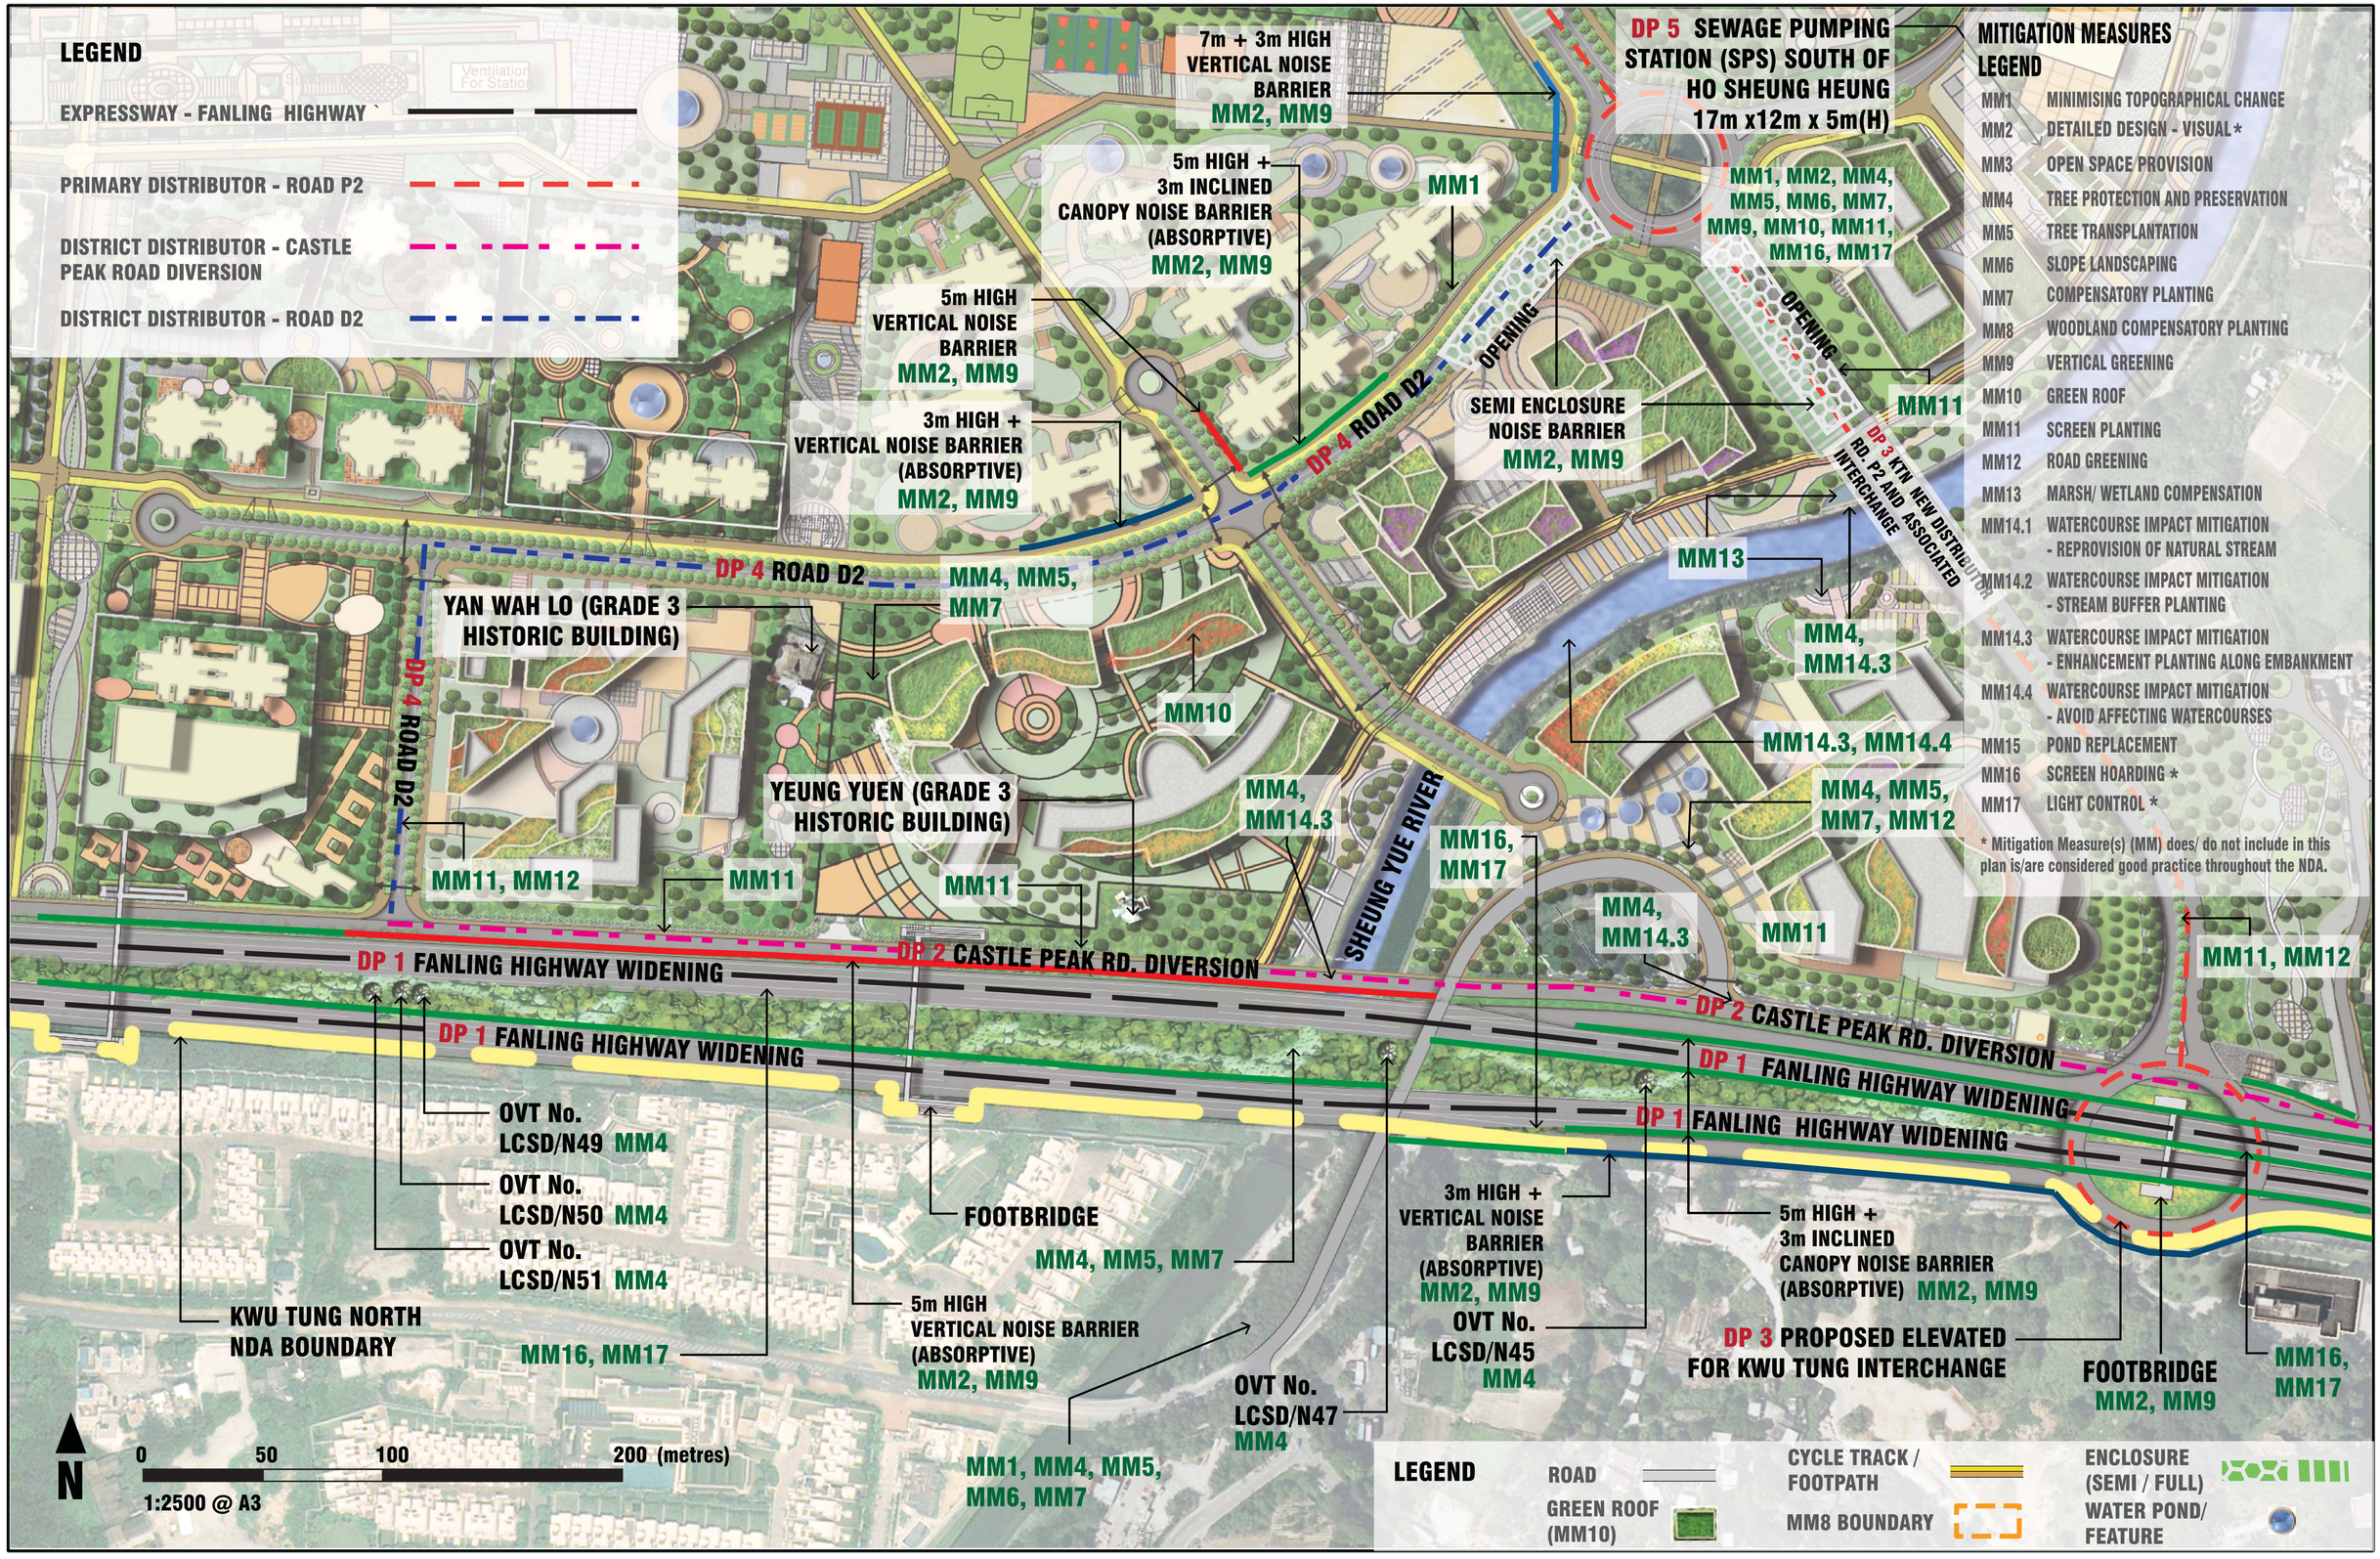

CEDD 土木工程拓展署 CIVIL ENGINEERING AND DEVELOPMENT DEPARTMENT	規劃署 PLANNING DEPARTMENT	ARUP	Job Title: Agreement No. CE 61/2007 (CE) North East New Territories New Development Areas Planning and Engineering Study - Investigation	Drawing Title: KTN NDA LANDSCAPE MITIGATION PLAN (ZOOM F)	Rev: - Description: 29/01/13 Date	Drawn: LM Date: 29/01/13 Checked: LFM Approved: EC Scale:

Drawing No. **Figure 12.15.6** Rev.