


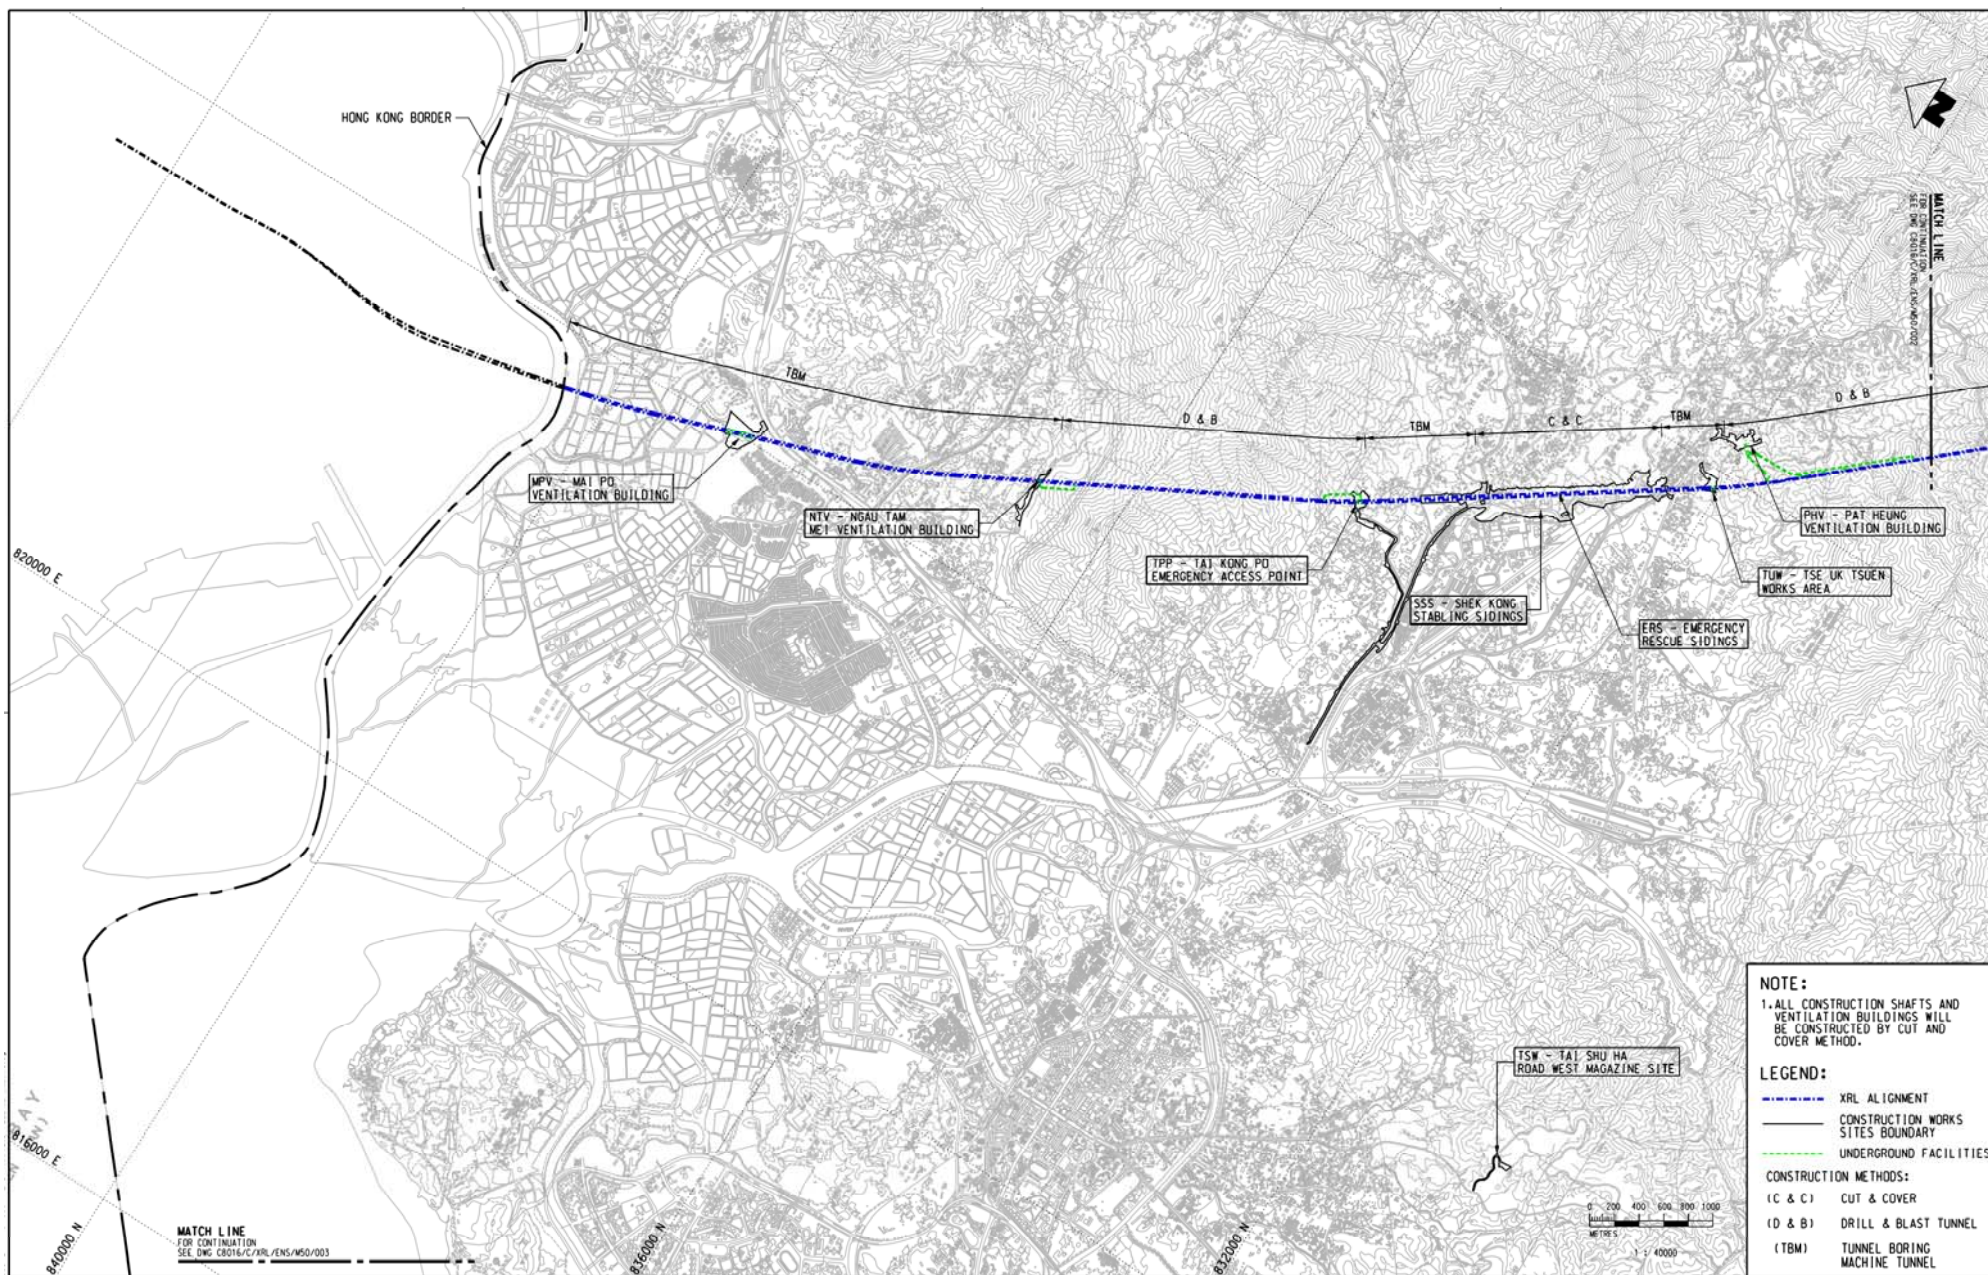

Project Title: Hong Kong Section of
Guangzhou-Shenzhen-Hong Kong Express Rail Link
Environment Permit No.: EP-349/2009/A

Figure 1: Overall View of Alignment & Works Sites
(This figure was prepared based on Figure No.
C8016/C/XRL/ENS/M50/001 of the Report submitted
under Application No. VEP-323/2010)

