


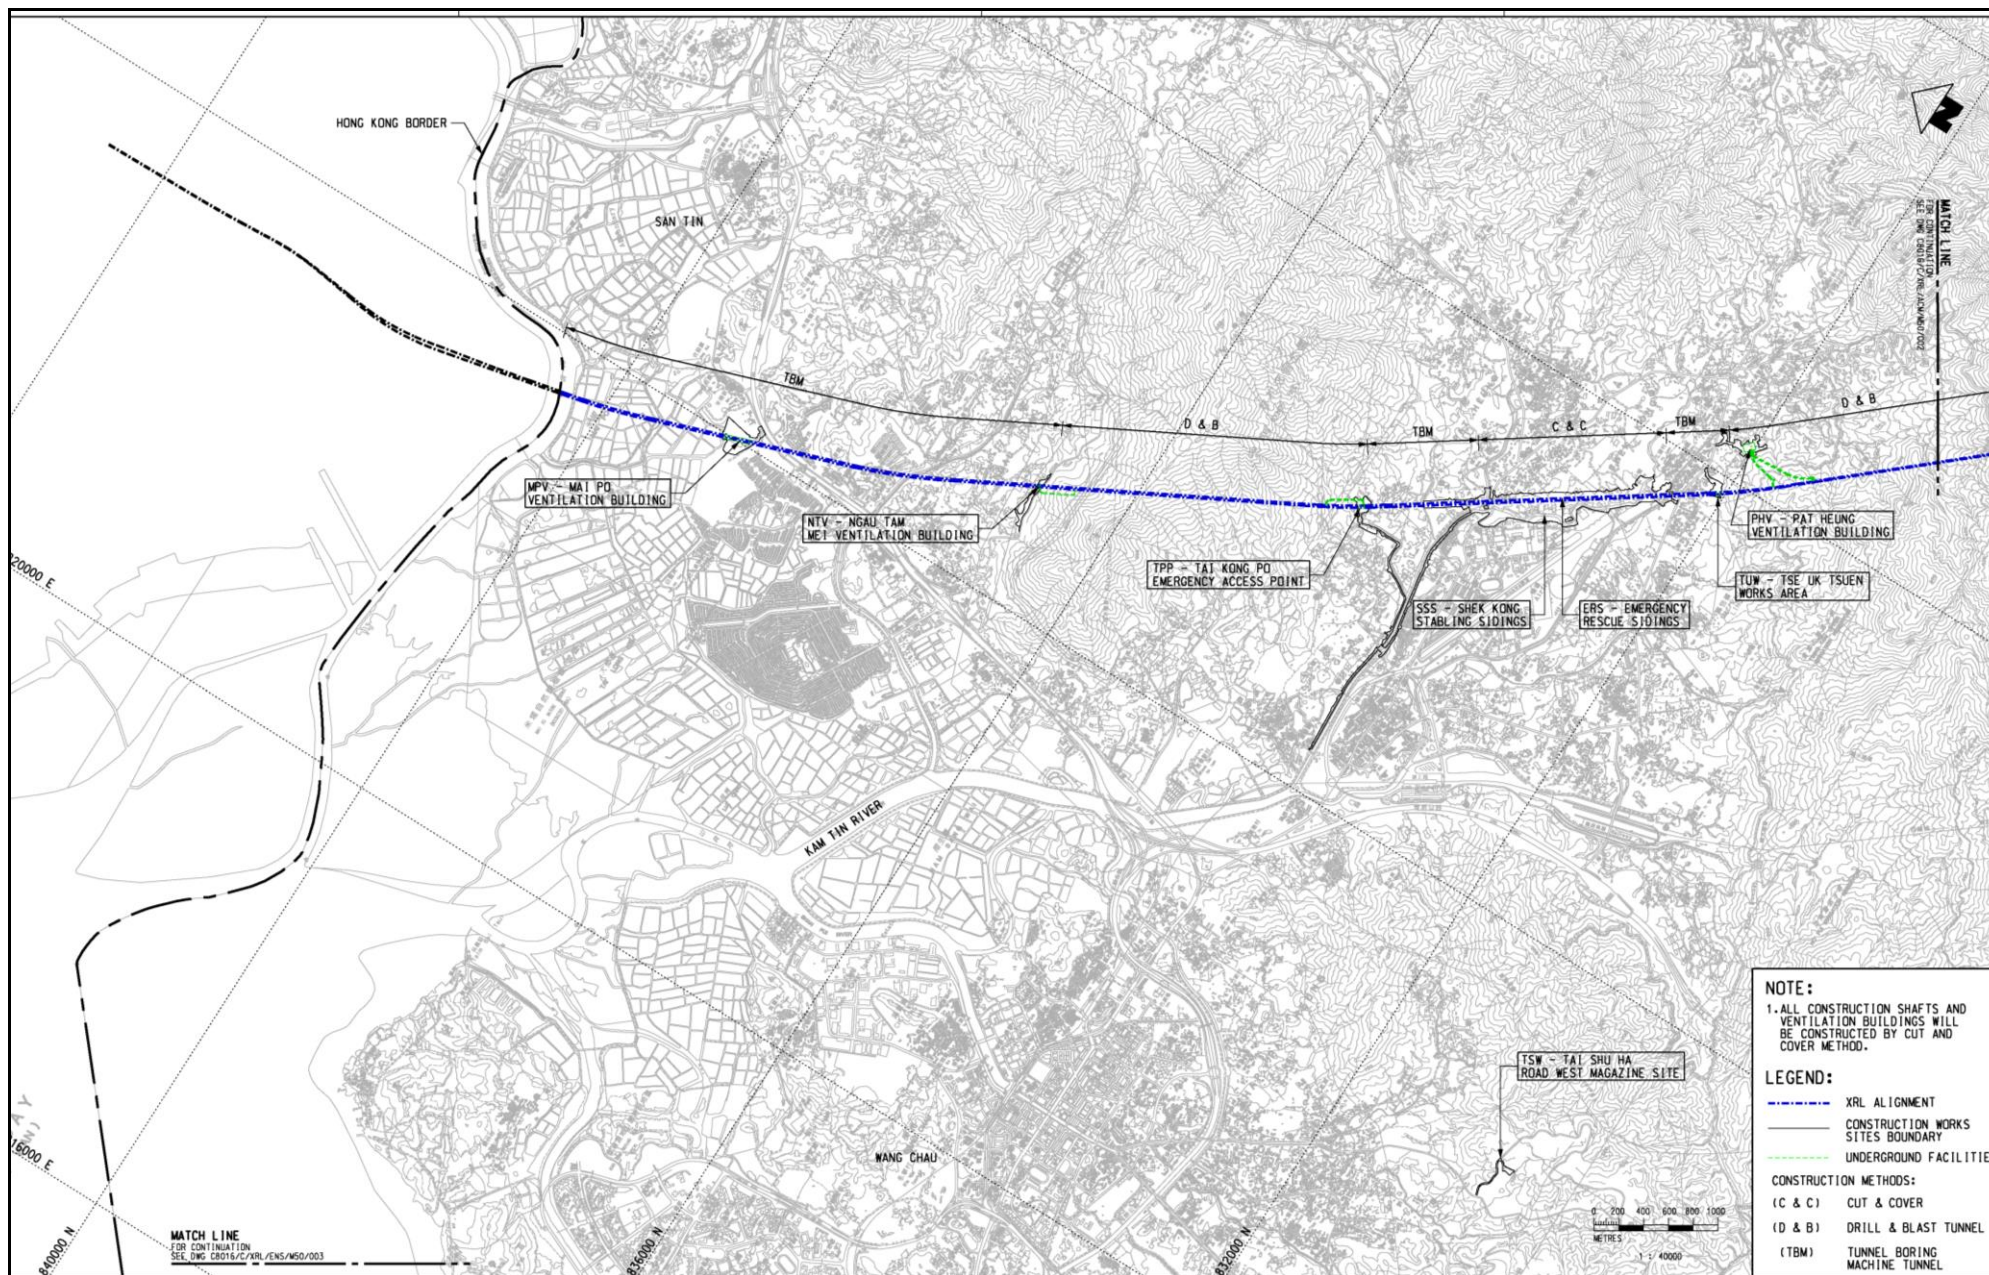

Project Title: Hong Kong Section of
Guangzhou-Shenzhen-Hong Kong Express Rail Link
Environment Permit No.: EP-349/2009/L

Figure 1: Overall View of Alignment & Works Sites
(This figure was prepared based on Figure No.
C8016/C/XRL/ACM/M50/001 REV. C of the Report submitted
under Application No. VEP-420/2013)

