


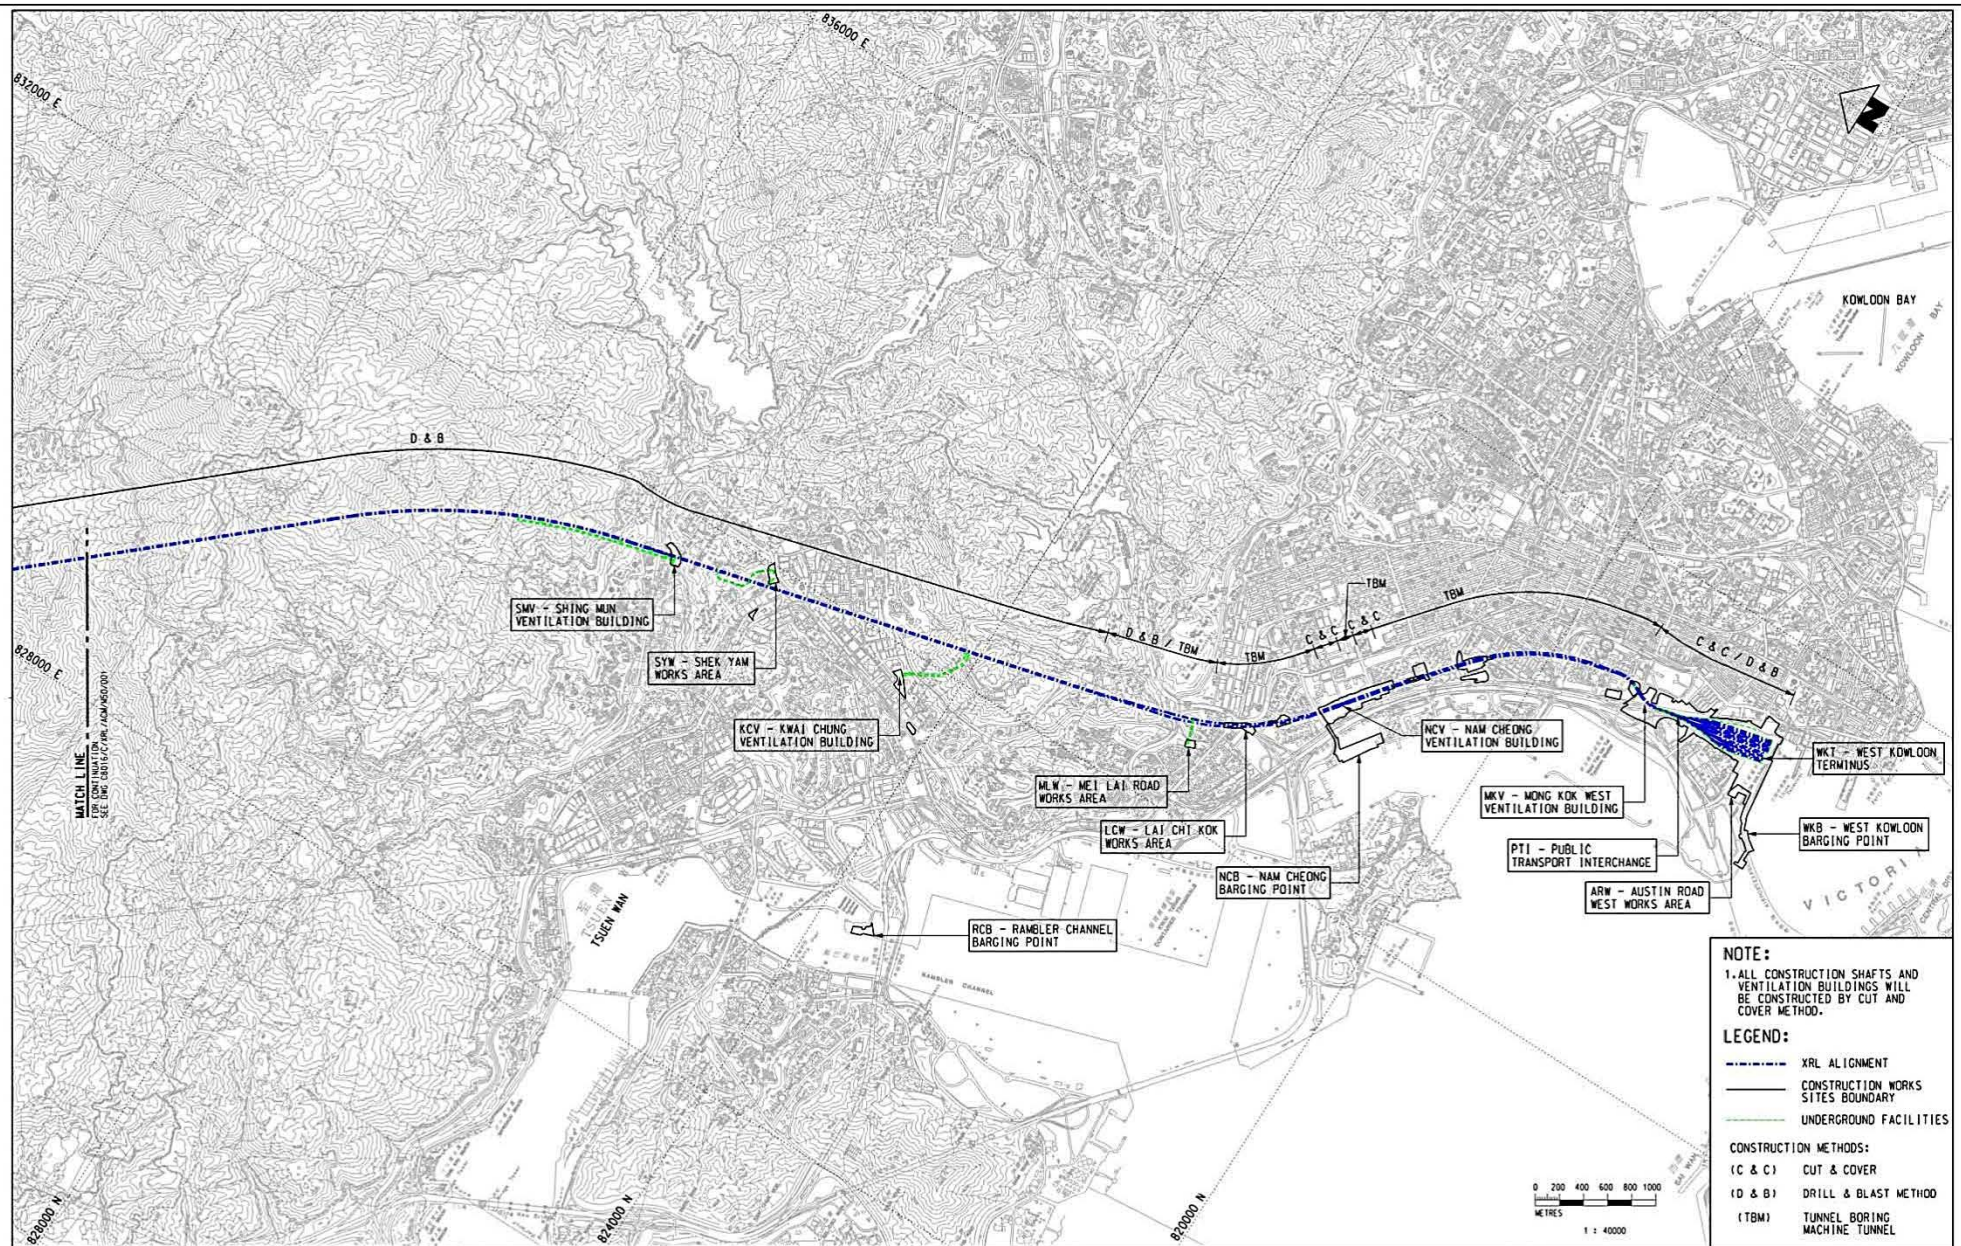

Project Title: Hong Kong Section of
Guangzhou-Shenzhen-Hong Kong Express Rail Link
Environment Permit No.: EP-349/2009/L

Figure 2: Overall View of Alignment & Works Sites
[This figure was prepared based on Figure No.
C8016/C/XRL/ACM/M50/002 (REV. F) submitted under
Application No. VEP-439/2014]

