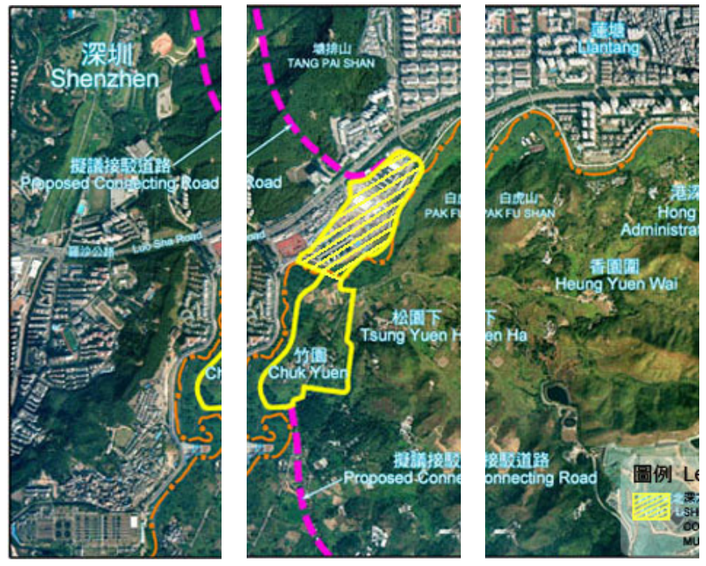

Agreement No. CE 45/2008 (CE)
Liantang / Heung Yuen Wai Boundary Control Point and Associated Works

Environmental Impact Assessment Report
Volume 2 - Figures

December 2010

Civil Engineering and Development Department

Agreement No. CE 45/2008 (CE)
Liantang / Heung Yuen Wai Boundary Control Point and Associated Works

Environmental Impact Assessment Report
Volume 2 - Figures

December 2010

Civil Engineering and Development Department

Civil Engineering Office
Boundary Control Point Division
3/F, Civil Engineering and Development Building
101 Princess Margaret Road
Homantin
Kowloon

Mott MacDonald, 20/F Two Landmark East, 100 How Ming Street, Kwun Tong, Kowloon, Hong Kong T +852 2828 5757 F +852 2827 1823 W www.mottmac.com

Mott MacDonald

Issue and revision record

Revision	Date	Originator	Checker	Approver	Description
A	June 2010	Various	Dr. Anne Kerr	Dr. H T Cheng	1st Draft
B	August 2010	Various	Dr. Anne Kerr	Dr. H T Cheng	Revised Draft
C	October 2010	Various	Dr. Anne Kerr	Dr. H T Cheng	Formal Submission
D	December 2010	Various	Dr. Anne Kerr	Dr. H T Cheng	Final Submission

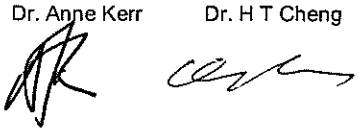

This document is issued for the party which commissioned it and for specific purposes connected with the above-captioned project only. It should not be relied upon by any other party or used for any other purpose.

We accept no responsibility for the consequences of this document being relied upon by any other party, or being used for any other purpose, or containing any error or omission which is due to an error or omission in data supplied to us by other parties

This document contains confidential information and proprietary intellectual property. It should not be shown to other parties without consent from us and from the party which commissioned it.

Mott MacDonald, 20/F Two Landmark East, 100 How Ming Street, Kwun Tong, Kowloon, Hong Kong T +852 2828 5757 F +852 2827 1823 W www.mottmac.com

Content

Figure 1.1 Project Layout Plan
Figure 1.1a Project Layout Plan (Sheet 1 of 11)
Figure 1.1b Project Layout Plan (Sheet 2 of 11)
Figure 1.1c Project Layout Plan (Sheet 3 of 11)
Figure 1.1d Project Layout Plan (Sheet 4 of 11)
Figure 1.1e Project Layout Plan (Sheet 5 of 11)
Figure 1.1f Project Layout Plan (Sheet 6 of 11)
Figure 1.1g Project Layout Plan (Sheet 7 of 11)
Figure 1.1h Project Layout Plan (Sheet 8 of 11)
Figure 1.1i Project Layout Plan (Sheet 9 of 11)
Figure 1.1j Project Layout Plan (Sheet 10 of 11)
Figure 1.1k Project Layout Plan (Sheet 11 of 11)

Figure 2.1 Project Layout (Main Sections)
Figure 2.1a Project Area – Description of Works (Sheet 1 of 11)
Figure 2.1b Project Area – Description of Works (Sheet 2 of 11)
Figure 2.1c Project Area – Description of Works (Sheet 3 of 11)
Figure 2.1d Project Area – Description of Works (Sheet 4 of 11)
Figure 2.1e Project Area – Description of Works (Sheet 5 of 11)
Figure 2.1f Project Area – Description of Works (Sheet 6 of 11)
Figure 2.1g Project Area – Description of Works (Sheet 7 of 11)
Figure 2.1h Project Area – Description of Works (Sheet 8 of 11)
Figure 2.1i Project Area – Description of Works (Sheet 9 of 11)
Figure 2.1j Project Area – Description of Works (Sheet 10 of 11)
Figure 2.1k Project Area – Description of Works (Sheet 11 of 11)
Figure 2.2 Finalised BCP Layout
Figure 2.3 Refined Alignment Options
Figure 2.4 Indicative Locations of Potential Concurrent Projects

Figure 3.1.1 Location of Air Sensitive Receivers (Sheet 1 of 11)
Figure 3.1.2 Location of Air Sensitive Receivers (Sheet 2 of 11)
Figure 3.1.3 Location of Air Sensitive Receivers (Sheet 3 of 11)
Figure 3.1.4 Location of Air Sensitive Receivers (Sheet 4 of 11)
Figure 3.1.5 Location of Air Sensitive Receivers (Sheet 5 of 11)
Figure 3.1.6 Location of Air Sensitive Receivers (Sheet 6 of 11)
Figure 3.1.7 Location of Air Sensitive Receivers (Sheet 7 of 11)
Figure 3.1.8 Location of Air Sensitive Receivers (Sheet 8 of 11)
Figure 3.1.9 Location of Air Sensitive Receivers (Sheet 9 of 11)
Figure 3.1.10 Location of Air Sensitive Receivers (Sheet 10 of 11)
Figure 3.1.11 Location of Air Sensitive Receivers (Sheet 11 of 11)
Figure 3.2.1 Location of Potential Dust Emission Source (Sheet 1 of 11)
Figure 3.2.2 Location of Potential Dust Emission Source (Sheet 2 of 11)
Figure 3.2.3 Location of Potential Dust Emission Source (Sheet 3 of 11)
Figure 3.2.4 Location of Potential Dust Emission Source (Sheet 4 of 11)
Figure 3.2.5 Location of Potential Dust Emission Source (Sheet 5 of 11)
Figure 3.2.6 Location of Potential Dust Emission Source (Sheet 6 of 11)
Figure 3.2.7 Location of Potential Dust Emission Source (Sheet 7 of 11)
Figure 3.2.8 Location of Potential Dust Emission Source (Sheet 8 of 11)
Figure 3.2.9 Location of Potential Dust Emission Source (Sheet 9 of 11)
Figure 3.2.10 Location of Potential Dust Emission Source (Sheet 10 of 11)
Figure 3.2.11 Location of Potential Dust Emission Source (Sheet 11 of 11)
Figure 3.3.1 Location of 30% Active Areas of Dust Sources Assumed for Tier 2 Assessment – For TYHP & TYH (Sheet 1 of 2)
Figure 3.3.2 Location of 30% Active Areas of Dust Sources Assumed for Tier 2 Assessment – For TYHP & TYH (Sheet 2 of 2)
Figure 3.3.3 Location of 30% Active Areas of Dust Sources Assumed for Tier 2 Assessment – For KL1, TKL1 & TKL2 (Sheet 1 of 2)
Figure 3.3.4 Location of 30% Active Areas of Dust Sources Assumed for Tier 2 Assessment – For KL1, TKL1 & TKL2 (Sheet 2 of 2)
Figure 3.3.5 Location of 30% Active Areas of Dust Sources Assumed for Tier 2 Assessment – For KTW4 & KTW2 (Sheet 1 of 2)
Figure 3.3.6 Location of 30% Active Areas of Dust Sources Assumed for Tier 2 Assessment – For KTW4 & KTW2 (Sheet 2 of 2)
Figure 3.3.7 Location of 30% Active Areas of Dust Sources Assumed for Tier 2 Assessment – For V1 and V2 (Sheet 1 of 2)
Figure 3.3.8 Location of 30% Active Areas of Dust Sources Assumed for Tier 2 Assessment – For V1 and V2 (Sheet 2 of 2)
Figure 3.3.9 Location of 30% Active Areas of Dust Sources Assumed for Tier 2 Assessment – For WKS7
Figure 3.3.10 Location of 30% Active Areas of Dust Sources Assumed for Tier 2 Assessment – For TTW1 & TTW3 (Sheet 1 of 2)
Figure 3.3.11 Location of 30% Active Areas of Dust Sources Assumed for Tier 2 Assessment – For TTW1 & TTW3 (Sheet 2 of 2)
Figure 3.3.12 Location of 30% Active Areas of Dust Sources Assumed for Tier 2 Assessment – For TH1 (Sheet 1 of 2)
Figure 3.3.13 Location of 30% Active Areas of Dust Sources Assumed for Tier 2 Assessment – For TH1 (Sheet 2 of 2)
Figure 3.3.14 Location of 30% Active Areas of Dust Sources Assumed for Tier 2 Assessment – For NWP1, NWP2 & NWP3 (Sheet 1 of 2)
Figure 3.3.15 Location of 30% Active Areas of Dust Sources Assumed for Tier 2 Assessment – For NWP1, NWP2 & NWP3 (Sheet 2 of 2)
Figure 3.3.16 Location of 30% Active Areas of Dust Sources Assumed for Tier 2 Assessment – For KT1, KT2, KT3 & KLH1 (Sheet 1 of 2)
Figure 3.3.17 Location of 30% Active Areas of Dust Sources Assumed for Tier 2 Assessment – For KT1, KT2, KT3 & KLH1 (Sheet 2 of 2)
Figure 3.4.1a Cumulative Result – Contour of Tier 1 Hourly TSP Concentration (μg/m^3) at 1.5m Above Ground during Construction Phase (Unmitigated) for Northern Section (Sheet 1 of 4)
Figure 3.4.1b Cumulative Result – Contour of Tier 1 Hourly TSP Concentration (μg/m^3) at 1.5m Above Ground during Construction Phase (Mitigated) for Northern Section (Sheet 1 of 4)
Figure 3.4.2a Cumulative Result – Contour of Tier 1 Hourly TSP Concentration (μg/m^3) at 1.5m Above Ground during Construction Phase (Unmitigated) for Northern Section (Sheet 2 of 4)
Figure 3.4.2b Cumulative Result – Contour of Tier 1 Hourly TSP Concentration (μg/m^3) at 1.5m Above Ground during Construction Phase (Mitigated) for Northern Section (Sheet 2 of 4)
Figure 3.4.3a Cumulative Result – Contour of Tier 1 Hourly TSP Concentration (μg/m^3) at 1.5m Above Ground during Construction Phase (Unmitigated) for Northern Section (Sheet 3 of 4)
Figure 3.4.3b Cumulative Result – Contour of Tier 1 Hourly TSP Concentration (μg/m^3) at 1.5m Above Ground during Construction Phase (Mitigated) for Northern Section (Sheet 3 of 4)
Figure 3.4.4a Cumulative Result – Contour of Tier 1 Hourly TSP Concentration (μg/m^3) at 1.5m Above Ground during Construction Phase (Unmitigated) for Northern Section (Sheet 4 of 4)
Figure 3.4.4b Cumulative Result – Contour of Tier 1 Hourly TSP Concentration (μg/m^3) at 1.5m Above Ground during Construction Phase (Mitigated) for Northern Section (Sheet 4 of 4)
Figure 3.4.5a Cumulative Result – Contour of Tier 1 Hourly TSP Concentration (μg/m^3) at 1.5m Above Ground during Construction Phase (Unmitigated) for Loi Tung (Sheet 1 of 2)
Figure 3.4.5b Cumulative Result – Contour of Tier 1 Hourly TSP Concentration (μg/m^3) at 1.5m Above Ground during Construction Phase (Mitigated) for Loi Tung (Sheet 1 of 2)

Figure 3.4.6a Cumulative Result – Contour of Tier 1 Hourly TSP Concentration (µg/m^3) at 1.5m Above Ground during Construction Phase (Unmitigated) for Loi Tung (Sheet 2 of 2)
Figure 3.4.6b Cumulative Result – Contour of Tier 1 Hourly TSP Concentration (µg/m^3) at 1.5m Above Ground during Construction Phase (Mitigated) for Loi Tung (Sheet 2 of 2)
Figure 3.4.7a Cumulative Result – Contour of Tier 1 Hourly TSP Concentration (µg/m^3) at 1.5m Above Ground during Construction Phase (Unmitigated) for Po Kak Tsai (Sheet 1 of 1)
Figure 3.4.7b Cumulative Result – Contour of Tier 1 Hourly TSP Concentration (µg/m^3) at 1.5m Above Ground during Construction Phase (Mitigated) for Po Kak Tsai (Sheet 1 of 1)
Figure 3.4.8a Cumulative Result – Contour of Tier 1 Hourly TSP Concentration (µg/m^3) at 1.5m Above Ground during Construction Phase (Unmitigated) for Fanling (Sheet 1 of 2)
Figure 3.4.8a Cumulative Result – Contour of Tier 1 Hourly TSP Concentration (µg/m^3) at 1.5m Above Ground during Construction Phase (Mitigated) for Fanling (Sheet 1 of 2)
Figure 3.4.9a Cumulative Result – Contour of Tier 1 Hourly TSP Concentration (µg/m^3) at 1.5m Above Ground during Construction Phase (Unmitigated) for Fanling (Sheet 2 of 2)
Figure 3.4.9b Cumulative Result – Contour of Tier 1 Hourly TSP Concentration (µg/m^3) at 1.5m Above Ground during Construction Phase (Mitigated) for Fanling (Sheet 2 of 2)
Figure 3.5.1 Cumulative Result – Contour of Tier 2 Hourly TSP Concentration (µg/m^3) at 1.5m Above Ground during Construction Phase (Mitigated) for TYHP & TYH (Sheet 1 of 2)
Figure 3.5.2 Cumulative Result – Contour of Tier 2 Hourly TSP Concentration (µg/m^3) at 1.5m Above Ground during Construction Phase (Mitigated) for TYHP & TYH (Sheet 2 of 2)
Figure 3.5.3 Cumulative Result – Contour of Tier 2 Hourly TSP Concentration (µg/m^3) at 1.5m Above Ground during Construction Phase (Mitigated) for KL1, TKL1 & TKL2 (Sheet 1 of 2)
Figure 3.5.4 Cumulative Result – Contour of Tier 2 Hourly TSP Concentration (µg/m^3) at 1.5m Above Ground during Construction Phase (Mitigated) for KL1, TKL1 & TKL2 (Sheet 2 of 2)
Figure 3.5.5 Cumulative Result – Contour of Tier 2 Hourly TSP Concentration (µg/m^3) at 1.5m Above Ground during Construction Phase (Mitigated) for KTW2 & KTW4 (Sheet 1 of 2)
Figure 3.5.6 Cumulative Result – Contour of Tier 2 Hourly TSP Concentration (µg/m^3) at 1.5m Above Ground during Construction Phase (Mitigated) for KTW2 & KTW4 (Sheet 2 of 2)
Figure 3.5.7 Cumulative Result – Contour of Tier 2 Hourly TSP Concentration (µg/m^3) at 1.5m Above Ground during Construction Phase (Mitigated) for V1 and V2 (Sheet 1 of 2)
Figure 3.5.8 Cumulative Result – Contour of Tier 2 Hourly TSP Concentration (µg/m^3) at 1.5m Above Ground during Construction Phase (Mitigated) for V1 and V2 (Sheet 2 of 2)
Figure 3.5.9 Cumulative Result – Contour of Tier 2 Hourly TSP Concentration (µg/m^3) at 1.5m Above Ground during Construction Phase (Mitigated) for WKS7 (Sheet 1 of 1)
Figure 3.5.10 Cumulative Result – Contour of Tier 2 Hourly TSP Concentration (µg/m^3) at 1.5m Above Ground during Construction Phase (Mitigated) for TTW1 & TTW3 (Sheet 1 of 2)
Figure 3.5.11 Cumulative Result – Contour of Tier 2 Hourly TSP Concentration (µg/m^3) at 1.5m Above Ground during Construction Phase (Mitigated) for TTW1 & TTW3 (Sheet 2 of 2)
Figure 3.5.12 Cumulative Result – Contour of Tier 2 Hourly TSP Concentration (µg/m^3) at 1.5m Above Ground during Construction Phase (Mitigated) for TH1 (Sheet 1 of 2)
Figure 3.5.13 Cumulative Result – Contour of Tier 2 Hourly TSP Concentration (µg/m^3) at 1.5m Above Ground during Construction Phase (Mitigated) for TH1 (Sheet 2 of 2)
Figure 3.5.14 Cumulative Result – Contour of Tier 2 Hourly TSP Concentration (µg/m^3) at 1.5m Above Ground during Construction Phase (Mitigated) for NWP1, NWP2 & NWP3 (Sheet 1 of 2)
Figure 3.5.15 Cumulative Result – Contour of Tier 2 Hourly TSP Concentration (µg/m^3) at 1.5m Above Ground during Construction Phase (Mitigated) for NWP1, NWP2, NWP3 & KT2 (Sheet 2 of 2)
Figure 3.5.16 Cumulative Result – Contour of Tier 2 Hourly TSP Concentration (µg/m^3) at 1.5m Above Ground during Construction Phase (Mitigated) for KT1, KT2, KT3 & KLH1 (Sheet 1 of 2)
Figure 3.5.17 Cumulative Result – Contour of Tier 2 Hourly TSP Concentration (µg/m^3) at 1.5m Above Ground during Construction Phase (Mitigated) for KT1, KT2, KT3 & KLH1 (Sheet 2 of 2)
Figure 3.6.1a Cumulative Result – Contour of Tier 1 Daily TSP Concentration (µg/m^3) at 1.5m Above Ground during Construction Phase (Unmitigated) for Northern Section (Sheet 1 of 4)
Figure 3.6.1b Cumulative Result – Contour of Tier 1 Daily TSP Concentration (µg/m^3) at 1.5m Above Ground during Construction Phase (Mitigated) for Northern Section (Sheet 1 of 4)
Figure 3.6.2a Cumulative Result – Contour of Tier 1 Daily TSP Concentration (µg/m^3) at 1.5m Above Ground during Construction Phase (Unmitigated) for Northern Section (Sheet 2 of 4)
Figure 3.6.2b Cumulative Result – Contour of Tier 1 Daily TSP Concentration (µg/m^3) at 1.5m Above Ground during Construction Phase (Mitigated) for Northern Section (Sheet 2 of 4)
Figure 3.6.3a Cumulative Result – Contour of Tier 1 Daily TSP Concentration (µg/m^3) at 1.5m Above Ground during Construction Phase (Unmitigated) for Northern Section (Sheet 3 of 4)
Figure 3.6.3b Cumulative Result – Contour of Tier 1 Daily TSP Concentration (µg/m^3) at 1.5m Above Ground during Construction Phase (Mitigated) for Northern Section (Sheet 3 of 4)
Figure 3.6.4a Cumulative Result – Contour of Tier 1 Daily TSP Concentration (µg/m^3) at 1.5m Above Ground during Construction Phase (Unmitigated) for Northern Section (Sheet 4 of 4)
Figure 3.6.4b Cumulative Result – Contour of Tier 1 Daily TSP Concentration (µg/m^3) at 1.5m Above Ground during Construction Phase (Mitigated) for Northern Section (Sheet 4 of 4)
Figure 3.6.5a Cumulative Result – Contour of Tier 1 Daily TSP Concentration (µg/m^3) at 1.5m Above Ground during Construction Phase (Unmitigated) for Loi Tung (Sheet 1 of 2)
Figure 3.6.5b Cumulative Result – Contour of Tier 1 Daily TSP Concentration (µg/m^3) at 1.5m Above Ground during Construction Phase (Mitigated) for Loi Tung (Sheet 1 of 2)
Figure 3.6.6a Cumulative Result – Contour of Tier 1 Daily TSP Concentration (µg/m^3) at 1.5m Above Ground during Construction Phase (Unmitigated) for Loi Tung (Sheet 2 of 2)
Figure 3.6.6a Cumulative Result – Contour of Tier 1 Daily TSP Concentration (µg/m^3) at 1.5m Above Ground during Construction Phase (Mitigated) for Loi Tung (Sheet 2 of 2)
Figure 3.6.7a Cumulative Result – Contour of Tier 1 Daily TSP Concentration (µg/m^3) at 1.5m Above Ground during Construction Phase (Unmitigated) for Po Kak Tsai (Sheet 1 of 1)
Figure 3.6.7b Cumulative Result – Contour of Tier 1 Daily TSP Concentration (µg/m^3) at 1.5m Above Ground during Construction Phase (Mitigated) for Po Kak Tsai (Sheet 1 of 1)
Figure 3.6.8a Cumulative Result – Contour of Tier 1 Daily TSP Concentration (µg/m^3) at 1.5m Above Ground during Construction Phase (Unmitigated) for Fanling (Sheet 1 of 2)
Figure 3.6.8b Cumulative Result – Contour of Tier 1 Daily TSP Concentration (µg/m^3) at 1.5m Above Ground during Construction Phase (Mitigated) for Fanling (Sheet 1 of 2)
Figure 3.6.9a Cumulative Result – Contour of Tier 1 Daily TSP Concentration (µg/m^3) at 1.5m Above Ground during Construction Phase (Unmitigated) for Fanling (Sheet 2 of 2)
Figure 3.6.9b Cumulative Result – Contour of Tier 1 Daily TSP Concentration (µg/m^3) at 1.5m Above Ground during Construction Phase (Mitigated) for Fanling (Sheet 2 of 2)
Figure 3.7.1 Cumulative Result – Contour of Tier 2 Daily TSP Concentration (µg/m^3) at 1.5m Above Ground during Construction Phase (Mitigated) for V1 & V2 (Sheet 1 of 2)
Figure 3.7.2 Cumulative Result – Contour of Tier 2 Daily TSP Concentration (µg/m^3) at 1.5m Above Ground during Construction Phase (Mitigated) for V1 & V2 (Sheet 2 of 2)
Figure 3.7.3 Cumulative Result – Contour of Tier 2 Daily TSP Concentration (µg/m^3) at 1.5m Above Ground during Construction Phase (Mitigated) for TH1 (Sheet 1 of 2)
Figure 3.7.4 Cumulative Result – Contour of Tier 2 Daily TSP Concentration (µg/m^3) at 1.5m Above Ground during Construction Phase (Mitigated) for TH1 (Sheet 2 of 2)
Figure 3.7.5 Cumulative Result – Contour of Tier 2 Daily TSP Concentration (µg/m^3) at 1.5m Above Ground during Construction Phase (Mitigated) for KLH1 (Sheet 1 of 2)
Figure 3.7.6 Cumulative Result – Contour of Tier 2 Daily TSP Concentration (µg/m^3) at 1.5m Above Ground during Construction Phase (Mitigated) for KLH 1 (Sheet 2 of 2)
Figure 3.8.1a Cumulative Result – Contour of Annual TSP Concentration (µg/m^3) at 1.5m Above Ground during Construction Phase (Unmitigated) for Northern Section (Sheet 1 of 4)
Figure 3.8.1b Cumulative Result – Contour of Annual TSP Concentration (µg/m^3) at 1.5m Above Ground during Construction Phase (Mitigated) for Northern Section (Sheet 1 of 4)
Figure 3.8.2a Cumulative Result – Contour of Annual TSP Concentration (µg/m^3) at 1.5m Above Ground during Construction Phase (Unmitigated) for Northern Section (Sheet 2 of 4)
Figure 3.8.2b Cumulative Result – Contour of Annual TSP Concentration (µg/m^3) at 1.5m Above Ground during Construction Phase (Mitigated) for Northern Section (Sheet 2 of 4)
Figure 3.8.3a Cumulative Result – Contour of Annual TSP Concentration (µg/m^3) at 1.5m Above Ground during Construction Phase (Unmitigated) for Northern Section (Sheet 3 of 4)

Figure 3.8.3b Cumulative Result – Contour of Annual TSP Concentration (μg/m^3) at 1.5m Above Ground during Construction Phase (Mitigated) for Northern Section (Sheet 3 of 4)
Figure 3.8.4a Cumulative Result – Contour of Annual TSP Concentration (μg/m^3) at 1.5m Above Ground during Construction Phase (Unmitigated) for Northern Section (Sheet 4 of 4)
Figure 3.8.4b Cumulative Result – Contour of Annual TSP Concentration (μg/m^3) at 1.5m Above Ground during Construction Phase (Mitigated) for Northern Section (Sheet 4 of 4)
Figure 3.8.5a Cumulative Result – Contour of Annual TSP Concentration (μg/m^3) at 1.5m Above Ground during Construction Phase (Unmitigated) for Loi Tung (Sheet 1 of 2)
Figure 3.8.5b Cumulative Result – Contour of Annual TSP Concentration (μg/m^3) at 1.5m Above Ground during Construction Phase (Mitigated) for Loi Tung (Sheet 1 of 2)
Figure 3.8.6a Cumulative Result – Contour of Annual TSP Concentration (μg/m^3) at 1.5m Above Ground during Construction Phase (Unmitigated) for Loi Tung (Sheet 2 of 2)
Figure 3.8.6b Cumulative Result – Contour of Annual TSP Concentration (μg/m^3) at 1.5m Above Ground during Construction Phase (Mitigated) for Loi Tung (Sheet 2 of 2)
Figure 3.8.7a Cumulative Result – Contour of Annual TSP Concentration (μg/m^3) at 1.5m Above Ground during Construction Phase (Unmitigated) for Po Kak Tsai (Sheet 1 of 1)
Figure 3.8.7b Cumulative Result – Contour of Annual TSP Concentration (μg/m^3) at 1.5m Above Ground during Construction Phase (Mitigated) for Po Kak Tsai (Sheet 1 of 1)
Figure 3.8.8a Cumulative Result – Contour of Annual TSP Concentration (μg/m^3) at 1.5m Above Ground during Construction Phase (Unmitigated) for Fanling (Sheet 1 of 2)
Figure 3.8.8b Cumulative Result – Contour of Annual TSP Concentration (μg/m^3) at 1.5m Above Ground during Construction Phase (Mitigated) for Fanling (Sheet 1 of 2)
Figure 3.8.9a Cumulative Result – Contour of Annual TSP Concentration (μg/m^3) at 1.5m Above Ground during Construction Phase (Unmitigated) for Fanling (Sheet 2 of 2)
Figure 3.8.9b Cumulative Result – Contour of Annual TSP Concentration (μg/m^3) at 1.5m Above Ground during Construction Phase (Mitigated) for Fanling (Sheet 2 of 2)
Figure 3.9.1a Classification of Road Types (BCP Lower Level) (Sheet 1 of 12)
Figure 3.9.1b Classification of Road Types (BCP Upper Deck Level) (Sheet 2 of 12)
Figure 3.9.2 Classification of Road Types (Sheet 3 of 12)
Figure 3.9.3 Classification of Road Types (Sheet 4 of 12)
Figure 3.9.4 Classification of Road Types (Sheet 5 of 12)
Figure 3.9.5 Classification of Road Types (Sheet 6 of 12)
Figure 3.9.6 Classification of Road Types (Sheet 7 of 12)
Figure 3.9.7 Classification of Road Types (Sheet 8 of 12)
Figure 3.9.8 Classification of Road Types (Sheet 9 of 12)
Figure 3.9.9 Classification of Road Types (Sheet 10 of 12)
Figure 3.9.10 Classification of Road Types (Sheet 11 of 12)
Figure 3.9.11 Classification of Road Types (Sheet 12 of 12)
Figure 3.10.1 Cumulative Result – Contour of Hourly NO_2 Concentration (μg/m^3) at 1.5m Above Ground during Operational Phase for Northern Section (Stability Class D) (Sheet 1 of 4)
Figure 3.10.2 Cumulative Result – Contour of Hourly NO_2 Concentration (μg/m^3) at 1.5m Above Ground during Operational Phase for Northern Section (Stability Class D) (Sheet 2 of 4)
Figure 3.10.3 Cumulative Result – Contour of Hourly NO_2 Concentration (μg/m^3) at 1.5m Above Ground during Operational Phase for Northern Section (Stability Class D) (Sheet 3 of 4)
Figure 3.10.4 Cumulative Result – Contour of Hourly NO_2 Concentration (μg/m^3) at 1.5m Above Ground during Operational Phase for Northern Section (Stability Class D) (Sheet 4 of 4)
Figure 3.10.5 Cumulative Result – Contour of Hourly NO_2 Concentration (μg/m^3) at 1.5m Above Ground during Operational Phase for Loi Tung (Stability Class D) (Sheet 1 of 2)
Figure 3.10.6 Cumulative Result – Contour of Hourly NO_2 Concentration (μg/m^3) at 1.5m Above Ground during Operational Phase for Loi Tung (Stability Class D) (Sheet 2 of 2)
Figure 3.10.7 Cumulative Result – Contour of Hourly NO_2 Concentration (μg/m^3) at 1.5m Above Ground during Operational Phase for Po Kak Tsai (Stability Class D) (Sheet 1 of 1)
Figure 3.10.8 Cumulative Result – Contour of Hourly NO_2 Concentration (μg/m^3) at 1.5m Above Ground during Operational Phase for Fanling (Stability Class D) (Sheet 1 of 2)
Figure 3.10.9 Cumulative Result – Contour of Hourly NO_2 Concentration (μg/m^3) at 1.5m Above Ground during Operational Phase for Fanling (Stability Class D) (Sheet 2 of 2)
Figure 3.11.1 Cumulative Result – Contour of Daily NO_2 Concentration (μg/m^3) at 1.5m Above Ground during Operational Phase for Northern Section (Stability Class D) (Sheet 1 of 4)
Figure 3.11.2 Cumulative Result – Contour of Daily NO_2 Concentration (μg/m^3) at 1.5m Above Ground during Operational Phase for Northern Section (Stability Class D) (Sheet 2 of 4)
Figure 3.11.3 Cumulative Result – Contour of Daily NO_2 Concentration (μg/m^3) at 1.5m Above Ground during Operational Phase for Northern Section (Stability Class D) (Sheet 3 of 4)
Figure 3.11.4 Cumulative Result – Contour of Daily NO_2 Concentration (μg/m^3) at 1.5m Above Ground during Operational Phase for Northern Section (Stability Class D) (Sheet 4 of 4)
Figure 3.11.5 Cumulative Result – Contour of Daily NO_2 Concentration (μg/m^3) at 1.5m Above Ground during Operational Phase for Loi Tung (Stability Class D) (Sheet 1 of 2)
Figure 3.11.6 Cumulative Result – Contour of Daily NO_2 Concentration (μg/m^3) at 1.5m Above Ground during Operational Phase for Loi Tung (Stability Class D) (Sheet 2 of 2)
Figure 3.11.7 Cumulative Result – Contour of Daily NO_2 Concentration (μg/m^3) at 1.5m Above Ground during Operational Phase for Po Kak Tsai (Stability Class D) (Sheet 1 of 1)
Figure 3.11.8 Cumulative Result – Contour of Daily NO_2 Concentration (μg/m^3) at 1.5m Above Ground during Operational Phase for Fanling (Stability Class D) (Sheet 1 of 2)
Figure 3.11.9 Cumulative Result – Contour of Daily NO_2 Concentration (μg/m^3) at 1.5m Above Ground during Operational Phase for Fanling (Stability Class D) (Sheet 2 of 2)
Figure 3.12.1 Cumulative Result – Contour of Daily RSP Concentration (μg/m^3) at 1.5m Above Ground during Operational Phase for Northern Section (Stability Class D) (Sheet 1 of 4)
Figure 3.12.2 Cumulative Result – Contour of Daily RSP Concentration (μg/m^3) at 1.5m Above Ground during Operational Phase for Northern Section (Stability Class D) (Sheet 2 of 4)
Figure 3.12.3 Cumulative Result – Contour of Daily RSP Concentration (μg/m^3) at 1.5m Above Ground during Operational Phase for Northern Section (Stability Class D) (Sheet 3 of 4)
Figure 3.12.4 Cumulative Result – Contour of Daily RSP Concentration (μg/m^3) at 1.5m Above Ground during Operational Phase for Northern Section (Stability Class D) (Sheet 4 of 4)
Figure 3.12.5 Cumulative Result – Contour of Daily RSP Concentration (μg/m^3) at 1.5m Above Ground during Operational Phase for Loi Tung (Stability Class D) (Sheet 1 of 2)
Figure 3.12.6 Cumulative Result – Contour of Daily RSP Concentration (μg/m^3) at 1.5m Above Ground during Operational Phase for Loi Tung (Stability Class D) (Sheet 2 of 2)
Figure 3.12.7 Cumulative Result – Contour of Daily RSP Concentration (μg/m^3) at 1.5m Above Ground during Operational Phase for Po Kak Tsai (Stability Class D) (Sheet 1 of 1)
Figure 3.12.8 Cumulative Result – Contour of Daily RSP Concentration (μg/m^3) at 1.5m Above Ground during Operational Phase for Fanling (Stability Class D) (Sheet 1 of 2)
Figure 3.12.9 Cumulative Result – Contour of Daily RSP Concentration (μg/m^3) at 1.5m Above Ground during Operational Phase for Fanling (Stability Class D) (Sheet 2 of 2)
Figure 3.13.1 Cumulative Result – Contour of Hourly NO_2 Concentration (μg/m^3) at 1.5m Above Ground during Operational Phase for Northern Section (Stability Class F) (Sheet 1 of 4)
Figure 3.13.2 Cumulative Result – Contour of Hourly NO_2 Concentration (μg/m^3) at 1.5m Above Ground during Operational Phase for Northern Section (Stability Class F) (Sheet 2 of 4)
Figure 3.13.3 Cumulative Result – Contour of Hourly NO_2 Concentration (μg/m^3) at 1.5m Above Ground during Operational Phase for Northern Section (Stability Class F) (Sheet 3 of 4)
Figure 3.13.4 Cumulative Result – Contour of Hourly NO_2 Concentration (μg/m^3) at 1.5m Above Ground during Operational Phase for Northern Section (Stability Class F) (Sheet 4 of 4)
Figure 3.13.5 Cumulative Result – Contour of Hourly NO_2 Concentration (μg/m^3) at 1.5m Above Ground during Operational Phase for Loi Tung (Stability Class F) (Sheet 1 of 2)
Figure 3.13.6 Cumulative Result – Contour of Hourly NO_2 Concentration (μg/m^3) at 1.5m Above Ground during Operational Phase for Loi Tung (Stability Class F) (Sheet 2 of 2)
Figure 3.13.7 Cumulative Result – Contour of Hourly NO_2 Concentration (μg/m^3) at 1.5m Above Ground during Operational Phase for Po Kak Tsai (Stability Class F) (Sheet 1 of 1)

Figure 3.13.8 Cumulative Result – Contour of Hourly NO_2 Concentration ($\mu g/m^3$) at 1.5m Above Ground during Operational Phase for Fanling (Stability Class F) (Sheet 1 of 2)
Figure 3.13.9 Cumulative Result – Contour of Hourly NO_2 Concentration ($\mu g/m^3$) at 1.5m Above Ground during Operational Phase for Fanling (Stability Class F) (Sheet 2 of 2)
Figure 3.14.1 Cumulative Result – Contour of Daily NO_2 Concentration ($\mu g/m^3$) at 1.5m Above Ground during Operational Phase for Northern Section (Stability Class F) (Sheet 1 of 4)
Figure 3.14.2 Cumulative Result – Contour of Daily NO_2 Concentration ($\mu g/m^3$) at 1.5m Above Ground during Operational Phase for Northern Section (Stability Class F) (Sheet 2 of 4)
Figure 3.14.3 Cumulative Result – Contour of Daily NO_2 Concentration ($\mu g/m^3$) at 1.5m Above Ground during Operational Phase for Northern Section (Stability Class F) (Sheet 3 of 4)
Figure 3.14.4 Cumulative Result – Contour of Daily NO_2 Concentration ($\mu g/m^3$) at 1.5m Above Ground during Operational Phase for Northern Section (Stability Class F) (Sheet 4 of 4)
Figure 3.14.5 Cumulative Result – Contour of Daily NO_2 Concentration ($\mu g/m^3$) at 1.5m Above Ground during Operational Phase for Loi Tung (Stability Class F) (Sheet 1 of 2)
Figure 3.14.6 Cumulative Result – Contour of Daily NO_2 Concentration ($\mu g/m^3$) at 1.5m Above Ground during Operational Phase for Loi Tung (Stability Class F) (Sheet 2 of 2)
Figure 3.14.7 Cumulative Result – Contour of Daily NO_2 Concentration ($\mu g/m^3$) at 1.5m Above Ground during Operational Phase for Po Kak Tsai (Stability Class F) (Sheet 1 of 1)
Figure 3.14.8 Cumulative Result – Contour of Daily NO_2 Concentration ($\mu g/m^3$) at 1.5m Above Ground during Operational Phase for Fanling (Stability Class F) (Sheet 1 of 2)
Figure 3.14.9 Cumulative Result – Contour of Daily NO_2 Concentration ($\mu g/m^3$) at 1.5m Above Ground during Operational Phase for Fanling (Stability Class F) (Sheet 2 of 2)
Figure 3.15.1 Cumulative Result – Contour of Daily RSP Concentration ($\mu g/m^3$) at 1.5m Above Ground during Operational Phase for Northern Section (Stability Class F) (Sheet 1 of 4)
Figure 3.15.2 Cumulative Result – Contour of Daily RSP Concentration ($\mu g/m^3$) at 1.5m Above Ground during Operational Phase for Northern Section (Stability Class F) (Sheet 2 of 4)
Figure 3.15.3 Cumulative Result – Contour of Daily RSP Concentration ($\mu g/m^3$) at 1.5m Above Ground during Operational Phase for Northern Section (Stability Class F) (Sheet 3 of 4)
Figure 3.15.4 Cumulative Result – Contour of Daily RSP Concentration ($\mu g/m^3$) at 1.5m Above Ground during Operational Phase for Northern Section (Stability Class F) (Sheet 4 of 4)
Figure 3.15.5 Cumulative Result – Contour of Daily RSP Concentration ($\mu g/m^3$) at 1.5m Above Ground during Operational Phase for Loi Tung (Stability Class F) (Sheet 1 of 2)
Figure 3.15.6 Cumulative Result – Contour of Daily RSP Concentration ($\mu g/m^3$) at 1.5m Above Ground during Operational Phase for Loi Tung (Stability Class F) (Sheet 2 of 2)
Figure 3.15.7 Cumulative Result – Contour of Daily RSP Concentration ($\mu g/m^3$) at 1.5m Above Ground during Operational Phase for Po Kak Tsai (Stability Class F) (Sheet 1 of 1)
Figure 3.15.8 Cumulative Result – Contour of Daily RSP Concentration ($\mu g/m^3$) at 1.5m Above Ground during Operational Phase for Fanling (Stability Class F) (Sheet 1 of 2)
Figure 3.15.9 Cumulative Result – Contour of Daily RSP Concentration ($\mu g/m^3$) at 1.5m Above Ground during Operational Phase for Fanling (Stability Class F) (Sheet 2 of 2)
Figure 3.16.1 Cumulative Result – Contour of Annual NO_2 Concentration ($\mu g/m^3$) at 1.5m Above Ground during Operational Phase for Northern Section (Sheet 1 of 4)
Figure 3.16.2 Cumulative Result – Contour of Annual NO_2 Concentration ($\mu g/m^3$) at 1.5m Above Ground during Operational Phase for Northern Section (Sheet 2 of 4)
Figure 3.16.3 Cumulative Result – Contour of Annual NO_2 Concentration ($\mu g/m^3$) at 1.5m Above Ground during Operational Phase for Northern Section (Sheet 3 of 4)
Figure 3.16.4 Cumulative Result – Contour of Annual NO_2 Concentration ($\mu g/m^3$) at 1.5m Above Ground during Operational Phase for Northern Section (Sheet 4 of 4)
Figure 3.16.5 Cumulative Result – Contour of Annual NO_2 Concentration ($\mu g/m^3$) at 1.5m Above Ground during Operational Phase for Loi Tung (Sheet 1 of 2)
Figure 3.16.6 Cumulative Result – Contour of Annual NO_2 Concentration ($\mu g/m^3$) at 1.5m Above Ground during Operational Phase for Loi Tung (Sheet 2 of 2)
Figure 3.16.7 Cumulative Result – Contour of Annual NO_2 Concentration ($\mu g/m^3$) at 1.5m Above Ground during Operational Phase for Po Kak Tsai (Sheet 1 of 1)
Figure 3.16.8 Cumulative Result – Contour of Annual NO_2 Concentration ($\mu g/m^3$) at 1.5m Above Ground during Operational Phase for Fanling (Sheet 1 of 2)
Figure 3.16.9 Cumulative Result – Contour of Annual NO_2 Concentration ($\mu g/m^3$) at 1.5m Above Ground during Operational Phase for Fanling (Sheet 2 of 2)
Figure 3.17.1 Cumulative Result – Contour of Annual RSP Concentration ($\mu g/m^3$) at 1.5m Above Ground during Operational Phase for Northern Section (Sheet 1 of 4)
Figure 3.17.2 Cumulative Result – Contour of Annual RSP Concentration ($\mu g/m^3$) at 1.5m Above Ground during Operational Phase for Northern Section (Sheet 2 of 4)
Figure 3.17.3 Cumulative Result – Contour of Annual RSP Concentration ($\mu g/m^3$) at 1.5m Above Ground during Operational Phase for Northern Section (Sheet 3 of 4)
Figure 3.17.4 Cumulative Result – Contour of Annual RSP Concentration ($\mu g/m^3$) at 1.5m Above Ground during Operational Phase for Northern Section (Sheet 4 of 4)
Figure 3.17.5 Cumulative Result – Contour of Annual RSP Concentration ($\mu g/m^3$) at 1.5m Above Ground during Operational Phase for Loi Tung (Sheet 1 of 2)
Figure 3.17.6 Cumulative Result – Contour of Annual RSP Concentration ($\mu g/m^3$) at 1.5m Above Ground during Operational Phase for Loi Tung (Sheet 2 of 2)
Figure 3.17.7 Cumulative Result – Contour of Annual RSP Concentration ($\mu g/m^3$) at 1.5m Above Ground during Operational Phase for Po Kak Tsai (Sheet 1 of 1)
Figure 3.17.8 Cumulative Result – Contour of Annual RSP Concentration ($\mu g/m^3$) at 1.5m Above Ground during Operational Phase for Fanling (Sheet 1 of 2)
Figure 3.17.9 Cumulative Result – Contour of Annual RSP Concentration ($\mu g/m^3$) at 1.5m Above Ground during Operational Phase for Fanling (Sheet 2 of 2)

Figure 4.1.1 Assessment Area and Outline Zoning Plan
Figure 4.1.2 Recommended Development Plan (Sheet 1 of 2)
Figure 4.1.3 Recommended Development Plan (Sheet 2 of 2)
Figure 4.2 Representative Noise Sensitive Receivers (Sheet 1 of 11)
Figure 4.3 Representative Noise Sensitive Receivers (Sheet 2 of 11)
Figure 4.4 Representative Noise Sensitive Receivers (Sheet 3 of 11)
Figure 4.5 Representative Noise Sensitive Receivers (Sheet 4 of 11)
Figure 4.6 Representative Noise Sensitive Receivers (Sheet 5 of 11)
Figure 4.7 Representative Noise Sensitive Receivers (Sheet 6 of 11)
Figure 4.8 Representative Noise Sensitive Receivers (Sheet 7 of 11)
Figure 4.9 Representative Noise Sensitive Receivers (Sheet 8 of 11)
Figure 4.10 Representative Noise Sensitive Receivers (Sheet 9 of 11)
Figure 4.11 Representative Noise Sensitive Receivers (Sheet 10 of 11)
Figure 4.12 Representative Noise Sensitive Receivers (Sheet 11 of 11)
Figure 4.13 Photos of Noise Sensitive Receivers (Sheet 1 of 5)
Figure 4.14 Photos of Noise Sensitive Receivers (Sheet 2 of 5)
Figure 4.15 Photos of Noise Sensitive Receivers (Sheet 3 of 5)
Figure 4.16 Photos of Noise Sensitive Receivers (Sheet 4 of 5)
Figure 4.17 Photos of Noise Sensitive Receivers (Sheet 5 of 5)
Figure 4.18 Schematic Diagram of Movable Noise Barrier
Figure 4.19 Schematic Diagram of Full Noise Enclosure for PME
Figure 4.20.1 Proposed Location of Noise Barriers
Figure 4.20.2 Proposed Location of Noise Barriers
Figure 4.20.3 Proposed Location of Noise Barriers
Figure 4.20.4 Proposed Location of Noise Barriers
Figure 4.20.5 Cross-section Plans of Proposed Barriers
Figure 4.21.1 Fixed Plant of Boundary Control Point
Figure 4.21.2 Fixed Plant of North Tunnel North Portal

Figure 4.21.3 Fixed Plant of North Tunnel South Portal
Figure 4.21.4 Fixed Plant of Administration Building
Figure 4.21.5 Fixed Plant of South Tunnel North Portal
Figure 4.21.6 Fixed Plant of Mid-Ventilation Building
Figure 4.21.7 Fixed Plant of South Tunnel South Portal

Figure 5.1 Location of Water Control Zone
Figure 5.2 Locations of Key Water Sensitive Receivers
Figure 5.3 Location Plan of the Interception between Proposed Connecting Road Alignment and Existing Stream

Figure 6.1 General Layout Plan for BCP
Figure 6.2 General Layout for Demonstration Scheme of the Proposed Sewage Treatment Process
Figure 6.3 Proposed Landscape Plan at Lower Deck Level
Figure 6.4 Proposed Landscape Plan at Upper Deck Level

Figure 7.1 Potential Locations of Piers
Figure 7.2 Locations of Possible Temporary Stockpiling Areas

Figure 9.1a Ecological Assessment Area
Figure 9.1b Sections of Works Area
Figure 9.2a Habitat Map (Key Plan)
Figure 9.2b Record Locations of Mammal Species Yellow-bellied Weasel and Crab-eating Mongoose around Assessment Area
Figure 9.3 Habitat Map (Sheet 1 of 12)
Figure 9.4 Habitat Map (Sheet 2 of 12)
Figure 9.5 Habitat Map (Sheet 3 of 12)
Figure 9.6 Habitat Map (Sheet 4 of 12)
Figure 9.7 Habitat Map (Sheet 5 of 12)
Figure 9.8 Habitat Map (Sheet 6 of 12)
Figure 9.9 Habitat Map (Sheet 7 of 12)
Figure 9.10 Habitat Map (Sheet 8 of 12)
Figure 9.11 Habitat Map (Sheet 9 of 12)
Figure 9.12 Habitat Map (Sheet 10 of 12)
Figure 9.13 Habitat Map (Sheet 11 of 12)
Figure 9.14 Habitat Map (Sheet 12 of 12)
Figure 9.15 Estimated Extent of Habitat to be Affected (Sheet 1 of 11)
Figure 9.16 Estimated Extent of Habitat to be Affected (Sheet 2 of 11)
Figure 9.17 Estimated Extent of Habitat to be Affected (Sheet 3 of 11)
Figure 9.18 Estimated Extent of Habitat to be Affected (Sheet 4 of 11)
Figure 9.19 Estimated Extent of Habitat to be Affected (Sheet 5 of 11)
Figure 9.20 Estimated Extent of Habitat to be Affected (Sheet 6 of 11)
Figure 9.21 Estimated Extent of Habitat to be Affected (Sheet 7 of 11)
Figure 9.22 Estimated Extent of Habitat to be Affected (Sheet 8 of 11)
Figure 9.23 Estimated Extent of Habitat to be Affected (Sheet 9 of 11)
Figure 9.24 Estimated Extent of Habitat to be Affected (Sheet 10 of 11)
Figure 9.25 Estimated Extent of Habitat to be Affected (Sheet 11 of 11)
Figure 9.26 Potential Woodland Compensation Area
Figure 9.27 Indicative Boundary of the Potential Wetland Compensation Area
Figure 9.28 Conceptual Plan and Typical Cross-section Views of the Proposed Wetland Compensation Area

Figure 11.1.0 Project Profile – Key Plan
Figure 11.1.1 Project Profile – Section A, Zone 1
Figure 11.1.2 Project Profile – Section A, Zones 1 & 2
Figure 11.1.3 Project Profile – Section A, Zones 2 & 3
Figure 11.1.4 Project Profile – Section A, Zones 2 & 3
Figure 11.1.5 Project Profile – Section B
Figure 11.1.6 Project Profile – Section C
Figure 11.2 Not Used
Figure 11.3.1 Proposed Landscape at Lower Deck Level Plan for BCP
Figure 11.3.2 Proposed Layout Plan at Upper Deck Level for BCP
Figure 11.3.3 BCP - Elevation
Figure 11.3.4 Ventilation Building Type A – G/F to 3/F Layout Plans
Figure 11.3.5 Ventilation Building Type A – 4/F Layout Plans & Section
Figure 11.3.6 Ventilation Building Type B – G/F to 3/F Layout Plans
Figure 11.3.7 Ventilation Building Type B – Section
Figure 11.3.8 Ventilation Building Type C – G/F to 3/F Layout Plans
Figure 11.3.9 Ventilation Building Type C – Section
Figure 11.3.10 Administration Building – Ground Floor Layout Plan
Figure 11.3.11 Administration Building – Section A-A, B-B
Figure 11.3.12 Viaduct – Typical Section
Figure 11.4.0 Existing Zonings within 500m Study Area – Key Plan
Figure 11.4.1 Existing Zonings within 500m Study Area Section A, Zones 1 & 2
Figure 11.4.2 Existing Zonings within 500m Study Area Section A, Zones 1 & 2
Figure 11.4.3 Existing Zonings within 500m Study Area Section A, Zones 2 & 3
Figure 11.4.4 Existing Zonings within 500m Study Area Section A, Zones 2 & 3
Figure 11.4.5 Existing Zonings within 500m Study Area Section B
Figure 11.4.6 Existing Zonings within 500m Study Area Section C
Figure 11.5.1 Landscape Resources – Key Plan
Figure 11.5.2 Landscape Resources Section A, Zones 1 & 2
Figure 11.5.3 Landscape Resources Section A, Zones 1 & 2
Figure 11.5.4 Landscape Resources Section A, Zones 2 & 3
Figure 11.5.5 Landscape Resources Section A, Zones 2 & 3
Figure 11.5.6 Landscape Resources Section B
Figure 11.5.7 Landscape Resources Section C
Figure 11.5.8 Landscape Character Areas – Key Plan
Figure 11.5.9 Landscape Character Areas Section A, Zones 1 & 2
Figure 11.5.10 Landscape Character Areas Section A, Zones 1 & 2
Figure 11.5.11 Landscape Character Areas Section A, Zones 2 & 3
Figure 11.5.12 Landscape Character Areas Section A, Zones 2 & 3
Figure 11.5.13 Landscape Character Areas Section B
Figure 11.5.14 Landscape Character Areas Section C
Figure 11.5.15 Photorecord of Existing Landscape Resources / Section A, Zone 1
Figure 11.5.16 Photorecord of Existing Landscape Resources / Section A, Zone 2
Figure 11.5.17 Photorecord of Existing Landscape Resources / Section A, Zone 3
Figure 11.5.18 Photorecord of Existing Landscape Resources / Section B
Figure 11.5.19 Photorecord of Existing Landscape Resources / Section C
Figure 11.5.20 Visual Envelope
Figure 11.5.21 Location Plan of Visual Sensitive Receivers - Key Plan
Figure 11.5.22 Location Plan of Visual Sensitive Receivers (Sheet 1 of 4)

Figure 11.5.23 Location Plan of Visual Sensitive Receivers (Sheet 2 of 4)
Figure 11.5.24 Location Plan of Visual Sensitive Receivers (Sheet 3 of 4)
Figure 11.5.25 Location Plan of Visual Sensitive Receivers (Sheet 4 of 4)
Figure 11.5.26 Photorecord of Visual Sensitive Receivers (Sheet 1 of 2)
Figure 11.5.27 Photorecord of Visual Sensitive Receivers (Sheet 2 of 2)
Figure 11.6.0 Impact on Landscape Resources – Key Plan
Figure 11.6.1 Impact on Landscape Resources Section A, Zones 1
Figure 11.6.2 Impact on Landscape Resources Section A, Zones 1 & 2
Figure 11.6.3 Impact on Landscape Resources Section A, Zone 2
Figure 11.6.4 Impact on Landscape Resources Section A, Zone 3
Figure 11.6.5 Impact on Landscape Resources Section B
Figure 11.6.6 Impact on Landscape Resources Section C
Figure 11.6.7 Impact on Landscape Character Areas – Key Plan
Figure 11.6.8 Impact on Landscape Character Areas Section A, Zone 1
Figure 11.6.9 Impact on Landscape Character Areas Section A, Zones 1 & 2
Figure 11.6.10 Impact on Landscape Character Areas Section A, Zone 2
Figure 11.6.11 Impact on Landscape Character Areas Section A, Zone 3
Figure 11.6.12 Impact on Landscape Character Areas Section B
Figure 11.6.13 Impact on Landscape Character Areas Section C
Figure 11.7.0 Landscape and Visual Mitigation Plan– Key Plan
Figure 11.7.1 Landscape and Visual Mitigation Plan – Section A, Zone 1
Figure 11.7.2 Landscape and Visual Mitigation Plan – Section A, Zone 1 & 2
Figure 11.7.3 Landscape and Visual Mitigation – Section A, Zone 2
Figure 11.7.4 Landscape and Visual Mitigation – Section A, Zone 3
Figure 11.7.5 Landscape and Visual Mitigation – Section B
Figure 11.7.6 Landscape and Visual Mitigation – Section C
Figure 11.7.7 VPs for Photomontages – Key Plan
Figure 11.7.8 VP1 Photomontage at Ha Heung Yuen
Figure 11.7.9 VP2 Photomontage at Tsung Yuen Ha
Figure 11.7.10 VP3 Photomontage at Kaw Liu Tsuen
Figure 11.7.11 VP4 Photomontage at Nga Yiu Ha
Figure 11.7.12 VP5 Photomontage at Lung Mei Teng
Figure 11.7.13 VP6 Photomontage at Village West of Man Uk Pin
Figure 11.7.14 VP7 Photomontage at Tai Tong Wu
Figure 11.7.15 VP8 Photomontage at Loi Tung Village
Figure 11.7.16 VP9 Photomontage at Lung Shan Temple
Figure 11.7.17 VP10 Photomontage at Dawning Views
Figure 11.7.18 VP11 Photomontage at Yuen Leng
Figure 11.7.19 VP12 Photomontage at Wilson Trail

Figure 12.1 Key Plan For Cultural Heritage Resources Recorded by AMO within the Study Area
Figure 12.2 Key Plan For Built Heritage
Figure 12.2.1 1:1000 Map Showing Built Heritage Identified Within the Boundary Control Point Section (Sheet 1 of 2)
Figure 12.2.2 1:1000 Map Showing Built Heritage Identified Within the Boundary Control Point Section (Sheet 2 of 2)
Figure 12.2.3 1:1000 Map Showing Built Heritage Identified Within Section Between Lin Ma Hang and Frontier Closed Area Boundary (Sheet 1 of 4)
Figure 12.2.4 1:1000 Map Showing Built Heritage Identified Within Section Between Lin Ma Hang and Frontier Closed Area Boundary (Sheet 2 of 4)
Figure 12.2.5 1:1000 Map Showing Built Heritage Identified Within Section Between Lin Ma Hang and Frontier Closed Area Boundary (Sheet 3 of 4)
Figure 12.2.6 1:1000 Map Showing Built Heritage Identified Within Section Between Lin Ma Hang and Frontier Closed Area Boundary (Sheet 4 of 4)
Figure 12.2.7a 1:1000 Map Showing Built Heritage Identified Within Section Between Ping Yeung and Wo Keng Shan (Sheet 1 of 6)
Figure 12.2.7b 1:1000 Map Showing Built Heritage Identified Within Section Between Ping Yeung and Wo Keng Shan (Sheet 2 of 6)
Figure 12.2.8 1:1000 Map Showing Built Heritage Identified Within Section Between Ping Yeung and Wo Keng Shan (Sheet 3 of 6)
Figure 12.2.9a 1:1000 Map Showing Built Heritage Identified Within Section Between Ping Yeung and Wo Keng Shan (Sheet 4 of 6)
Figure 12.2.9b 1:1000 Map Showing Built Heritage Identified Within Section Between Ping Yeung and Wo Keng Shan (Sheet 5 of 6)
Figure 12.2.9c 1:1000 Map Showing Built Heritage Identified Within Section Between Ping Yeung and Wo Keng Shan (Sheet 6 of 6)
Figure 12.2.10a 1:1000 Map Showing Built Heritage Identified Within Cheung Shan Tunnel Section (North Tunnel) (Sheet 1 of 3)
Figure 12.2.10b 1:1000 Map Showing Built Heritage Identified Within Cheung Shan Tunnel Section (North Tunnel) (Sheet 2 of 3)
Figure 12.2.10c 1:1000 Map Showing Built Heritage Identified Within Cheung Shan Tunnel Section (North Tunnel) (Sheet 3 of 3)
Figure 12.2.11a 1:1000 Map Showing Built Heritage Identified Within Sha Tau Kok Road Section (Sheet 1 of 3)
Figure 12.2.11b 1:1000 Map Showing Built Heritage Identified Within Sha Tau Kok Road Section (Sheet 2 of 3)
Figure 12.2.12 1:1000 Map Showing Built Heritage Identified Within Sha Tau Kok Road Section (Sheet 3 of 3)
Figure 12.2.13 1:1000 Map Showing Built Heritage Identified Within Lau Shui Heung Tunnel Section (South Tunnel) (Sheet 1 of 5)
Figure 12.2.14 1:1000 Map Showing Built Heritage Identified Within Lau Shui Heung Tunnel Section (South Tunnel) (Sheet 2 of 5)
Figure 12.2.15 1:1000 Map Showing Built Heritage Identified Within Lau Shui Heung Tunnel Section (South Tunnel) (Sheet 3 of 5)
Figure 12.2.16 1:1000 Map Showing Built Heritage Identified Within Lau Shui Heung Tunnel Section (South Tunnel) (Sheet 4 of 5)
Figure 12.2.17 1:1000 Map Showing Built Heritage Identified Within Lau Shui Heung Tunnel Section (South Tunnel) (Sheet 5 of 5)
Figure 12.2.18 1:1000 Map Showing Built Heritage Identified Within Fanling Section (Sheet 1 of 6)
Figure 12.2.19 1:1000 Map Showing Built Heritage Identified Within Fanling Section (Sheet 2 of 6)
Figure 12.2.20 1:1000 Map Showing Built Heritage Identified Within Fanling Section (Sheet 3 of 6)
Figure 12.2.21 1:1000 Map Showing Built Heritage Identified Within Fanling Section (Sheet 4 of 6)
Figure 12.2.22 1:1000 Map Showing Built Heritage Identified Within Fanling Section (Sheet 5 of 6)
Figure 12.2.23 1:1000 Map Showing Built Heritage Identified Within Fanling Section (Sheet 6 of 6)
Figure 12.3 Key Plan for Geology Map of CHIA Study Area
Figure 12.4.1 Known Site of Archaeological Interest – Ping Che Archaeological Site
Figure 12.4.2 Known Site of Archaeological Interest – Queen's Hill Archaeological Site
Figure 12.5 Key Plan for Archaeological Survey
Figure 12.5.1 Location Plan of Test Pit and Auger Hole within BCP Section
Figure 12.5.2 Location Plan of Test Pit and Auger Hole within Section Between Lin Ma Hang and Frontier Closed Area Boundary
Figure 12.5.3 Location Plan of Test Pit and Auger Hole within Section Between Ping Yeung and Wo Keng Shan (Sheet 1 of 2)
Figure 12.5.4 Location Plan of Test Pit and Auger Hole within Section Between Ping Yeung and Wo Keng Shan (Sheet 2 of 2)

Figure 12.5.5 Location Plan of Auger Hole within Fanling Section

Figure 12.6 Key Plan for Archaeological Potential
Figure 12.6.1 Area of Archaeological Potential and Further Archaeological Survey within Section Between Lin Ma Hang and Frontier Closed Area Boundary
Figure 12.6.2 Area of Archaeological Potential and Further Archaeological Survey within Section Between Ping Yeung and Wo Keng Shan (Sheet 1 of 2)
Figure 12.6.3 Area of Archaeological Potential and Further Archaeological Survey within Section Between Ping Yeung and Wo Keng Shan (Sheet 2 of 2)
Figure 12.6.4 Area of Further Archaeological Survey within Sha Tau Kok Road Section
Figure 12.6.5 Area of Further Archaeological Survey within Lau Shui Heung Tunnel Section
Figure 12.6.6 Area of Further Archaeological Survey within Fanling Section

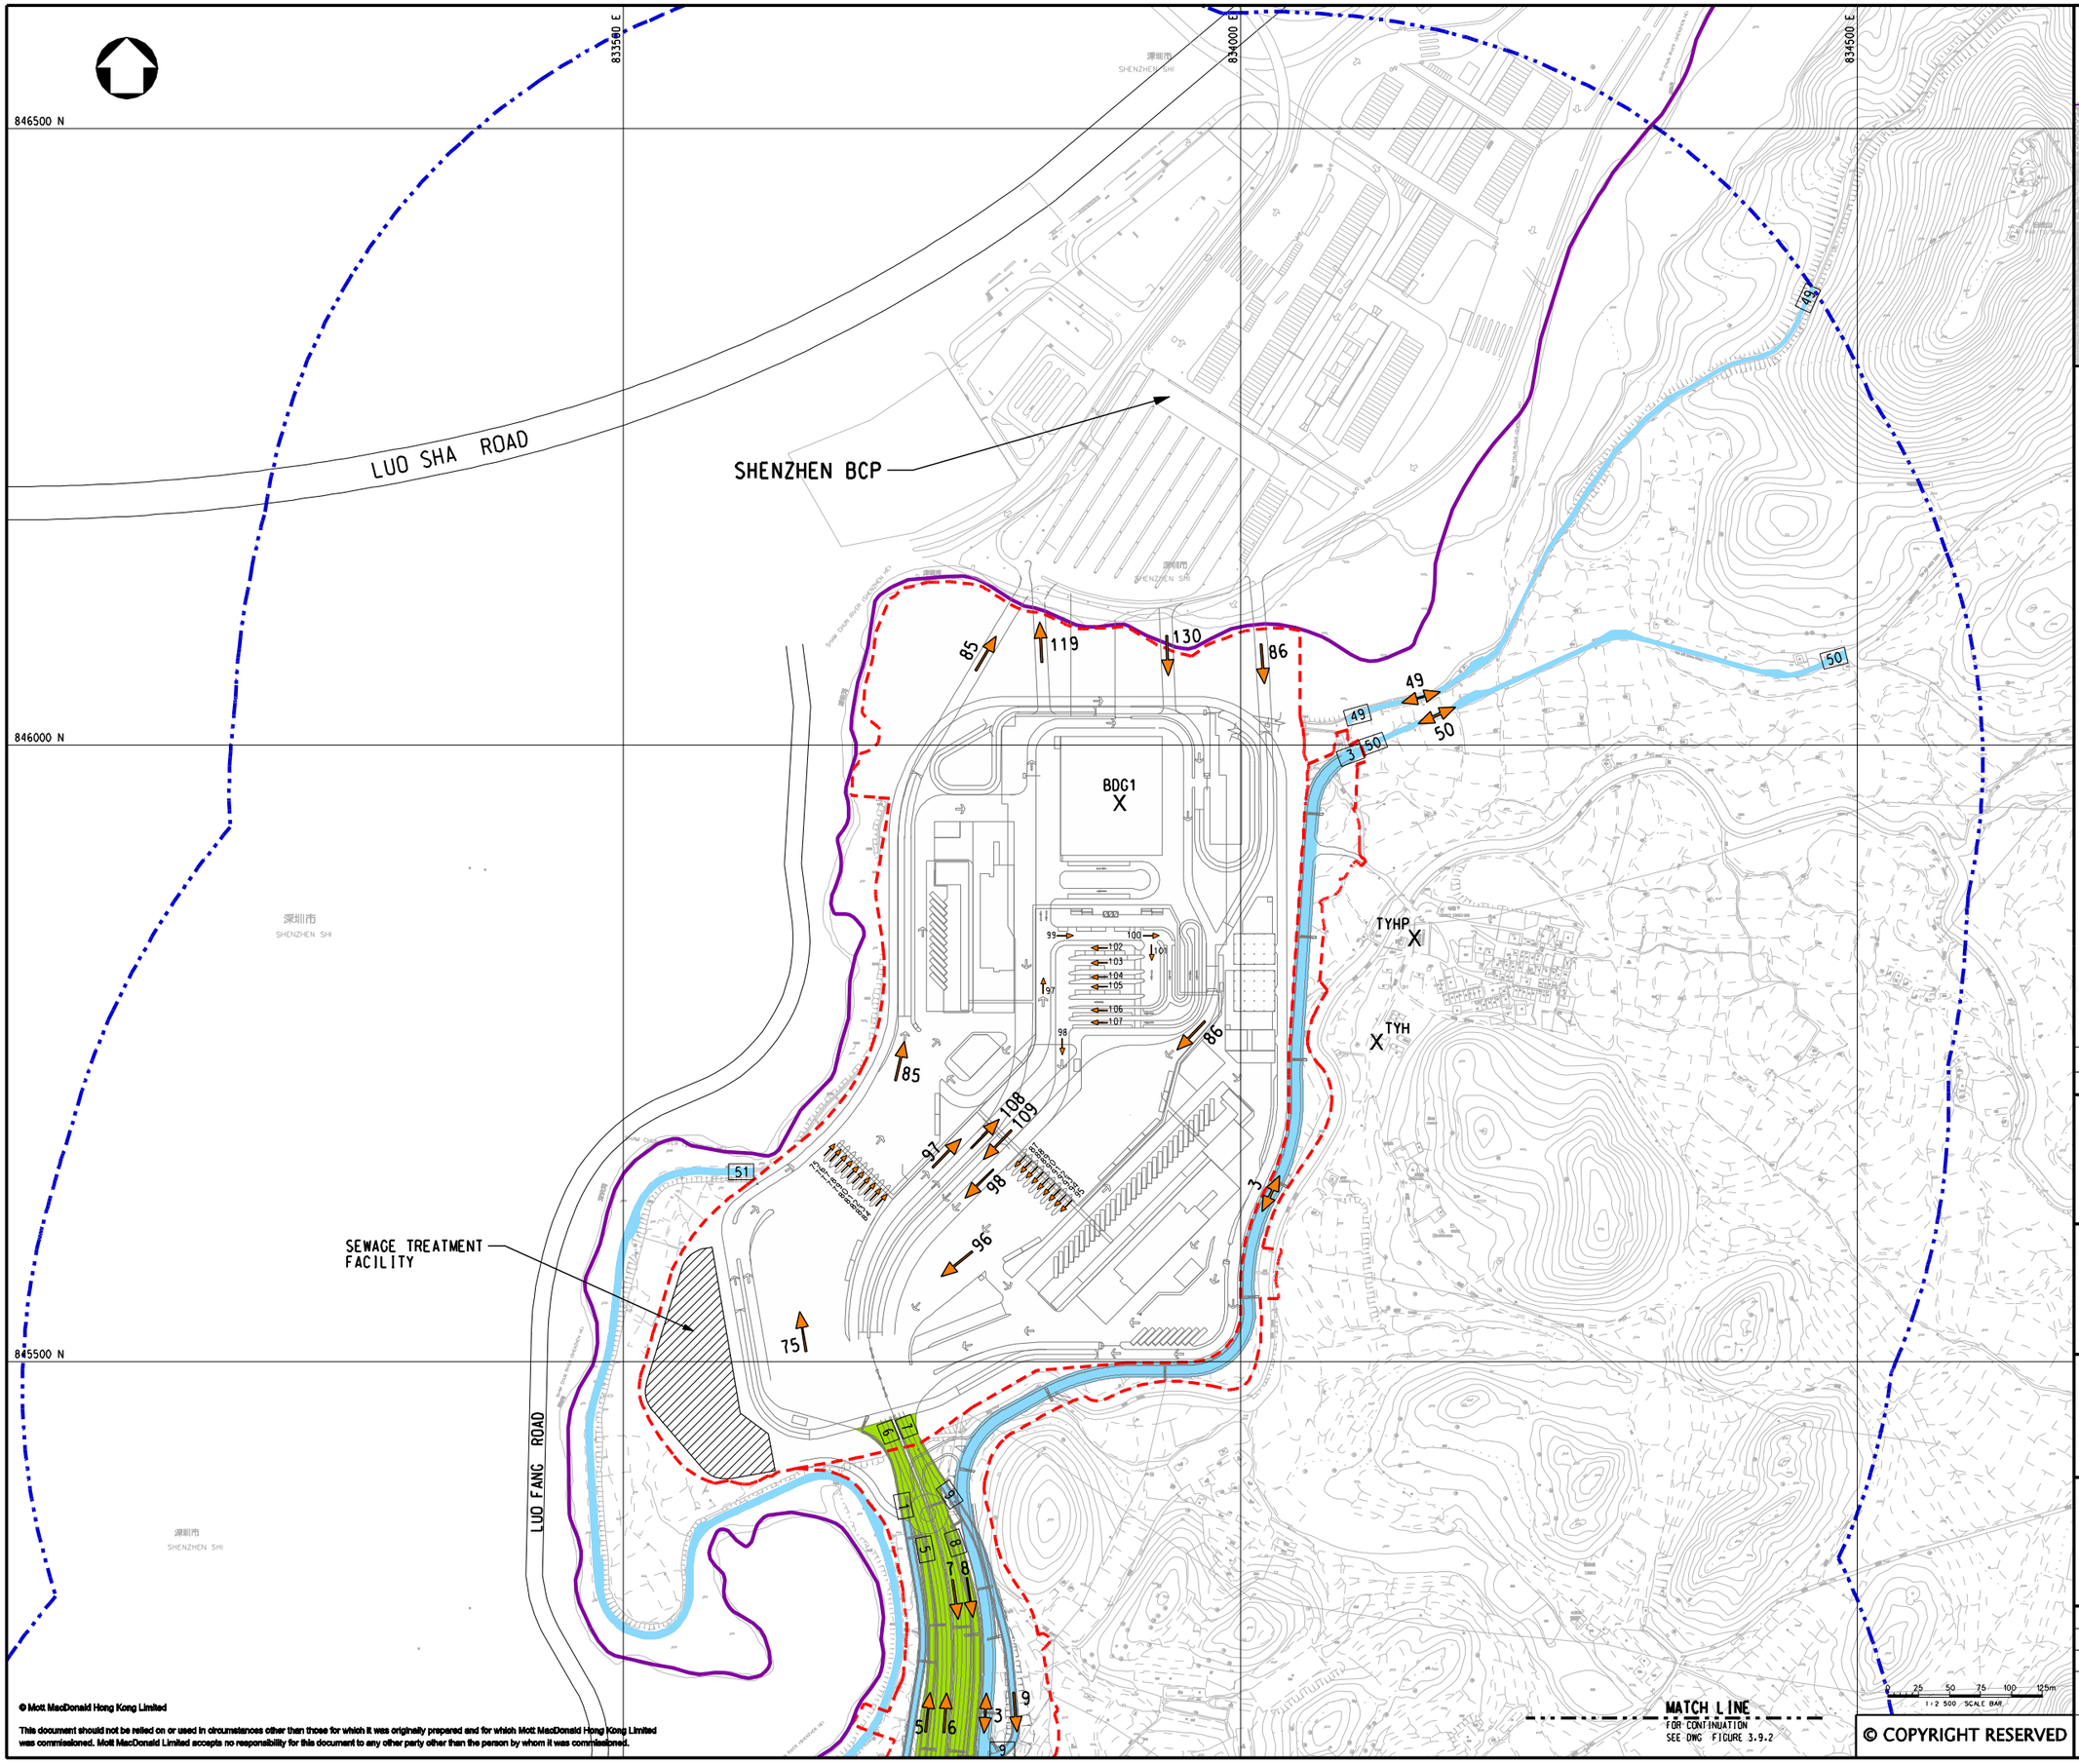

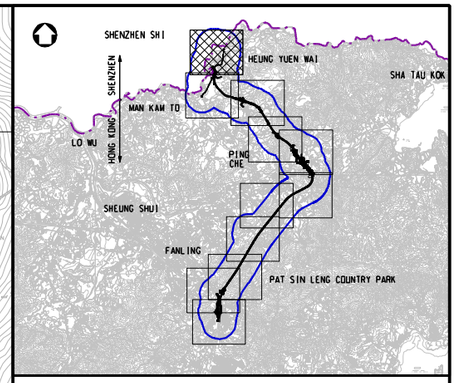

KEY PLAN
SCALE 1:100000

LEGEND:

- BOUNDARY OF HKSAR
- 500m ASSESSMENT AREA
- TENTATIVE WORKS AREA
- TRUNK ROAD (50 kph) (NO COLD START)
- LOCAL AND RURAL ROAD (50 kph) (COLD START)
- X AIR SENSITIVE RECEIVERS
- TRAFFIC FLOW DIRECTION
- 50 INDICATIVE ROAD LINK DEMARCATION

Rev	Date	Drawn	Description	Ch'k'd	App'd
P1	OCT 10	MING	FIRST ISSUE	IC	HT

Mott MacDonald
20/F Two Landmark East
100 How Ming Street
Kwun Tong, Kowloon
Hong Kong
T +852 2828 5757
F +852 2827 1823
W www.mottmac.com.hk

Client
CEDD
CIVIL ENGINEERING AND DEVELOPMENT DEPARTMENT

Project
AGREEMENT NO. CE45/2008(CE)
LIANTANG/HEUNG YUEN WAI BOUNDARY CONTROL POINT AND ASSOCIATED WORKS

Title
CLASSIFICATION OF ROAD TYPES (BCP LOWER LEVEL)
(SHEET 1 OF 12)

Designed	IC		Eng.Chk.	EC	
Drawn	MING		Coordination	EC	
Dwg.Chk.	IC		Approved	HT	
Scale at A1 1:2500		Project 255228			Status PRE
		CAD file j:\255228\report\env\eia\DI05\FIG 3-9.1a.dgn			
Drawing No FIGURE 3.9.1a					Rev P1

© COPYRIGHT RESERVED
© Mott MacDonald Hong Kong Limited
This document should not be relied on or used in circumstances other than those for which it was originally prepared and for which Mott MacDonald Hong Kong Limited was commissioned. Mott MacDonald Limited accepts no responsibility for this document to any other party other than the person by whom it was commissioned.

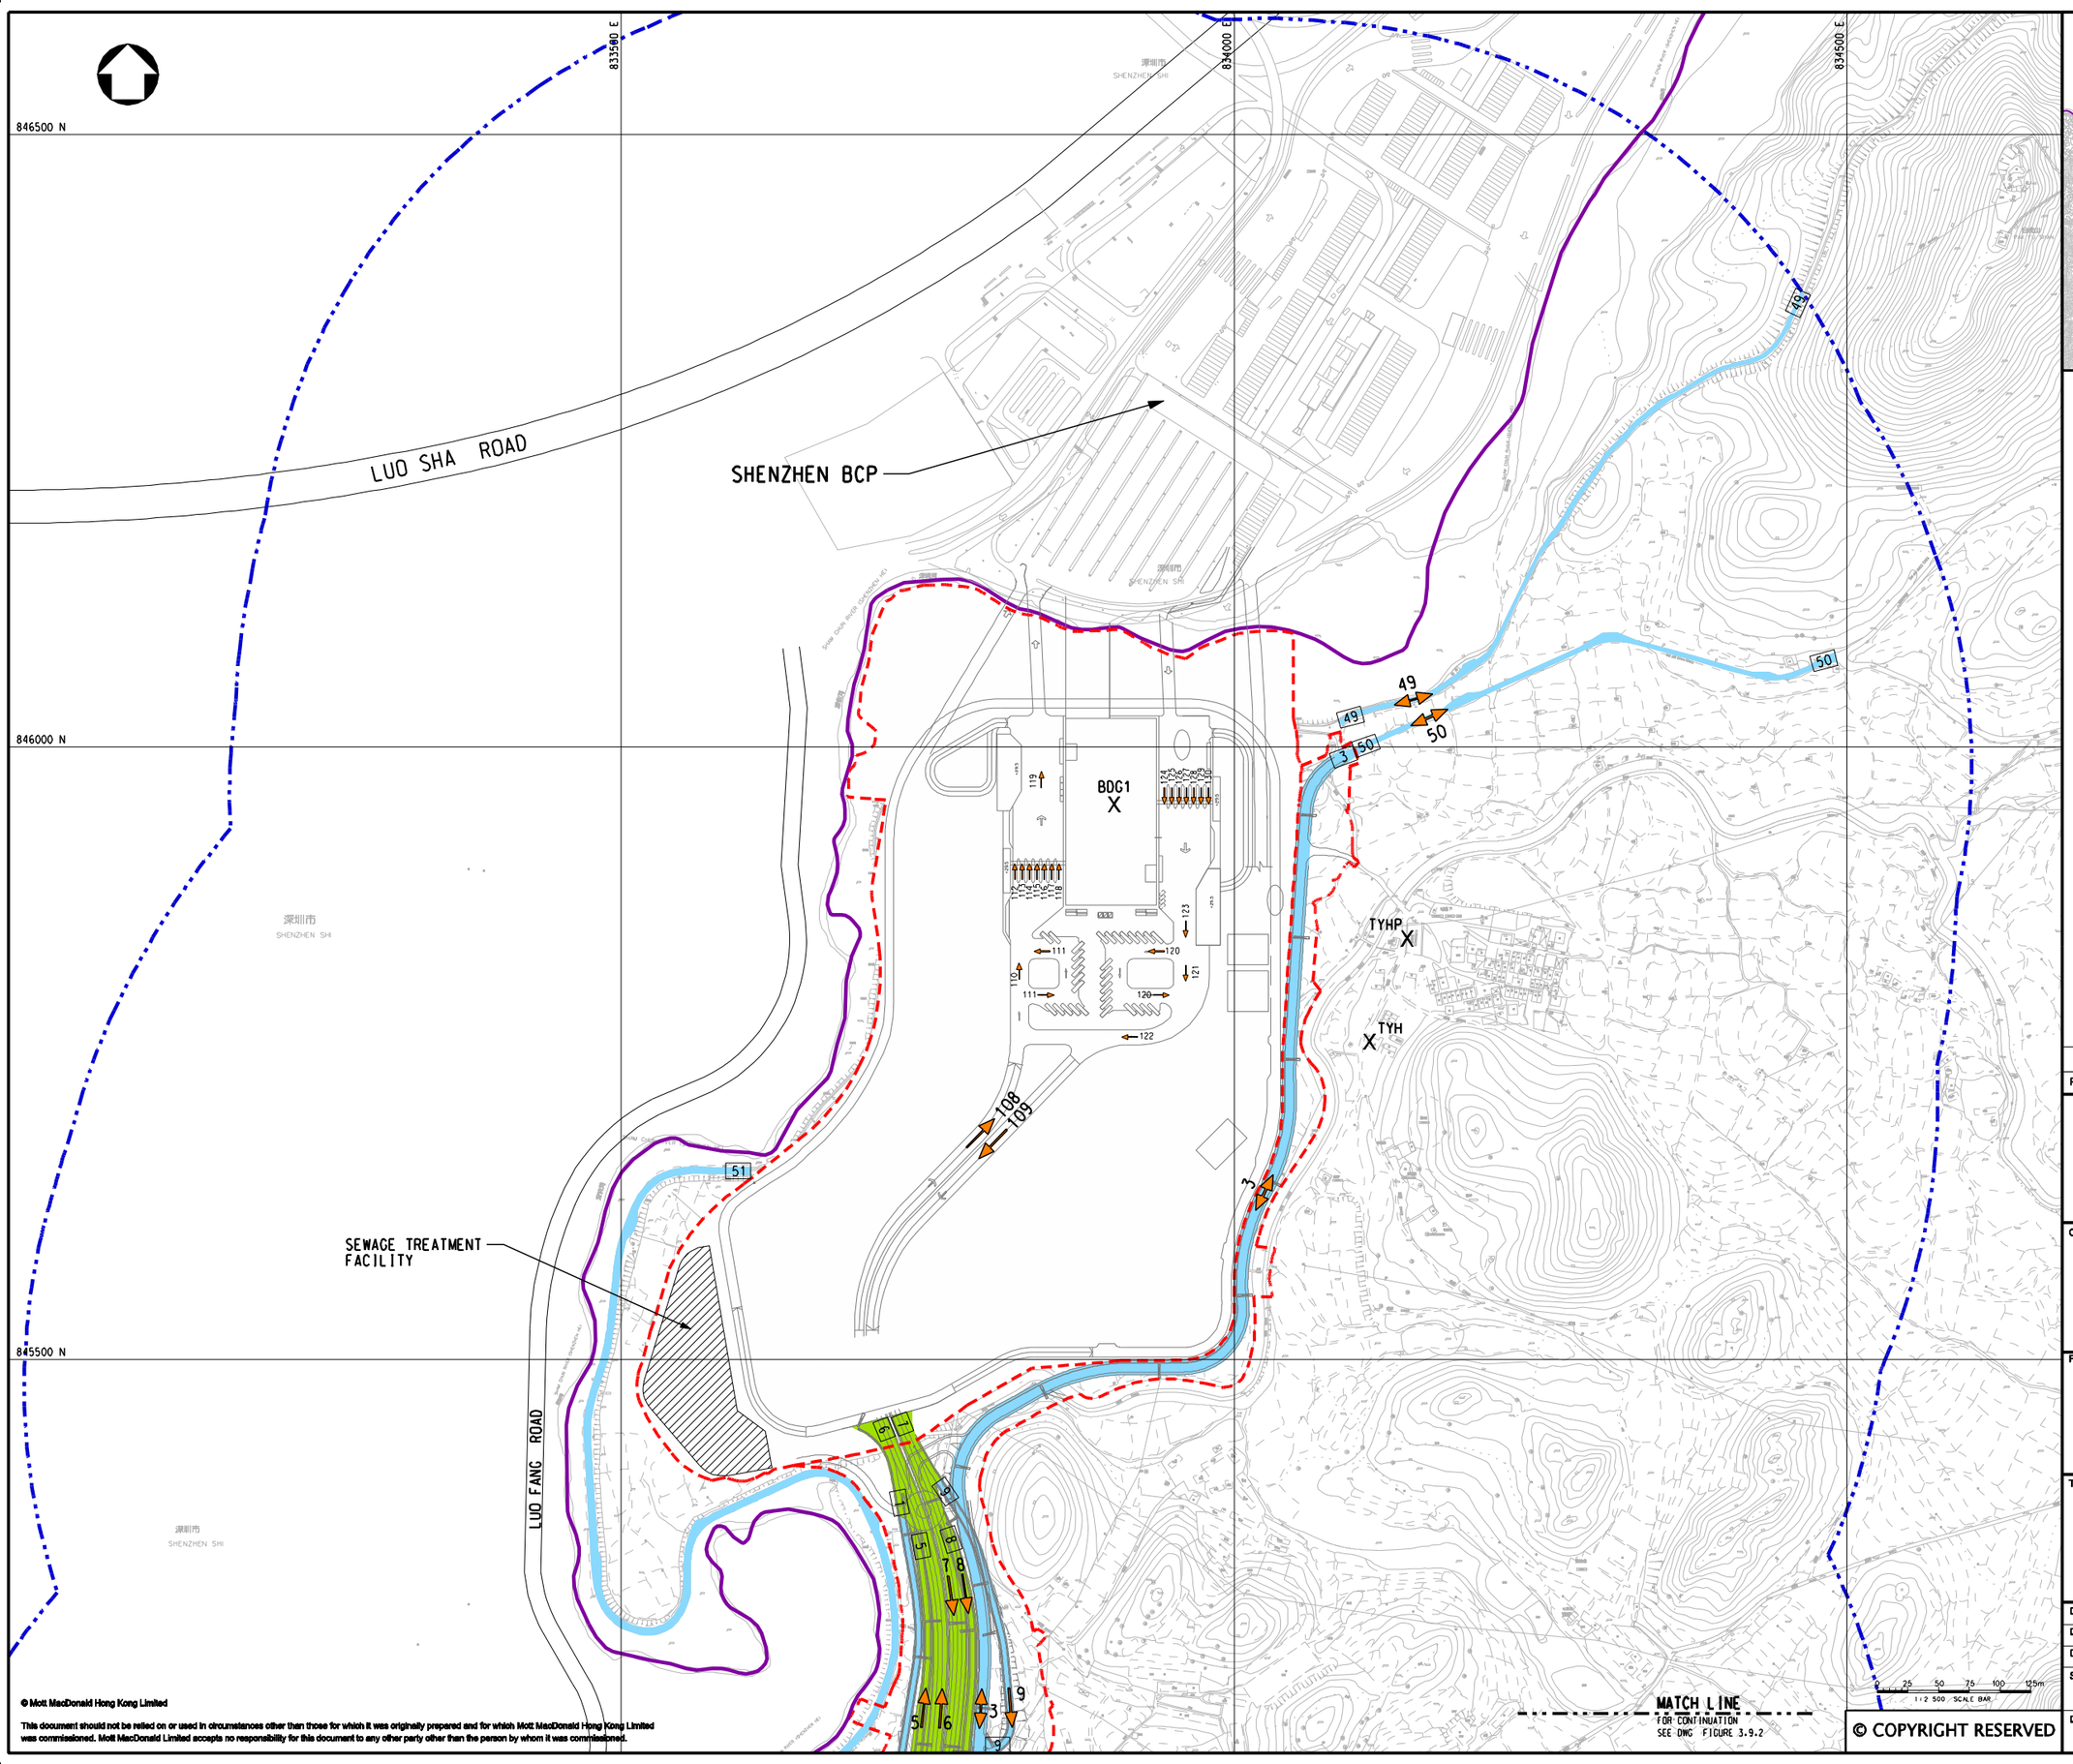

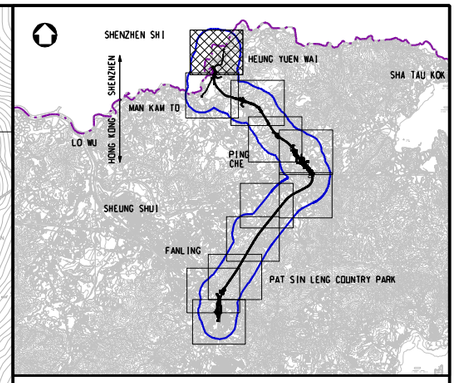

KEY PLAN
SCALE 1:100000

LEGEND:

- BOUNDARY OF HKSAR
- 500m ASSESSMENT AREA
- TENTATIVE WORKS AREA
- TRUNK ROAD (50 kph) (NO COLD START)
- LOCAL AND RURAL ROAD (50 kph) (COLD START)
- X AIR SENSITIVE RECEIVERS
- TRAFFIC FLOW DIRECTION
- 50 INDICATIVE ROAD LINK DEMARCATION

Rev	Date	Drawn	Description	Ch'k'd	App'd
P1	OCT 10	MING	FIRST ISSUE	IC	HT

Mott MacDonald
20/F Two Landmark East
100 How Ming Street
Kwun Tong, Kowloon
Hong Kong
T +852 2828 5757
F +852 2827 1823
W www.mottmac.com.hk

Client

CEDD
CIVIL ENGINEERING AND DEVELOPMENT DEPARTMENT

Project

AGREEMENT NO. CE45/2008(CE)
LIANTANG/HEUNG YUEN WAI BOUNDARY CONTROL POINT AND ASSOCIATED WORKS

Title

CLASSIFICATION OF ROAD TYPES
(BCP UPPER DECK LEVEL)
(SHEET 2 OF 12)

Designed	IC		Eng.Chk.	EC	
Drawn	MING		Coordination	EC	
Dwg.Chk.	IC		Approved	HT	

Scale at A1: 1:2500
Project: 255228
CAD file: j:\255228\report\env\eia\0105\FIG 3-9.b.dgn
Status: PRE
Drawing No: FIGURE 3.9.1b
Rev: P1

© COPYRIGHT RESERVED

© Mott MacDonald Hong Kong Limited

This document should not be relied on or used in circumstances other than those for which it was originally prepared and for which Mott MacDonald Hong Kong Limited was commissioned. Mott MacDonald Limited accepts no responsibility for this document to any other party other than the person by whom it was commissioned.

833000 E
833500 E
834000 E
834500 E
845000 N
844500 N
844000 N
LUO FANG ROAD
深圳市
SHENZHEN SHI
FOR CONTINUATION
SEE DWG FIGURE 3.9.1a & 3.9.1b
MATCH LINE
51
52
V1
V2
CY3
KL1
TKL1
TKL2
KTW1
KTW2
KTW4
KTW5
KTW6
KTW7
NYH1
FWW1
TF1
1
2
3
4
5
6
7
8
8a
8b
9
10
11
12
13
MATCH LINE
FOR CONTINUATION
SEE DWG FIGURE 3.9.3
0 25 50 75 100 125m
1:2 500 SCALE BAR

SHENZHEN SHI
SHENZHEN
HONG KONG
HEUNG YUEN WAI
SHA TAU KOK
MAN KAM TO
LO WU
PING CHE
SHEUNG SHUI
FANLING
PAT SIN LENG COUNTRY PARK

KEY PLAN
SCALE 1:100000

LEGEND:

- BOUNDARY OF HKSAR
- 500m ASSESSMENT AREA
- TENTATIVE WORKS AREA
- TRUNK ROAD (80 kph)
- TRUNK ROAD (50 kph) (NO COLD START)
- LOCAL AND RURAL ROAD (50 kph) (COLD START)
- X AIR SENSITIVE RECEIVERS
- TRAFFIC FLOW DIRECTION
- 50 INDICATIVE ROAD LINK DEMARCATION

Rev	Date	Drawn	Description	Ch'k'd	App'd
P2	OCT 10	MING	GENERAL REVISION	IC	HT
P1	AUG 10	MING	FIRST ISSUE	IC	HT

Mott MacDonald
20/F Two Landmark East
100 How Ming Street
Kwun Tong, Kowloon
Hong Kong
T +852 2828 5757
F +852 2827 1823
W www.mottmac.com.hk

Client

CEDD
CIVIL ENGINEERING AND DEVELOPMENT DEPARTMENT

Project

AGREEMENT NO. CE45/2008(CE)
LIANTANG/HEUNG YUEN WAI BOUNDARY CONTROL POINT AND ASSOCIATED WORKS

Title

CLASSIFICATION OF ROAD TYPES

(SHEET 3 OF 12)

Designed	IC		Eng.Chk.	EC	
Drawn	MING		Coordination	EC	
Dwg.Chk.	IC		Approved	HT	

Scale at A1: 1:2500
Project: 255228
CAD file: $FILE$
Status: PRE
Drawing No: FIGURE 3.9.2
Rev: P2

© Mott MacDonald Hong Kong Limited

This document should not be relied on or used in circumstances other than those for which it was originally prepared and for which Mott MacDonald Hong Kong Limited was commissioned. Mott MacDonald Limited accepts no responsibility for this document to any other party other than the person by whom it was commissioned.

© COPYRIGHT RESERVED

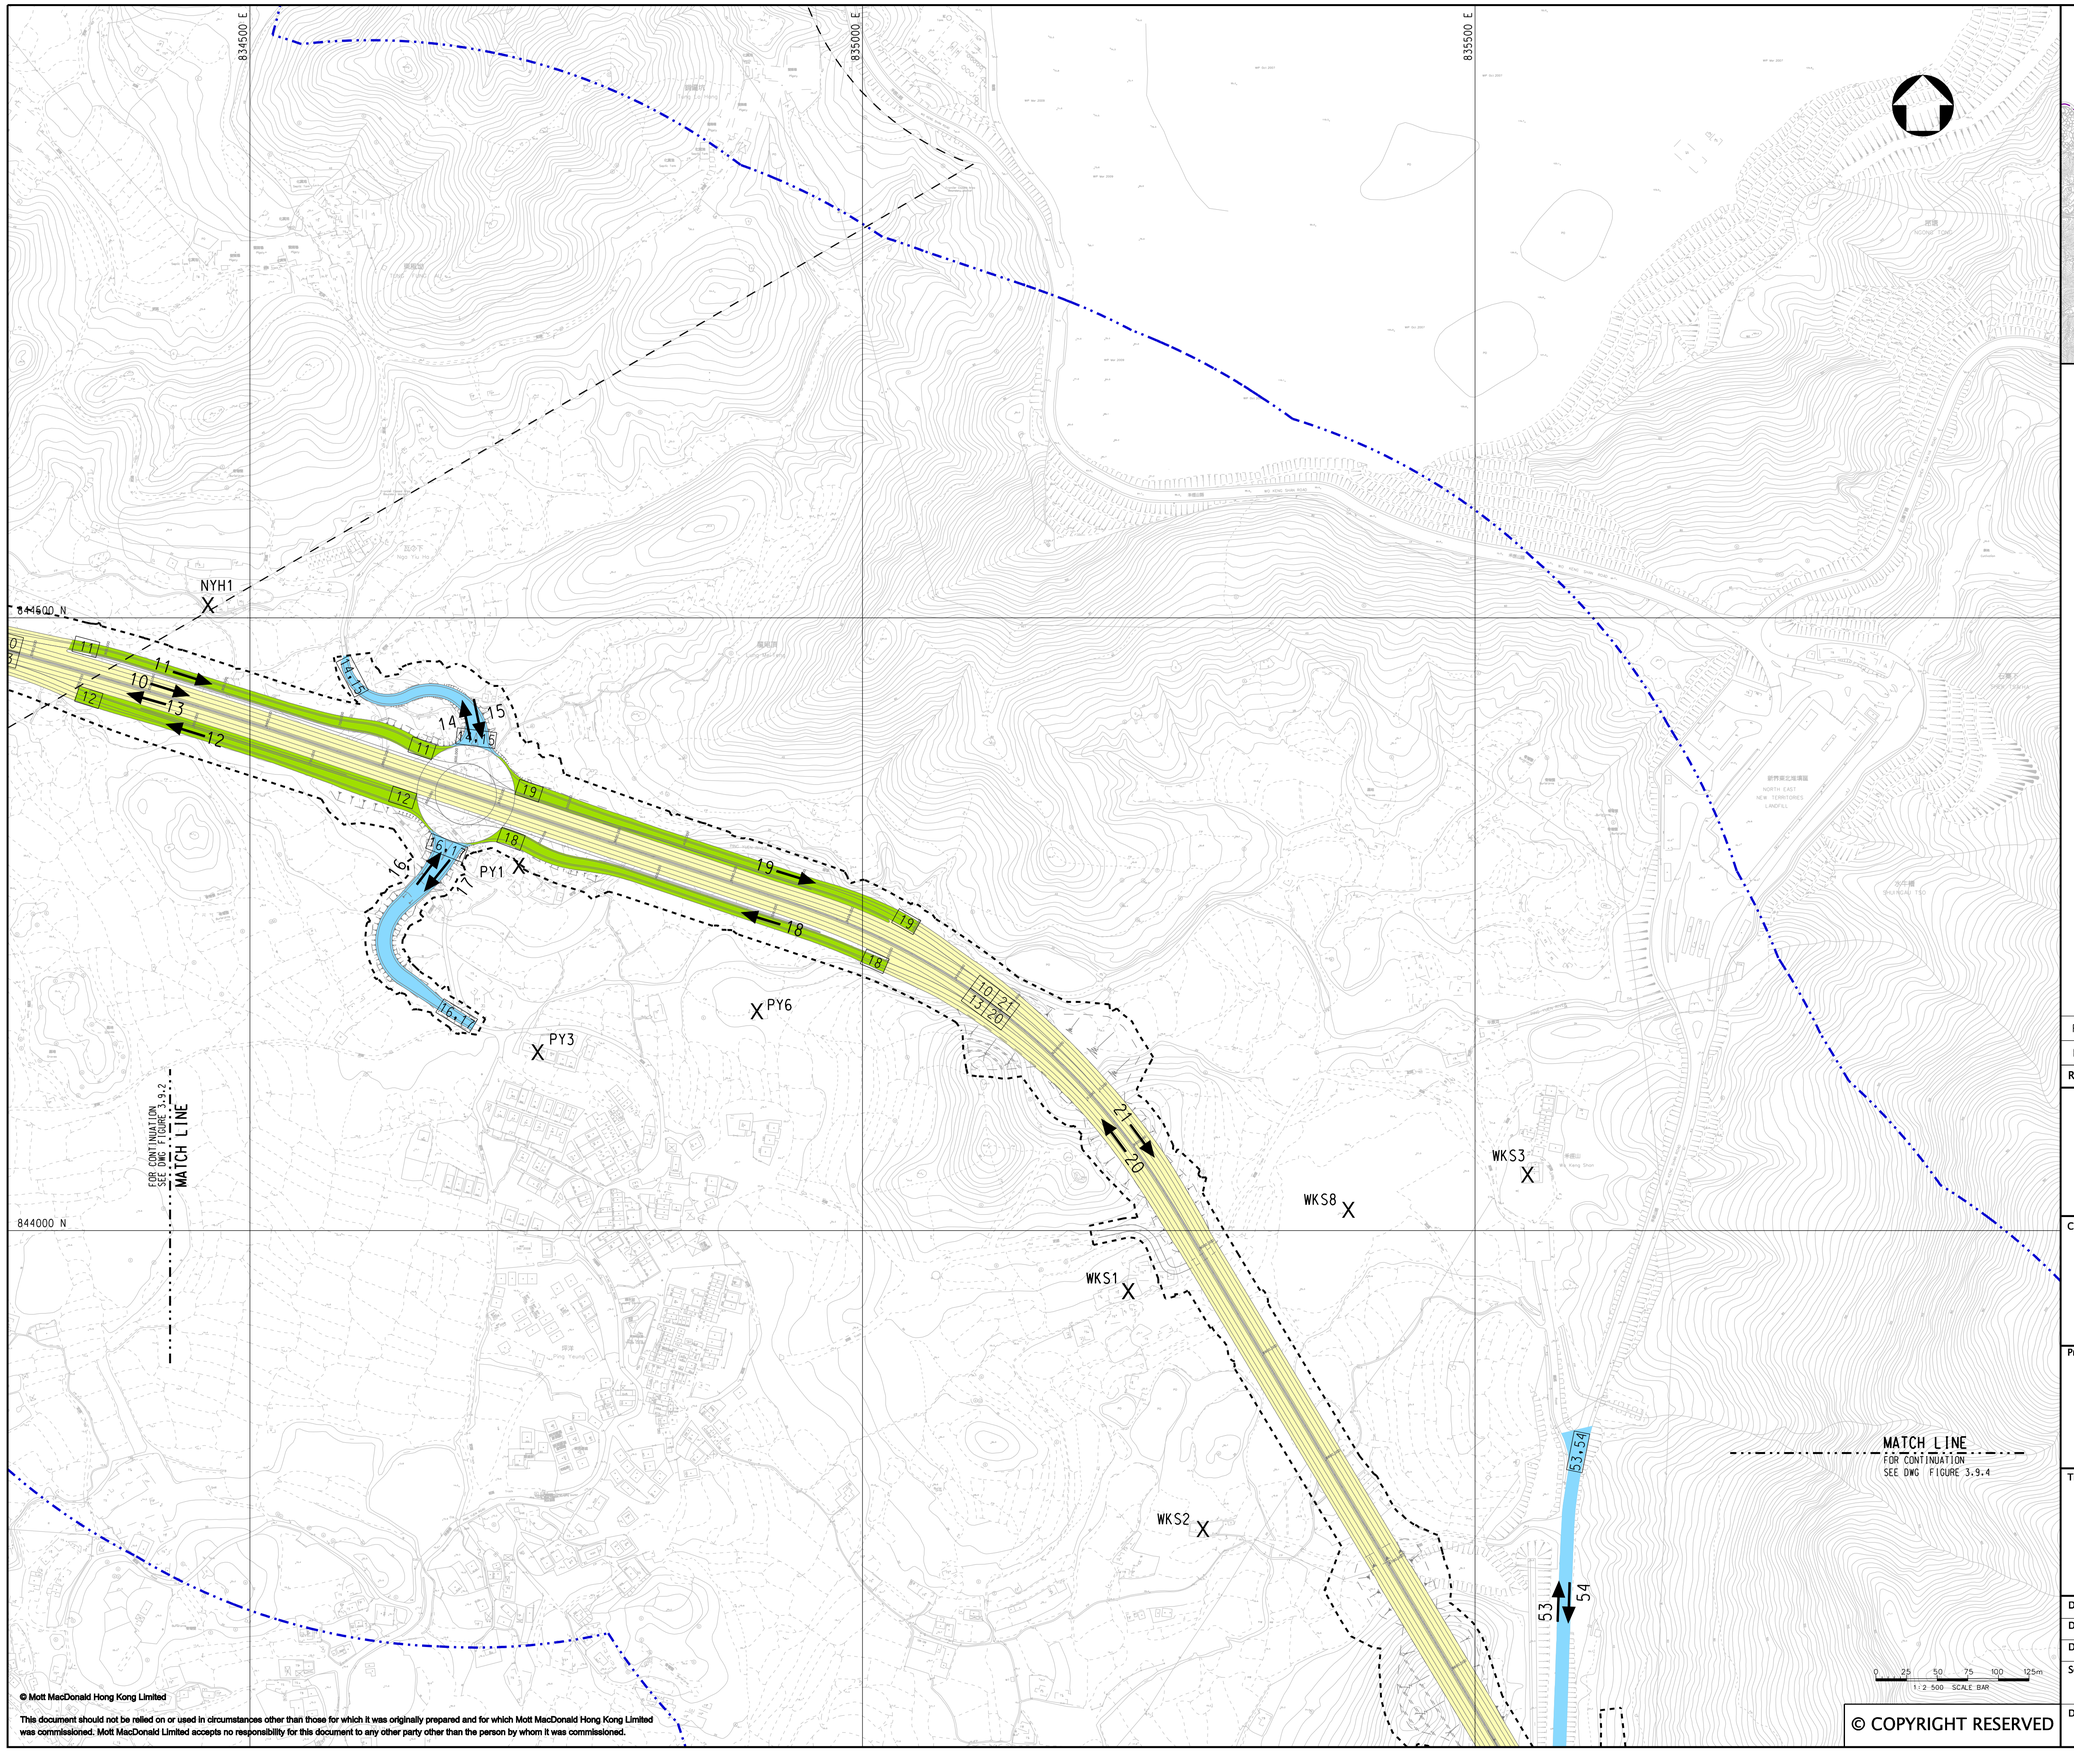

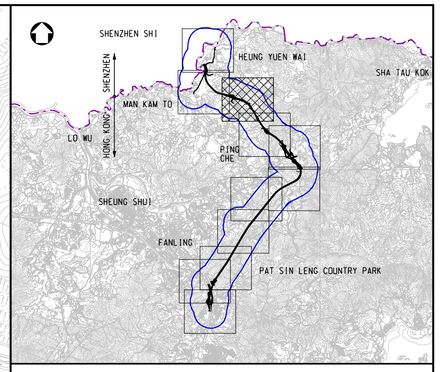

KEY PLAN
SCALE 1:100000

LEGEND:

- 500m ASSESSMENT AREA
- TENTATIVE WORKS AREA
- TRUNK ROAD (80 kph)
- TRUNK ROAD (50 kph) (NO COLD START)
- LOCAL AND RURAL ROAD (50 kph) (COLD START)
- X AIR SENSITIVE RECEIVERS
- TRAFFIC FLOW DIRECTION
- 50 INDICATIVE ROAD LINK DEMARCATION

Rev	Date	Drawn	Description	Ch'k'd	App'd
P2	OCT 10	MING	GENERAL REVISION	IC	HT
P1	AUG 10	MING	FIRST ISSUE	IC	HT

Mott MacDonald
20/F Two Landmark East
100 How Ming Street
Kwun Tong, Kowloon
Hong Kong
T +852 2828 5757
F +852 2827 1823
W www.mottmac.com.hk

Client

CEDD
CIVIL ENGINEERING AND DEVELOPMENT DEPARTMENT

Project

AGREEMENT NO. CE45/2008(CE)
LIANTANG/HEUNG YUEN WAI BOUNDARY CONTROL POINT AND ASSOCIATED WORKS

Title

CLASSIFICATION OF ROAD TYPES

(SHEET 4 OF 12)

Designed	IC		Eng.Chk.	EC	
Drawn	MING		Coordination	EC	
Dwg.Chk.	IC		Approved	HT	
Scale at A1	1:2500	Project	255228	Status	PRE
		CAD file	$FILE$		
Drawing No	FIGURE 3.9.3			Rev	P2

© Mott MacDonald Hong Kong Limited

This document should not be relied on or used in circumstances other than those for which it was originally prepared and for which Mott MacDonald Hong Kong Limited was commissioned. Mott MacDonald Limited accepts no responsibility for this document to any other party other than the person by whom it was commissioned.

© COPYRIGHT RESERVED

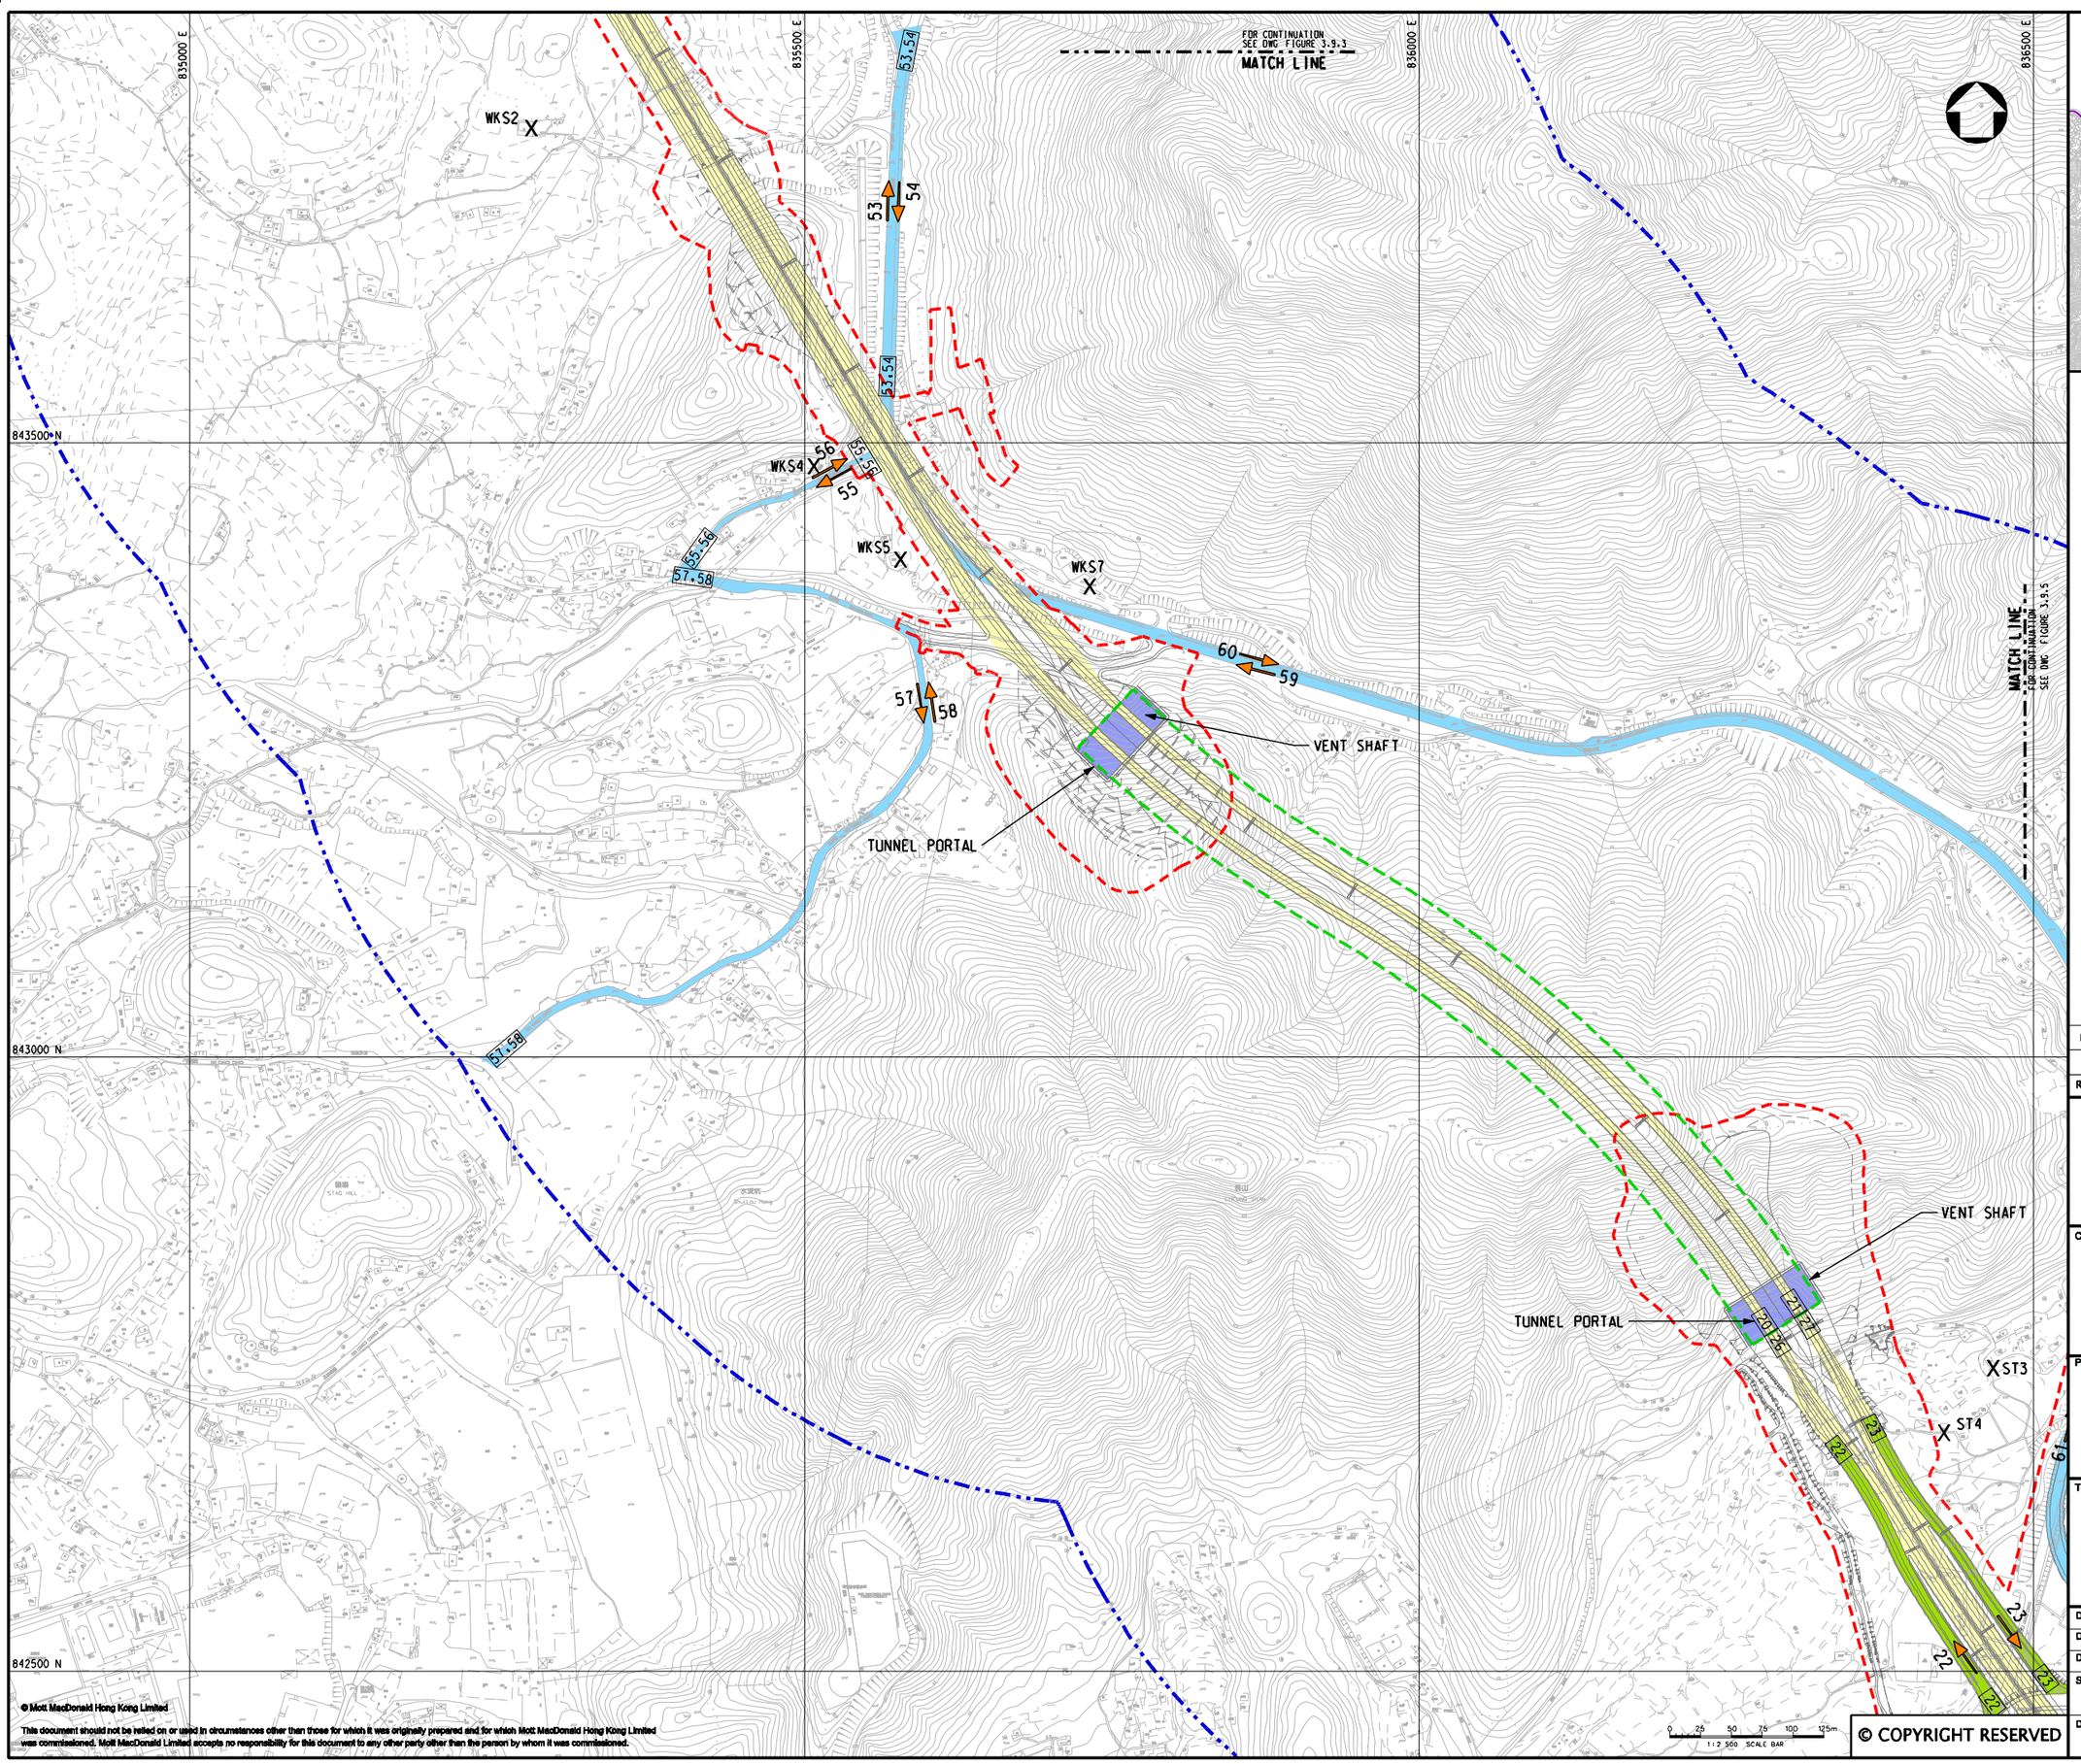

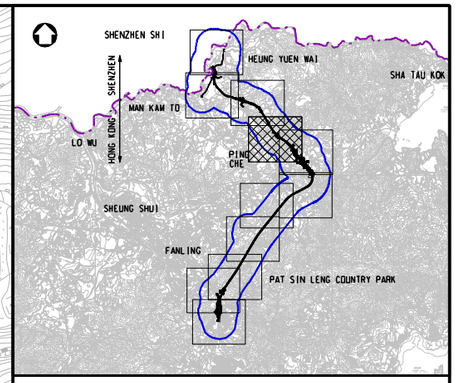

KEY PLAN
SCALE 1:100000

LEGEND:

- 500m ASSESSMENT AREA
- TENTATIVE WORKS AREA
- TUNNEL SECTION
- TRUNK ROAD (80 kph)
- TRUNK ROAD (50 kph) (NO COLD START)
- LOCAL AND RURAL ROAD (50 kph) (COLD START)
- PROPOSED TUNNEL VENTILATION BUILDING
- X AIR SENSITIVE RECEIVERS
- TRAFFIC FLOW DIRECTION
- 50 INDICATIVE ROAD LINK DEMARCATION

Rev	Date	Drawn	Description	Ch'k'd	App'd
P2	OCT 10	MING	GENERAL REVISION	IC	HT
P1	AUG 10	MING	FIRST ISSUE	IC	HT

Mott MacDonald
20/F Two Landmark East
100 How Ming Street
Kwun Tong, Kowloon
Hong Kong
T +852 2828 5757
F +852 2827 1823
W www.mottmac.com.hk

Client

CEDD
CIVIL ENGINEERING AND DEVELOPMENT DEPARTMENT

Project

AGREEMENT NO. CE45/2008(CE)
LIANTANG/HEUNG YUEN WAI BOUNDARY CONTROL POINT AND ASSOCIATED WORKS

Title

CLASSIFICATION OF ROAD TYPES

(SHEET 5 OF 12)

Designed	IC		Eng.Chk.	EC	
Drawn	MING		Coordination	EC	
Dwg.Chk.	IC		Approved	HT	

Scale at A1: 1:2500
Project: 255228
CAD file: j:\255228\report\env\eia\0105\FIG 3-9.4.dgn
Status: PRE
Drawing No: FIGURE 3.9.4
Rev: P2

© COPYRIGHT RESERVED
© Mott MacDonald Hong Kong Limited
This document should not be relied on or used in circumstances other than those for which it was originally prepared and for which Mott MacDonald Hong Kong Limited was commissioned. Mott MacDonald Limited accepts no responsibility for this document to any other party other than the person by whom it was commissioned.

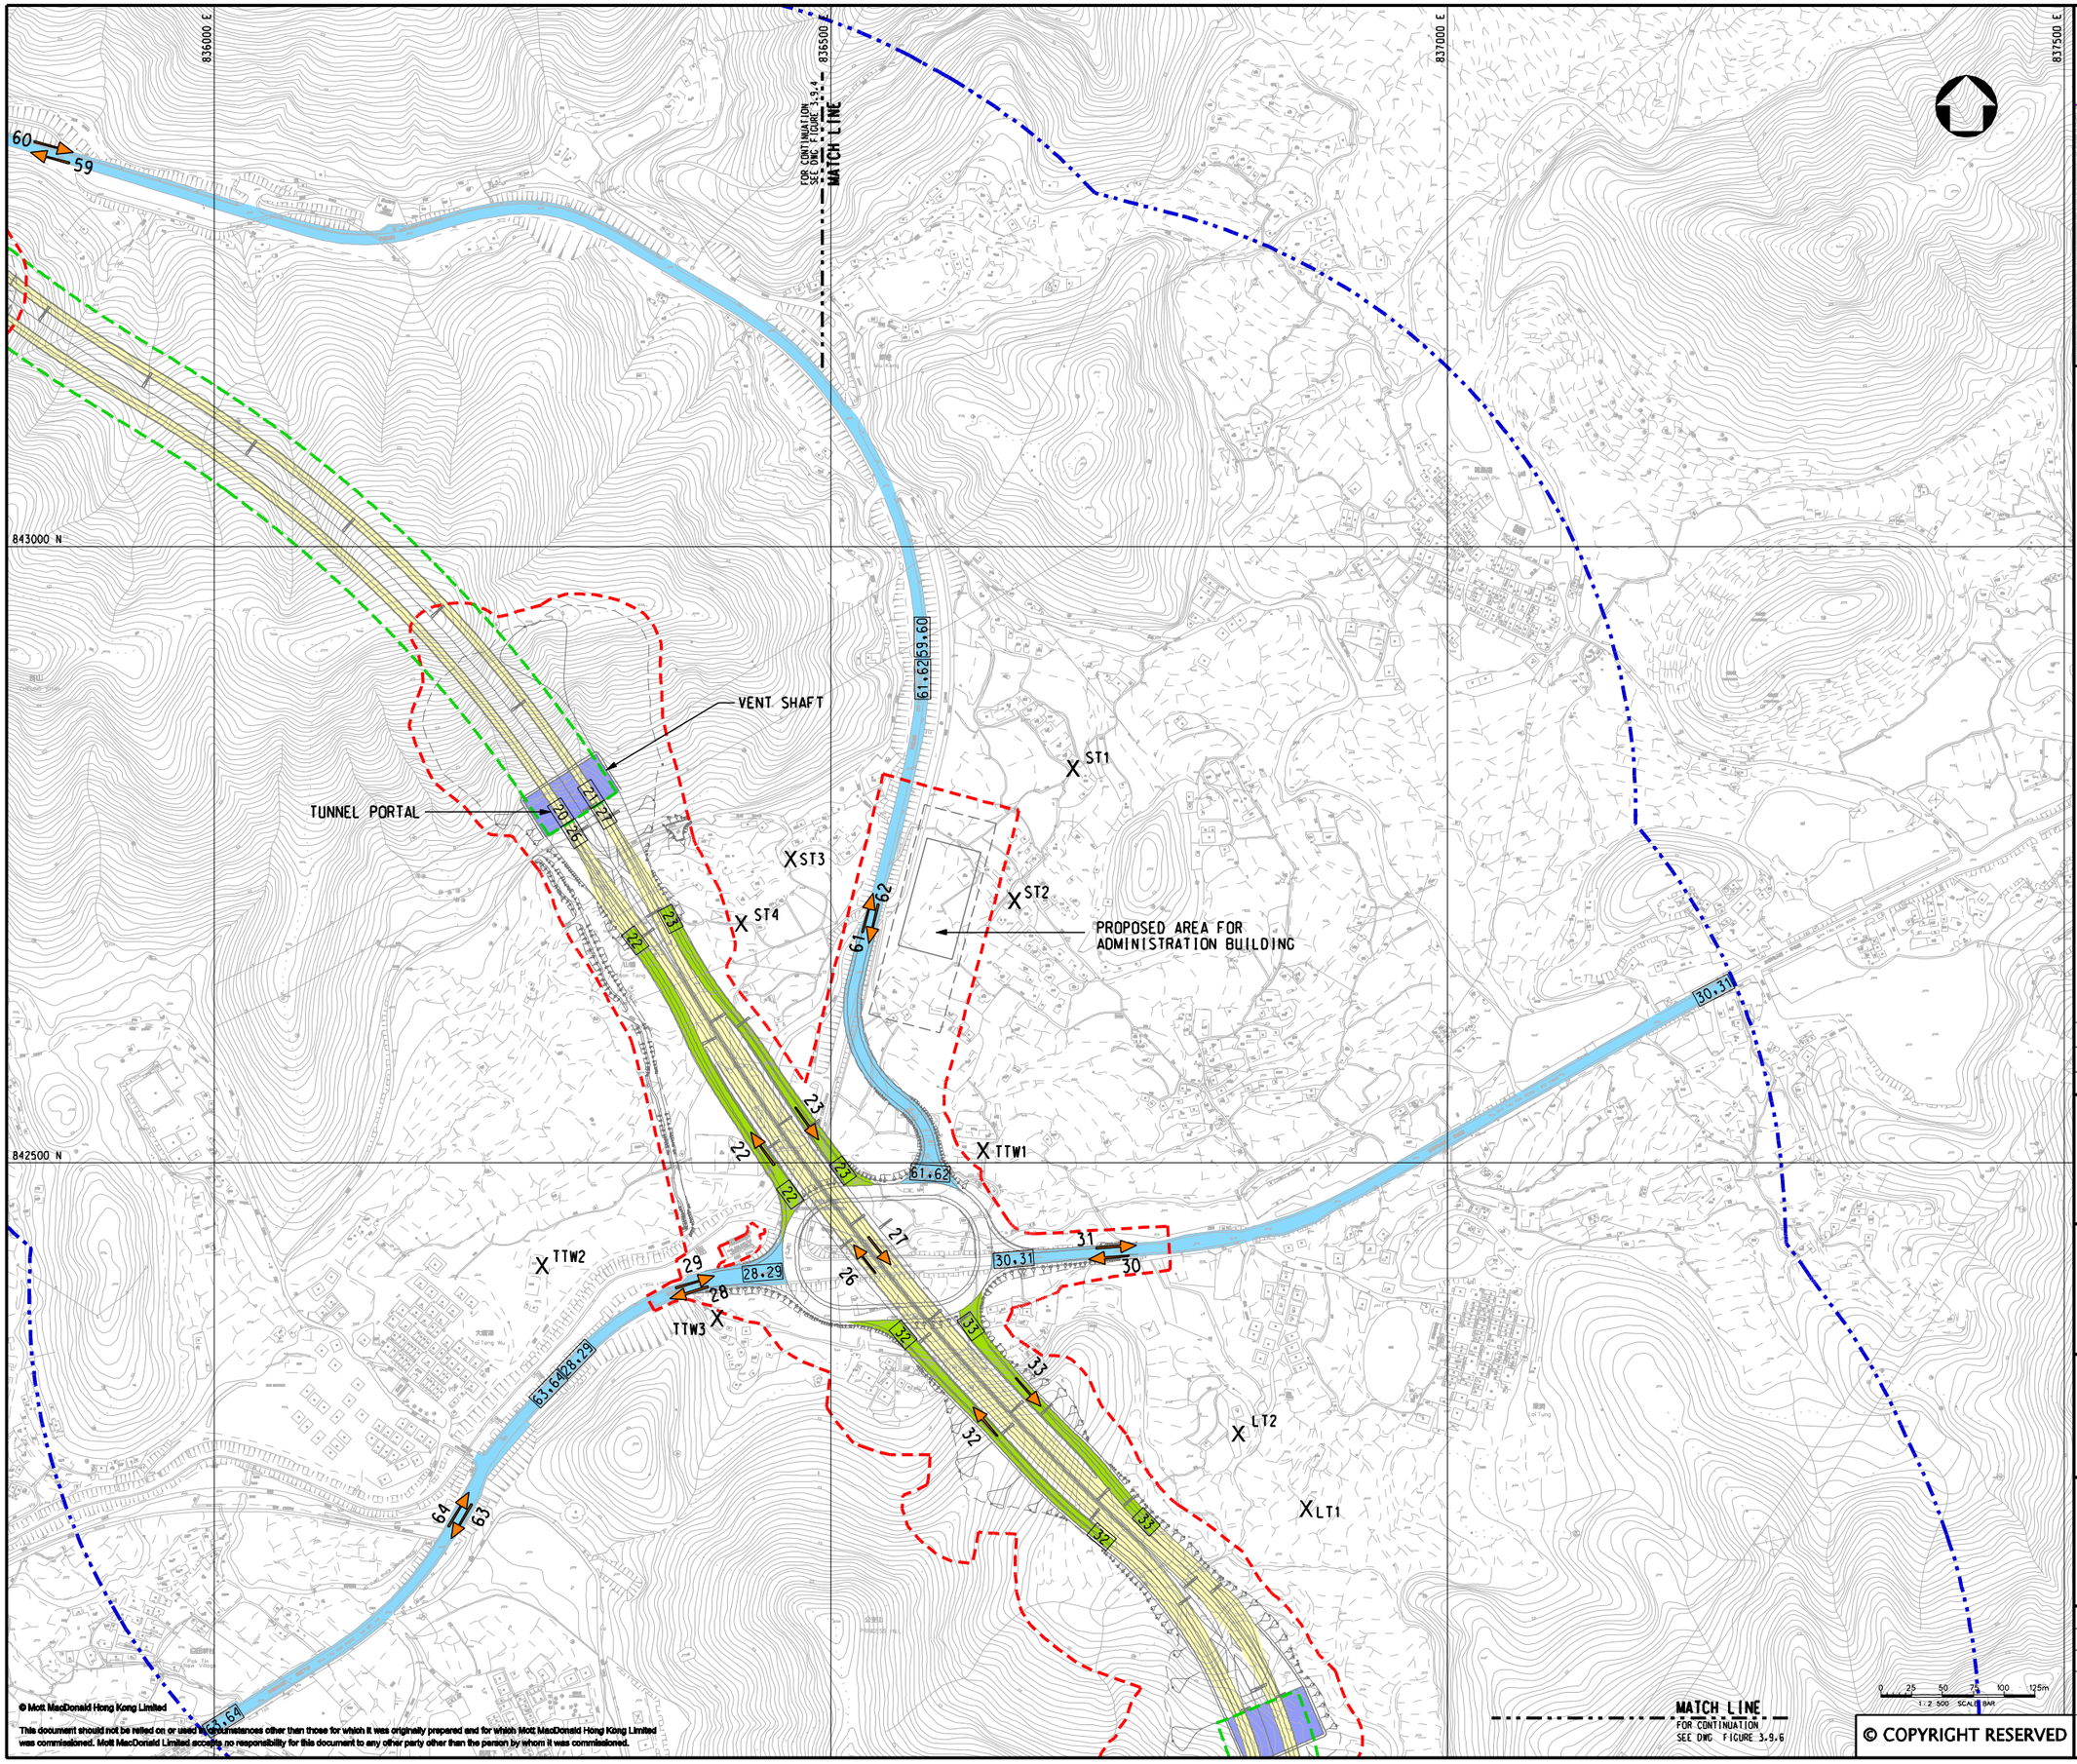

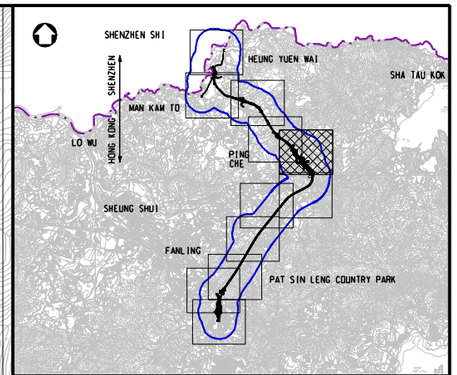

KEY PLAN
SCALE 1:100000

LEGEND:

- 500m ASSESSMENT AREA
- TENTATIVE WORKS AREA
- TUNNEL SECTION
- TRUNK ROAD (80 kph)
- TRUNK ROAD (50 kph) (NO COLD START)
- LOCAL AND RURAL ROAD (50 kph) (COLD START)
- PROPOSED TUNNEL VENTILATION BUILDING
- X AIR SENSITIVE RECEIVERS
- TRAFFIC FLOW DIRECTION
- 50 INDICATIVE ROAD LINK DEMARCATION

Rev	Date	Drawn	Description	Ch'k'd	App'd
P2	OCT 10	MING	GENERAL REVISION	IC	HT
P1	AUG 10	MING	FIRST ISSUE	IC	HT

Mott MacDonald
20/F Two Landmark East
100 How Ming Street
Kwun Tong, Kowloon
Hong Kong
T +852 2828 5757
F +852 2827 1823
W www.mottmac.com.hk

Client

CEDD
CIVIL ENGINEERING AND DEVELOPMENT DEPARTMENT

Project

AGREEMENT NO. CE45/2008(CE)
LIANTANG/HEUNG YUEN WAI BOUNDARY CONTROL POINT AND ASSOCIATED WORKS

Title

CLASSIFICATION OF ROAD TYPES

(SHEET 6 OF 12)

Designed	IC		Eng.Chk.	EC	
Drawn	MING		Coordination	EC	
Dwg.Chk.	IC		Approved	HT	

Scale at A1: 1:2500
Project: 255228
CAD file: j:\255228\report\env\eia\101015\FIG 3-9.5.dgn
Status: PRE
Drawing No: FIGURE 3.9.5
Rev: P2

© COPYRIGHT RESERVED

© Mott MacDonald Hong Kong Limited

This document should not be relied on or used in circumstances other than those for which it was originally prepared and for which Mott MacDonald Hong Kong Limited was commissioned. Mott MacDonald Limited accepts no responsibility for this document to any other party other than the person by whom it was commissioned.

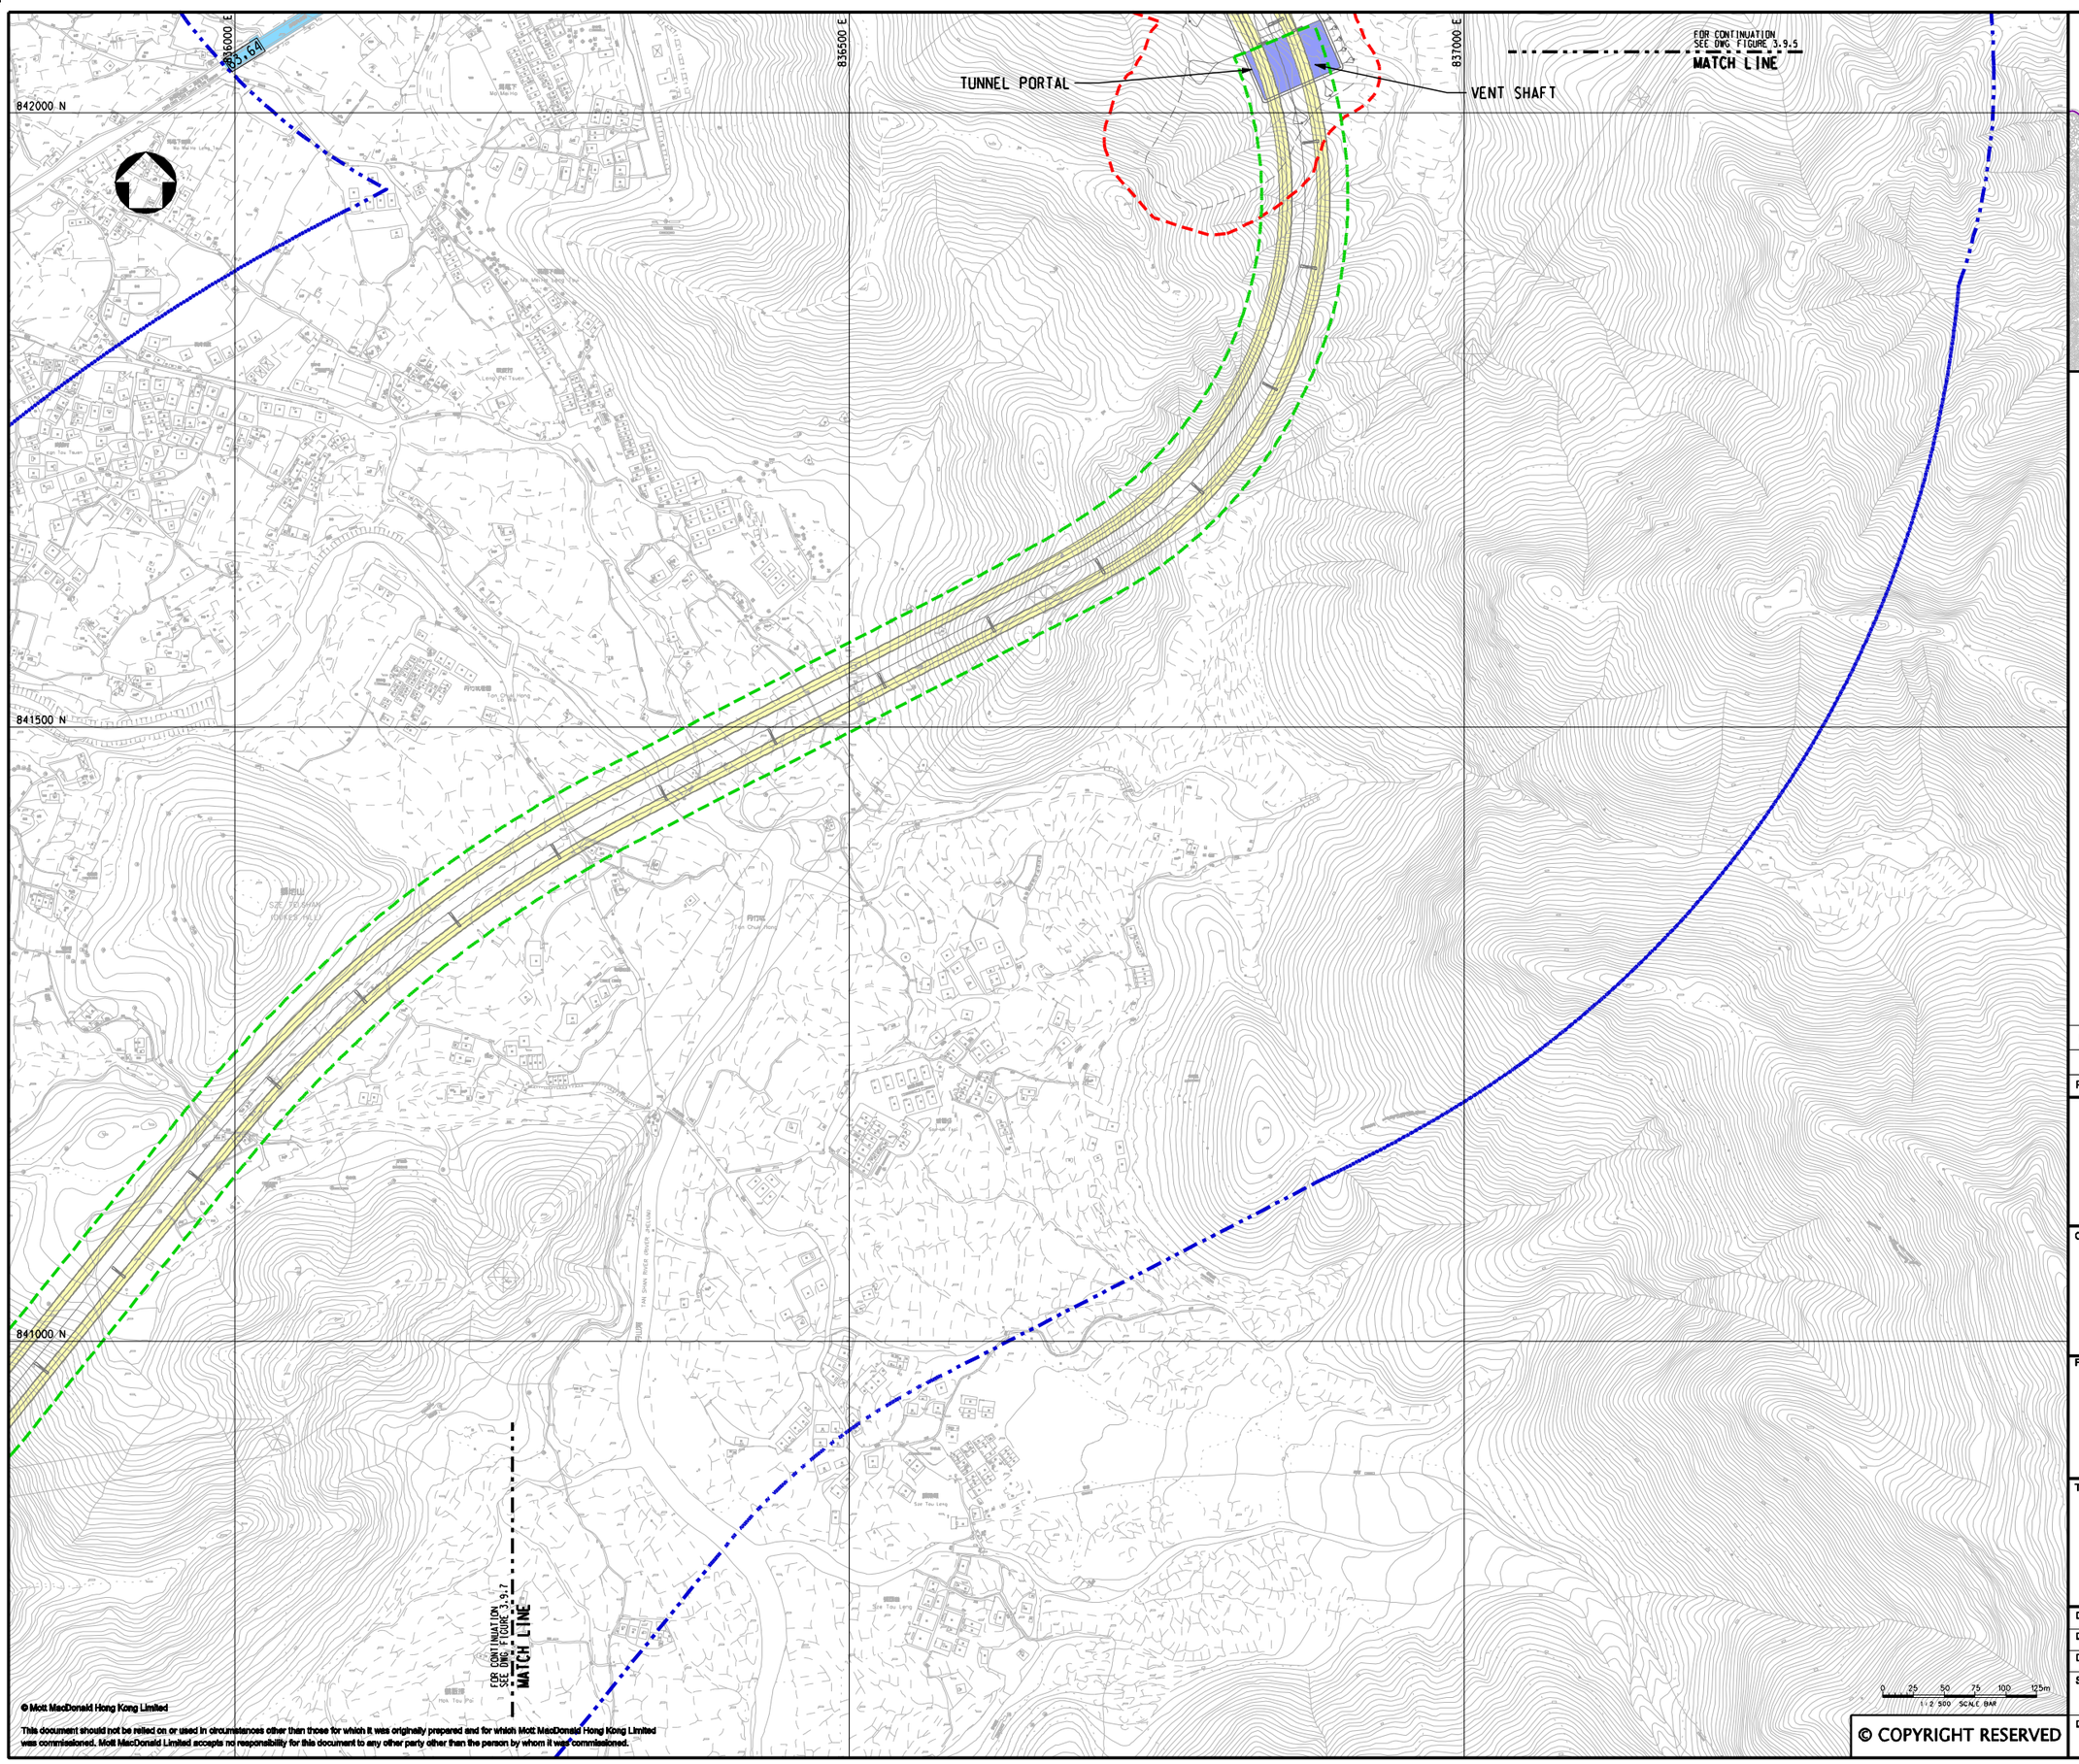

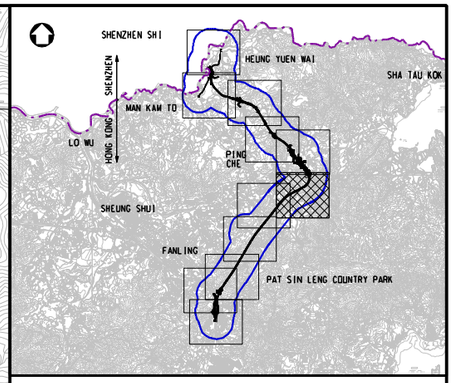

KEY PLAN
SCALE 1:100000

LEGEND:

- 500m ASSESSMENT AREA
- TENTATIVE WORKS AREA
- TUNNEL SECTION
- TRUNK ROAD (80 kph)
- PROPOSED TUNNEL VENTILATION BUILDING
- 50 INDICATIVE ROAD LINK DEMARCATION

Rev	Date	Drawn	Description	Ch'k'd	App'd
P2	OCT 10	MING	GENERAL REVISION	IC	HT
P1	AUG 10	MING	FIRST ISSUE	IC	HT

Mott MacDonald
20/F Two Landmark East
100 How Ming Street
Kwun Tong, Kowloon
Hong Kong
T +852 2828 5757
F +852 2827 1823
W www.mottmac.com.hk

Client

CEDD
CIVIL ENGINEERING AND DEVELOPMENT DEPARTMENT

Project

AGREEMENT NO. CE45/2008(CE)
LIANTANG/HEUNG YUEN WAI BOUNDARY CONTROL POINT AND ASSOCIATED WORKS

Title

CLASSIFICATION OF ROAD TYPES

(SHEET 7 OF 12)

Designed	IC		Eng.Chk.	EC	
Drawn	MING		Coordination	EC	
Dwg.Chk.	IC		Approved	HT	
Scale at A1 1:2500		Project 255228			Status PRE
		CAD file j:\255228\report\env\eia\DI05\FIG 3-9.6.dgn			
Drawing No FIGURE 3.9.6					Rev P2

© COPYRIGHT RESERVED
© Mott MacDonald Hong Kong Limited
This document should not be relied on or used in circumstances other than those for which it was originally prepared and for which Mott MacDonald Hong Kong Limited was commissioned. Mott MacDonald Limited accepts no responsibility for this document to any other party other than the person by whom it was commissioned.

835000 E
835500 E
836000 E
841500 N
841000 N
840500 N

MATCH LINE
FOR CONTINUATION
SEE DWG FIGURE 3.9.8

MATCH LINE
FOR CONTINUATION
SEE DWG FIGURE 3.9.6

0 25 50 75 100 125m
1:2 500 SCALE BAR

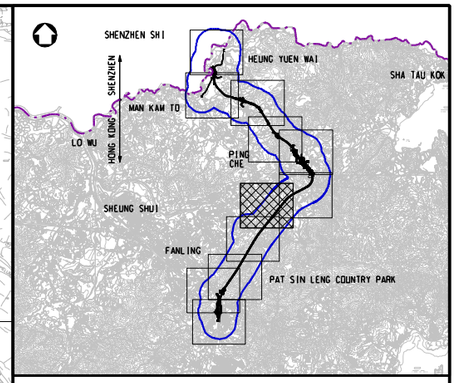

KEY PLAN
SCALE 1:100000

LEGEND:

- 500m ASSESSMENT AREA
- TUNNEL SECTION
- TRUNK ROAD (80 kph)

Rev	Date	Drawn	Description	Ch'k'd	App'd
P2	OCT 10	MING	GENERAL REVISION	IC	HT
P1	AUG 10	MING	FIRST ISSUE	IC	HT

Mott MacDonald
20/F Two Landmark East
100 How Ming Street
Kwun Tong, Kowloon
Hong Kong
T +852 2828 5757
F +852 2827 1823
W www.mottmac.com.hk

Client

CEDD
CIVIL ENGINEERING AND DEVELOPMENT DEPARTMENT

Project

AGREEMENT NO. CE45/2008(CE)
LIANTANG/HEUNG YUEN WAI BOUNDARY CONTROL POINT AND ASSOCIATED WORKS

Title

CLASSIFICATION OF ROAD TYPES

(SHEET 8 OF 12)

Designed	IC		Eng.Chk.	EC	
Drawn	MING		Coordination	EC	
Dwg.Chk.	IC		Approved	HT	

Scale at A1 1:2500	Project 255228	Status PRE
	CAD file j:\255228\report\env\eia\0105\FIG 3-9.7.dgn	
Drawing No FIGURE 3.9.7		Rev P2

© Mott MacDonald Hong Kong Limited

This document should not be relied on or used in circumstances other than those for which it was originally prepared and for which Mott MacDonald Hong Kong Limited was commissioned. Mott MacDonald Limited accepts no responsibility for this document to any other party other than the person by whom it was commissioned.

© COPYRIGHT RESERVED

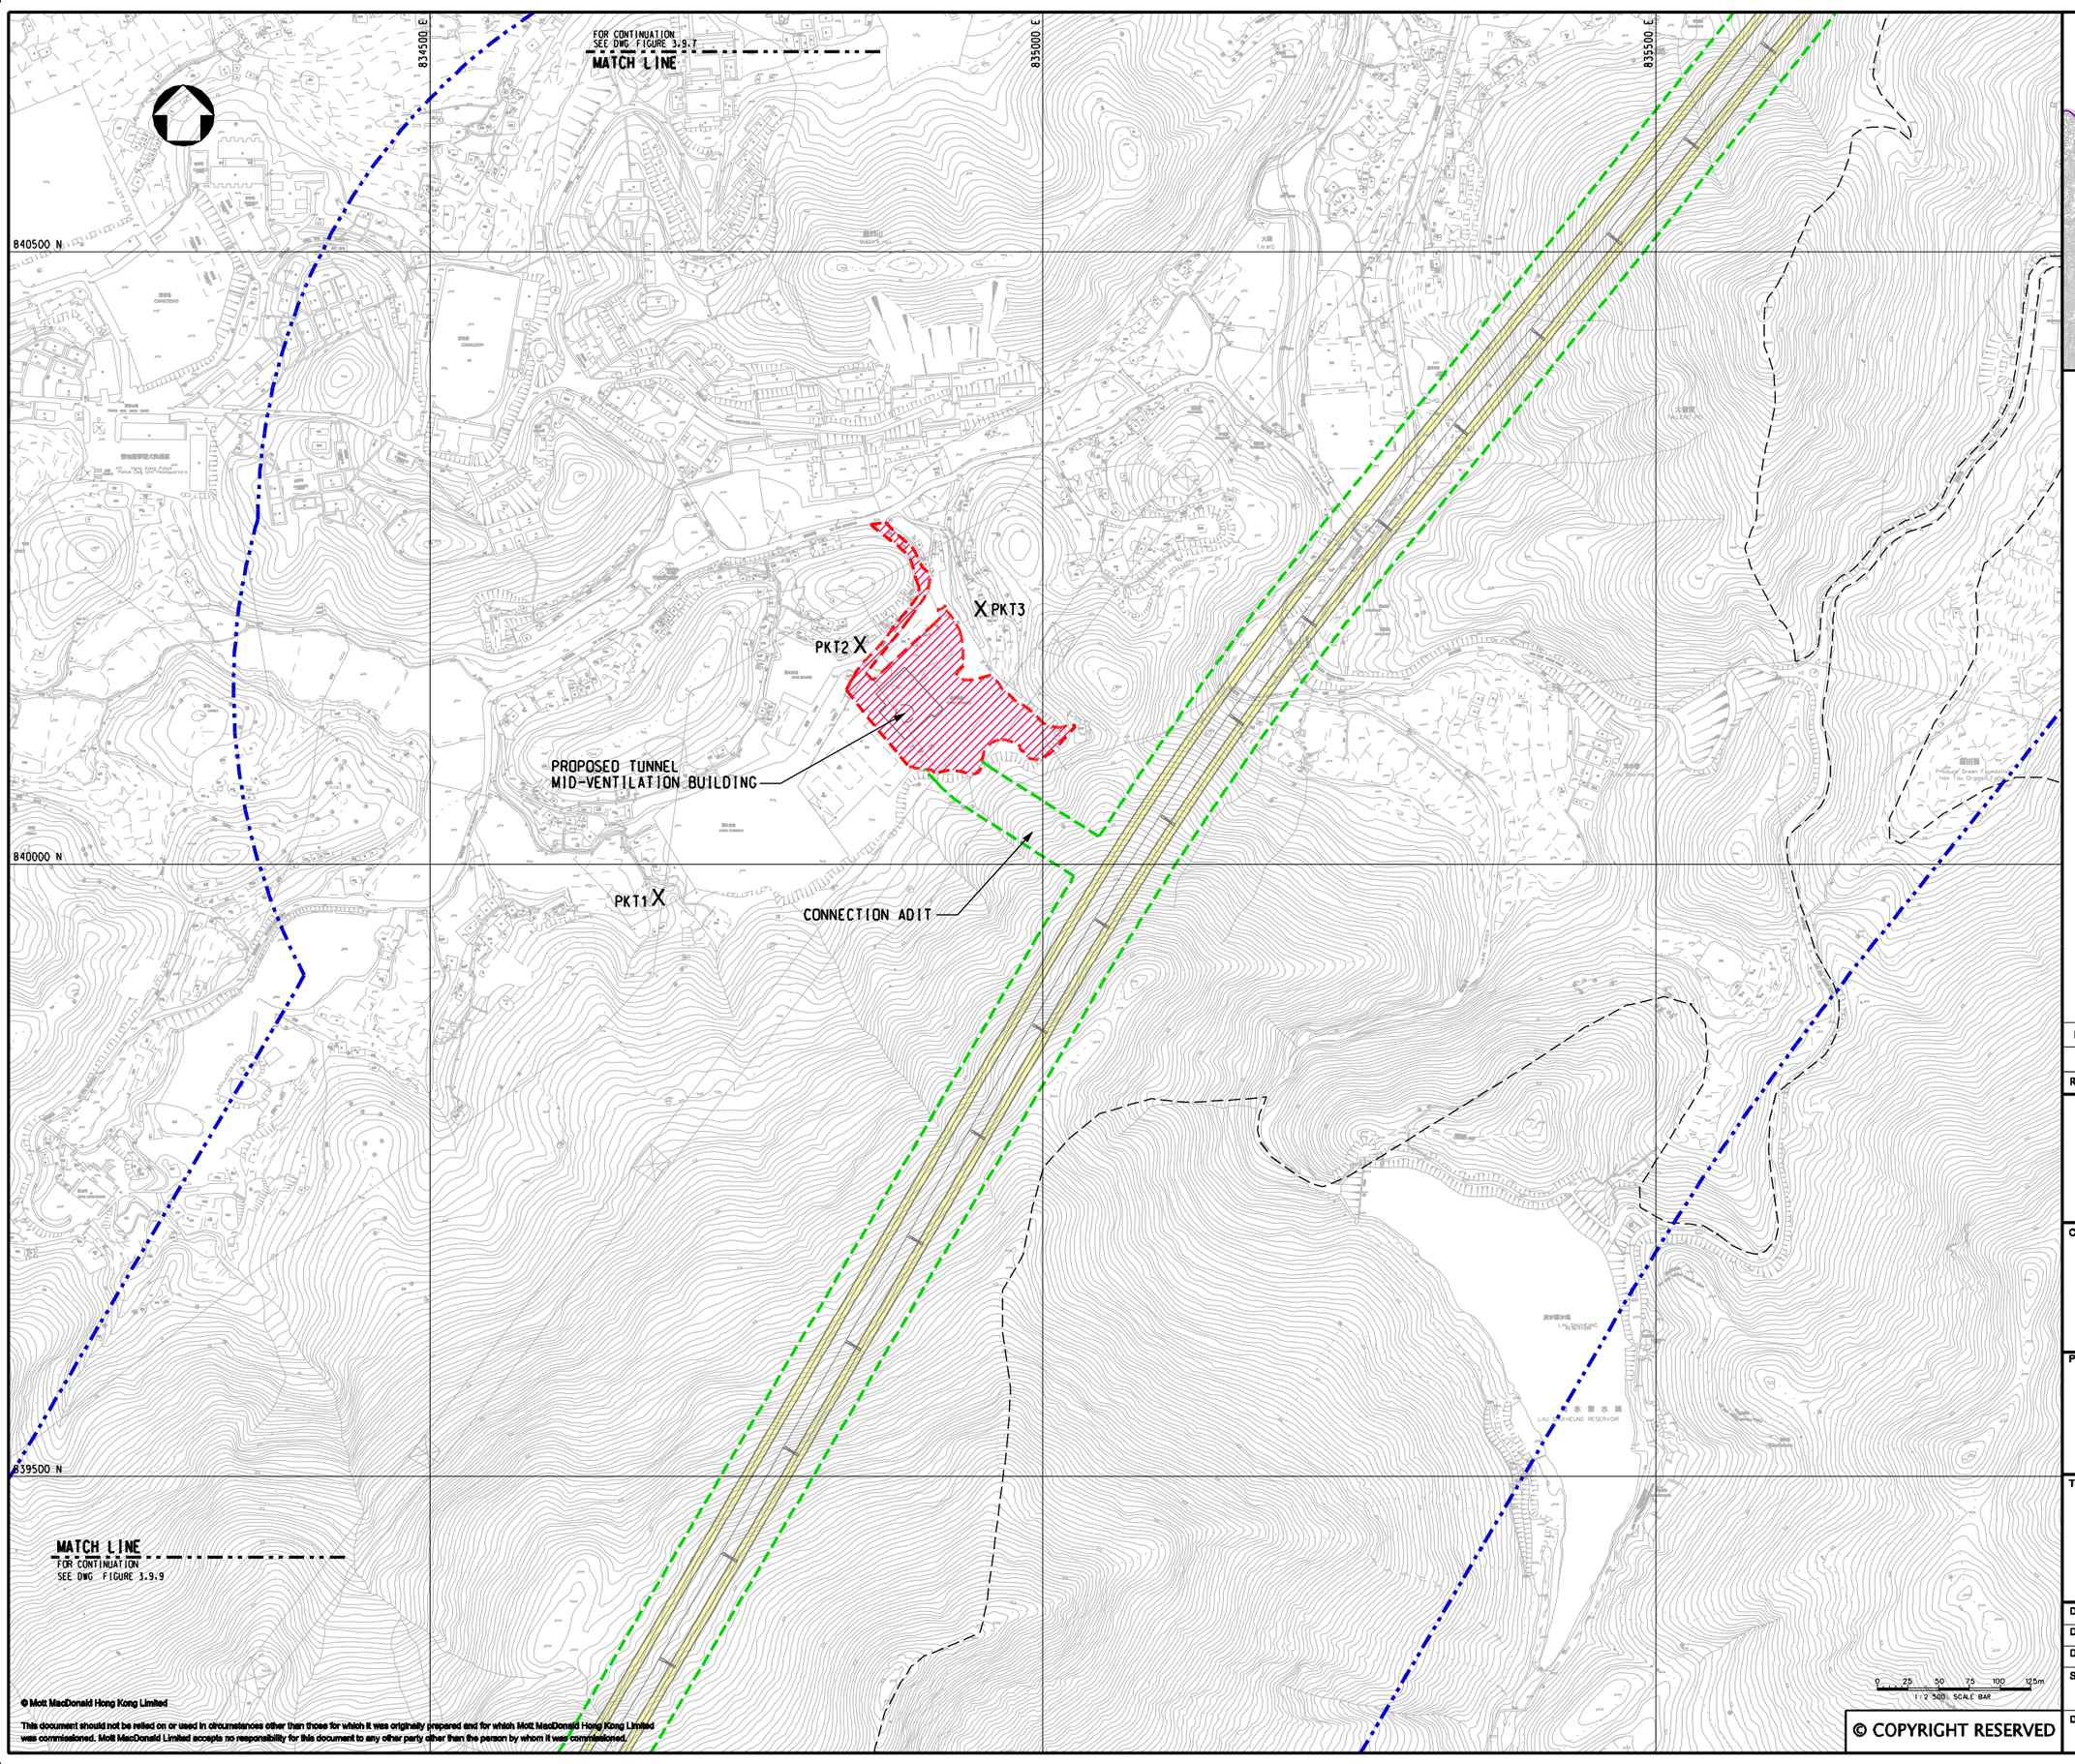

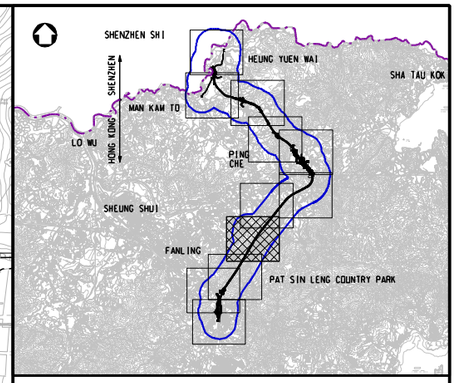

KEY PLAN
SCALE 1:100000

LEGEND:

- 500m ASSESSMENT AREA
- TENTATIVE WORKS AREA
- TUNNEL SECTION
- TRUNK ROAD (80 kph)
- PROPOSED AREA FOR MID-VENTILATION BUILDING
- X AIR SENSITIVE RECEIVERS

Rev	Date	Drawn	Description	Ch'k'd	App'd
P2	OCT 10	MING	GENERAL REVISION	IC	HT
P1	AUG 10	MING	FIRST ISSUE	IC	HT

Mott MacDonald
20/F Two Landmark East
100 How Ming Street
Kwun Tong, Kowloon
Hong Kong
T +852 2828 5757
F +852 2827 1823
W www.mottmac.com.hk

Client

CEDD CIVIL ENGINEERING AND DEVELOPMENT DEPARTMENT

Project

AGREEMENT NO. CE45/2008(CE)
LIANTANG/HEUNG YUEN WAI BOUNDARY
CONTROL POINT AND ASSOCIATED WORKS

Title

CLASSIFICATION OF ROAD TYPES

(SHEET 9 OF 12)

Designed	IC		Eng.Chk.	EC	
Drawn	MING		Coordination	EC	
Dwg.Chk.	IC		Approved	HT	
Scale at A1 1:2500		Project 255228			Status PRE
		CAD file j:\255228\report\env\eia\DI05\FIG 3-9.8.dgn			
Drawing No FIGURE 3.9.8					Rev P2

© COPYRIGHT RESERVED
© Mott MacDonald Hong Kong Limited
This document should not be relied on or used in circumstances other than those for which it was originally prepared and for which Mott MacDonald Hong Kong Limited was commissioned. Mott MacDonald Limited accepts no responsibility for this document to any other party other than the person by whom it was commissioned.

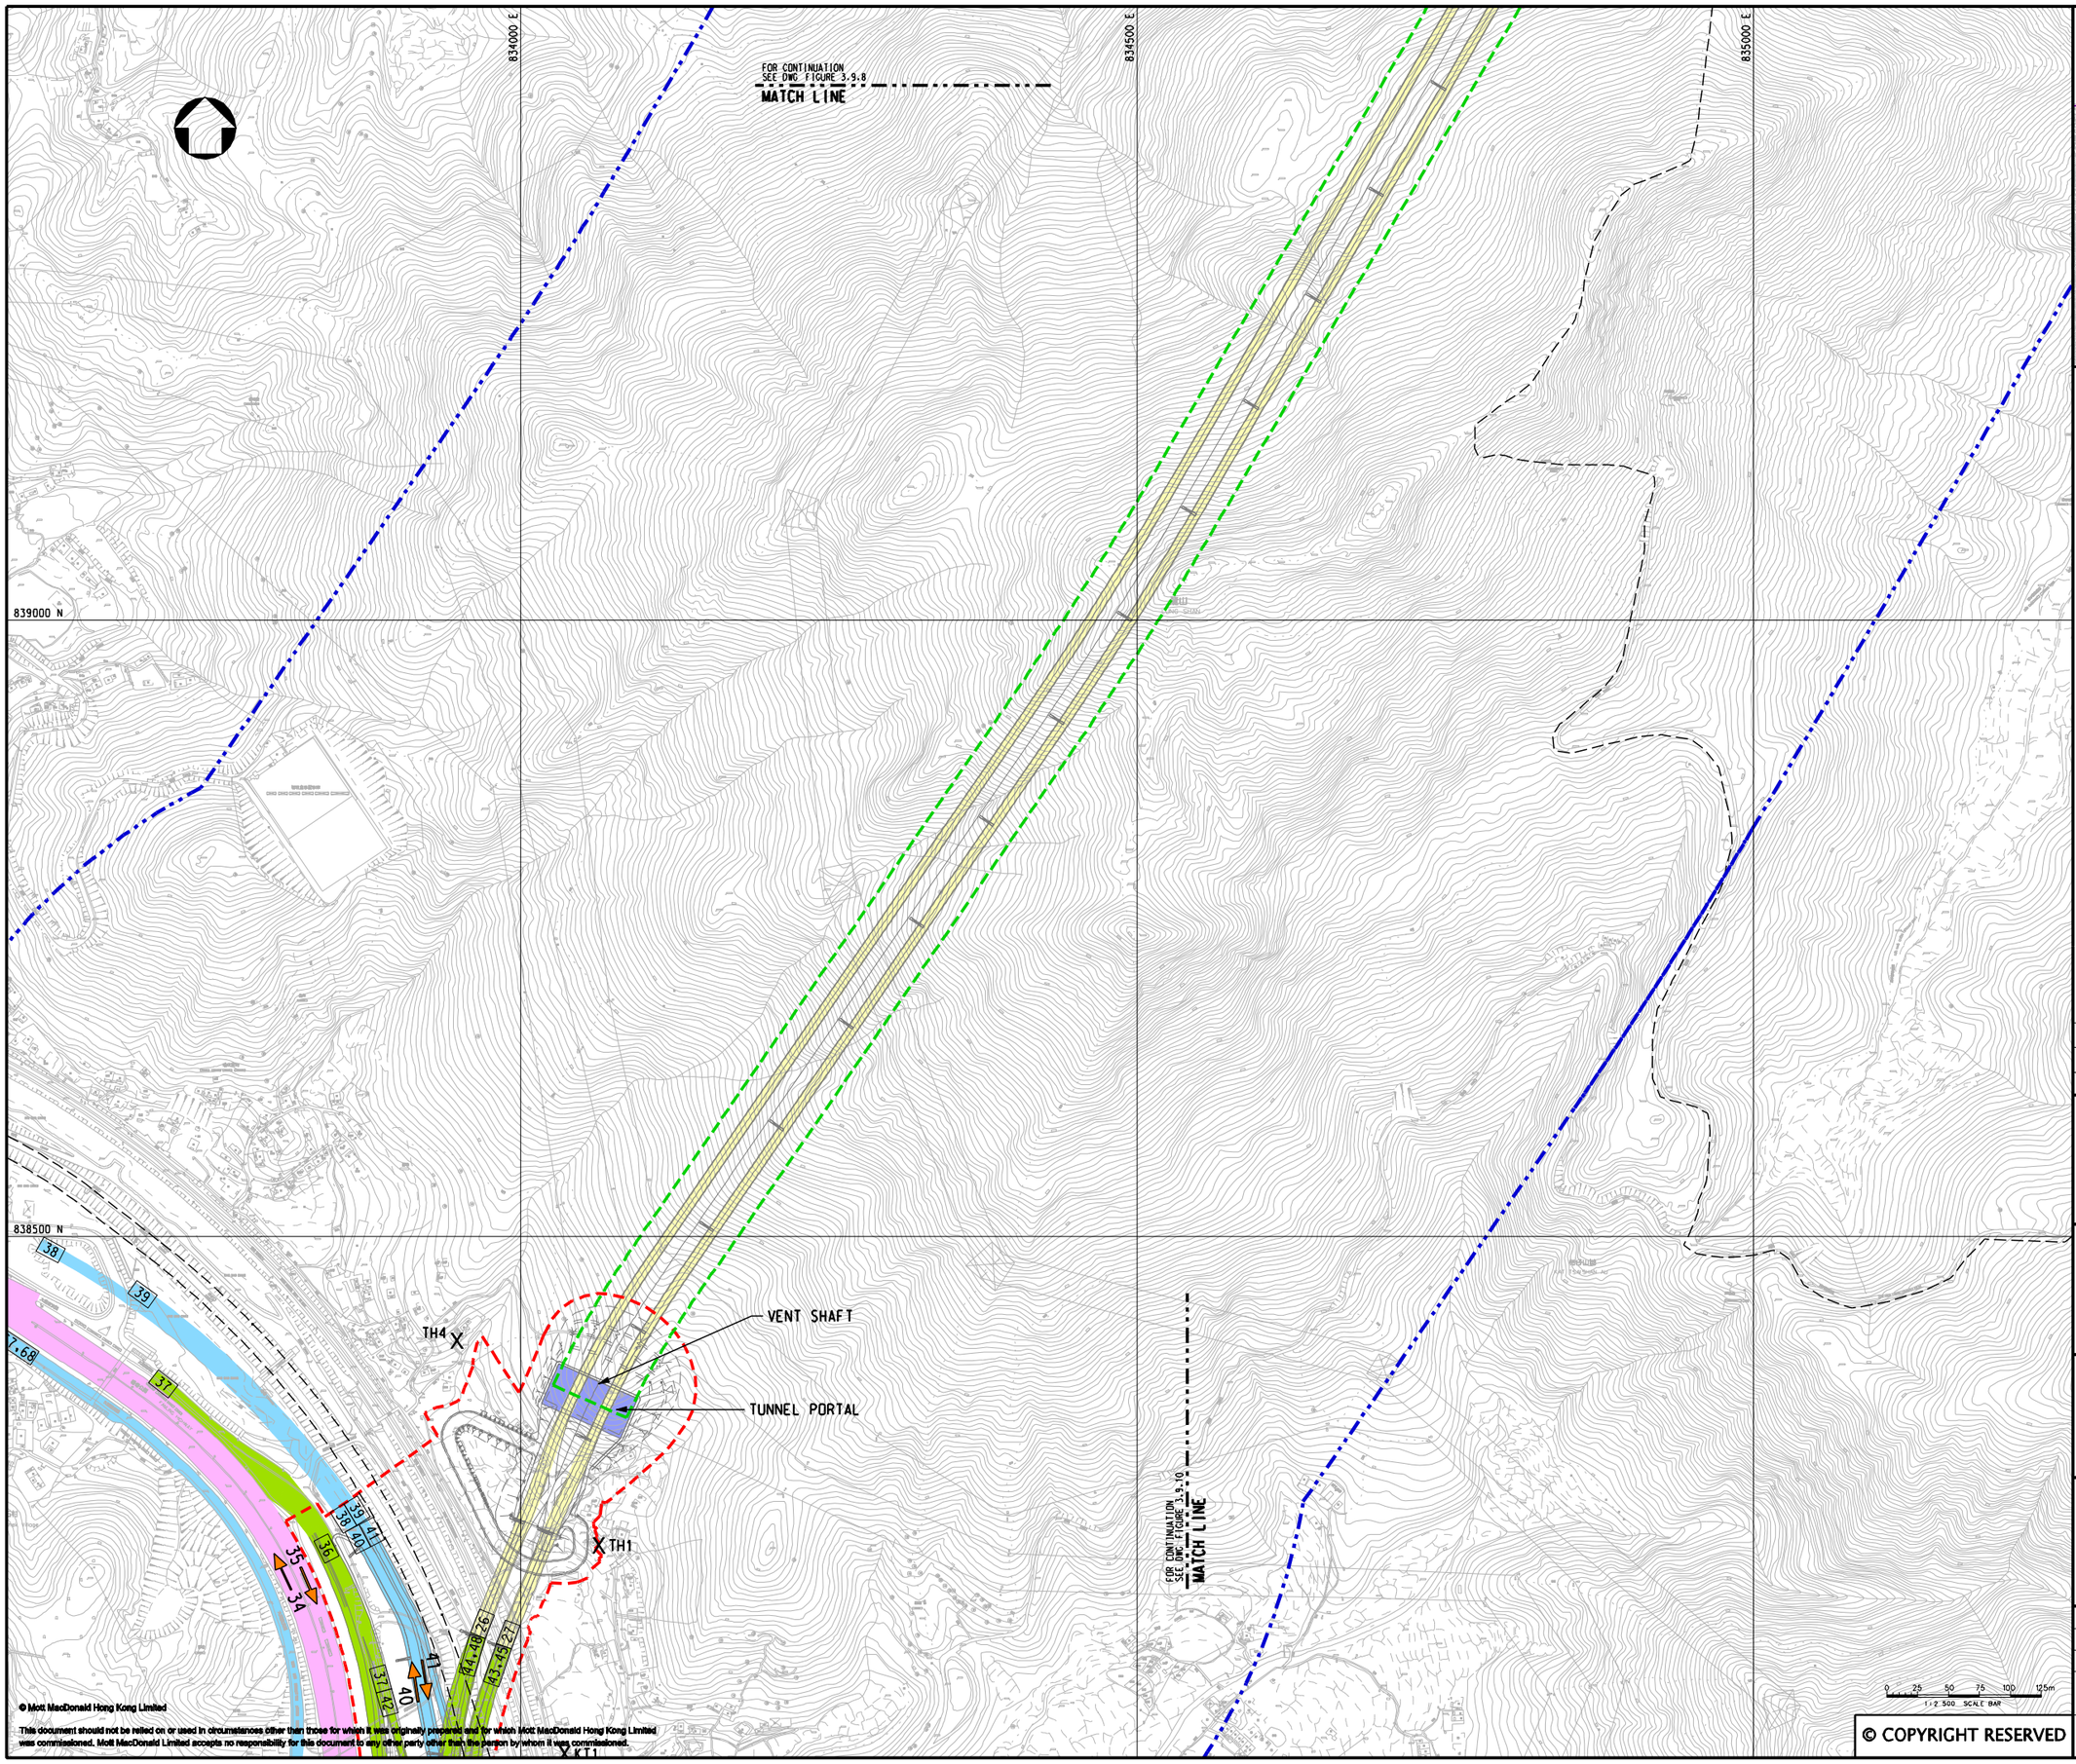

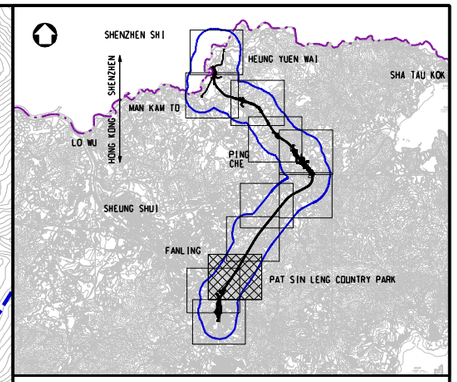

KEY PLAN
SCALE 1:100000

LEGEND:

- 500m ASSESSMENT AREA
- TENTATIVE WORKS AREA
- TUNNEL SECTION
- EXPRESSWAY (DESIGN SPEED LIMIT: 100 kph)
- TRUNK ROAD (80 kph)
- TRUNK ROAD (50 kph) (NO COLD START)
- LOCAL AND RURAL ROAD (50 kph) (COLD START)
- PROPOSED TUNNEL VENTILATION BUILDING
- X AIR SENSITIVE RECEIVERS
- TRAFFIC FLOW DIRECTION
- 50 INDICATIVE ROAD LINK DEMARCATION

Rev	Date	Drawn	Description	Ch'k'd	App'd
P2	OCT 10	MING	GENERAL REVISION	IC	HT
P1	AUG 10	MING	FIRST ISSUE	IC	HT

Mott MacDonald
20/F Two Landmark East
100 How Ming Street
Kwun Tong, Kowloon
Hong Kong
T +852 2828 5757
F +852 2827 1823
W www.mottmac.com.hk

Client

CEDD
CIVIL ENGINEERING AND DEVELOPMENT DEPARTMENT

Project

AGREEMENT NO. CE45/2008(CE)
LIANTANG/HEUNG YUEN WAI BOUNDARY CONTROL POINT AND ASSOCIATED WORKS

Title

CLASSIFICATION OF ROAD TYPES

(SHEET 10 OF 12)

Designed	IC	Eng.Chk.	EC
Drawn	MING	Coordination	EC
Dwg.Chk.	IC	Approved	HT

Scale at A1: 1:2500
Project: 255228
CAD file: j:\255228\report\env\eia\101015\FIG 3-9.9.dgn
Status: PRE
Drawing No: FIGURE 3.9.9
Rev: P2

© COPYRIGHT RESERVED

© Mott MacDonald Hong Kong Limited

This document should not be relied on or used in circumstances other than those for which it was originally prepared and for which Mott MacDonald Hong Kong Limited was commissioned. Mott MacDonald Limited accepts no responsibility for this document to any other party other than the person by whom it was commissioned.

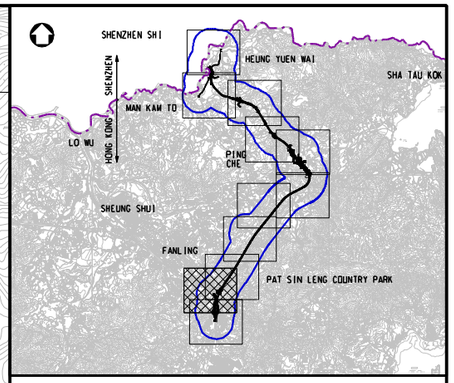

KEY PLAN
SCALE 1:100000

LEGEND:

- 500m ASSESSMENT AREA
- TENTATIVE WORKS AREA
- TUNNEL SECTION
- EXPRESSWAY (DESIGN SPEED LIMIT: 100 kph)
- TRUNK ROAD (80 kph)
- TRUNK ROAD (50 kph) (NO COLD START)
- LOCAL AND RURAL ROAD (50 kph) (COLD START)
- PROPOSED TUNNEL VENTILATION BUILDING
- X AIR SENSITIVE RECEIVERS
- TRAFFIC FLOW DIRECTION
- 50 INDICATIVE ROAD LINK DEMARCATION

Rev	Date	Drawn	Description	Ch'k'd	App'd
P2	OCT 10	MING	GENERAL REVISION	IC	HT
P1	AUG 10	MING	FIRST ISSUE	IC	HT

Mott MacDonald
20/F Two Landmark East
100 How Ming Street
Kwun Tong, Kowloon
Hong Kong
T +852 2828 5757
F +852 2827 1823
W www.mottmac.com.hk

Client

CEDD CIVIL ENGINEERING AND DEVELOPMENT DEPARTMENT

Project

AGREEMENT NO. CE45/2008(CE)
LIANTANG/HEUNG YUEN WAI BOUNDARY CONTROL POINT AND ASSOCIATED WORKS

Title

CLASSIFICATION OF ROAD TYPES

(SHEET 11 OF 12)

Designed	IC		Eng.Chk.	EC	
Drawn	MING		Coordination	EC	
Dwg.Chk.	IC		Approved	HT	
Scale at A1 1:2500		Project 255228			Status PRE
		CAD file j:\255228\report\env\eia\0105\FIG 3-9.10.dgn			
Drawing No FIGURE 3.9.10					Rev P2

© COPYRIGHT RESERVED

© Mott MacDonald Hong Kong Limited
This document should not be relied on or used in circumstances other than those for which it was originally prepared and for which Mott MacDonald Hong Kong Limited was commissioned. Mott MacDonald Limited accepts no responsibility for this document to any other party other than the person by whom it was commissioned.

833000 E
833500 E
834000 E
834500 E
839000 N
838500 N
838000 N
TH4
TH1
KT1
KT3
KT2
NWP3
VENT SHAFT
TUNNEL PORTAL
MATCH LINE FOR CONTINUATION SEE DWG FIGURE 3.9.11
MATCH LINE FOR CONTINUATION SEE DWG FIGURE 3.9.9
0 25 50 75 100 125m 1:2 500 SCALE BAR

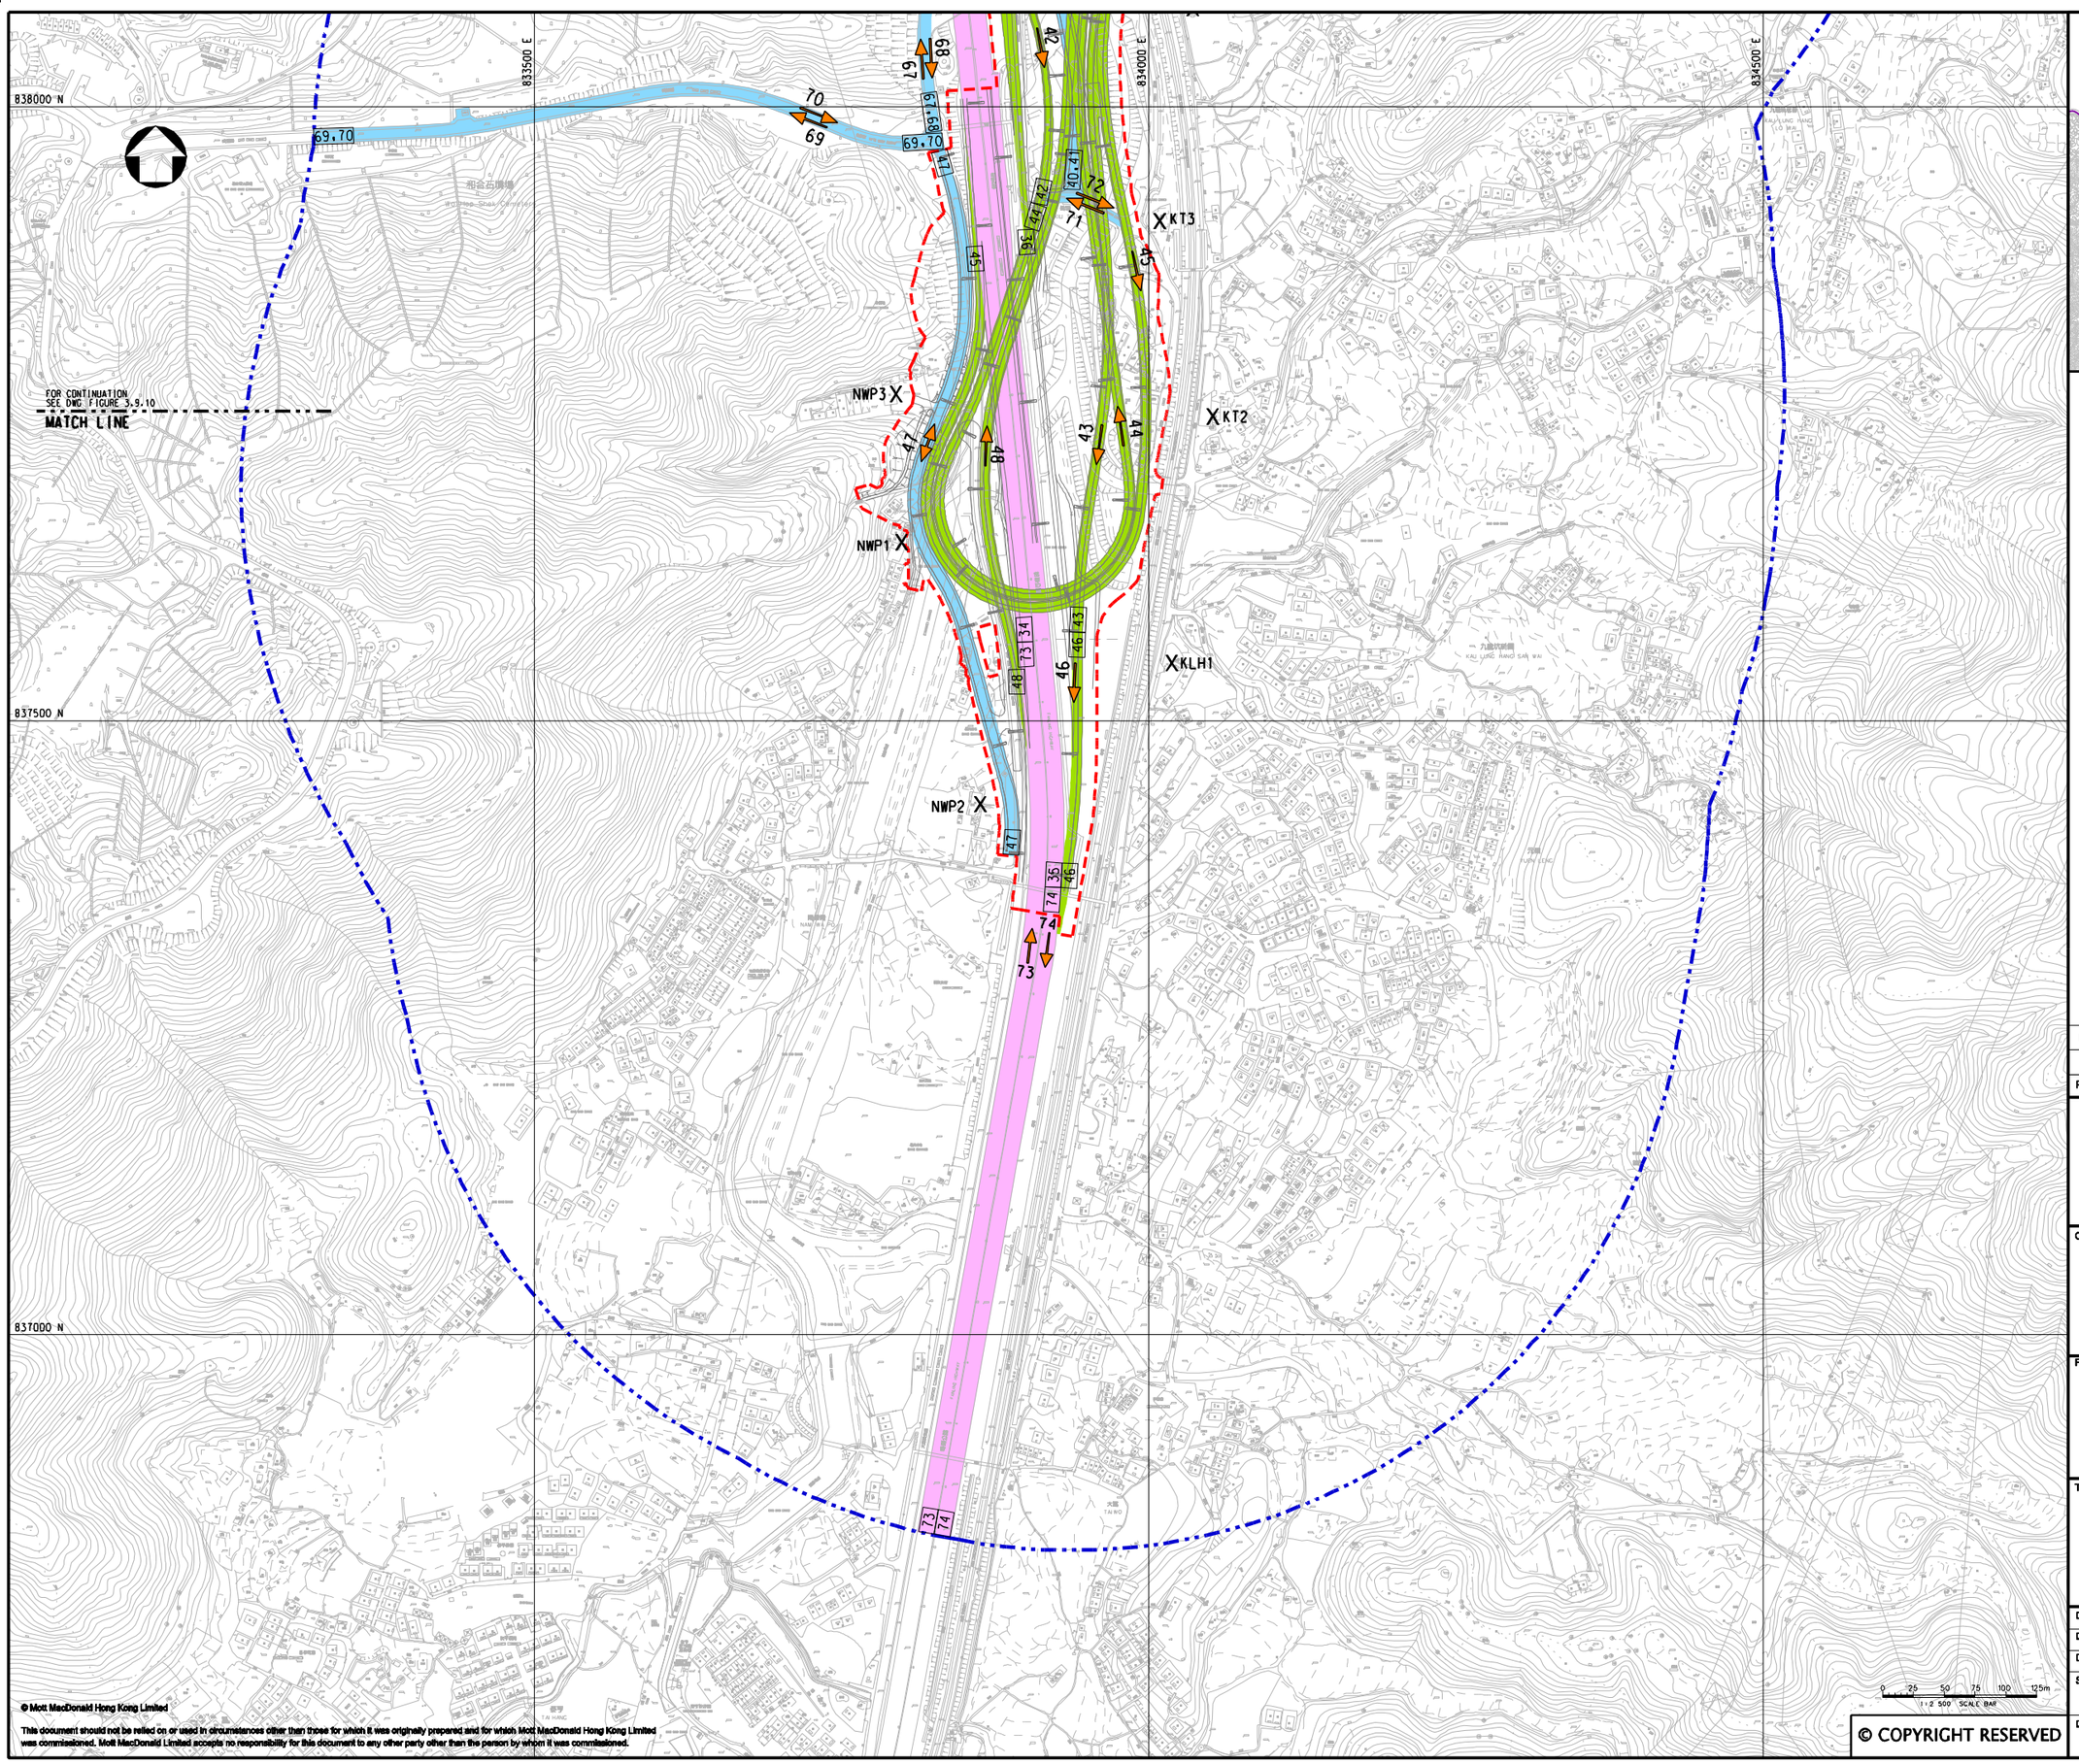

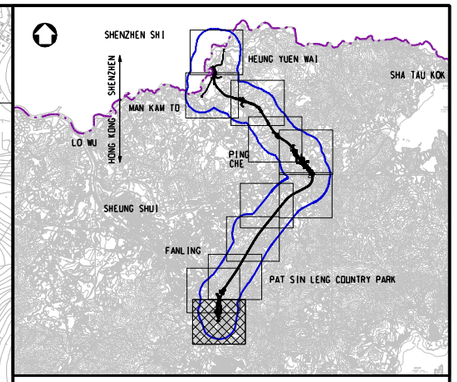

KEY PLAN
SCALE 1:100000

LEGEND:

- 500m ASSESSMENT AREA
- TENTATIVE WORKS AREA
- EXPRESSWAY (DESIGN SPEED LIMIT: 100 kph)
- TRUNK ROAD (50 kph) (NO COLD START)
- LOCAL AND RURAL ROAD (50 kph) (COLD START)
- X AIR SENSITIVE RECEIVERS
- TRAFFIC FLOW DIRECTION
- 50 INDICATIVE ROAD LINK DEMARCATION

Rev	Date	Drawn	Description	Ch'k'd	App'd
P2	OCT 10	MING	GENERAL REVISION	IC	HT
P1	AUG 10	MING	FIRST ISSUE	IC	HT

Mott MacDonald
20/F Two Landmark East
100 How Ming Street
Kwun Tong, Kowloon
Hong Kong
T +852 2828 5757
F +852 2827 1823
W www.mottmac.com.hk

Client

CEDD
CIVIL ENGINEERING AND DEVELOPMENT DEPARTMENT

Project

AGREEMENT NO. CE45/2008(CE)
LIANTANG/HEUNG YUEN WAI BOUNDARY CONTROL POINT AND ASSOCIATED WORKS

Title

CLASSIFICATION OF ROAD TYPES

(SHEET 12 OF 12)

Designed	IC		Eng.Chk.	EC	
Drawn	MING		Coordination	EC	
Dwg.Chk.	IC		Approved	HT	

Scale at A1: 1:2500
Project: 255228
CAD file: j:\255228\report\env\eia\0105\FIG 3-9.1.dgn
Status: PRE
Drawing No: FIGURE 3.9.11
Rev: P2

0 25 50 75 100 125m
1:2 500 SCALE BAR

© COPYRIGHT RESERVED
© Mott MacDonald Hong Kong Limited
This document should not be relied on or used in circumstances other than those for which it was originally prepared and for which Mott MacDonald Hong Kong Limited was commissioned. Mott MacDonald Limited accepts no responsibility for this document to any other party other than the person by whom it was commissioned.

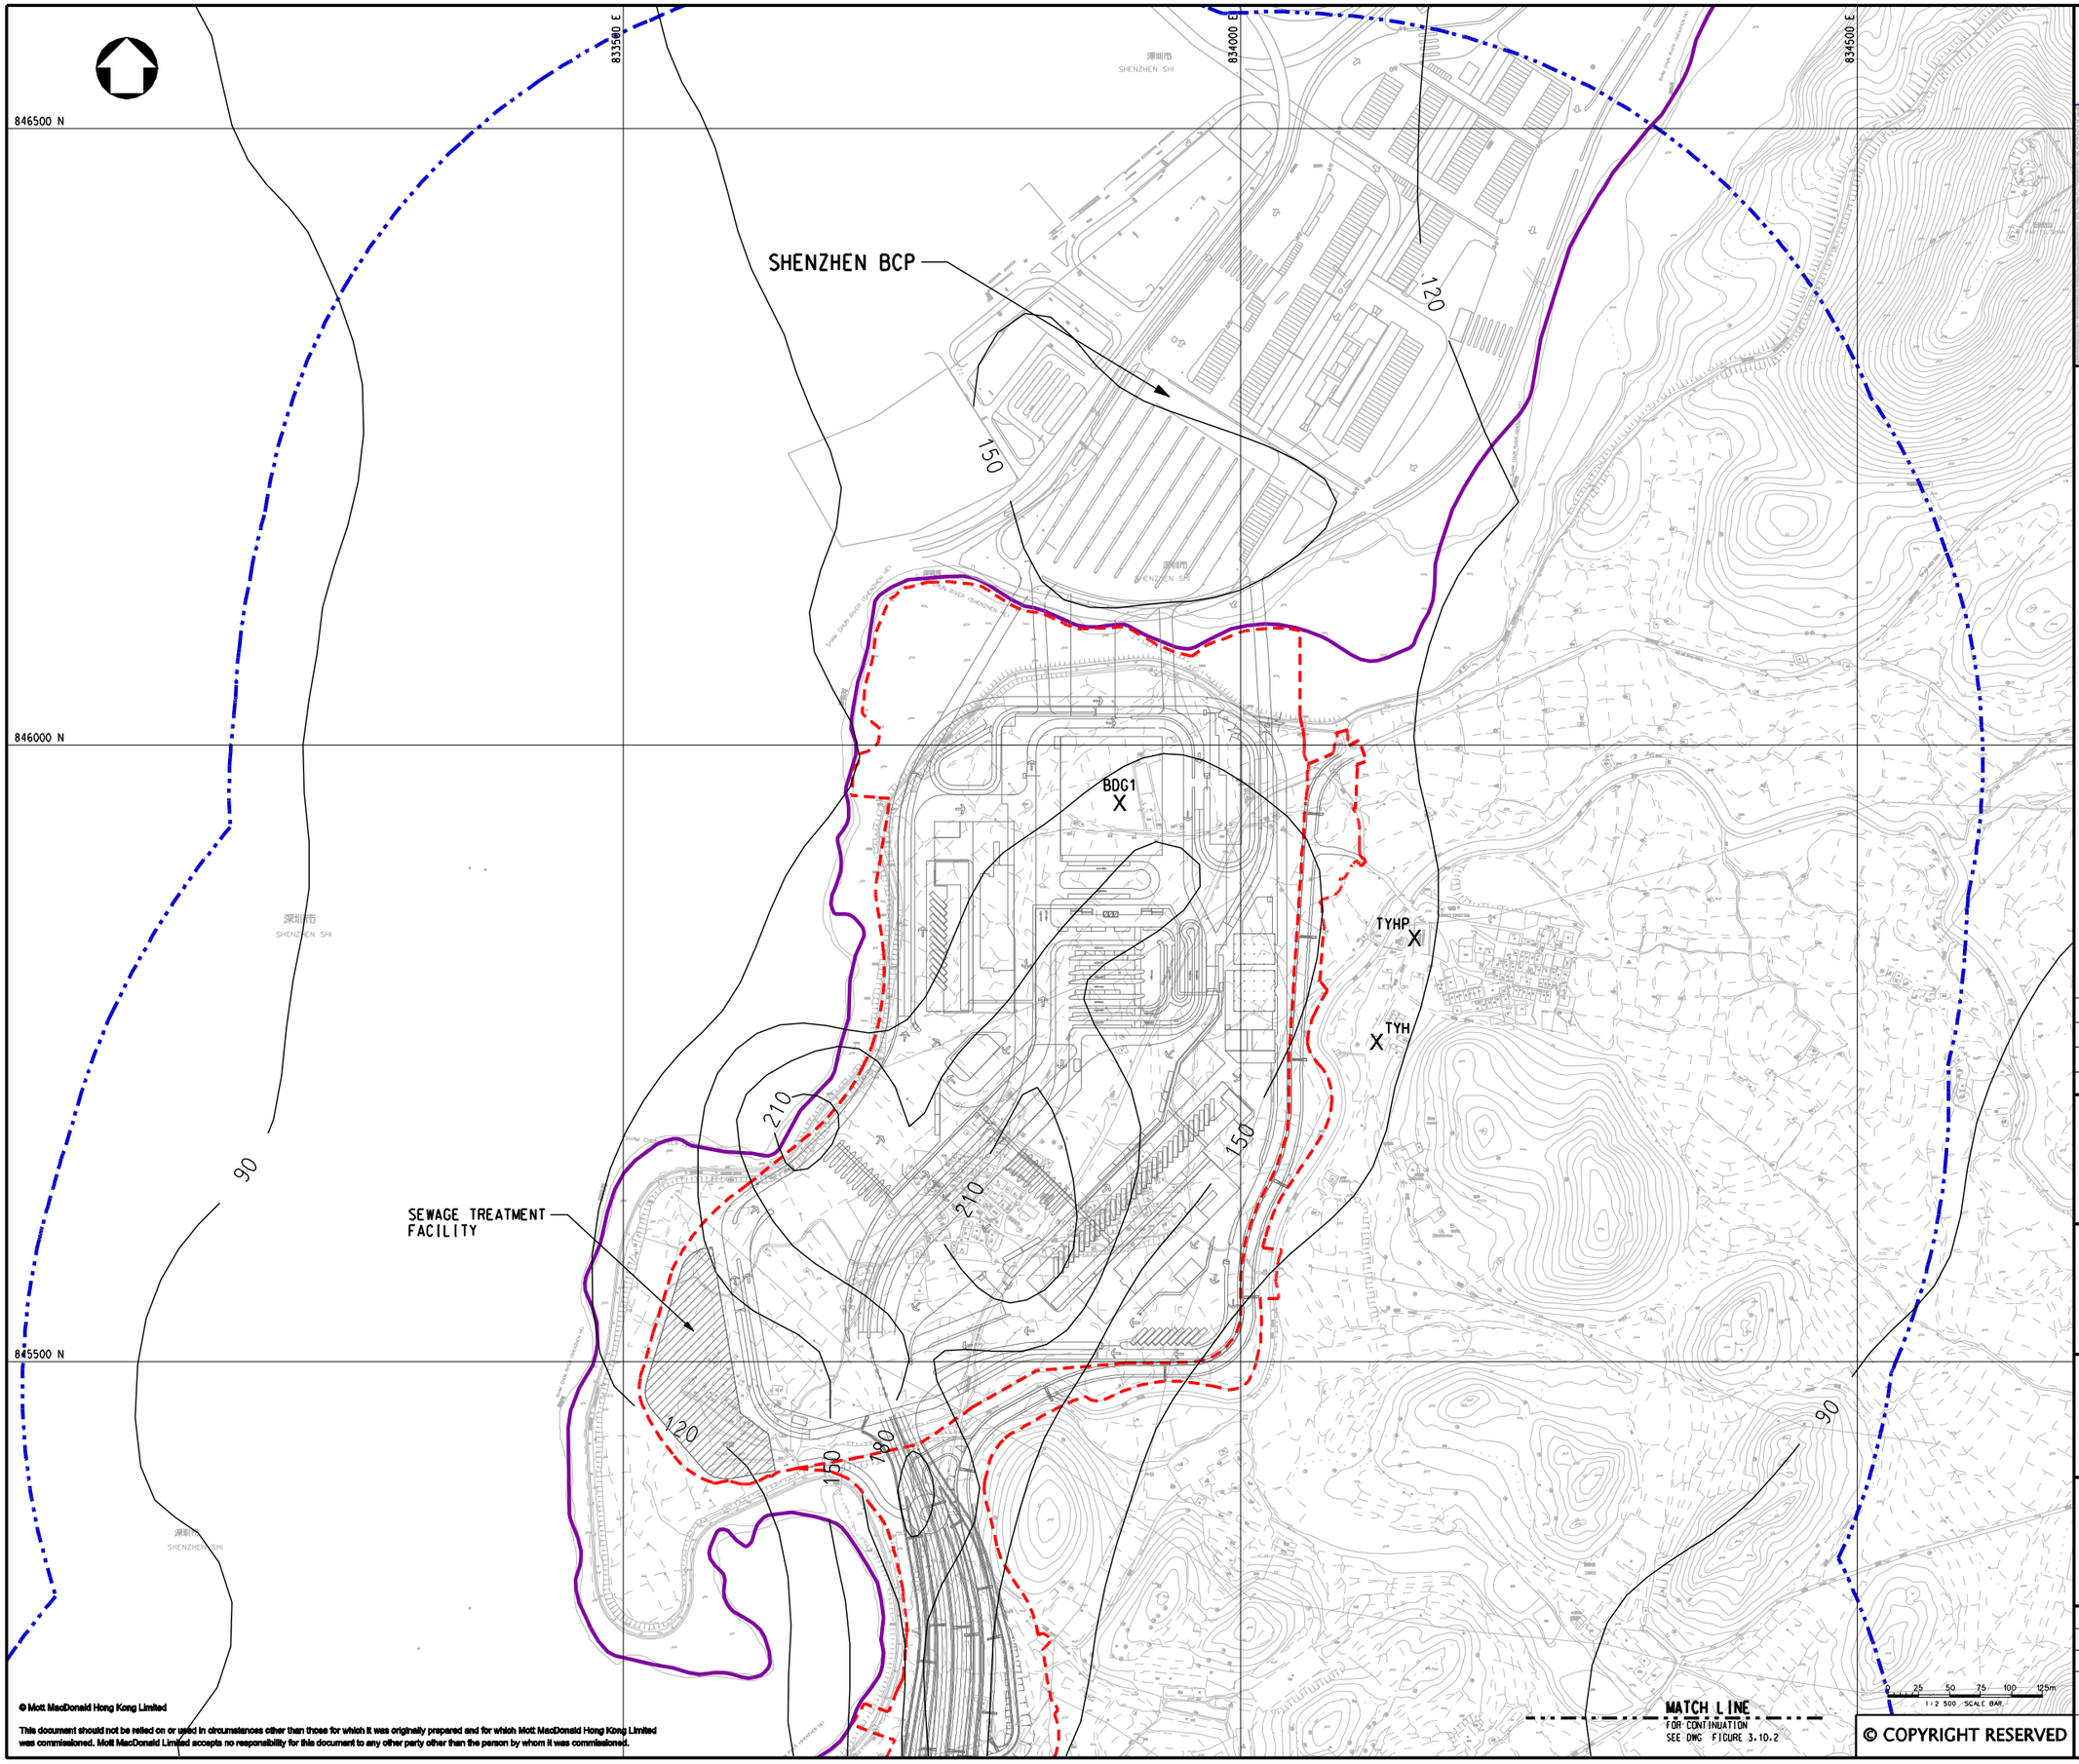

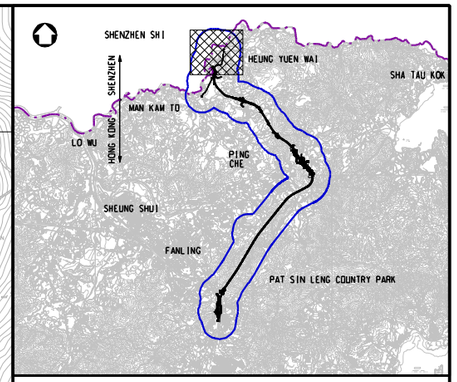

KEY PLAN
SCALE 1:100000

LEGEND:

- BOUNDARY OF HKSAR
- 500m ASSESSMENT AREA
- TENTATIVE WORKS AREA
- X AIR SENSITIVE RECEIVERS COMPLIED WITH AQO CRITERIA.

Rev	Date	Drawn	Description	Ch'k'd	App'd
P3	NOV 10	MMH	GENERAL REVISION	DC	HT
P2	OCT 10	MMH	GENERAL REVISION	DC	HT
P1	AUG 10	MMH	FIRST ISSUE	HC	HT

Mott MacDonald
20/F Two Landmark East
100 How Ming Street
Kwun Tong, Kowloon
Hong Kong
T +852 2828 5757
F +852 2827 1823
W www.mottmac.com.hk

Client

CEDD
CIVIL ENGINEERING AND DEVELOPMENT DEPARTMENT

Project

AGREEMENT NO. CE45/2008(CE)
LIANTANG/HEUNG YUEN WAI BOUNDARY CONTROL POINT AND ASSOCIATED WORKS

Title

CUMULATIVE RESULT - CONTOUR OF HOURLY NO_2 CONCENTRATION ($\mu g/m^3$) AT 1.5m ABOVE GROUND DURING OPERATIONAL PHASE FOR NORTHERN SECTION (STABILITY CLASS D)

(SHEET 1 OF 4)

Designed	HC	Eng.Chk.	EC
Drawn	MING	Coordination	EC
Dwg.Chk.	HC	Approved	HT

Scale at A1: 1:2500
Project: 255228
CAD file: j:\255228\report\env\eia\10115\FIG 3-10.1.dgn
Status: PRE
Drawing No: FIGURE 3.10.1
Rev: P3

© COPYRIGHT RESERVED

© Mott MacDonald Hong Kong Limited

This document should not be relied on or used in circumstances other than those for which it was originally prepared and for which Mott MacDonald Hong Kong Limited was commissioned. Mott MacDonald Limited accepts no responsibility for this document to any other party other than the person by whom it was commissioned.

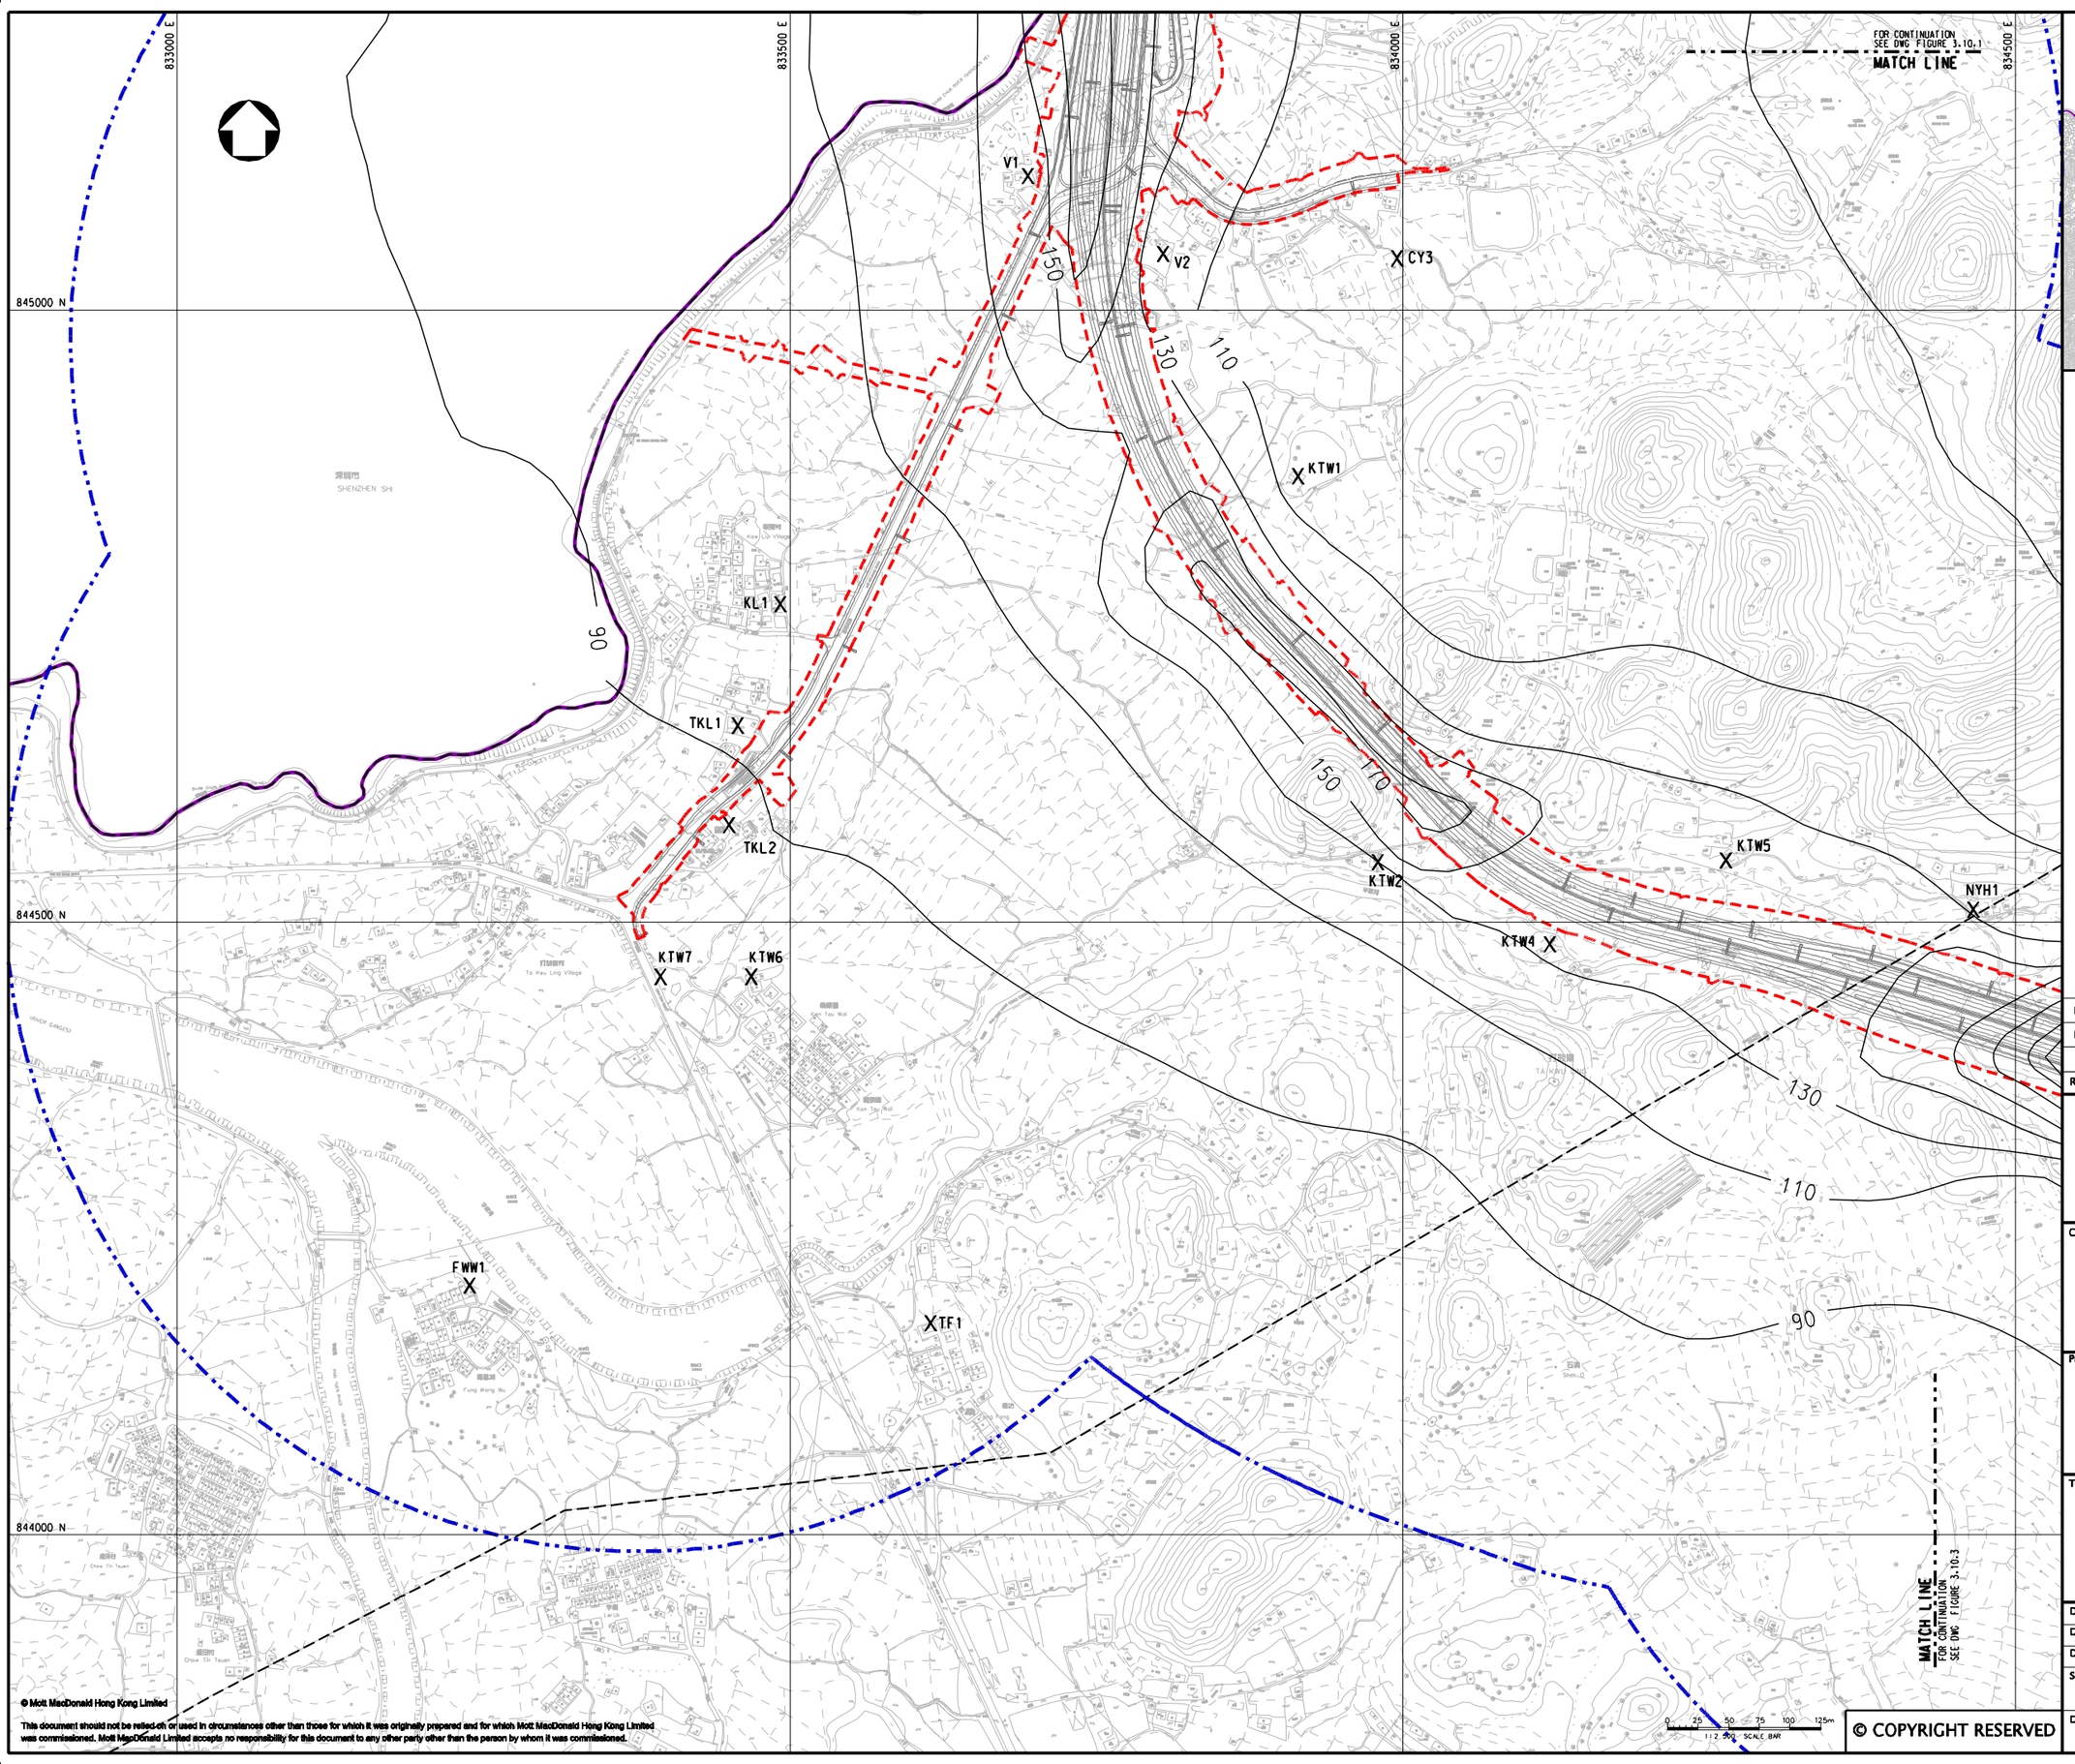

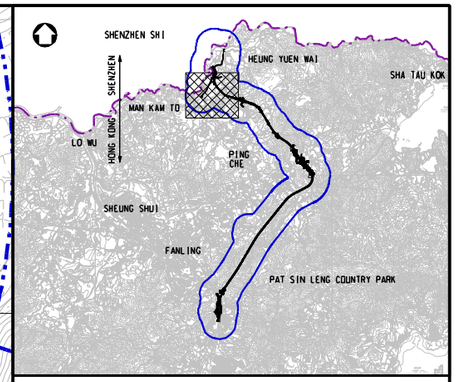

KEY PLAN
SCALE 1:100000

LEGEND:

- BOUNDARY OF HKSAR
- 500m ASSESSMENT AREA
- TENTATIVE WORKS AREA
- X AIR SENSITIVE RECEIVERS COMPLIED WITH AQO CRITERIA.

Rev	Date	Drawn	Description	Ch'k'd	App'd
P3	NOV 10	MMH	GENERAL REVISION	DC	HT
P2	OCT 10	MMH	GENERAL REVISION	DC	HT
P1	AUG 10	MMH	FIRST ISSUE	HC	HT

Mott MacDonald
20/F Two Landmark East
100 How Ming Street
Kwun Tong, Kowloon
Hong Kong
T +852 2828 5757
F +852 2827 1823
W www.mottmac.com.hk

Client

CEDD
CIVIL ENGINEERING AND DEVELOPMENT DEPARTMENT

Project

AGREEMENT NO. CE45/2008(CE)
LIANTANG/HEUNG YUEN WAI BOUNDARY CONTROL POINT AND ASSOCIATED WORKS

Title

CUMULATIVE RESULT - CONTOUR OF HOURLY NO_2 CONCENTRATION ($\mu g/m^3$) AT 1.5m ABOVE GROUND DURING OPERATIONAL PHASE FOR NORTHERN SECTION (STABILITY CLASS D)

(SHEET 2 OF 4)

Designed	HC		Eng.Chk.	EC	
Drawn	MING		Coordination	EC	
Dwg.Chk.	HC		Approved	HT	

Scale at A1: 1:2500
Project: 255228
CAD file: j:\255228\report\env\eia\0IR5\FIG 3-10.2.dgn
Status: PRE
Drawing No: FIGURE 3.10.2
Rev: P3

© Mott MacDonald Hong Kong Limited
This document should not be relied on or used in circumstances other than those for which it was originally prepared and for which Mott MacDonald Hong Kong Limited was commissioned. Mott MacDonald Limited accepts no responsibility for this document to any other party other than the person by whom it was commissioned.
© COPYRIGHT RESERVED

834500 E

835000 E

835500 E

844600 N

844000 N

NYH1

PY1

PY3

PY6

WKS1

WKS2

WKS3

WKS8

90

120

150

180

210

240

MATCH LINE
FOR CONTINUATION
SEE DWG FIGURE 3.10.2

MATCH LINE
FOR CONTINUATION
SEE DWG FIGURE 3.10.4

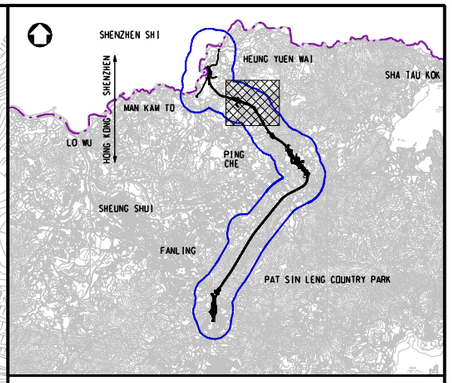

KEY PLAN

SCALE 1:100000

LEGEND:

- 500m ASSESSMENT AREA
- TENTATIVE WORKS AREA
- X AIR SENSITIVE RECEIVERS COMPLIED WITH AQO CRITERIA.

Rev	Date	Drawn	Description	Ch'k'd	App'd
P3	NOV 10	MMH	GENERAL REVISION	DC	HT
P2	OCT 10	MMH	GENERAL REVISION	DC	HT
P1	AUG 10	MMH	FIRST ISSUE	HC	HT

Mott MacDonald

20/F Two Landmark East
100 How Ming Street
Kwun Tong, Kowloon
Hong Kong
T +852 2828 5757
F +852 2827 1823
W www.mottmac.com.hk

Client

CEDD

CIVIL ENGINEERING AND DEVELOPMENT DEPARTMENT

Project

AGREEMENT NO. CE45/2008(CE)
LIANTANG/HEUNG YUEN WAI BOUNDARY CONTROL POINT AND ASSOCIATED WORKS

Title

CUMULATIVE RESULT - CONTOUR OF HOURLY NO_2 CONCENTRATION ($\mu g/m^3$) AT 1.5m ABOVE GROUND DURING OPERATIONAL PHASE FOR NORTHERN SECTION (STABILITY CLASS D)

(SHEET 3 OF 4)

Designed	HC		Eng.Chk.	EC	
Drawn	MING		Coordination	EC	
Dwg.Chk.	HC		Approved	HT	

Scale at A1 1:2500

Project 255228

CAD file j:\255228\report\env\eia\DWS\FIG 3-10.3.dgn

Status PRE

Drawing No FIGURE 3.10.3

Rev P3

0 25 50 75 100 125m
1/2 500 SCALE BAR

© COPYRIGHT RESERVED

© Mott MacDonald Hong Kong Limited

This document should not be relied on or used in circumstances other than those for which it was originally prepared and for which Mott MacDonald Hong Kong Limited was commissioned. Mott MacDonald Limited accepts no responsibility for this document to any other party other than the person by whom it was commissioned.

FOR CONTINUATION
SEE DWG FIGURE 3.10.3
MATCH LINE

835000 E
835500 E
836000 E
836500 E
843500 N
843000 N
842500 N

WKS2
WKS4
WKS5
WKS7
ST3
ST4

VENT SHAFT
TUNNEL PORTAL
VENT SHAFT
TUNNEL PORTAL

80
100
120
140
160

0 25 50 75 100 125m
1:2 500 SCALE BAR

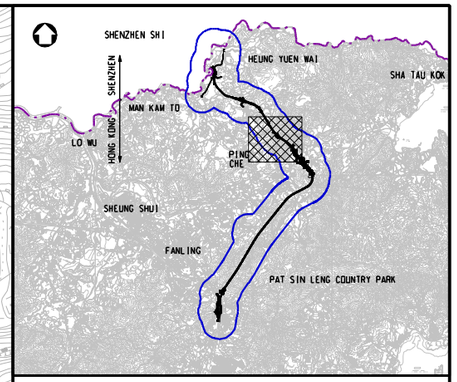

KEY PLAN
SCALE 1:100000

LEGEND:

- 500m ASSESSMENT AREA
- TENTATIVE WORKS AREA
- TUNNEL SECTION
- PROPOSED TUNNEL VENTILATION BUILDING
- X AIR SENSITIVE RECEIVERS COMPLIED WITH AQO CRITERIA.

Rev	Date	Drawn	Description	Ch'k'd	App'd
P3	NOV 10	MMH	GENERAL REVISION	DC	HT
P2	OCT 10	MMH	GENERAL REVISION	DC	HT
P1	AUG 10	MMH	FIRST ISSUE	HC	HT

Mott MacDonald
20/F Two Landmark East
100 How Ming Street
Kwun Tong, Kowloon
Hong Kong
T +852 2828 5757
F +852 2827 1823
W www.mottmac.com.hk

Client
CEDD
CIVIL ENGINEERING AND DEVELOPMENT DEPARTMENT

Project
AGREEMENT NO. CE45/2008(CE)
LIANTANG/HEUNG YUEN WAI BOUNDARY CONTROL POINT AND ASSOCIATED WORKS

Title
CUMULATIVE RESULT - CONTOUR OF HOURLY NO_2 CONCENTRATION ($\mu g/m^3$) AT 1.5m ABOVE GROUND DURING OPERATIONAL PHASE FOR NORTHERN SECTION (STABILITY CLASS D)
(SHEET 4 OF 4)

Designed	HC		Eng.Chk.	EC	
Drawn	MING		Coordination	EC	
Dwg.Chk.	HC		Approved	HT	

Scale at A1: 1:2500
Project: 255228
CAD file: j:\255228\report\env\eia\DIR5\FIG 3-10.4.dgn
Status: PRE
Drawing No: FIGURE 3.10.4
Rev: P3

© Mott MacDonald Hong Kong Limited
This document should not be relied on or used in circumstances other than those for which it was originally prepared and for which Mott MacDonald Hong Kong Limited was commissioned. Mott MacDonald Limited accepts no responsibility for this document to any other party other than the person by whom it was commissioned.
© COPYRIGHT RESERVED

836000 E
836500 E
837000 E
837500 E
843000 N
842500 N
80
100
120
140
VENT SHAFT
TUNNEL PORTAL
ST1
ST2
ST3
ST4
TTW1
TTW2
TTW3
LT1
LT2
PROPOSED AREA FOR ADMINISTRATION BUILDING
MATCH LINE
FOR CONTINUATION
SEE DWG FIGURE 3.10.6
0 25 50 75 100 125m
1:2500 SCALE BAR

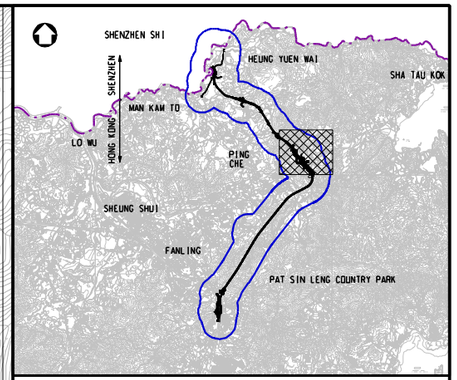

KEY PLAN
SCALE 1:100000

LEGEND:

- 500m ASSESSMENT AREA
- TENTATIVE WORKS AREA
- TUNNEL SECTION
- PROPOSED TUNNEL VENTILATION BUILDING
- X AIR SENSITIVE RECEIVERS COMPLIED WITH AQO CRITERIA.

Rev	Date	Drawn	Description	Ch'k'd	App'd
P3	NOV 10	MMH	GENERAL REVISION	DC	HT
P2	OCT 10	MMH	GENERAL REVISION	DC	HT
P1	AUG 10	MMH	FIRST ISSUE	HC	HT

Mott MacDonald
20/F Two Landmark East
100 How Ming Street
Kwun Tong, Kowloon
Hong Kong
T +852 2828 5757
F +852 2827 1823
W www.mottmac.com.hk

Client
CEDD
CIVIL ENGINEERING AND DEVELOPMENT DEPARTMENT

Project
AGREEMENT NO. CE45/2008(CE)
LIANTANG/HEUNG YUEN WAI BOUNDARY CONTROL POINT AND ASSOCIATED WORKS

Title
CUMULATIVE RESULT - CONTOUR OF HOURLY NO_2 CONCENTRATION ($\mu g/m^3$) AT 1.5m ABOVE GROUND DURING OPERATIONAL PHASE FOR LOI TUNG (STABILITY CLASS D)

(SHEET 1 OF 2)

Designed	HC		Eng.Chk.	EC	
Drawn	MING		Coordination	EC	
Dwg.Chk.	HC		Approved	HT	

Scale at A1: 1:2500
Project: 255228
Status: PRE
CAD file: j:\255228\report\env\eia\0IR5\FIG 3-10.5.dgn
Drawing No: FIGURE 3.10.5
Rev: P3

© COPYRIGHT RESERVED
© Mott MacDonald Hong Kong Limited
This document should not be relied on or used in circumstances other than those for which it was originally prepared and for which Mott MacDonald Hong Kong Limited was commissioned. Mott MacDonald Limited accepts no responsibility for this document to any other party other than the person by whom it was commissioned.

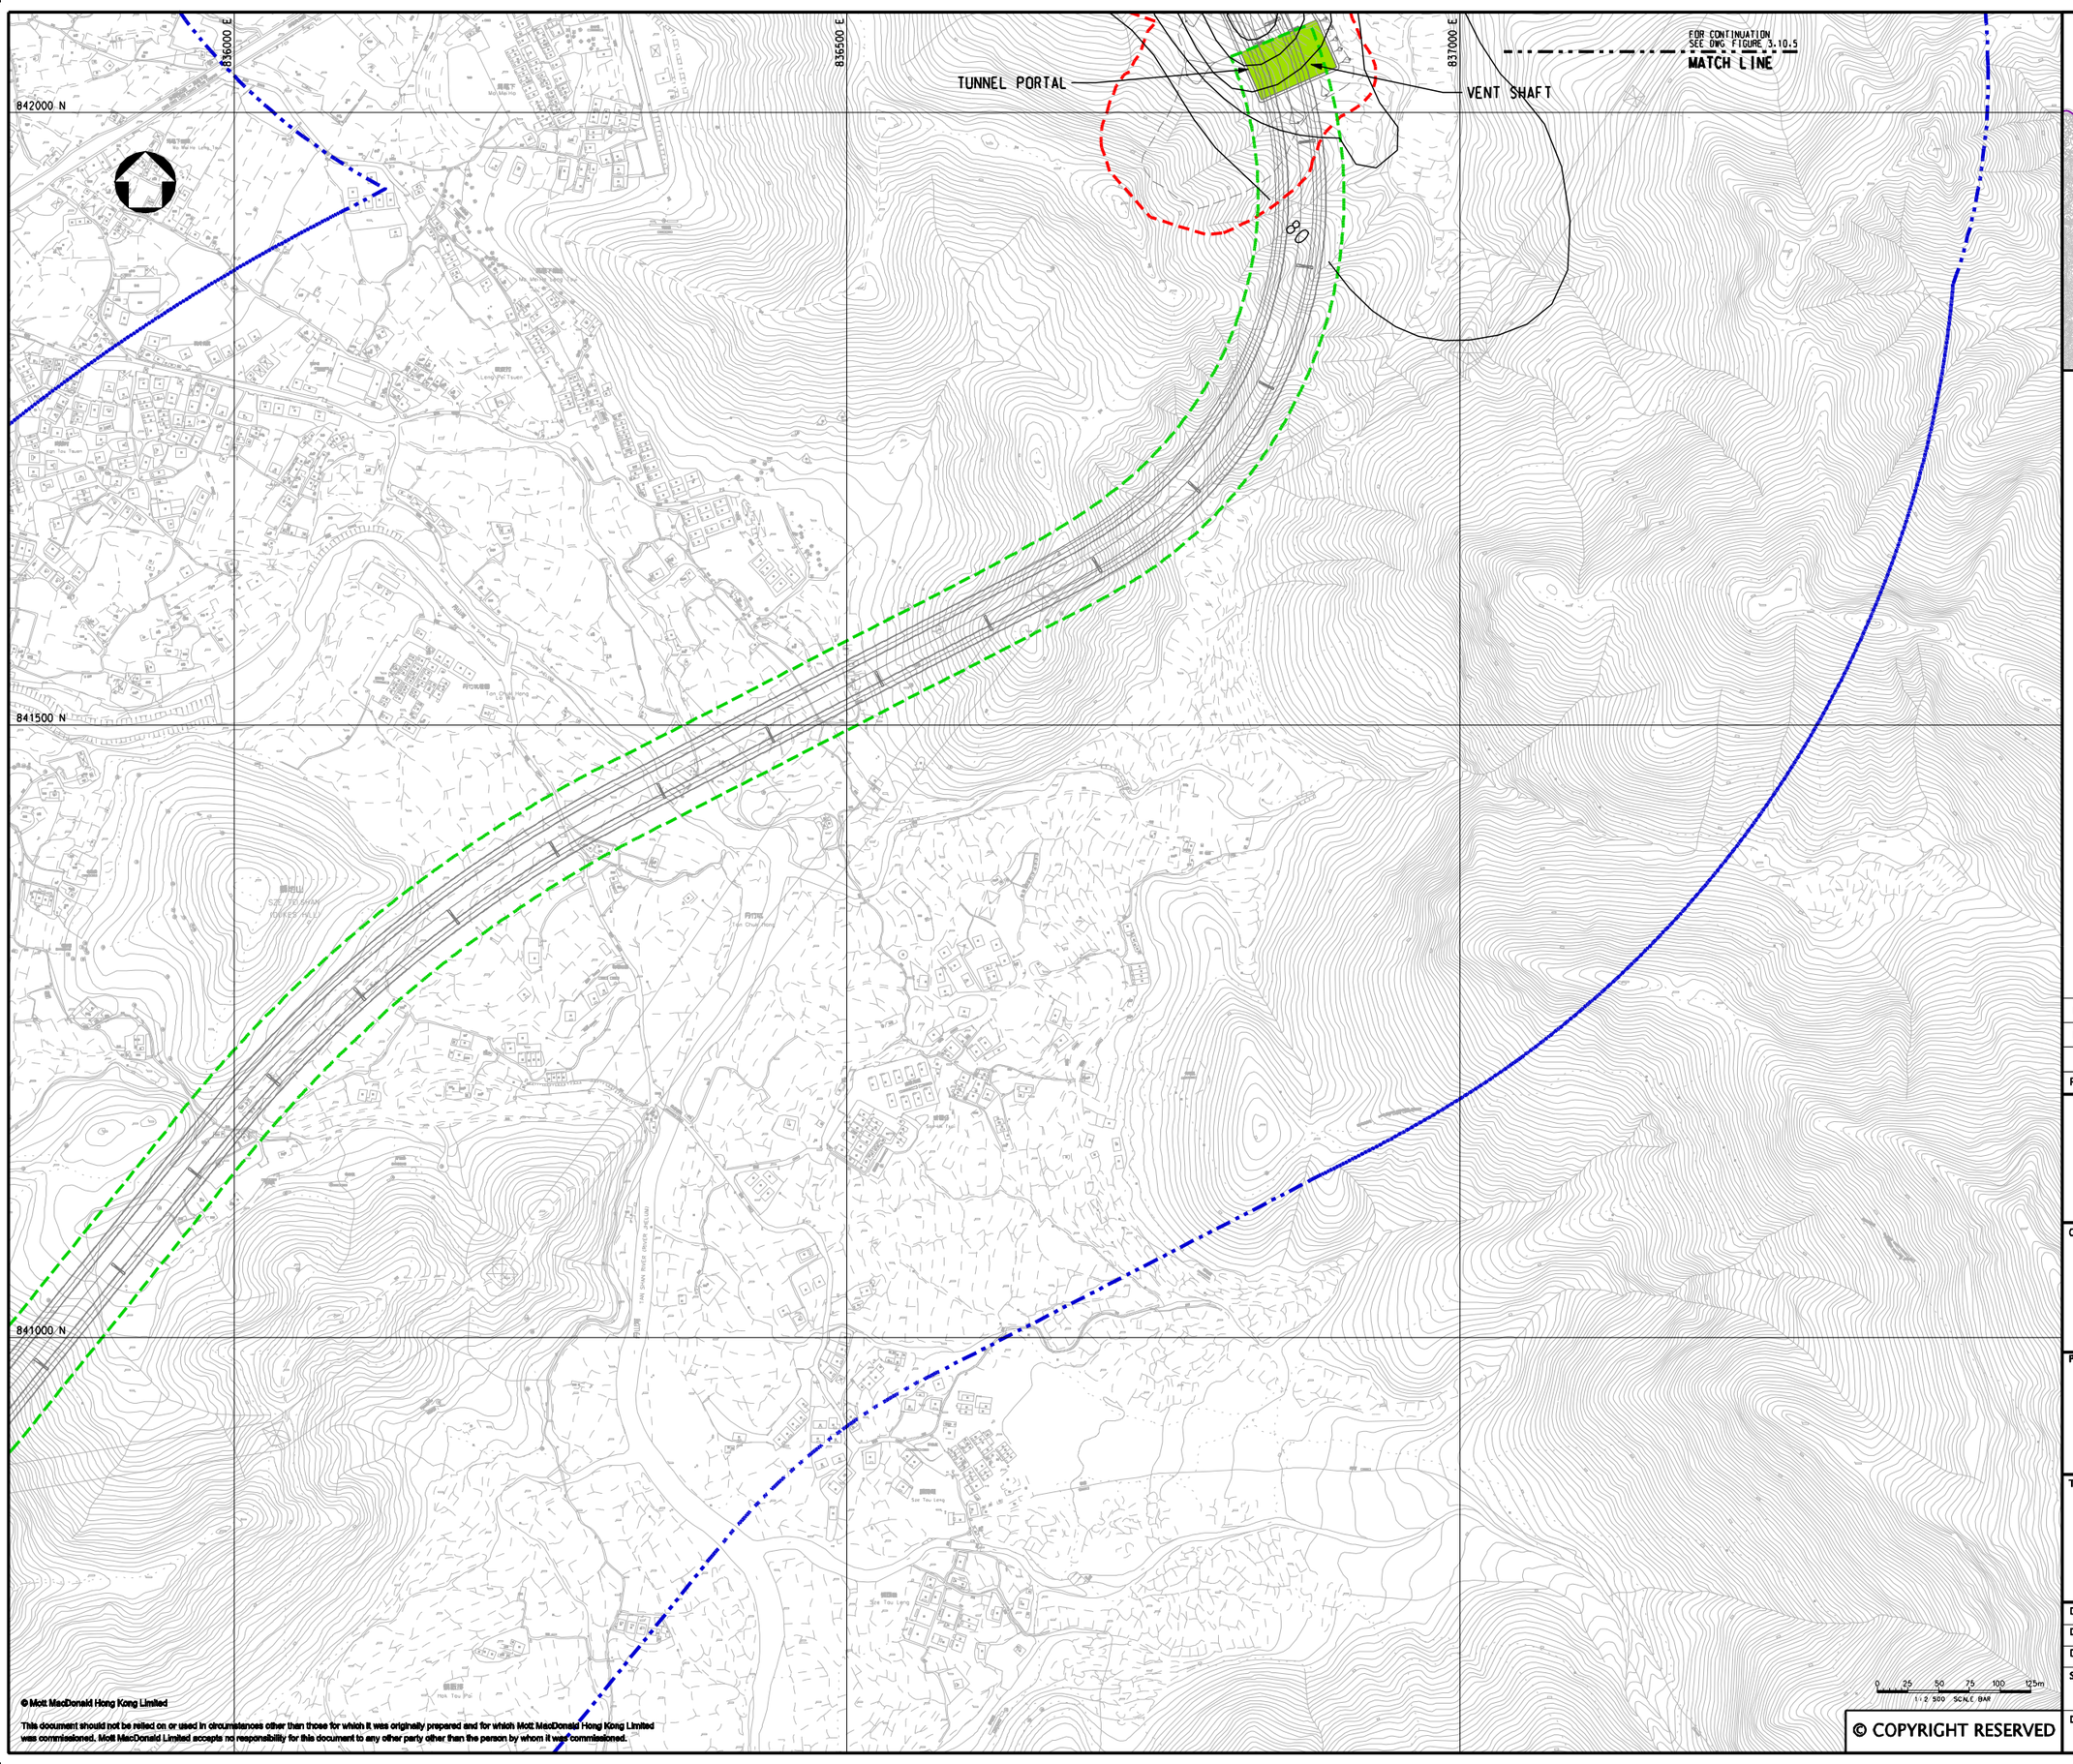

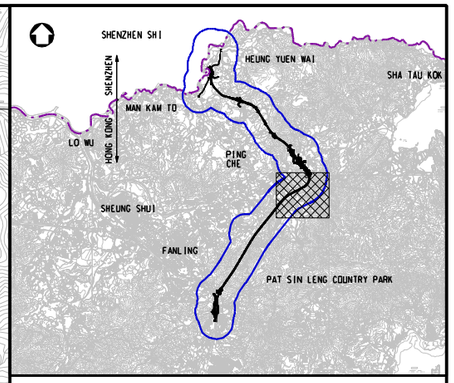

KEY PLAN
SCALE 1:100000

LEGEND:

- 500m ASSESSMENT AREA
- TENTATIVE WORKS AREA
- TUNNEL SECTION
- PROPOSED TUNNEL VENTILATION BUILDING

Rev	Date	Drawn	Description	Ch'k'd	App'd
P3	NOV 10	MMH	GENERAL REVISION	DC	HT
P2	OCT 10	MMH	GENERAL REVISION	DC	HT
P1	AUG 10	MMH	FIRST ISSUE	HC	HT

Mott MacDonald
20/F Two Landmark East
100 How Ming Street
Kwun Tong, Kowloon
Hong Kong
T +852 2828 5757
F +852 2827 1823
W www.mottmac.com.hk

Client

CEDD
CIVIL ENGINEERING AND DEVELOPMENT DEPARTMENT

Project

AGREEMENT NO. CE45/2008(CE)
LIANTANG/HEUNG YUEN WAI BOUNDARY CONTROL POINT AND ASSOCIATED WORKS

Title

CUMULATIVE RESULT - CONTOUR OF HOURLY NO_2 CONCENTRATION ($\mu g/m^3$) AT 1.5m ABOVE GROUND DURING OPERATIONAL PHASE FOR LOI TUNG (STABILITY CLASS D)

(SHEET 2 OF 2)

Designed	HC		Eng.Chk.	EC	
Drawn	MING		Coordination	EC	
Dwg.Chk.	HC		Approved	HT	
Scale at A1	1:2500	Project	255228		Status PRE
		CAD file	j:\255228\report\env\eia\DIS\FIG 3-10.6.dgn		
Drawing No	FIGURE 3.10.6				Rev P3

© COPYRIGHT RESERVED
© Mott MacDonald Hong Kong Limited
This document should not be relied on or used in circumstances other than those for which it was originally prepared and for which Mott MacDonald Hong Kong Limited was commissioned. Mott MacDonald Limited accepts no responsibility for this document to any other party other than the person by whom it was commissioned.

834500 E
835000 E
835500 E
840500 N
840000 N
839500 N
PKT3
PKT2
PKT1
PROPOSED TUNNEL MID-VENTILATION BUILDING
CONNECTION ADIT
65
66
67
69
71
73
75

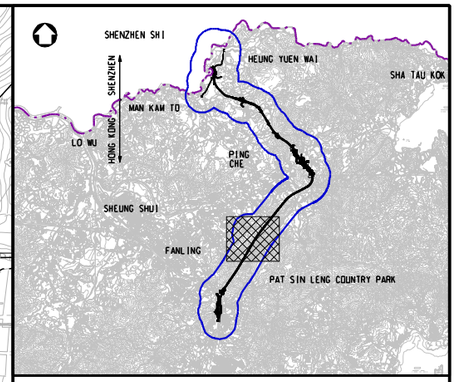

KEY PLAN
SCALE 1:100000

LEGEND:

- 500m ASSESSMENT AREA
- TENTATIVE WORKS AREA
- TUNNEL SECTION
- PROPOSED AREA FOR MID-VENTILATION BUILDING
- X AIR SENSITIVE RECEIVERS COMPLIED WITH AQO CRITERIA.

Rev	Date	Drawn	Description	Ch'k'd	App'd
P3	NOV 10	MMH	GENERAL REVISION	DC	HT
P2	OCT 10	MMH	GENERAL REVISION	DC	HT
P1	AUG 10	MMH	FIRST ISSUE	HC	HT

Mott MacDonald
20/F Two Landmark East
100 How Ming Street
Kwun Tong, Kowloon
Hong Kong
T +852 2828 5757
F +852 2827 1823
W www.mottmac.com.hk

Client

CEDD
CIVIL ENGINEERING AND DEVELOPMENT DEPARTMENT

Project

AGREEMENT NO. CE45/2008(CE)
LIANTANG/HEUNG YUEN WAI BOUNDARY CONTROL POINT AND ASSOCIATED WORKS

Title

CUMULATIVE RESULT - CONTOUR OF HOURLY NO_2 CONCENTRATION ($\mu g/m^3$) AT 1.5m ABOVE GROUND DURING OPERATIONAL PHASE FOR PO KAK TSAI (STABILITY CLASS D)

Designed	HC		Eng.Chk.	EC	
Drawn	MING		Coordination	EC	
Dwg.Chk.	HC		Approved	HT	

Scale at A1: 1:2500
Project: 255228
Status: PRE
CAD file: j:\255228\report\env\eio\DIR5\FIG 3-10.7.dgn
Drawing No: FIGURE 3.10.7
Rev: P3

0 25 50 75 100 125m
1:2 500 SCALE BAR

© COPYRIGHT RESERVED
© Mott MacDonald Hong Kong Limited
This document should not be relied on or used in circumstances other than those for which it was originally prepared and for which Mott MacDonald Hong Kong Limited was commissioned. Mott MacDonald Limited accepts no responsibility for this document to any other party other than the person by whom it was commissioned.

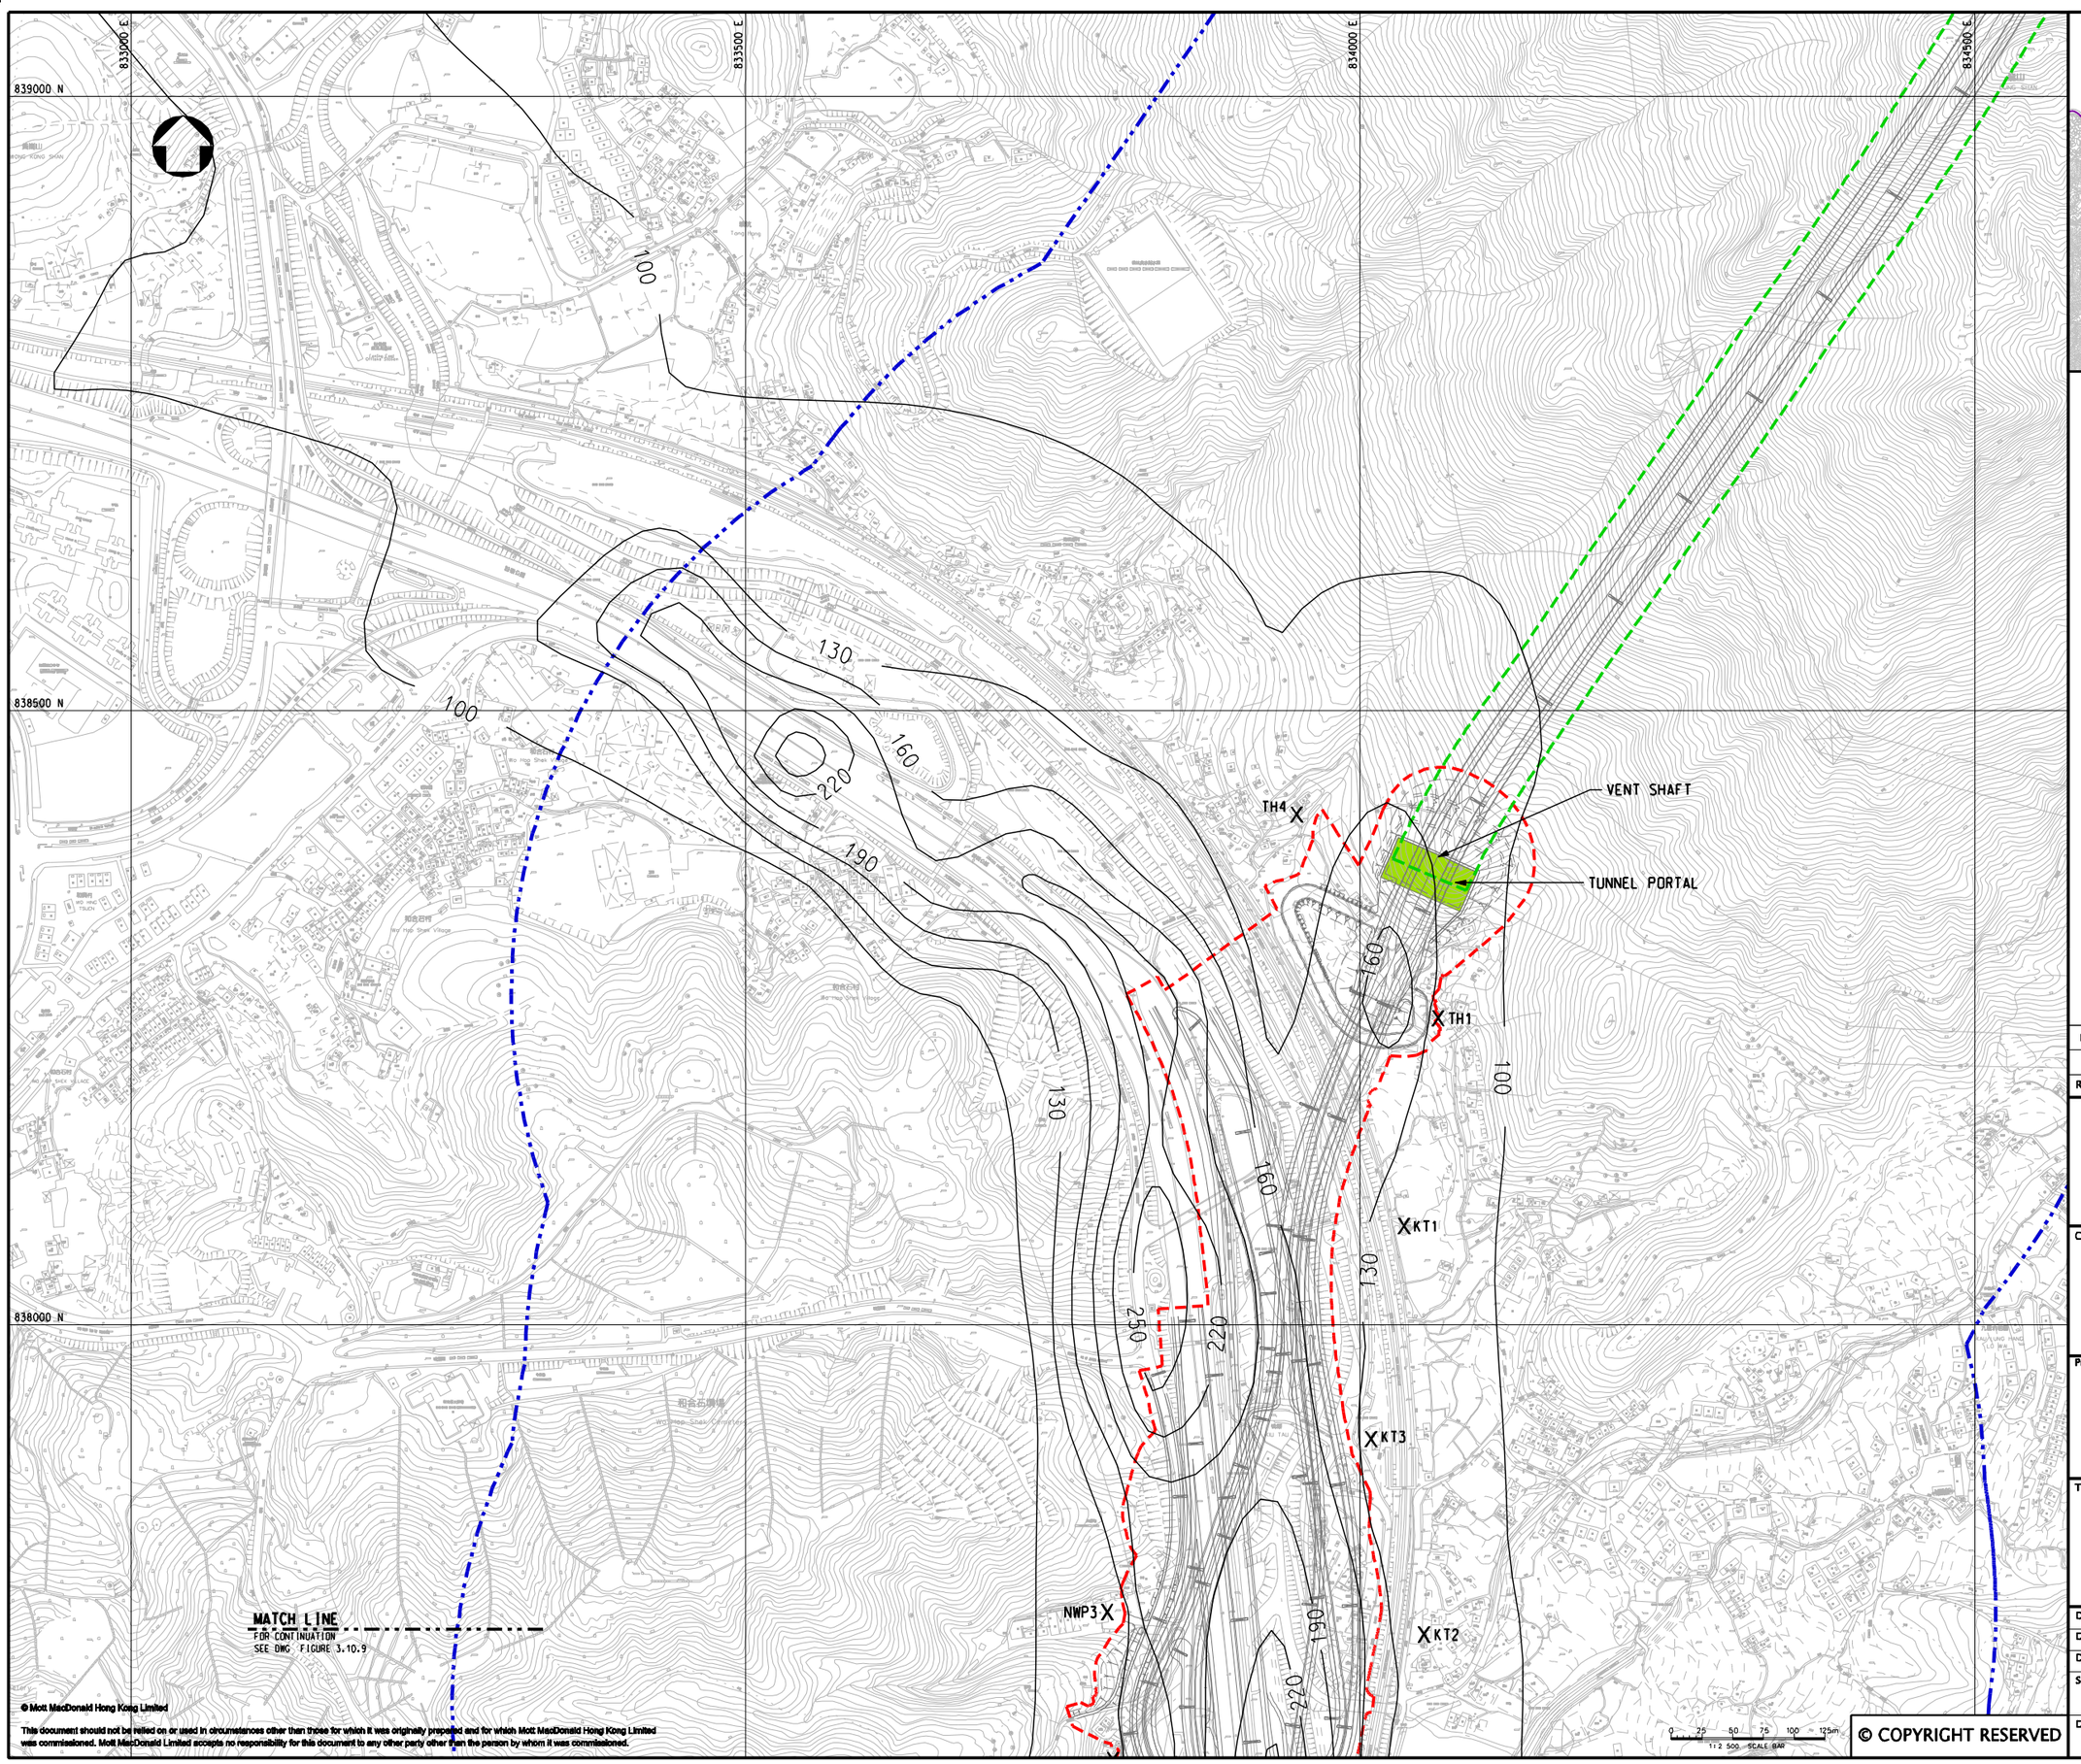

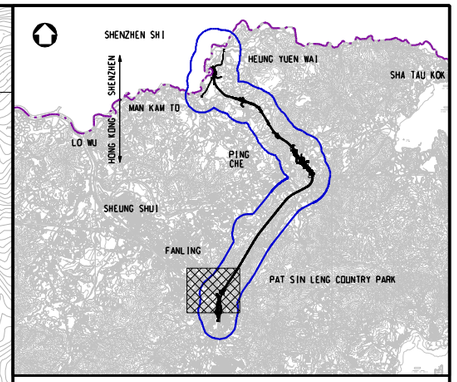

KEY PLAN
SCALE 1:100000

LEGEND:

- 500m ASSESSMENT AREA
- TENTATIVE WORKS AREA
- TUNNEL SECTION
- PROPOSED TUNNEL VENTILATION BUILDING
- X AIR SENSITIVE RECEIVERS COMPLIED WITH AQO CRITERIA.

Rev	Date	Drawn	Description	Ch'k'd	App'd
P2	NOV 10	MMH	GENERAL REVISION	DC	HT
P1	AUG 10	MMH	FIRST ISSUE	HC	HT

Mott MacDonald
20/F Two Landmark East
100 How Ming Street
Kwun Tong, Kowloon
Hong Kong
T +852 2828 5757
F +852 2827 1823
W www.mottmac.com.hk

Client

CIVIL ENGINEERING AND DEVELOPMENT DEPARTMENT

Project

AGREEMENT NO. CE45/2008(CE)
LIANTANG/HEUNG YUEN WAI BOUNDARY CONTROL POINT AND ASSOCIATED WORKS

Title

CUMULATIVE RESULT - CONTOUR OF HOURLY NO_2 CONCENTRATION ($\mu g/m^3$) AT 1.5m ABOVE GROUND DURING OPERATIONAL PHASE FOR FANLING (STABILITY CLASS D)

(SHEET 1 OF 2)

Designed	HC		Eng.Chk.	EC	
Drawn	MING		Coordination	EC	
Dwg.Chk.	HC		Approved	HT	

Scale at A1: 1:2500
Project: 255228
CAD file: J:\255228\report\env\eia\0IR5\FIG 3-10.8.dgn
Status: PRE
Drawing No: FIGURE 3.10.8
Rev: P2

0 25 50 75 100 125m
1:2 500 SCALE BAR

© COPYRIGHT RESERVED
© Mott MacDonald Hong Kong Limited
This document should not be relied on or used in circumstances other than those for which it was originally prepared and for which Mott MacDonald Hong Kong Limited was commissioned. Mott MacDonald Limited accepts no responsibility for this document to any other party other than the person by whom it was commissioned.

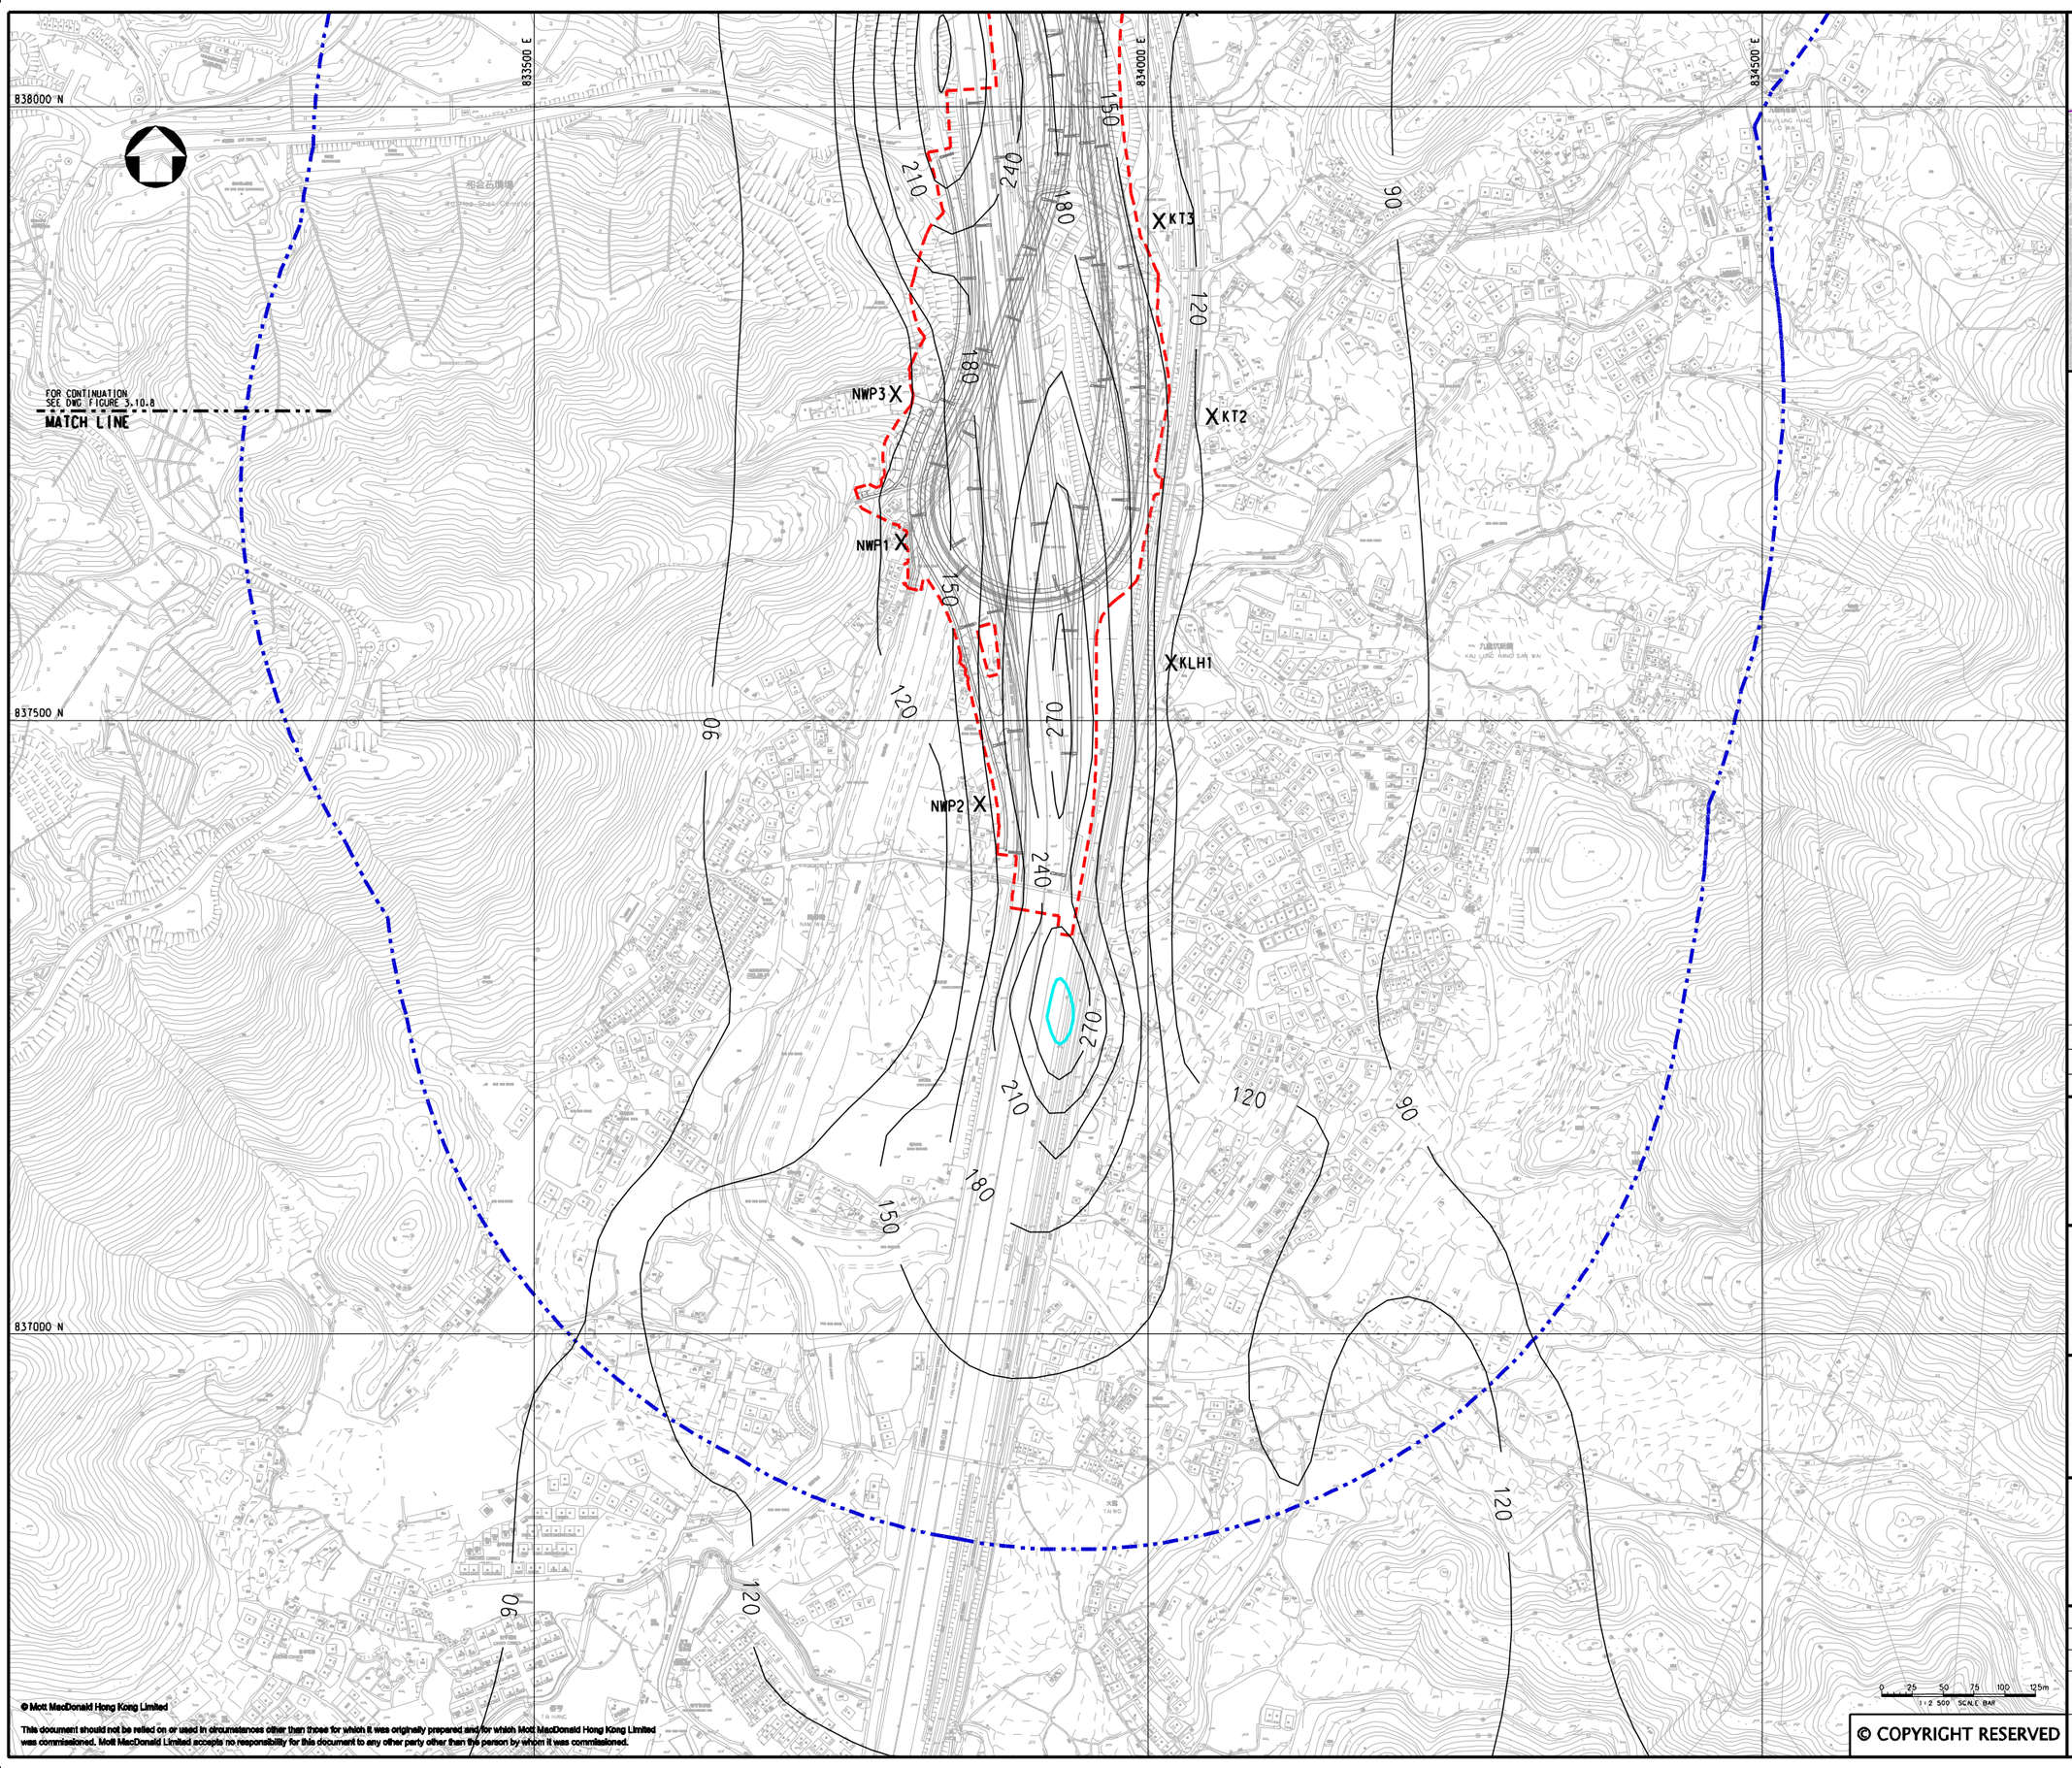

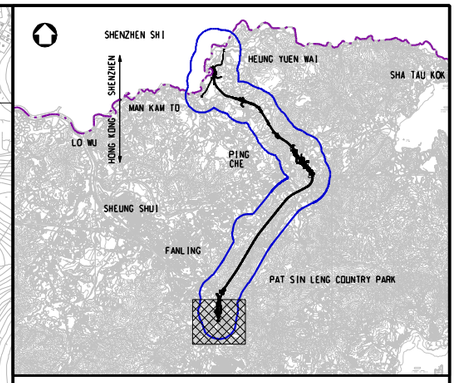

KEY PLAN
SCALE 1:100000

LEGEND:

- 500m ASSESSMENT AREA
- TENTATIVE WORKS AREA
- X AIR SENSITIVE RECEIVERS COMPLIED WITH AOO CRITERIA.
- AOO CRITERIA

Rev	Date	Drawn	Description	Ch'k'd	App'd
P2	NOV 10	MMH	GENERAL REVISION	DC	HT
P1	AUG 10	MMH	FIRST ISSUE	HC	HT

Mott MacDonald
20/F Two Landmark East
100 How Ming Street
Kwun Tong, Kowloon
Hong Kong
T +852 2828 5757
F +852 2827 1823
W www.mottmac.com.hk

Client

CEDD
CIVIL ENGINEERING AND DEVELOPMENT DEPARTMENT

Project

AGREEMENT NO. CE45/2008(CE)
LIANTANG/HEUNG YUEN WAI BOUNDARY CONTROL POINT AND ASSOCIATED WORKS

Title

CUMULATIVE RESULT - CONTOUR OF HOURLY NO_2 CONCENTRATION ($\mu g/m^3$) AT 1.5m ABOVE GROUND DURING OPERATIONAL PHASE FOR FANLING (STABILITY CLASS D)

(SHEET 2 OF 2)

Designed	HC		Eng.Chk.	EC	
Drawn	MING		Coordination	EC	
Dwg.Chk.	HC		Approved	HT	

Scale at A1: 1:2500
Project: 255228
CAD file: J:\255228\report\env\eia\DIR5\FIG 3-10.9.dgn
Status: PRE
Drawing No: FIGURE 3.10.9
Rev: P2

© COPYRIGHT RESERVED
© Mott MacDonald Hong Kong Limited
This document should not be relied on or used in circumstances other than those for which it was originally prepared and for which Mott MacDonald Hong Kong Limited was commissioned. Mott MacDonald Limited accepts no responsibility for this document to any other party other than the person by whom it was commissioned.

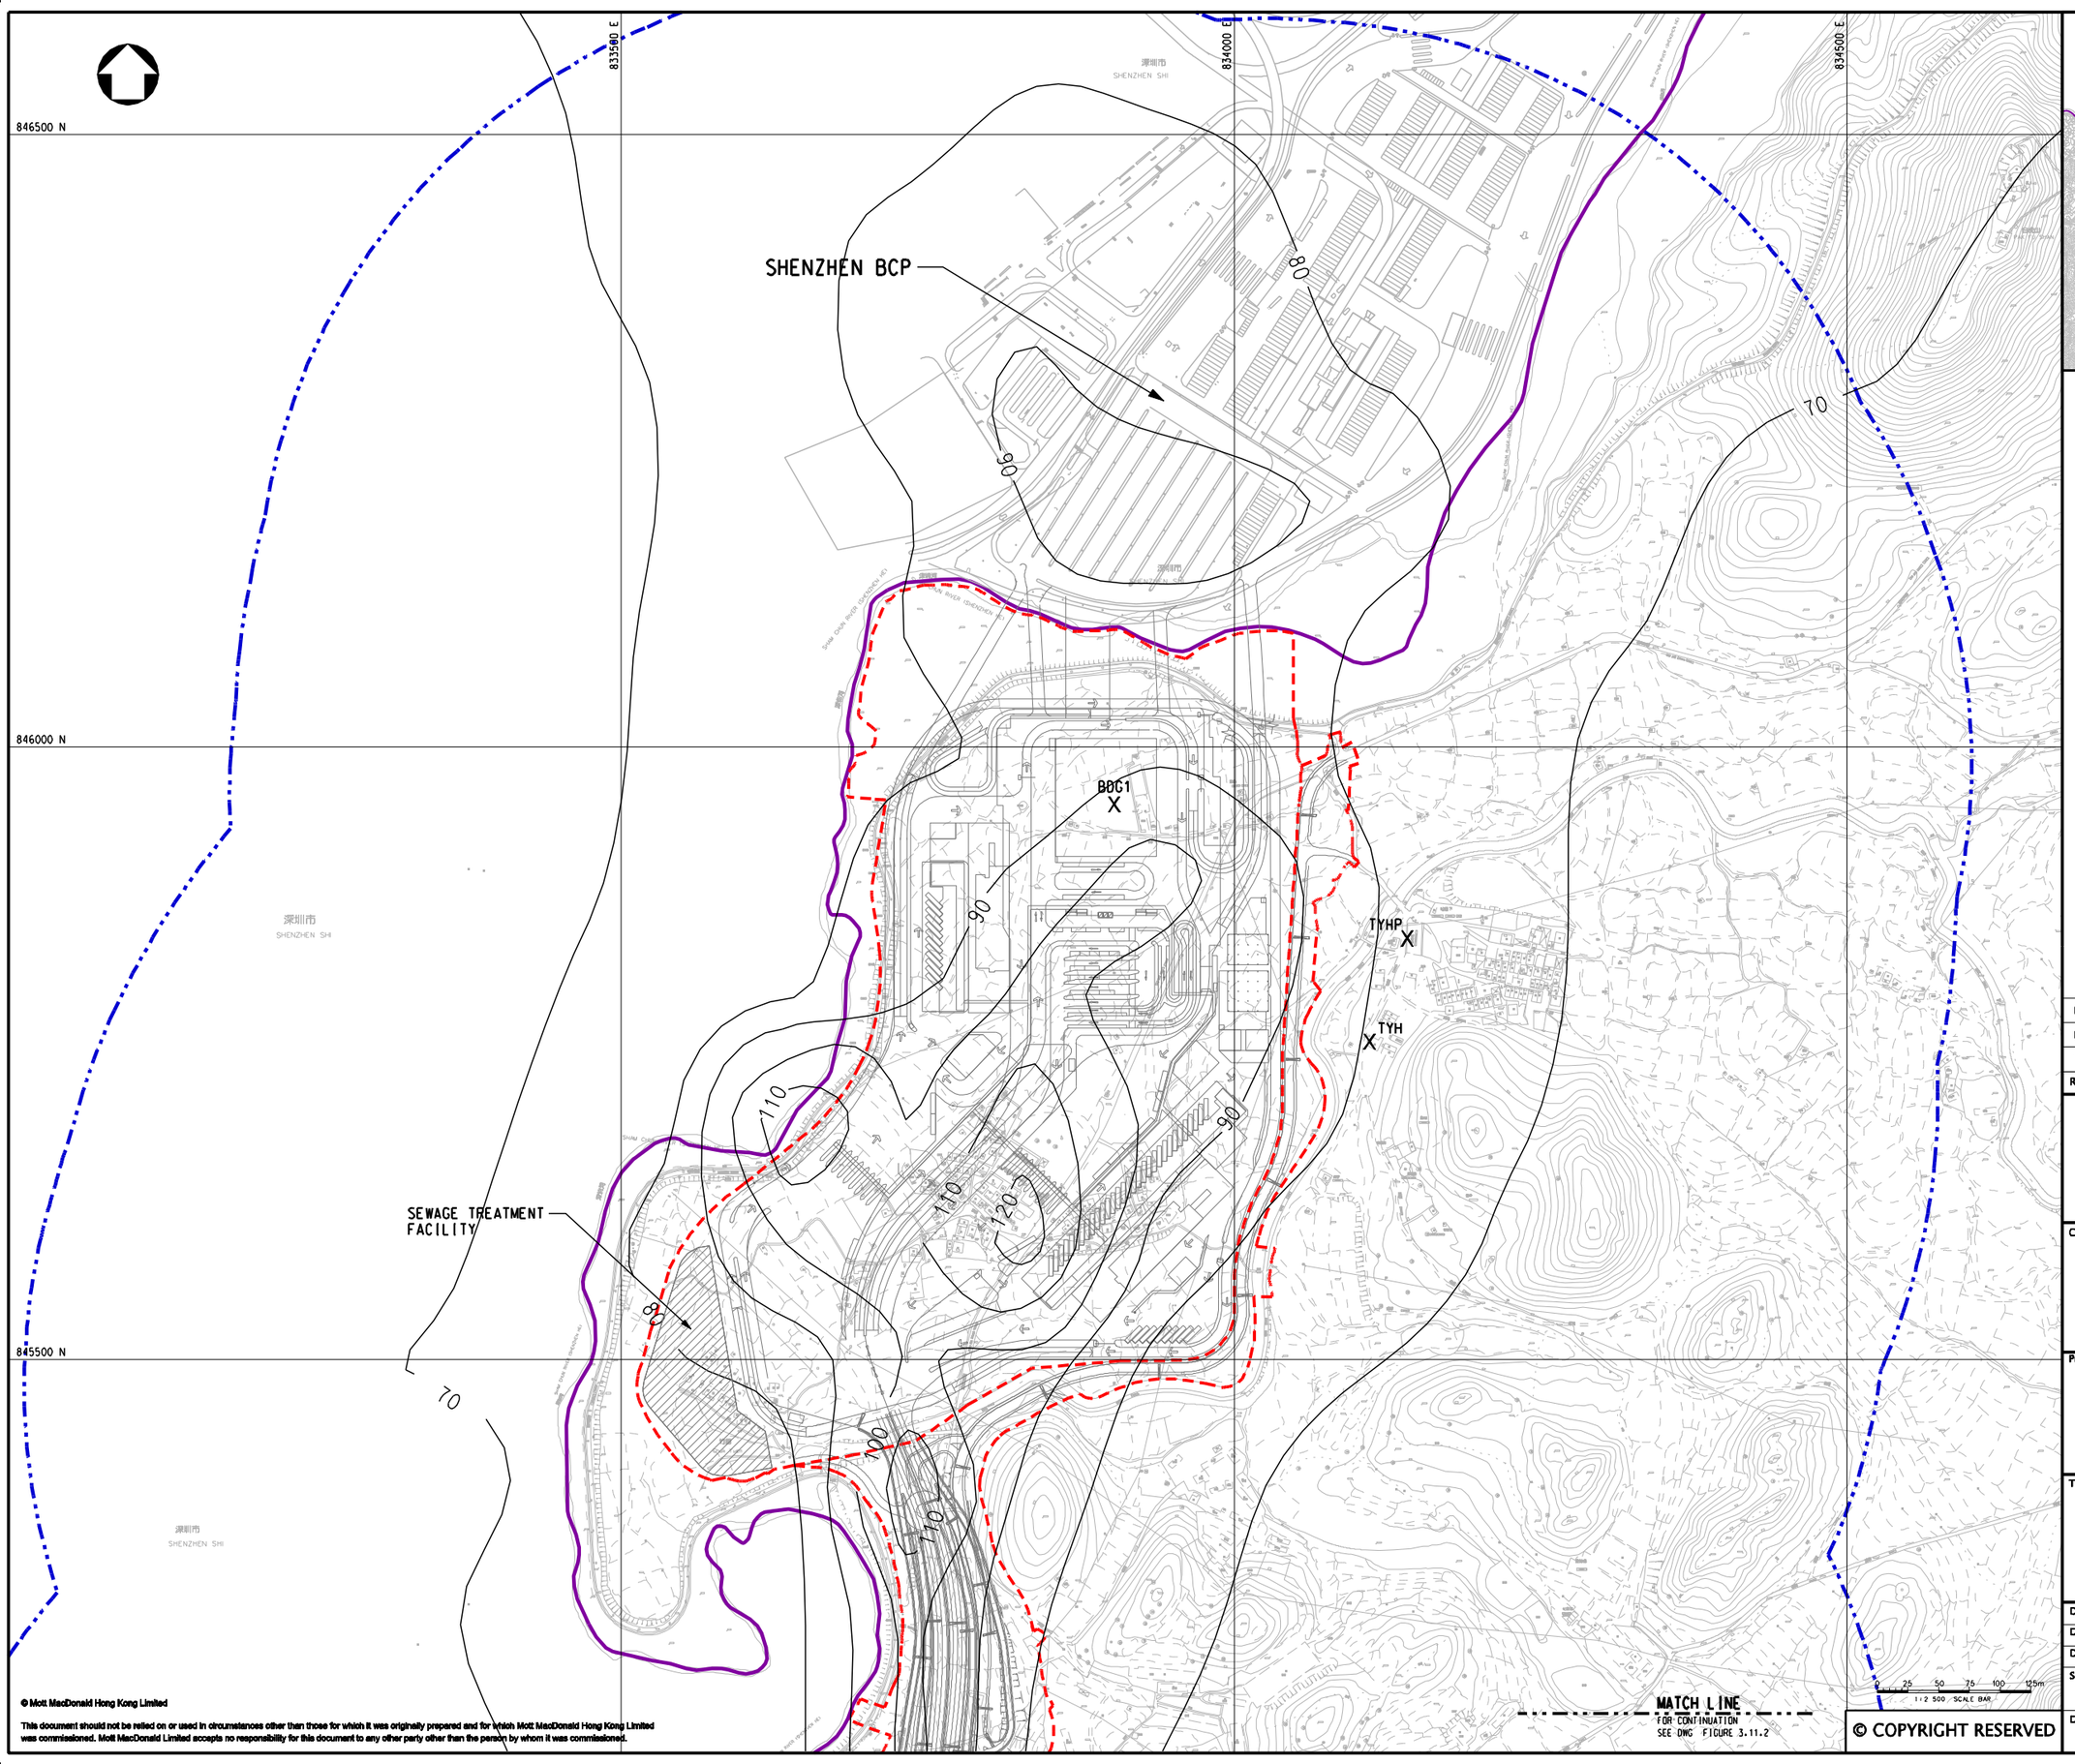

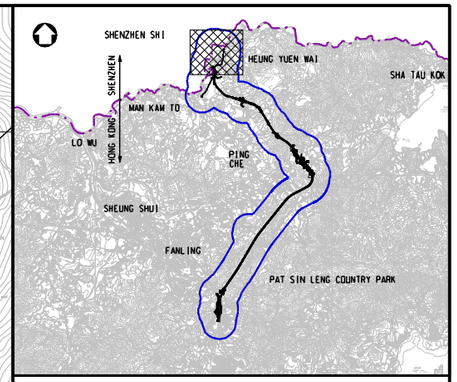

KEY PLAN
SCALE 1:100000

LEGEND:

- BOUNDARY OF HKSAR
- 500m ASSESSMENT AREA
- TENTATIVE WORKS AREA
- X AIR SENSITIVE RECEIVERS COMPLIED WITH AOD CRITERIA.

Rev	Date	Drawn	Description	Ch'k'd	App'd
P3	NOV 10	MMH	GENERAL REVISION	DC	HT
P2	OCT 10	MMH	GENERAL REVISION	DC	HT
P1	AUG 10	MMH	FIRST ISSUE	HC	HT

Mott MacDonald
20/F Two Landmark East
100 How Ming Street
Kwun Tong, Kowloon
Hong Kong
T +852 2828 5757
F +852 2827 1823
W www.mottmac.com.hk

Client

CEDD
CIVIL ENGINEERING AND DEVELOPMENT DEPARTMENT

Project

AGREEMENT NO. CE45/2008(CE)
LIANTANG/HEUNG YUEN WAI BOUNDARY CONTROL POINT AND ASSOCIATED WORKS

Title

CUMULATIVE RESULT - CONTOUR OF DAILY NO_2 CONCENTRATION ($\mu g/m^3$) AT 1.5m ABOVE GROUND DURING OPERATIONAL PHASE FOR NORTHERN SECTION (STABILITY CLASS D)

(SHEET 1 OF 4)

Designed	HC		Eng.Chk.	EC	
Drawn	MING		Coordination	EC	
Dwg.Chk.	HC		Approved	HT	

Scale at A1: 1:2500
Project: 255228
CAD file: J:\255228\report\env\eia\DIR5\FIG 3-11.dgn
Status: PRE
Drawing No: FIGURE 3.11.1
Rev: P3

© COPYRIGHT RESERVED
© Mott MacDonald Hong Kong Limited
This document should not be relied on or used in circumstances other than those for which it was originally prepared and for which Mott MacDonald Hong Kong Limited was commissioned. Mott MacDonald Limited accepts no responsibility for this document to any other party other than the person by whom it was commissioned.

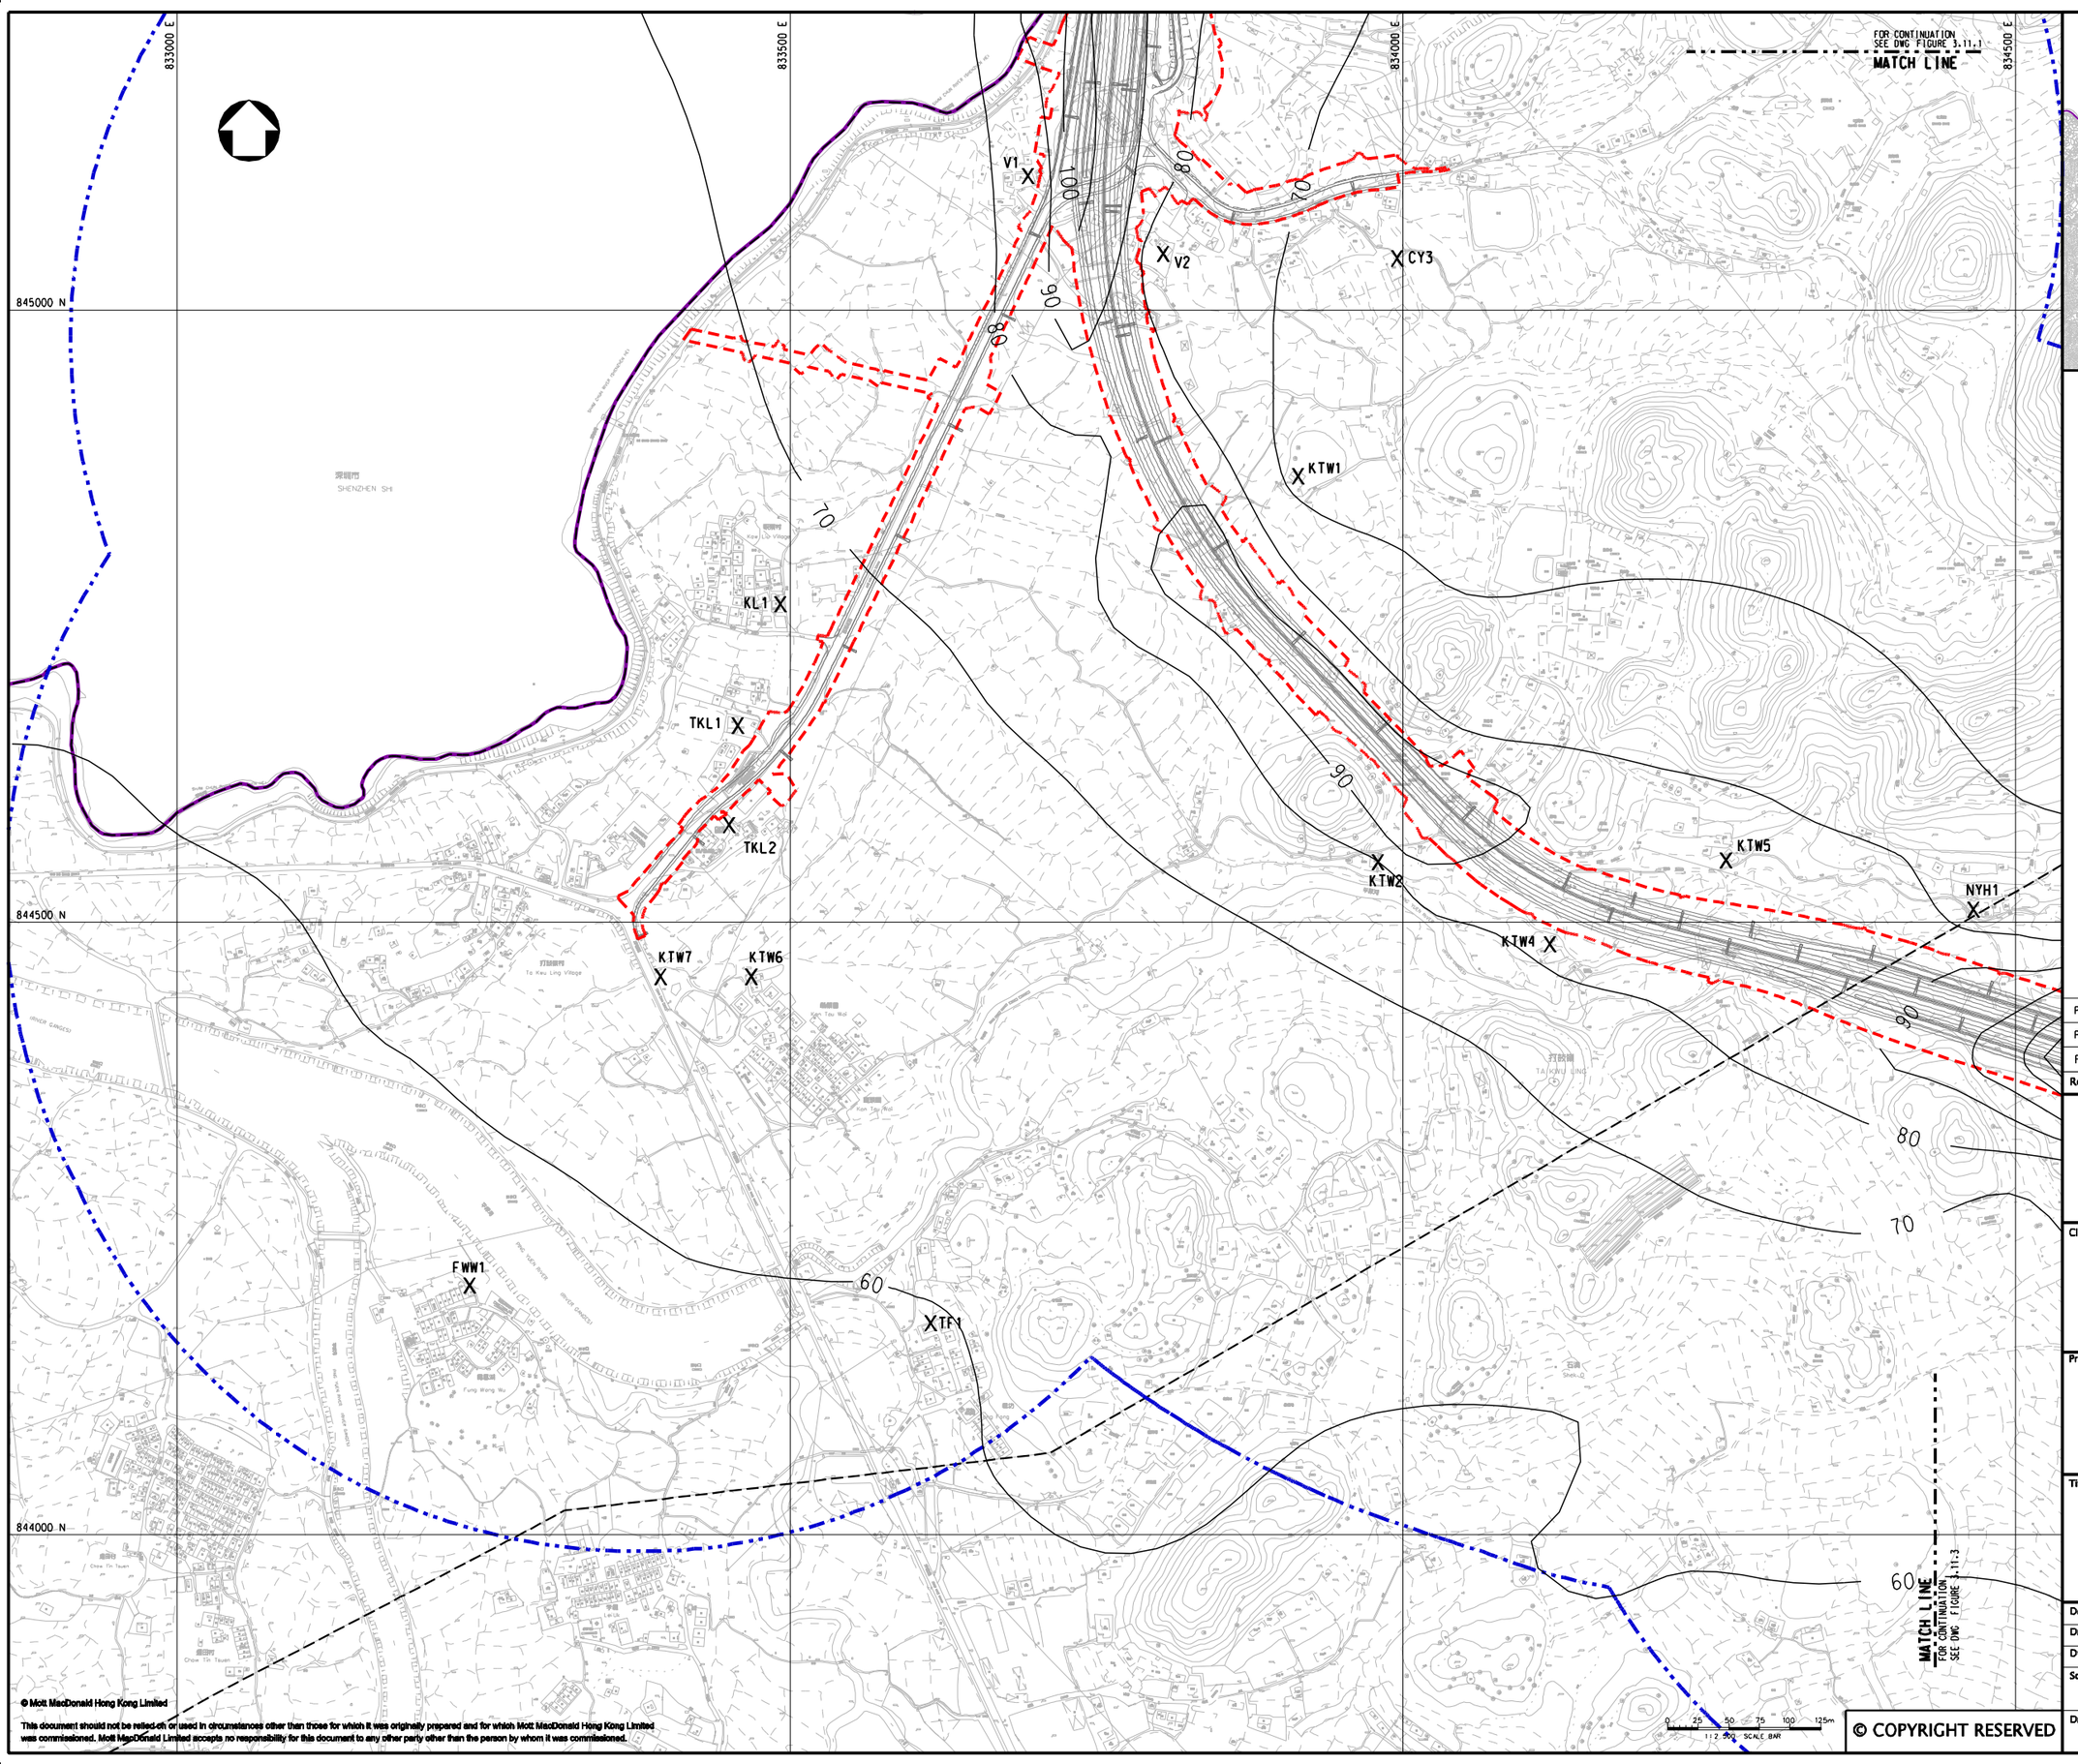

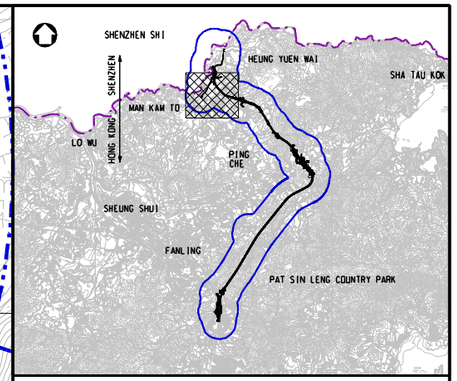

KEY PLAN
SCALE 1:100000

LEGEND:

- BOUNDARY OF HKSAR
- 500m ASSESSMENT AREA
- TENTATIVE WORKS AREA
- X AIR SENSITIVE RECEIVERS COMPLIED WITH AQO CRITERIA.

Rev	Date	Drawn	Description	Ch'k'd	App'd
P3	NOV 10	MMH	GENERAL REVISION	DC	HT
P2	OCT 10	MMH	GENERAL REVISION	DC	HT
P1	AUG 10	MMH	FIRST ISSUE	HC	HT

Mott MacDonald
20/F Two Landmark East
100 How Ming Street
Kwun Tong, Kowloon
Hong Kong
T +852 2828 5757
F +852 2827 1823
W www.mottmac.com.hk

Client

CEDD
CIVIL ENGINEERING AND DEVELOPMENT DEPARTMENT

Project

AGREEMENT NO. CE45/2008(CE)
LIANTANG/HEUNG YUEN WAI BOUNDARY CONTROL POINT AND ASSOCIATED WORKS

Title

CUMULATIVE RESULT - CONTOUR OF DAILY NO_2 CONCENTRATION ($\mu g/m^3$) AT 1.5m ABOVE GROUND DURING OPERATIONAL PHASE FOR NORTHERN SECTION (STABILITY CLASS D)

(SHEET 2 OF 4)

Designed	HC		Eng.Chk.	EC	
Drawn	MING		Coordination	EC	
Dwg.Chk.	HC		Approved	HT	

Scale at A1: 1:2500
Project: 255228
CAD file: j:\255228\report\env\eia\0815\FIG 3-11.2.dgn
Status: PRE
Drawing No: FIGURE 3.11.2
Rev: P3

© Mott MacDonald Hong Kong Limited
This document should not be relied on or used in circumstances other than those for which it was originally prepared and for which Mott MacDonald Hong Kong Limited was commissioned. Mott MacDonald Limited accepts no responsibility for this document to any other party other than the person by whom it was commissioned.
© COPYRIGHT RESERVED

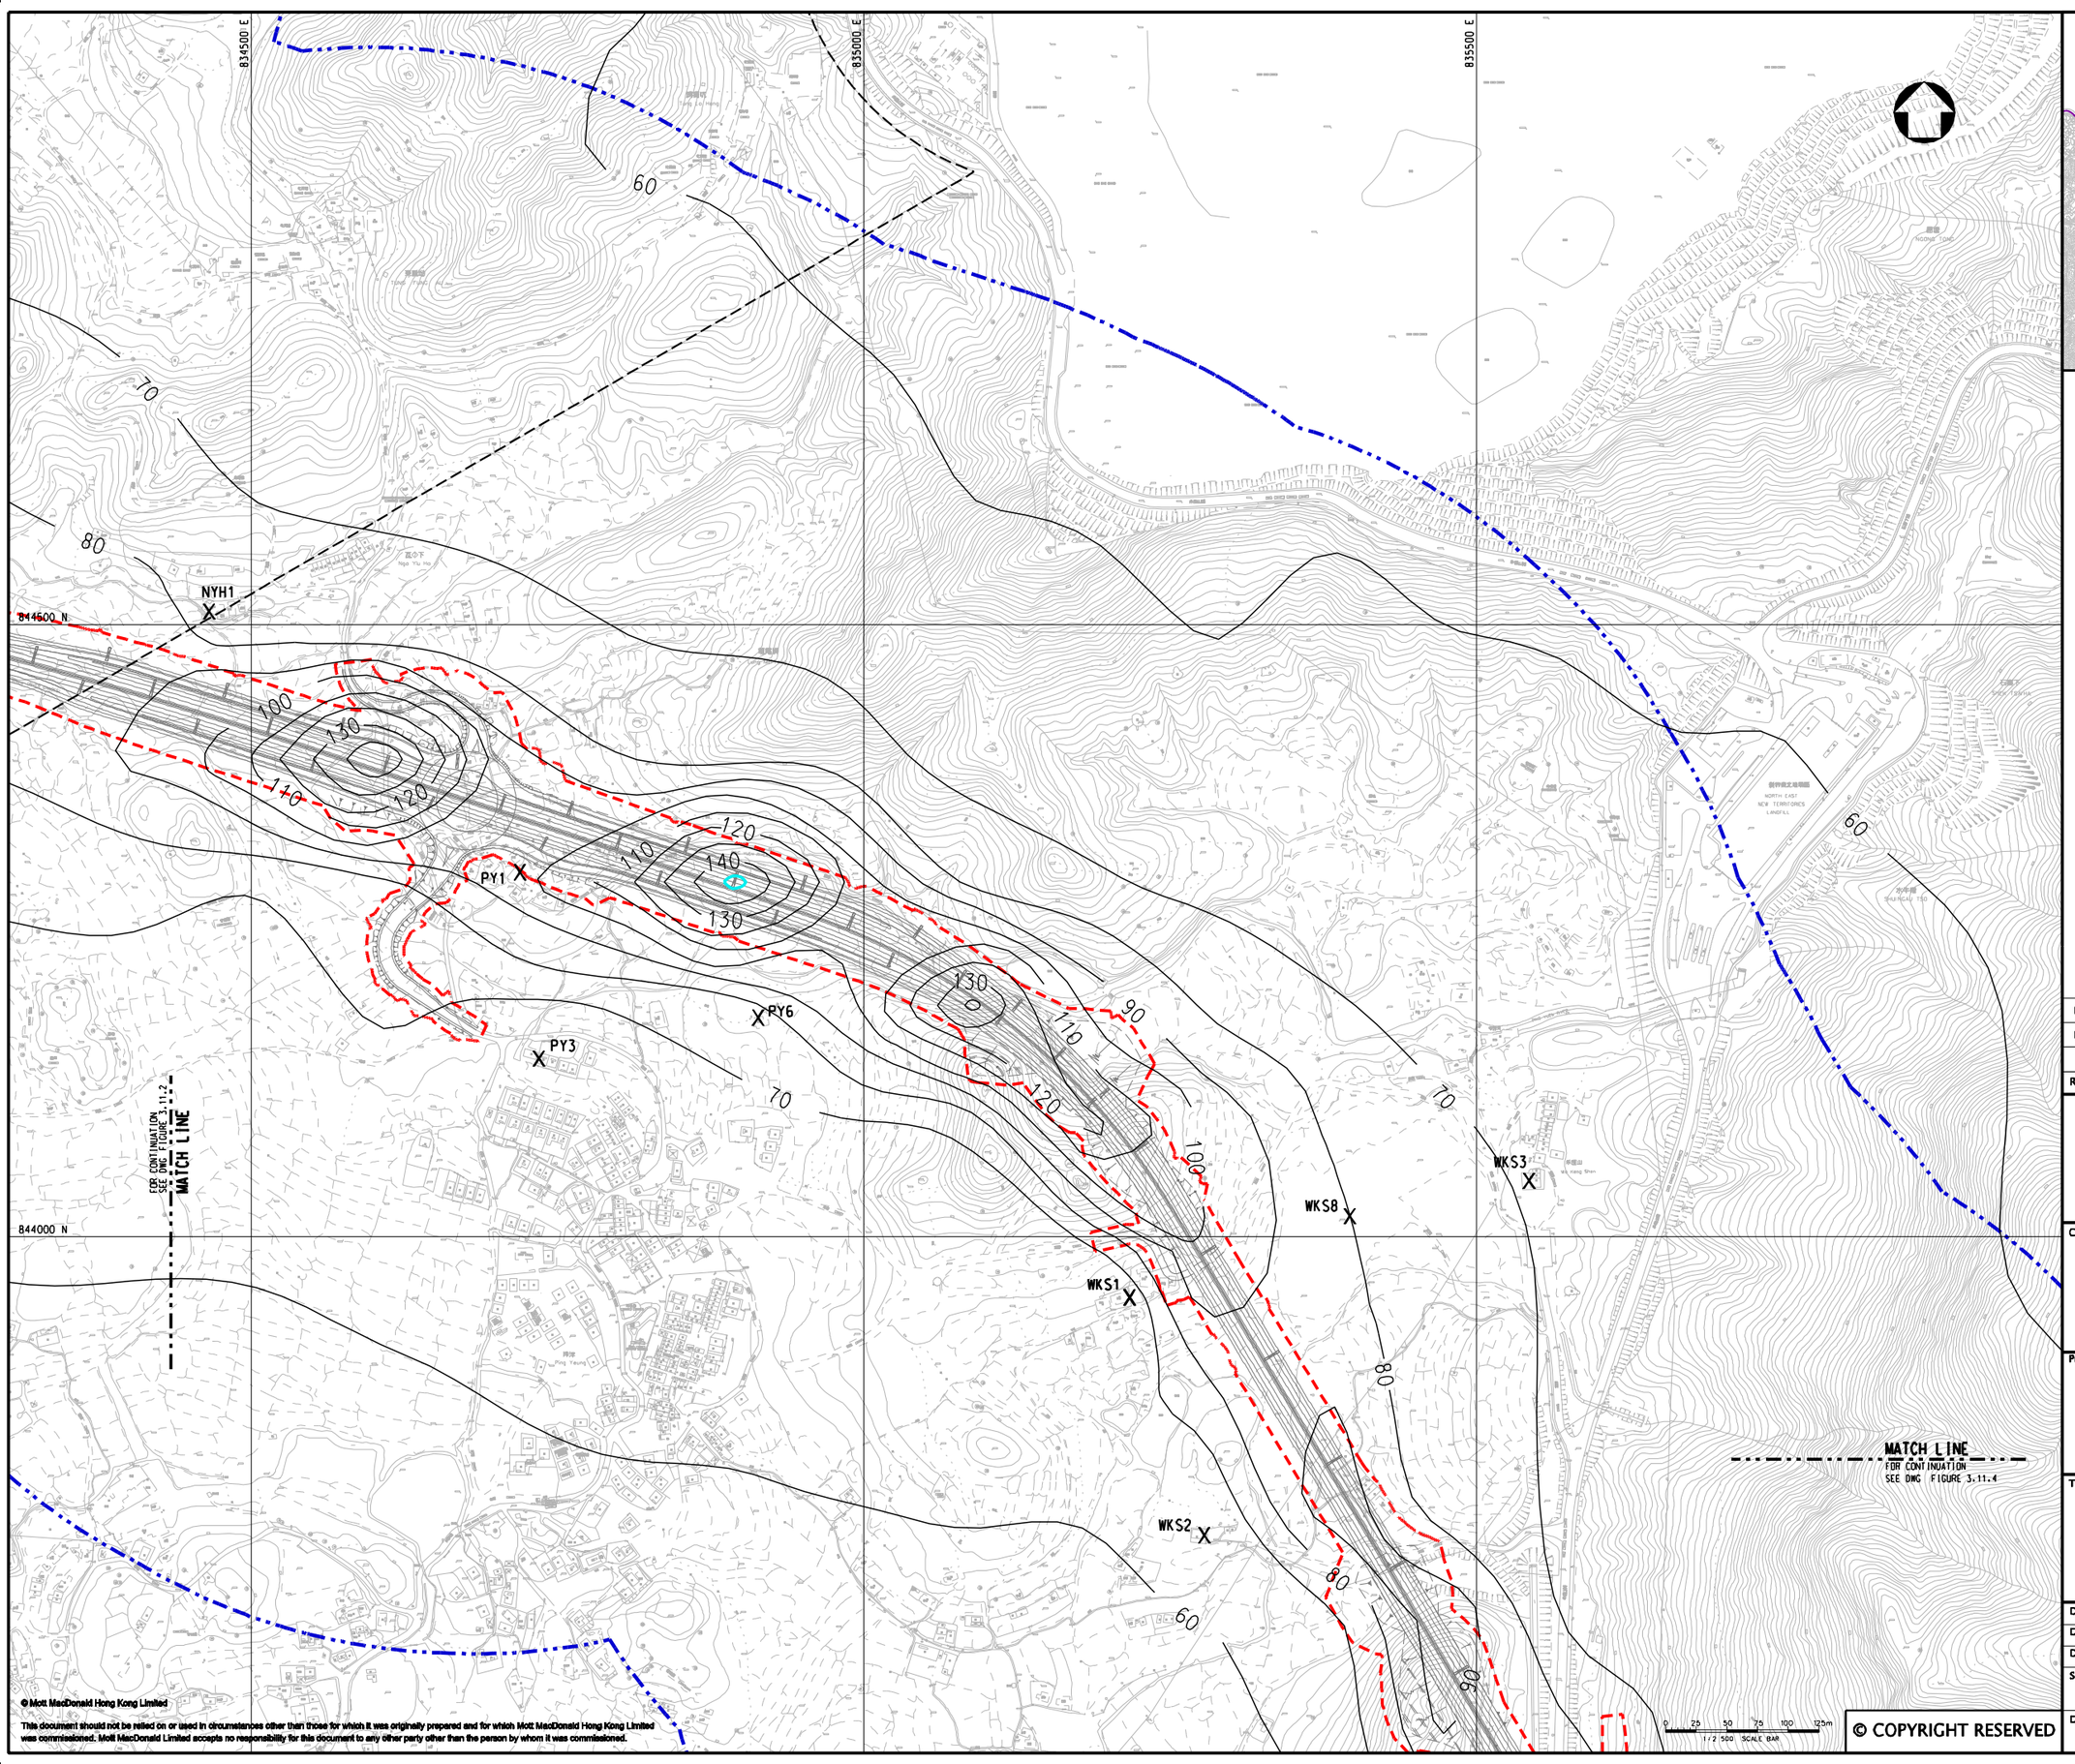

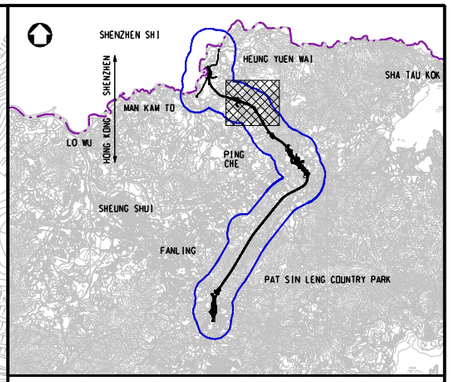

KEY PLAN
SCALE 1:100000

LEGEND:

- 500m ASSESSMENT AREA
- TENTATIVE WORKS AREA
- X AIR SENSITIVE RECEIVERS COMPLIED WITH AOO CRITERIA.
- AOO CRITERIA

Rev	Date	Drawn	Description	Ch'k'd	App'd
P3	NOV 10	MMH	GENERAL REVISION	DC	HT
P2	OCT 10	MMH	GENERAL REVISION	DC	HT
P1	AUG 10	MMH	FIRST ISSUE	HC	HT

Mott MacDonald
20/F Two Landmark East
100 How Ming Street
Kwun Tong, Kowloon
Hong Kong
T +852 2828 5757
F +852 2827 1823
W www.mottmac.com.hk

Client

CEDD
CIVIL ENGINEERING AND DEVELOPMENT DEPARTMENT

Project

AGREEMENT NO. CE45/2008(CE)
LIANTANG/HEUNG YUEN WAI BOUNDARY CONTROL POINT AND ASSOCIATED WORKS

Title

CUMULATIVE RESULT - CONTOUR OF DAILY NO_2 CONCENTRATION ($\mu g/m^3$) AT 1.5m ABOVE GROUND DURING OPERATIONAL PHASE FOR NORTHERN SECTION (STABILITY CLASS D)
(SHEET 3 OF 4)

Designed	HC		Eng.Chk.	EC	
Drawn	MING		Coordination	EC	
Dwg.Chk.	HC		Approved	HT	

Scale at A1 1:2500	Project 255228	Status PRE
	CAD file j:\255228\report\env\eia\0105\FIG 3-11.3.dgn	
Drawing No FIGURE 3.11.3		Rev P3

© Mott MacDonald Hong Kong Limited
This document should not be relied on or used in circumstances other than those for which it was originally prepared and for which Mott MacDonald Hong Kong Limited was commissioned. Mott MacDonald Limited accepts no responsibility for this document to any other party other than the person by whom it was commissioned.
© COPYRIGHT RESERVED

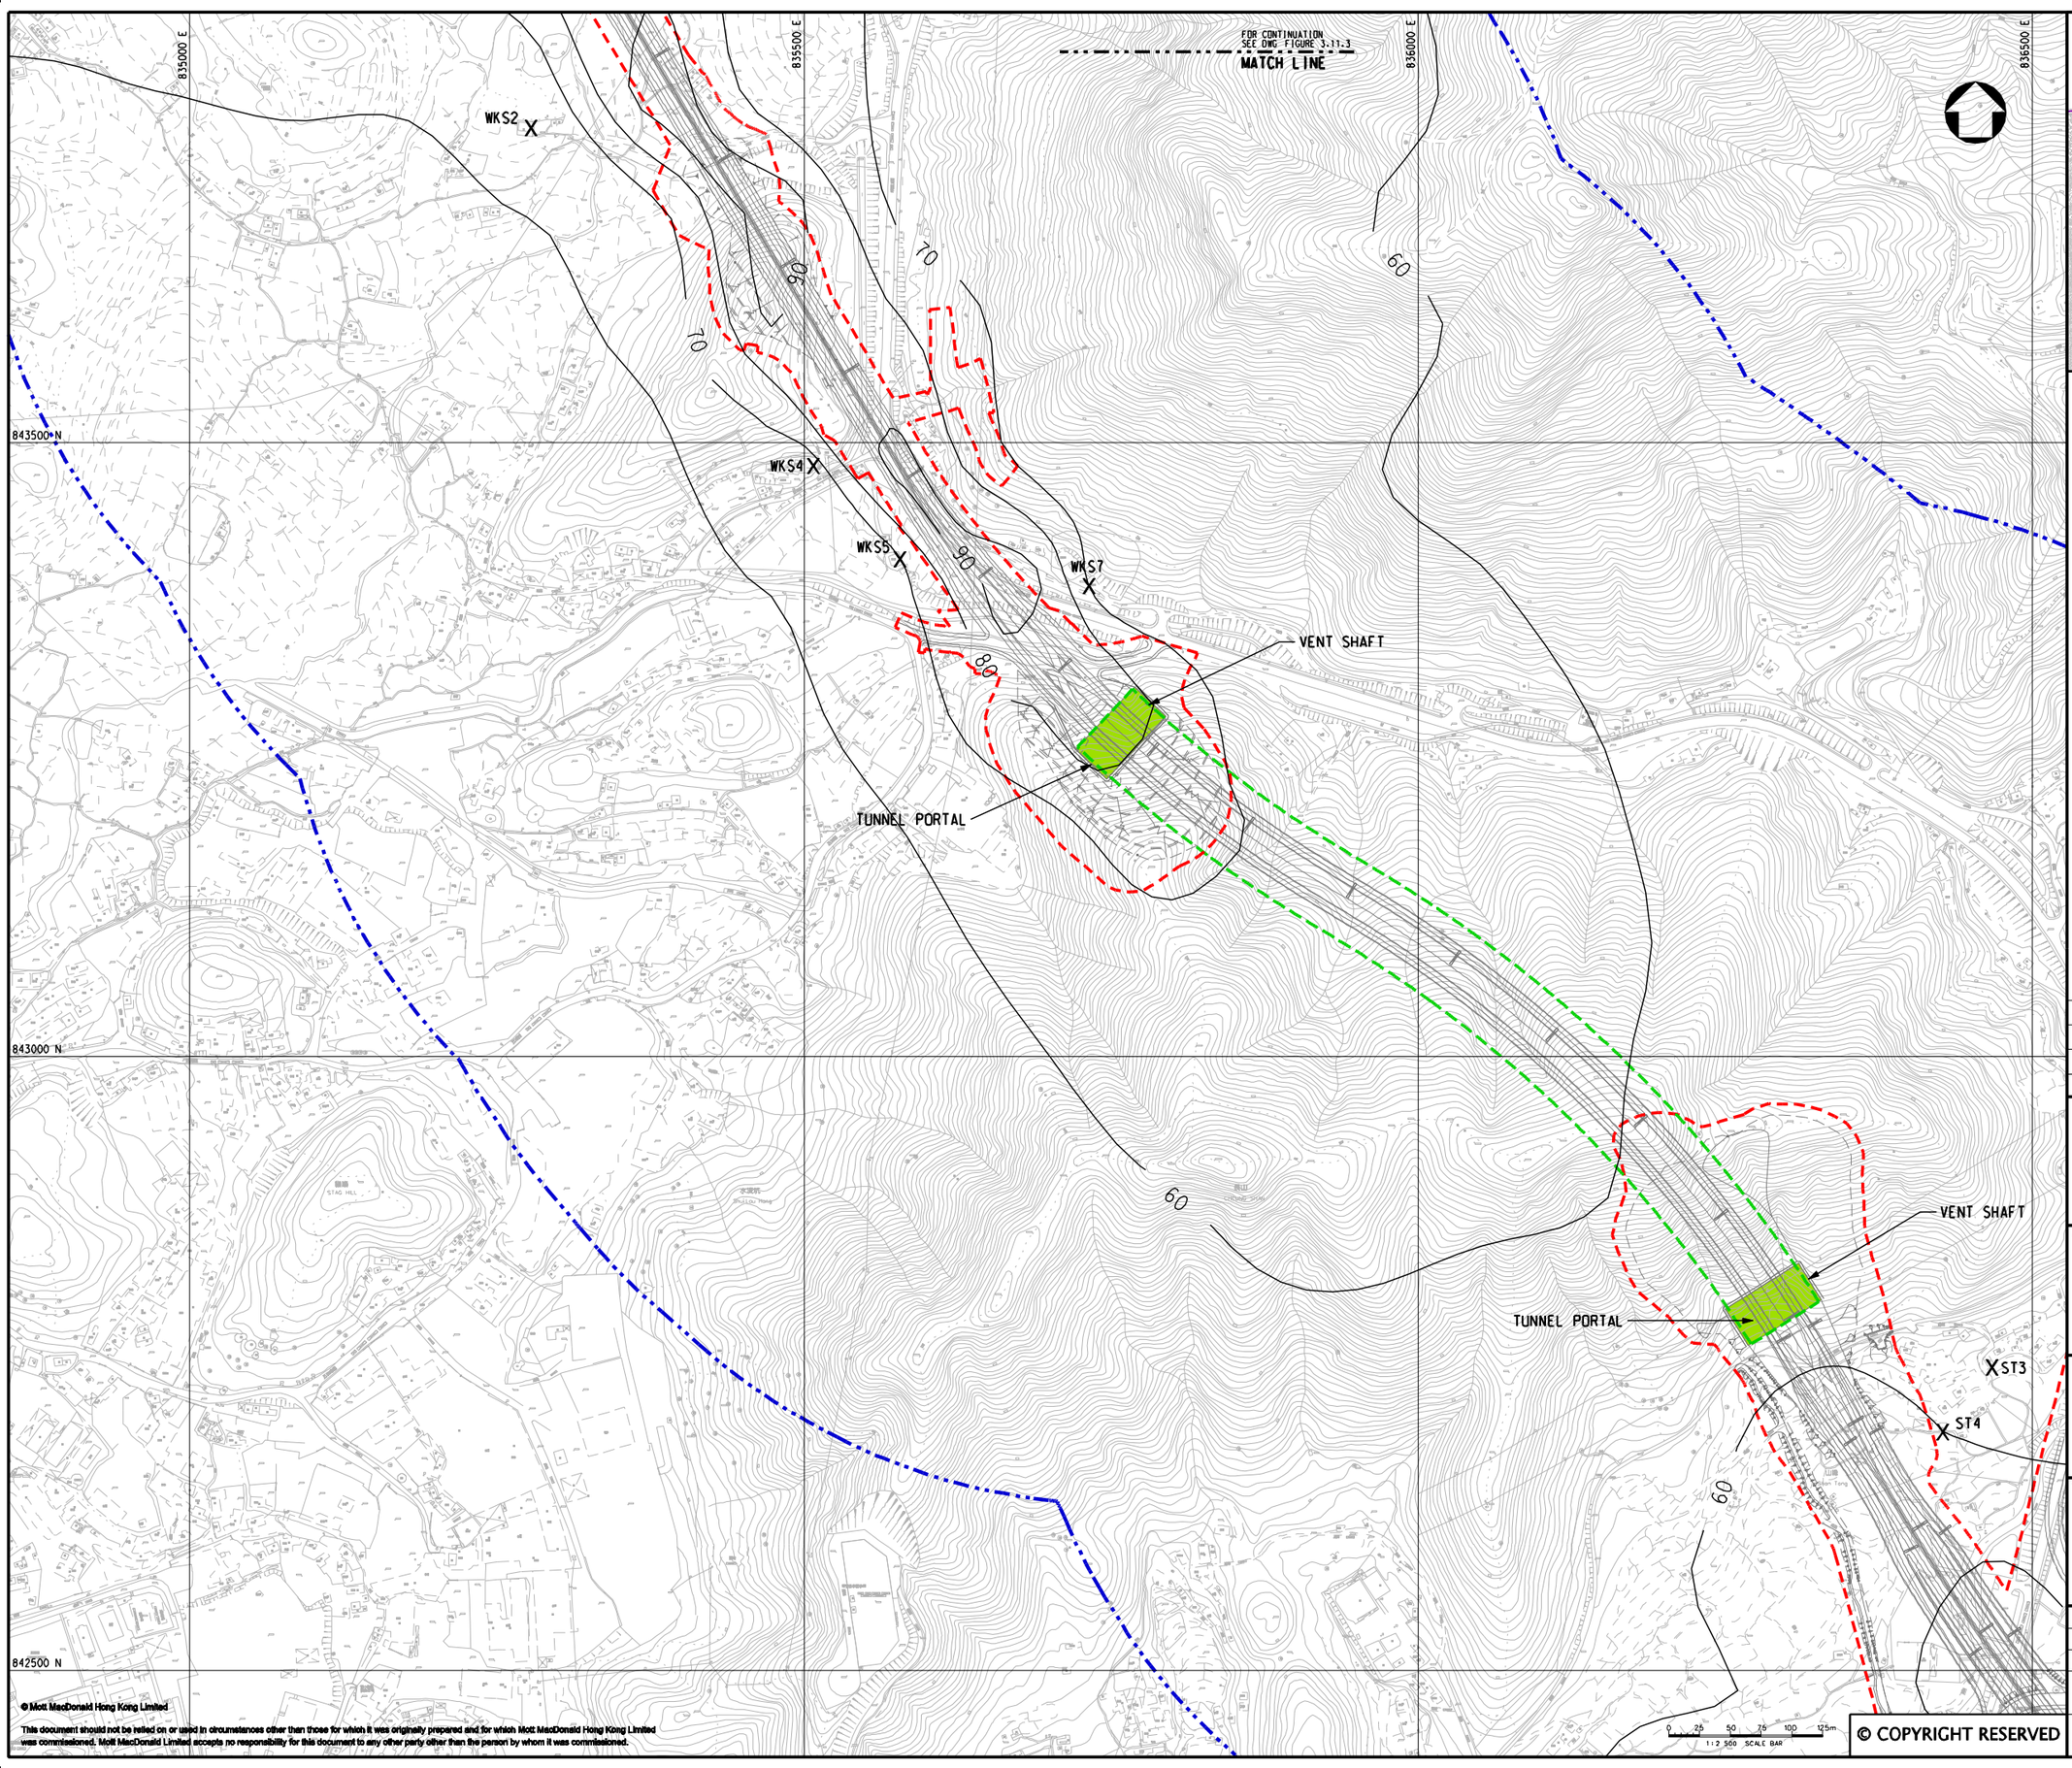

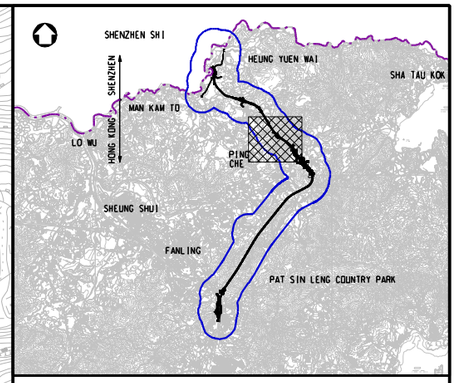

KEY PLAN
SCALE 1:100000

LEGEND:

- 500m ASSESSMENT AREA
- TENTATIVE WORKS AREA
- TUNNEL SECTION
- PROPOSED TUNNEL VENTILATION BUILDING
- X AIR SENSITIVE RECEIVERS COMPLIED WITH AQO CRITERIA.

Rev	Date	Drawn	Description	Ch'k'd	App'd
P3	NOV 10	MMH	GENERAL REVISION	DC	HT
P2	OCT 10	MMH	GENERAL REVISION	DC	HT
P1	AUG 10	MMH	FIRST ISSUE	HC	HT

Mott MacDonald
20/F Two Landmark East
100 How Ming Street
Kwun Tong, Kowloon
Hong Kong
T +852 2828 5757
F +852 2827 1823
W www.mottmac.com.hk

Client

CEDD

CIVIL ENGINEERING AND DEVELOPMENT DEPARTMENT

Project

AGREEMENT NO. CE45/2008(CE)
LIANTANG/HEUNG YUEN WAI BOUNDARY CONTROL POINT AND ASSOCIATED WORKS

Title

CUMULATIVE RESULT - CONTOUR OF DAILY NO_2 CONCENTRATION ($\mu g/m^3$) AT 1.5m ABOVE GROUND DURING OPERATIONAL PHASE FOR NORTHERN SECTION (STABILITY CLASS D)

(SHEET 4 OF 4)

Designed	HC		Eng.Chk.	EC	
Drawn	MING		Coordination	EC	
Dwg.Chk.	HC		Approved	HT	

Scale at A1: 1:2500

Project: 255228

CAD file: J:\255228\report\env\eia\0805\FIG 3-11.4.dgn

Status: PRE

Drawing No: FIGURE 3.11.4

Rev: P3

© COPYRIGHT RESERVED
© Mott MacDonald Hong Kong Limited
This document should not be relied on or used in circumstances other than those for which it was originally prepared and for which Mott MacDonald Hong Kong Limited was commissioned. Mott MacDonald Limited accepts no responsibility for this document to any other party other than the person by whom it was commissioned.

836000 E
836500 E
837000 E
837500 E
843000 N
842500 N
60
70
80
90
VENT SHAFT
TUNNEL PORTAL
ST1
ST2
ST3
ST4
PROPOSED AREA FOR ADMINISTRATION BUILDING
TTW1
TTW2
TTW3
LT1
LT2
MATCH LINE
FOR CONTINUATION
SEE DWG FIGURE 3.11.6
0 25 50 75 100 125m
1:2500 SCALE BAR

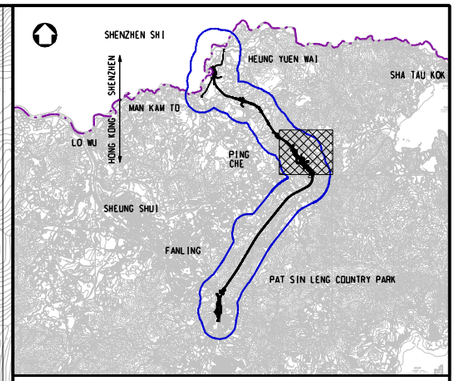

KEY PLAN
SCALE 1:100000

LEGEND:

- 500m ASSESSMENT AREA
- TENTATIVE WORKS AREA
- TUNNEL SECTION
- PROPOSED TUNNEL VENTILATION BUILDING
- X AIR SENSITIVE RECEIVERS COMPLIED WITH AOD CRITERIA.

Rev	Date	Drawn	Description	Ch'k'd	App'd
P3	NOV 10	MMH	GENERAL REVISION	DC	HT
P2	OCT 10	MMH	GENERAL REVISION	DC	HT
P1	AUG 10	MMH	FIRST ISSUE	HC	HT

Mott MacDonald
20/F Two Landmark East
100 How Ming Street
Kwun Tong, Kowloon
Hong Kong
T +852 2828 5757
F +852 2827 1823
W www.mottmac.com.hk

Client

CEDD
CIVIL ENGINEERING AND DEVELOPMENT DEPARTMENT

Project

AGREEMENT NO. CE45/2008(CE)
LIANTANG/HEUNG YUEN WAI BOUNDARY CONTROL POINT AND ASSOCIATED WORKS

Title

CUMULATIVE RESULT - CONTOUR OF DAILY NO_2 CONCENTRATION ($\mu g/m^3$) AT 1.5m ABOVE GROUND DURING OPERATIONAL PHASE FOR LOI TUNG (STABILITY CLASS D)

(SHEET 1 OF 2)

Designed	HC		Eng.Chk.	EC	
Drawn	MING		Coordination	EC	
Dwg.Chk.	HC		Approved	HT	

Scale at A1: 1:2500
Project: 255228
Status: PRE
CAD file: j:\255228\report\env\eia\OIR5\FIG 3-11.5.dgn
Drawing No: FIGURE 3.11.5
Rev: P3

© COPYRIGHT RESERVED
© Mott MacDonald Hong Kong Limited
This document should not be relied on or used in circumstances other than those for which it was originally prepared and for which Mott MacDonald Hong Kong Limited was commissioned. Mott MacDonald Limited accepts no responsibility for this document to any other party other than the person by whom it was commissioned.

836000 E

836500 E

837000 E

842000 N

841500 N

841000 N

TUNNEL PORTAL

VENT SHAFT

FOR CONTINUATION
SEE DWG FIGURE 3.11.5
MATCH LINE

60

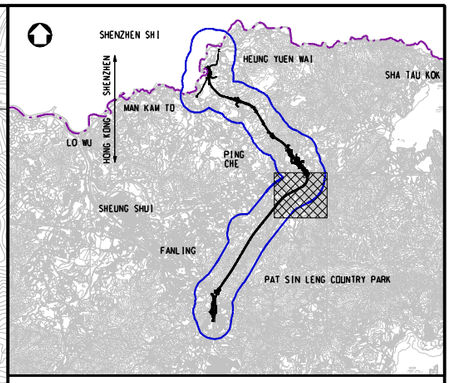

KEY PLAN
SCALE 1:100000

LEGEND:

- 500m ASSESSMENT AREA
- TENTATIVE WORKS AREA
- TUNNEL SECTION
- PROPOSED TUNNEL VENTILATION BUILDING

0 25 50 75 100 125m
1:2 500 SCALE BAR

© COPYRIGHT RESERVED

© Mott MacDonald Hong Kong Limited

This document should not be relied on or used in circumstances other than those for which it was originally prepared and for which Mott MacDonald Hong Kong Limited was commissioned. Mott MacDonald Limited accepts no responsibility for this document to any other party other than the person by whom it was commissioned.

Rev	Date	Drawn	Description	Ch'k'd	App'd
P3	NOV 10	MMH	GENERAL REVISION	DC	HT
P2	OCT 10	MMH	GENERAL REVISION	DC	HT
P1	AUG 10	MMH	FIRST ISSUE	HC	HT

Mott MacDonald
20/F Two Landmark East
100 How Ming Street
Kwun Tong, Kowloon
Hong Kong
T +852 2828 5757
F +852 2827 1823
W www.mottmac.com.hk

Client

CEDD
CIVIL ENGINEERING AND DEVELOPMENT DEPARTMENT

Project

AGREEMENT NO. CE45/2008(CE)
LIANTANG/HEUNG YUEN WAI BOUNDARY CONTROL POINT AND ASSOCIATED WORKS

Title

CUMULATIVE RESULT - CONTOUR OF DAILY NO_2 CONCENTRATION ($\mu g/m^3$) AT 1.5m ABOVE GROUND DURING OPERATIONAL PHASE FOR LOI TUNG (STABILITY CLASS D)

(SHEET 2 OF 2)

Designed	HC		Eng.Chk.	EC	
Drawn	MING		Coordination	EC	
Dwg.Chk.	HC		Approved	HT	

Scale at A1: 1:2500

Project: 255228

CAD file: j:\255228\report\env\eia\DIR5\FIG 3-11.6.dgn

Status: PRE

Drawing No: FIGURE 3.11.6

Rev: P3

834500 E
835000 E
835500 E
840500 N
840000 N
839500 N
54
55
56
57
58
PKT1
PKT2
PKT3
PROPOSED TUNNEL MID-VENTILATION BUILDING
CONNECTION ADIT
0 25 50 75 100 125m
1:2 500 SCALE BAR

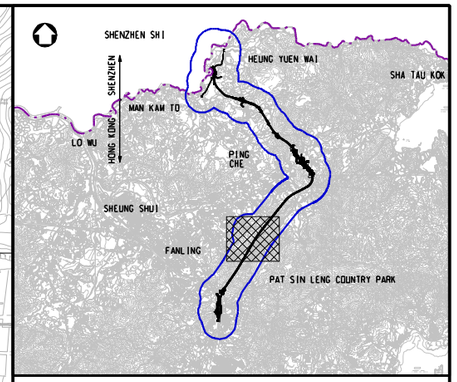

KEY PLAN
SCALE 1:100000

LEGEND:

- 500m ASSESSMENT AREA
- TENTATIVE WORKS AREA
- TUNNEL SECTION
- PROPOSED AREA FOR MID-VENTILATION BUILDING
- X AIR SENSITIVE RECEIVERS COMPLIED WITH AQO CRITERIA.

Rev	Date	Drawn	Description	Ch'k'd	App'd
P3	NOV 10	MMH	GENERAL REVISION	DC	HT
P2	OCT 10	MMH	GENERAL REVISION	DC	HT
P1	AUG 10	MMH	FIRST ISSUE	HC	HT

Mott MacDonald
20/F Two Landmark East
100 How Ming Street
Kwun Tong, Kowloon
Hong Kong
T +852 2828 5757
F +852 2827 1823
W www.mottmac.com.hk

Client
CEDD
CIVIL ENGINEERING AND DEVELOPMENT DEPARTMENT

Project
AGREEMENT NO. CE45/2008(CE)
LIANTANG/HEUNG YUEN WAI BOUNDARY CONTROL POINT AND ASSOCIATED WORKS

Title
CUMULATIVE RESULT - CONTOUR OF DAILY NO_2 CONCENTRATION ($\mu g/m^3$) AT 1.5m ABOVE GROUND DURING OPERATIONAL PHASE FOR PO KAK TSAI (STABILITY CLASS D)

Designed	HC		Eng.Chk.	EC	
Drawn	MING		Coordination	EC	
Dwg.Chk.	HC		Approved	HT	
Scale at A1	1:2500	Project	255228	Status	PRE
		CAD file	j:\255228\report\env\eio\DIR5\FIG 3-11.7.dgn		
Drawing No	FIGURE 3.11.7			Rev	P3

© COPYRIGHT RESERVED
© Mott MacDonald Hong Kong Limited
This document should not be relied on or used in circumstances other than those for which it was originally prepared and for which Mott MacDonald Hong Kong Limited was commissioned. Mott MacDonald Limited accepts no responsibility for this document to any other party other than the person by whom it was commissioned.

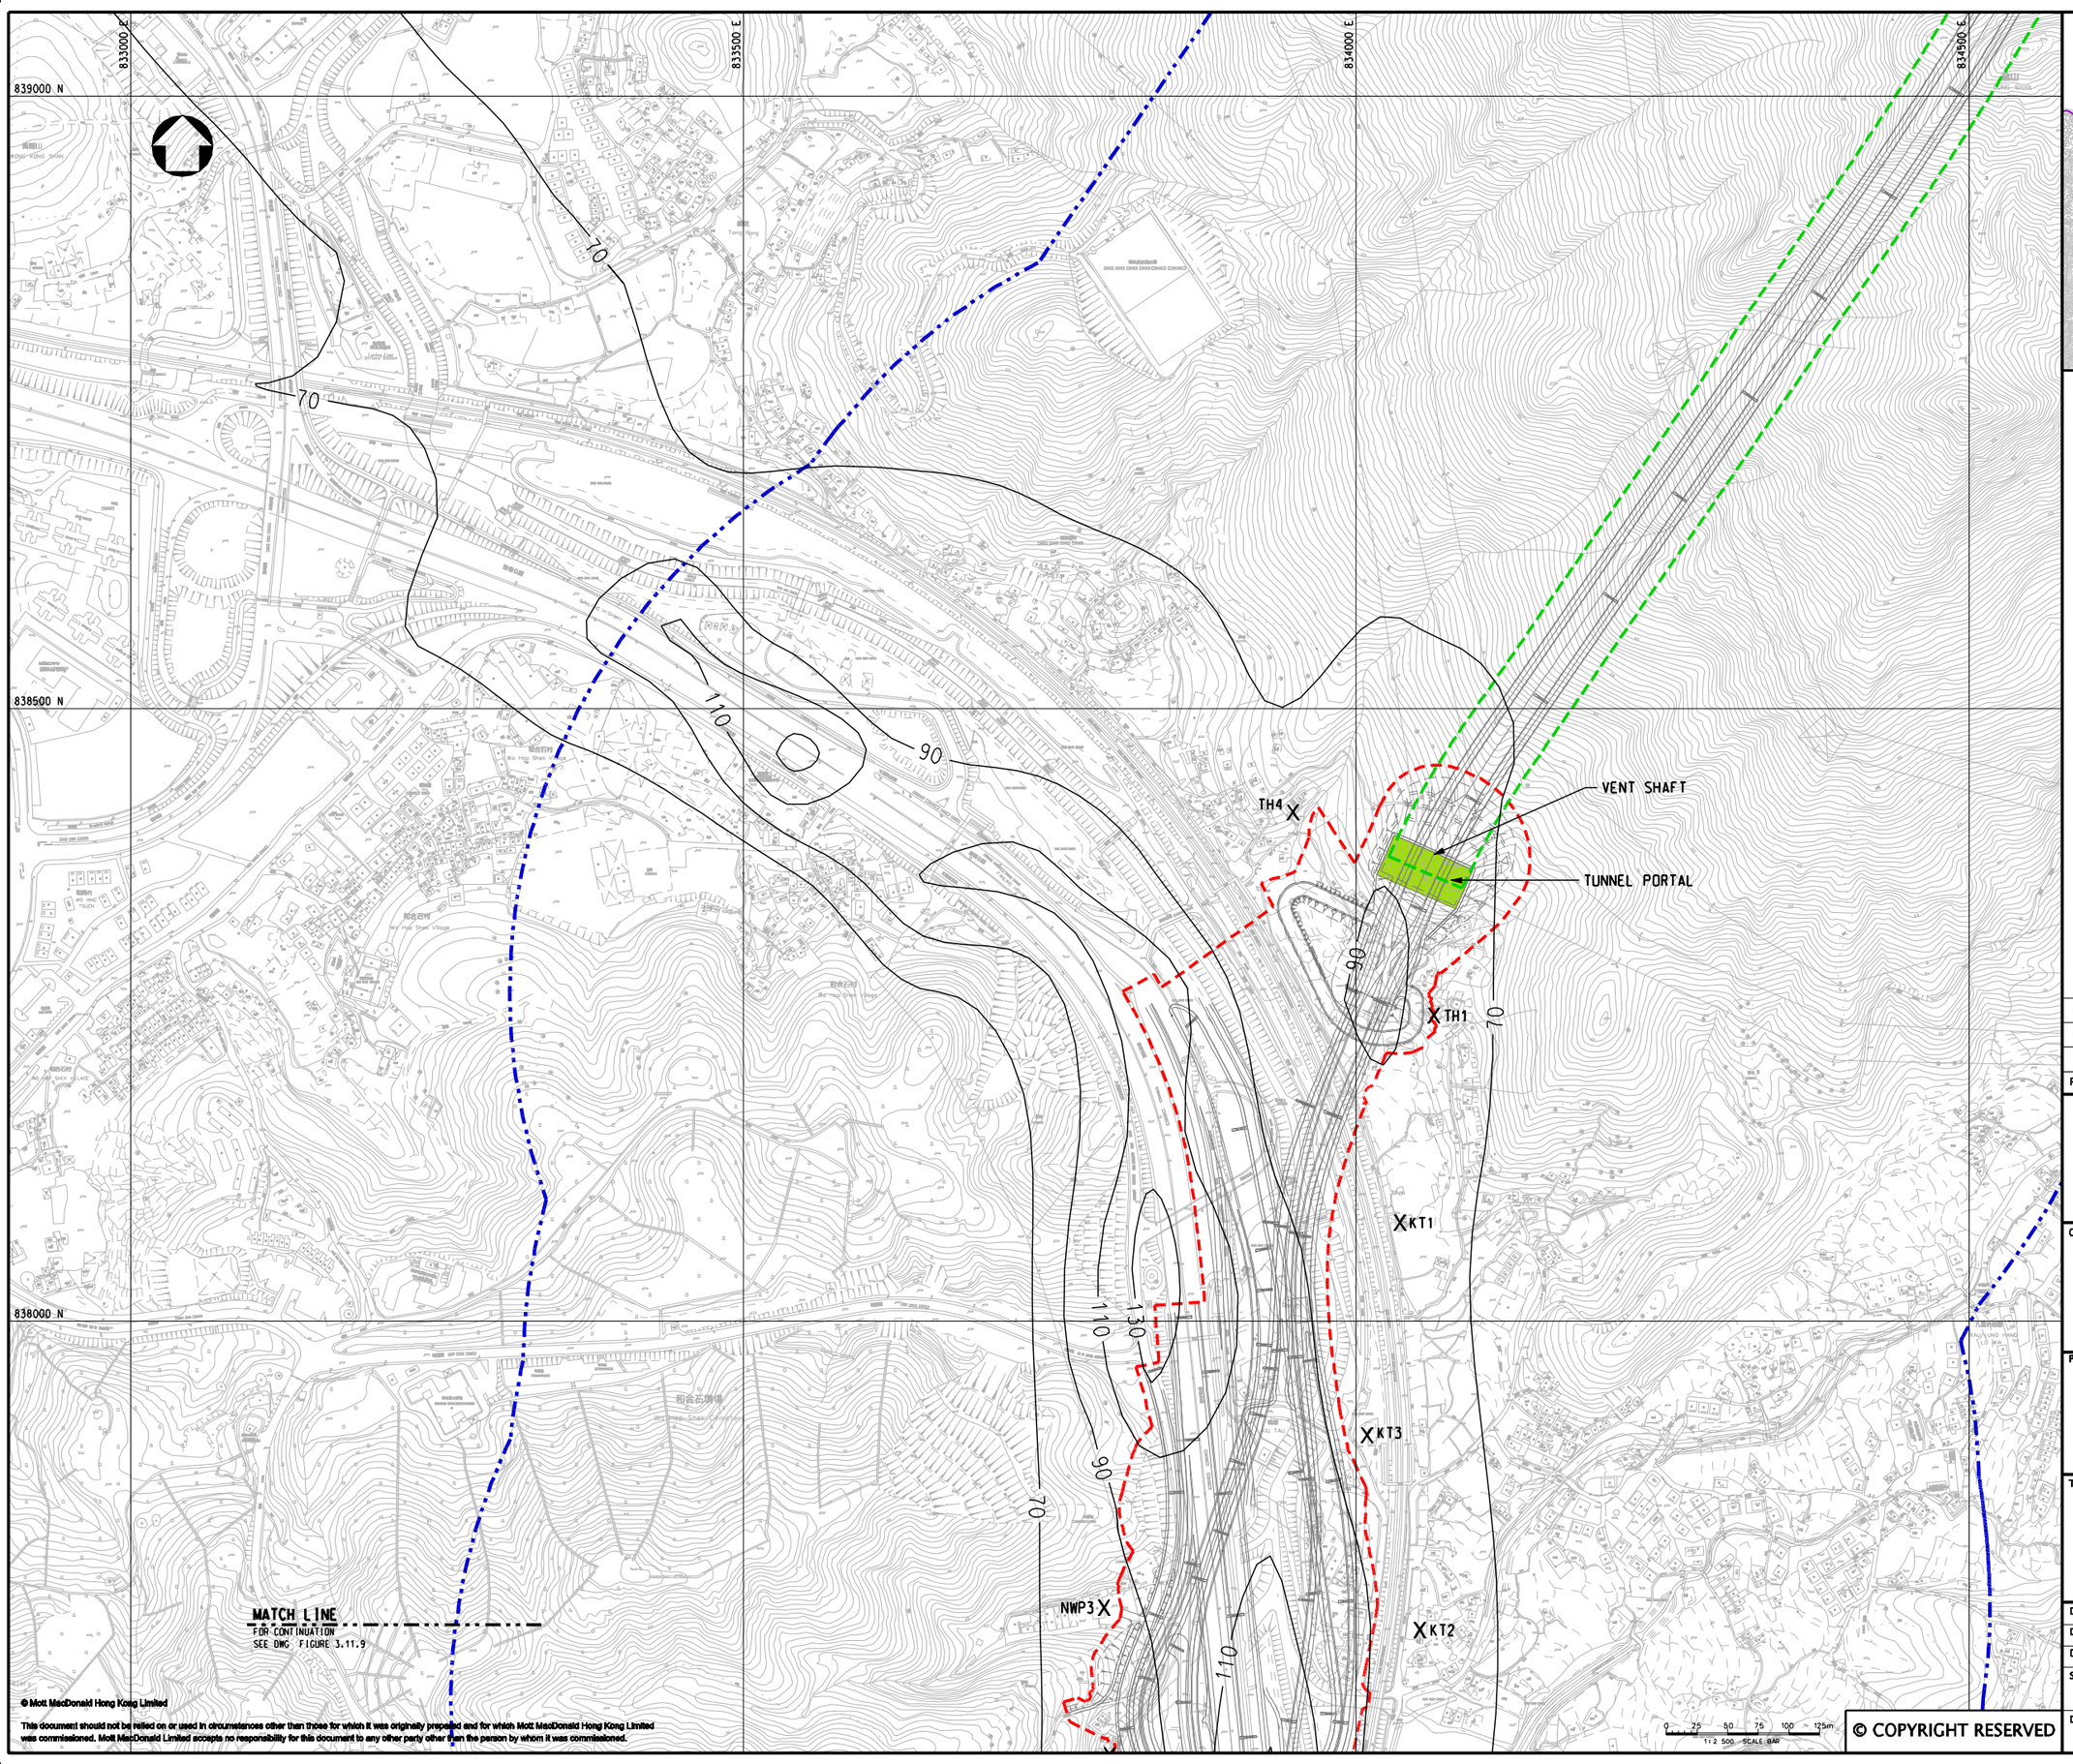

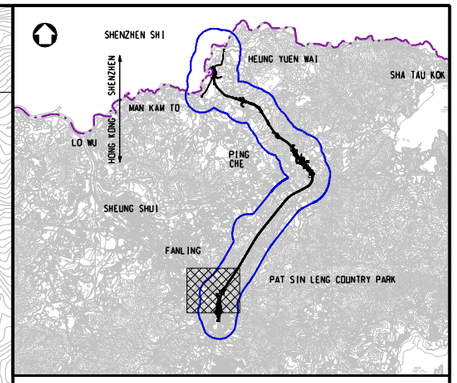

KEY PLAN
SCALE 1:100000

LEGEND:

- 500m ASSESSMENT AREA
- TENTATIVE WORKS AREA
- TUNNEL SECTION
- PROPOSED TUNNEL VENTILATION BUILDING
- X AIR SENSITIVE RECEIVERS COMPLIED WITH AQO CRITERIA.

Rev	Date	Drawn	Description	Ch'k'd	App'd
P3	NOV 10	MMH	GENERAL REVISION	DC	HT
P2	OCT 10	MMH	GENERAL REVISION	DC	HT
P1	AUG 10	MMH	FIRST ISSUE	HC	HT

Mott MacDonald
20/F Two Landmark East
100 How Ming Street
Kwun Tong, Kowloon
Hong Kong
T +852 2828 5757
F +852 2827 1823
W www.mottmac.com.hk

Client

CEDD
CIVIL ENGINEERING AND DEVELOPMENT DEPARTMENT

Project

AGREEMENT NO. CE45/2008(CE)
LIANTANG/HEUNG YUEN WAI BOUNDARY CONTROL POINT AND ASSOCIATED WORKS

Title

CUMULATIVE RESULT - CONTOUR OF DAILY NO_2 CONCENTRATION ($\mu g/m^3$) AT 1.5m ABOVE GROUND DURING OPERATIONAL PHASE FOR FANLING (STABILITY CLASS D)

(SHEET 1 OF 2)

Designed	HC		Eng.Chk.	EC	
Drawn	MING		Coordination	EC	
Dwg.Chk.	HC		Approved	HT	

Scale at A1: 1:2500
Project: 255228
CAD file: j:\255228\report\env\eia\0IR5\FIG 3-11.8.dgn
Status: PRE
Drawing No: FIGURE 3.11.8
Rev: P3

0 25 50 75 100 125m
1:2 500 SCALE BAR

© COPYRIGHT RESERVED
© Mott MacDonald Hong Kong Limited
This document should not be relied on or used in circumstances other than those for which it was originally prepared and for which Mott MacDonald Hong Kong Limited was commissioned. Mott MacDonald Limited accepts no responsibility for this document to any other party other than the person by whom it was commissioned.

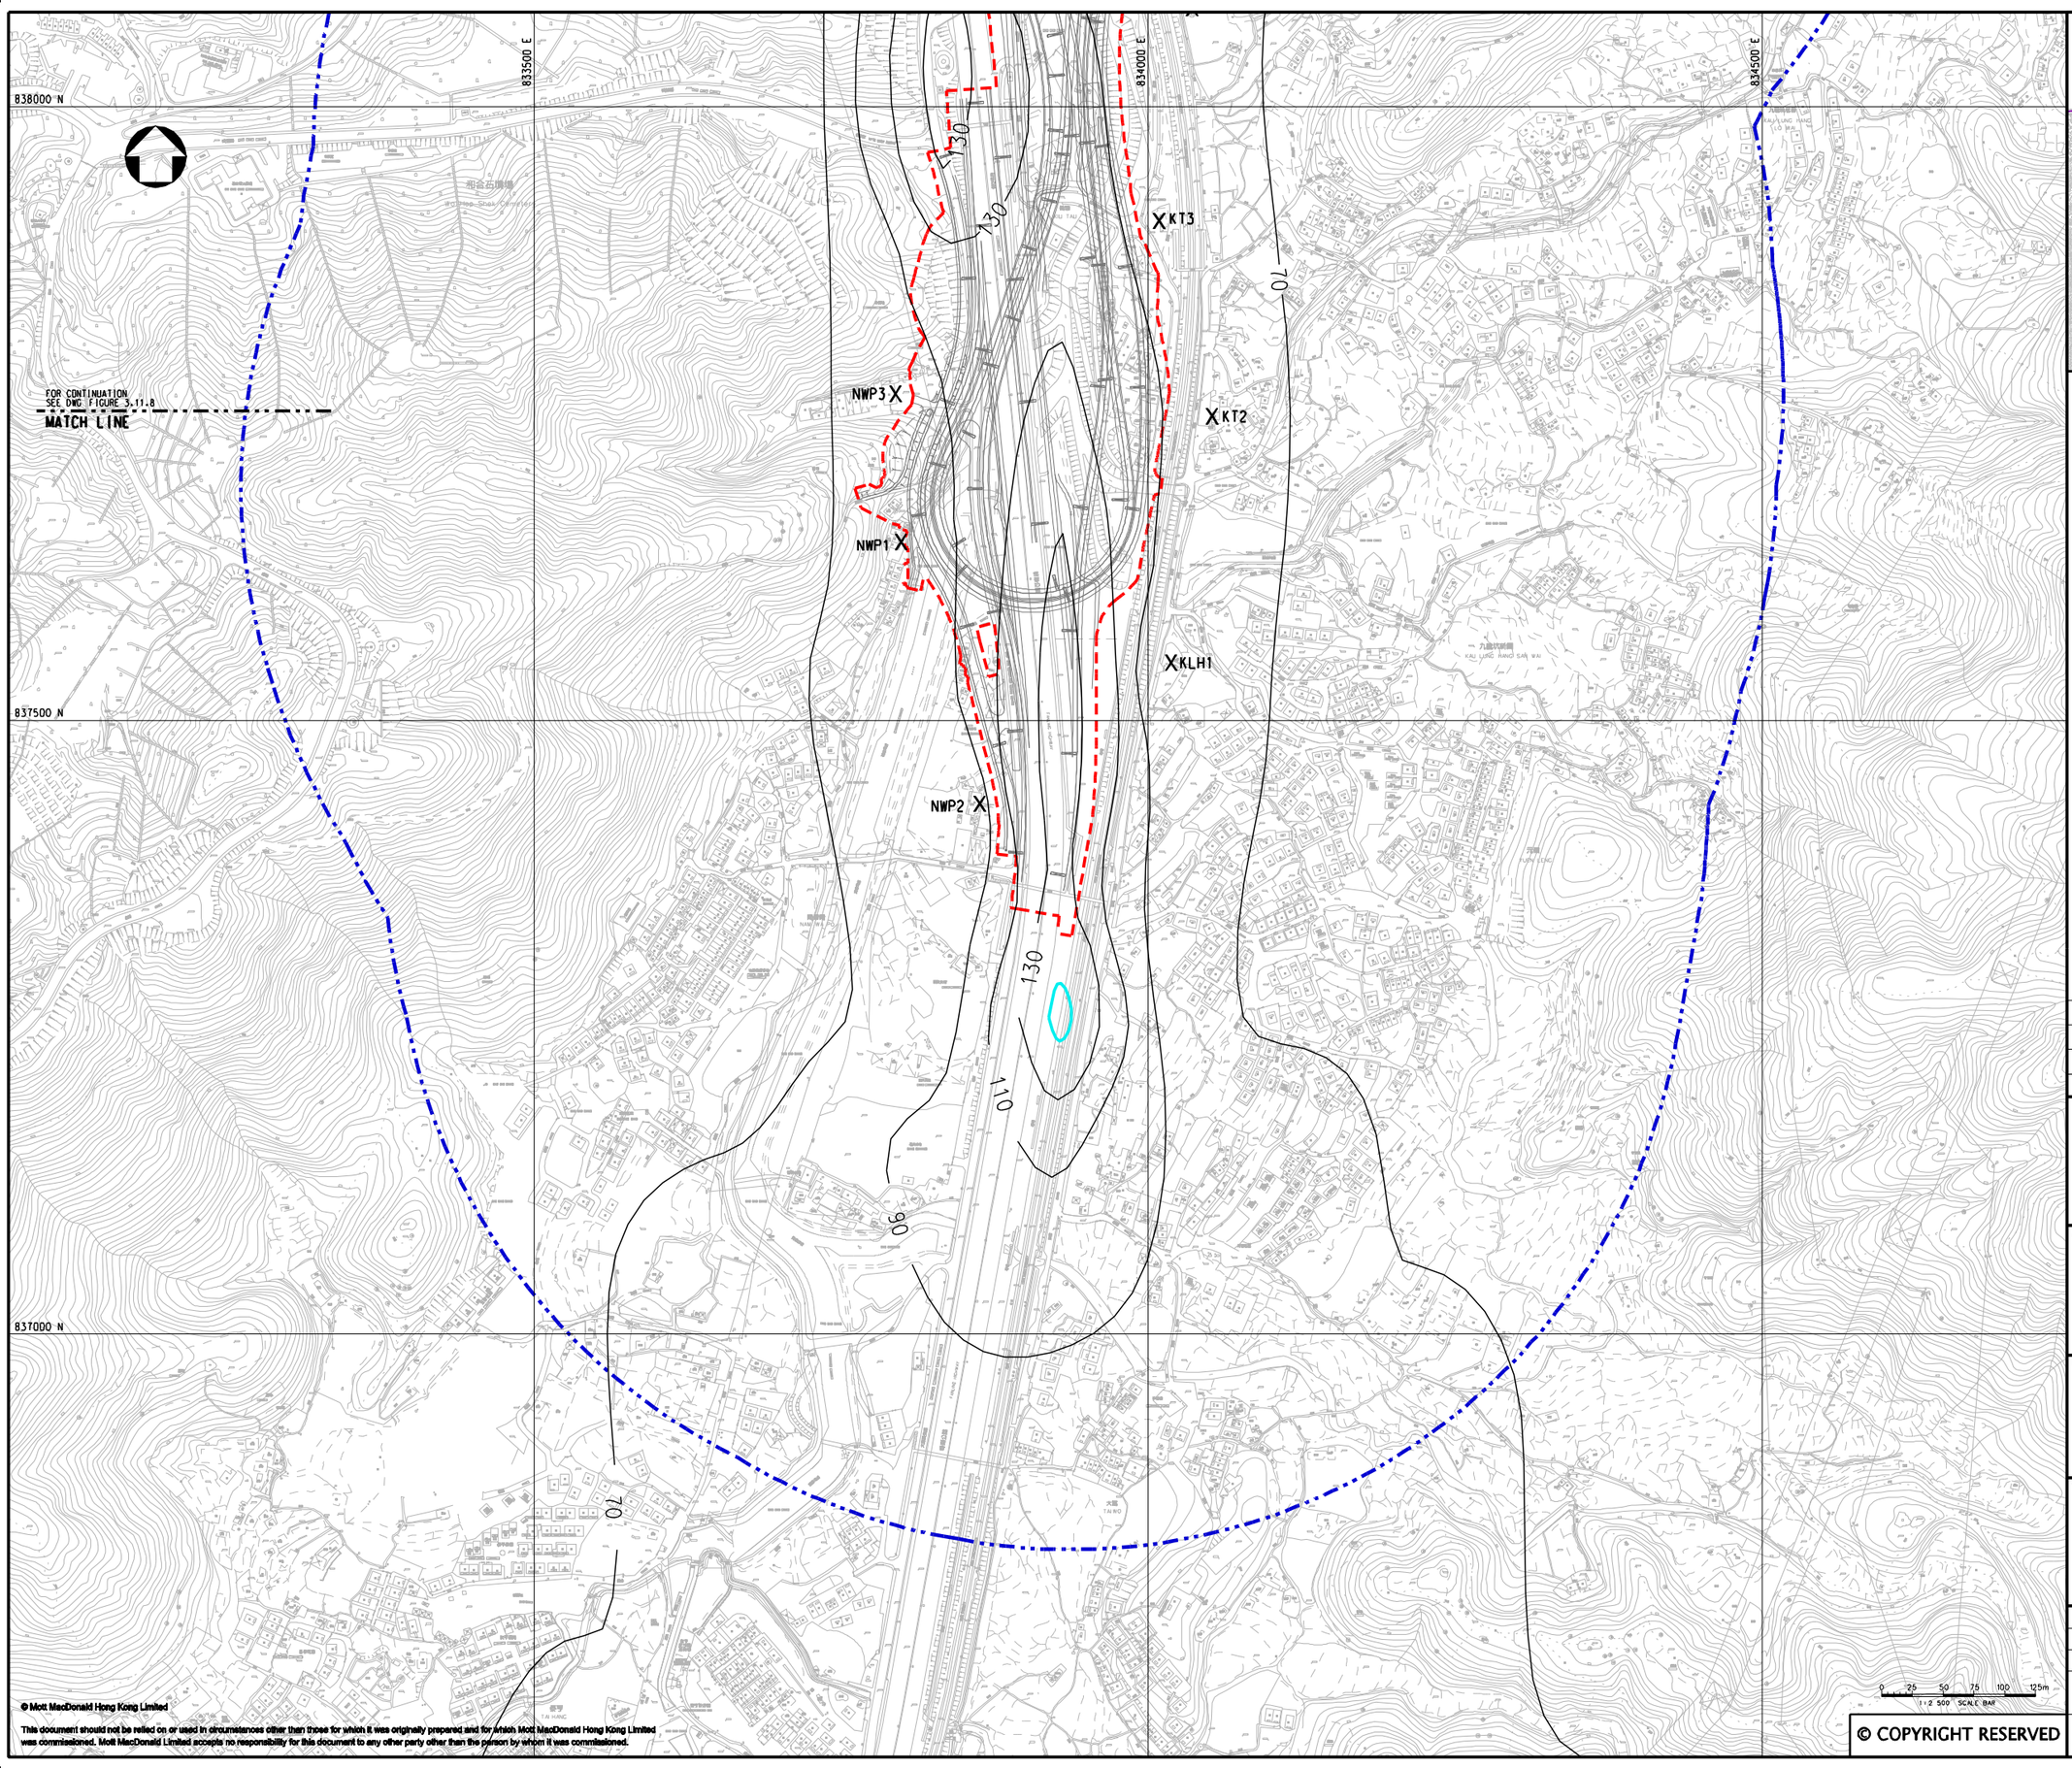

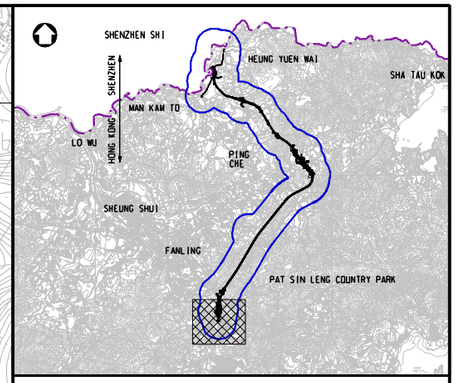

KEY PLAN
SCALE 1:100000

LEGEND:

- 500m ASSESSMENT AREA
- TENTATIVE WORKS AREA
- X AIR SENSITIVE RECEIVERS COMPLIED WITH AOO CRITERIA.
- AOO CRITERIA

Rev	Date	Drawn	Description	Ch'k'd	App'd
P3	NOV 10	MMH	GENERAL REVISION	DC	HT
P2	OCT 10	MMH	GENERAL REVISION	DC	HT
P1	AUG 10	MMH	FIRST ISSUE	HC	HT

Mott MacDonald
20/F Two Landmark East
100 How Ming Street
Kwun Tong, Kowloon
Hong Kong
T +852 2828 5757
F +852 2827 1823
W www.mottmac.com.hk

Client

CEDD
CIVIL ENGINEERING AND DEVELOPMENT DEPARTMENT

Project

AGREEMENT NO. CE45/2008(CE)
LIANTANG/HEUNG YUEN WAI BOUNDARY CONTROL POINT AND ASSOCIATED WORKS

Title

CUMULATIVE RESULT - CONTOUR OF DAILY NO_2 CONCENTRATION ($\mu g/m^3$) AT 1.5m ABOVE GROUND DURING OPERATIONAL PHASE FOR FANLING (STABILITY CLASS D)

(SHEET 2 OF 2)

Designed	HC		Eng.Chk.	EC	
Drawn	MING		Coordination	EC	
Dwg.Chk.	HC		Approved	HT	

Scale at A1: 1:2500
Project: 255228
CAD file: J:\255228\report\env\eia\DIR5\FIG 3-11.9.dgn
Status: PRE
Drawing No: FIGURE 3.11.9
Rev: P3

© COPYRIGHT RESERVED
© Mott MacDonald Hong Kong Limited
This document should not be relied on or used in circumstances other than those for which it was originally prepared and for which Mott MacDonald Hong Kong Limited was commissioned. Mott MacDonald Limited accepts no responsibility for this document to any other party other than the person by whom it was commissioned.

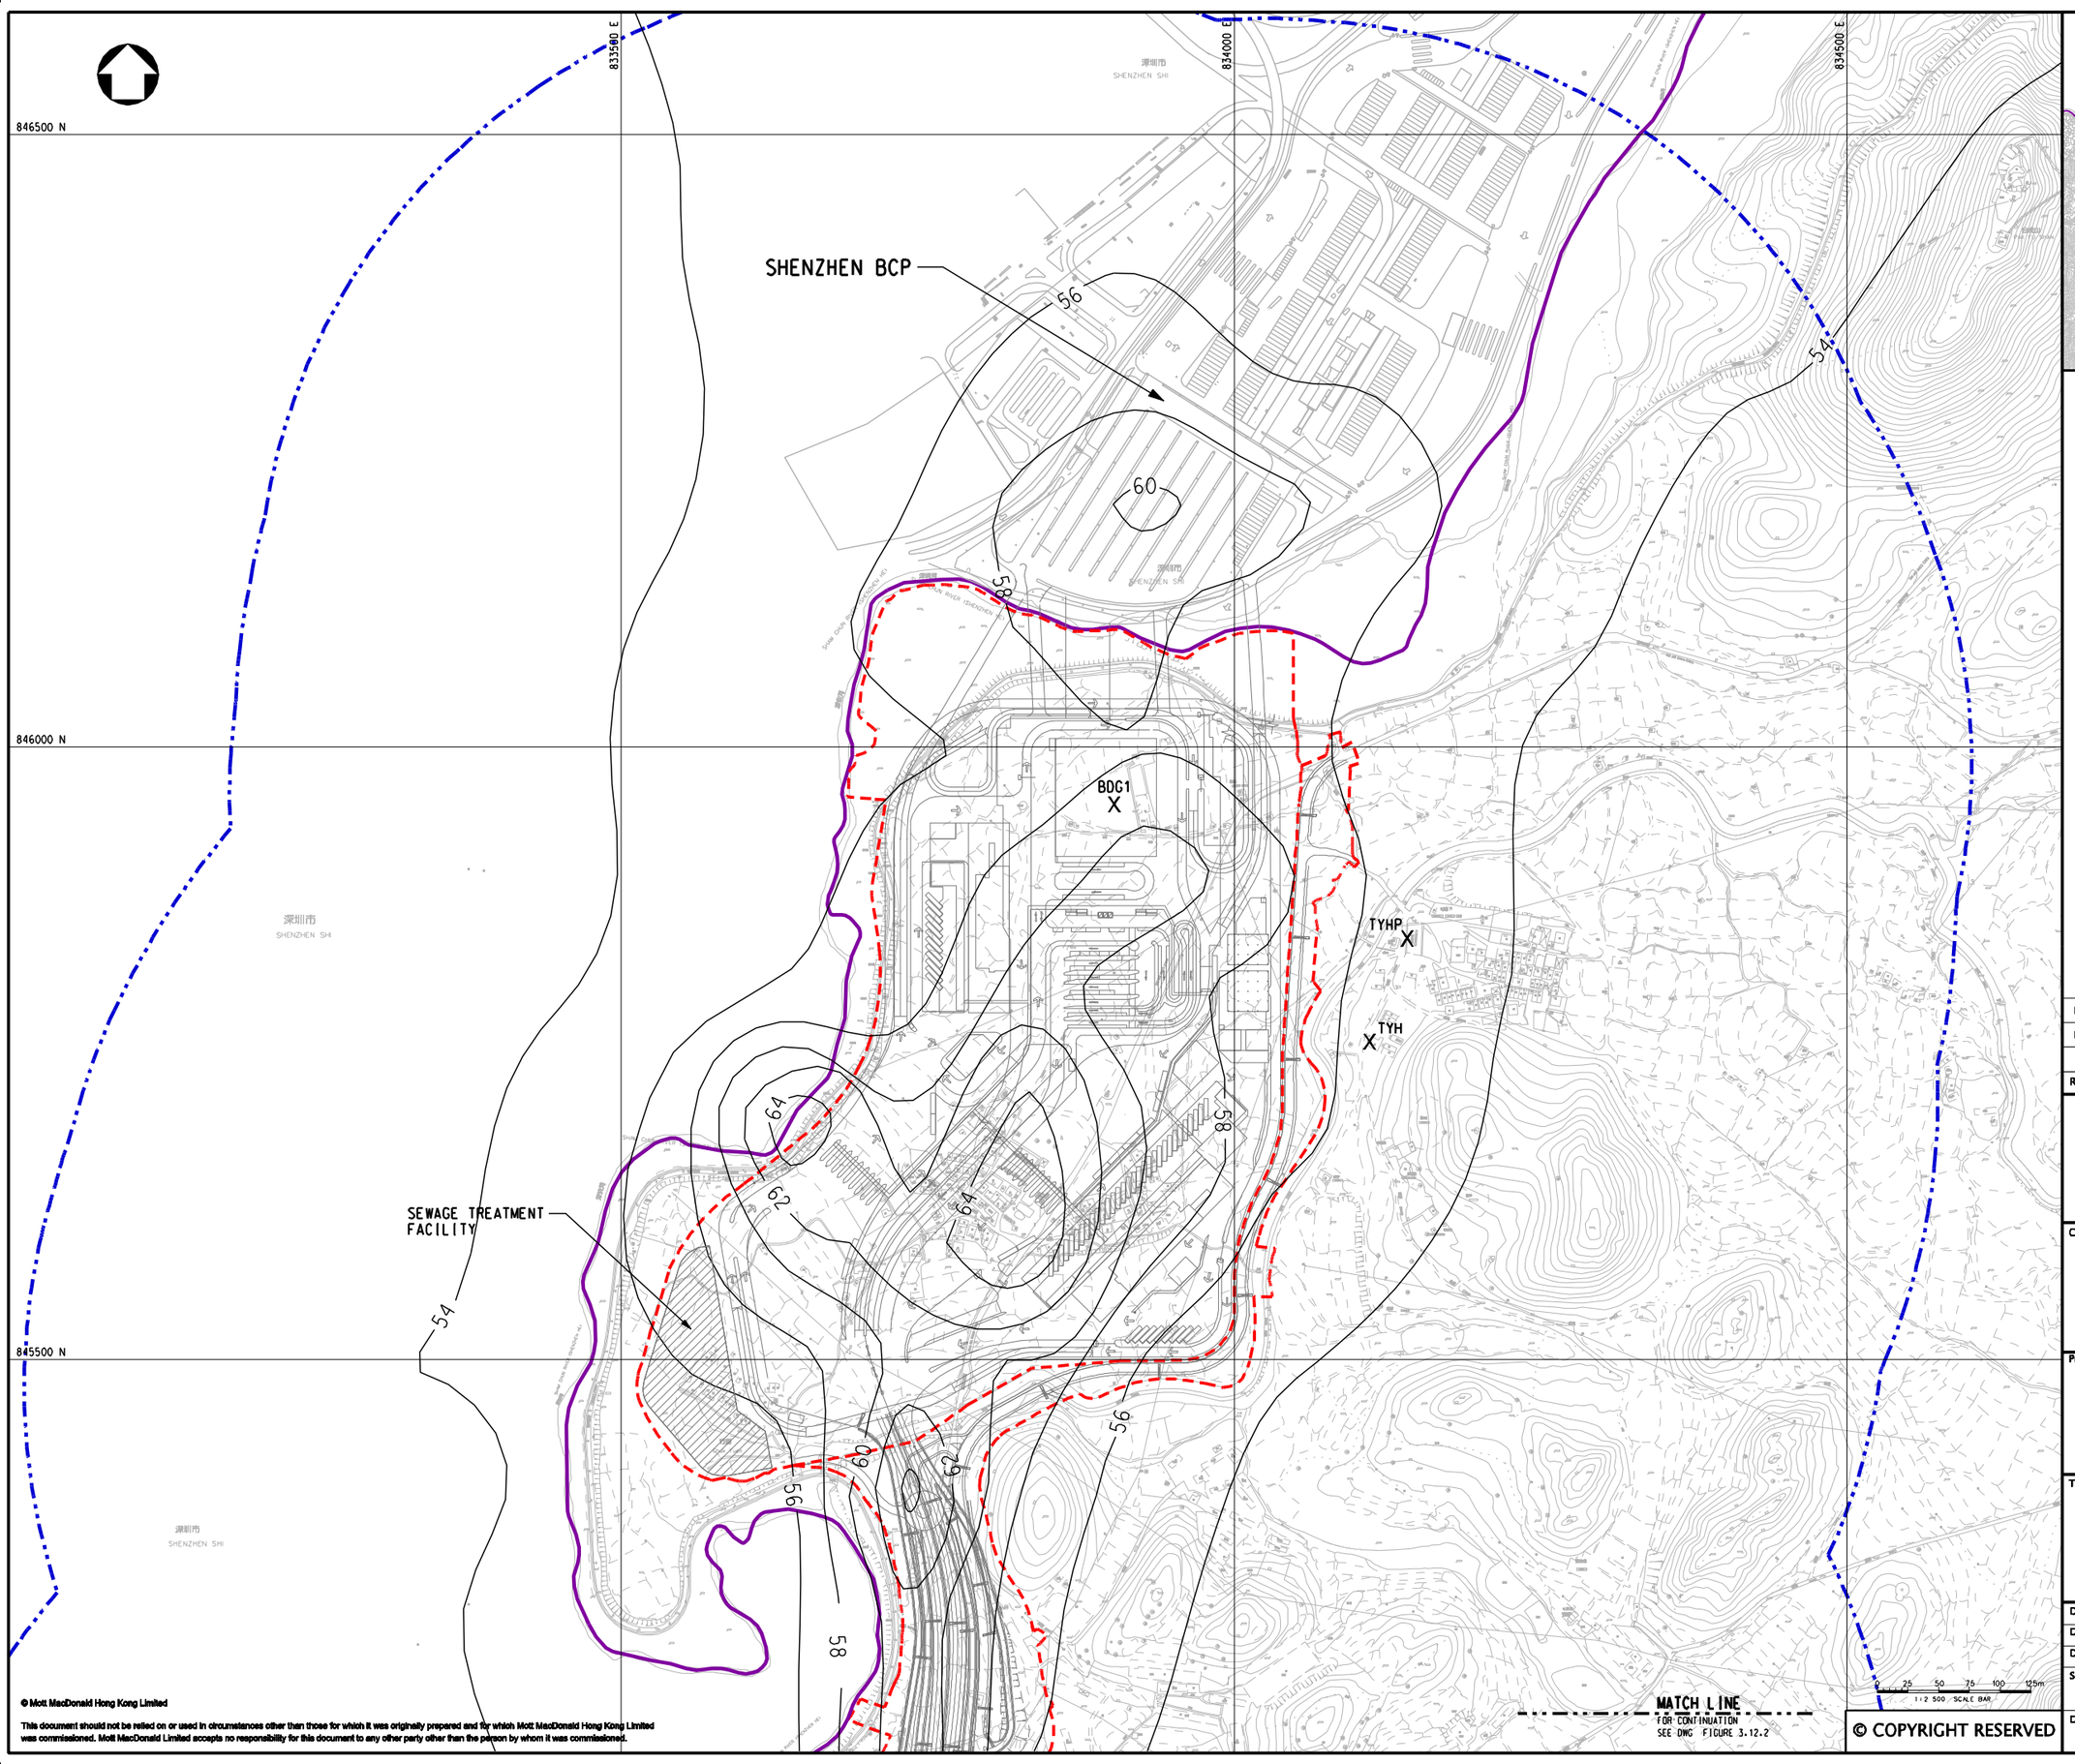

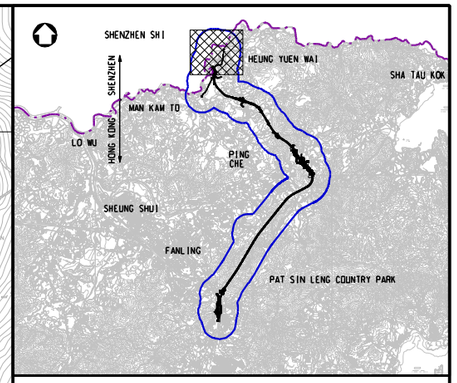

KEY PLAN
SCALE 1:100000

LEGEND:

- BOUNDARY OF HKSAR
- 500m ASSESSMENT AREA
- TENTATIVE WORKS AREA
- X AIR SENSITIVE RECEIVERS COMPLIED WITH AQO CRITERIA.

Rev	Date	Drawn	Description	Ch'k'd	App'd
P3	NOV 10	MMH	GENERAL REVISION	DC	HT
P2	OCT 10	MMH	GENERAL REVISION	DC	HT
P1	AUG 10	MMH	FIRST ISSUE	HC	HT

Mott MacDonald
20/F Two Landmark East
100 How Ming Street
Kwun Tong, Kowloon
Hong Kong
T +852 2828 5757
F +852 2827 1823
W www.mottmac.com.hk

Client

CEDD CIVIL ENGINEERING AND DEVELOPMENT DEPARTMENT

Project

AGREEMENT NO. CE45/2008(CE)
LIANTANG/HEUNG YUEN WAI BOUNDARY CONTROL POINT AND ASSOCIATED WORKS

Title

CUMULATIVE RESULT - CONTOUR OF DAILY RSP CONCENTRATION ($\mu g/m^3$) AT 1.5m ABOVE GROUND DURING OPERATIONAL PHASE FOR NORTHERN SECTION (STABILITY CLASS D)

(SHEET 1 OF 4)

Designed	HC		Eng.Chk.	EC	
Drawn	MING		Coordination	EC	
Dwg.Chk.	HC		Approved	HT	

Scale at A1 1:2500

Project 255228

CAD file J:\255228\report\env\eia\DIS\FIG 3-12J.dgn

Status PRE

Drawing No FIGURE 3.12.1

Rev P3

© COPYRIGHT RESERVED

© Mott MacDonald Hong Kong Limited

This document should not be relied on or used in circumstances other than those for which it was originally prepared and for which Mott MacDonald Hong Kong Limited was commissioned. Mott MacDonald Limited accepts no responsibility for this document to any other party other than the person by whom it was commissioned.

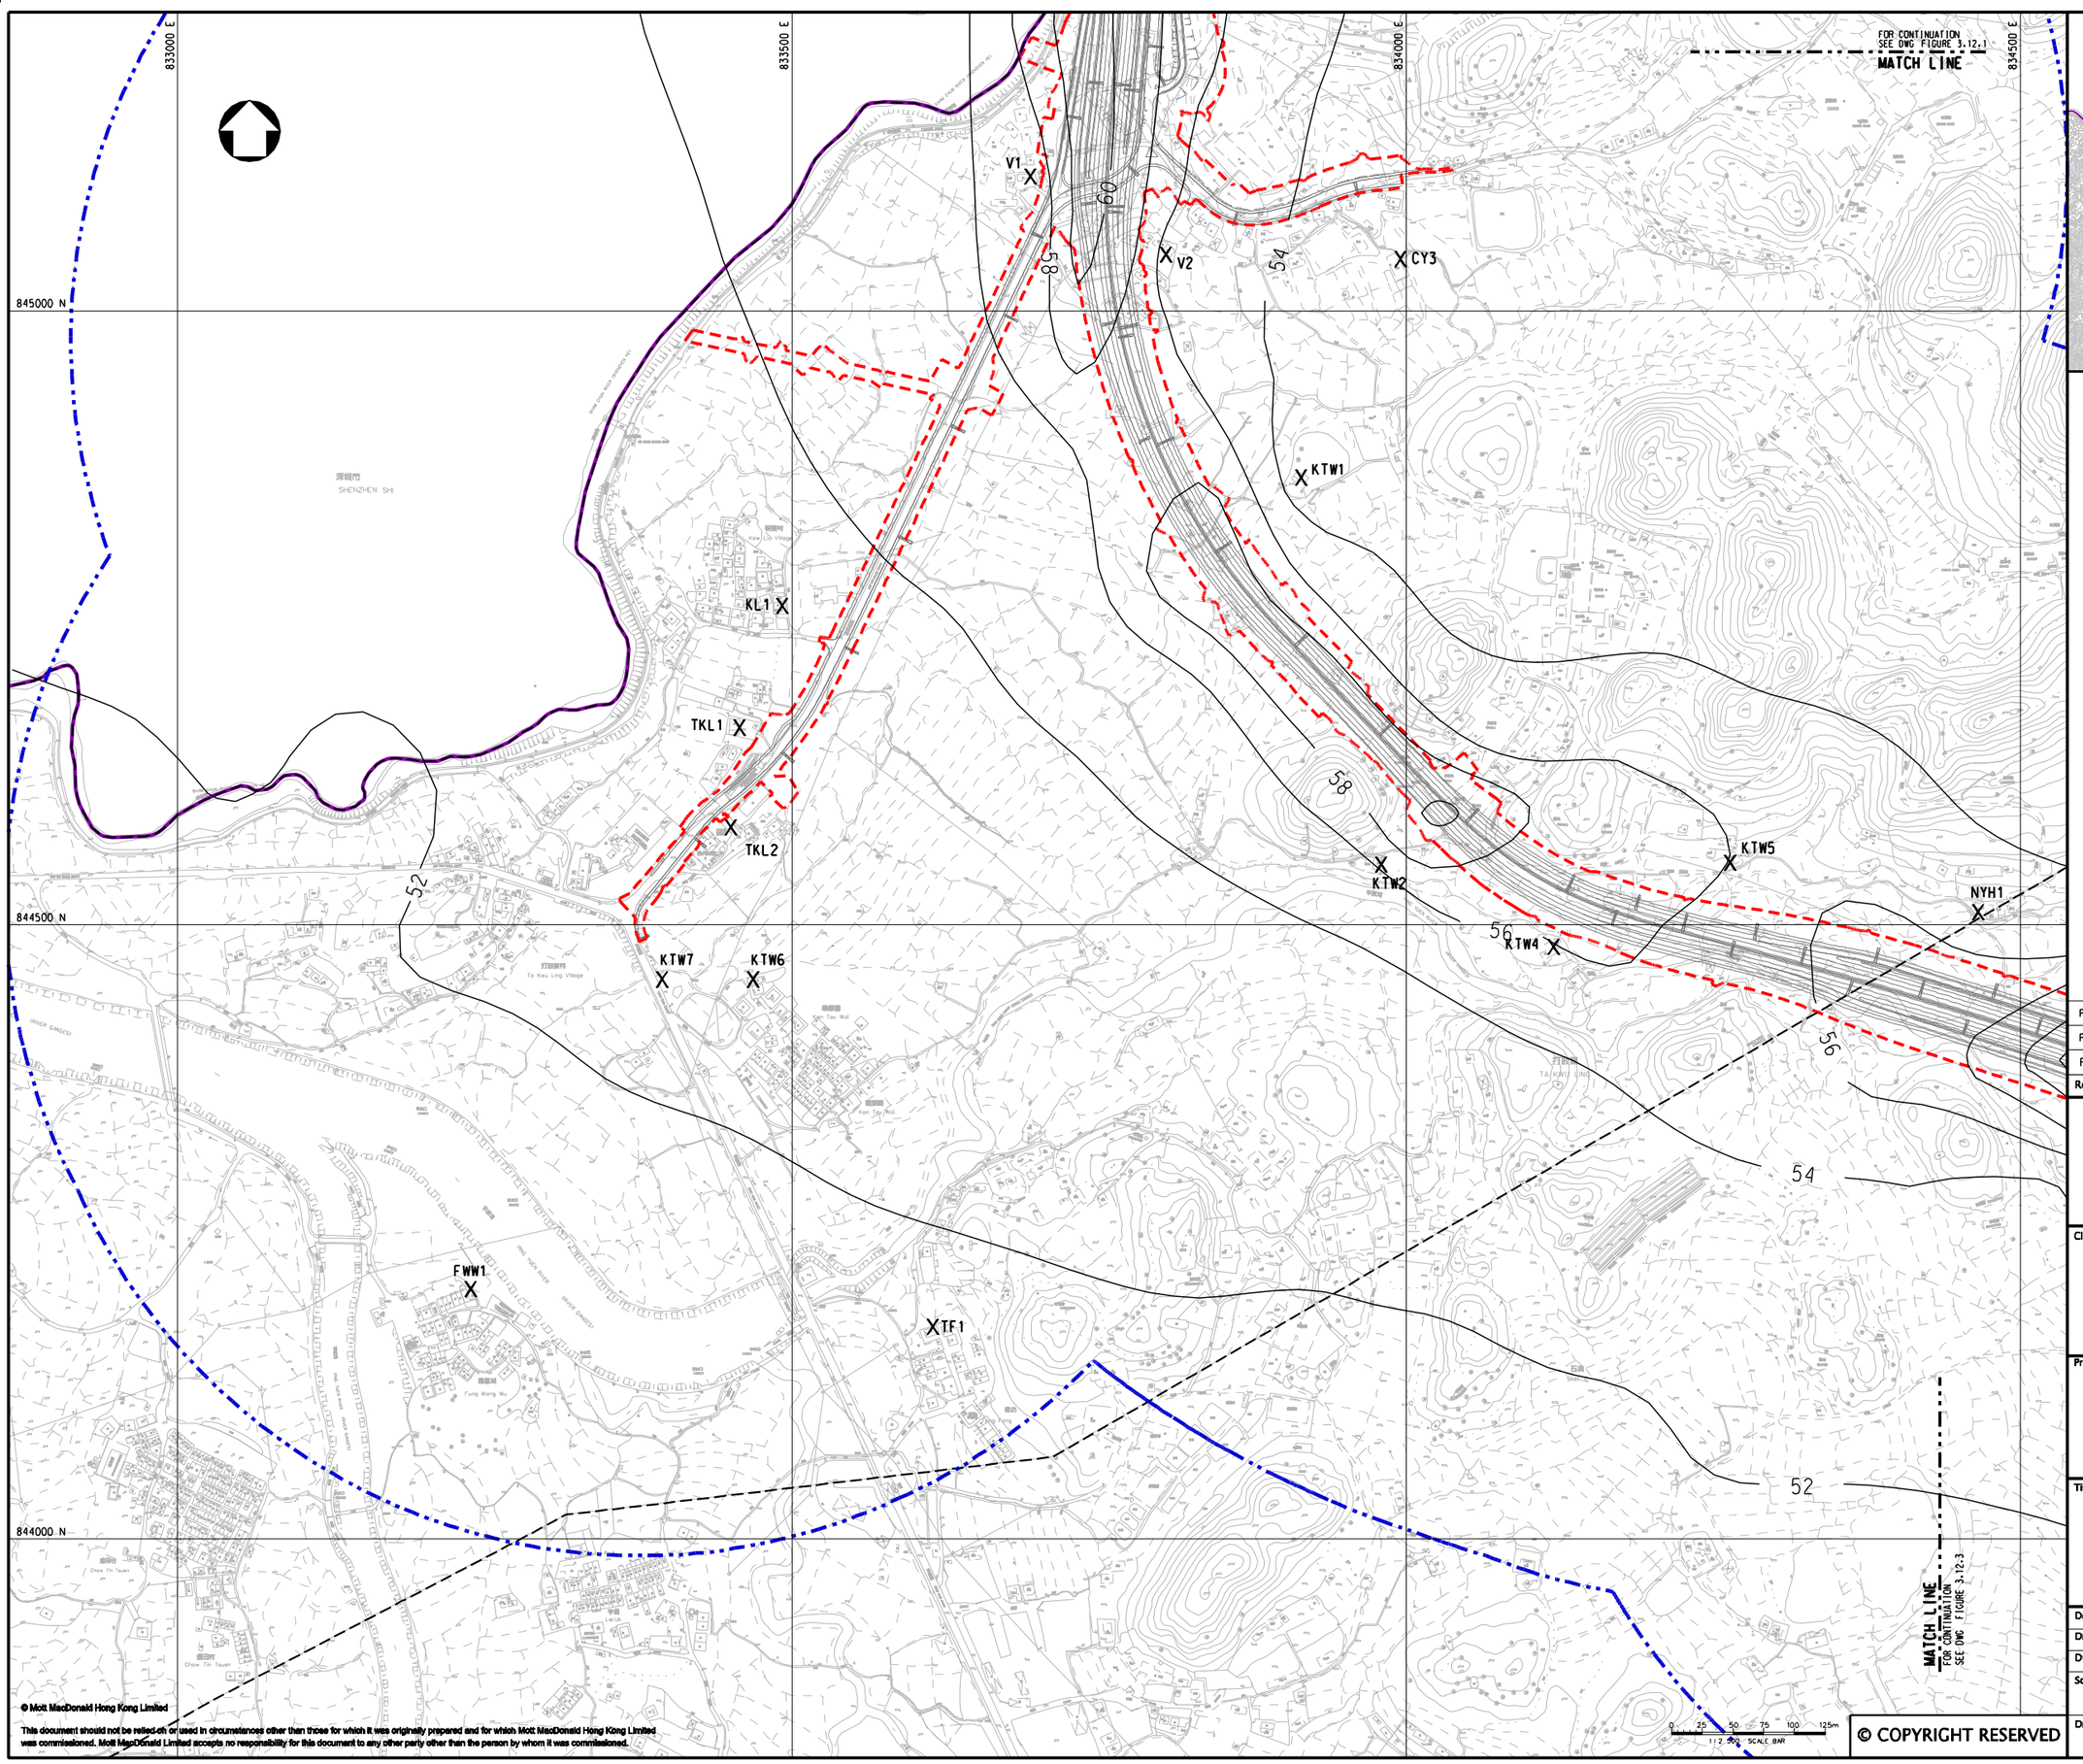

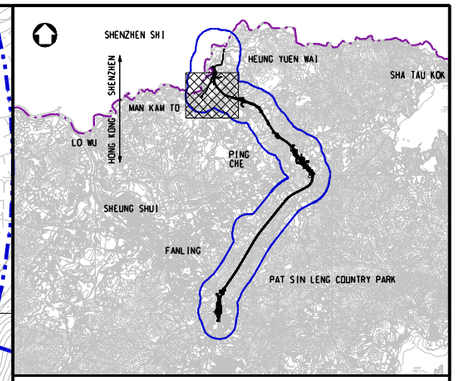

KEY PLAN
SCALE 1:100000

LEGEND:

- BOUNDARY OF HKSAR
- 500m ASSESSMENT AREA
- TENTATIVE WORKS AREA
- X AIR SENSITIVE RECEIVERS COMPLIED WITH AQO CRITERIA.

Rev	Date	Drawn	Description	Ch'k'd	App'd
P3	NOV 10	MMH	GENERAL REVISION	DC	HT
P2	OCT 10	MMH	GENERAL REVISION	DC	HT
P1	AUG 10	MMH	FIRST ISSUE	HC	HT

Mott MacDonald
20/F Two Landmark East
100 How Ming Street
Kwun Tong, Kowloon
Hong Kong
T +852 2828 5757
F +852 2827 1823
W www.mottmac.com.hk

Client

CEDD
CIVIL ENGINEERING AND DEVELOPMENT DEPARTMENT

Project

AGREEMENT NO. CE45/2008(CE)
LIANTANG/HEUNG YUEN WAI BOUNDARY CONTROL POINT AND ASSOCIATED WORKS

Title

CUMULATIVE RESULT - CONTOUR OF DAILY RSP CONCENTRATION ($\mu g/m^3$) AT 1.5m ABOVE GROUND DURING OPERATIONAL PHASE FOR NORTHERN SECTION (STABILITY CLASS D)

(SHEET 2 OF 4)

Designed	HC		Eng.Chk.	EC	
Drawn	MING		Coordination	EC	
Dwg.Chk.	HC		Approved	HT	

Scale at A1: 1:2500
Project: 255228
CAD file: j:\255228\report\env\eia\0IR5\FIG 3-12.2.dgn
Status: PRE
Drawing No: FIGURE 3.12.2
Rev: P3

© Mott MacDonald Hong Kong Limited
This document should not be relied on or used in circumstances other than those for which it was originally prepared and for which Mott MacDonald Hong Kong Limited was commissioned. Mott MacDonald Limited accepts no responsibility for this document to any other party other than the person by whom it was commissioned.
© COPYRIGHT RESERVED

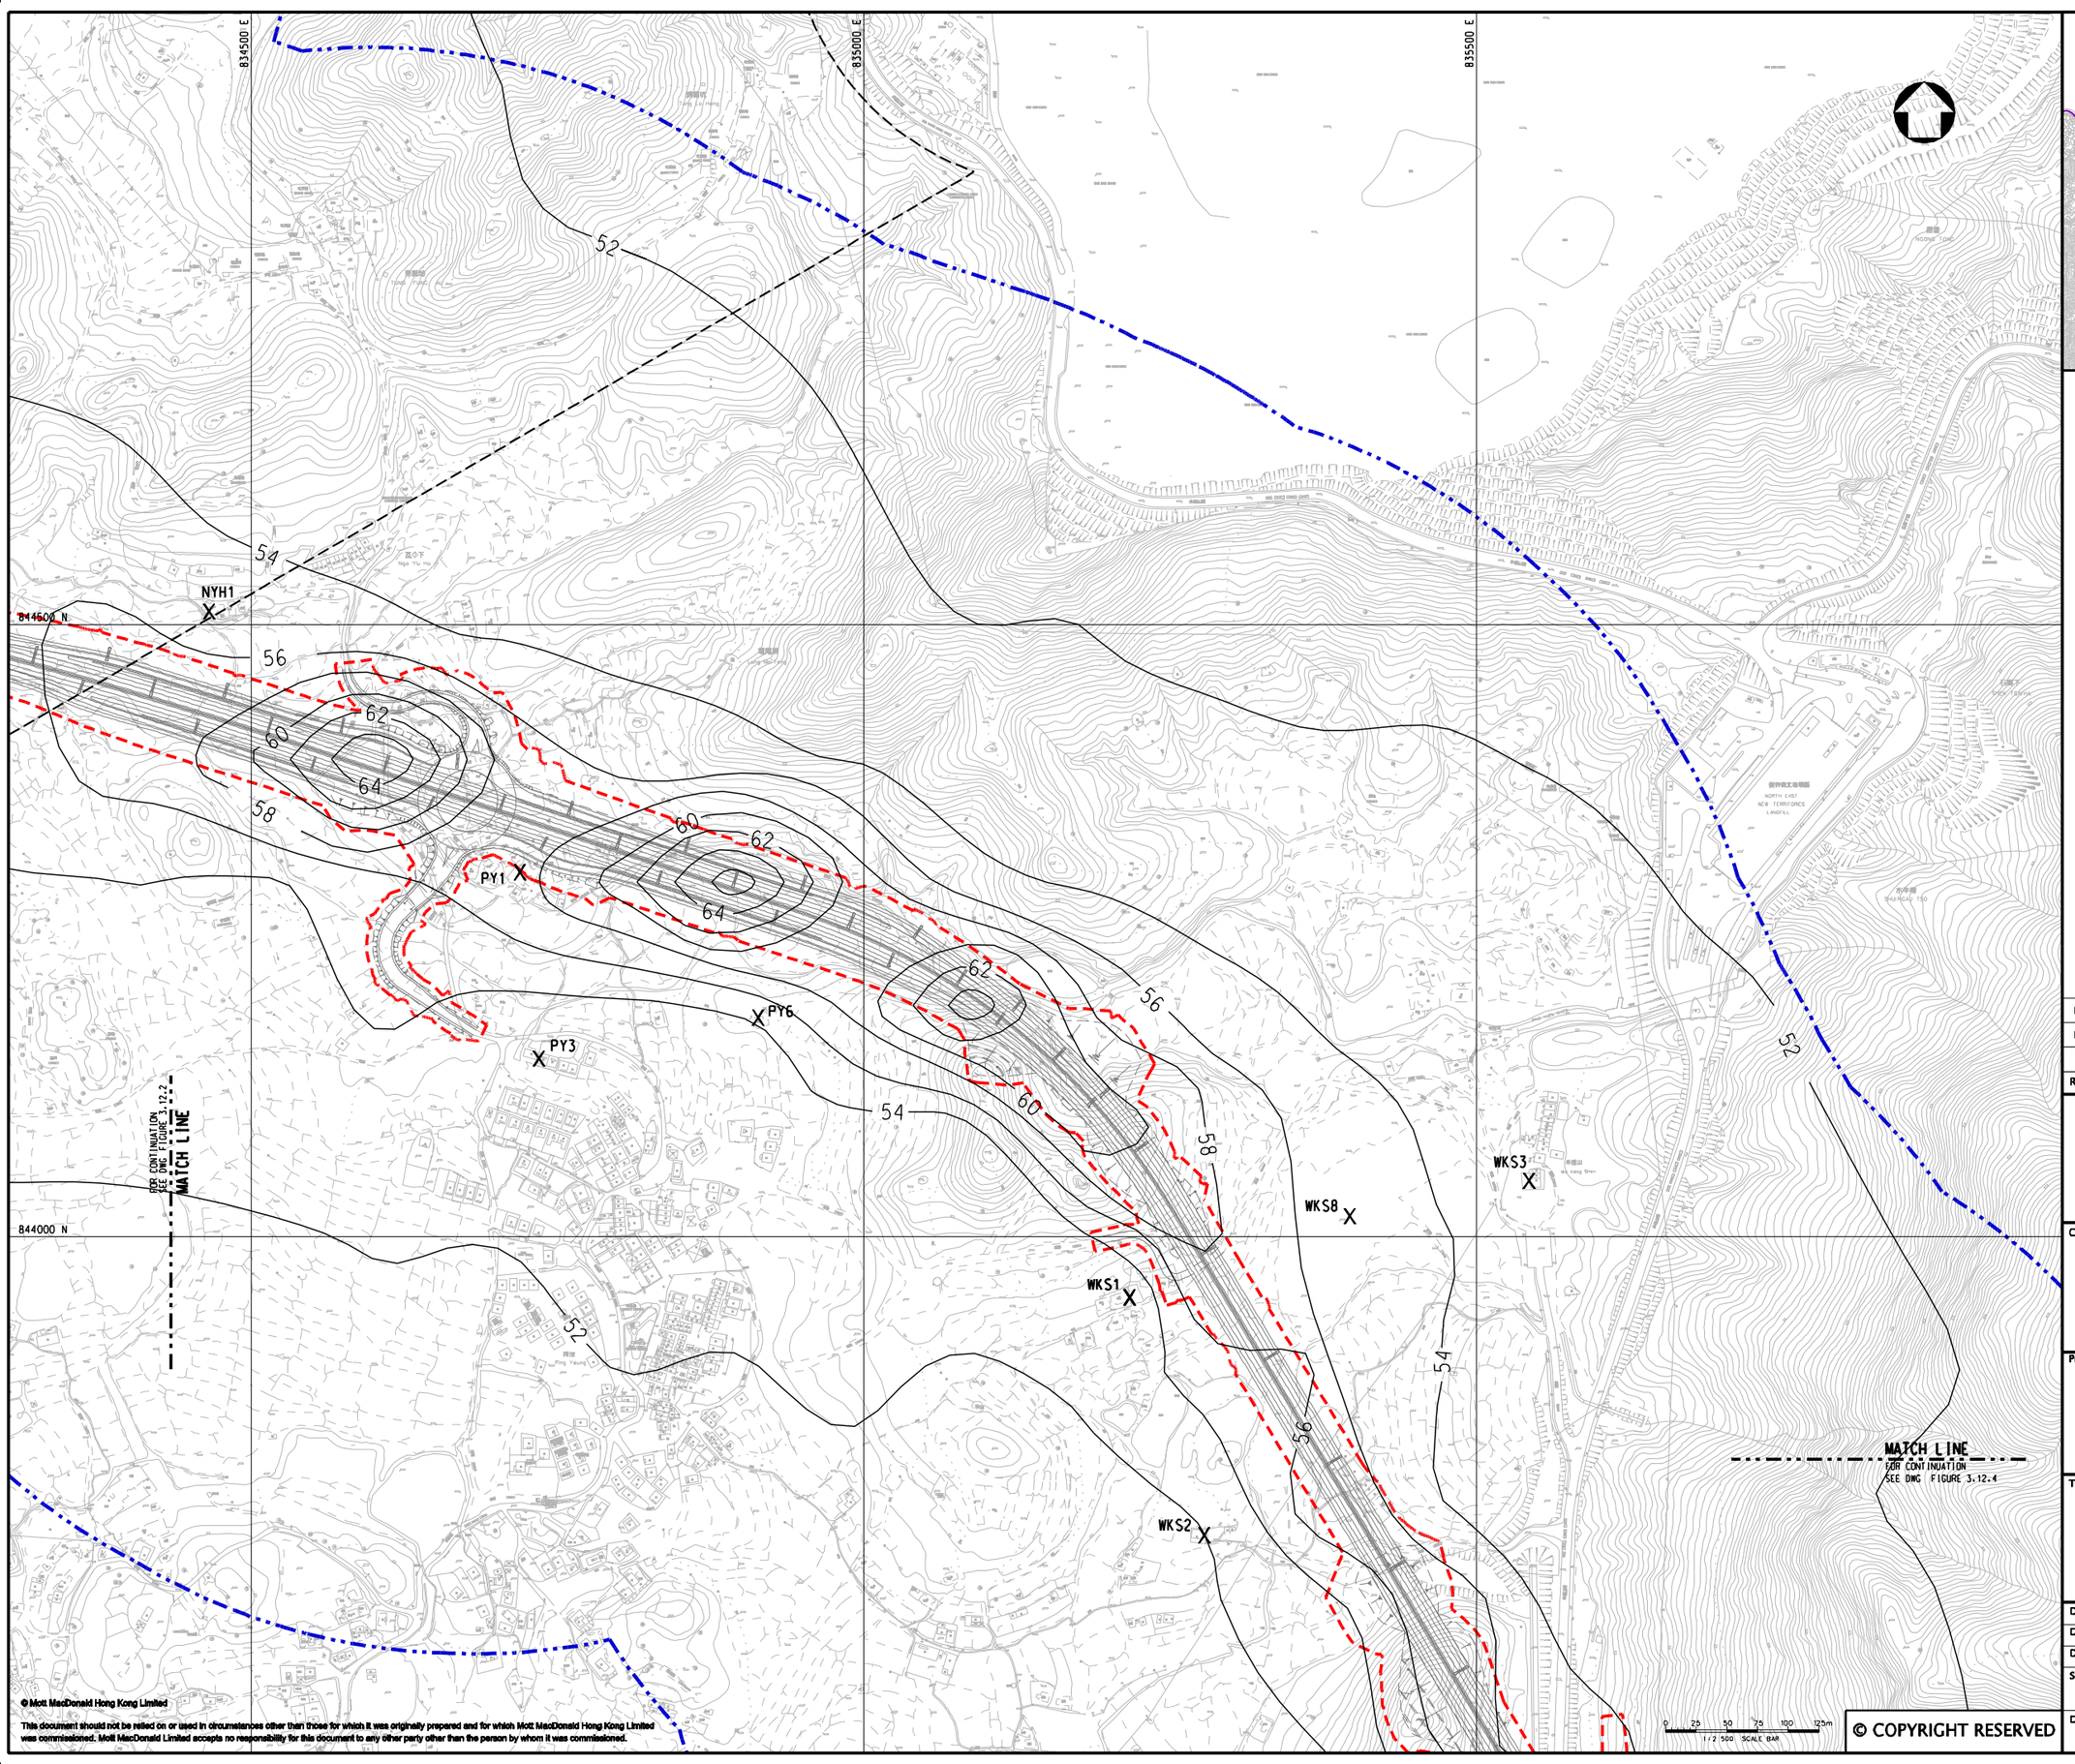

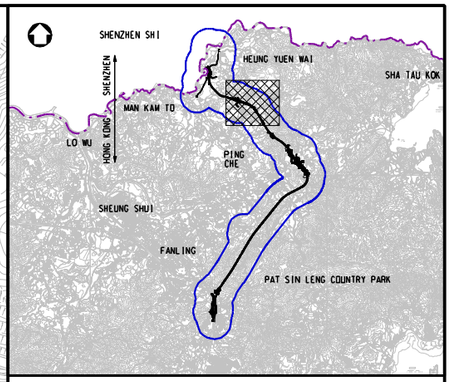

KEY PLAN
SCALE 1:100000

LEGEND:

- 500m ASSESSMENT AREA
- TENTATIVE WORKS AREA
- X AIR SENSITIVE RECEIVERS COMPLIED WITH AQO CRITERIA.

Rev	Date	Drawn	Description	Ch'k'd	App'd
P3	NOV 10	MMH	GENERAL REVISION	DC	HT
P2	OCT 10	MMH	GENERAL REVISION	DC	HT
P1	AUG 10	MMH	FIRST ISSUE	HC	HT

Mott MacDonald
20/F Two Landmark East
100 How Ming Street
Kwun Tong, Kowloon
Hong Kong
T +852 2828 5757
F +852 2827 1823
W www.mottmac.com.hk

Client

CEDD CIVIL ENGINEERING AND DEVELOPMENT DEPARTMENT

Project

AGREEMENT NO. CE45/2008(CE)
LIANTANG/HEUNG YUEN WAI BOUNDARY CONTROL POINT AND ASSOCIATED WORKS

Title

CUMULATIVE RESULT - CONTOUR OF DAILY RSP CONCENTRATION ($\mu g/m^3$) AT 1.5m ABOVE GROUND DURING OPERATIONAL PHASE FOR NORTHERN SECTION (STABILITY CLASS D)

(SHEET 3 OF 4)

Designed	HC		Eng.Chk.	EC	
Drawn	MING		Coordination	EC	
Dwg.Chk.	HC		Approved	HT	

Scale at A1: 1:2500
Project: 255228
CAD file: J:\255228\report\env\eia\DIR5\FIG 3-12.3.dgn
Status: PRE
Drawing No: FIGURE 3.12.3
Rev: P3

© Mott MacDonald Hong Kong Limited
This document should not be relied on or used in circumstances other than those for which it was originally prepared and for which Mott MacDonald Hong Kong Limited was commissioned. Mott MacDonald Limited accepts no responsibility for this document to any other party other than the person by whom it was commissioned.
© COPYRIGHT RESERVED

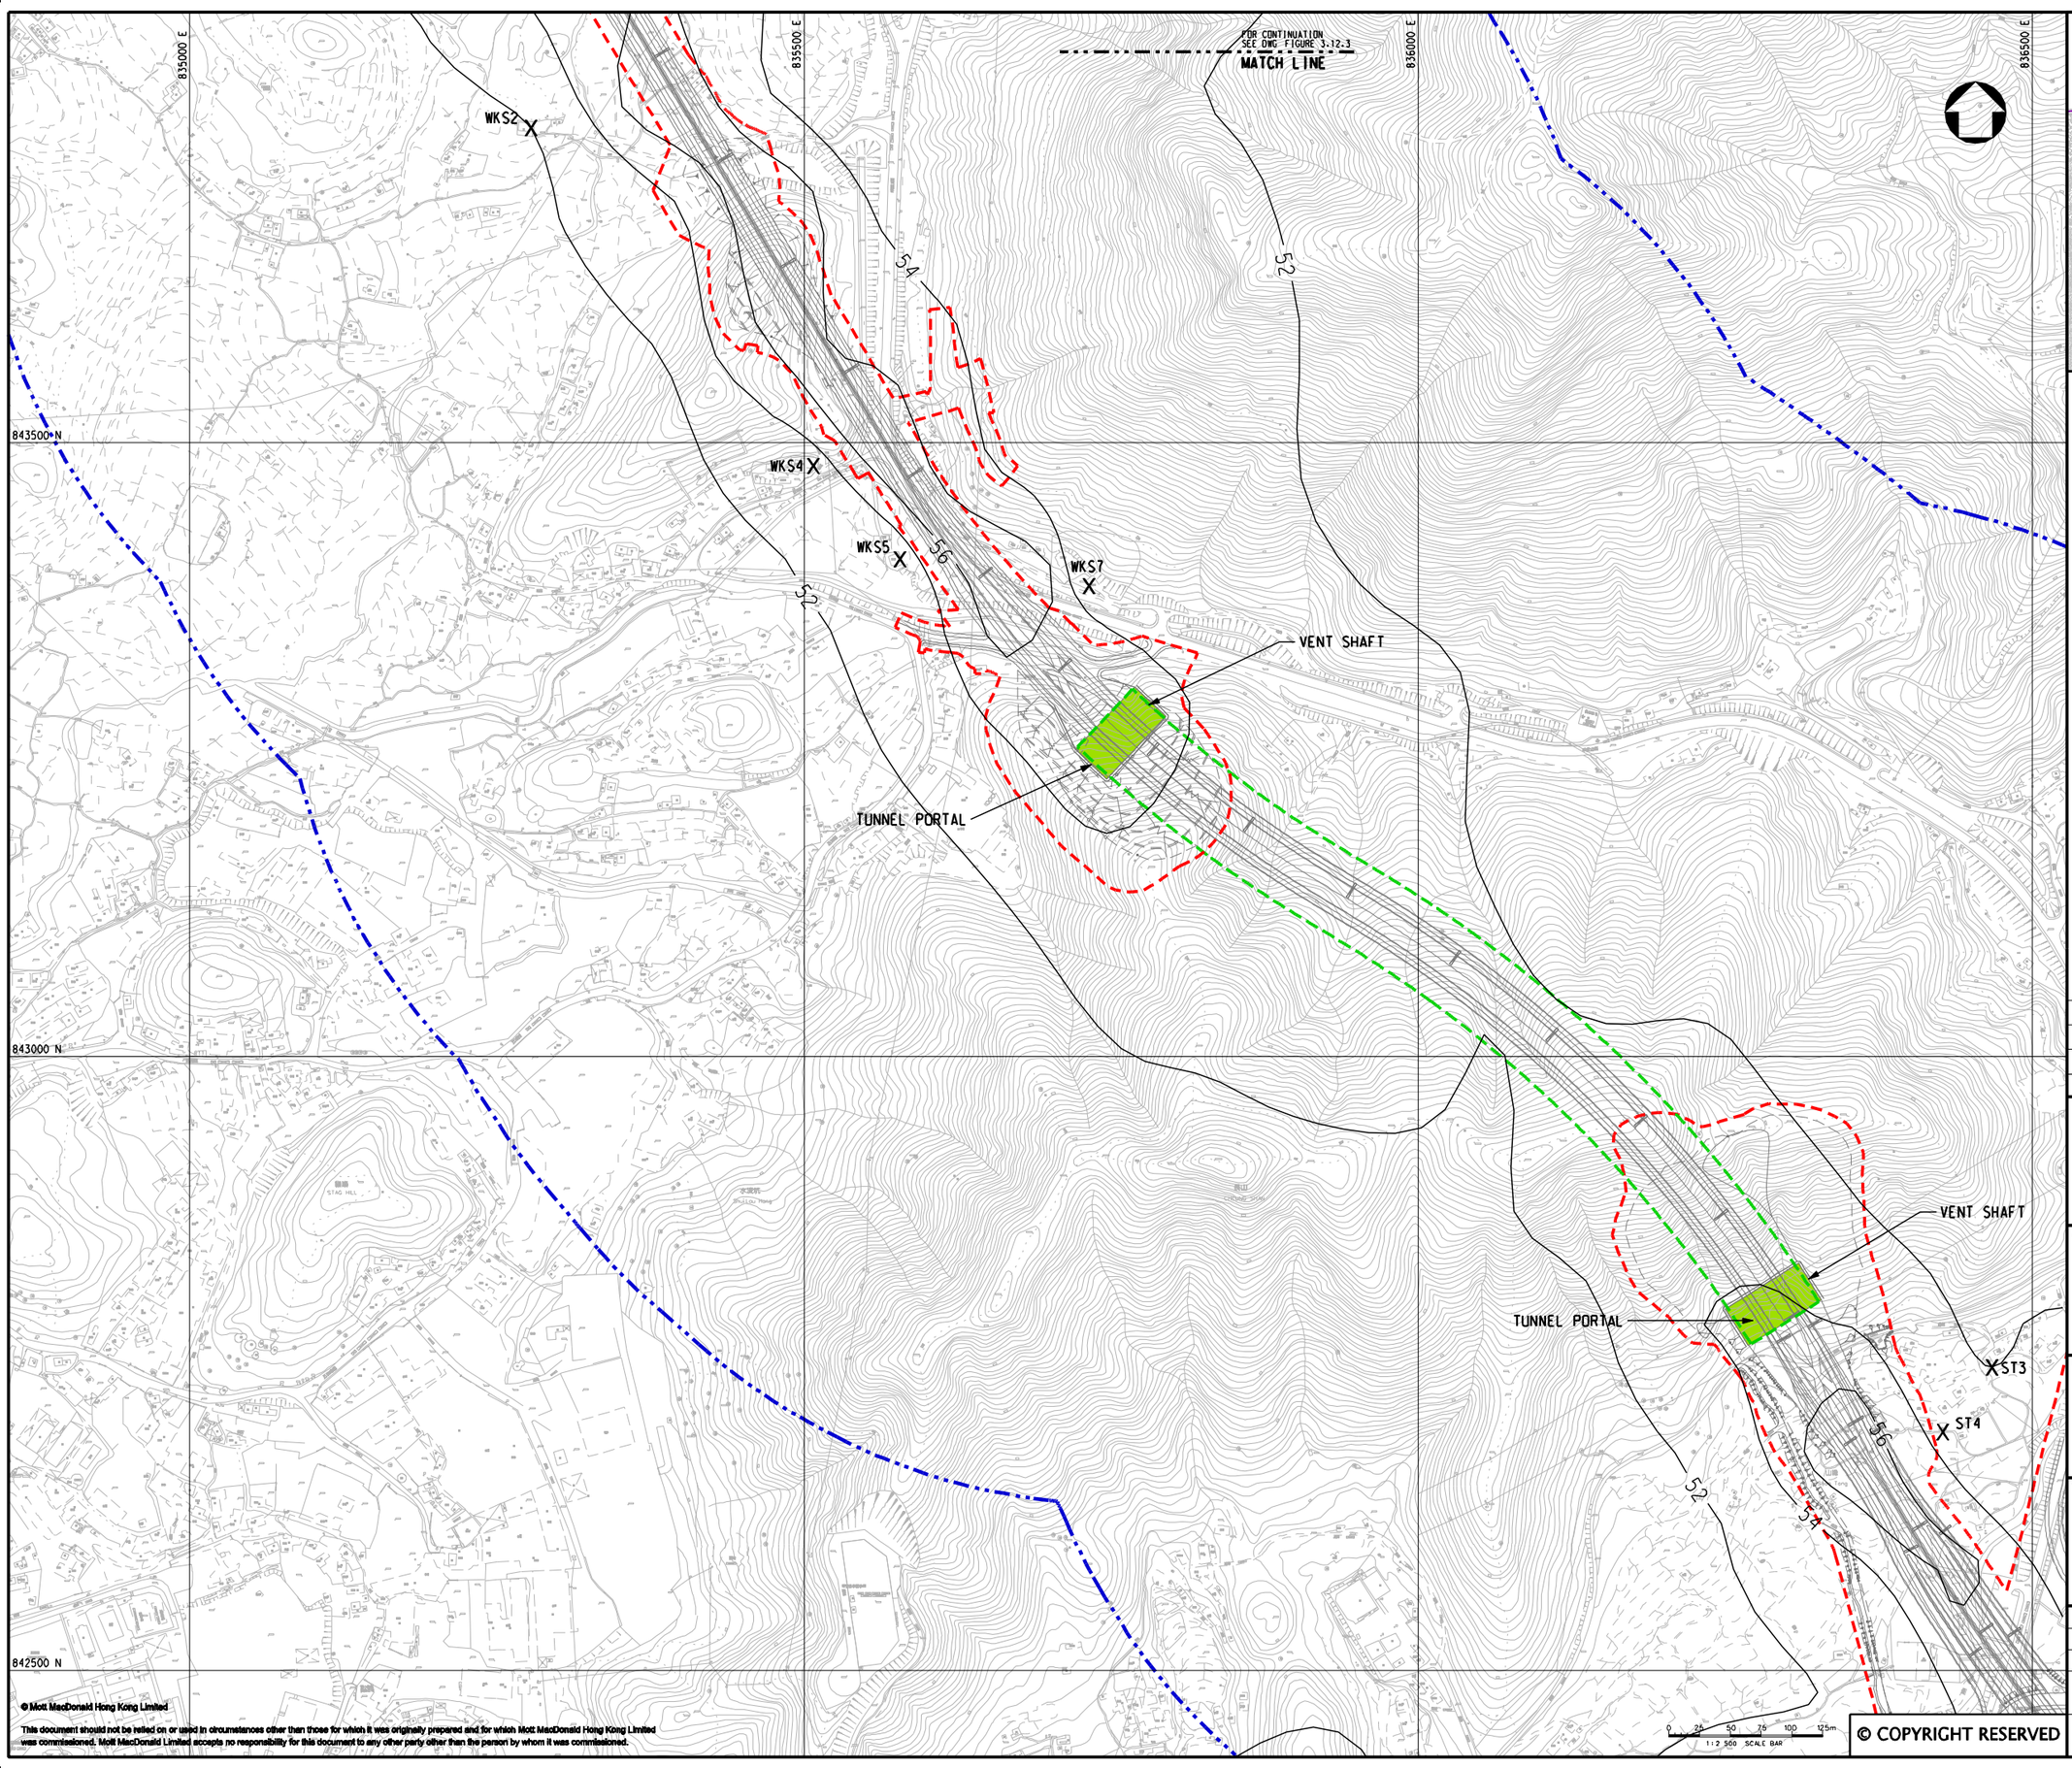

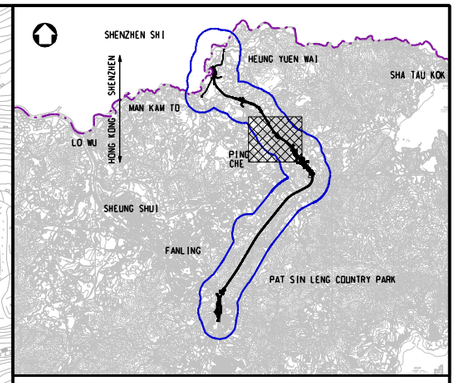

KEY PLAN
SCALE 1:100000

LEGEND:

- 500m ASSESSMENT AREA
- TENTATIVE WORKS AREA
- TUNNEL SECTION
- PROPOSED TUNNEL VENTILATION BUILDING
- X AIR SENSITIVE RECEIVERS COMPLIED WITH AQO CRITERIA.

Rev	Date	Drawn	Description	Ch'k'd	App'd
P3	NOV 10	MMH	GENERAL REVISION	DC	HT
P2	OCT 10	MMH	GENERAL REVISION	DC	HT
P1	AUG 10	MMH	FIRST ISSUE	HC	HT

Mott MacDonald
20/F Two Landmark East
100 How Ming Street
Kwun Tong, Kowloon
Hong Kong
T +852 2828 5757
F +852 2827 1823
W www.mottmac.com.hk

Client

CEDD
CIVIL ENGINEERING AND DEVELOPMENT DEPARTMENT

Project

AGREEMENT NO. CE45/2008(CE)
LIANTANG/HEUNG YUEN WAI BOUNDARY CONTROL POINT AND ASSOCIATED WORKS

Title

CUMULATIVE RESULT - CONTOUR OF DAILY RSP CONCENTRATION ($\mu g/m^3$) AT 1.5m ABOVE GROUND DURING OPERATIONAL PHASE FOR NORTHERN SECTION (STABILITY CLASS D)

(SHEET 4 OF 4)

Designed	HC		Eng.Chk.	EC	
Drawn	MING		Coordination	EC	
Dwg.Chk.	HC		Approved	HT	

Scale at A1: 1:2500
Project: 255228
CAD file: J:\255228\report\env\eia\0815\FIG 3-12.4.dgn
Status: PRE
Drawing No: FIGURE 3.12.4
Rev: P3

© COPYRIGHT RESERVED
© Mott MacDonald Hong Kong Limited
This document should not be relied on or used in circumstances other than those for which it was originally prepared and for which Mott MacDonald Hong Kong Limited was commissioned. Mott MacDonald Limited accepts no responsibility for this document to any other party other than the person by whom it was commissioned.

836000 E
836500 E
837000 E
837500 E
843000 N
842500 N
52
54
56
VENT SHAFT
TUNNEL PORTAL
ST1
ST2
ST3
ST4
TTW1
TTW2
TTW3
LT1
LT2
PROPOSED AREA FOR ADMINISTRATION BUILDING
MATCH LINE
FOR CONTINUATION
SEE DWG. FIGURE 3.12.6
0 25 50 75 100 125m
1:2500 SCALE BAR

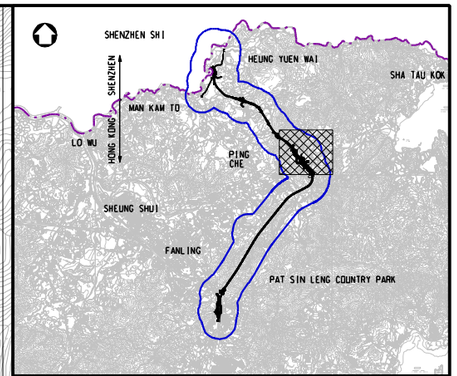

KEY PLAN
SCALE 1:100000

LEGEND:

- 500m ASSESSMENT AREA
- TENTATIVE WORKS AREA
- TUNNEL SECTION
- PROPOSED TUNNEL VENTILATION BUILDING
- X AIR SENSITIVE RECEIVERS COMPLIED WITH AOD CRITERIA.

Rev	Date	Drawn	Description	Ch'k'd	App'd
P3	NOV 10	MMH	GENERAL REVISION	DC	HT
P2	OCT 10	MMH	GENERAL REVISION	DC	HT
P1	AUG 10	MMH	FIRST ISSUE	HC	HT

Mott MacDonald
20/F Two Landmark East
100 How Ming Street
Kwun Tong, Kowloon
Hong Kong
T +852 2828 5757
F +852 2827 1823
W www.mottmac.com.hk

Client

CEDD
CIVIL ENGINEERING AND DEVELOPMENT DEPARTMENT

Project

AGREEMENT NO. CE45/2008(CE)
LIANTANG/HEUNG YUEN WAI BOUNDARY CONTROL POINT AND ASSOCIATED WORKS

Title

CUMULATIVE RESULT - CONTOUR OF DAILY RSP CONCENTRATION ($\mu g/m^3$) AT 1.5m ABOVE GROUND DURING OPERATIONAL PHASE FOR LOI TUNG (STABILITY CLASS D)

(SHEET 1 OF 2)

Designed	HC		Eng.Chk.	EC	
Drawn	MING		Coordination	EC	
Dwg.Chk.	HC		Approved	HT	

Scale at A1: 1:2500
Project: 255228
CAD file: j:\255228\report\env\eia\OIR5\FIG 3-12.5.dgn
Status: PRE
Drawing No: FIGURE 3.12.5
Rev: P3

© COPYRIGHT RESERVED
© Mott MacDonald Hong Kong Limited
This document should not be relied on or used in circumstances other than those for which it was originally prepared and for which Mott MacDonald Hong Kong Limited was commissioned. Mott MacDonald Limited accepts no responsibility for this document to any other party other than the person by whom it was commissioned.

836000 E

836500 E

837000 E

842000 N

841500 N

841000 N

TUNNEL PORTAL

VENT SHAFT

FOR CONTINUATION
SEE DWG FIGURE 3.12.5
MATCH LINE

52

0 25 50 75 100 125m
1:2 500 SCALE BAR

© Mott MacDonald Hong Kong Limited

This document should not be relied on or used in circumstances other than those for which it was originally prepared and for which Mott MacDonald Hong Kong Limited was commissioned. Mott MacDonald Limited accepts no responsibility for this document to any other party other than the person by whom it was commissioned.

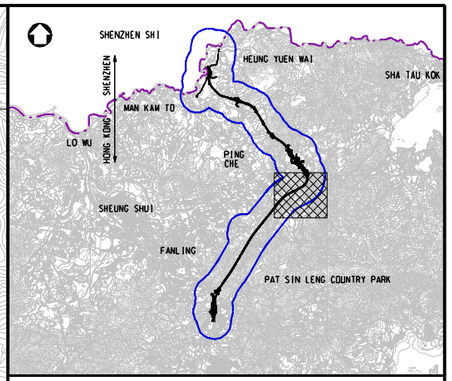

KEY PLAN
SCALE 1:100000

LEGEND:

- 500m ASSESSMENT AREA
- TENTATIVE WORKS AREA
- TUNNEL SECTION
- PROPOSED TUNNEL VENTILATION BUILDING

Rev	Date	Drawn	Description	Ch'k'd	App'd
P3	NOV 10	MMH	GENERAL REVISION	DC	HT
P2	OCT 10	MMH	GENERAL REVISION	DC	HT
P1	AUG 10	MMH	FIRST ISSUE	HC	HT

Mott MacDonald
20/F Two Landmark East
100 How Ming Street
Kwun Tong, Kowloon
Hong Kong
T +852 2828 5757
F +852 2827 1823
W www.mottmac.com.hk

Client

CEDD
CIVIL ENGINEERING AND DEVELOPMENT DEPARTMENT

Project

AGREEMENT NO. CE45/2008(CE)
LIANTANG/HEUNG YUEN WAI BOUNDARY CONTROL POINT AND ASSOCIATED WORKS

Title

CUMULATIVE RESULT - CONTOUR OF DAILY RSP CONCENTRATION ($\mu g/m^3$) AT 1.5m ABOVE GROUND DURING OPERATIONAL PHASE FOR LOI TUNG (STABILITY CLASS D)

(SHEET 2 OF 2)

Designed	HC		Eng.Chk.	EC	
Drawn	MING		Coordination	EC	
Dwg.Chk.	HC		Approved	HT	
Scale at A1	1:2500	Project	255228		Status PRE
		CAD file	j:\255228\report\env\eia\DIR5\FIG 3-12.6.dgn		
Drawing No	FIGURE 3.12.6				Rev P3

© COPYRIGHT RESERVED

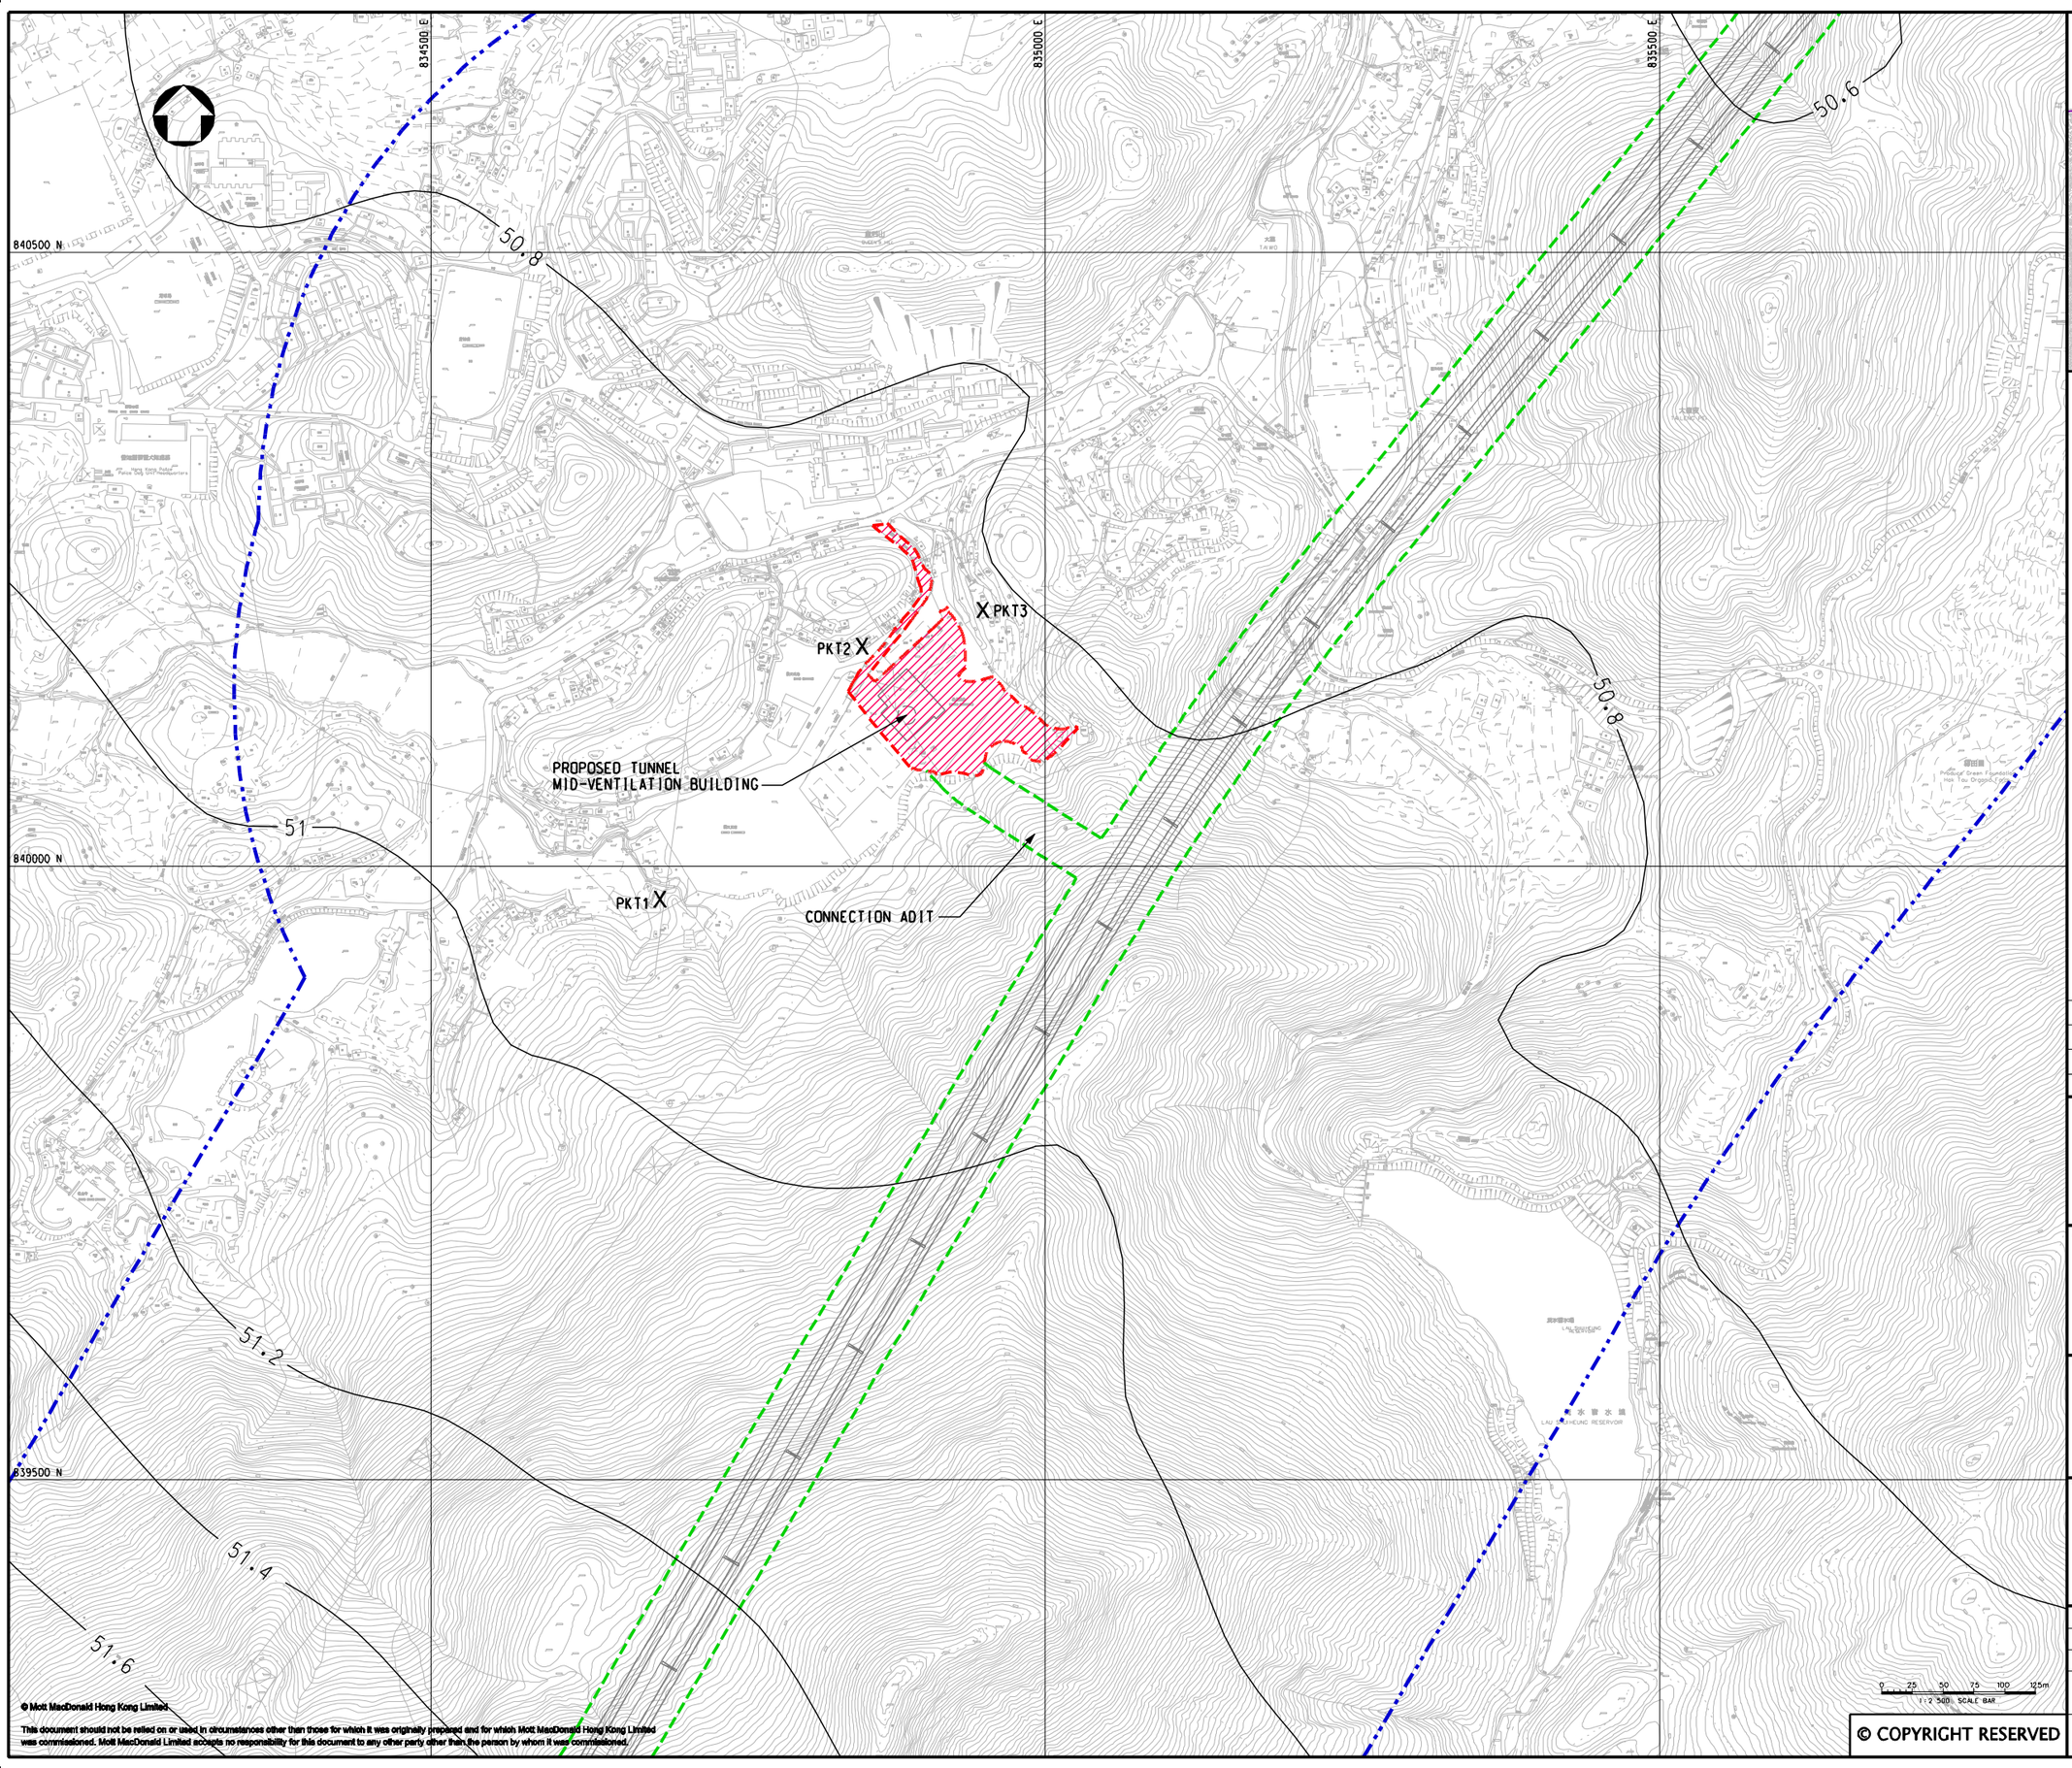

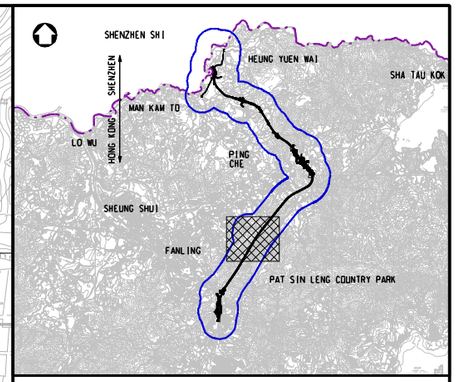

KEY PLAN
SCALE 1:100000

LEGEND:

- 500m ASSESSMENT AREA
- TENTATIVE WORKS AREA
- TUNNEL SECTION
- PROPOSED AREA FOR MID-VENTILATION BUILDING
- X AIR SENSITIVE RECEIVERS COMPLIED WITH AOD CRITERIA.

Rev	Date	Drawn	Description	Ch'k'd	App'd
P3	NOV 10	MMH	GENERAL REVISION	DC	HT
P2	OCT 10	MMH	GENERAL REVISION	DC	HT
P1	AUG 10	MMH	FIRST ISSUE	HC	HT

Mott MacDonald
20/F Two Landmark East
100 How Ming Street
Kwun Tong, Kowloon
Hong Kong
T +852 2828 5757
F +852 2827 1823
W www.mottmac.com.hk

Client
CEDD
CIVIL ENGINEERING AND DEVELOPMENT DEPARTMENT

Project
AGREEMENT NO. CE45/2008(CE)
LIANTANG/HEUNG YUEN WAI BOUNDARY CONTROL POINT AND ASSOCIATED WORKS

Title
CUMULATIVE RESULT - CONTOUR OF DAILY RSP CONCENTRATION ($\mu g/m^3$) AT 1.5m ABOVE GROUND DURING OPERATIONAL PHASE FOR PO KAK TSAI (STABILITY CLASS D)

Designed	HC		Eng.Chk.	EC	
Drawn	MING		Coordination	EC	
Dwg.Chk.	HC		Approved	HT	
Scale at A1 1:2500		Project 255228			Status PRE
		CAD file j:\255228\report\env\eio\DWS\FIG 3-12.7.dgn			
Drawing No FIGURE 3.12.7					Rev P3

© COPYRIGHT RESERVED
© Mott MacDonald Hong Kong Limited
This document should not be relied on or used in circumstances other than those for which it was originally prepared and for which Mott MacDonald Hong Kong Limited was commissioned. Mott MacDonald Limited accepts no responsibility for this document to any other party other than the person by whom it was commissioned.

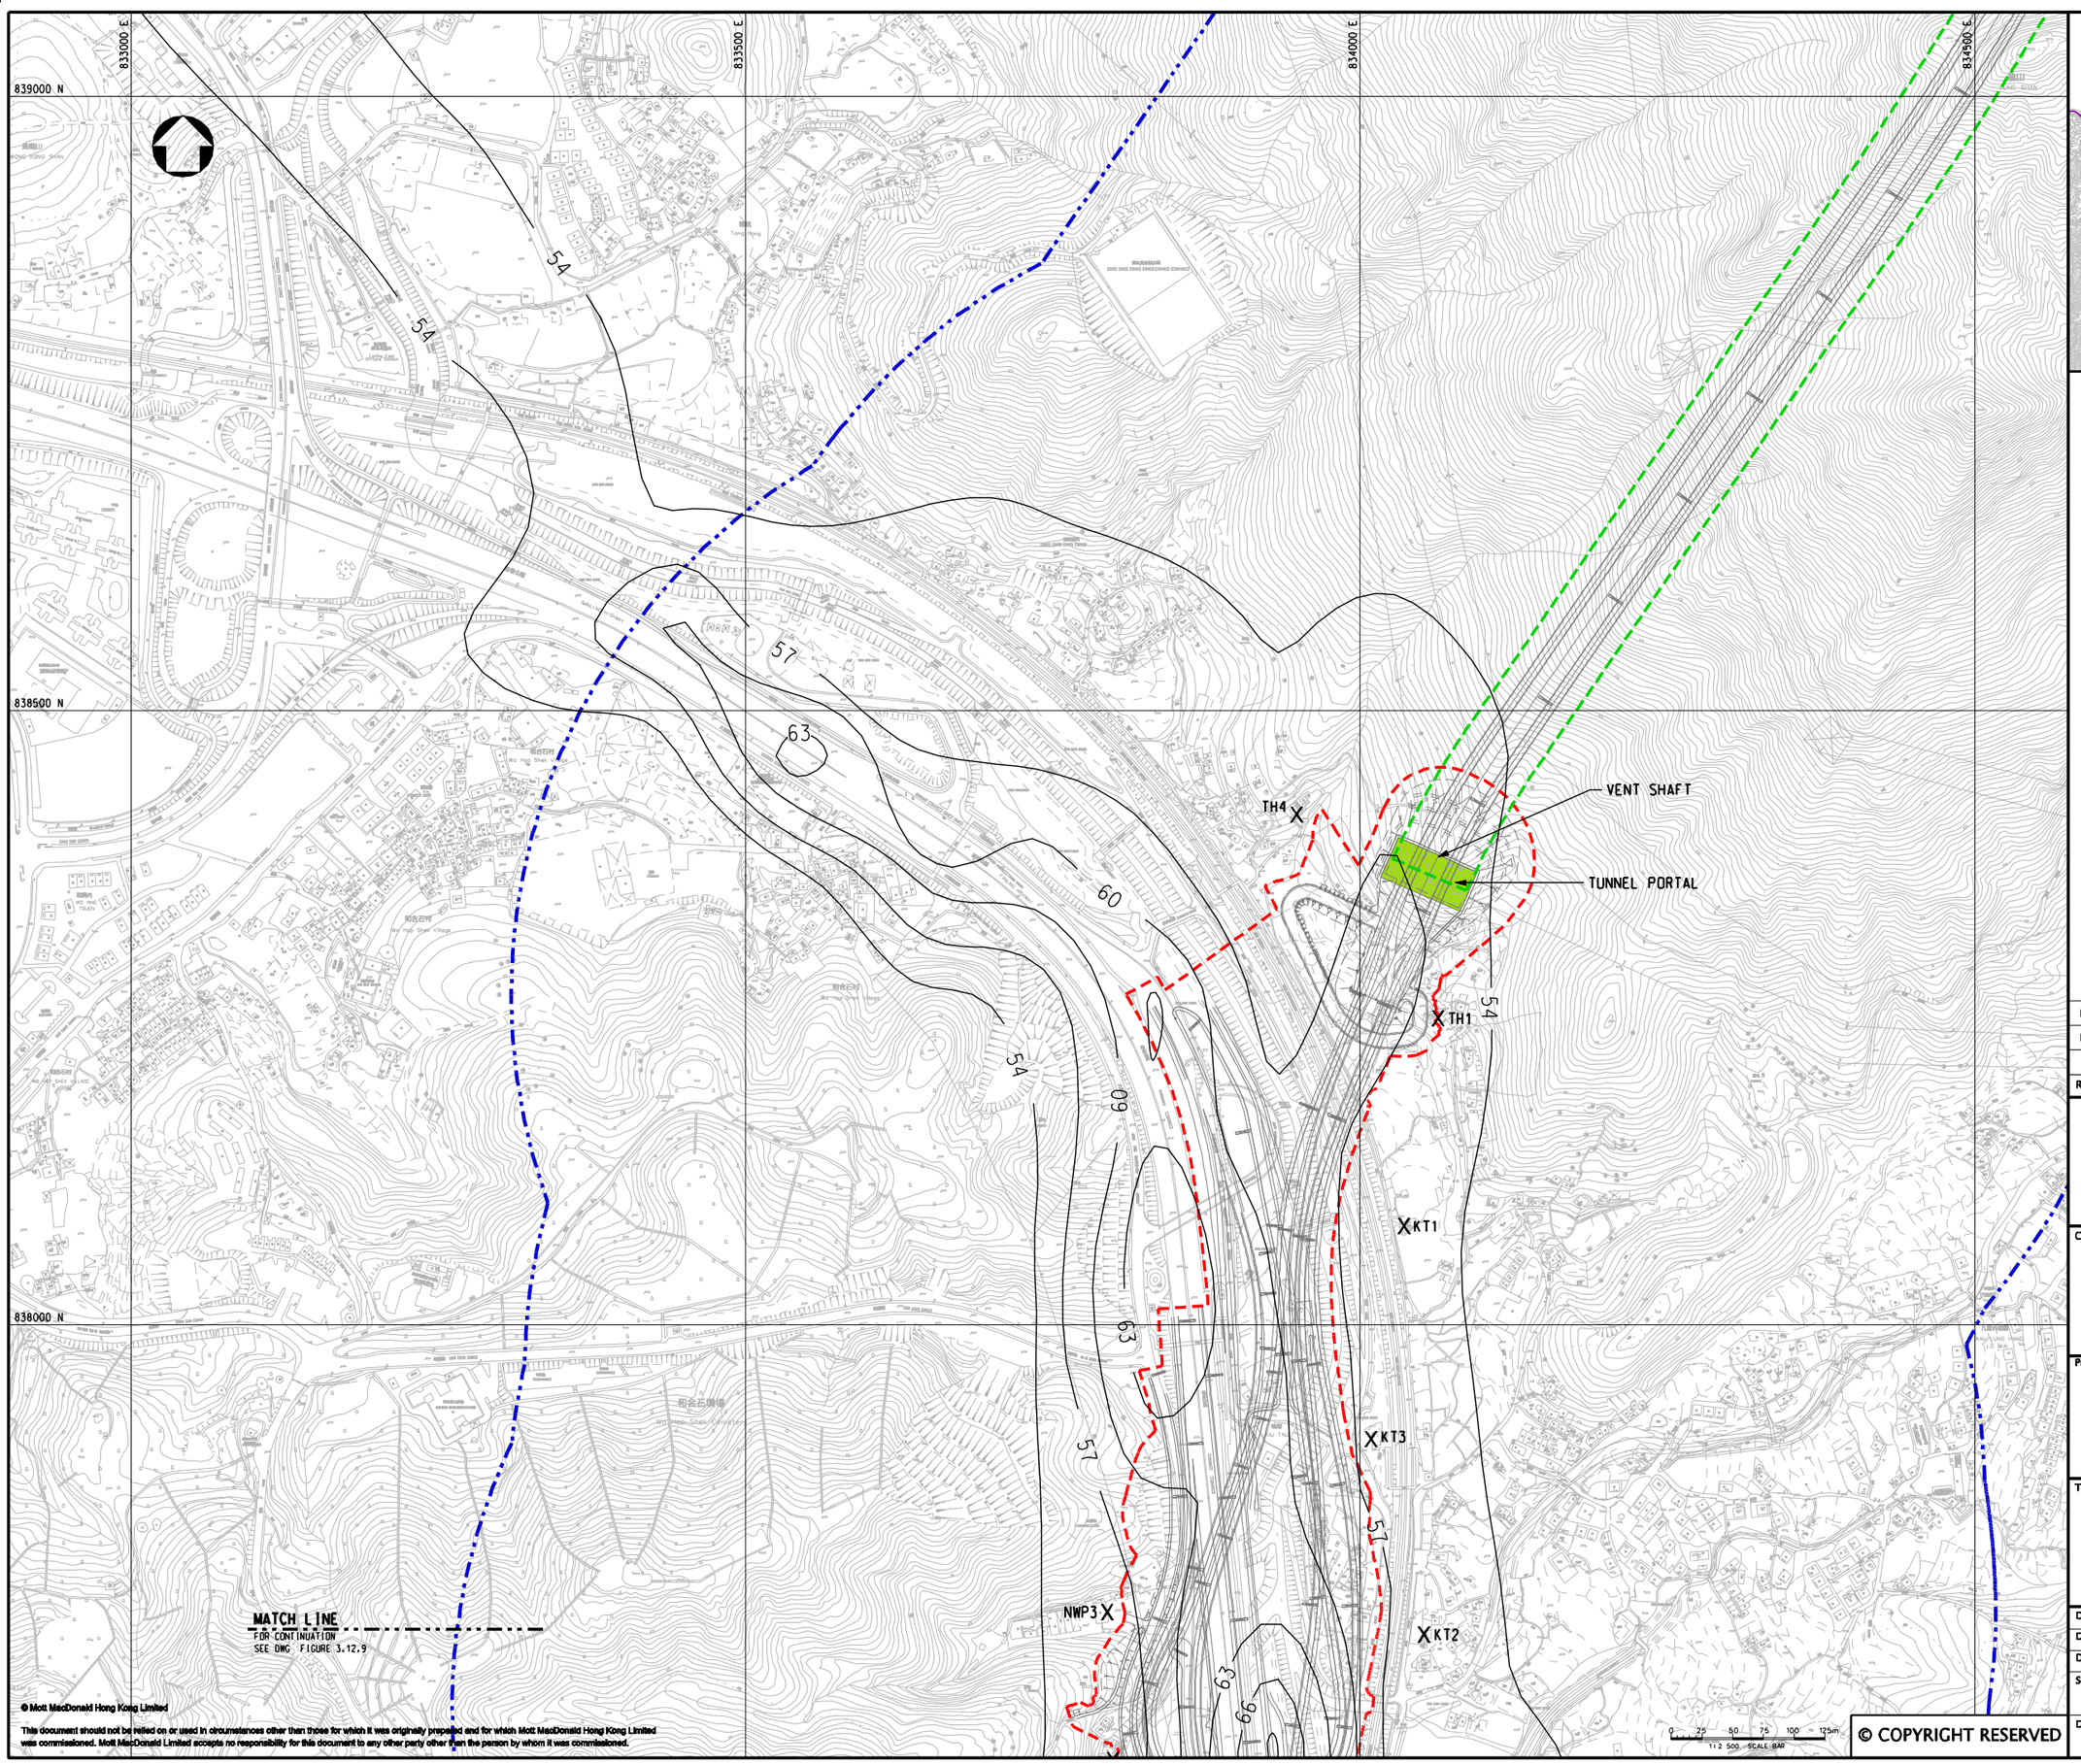

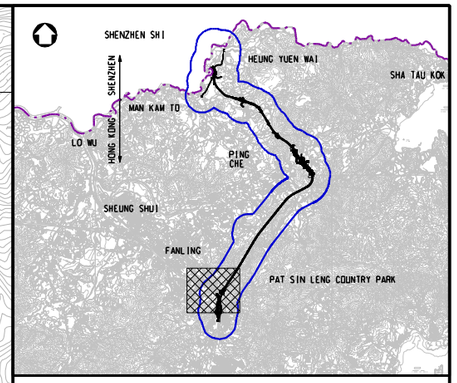

KEY PLAN
SCALE 1:100000

LEGEND:

- 500m ASSESSMENT AREA
- TENTATIVE WORKS AREA
- TUNNEL SECTION
- PROPOSED TUNNEL VENTILATION BUILDING
- X AIR SENSITIVE RECEIVERS COMPLIED WITH AQO CRITERIA.

Rev	Date	Drawn	Description	Ch'k'd	App'd
P3	NOV 10	MMH	GENERAL REVISION	DC	HT
P2	OCT 10	MMH	GENERAL REVISION	DC	HT
P1	AUG 10	MMH	FIRST ISSUE	HC	HT

Mott MacDonald
20/F Two Landmark East
100 How Ming Street
Kwun Tong, Kowloon
Hong Kong
T +852 2828 5757
F +852 2827 1823
W www.mottmac.com.hk

Client

CEDD
CIVIL ENGINEERING AND DEVELOPMENT DEPARTMENT

Project

AGREEMENT NO. CE45/2008(CE)
LIANTANG/HEUNG YUEN WAI BOUNDARY CONTROL POINT AND ASSOCIATED WORKS

Title

CUMULATIVE RESULT - CONTOUR OF DAILY RSP CONCENTRATION ($\mu g/m^3$) AT 1.5m ABOVE GROUND DURING OPERATIONAL PHASE FOR FANLING (STABILITY CLASS D)

(SHEET 1 OF 2)

Designed	HC		Eng.Chk.	EC	
Drawn	MING		Coordination	EC	
Dwg.Chk.	HC		Approved	HT	

Scale at A1: 1:2500
Project: 255228
CAD file: J:\255228\report\env\eia\0IR5\FIG 3-12.8.dgn
Status: PRE
Drawing No: FIGURE 3.12.8
Rev: P3

© COPYRIGHT RESERVED
© Mott MacDonald Hong Kong Limited
This document should not be relied on or used in circumstances other than those for which it was originally prepared and for which Mott MacDonald Hong Kong Limited was commissioned. Mott MacDonald Limited accepts no responsibility for this document to any other party other than the person by whom it was commissioned.

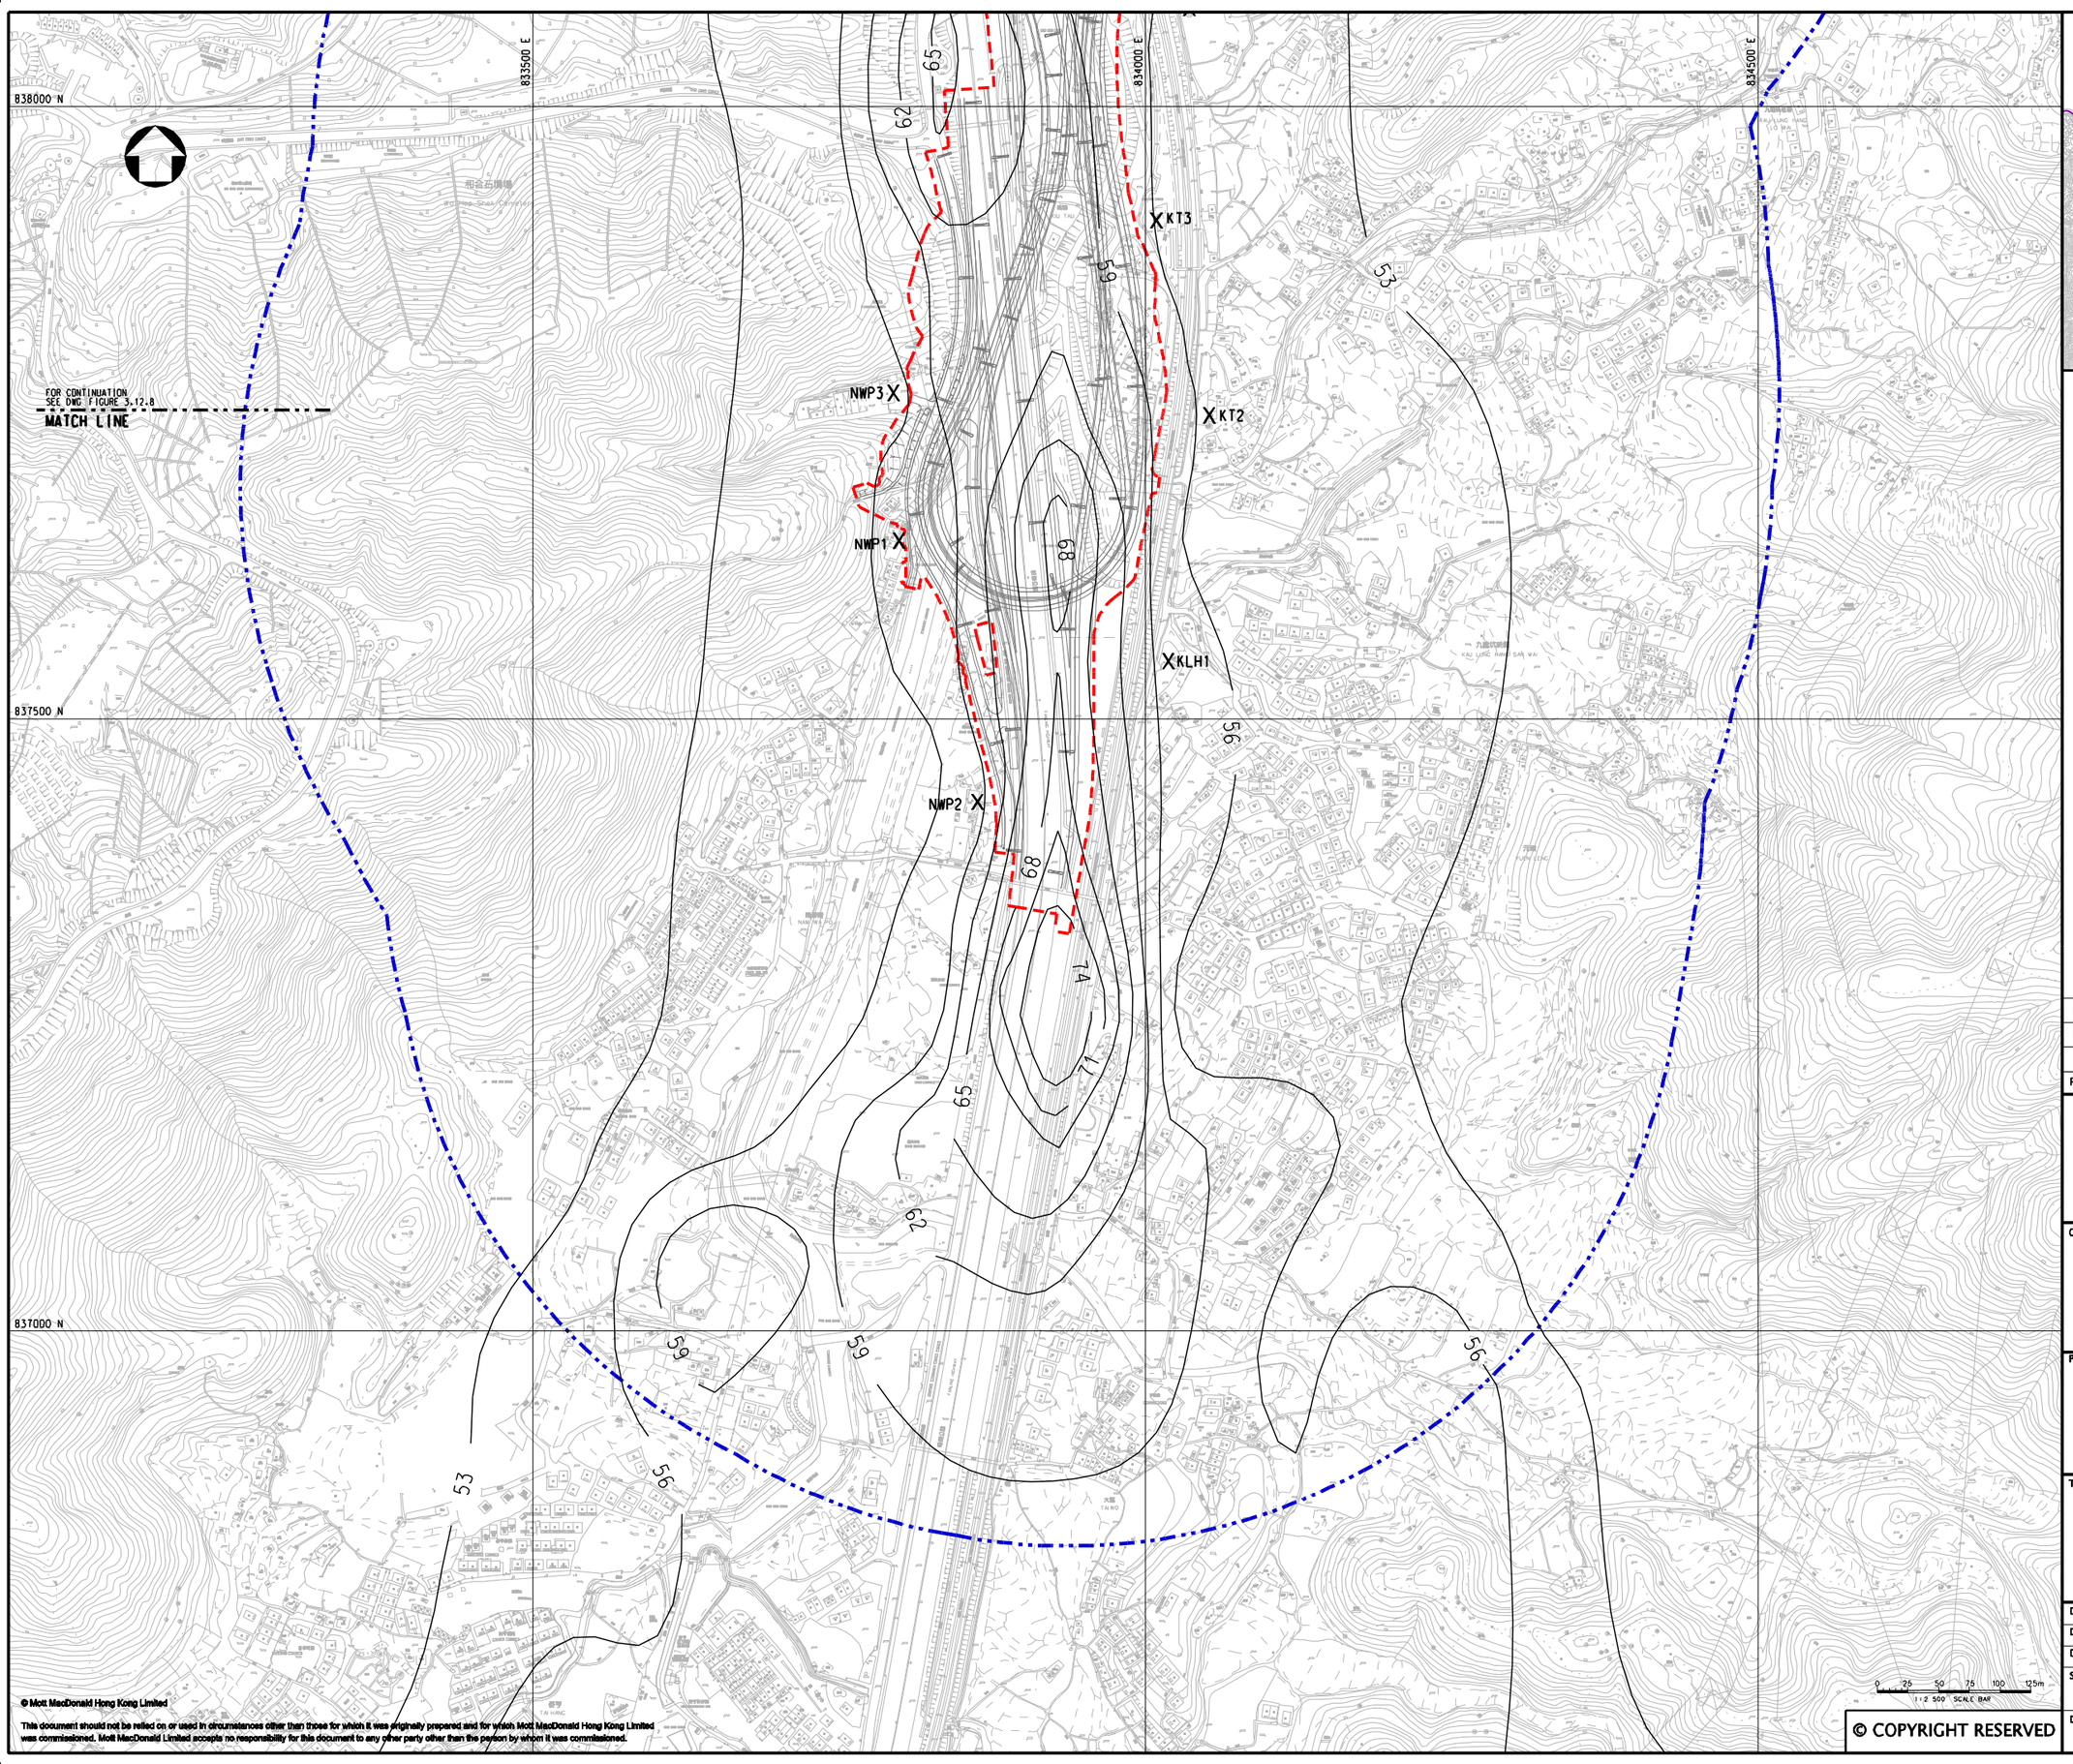

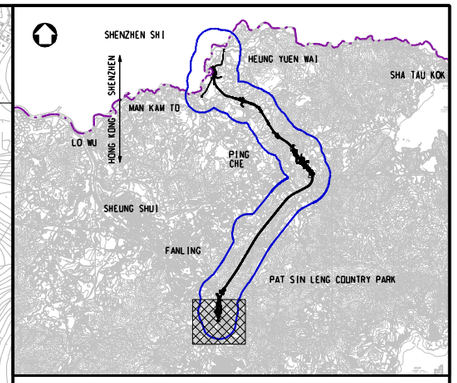

KEY PLAN
SCALE 1:100000

LEGEND:

- 500m ASSESSMENT AREA
- TENTATIVE WORKS AREA
- X AIR SENSITIVE RECEIVERS COMPLIED WITH AOD CRITERIA.

Rev	Date	Drawn	Description	Ch'k'd	App'd
P3	NOV 10	MMH	GENERAL REVISION	DC	HT
P2	OCT 10	MMH	GENERAL REVISION	DC	HT
P1	AUG 10	MMH	FIRST ISSUE	HC	HT

Mott MacDonald
20/F Two Landmark East
100 How Ming Street
Kwun Tong, Kowloon
Hong Kong
T +852 2828 5757
F +852 2827 1823
W www.mottmac.com.hk

Client

CEDD
CIVIL ENGINEERING AND DEVELOPMENT DEPARTMENT

Project

AGREEMENT NO. CE45/2008(CE)
LIANTANG/HEUNG YUEN WAI BOUNDARY CONTROL POINT AND ASSOCIATED WORKS

Title

CUMULATIVE RESULT - CONTOUR OF DAILY RSP CONCENTRATION ($\mu g/m^3$) AT 1.5m ABOVE GROUND DURING OPERATIONAL PHASE FOR FANLING (STABILITY CLASS D)

(SHEET 2 OF 2)

Designed	HC		Eng.Chk.	EC	
Drawn	MING		Coordination	EC	
Dwg.Chk.	HC		Approved	HT	
Scale at A1 1:2500		Project 255228			Status PRE
		CAD file j:\255228\report\env\elo\DIMS\FIG 3-12.9.dgn			
Drawing No FIGURE 3.12.9					Rev P3

© COPYRIGHT RESERVED
© Mott MacDonald Hong Kong Limited
This document should not be relied on or used in circumstances other than those for which it was originally prepared and for which Mott MacDonald Hong Kong Limited was commissioned. Mott MacDonald Limited accepts no responsibility for this document to any other party other than the person by whom it was commissioned.

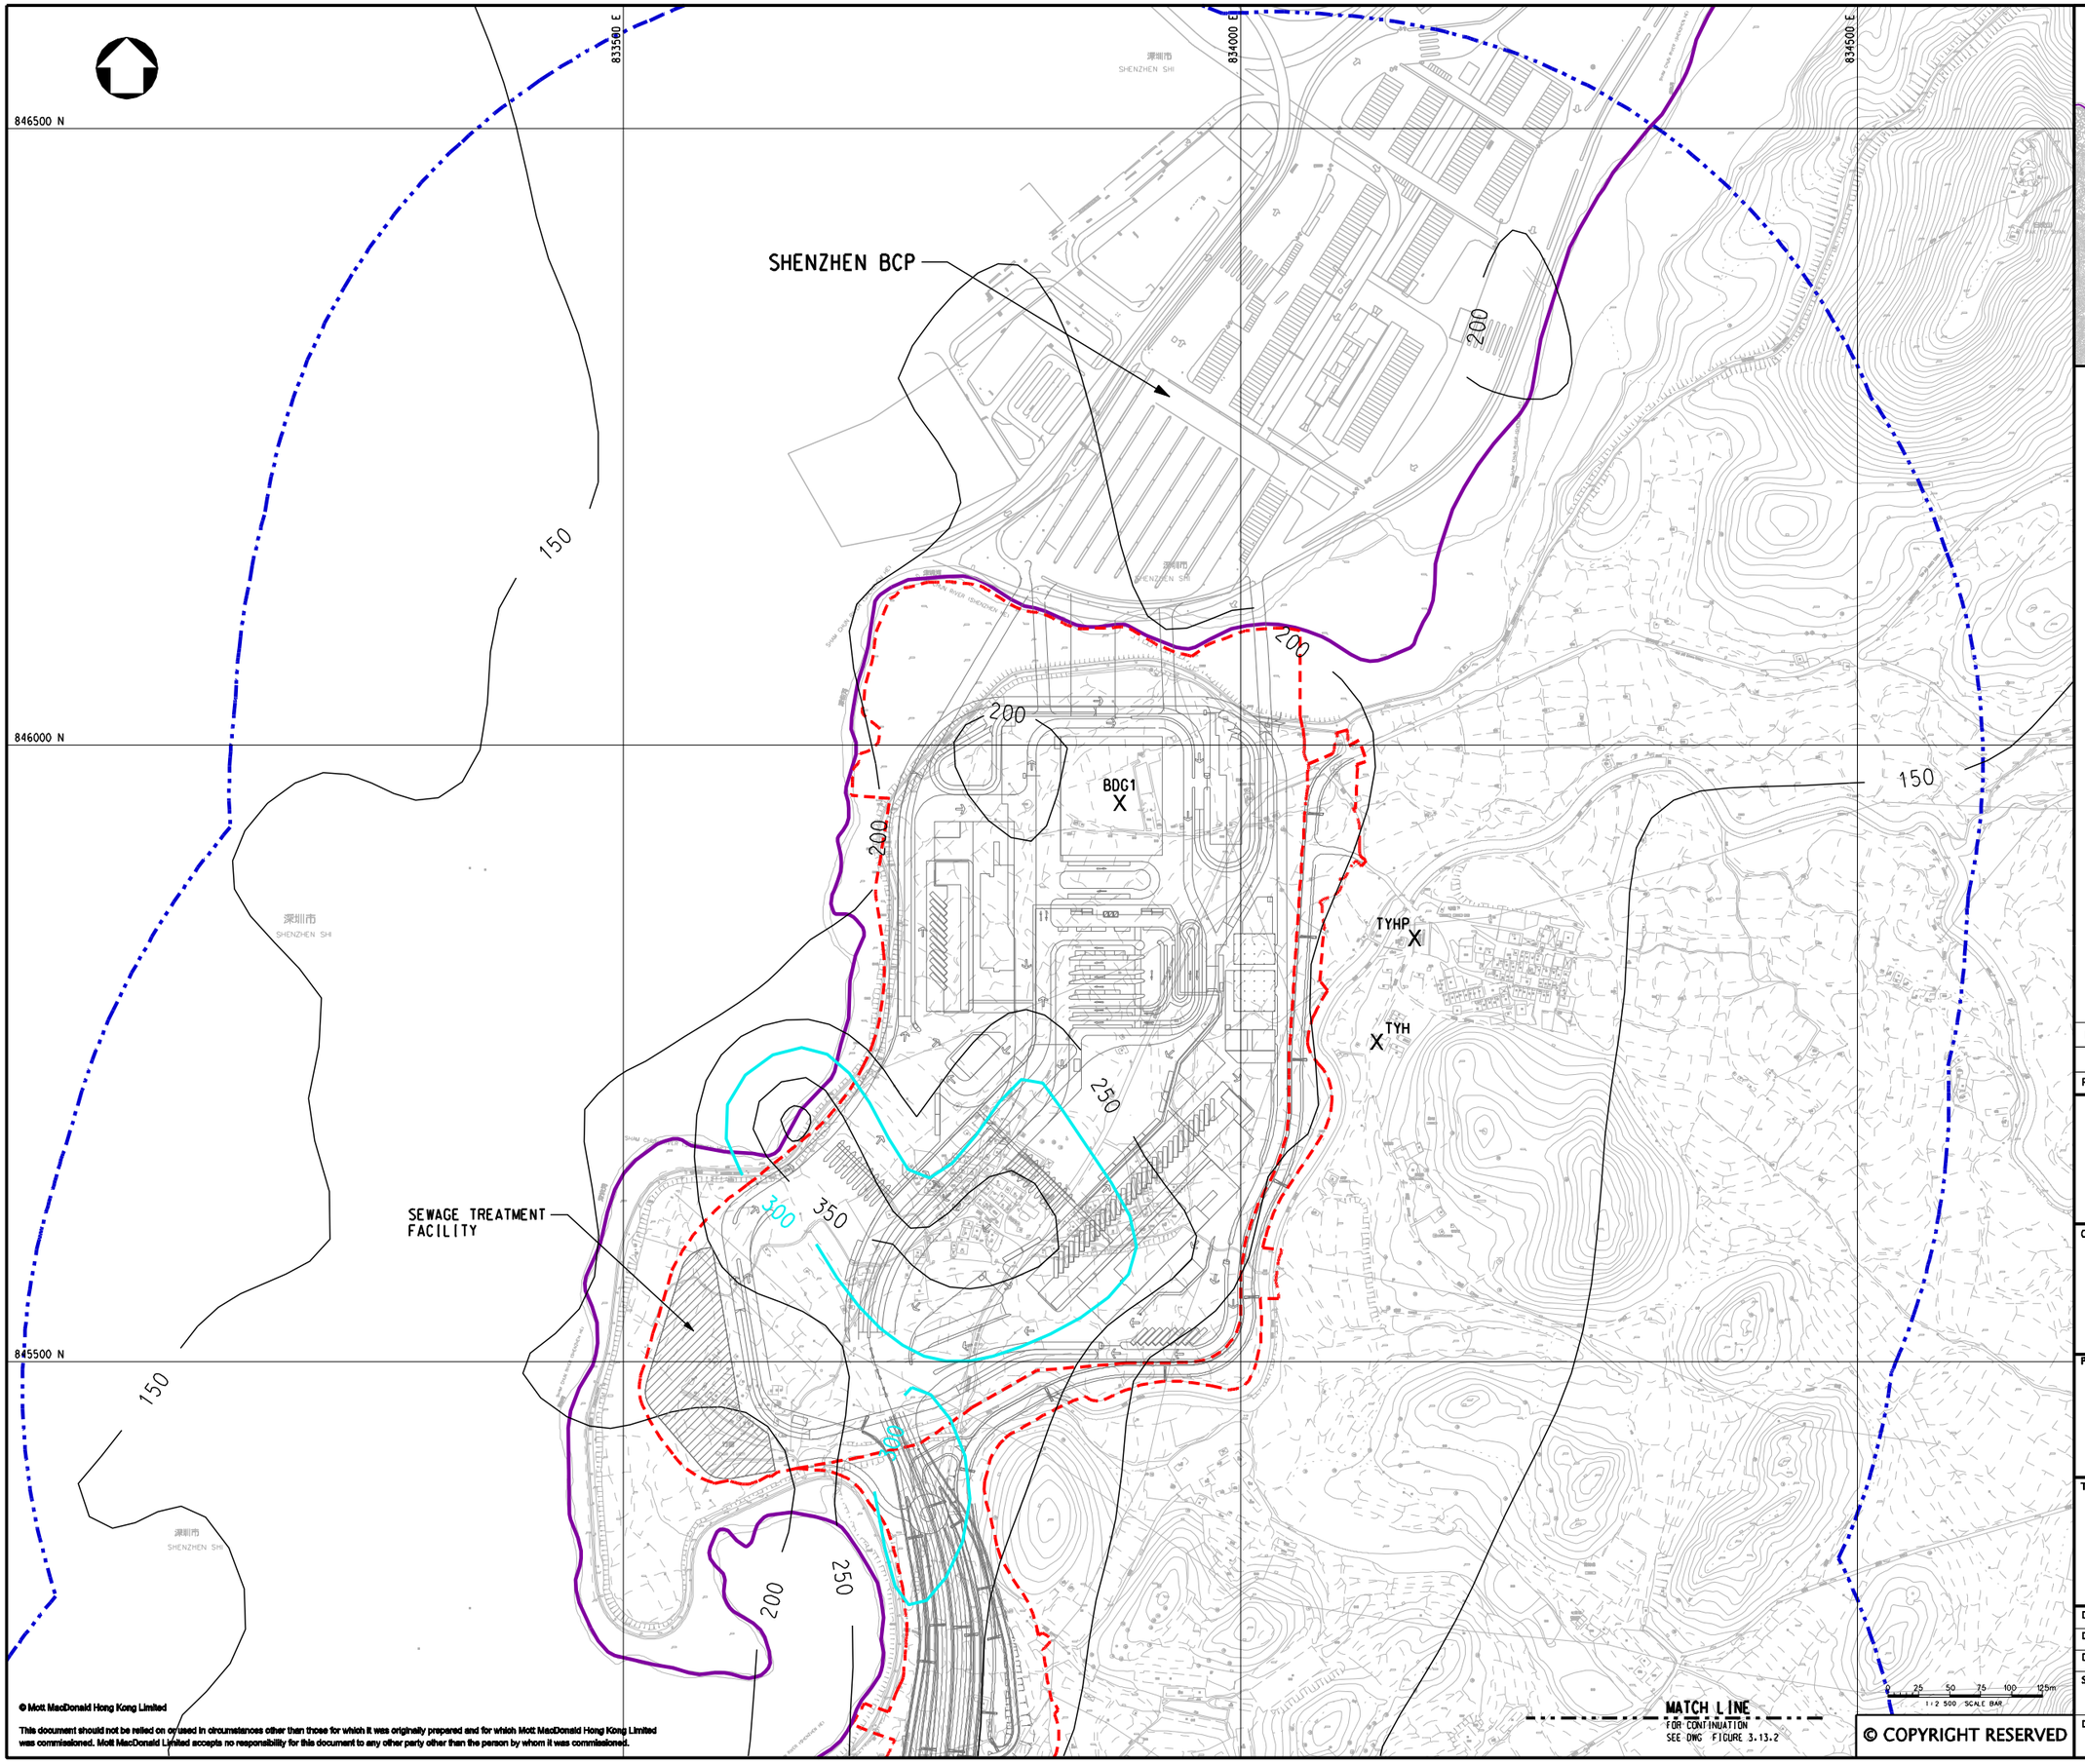

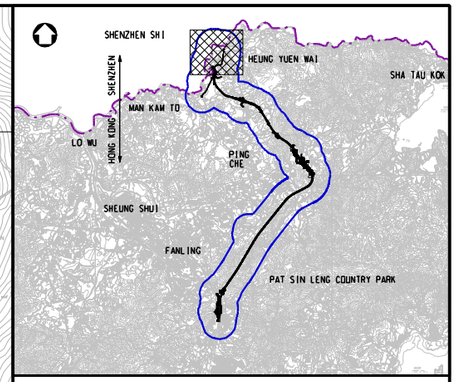

KEY PLAN
SCALE 1:100000

LEGEND:

- BOUNDARY OF HKSAR
- 500m ASSESSMENT AREA
- TENTATIVE WORKS AREA
- X AIR SENSITIVE RECEIVERS COMPLIED WITH AQO CRITERIA.
- AQO CRITERIA

Rev	Date	Drawn	Description	Ch'k'd	App'd
P2	NOV 10	MMH	GENERAL REVISION	DC	HT
P1	OCT 10	MMH	FIRST ISSUE	DC	HT

Mott MacDonald
20/F Two Landmark East
100 How Ming Street
Kwun Tong, Kowloon
Hong Kong
T +852 2828 5757
F +852 2827 1823
W www.mottmac.com.hk

Client

CIVIL ENGINEERING AND DEVELOPMENT DEPARTMENT

Project

AGREEMENT NO. CE45/2008(CE)
LIANTANG/HEUNG YUEN WAI BOUNDARY CONTROL POINT AND ASSOCIATED WORKS

Title

CUMULATIVE RESULT - CONTOUR OF HOURLY NO_2 CONCENTRATION ($\mu g/m^3$) AT 1.5m ABOVE GROUND DURING OPERATIONAL PHASE FOR NORTHERN SECTION (STABILITY CLASS F)

(SHEET 1 OF 4)

Designed	HC		Eng.Chk.	EC	
Drawn	MING		Coordination	EC	
Dwg.Chk.	HC		Approved	HT	

Scale at A1 1:2500
Project 255228
CAD file j:\255228\report\env\eia\DIS\FIG 3-13J.dgn
Status PRE
Drawing No FIGURE 3.13.1
Rev P2

© COPYRIGHT RESERVED
© Mott MacDonald Hong Kong Limited
This document should not be relied on or used in circumstances other than those for which it was originally prepared and for which Mott MacDonald Hong Kong Limited was commissioned. Mott MacDonald Limited accepts no responsibility for this document to any other party other than the person by whom it was commissioned.

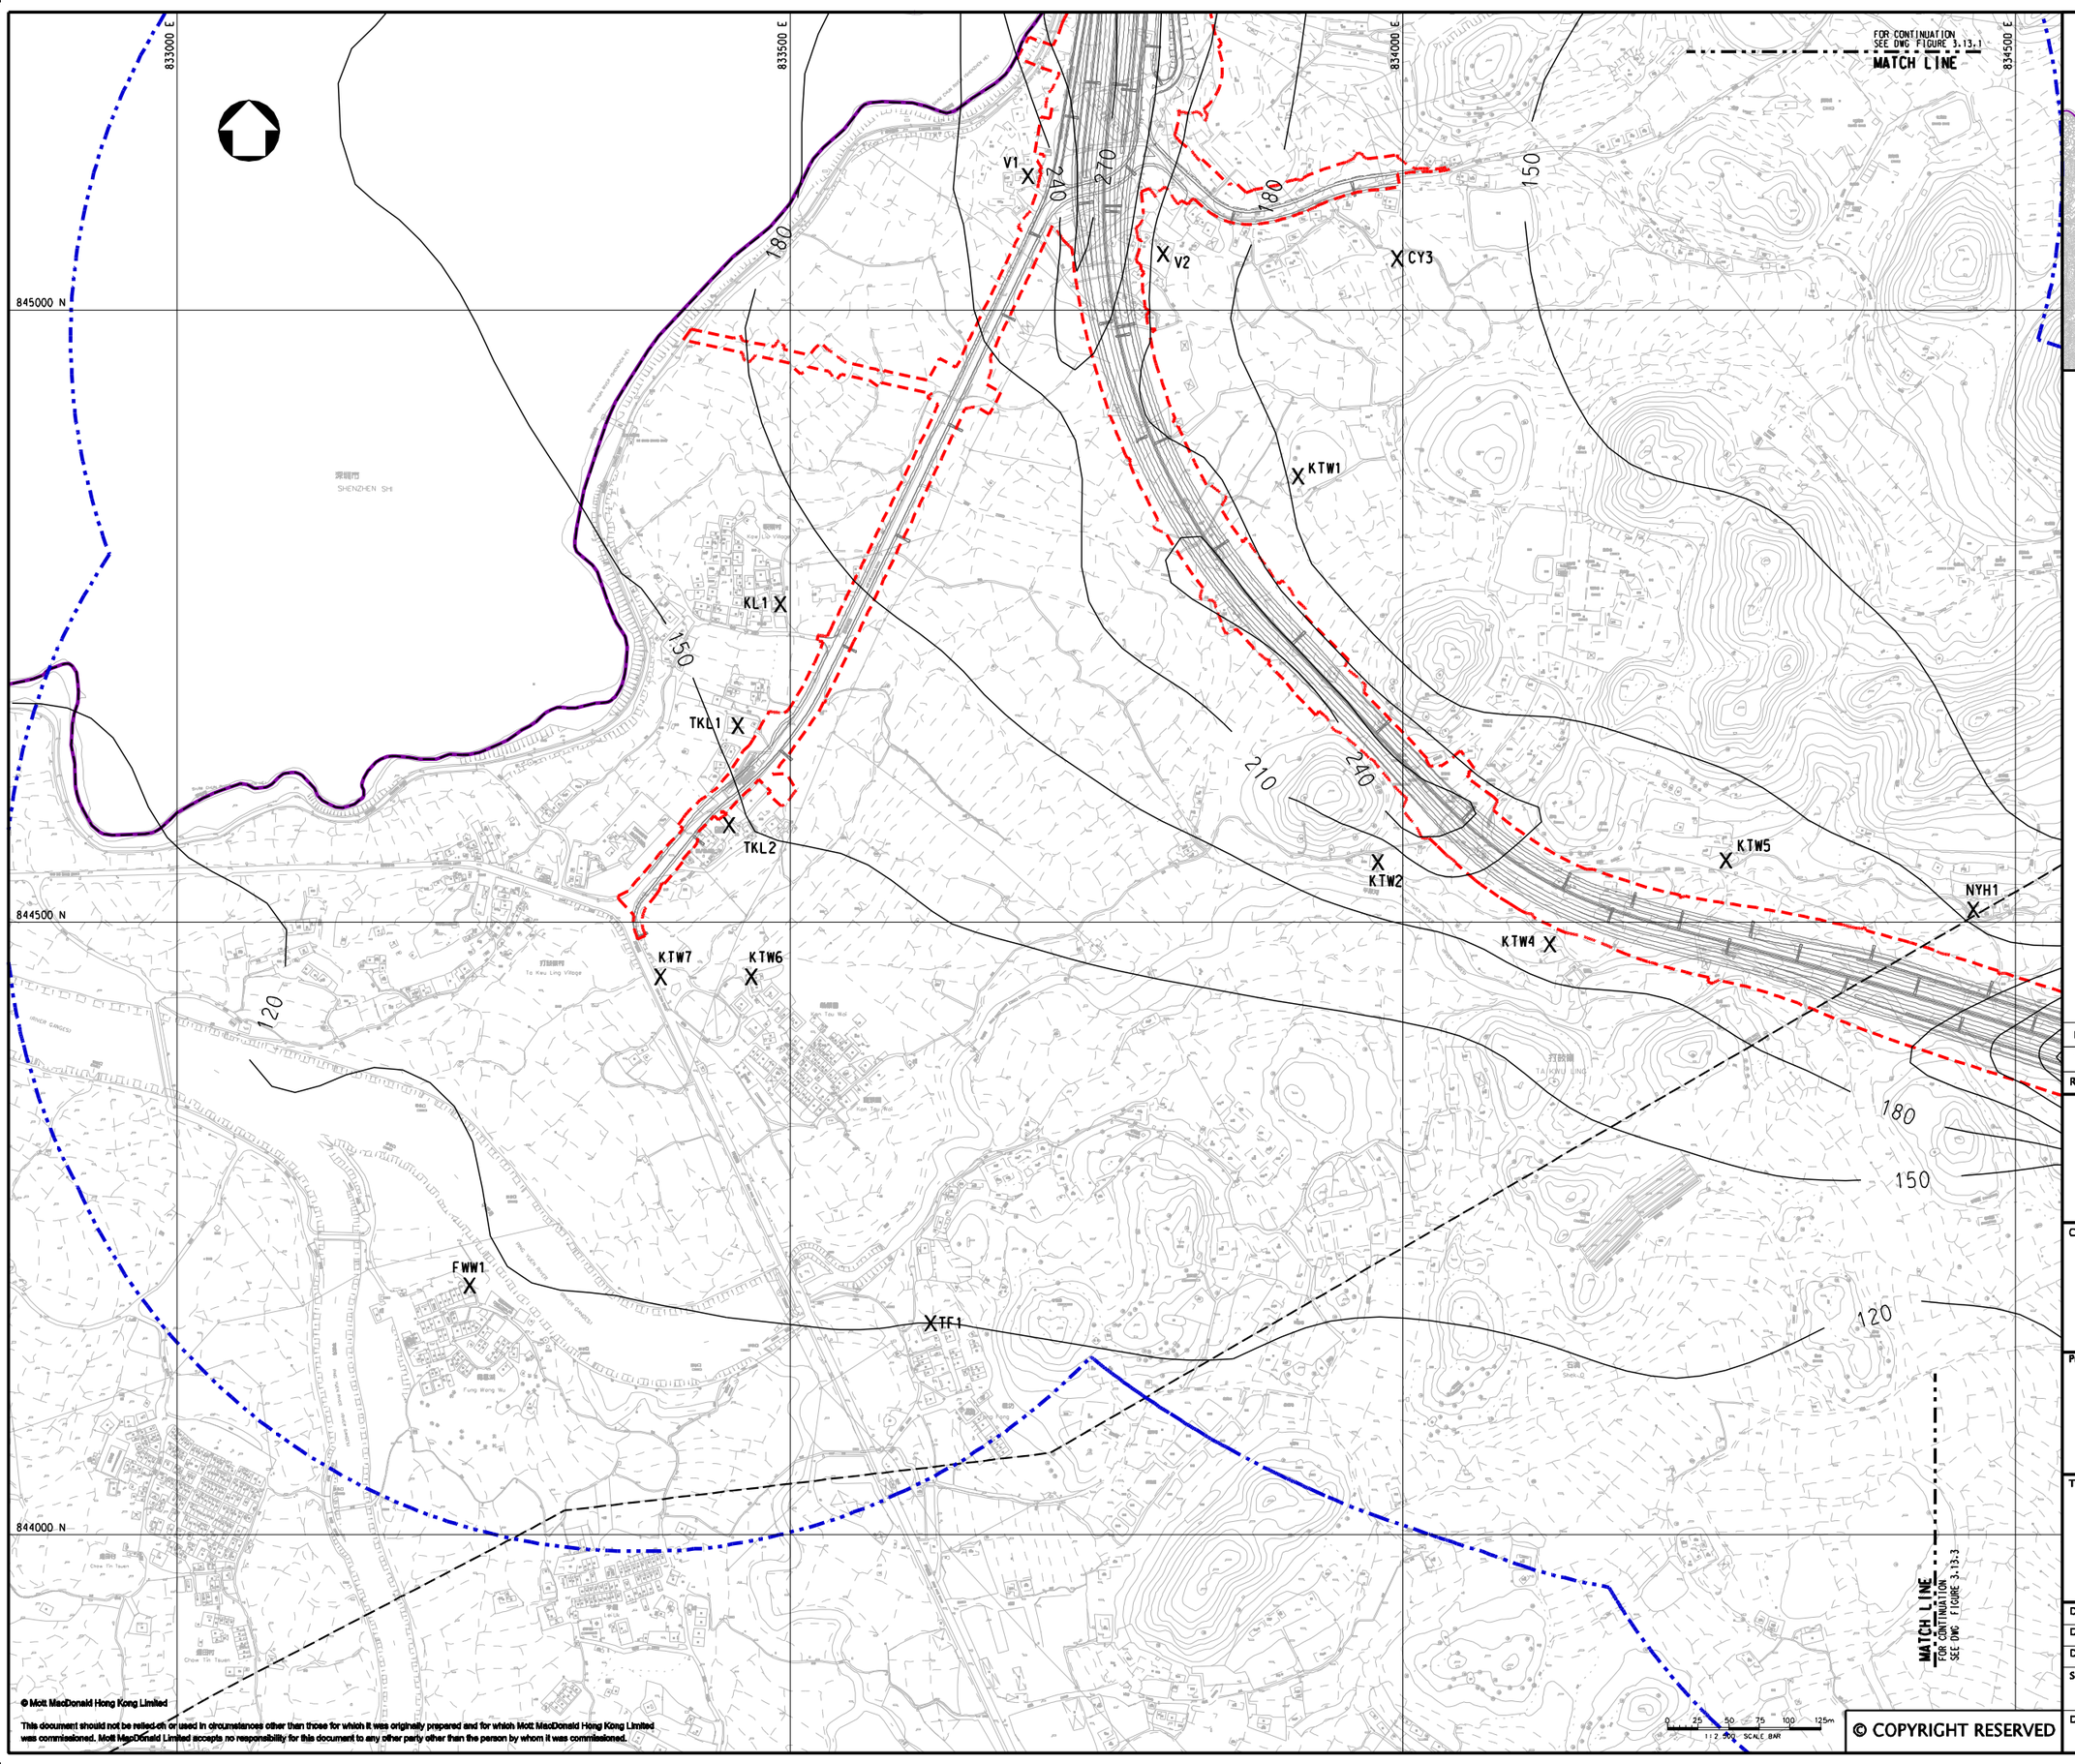

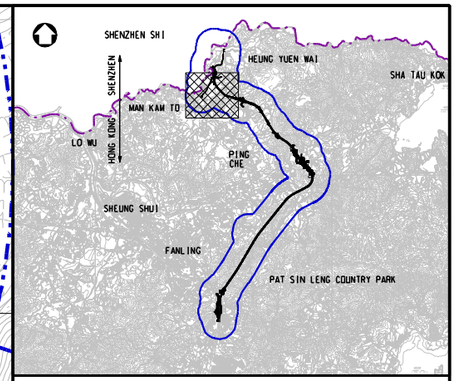

KEY PLAN
SCALE 1:100000

LEGEND:

- BOUNDARY OF HKSAR
- 500m ASSESSMENT AREA
- TENTATIVE WORKS AREA
- X AIR SENSITIVE RECEIVERS COMPLIED WITH AQO CRITERIA.

Rev	Date	Drawn	Description	Ch'k'd	App'd
P2	NOV 10	MMH	GENERAL REVISION	DC	HT
P1	OCT 10	MMH	FIRST ISSUE	DC	HT

Mott MacDonald
20/F Two Landmark East
100 How Ming Street
Kwun Tong, Kowloon
Hong Kong
T +852 2828 5757
F +852 2827 1823
W www.mottmac.com.hk

Client

CEDD
CIVIL ENGINEERING AND DEVELOPMENT DEPARTMENT

Project

AGREEMENT NO. CE45/2008(CE)
LIANTANG/HEUNG YUEN WAI BOUNDARY CONTROL POINT AND ASSOCIATED WORKS

Title

CUMULATIVE RESULT - CONTOUR OF HOURLY NO_2 CONCENTRATION ($\mu g/m^3$) AT 1.5m ABOVE GROUND DURING OPERATIONAL PHASE FOR NORTHERN SECTION (STABILITY CLASS F)

(SHEET 2 OF 4)

Designed	HC		Eng.Chk.	EC	
Drawn	MING		Coordination	EC	
Dwg.Chk.	HC		Approved	HT	

Scale at A1: 1:2500
Project: 255228
CAD file: j:\255228\report\env\eia\0815\FIG 3-13.2.dgn
Status: PRE
Drawing No: FIGURE 3.13.2
Rev: P2

© Mott MacDonald Hong Kong Limited
This document should not be relied on or used in circumstances other than those for which it was originally prepared and for which Mott MacDonald Hong Kong Limited was commissioned. Mott MacDonald Limited accepts no responsibility for this document to any other party other than the person by whom it was commissioned.
© COPYRIGHT RESERVED

834500 E

835000 E

835500 E

844600 N

844000 N

NYH1

PY1

PY3

PY6

WKS1

WKS2

WKS3

WKS8

180

240

300

120

FOR CONTINUATION SEE DWG FIGURE 3.13.2

MATCH LINE

FOR CONTINUATION SEE DWG FIGURE 3.13.4

MATCH LINE

0 25 50 75 100 125m

1 / 2 500 SCALE BAR

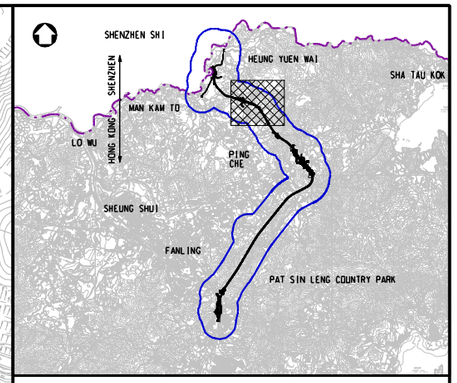

KEY PLAN

SCALE 1:100000

LEGEND:

- 500m ASSESSMENT AREA
- TENTATIVE WORKS AREA
- X AIR SENSITIVE RECEIVERS COMPLIED WITH AOO CRITERIA.
- AOO CRITERIA

Rev	Date	Drawn	Description	Ch'k'd	App'd
P2	NOV 10	MMH	GENERAL REVISION	DC	HT
P1	OCT 10	MMH	FIRST ISSUE	DC	HT

Mott MacDonald

20/F Two Landmark East
100 How Ming Street
Kwun Tong, Kowloon
Hong Kong
T +852 2828 5757
F +852 2827 1823
W www.mottmac.com.hk

Client

CIVIL ENGINEERING AND DEVELOPMENT DEPARTMENT

Project

AGREEMENT NO. CE45/2008(CE)
LIANTANG/HEUNG YUEN WAI BOUNDARY CONTROL POINT AND ASSOCIATED WORKS

Title

CUMULATIVE RESULT - CONTOUR OF HOURLY NO_2 CONCENTRATION ($\mu g/m^3$) AT 1.5m ABOVE GROUND DURING OPERATIONAL PHASE FOR NORTHERN SECTION (STABILITY CLASS F)

(SHEET 3 OF 4)

Designed	HC		Eng.Chk.	EC	
Drawn	MING		Coordination	EC	
Dwg.Chk.	HC		Approved	HT	
Scale at A1	1:2500	Project	255228	Status	PRE
		CAD file	j:\255228\report\env\eio\DWG\FIG 3-13.3.dgn		
Drawing No	FIGURE 3.13.3			Rev	P2

© Mott MacDonald Hong Kong Limited

This document should not be relied on or used in circumstances other than those for which it was originally prepared and for which Mott MacDonald Hong Kong Limited was commissioned. Mott MacDonald Limited accepts no responsibility for this document to any other party other than the person by whom it was commissioned.

© COPYRIGHT RESERVED

835000 E
835500 E
836000 E
836500 E
843500 N
843000 N
842500 N
FOR CONTINUATION SEE DWG. FIGURE 3.13.3
MATCH LINE
WKS2
WKS4
WKS5
WKS7
VENT SHAFT
TUNNEL PORTAL
200
170
140
140
110
110
110
XST3
XST4
0 25 50 75 100 125m
1:2 500 SCALE BAR

SHENZHEN SHI
SHENZHEN
HONG KONG
HEUNG YUEN WAI
SHA TAU KOK
MAN KAM TO
LO WU
PING CHE
SHEUNG SHUI
FANLING
PAT SIN LENG COUNTRY PARK

KEY PLAN
SCALE 1:100000

LEGEND:

- 500m ASSESSMENT AREA
- TENTATIVE WORKS AREA
- TUNNEL SECTION
- PROPOSED TUNNEL VENTILATION BUILDING
- X AIR SENSITIVE RECEIVERS COMPLIED WITH AQO CRITERIA.

Rev	Date	Drawn	Description	Ch'k'd	App'd
P2	NOV 10	MMH	GENERAL REVISION	DC	HT
P1	OCT 10	MMH	FIRST ISSUE	DC	HT

Mott MacDonald
20/F Two Landmark East
100 How Ming Street
Kwun Tong, Kowloon
Hong Kong
T +852 2828 5757
F +852 2827 1823
W www.mottmac.com.hk

Client
CEDD
CIVIL ENGINEERING AND DEVELOPMENT DEPARTMENT

Project
AGREEMENT NO. CE45/2008(CE)
LIANTANG/HEUNG YUEN WAI BOUNDARY CONTROL POINT AND ASSOCIATED WORKS

Title
CUMULATIVE RESULT - CONTOUR OF HOURLY NO_2 CONCENTRATION ($\mu g/m^3$) AT 1.5m ABOVE GROUND DURING OPERATIONAL PHASE FOR NORTHERN SECTION (STABILITY CLASS F)
(SHEET 4 OF 4)

Designed	HC		Eng.Chk.	EC	
Drawn	MING		Coordination	EC	
Dwg.Chk.	HC		Approved	HT	

Scale at A1: 1:2500
Project: 255228
CAD file: j:\255228\report\env\eia\DIR5\FIG 3-13.4.dgn
Status: PRE
Drawing No: FIGURE 3.13.4
Rev: P2

© Mott MacDonald Hong Kong Limited
This document should not be relied on or used in circumstances other than those for which it was originally prepared and for which Mott MacDonald Hong Kong Limited was commissioned. Mott MacDonald Limited accepts no responsibility for this document to any other party other than the person by whom it was commissioned.
© COPYRIGHT RESERVED

836000 E
836500 E
837000 E
837500 E
843000 N
842500 N
100
130
160
VENT SHAFT
TUNNEL PORTAL
ST1
ST2
ST3
ST4
TTW1
TTW2
TTW3
LT2
LT1
PROPOSED AREA FOR ADMINISTRATION BUILDING
MATCH LINE
FOR CONTINUATION
SEE DWG. FIGURE 3.13.6
0 25 50 75 100 125m
1:2500 SCALE BAR

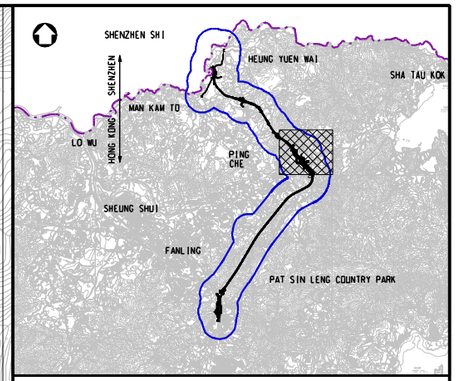

KEY PLAN
SCALE 1:100000

LEGEND:

- 500m ASSESSMENT AREA
- TENTATIVE WORKS AREA
- TUNNEL SECTION
- PROPOSED TUNNEL VENTILATION BUILDING
- X AIR SENSITIVE RECEIVERS COMPLIED WITH AQO CRITERIA.

Rev	Date	Drawn	Description	Ch'k'd	App'd
P2	NOV 10	MMH	GENERAL REVISION	DC	HT
P1	OCT 10	MMH	FIRST ISSUE	DC	HT

Mott MacDonald
20/F Two Landmark East
100 How Ming Street
Kwun Tong, Kowloon
Hong Kong
T +852 2828 5757
F +852 2827 1823
W www.mottmac.com.hk

Client
CIVIL ENGINEERING AND DEVELOPMENT DEPARTMENT

Project
AGREEMENT NO. CE45/2008(CE)
LIANTANG/HEUNG YUEN WAI BOUNDARY CONTROL POINT AND ASSOCIATED WORKS

Title
CUMULATIVE RESULT - CONTOUR OF HOURLY NO_2 CONCENTRATION ($\mu g/m^3$) AT 1.5m ABOVE GROUND DURING OPERATIONAL PHASE FOR LOI TUNG (STABILITY CLASS F)

(SHEET 1 OF 2)

Designed	HC		Eng.Chk.	EC	
Drawn	MING		Coordination	EC	
Dwg.Chk.	HC		Approved	HT	

Scale at A1: 1:2500
Project: 255228
Status: PRE
CAD file: j:\255228\report\env\eia\OIR5\FIG 3-13.5.dgn
Drawing No: FIGURE 3.13.5
Rev: P2

© Mott MacDonald Hong Kong Limited
This document should not be relied on or used in circumstances other than those for which it was originally prepared and for which Mott MacDonald Hong Kong Limited was commissioned. Mott MacDonald Limited accepts no responsibility for this document to any other party other than the person by whom it was commissioned.
© COPYRIGHT RESERVED

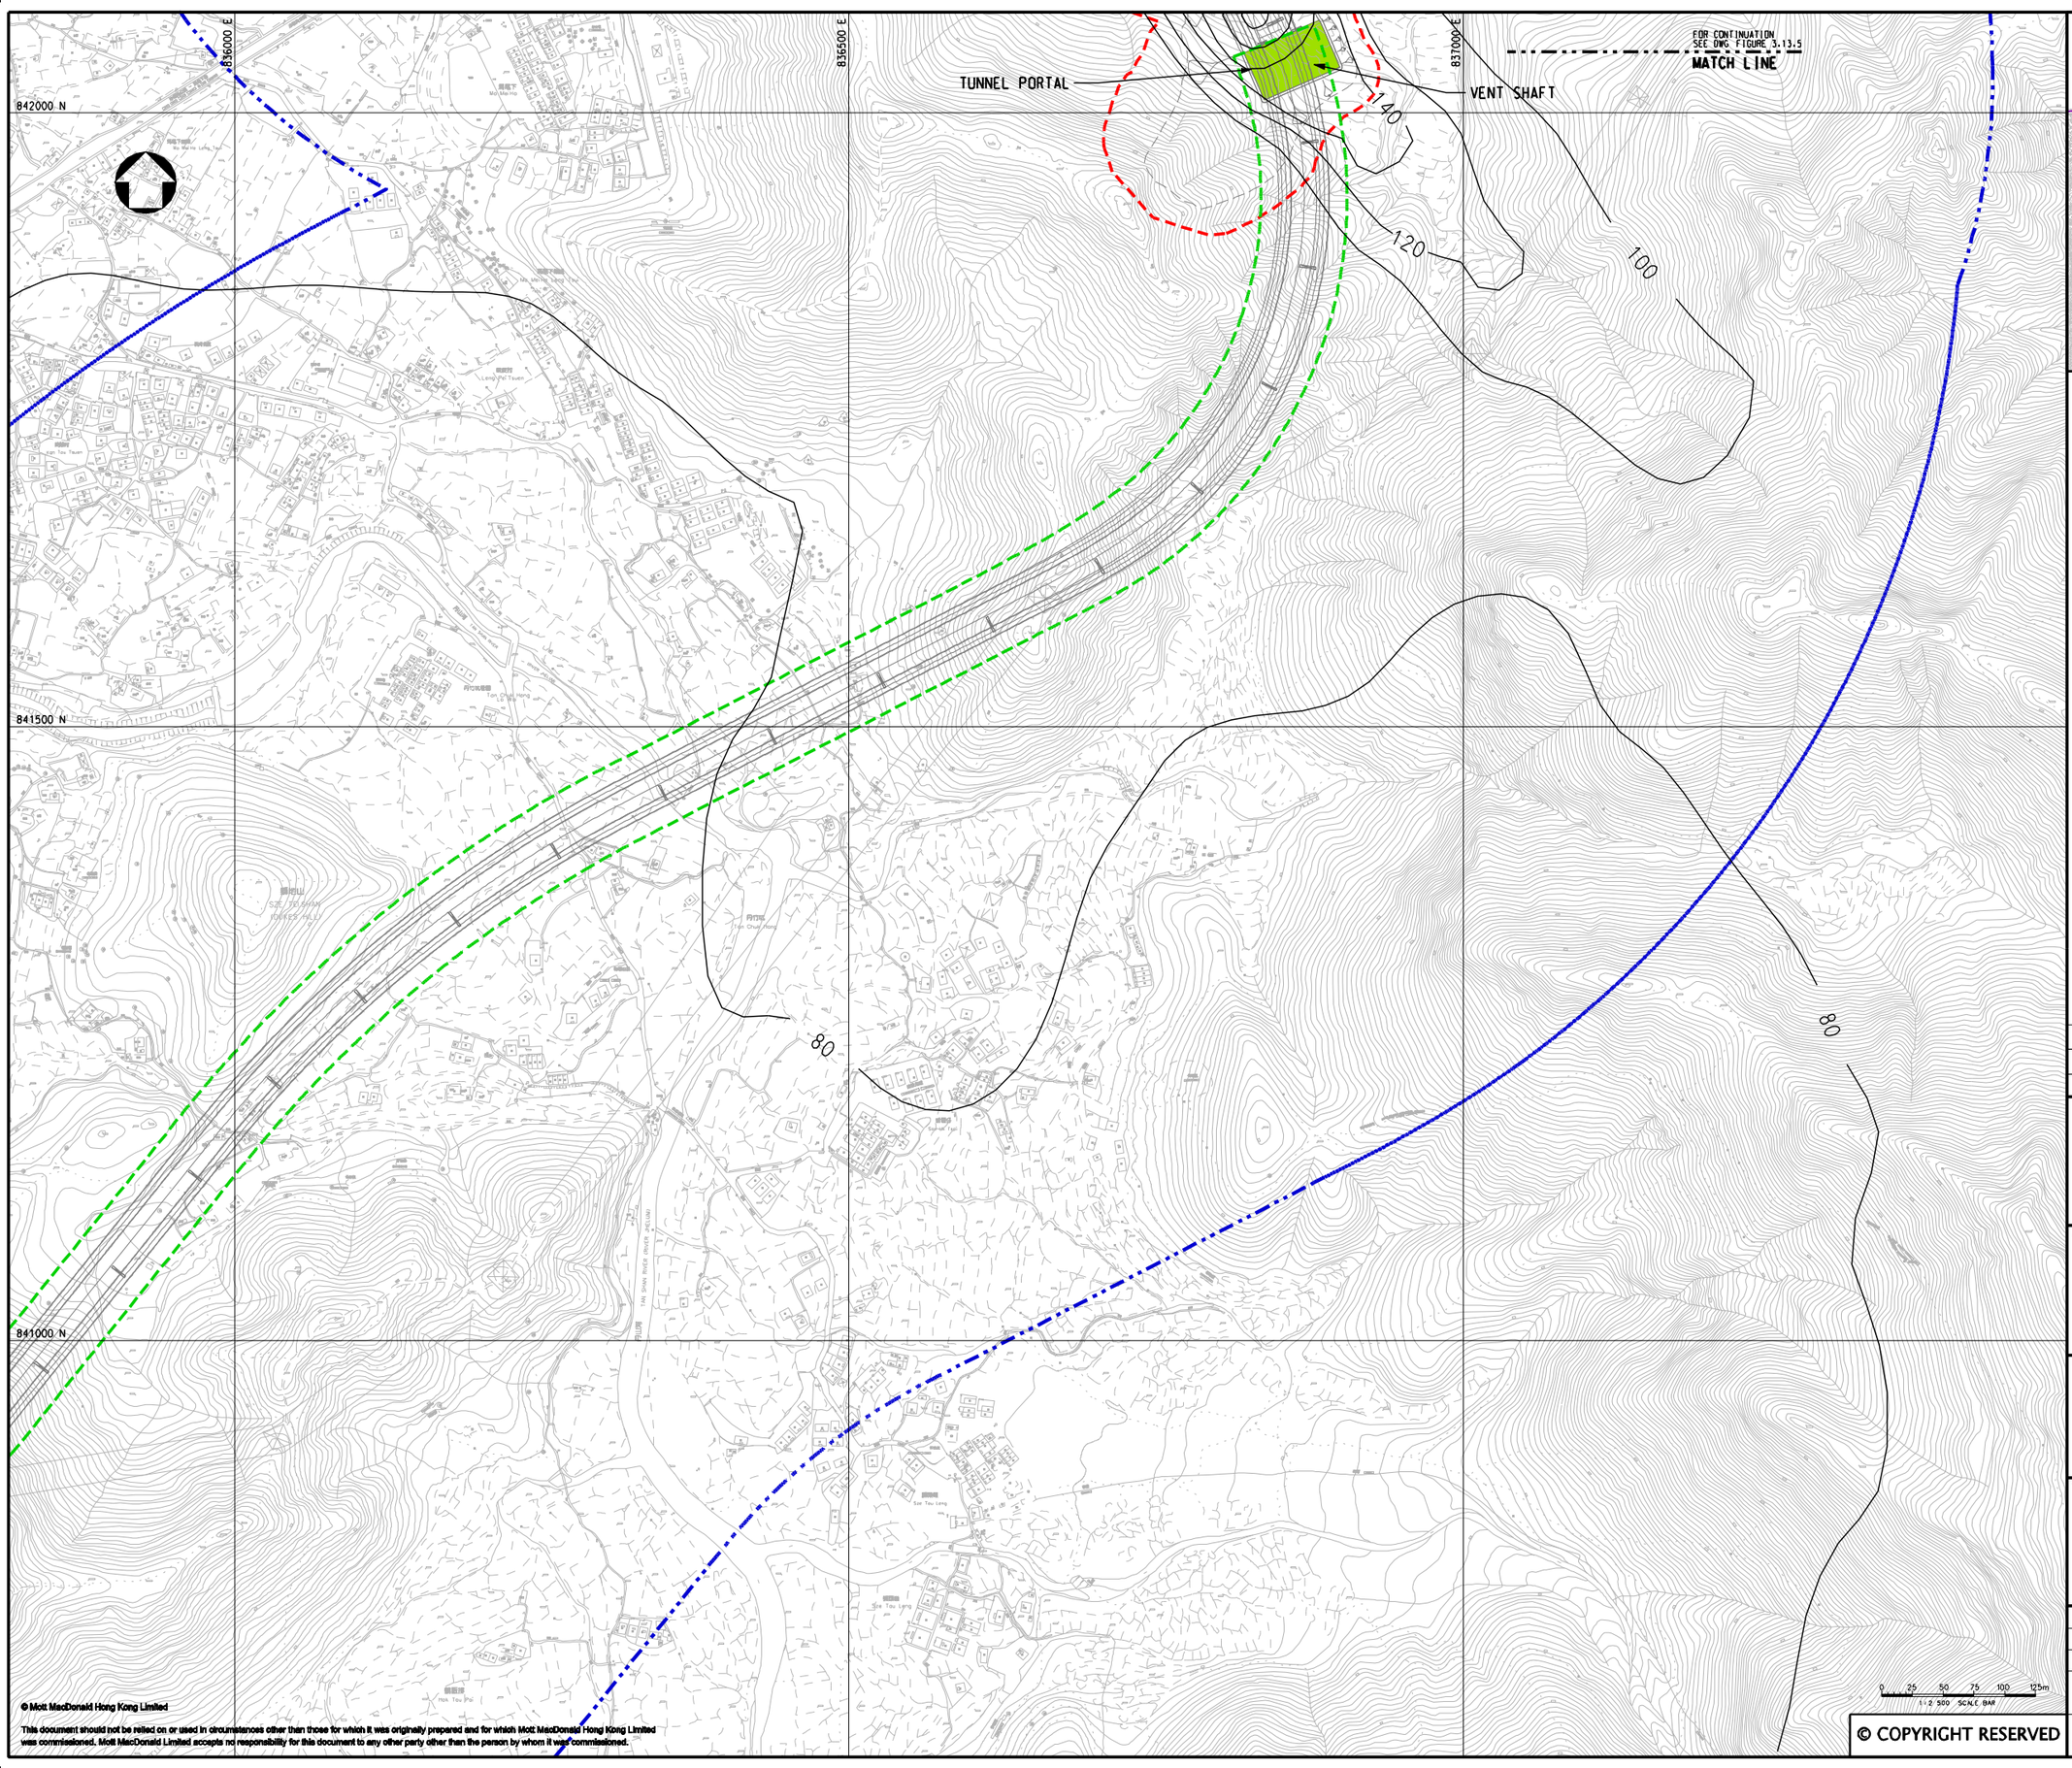

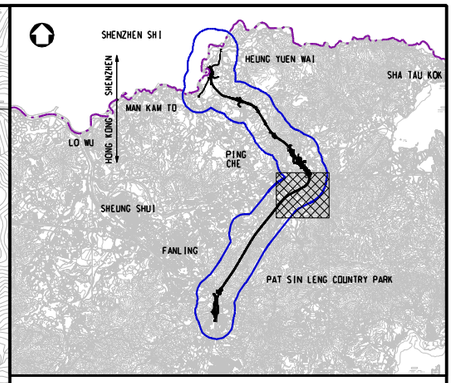

KEY PLAN
SCALE 1:100000

LEGEND:

- 500m ASSESSMENT AREA
- TENTATIVE WORKS AREA
- TUNNEL SECTION
- PROPOSED TUNNEL VENTILATION BUILDING

Rev	Date	Drawn	Description	Ch'k'd	App'd
P2	NOV 10	MMH	GENERAL REVISION	DC	HT
P1	OCT 10	MMH	FIRST ISSUE	DC	HT

Mott MacDonald
20/F Two Landmark East
100 How Ming Street
Kwun Tong, Kowloon
Hong Kong
T +852 2828 5757
F +852 2827 1823
W www.mottmac.com.hk

Client

CEDD
CIVIL ENGINEERING AND DEVELOPMENT DEPARTMENT

Project

AGREEMENT NO. CE45/2008(CE)
LIANTANG/HEUNG YUEN WAI BOUNDARY CONTROL POINT AND ASSOCIATED WORKS

Title

CUMULATIVE RESULT - CONTOUR OF HOURLY NO_2 CONCENTRATION ($\mu g/m^3$) AT 1.5m ABOVE GROUND DURING OPERATIONAL PHASE FOR LOI TUNG (STABILITY CLASS F)

(SHEET 2 OF 2)

Designed	HC		Eng.Chk.	EC	
Drawn	MING		Coordination	EC	
Dwg.Chk.	HC		Approved	HT	
Scale at A1	1:2500	Project	255228		Status PRE
		CAD file	j:\255228\report\env\eia\DIR5\FIG 3-13.6.dgn		
Drawing No	FIGURE 3.13.6				Rev P2

© COPYRIGHT RESERVED
© Mott MacDonald Hong Kong Limited
This document should not be relied on or used in circumstances other than those for which it was originally prepared and for which Mott MacDonald Hong Kong Limited was commissioned. Mott MacDonald Limited accepts no responsibility for this document to any other party other than the person by whom it was commissioned.

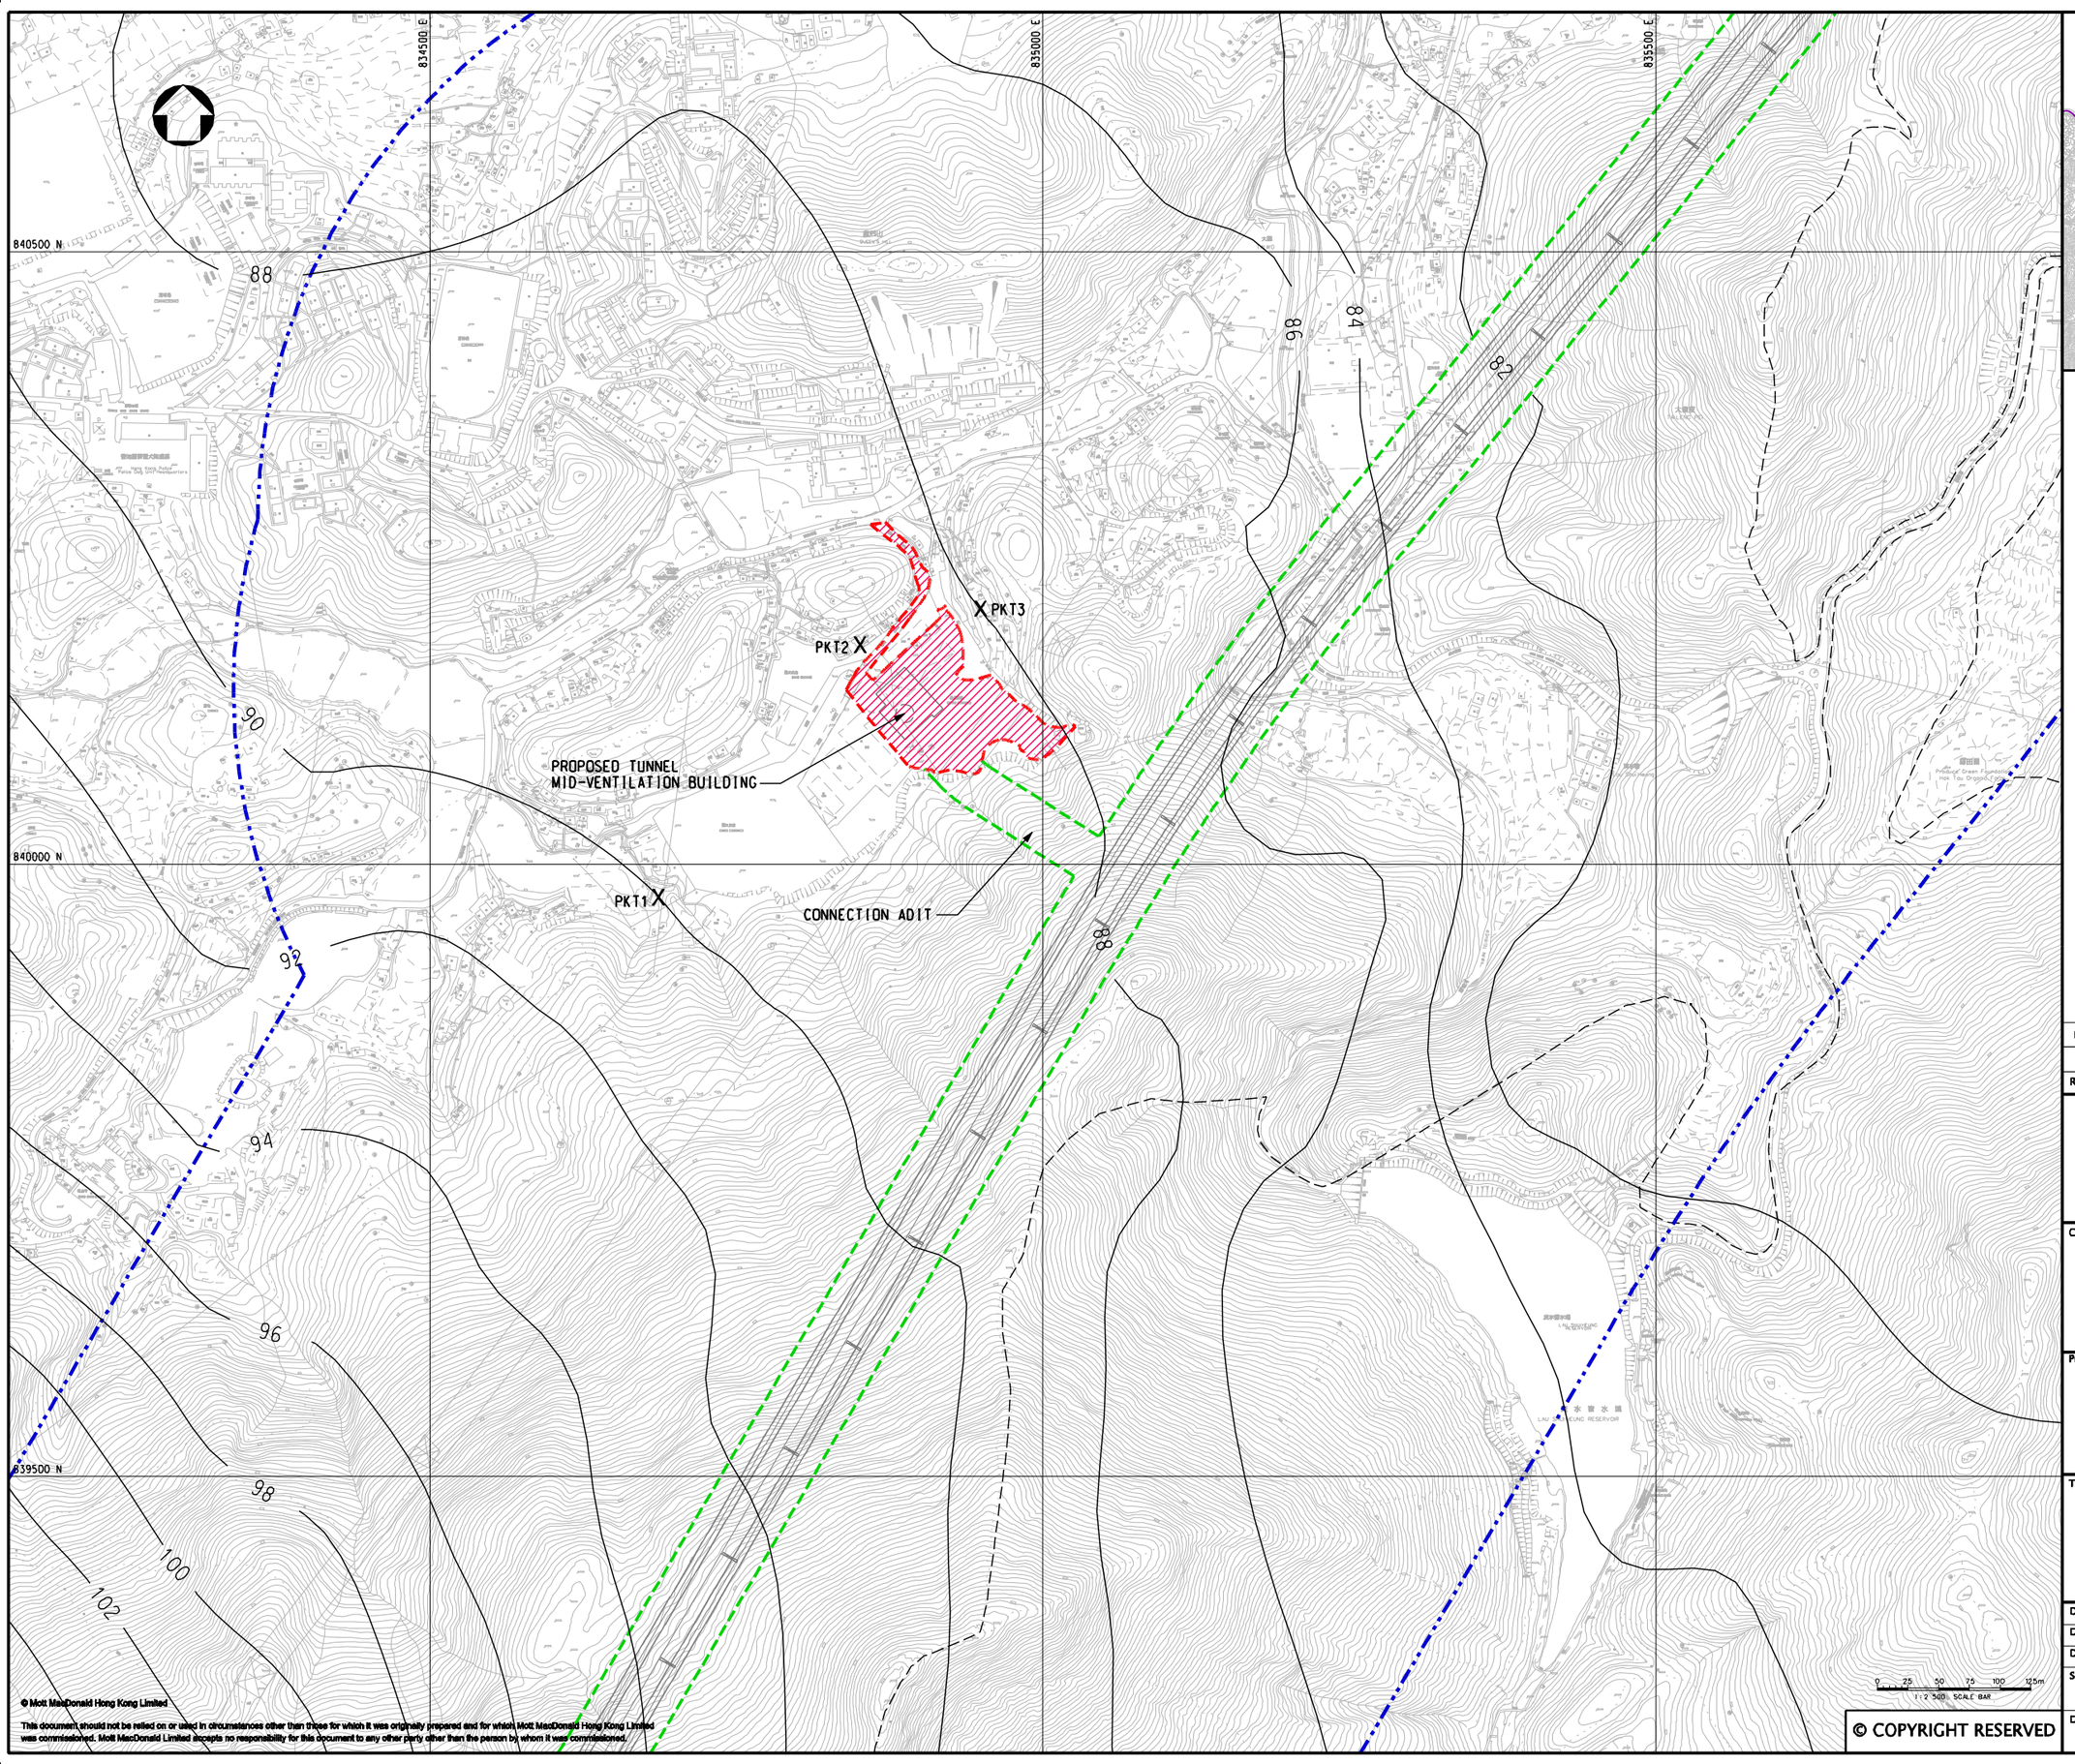

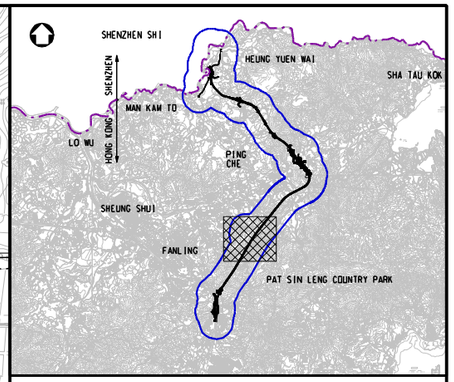

KEY PLAN
SCALE 1:100000

LEGEND:

- 500m ASSESSMENT AREA
- TENTATIVE WORKS AREA
- TUNNEL SECTION
- PROPOSED AREA FOR MID-VENTILATION BUILDING
- X AIR SENSITIVE RECEIVERS COMPLIED WITH AQO CRITERIA.

Rev	Date	Drawn	Description	Ch'k'd	App'd
P2	NOV 10	MMH	GENERAL REVISION	DC	HT
P1	OCT 10	MMH	FIRST ISSUE	DC	HT

Mott MacDonald
20/F Two Landmark East
100 How Ming Street
Kwun Tong, Kowloon
Hong Kong
T +852 2828 5757
F +852 2827 1823
W www.mottmac.com.hk

Client
CEDD
CIVIL ENGINEERING AND DEVELOPMENT DEPARTMENT

Project
AGREEMENT NO. CE45/2008(CE)
LIANTANG/HEUNG YUEN WAI BOUNDARY CONTROL POINT AND ASSOCIATED WORKS

Title
CUMULATIVE RESULT - CONTOUR OF HOURLY NO_2 CONCENTRATION ($\mu g/m^3$) AT 1.5m ABOVE GROUND DURING OPERATIONAL PHASE FOR PO KAK TSAI (STABILITY CLASS F)

Designed	HC		Eng.Chk.	EC	
Drawn	MING		Coordination	EC	
Dwg.Chk.	HC		Approved	HT	
Scale at A1 1:2500		Project 255228			Status PRE
		CAD file j:\255228\report\env\eio\DIR5\FIG 3-13.7.dgn			
Drawing No FIGURE 3.13.7					Rev P2

0 25 50 75 100 125m
1:2 500 SCALE BAR

© COPYRIGHT RESERVED
© Mott MacDonald Hong Kong Limited
This document should not be relied on or used in circumstances other than those for which it was originally prepared and for which Mott MacDonald Hong Kong Limited was commissioned. Mott MacDonald Limited accepts no responsibility for this document to any other party other than the person by whom it was commissioned.

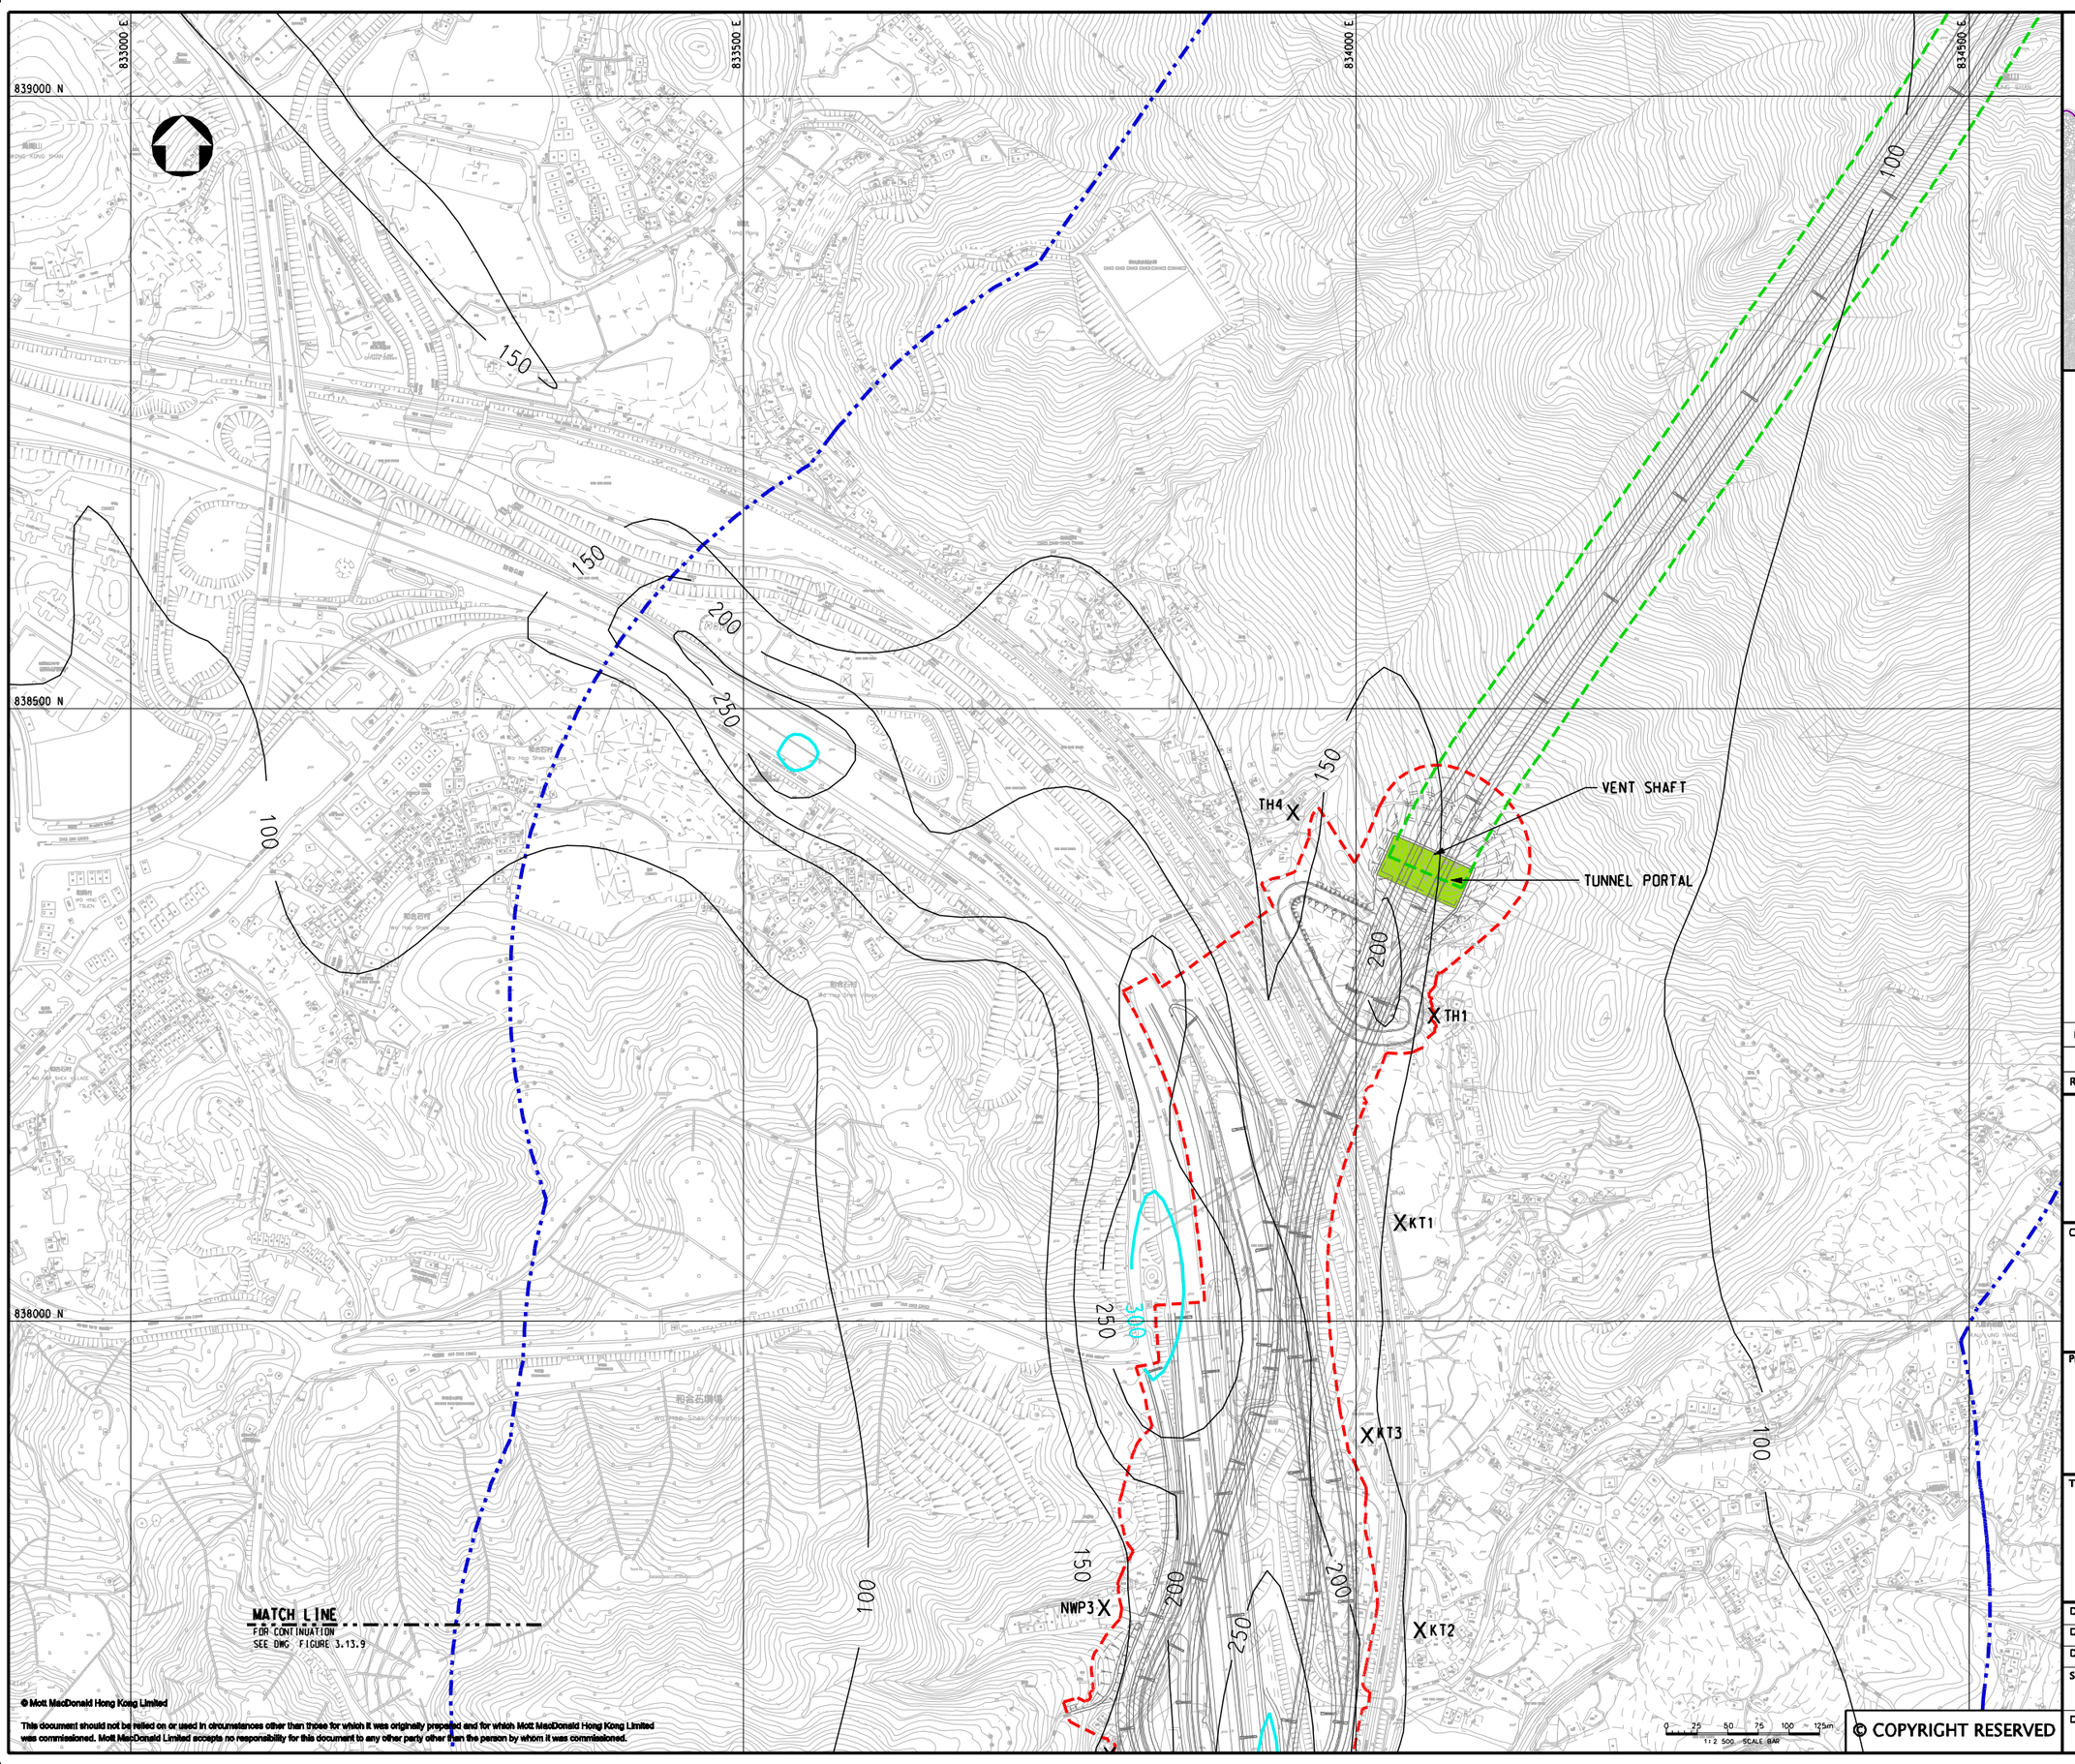

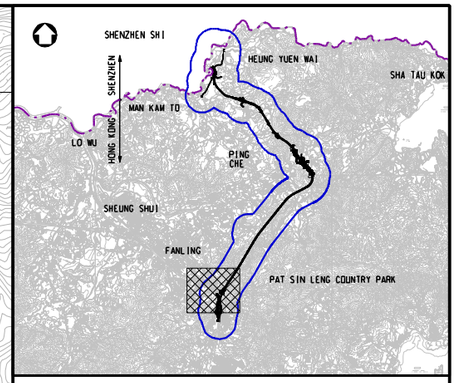

KEY PLAN
SCALE 1:100000

LEGEND:

- 500m ASSESSMENT AREA
- TENTATIVE WORKS AREA
- TUNNEL SECTION
- PROPOSED TUNNEL VENTILATION BUILDING
- X AIR SENSITIVE RECEIVERS COMPLIED WITH AQO CRITERIA.
- AQO CRITERIA

Rev	Date	Drawn	Description	Ch'k'd	App'd
P2	NOV 10	MMH	GENERAL REVISION	DC	HT
P1	OCT 10	MMH	FIRST ISSUE	DC	HT

Mott MacDonald
20/F Two Landmark East
100 How Ming Street
Kwun Tong, Kowloon
Hong Kong
T +852 2828 5757
F +852 2827 1823
W www.mottmac.com.hk

Client

CEDD
CIVIL ENGINEERING AND DEVELOPMENT DEPARTMENT

Project

AGREEMENT NO. CE45/2008(CE)
LIANTANG/HEUNG YUEN WAI BOUNDARY CONTROL POINT AND ASSOCIATED WORKS

Title

CUMULATIVE RESULT - CONTOUR OF HOURLY NO_2 CONCENTRATION ($\mu g/m^3$) AT 1.5m ABOVE GROUND DURING OPERATIONAL PHASE FOR FANLING (STABILITY CLASS F)

(SHEET 1 OF 2)

Designed	HC		Eng.Chk.	EC	
Drawn	MING		Coordination	EC	
Dwg.Chk.	HC		Approved	HT	
Scale at A1	1:2500	Project	255228		Status PRE
		CAD file	j:\255228\report\env\eia\0105\FIG 3-13.8.dgn		
Drawing No	FIGURE 3.13.8				Rev P2

© Mott MacDonald Hong Kong Limited
This document should not be relied on or used in circumstances other than those for which it was originally prepared and for which Mott MacDonald Hong Kong Limited was commissioned. Mott MacDonald Limited accepts no responsibility for this document to any other party other than the person by whom it was commissioned.
© COPYRIGHT RESERVED

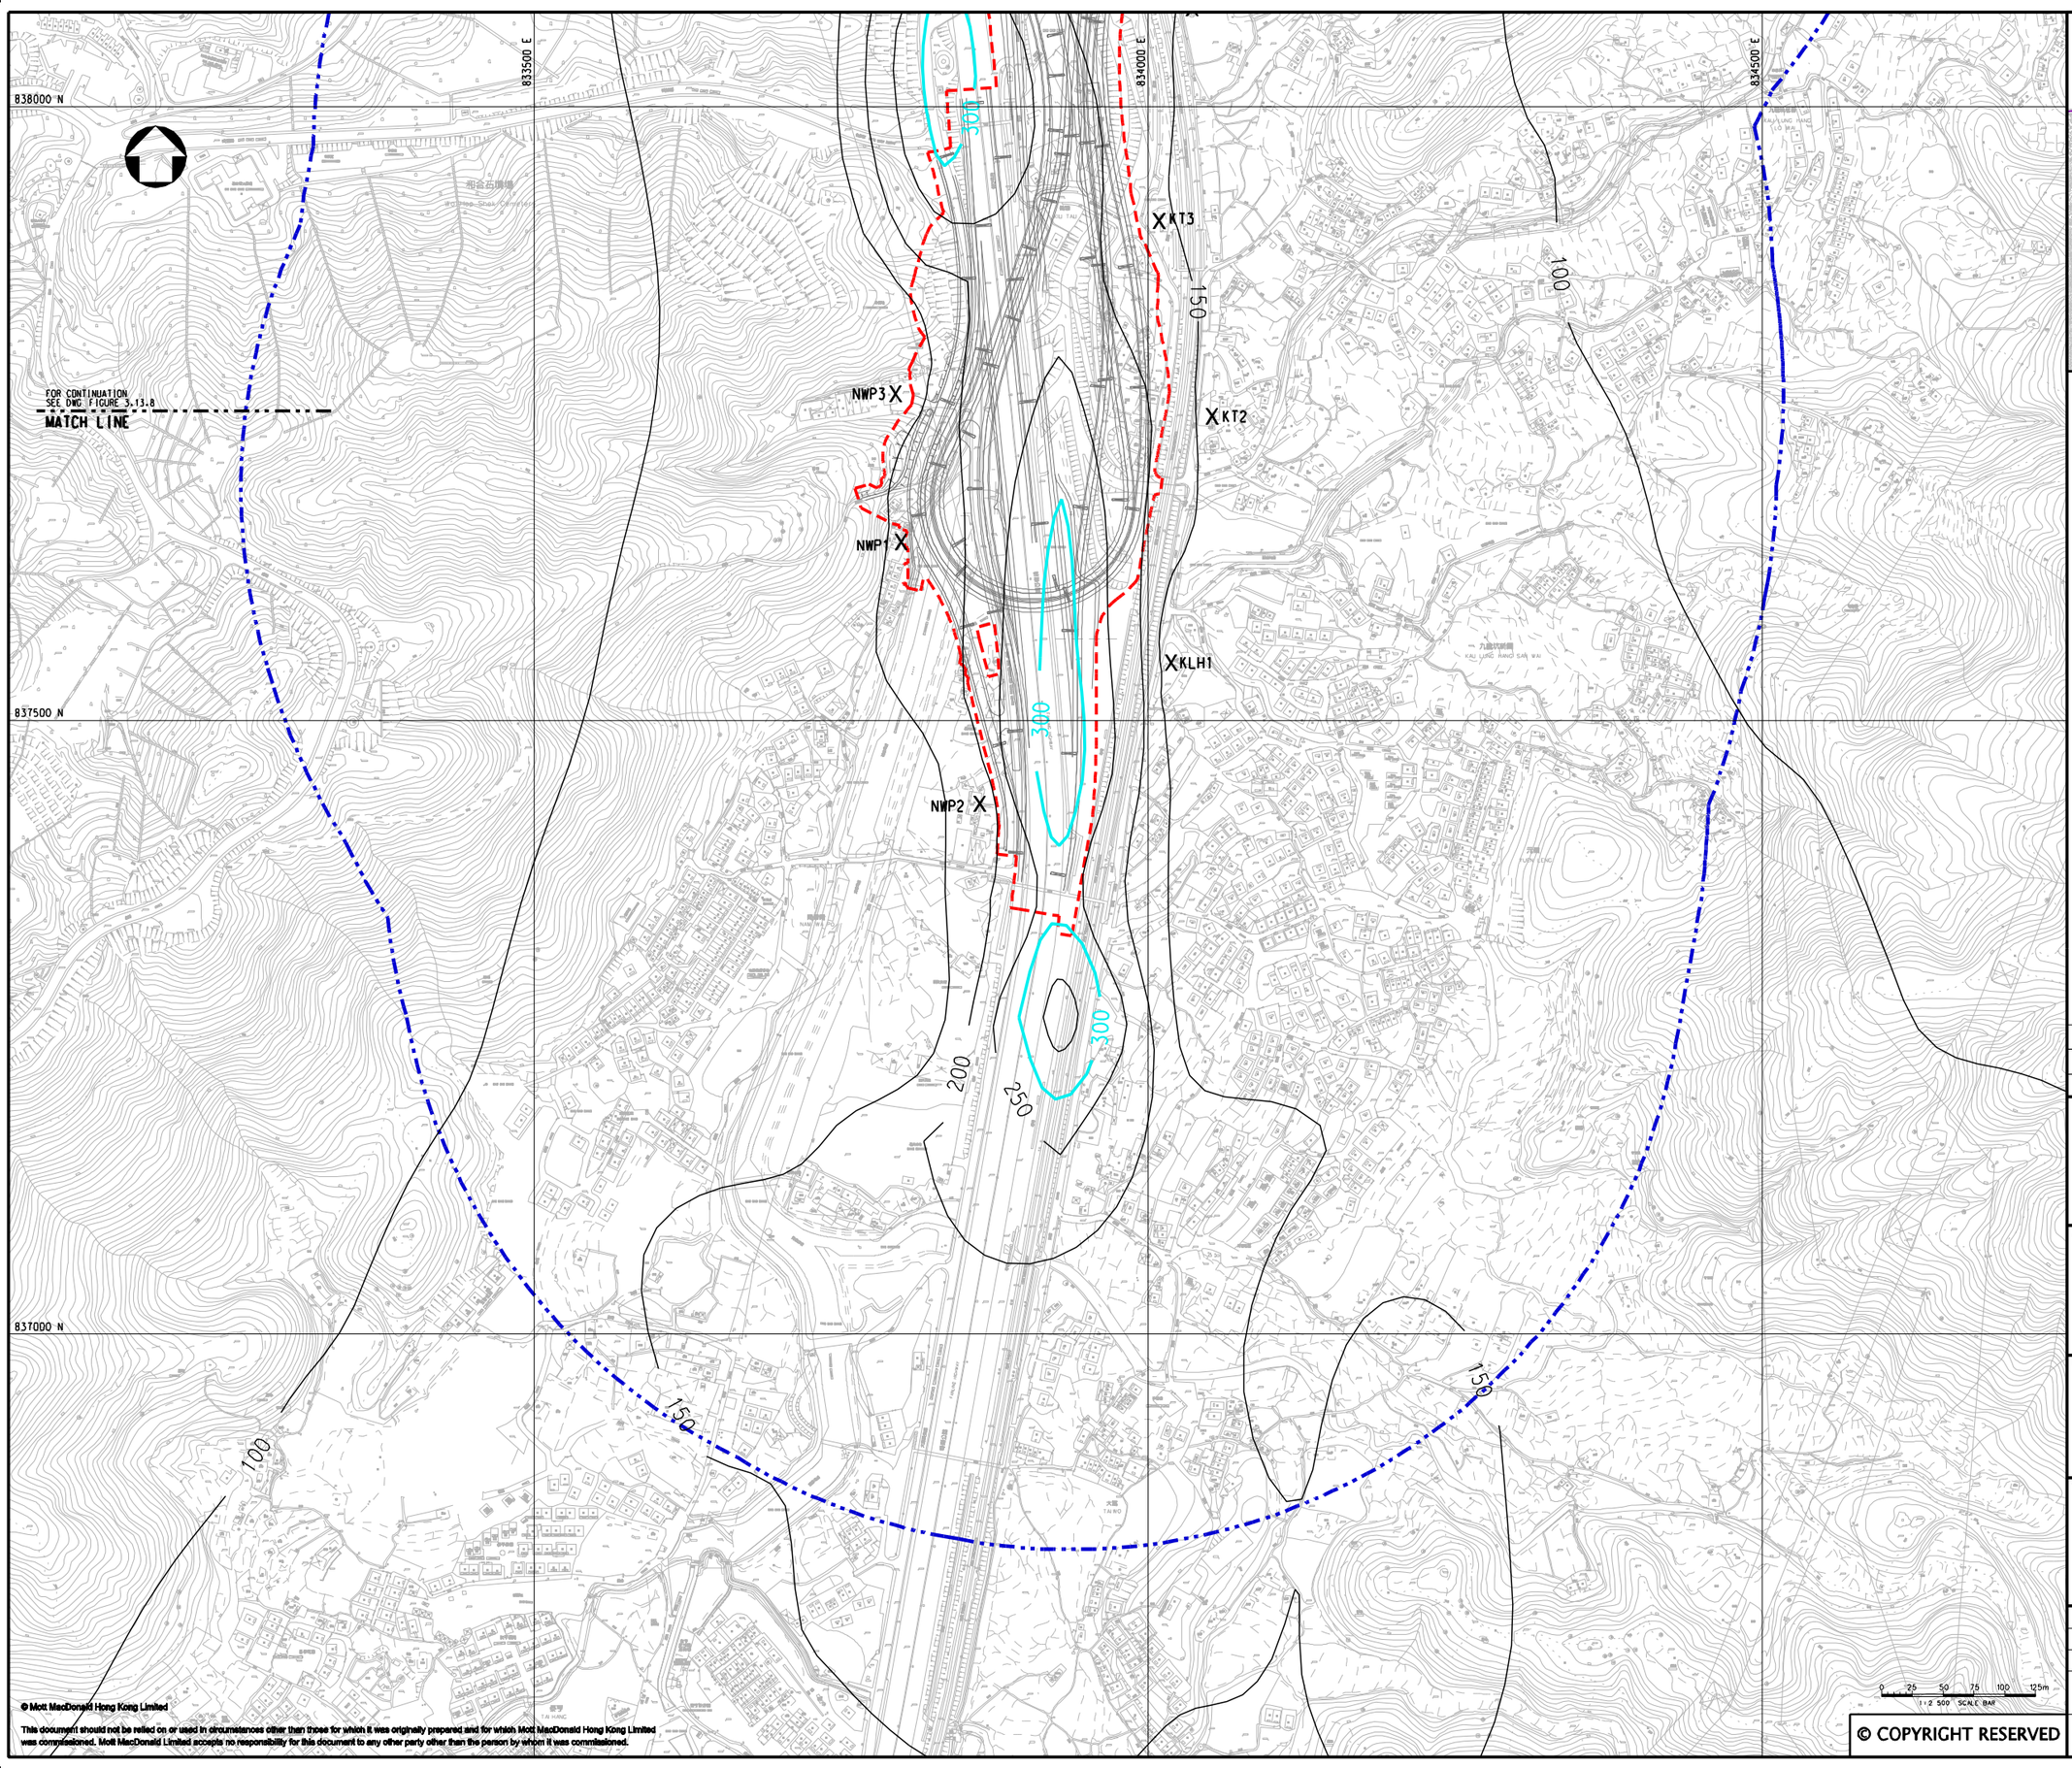

KEY PLAN
SCALE 1:100000

LEGEND:

- 500m ASSESSMENT AREA
- TENTATIVE WORKS AREA
- X AIR SENSITIVE RECEIVERS COMPLIED WITH AQO CRITERIA.
- AQO CRITERIA

Rev	Date	Drawn	Description	Ch'k'd	App'd
P2	NOV 10	MMH	GENERAL REVISION	DC	HT
P1	OCT 10	MMH	FIRST ISSUE	DC	HT

Mott MacDonald
20/F Two Landmark East
100 How Ming Street
Kwun Tong, Kowloon
Hong Kong
T +852 2828 5757
F +852 2827 1823
W www.mottmac.com.hk

Client

CEDD CIVIL ENGINEERING AND DEVELOPMENT DEPARTMENT

Project

AGREEMENT NO. CE45/2008(CE)
LIANTANG/HEUNG YUEN WAI BOUNDARY
CONTROL POINT AND ASSOCIATED WORKS

Title

CUMULATIVE RESULT - CONTOUR OF HOURLY NO_2 CONCENTRATION ($\mu g/m^3$) AT 1.5m ABOVE GROUND DURING OPERATIONAL PHASE FOR FANLING (STABILITY CLASS F)

(SHEET 2 OF 2)

Designed	HC		Eng.Chk.	EC	
Drawn	MING		Coordination	EC	
Dwg.Chk.	HC		Approved	HT	

Scale at A1: 1:2500
Project: 255228
CAD file: J:\255228\report\env\eia\0815\FIG 3-13.9.dgn
Status: PRE
Drawing No: FIGURE 3.13.9
Rev: P2

© COPYRIGHT RESERVED
© Mott MacDonald Hong Kong Limited
This document should not be relied on or used in circumstances other than those for which it was originally prepared and for which Mott MacDonald Hong Kong Limited was commissioned. Mott MacDonald Limited accepts no responsibility for this document to any other party other than the person by whom it was commissioned.

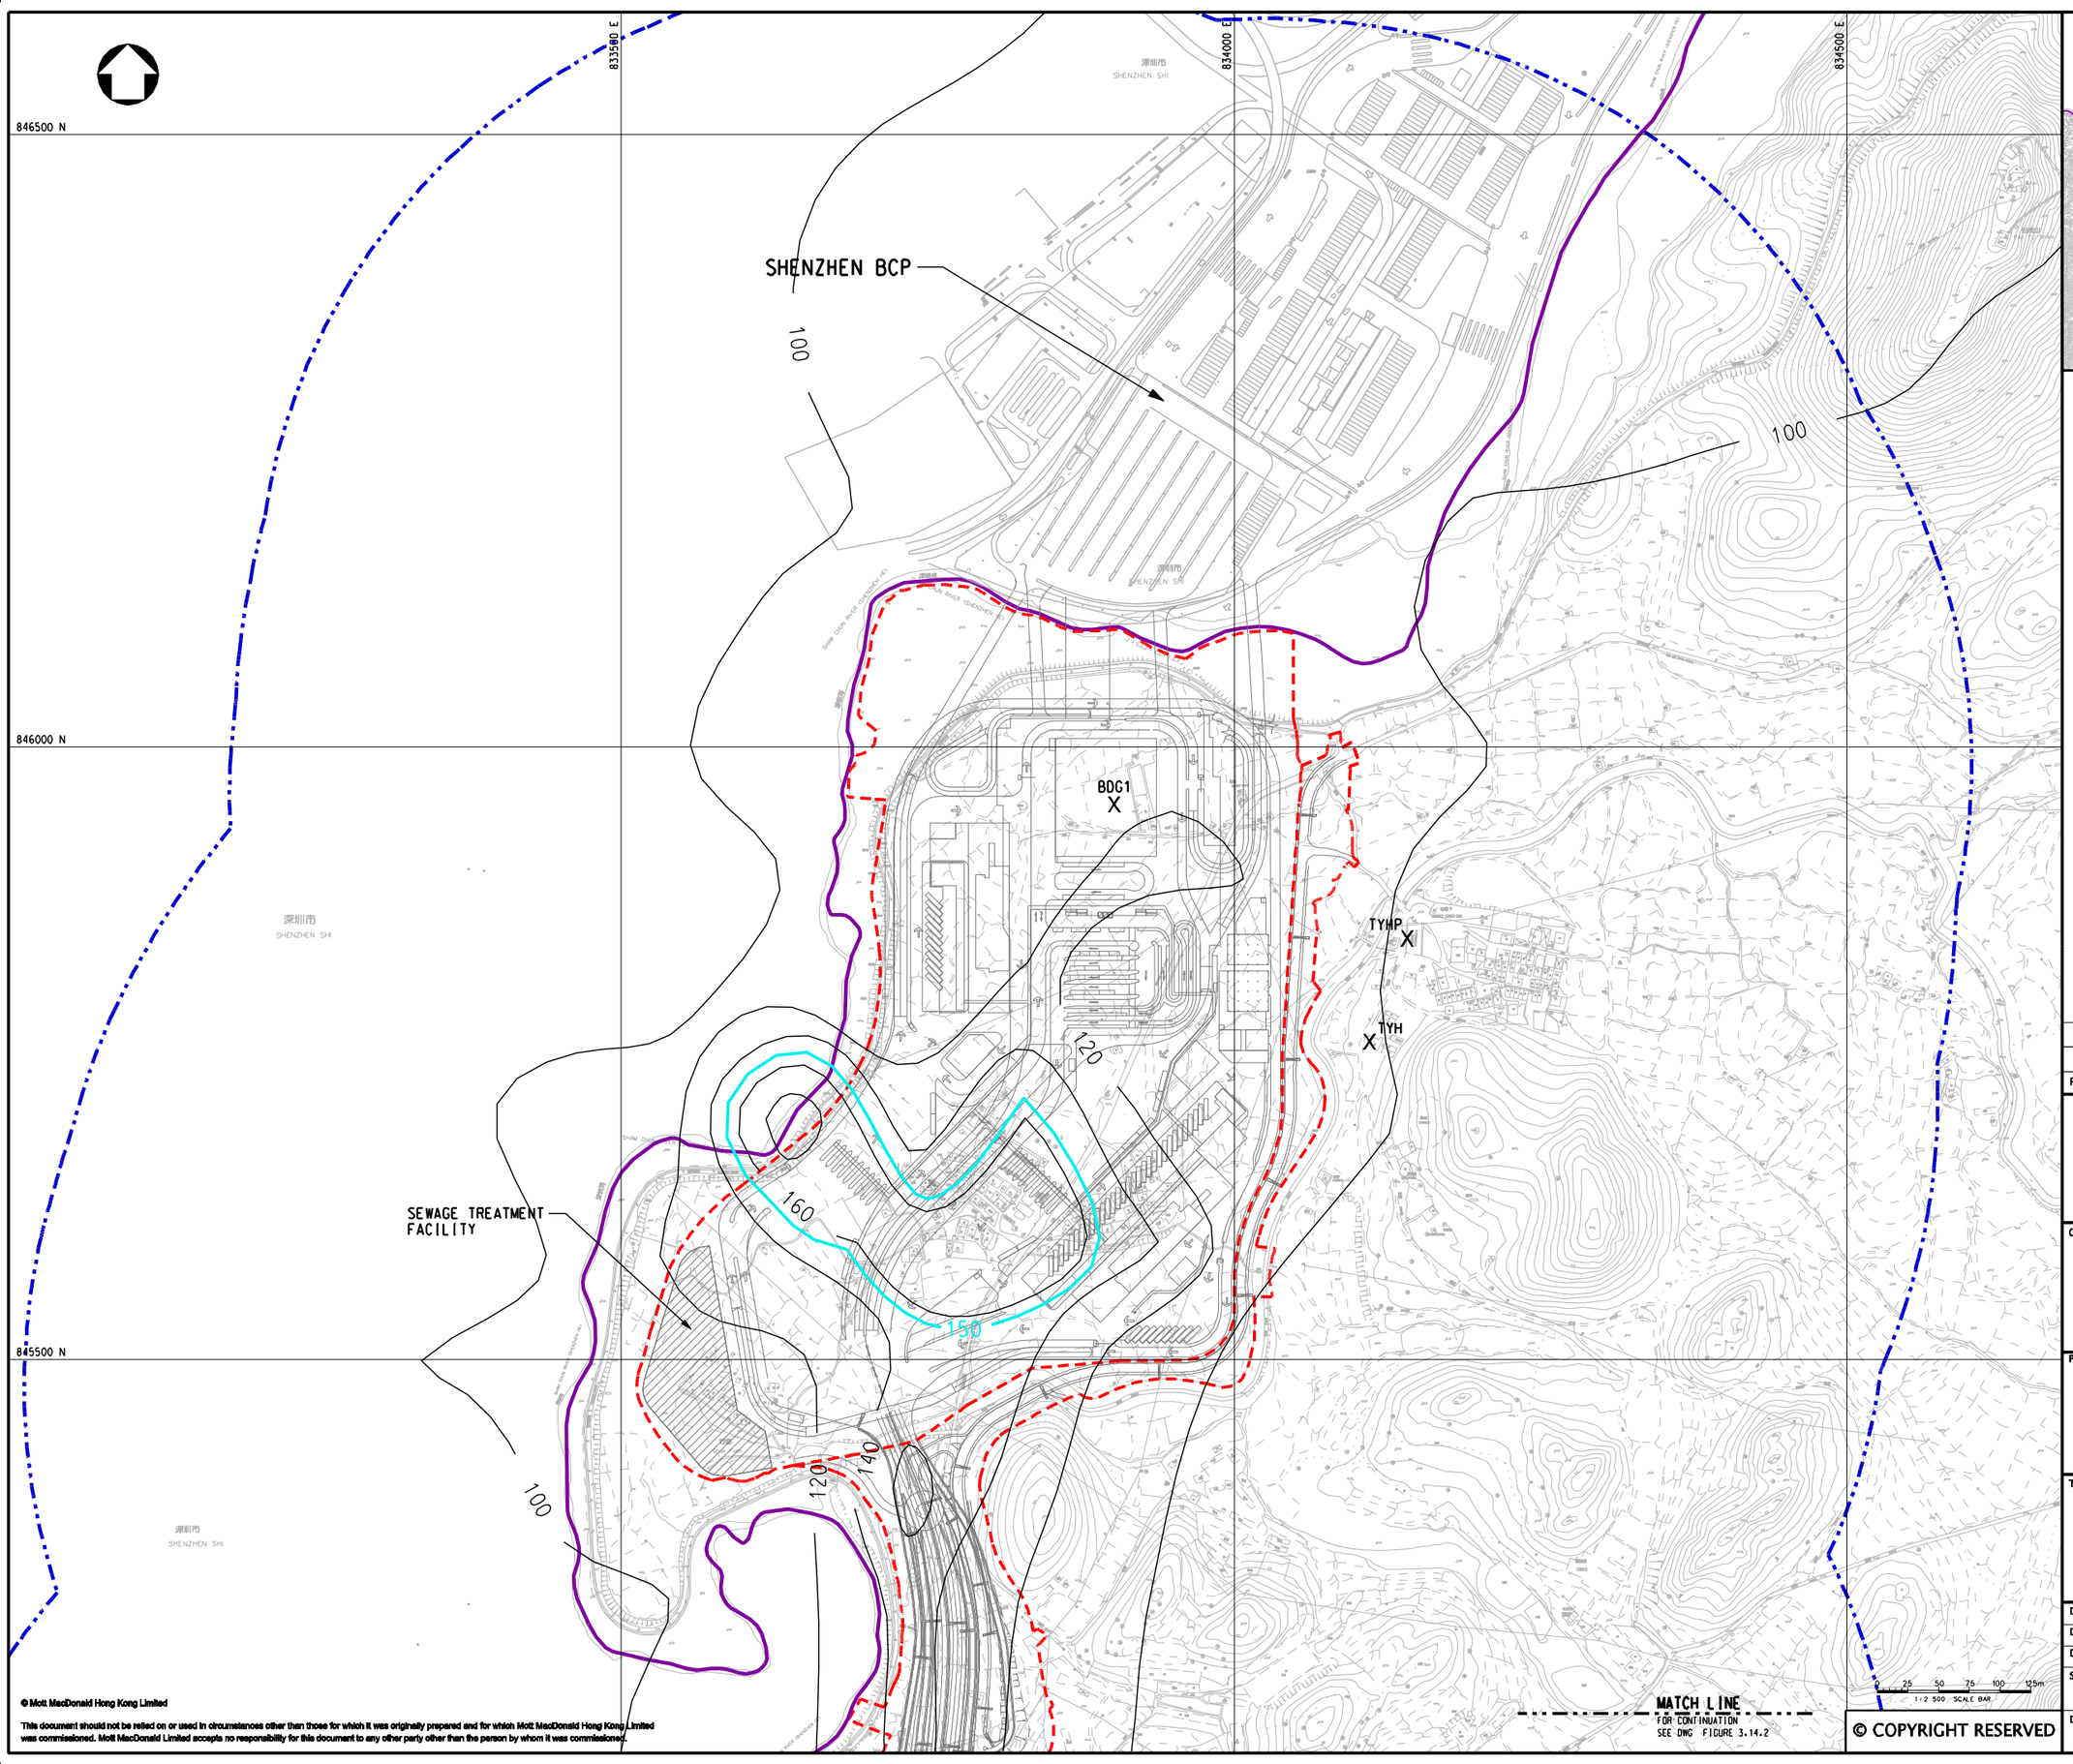

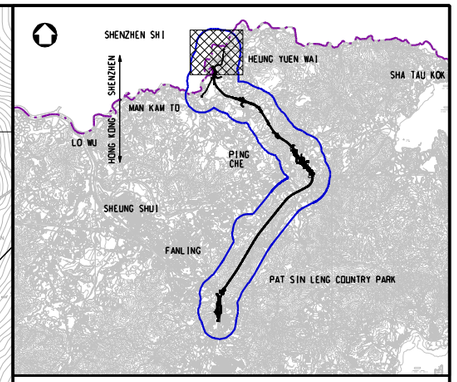

KEY PLAN
SCALE 1:100000

LEGEND:

- BOUNDARY OF HKSAR
- 500m ASSESSMENT AREA
- TENTATIVE WORKS AREA
- X AIR SENSITIVE RECEIVERS COMPLIED WITH AQO CRITERIA.
- AQO CRITERIA

Rev	Date	Drawn	Description	Ch'k'd	App'd
P2	NOV 10	MMH	GENERAL REVISION	DC	HT
P1	OCT 10	MMH	FIRST ISSUE	DC	HT

Mott MacDonald
20/F Two Landmark East
100 How Ming Street
Kwun Tong, Kowloon
Hong Kong
T +852 2828 5757
F +852 2827 1823
W www.mottmac.com.hk

Client

CEDD
CIVIL ENGINEERING AND DEVELOPMENT DEPARTMENT

Project

AGREEMENT NO. CE45/2008(CE)
LIANTANG/HEUNG YUEN WAI BOUNDARY CONTROL POINT AND ASSOCIATED WORKS

Title

CUMULATIVE RESULT - CONTOUR OF DAILY NO_2 CONCENTRATION ($\mu g/m^3$) AT 1.5m ABOVE GROUND DURING OPERATIONAL PHASE FOR NORTHERN SECTION (STABILITY CLASS F)

(SHEET 1 OF 4)

Designed	HC	Eng.Chk.	EC
Drawn	MING	Coordination	EC
Dwg.Chk.	HC	Approved	HT

Scale at A1: 1:2500
Project: 255228
CAD file: j:\255228\report\env\eia\10115\FIG 3-14.1.dgn
Status: PRE
Drawing No: FIGURE 3.14.1
Rev: P2

© Mott MacDonald Hong Kong Limited

This document should not be relied on or used in circumstances other than those for which it was originally prepared and for which Mott MacDonald Hong Kong Limited was commissioned. Mott MacDonald Limited accepts no responsibility for this document to any other party other than the person by whom it was commissioned.

© COPYRIGHT RESERVED

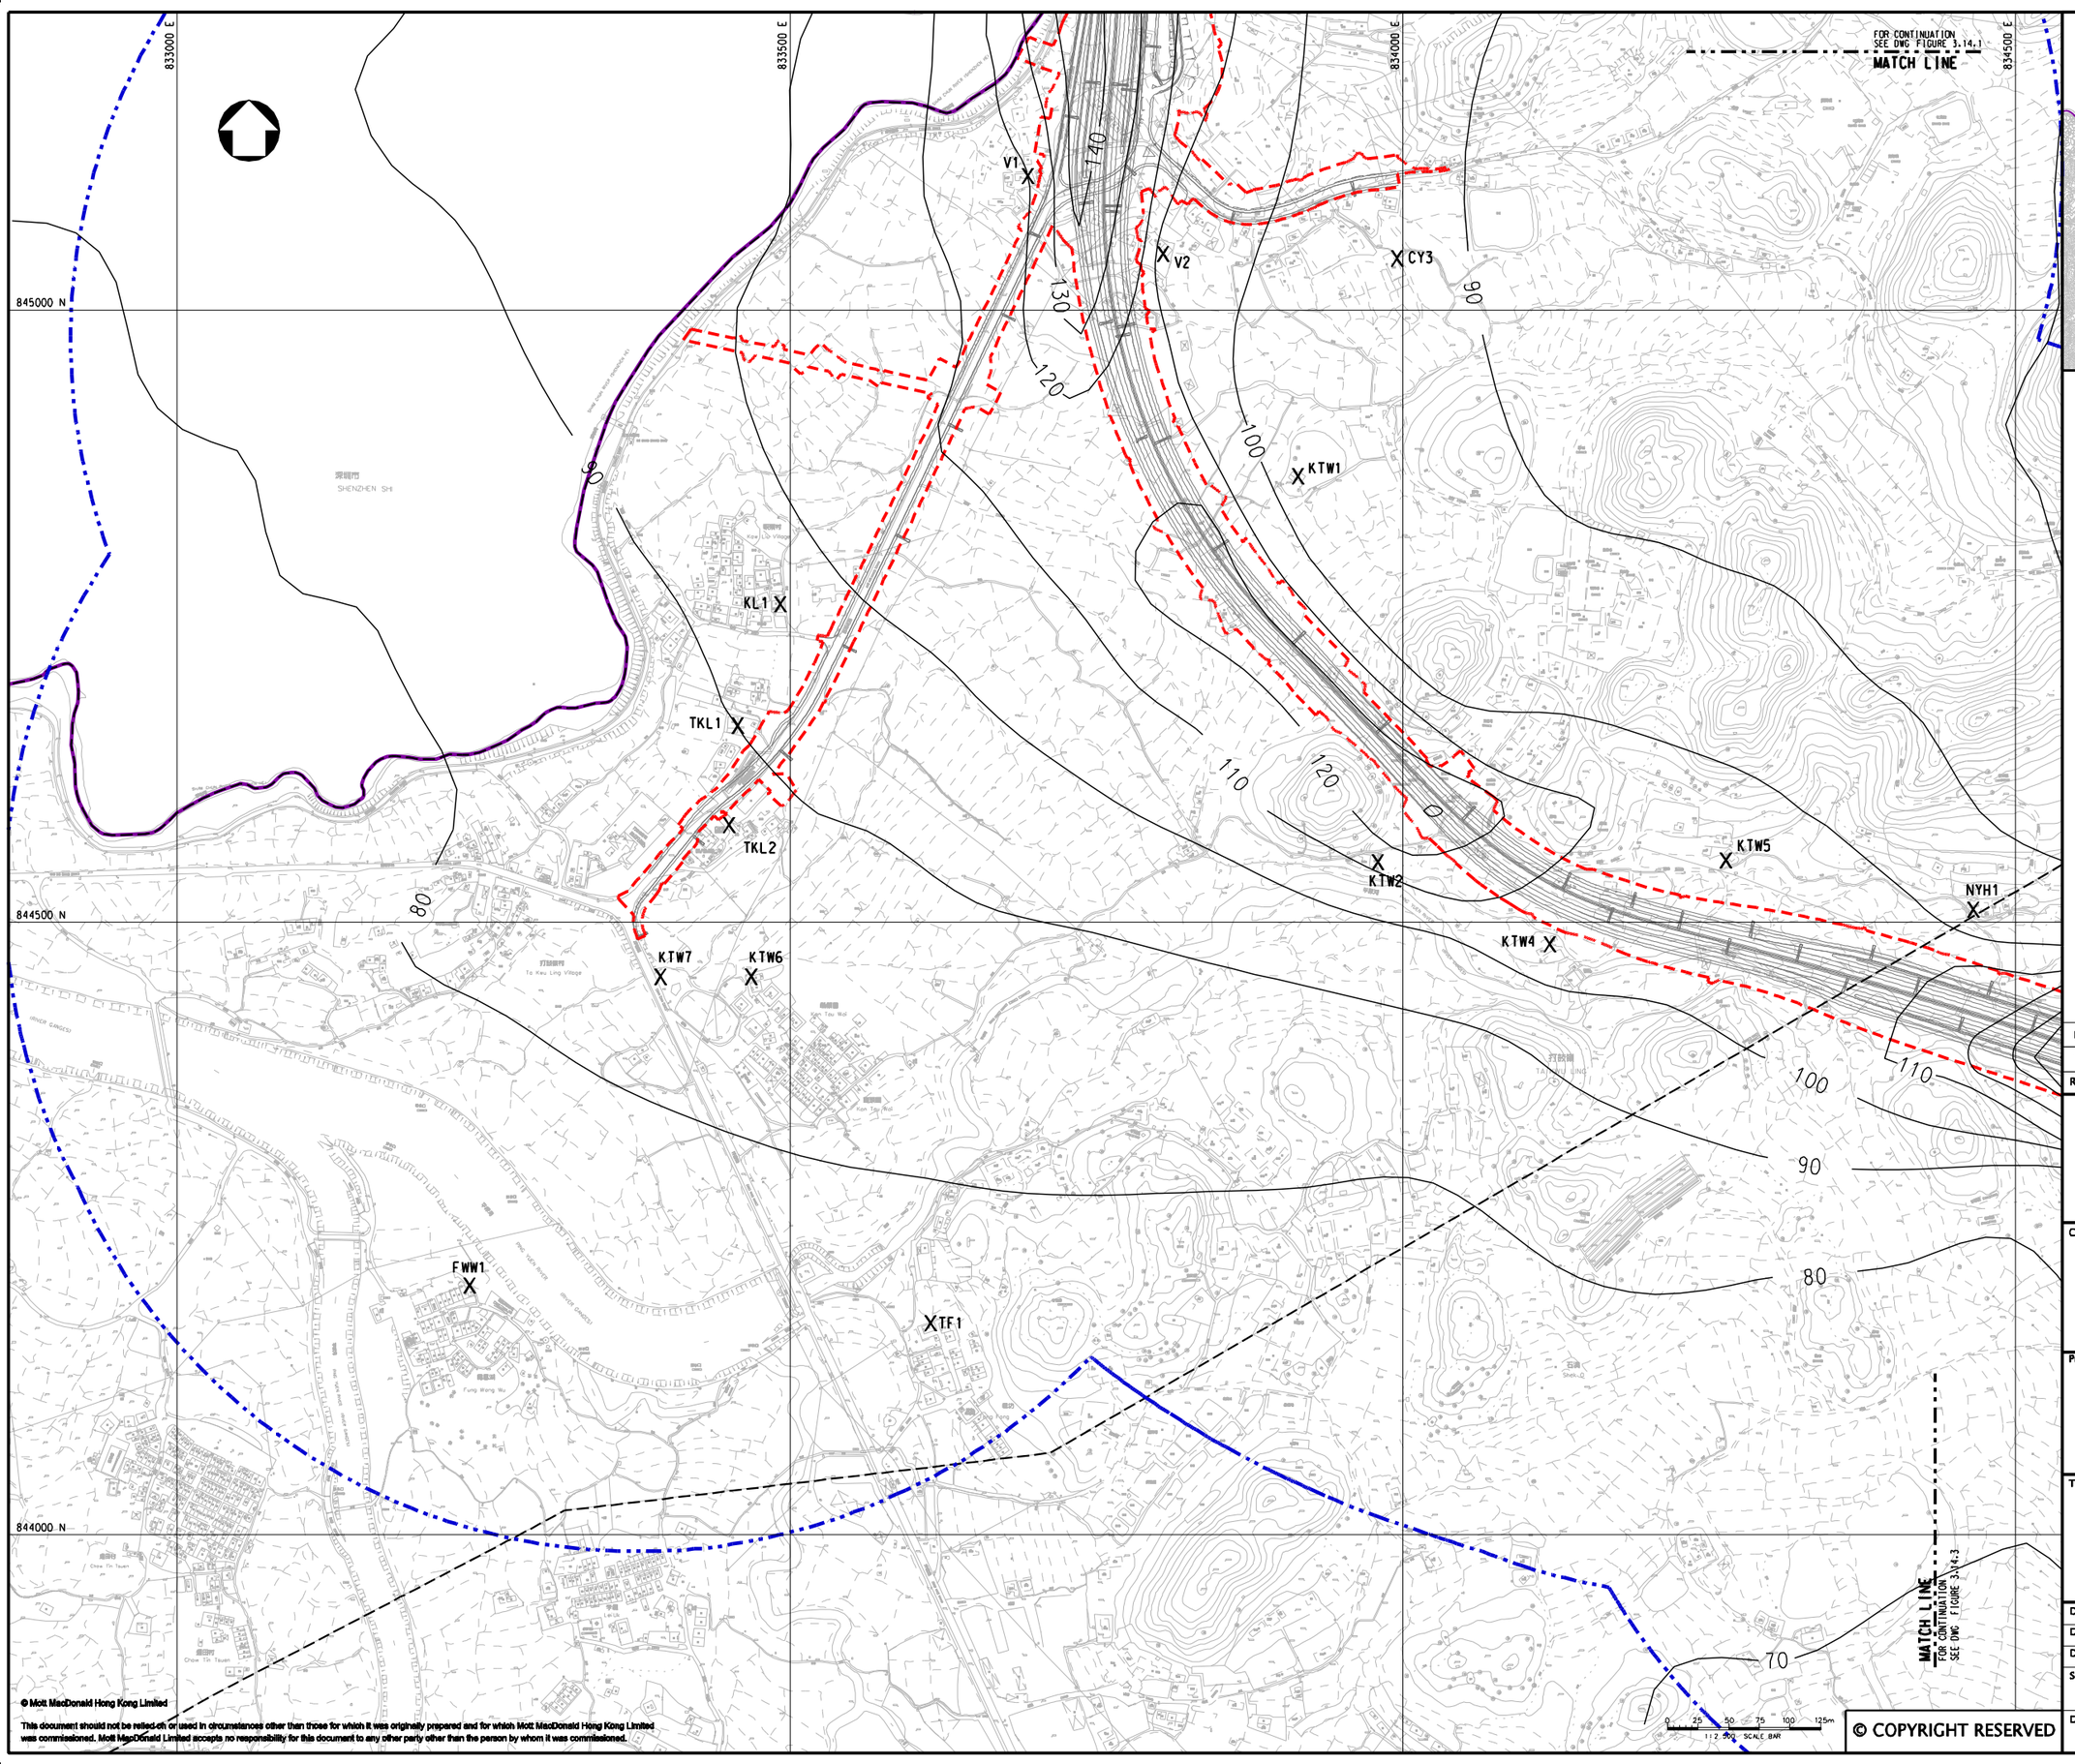

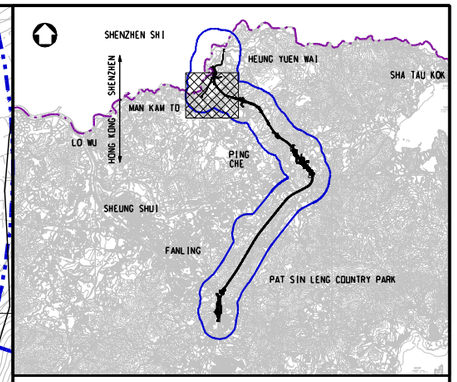

KEY PLAN
SCALE 1:100000

LEGEND:

- BOUNDARY OF HKSAR
- 500m ASSESSMENT AREA
- TENTATIVE WORKS AREA
- X AIR SENSITIVE RECEIVERS COMPLIED WITH AQO CRITERIA.

Rev	Date	Drawn	Description	Ch'k'd	App'd
P2	NOV 10	MMH	GENERAL REVISION	DC	HT
P1	OCT 10	MMH	FIRST ISSUE	DC	HT

Mott MacDonald
20/F Two Landmark East
100 How Ming Street
Kwun Tong, Kowloon
Hong Kong
T +852 2828 5757
F +852 2827 1823
W www.mottmac.com.hk

Client

CEDD
CIVIL ENGINEERING AND DEVELOPMENT DEPARTMENT

Project

AGREEMENT NO. CE45/2008(CE)
LIANTANG/HEUNG YUEN WAI BOUNDARY CONTROL POINT AND ASSOCIATED WORKS

Title

CUMULATIVE RESULT - CONTOUR OF DAILY NO_2 CONCENTRATION ($\mu g/m^3$) AT 1.5m ABOVE GROUND DURING OPERATIONAL PHASE FOR NORTHERN SECTION (STABILITY CLASS F)

(SHEET 2 OF 4)

Designed	HC		Eng.Chk.	EC	
Drawn	MING		Coordination	EC	
Dwg.Chk.	HC		Approved	HT	

Scale at A1: 1:2500
Project: 255228
CAD file: j:\255228\report\env\eia\0815\FIG 3-14.2.dgn
Status: PRE
Drawing No: FIGURE 3.14.2
Rev: P2

© Mott MacDonald Hong Kong Limited
This document should not be relied on or used in circumstances other than those for which it was originally prepared and for which Mott MacDonald Hong Kong Limited was commissioned. Mott MacDonald Limited accepts no responsibility for this document to any other party other than the person by whom it was commissioned.
© COPYRIGHT RESERVED

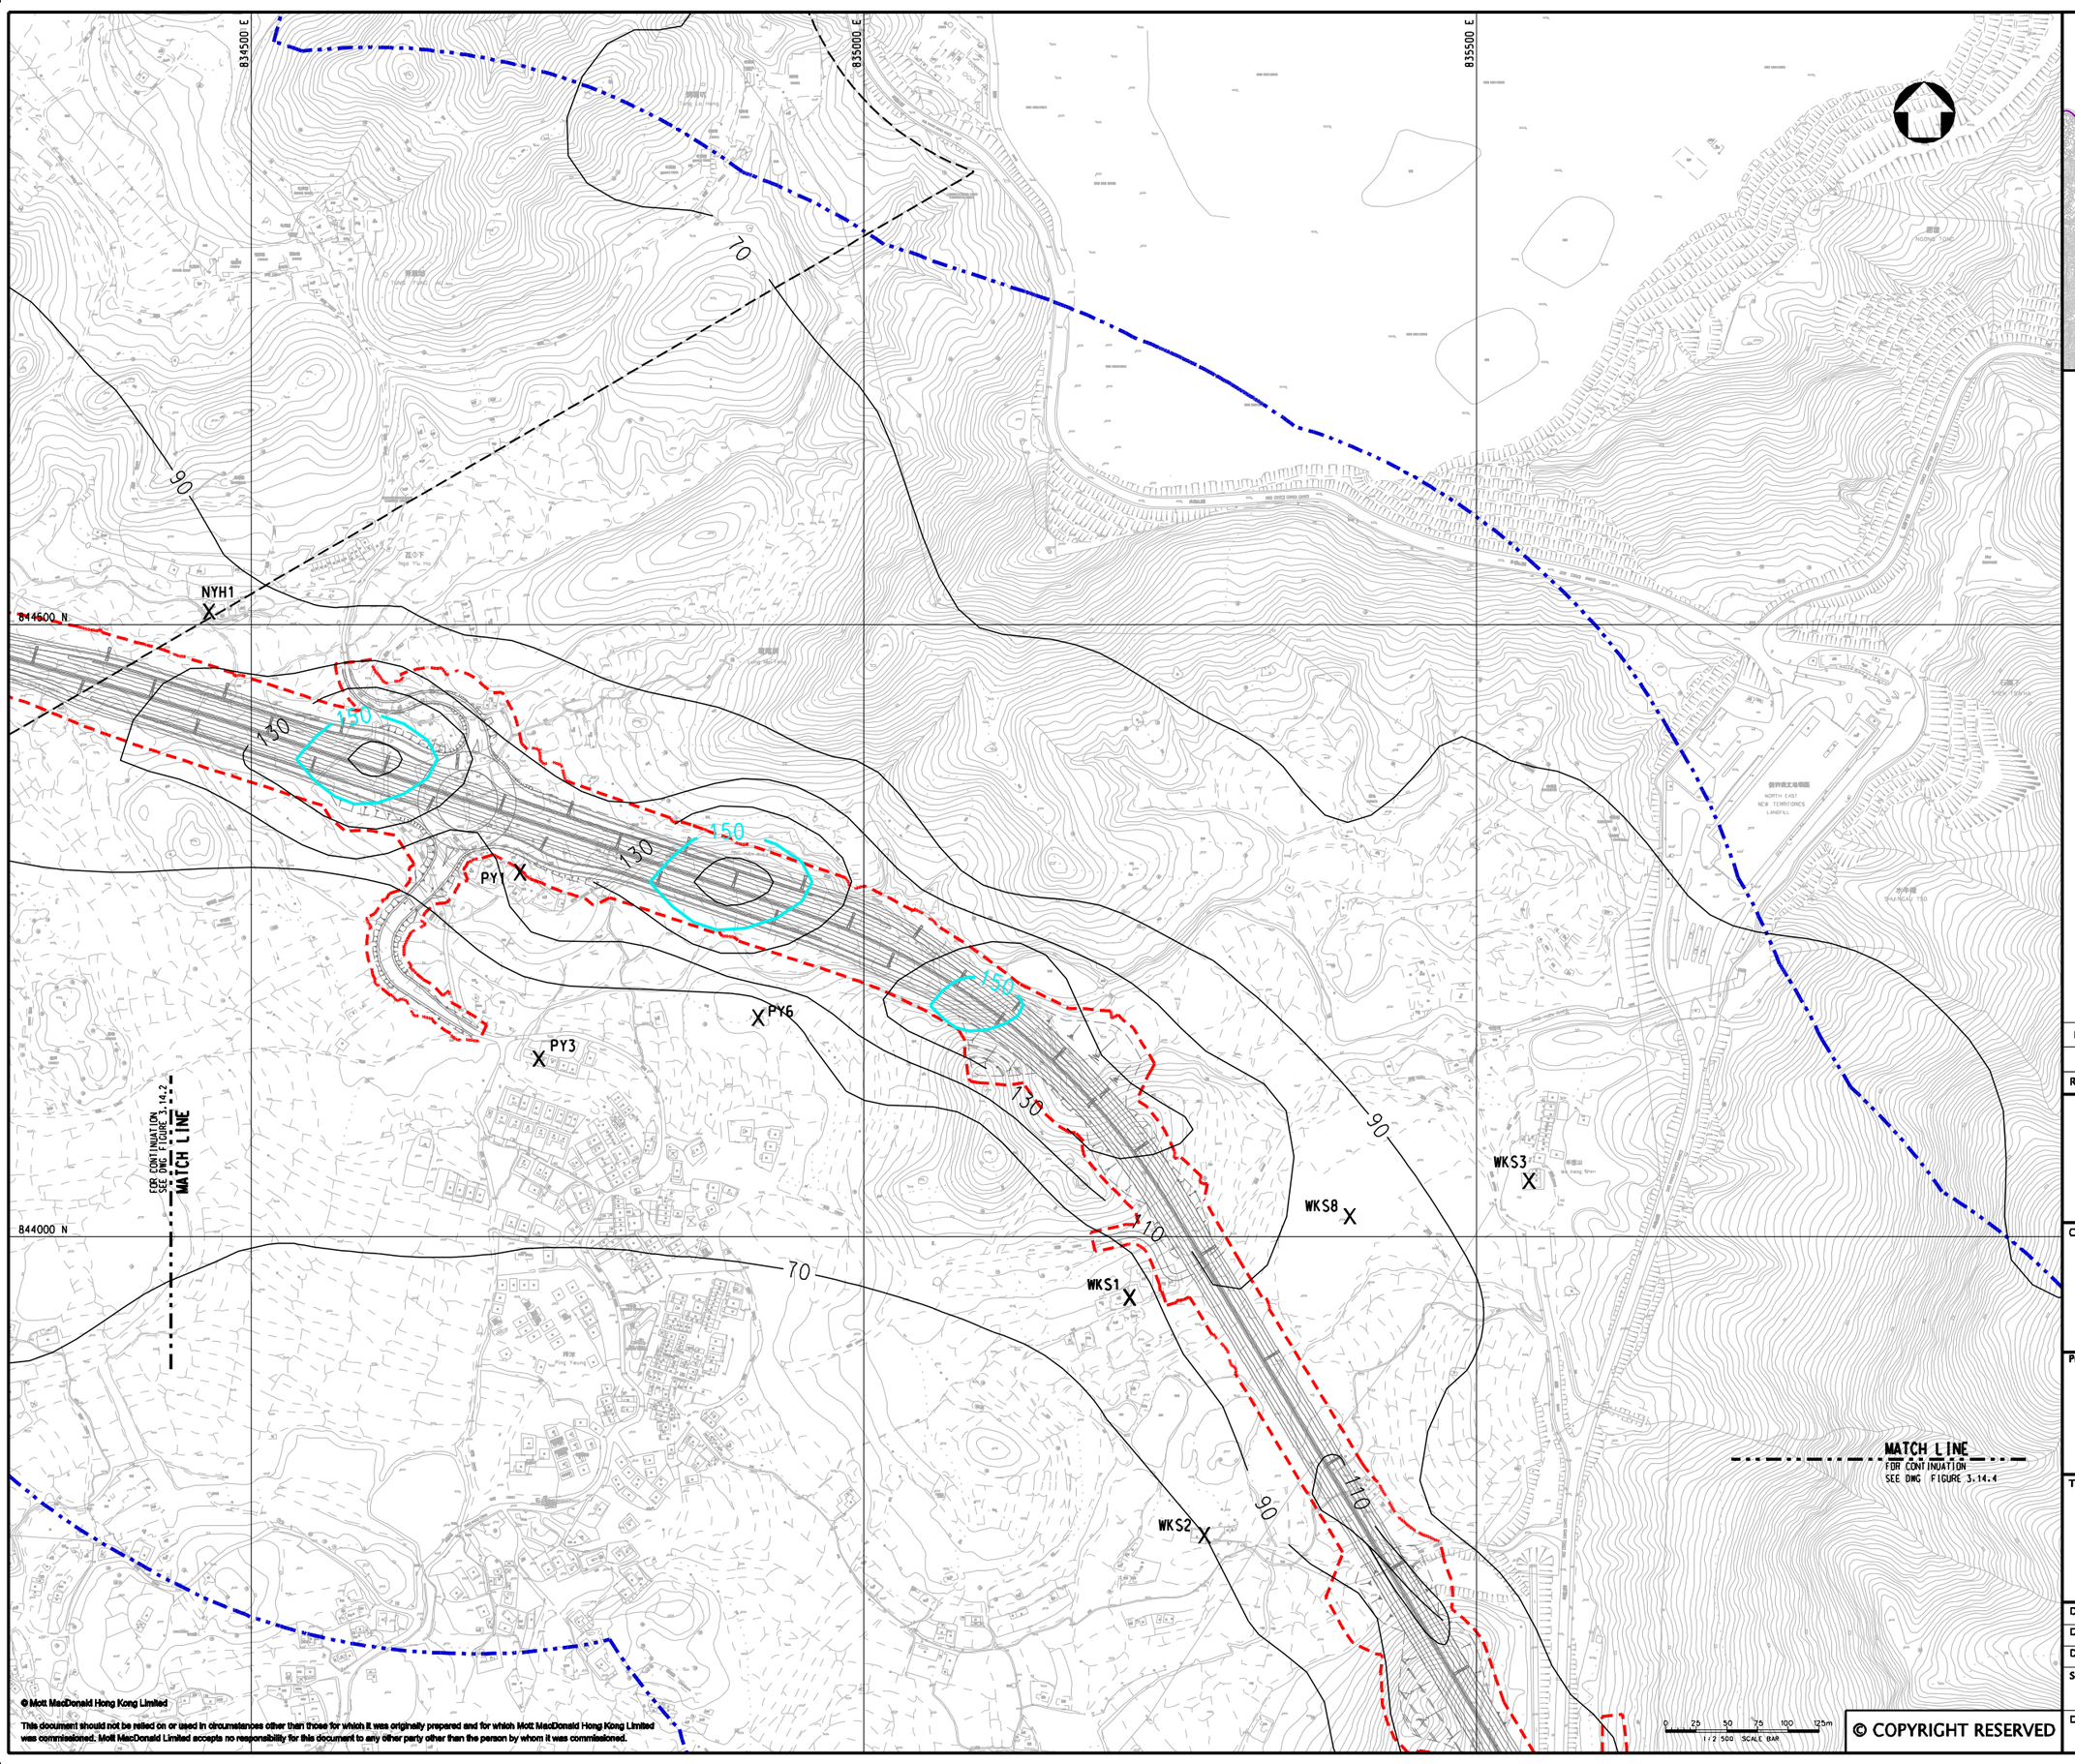

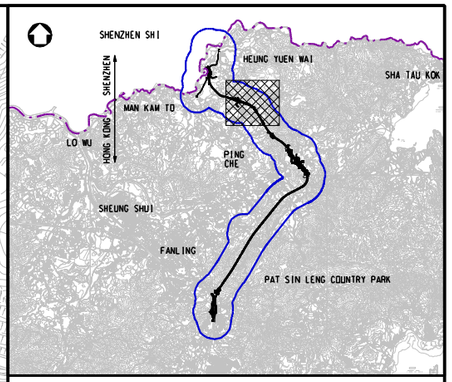

KEY PLAN
SCALE 1:100000

LEGEND:

- 500m ASSESSMENT AREA
- TENTATIVE WORKS AREA
- X AIR SENSITIVE RECEIVERS COMPLIED WITH AOO CRITERIA.
- AOO CRITERIA

Rev	Date	Drawn	Description	Ch'k'd	App'd
P2	NOV 10	MMH	GENERAL REVISION	DC	HT
P1	OCT 10	MMH	FIRST ISSUE	DC	HT

Mott MacDonald
20/F Two Landmark East
100 How Ming Street
Kwun Tong, Kowloon
Hong Kong
T +852 2828 5757
F +852 2827 1823
W www.mottmac.com.hk

Client

CEDD
CIVIL ENGINEERING AND DEVELOPMENT DEPARTMENT

Project

AGREEMENT NO. CE45/2008(CE)
LIANTANG/HEUNG YUEN WAI BOUNDARY CONTROL POINT AND ASSOCIATED WORKS

Title

CUMULATIVE RESULT - CONTOUR OF DAILY NO_2 CONCENTRATION ($\mu g/m^3$) AT 1.5m ABOVE GROUND DURING OPERATIONAL PHASE FOR NORTHERN SECTION (STABILITY CLASS F)

(SHEET 3 OF 4)

Designed	HC		Eng.Chk.	EC	
Drawn	MING		Coordination	EC	
Dwg.Chk.	HC		Approved	HT	

Scale at A1: 1:2500
Project: 255228
CAD file: j:\255228\report\env\eia\DIM5\FIG 3-14.3.dgn
Status: PRE
Drawing No: FIGURE 3.14.3
Rev: P2

© Mott MacDonald Hong Kong Limited
This document should not be relied on or used in circumstances other than those for which it was originally prepared and for which Mott MacDonald Hong Kong Limited was commissioned. Mott MacDonald Limited accepts no responsibility for this document to any other party other than the person by whom it was commissioned.
© COPYRIGHT RESERVED

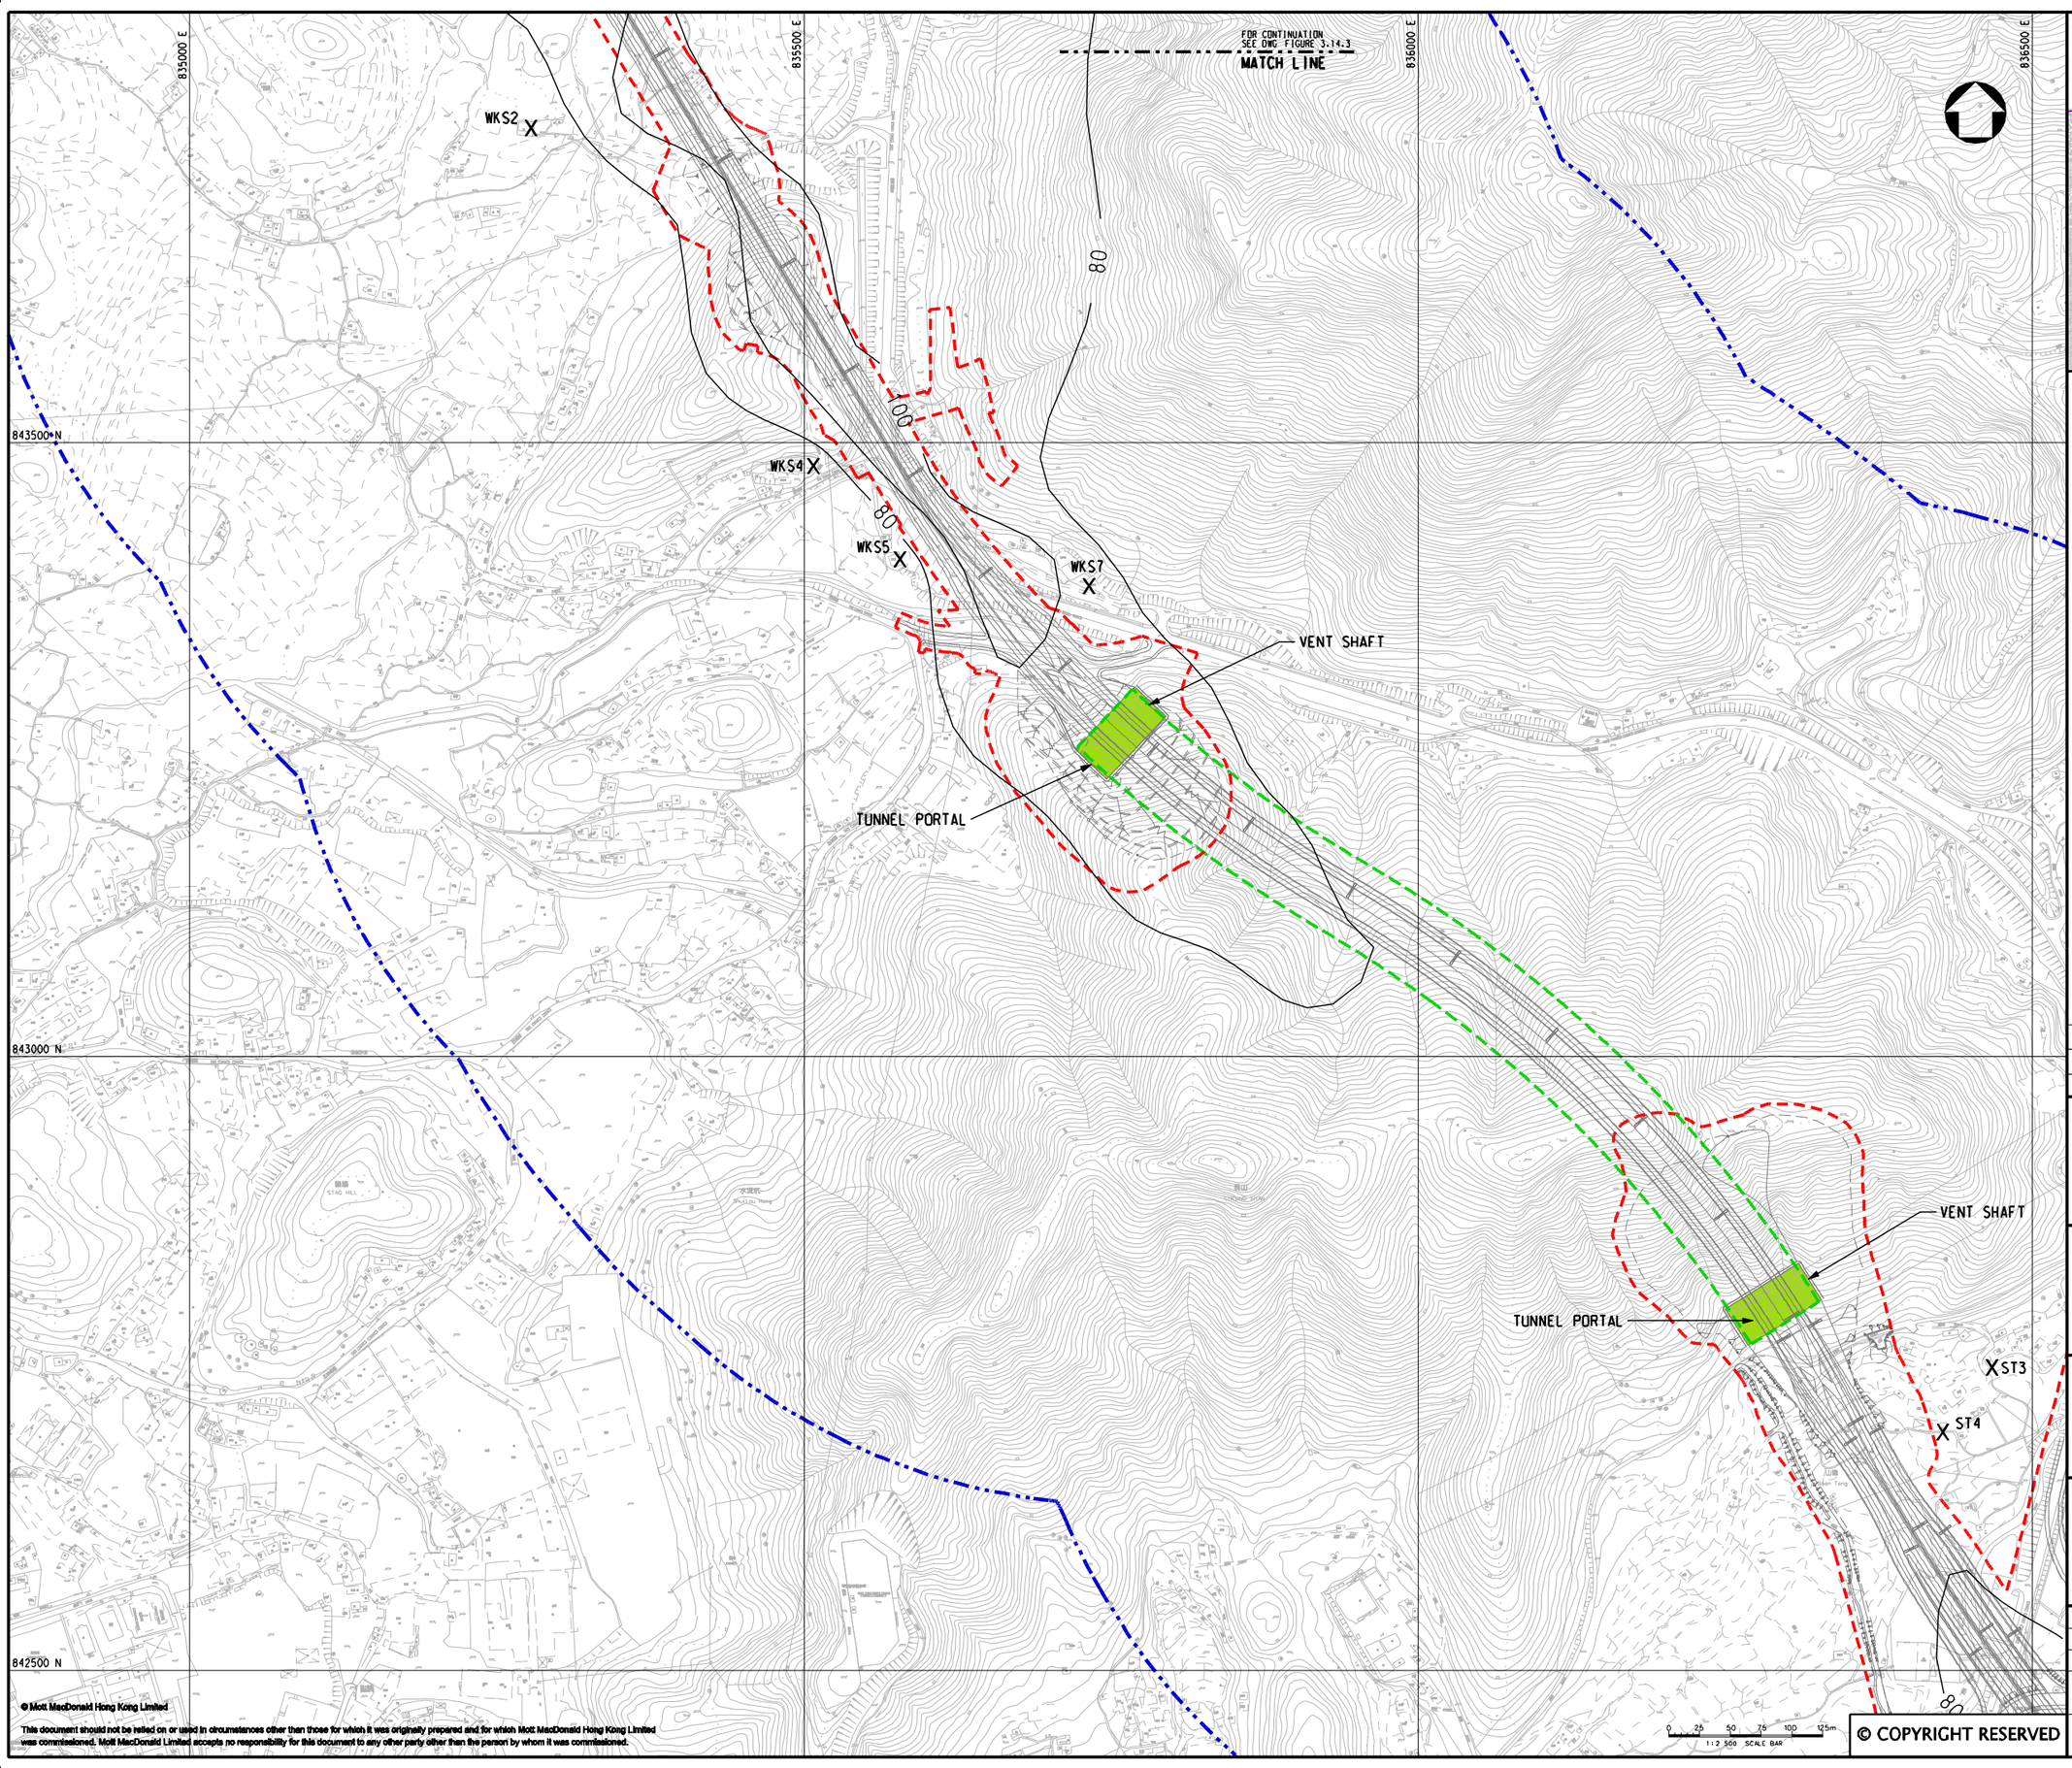

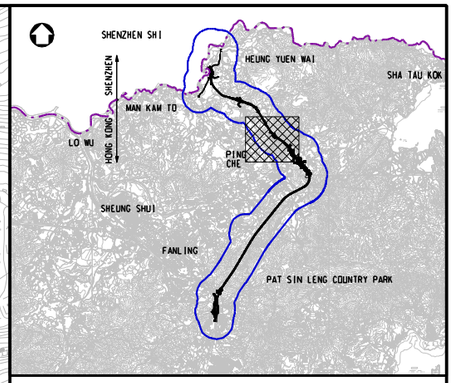

KEY PLAN
SCALE 1:100000

LEGEND:

- 500m ASSESSMENT AREA
- TENTATIVE WORKS AREA
- TUNNEL SECTION
- PROPOSED TUNNEL VENTILATION BUILDING
- X AIR SENSITIVE RECEIVERS COMPLIED WITH AQO CRITERIA.

Rev	Date	Drawn	Description	Ch'k'd	App'd
P2	NOV 10	MMH	GENERAL REVISION	DC	HT
P1	OCT 10	MMH	FIRST ISSUE	DC	HT

Mott MacDonald
20/F Two Landmark East
100 How Ming Street
Kwun Tong, Kowloon
Hong Kong
T +852 2828 5757
F +852 2827 1823
W www.mottmac.com.hk

Client
CEDD
CIVIL ENGINEERING AND DEVELOPMENT DEPARTMENT

Project
AGREEMENT NO. CE45/2008(CE)
LIANTANG/HEUNG YUEN WAI BOUNDARY CONTROL POINT AND ASSOCIATED WORKS

Title
CUMULATIVE RESULT - CONTOUR OF DAILY NO_2 CONCENTRATION ($\mu g/m^3$) AT 1.5m ABOVE GROUND DURING OPERATIONAL PHASE FOR NORTHERN SECTION (STABILITY CLASS F)
(SHEET 4 OF 4)

Designed	HC		Eng.Chk.	EC	
Drawn	MING		Coordination	EC	
Dwg.Chk.	HC		Approved	HT	

Scale at A1: 1:2500
Project: 255228
CAD file: J:\255228\report\env\eia\0815\FIG 3-14.4.dgn
Status: PRE
Drawing No: FIGURE 3.14.4
Rev: P2

© COPYRIGHT RESERVED
© Mott MacDonald Hong Kong Limited
This document should not be relied on or used in circumstances other than those for which it was originally prepared and for which Mott MacDonald Hong Kong Limited was commissioned. Mott MacDonald Limited accepts no responsibility for this document to any other party other than the person by whom it was commissioned.

836000 E
836500 E
837000 E
837500 E
843000 N
842500 N
80
70
VENT SHAFT
TUNNEL PORTAL
ST1
ST2
ST3
ST4
PROPOSED AREA FOR
ADMINISTRATION BUILDING
TTW1
TTW2
TTW3
LT1
LT2
MATCH LINE
FOR CONTINUATION
SEE DWG. FIGURE 3.14.6
0 25 50 75 100 125m
1:2,500 SCALE BAR

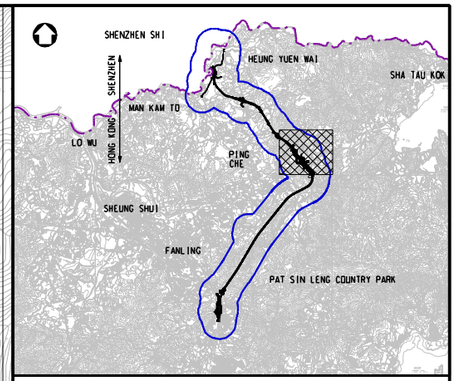

KEY PLAN
SCALE 1:100000

LEGEND:

- 500m ASSESSMENT AREA
- TENTATIVE WORKS AREA
- TUNNEL SECTION
- PROPOSED TUNNEL VENTILATION BUILDING
- X AIR SENSITIVE RECEIVERS COMPLIED WITH AQO CRITERIA.

Rev	Date	Drawn	Description	Ch'k'd	App'd
P2	NOV 10	MMH	GENERAL REVISION	DC	HT
P1	OCT 10	MMH	FIRST ISSUE	DC	HT

Mott MacDonald
20/F Two Landmark East
100 How Ming Street
Kwun Tong, Kowloon
Hong Kong
T +852 2828 5757
F +852 2827 1823
W www.mottmac.com.hk

Client
CEDD
CIVIL ENGINEERING AND DEVELOPMENT DEPARTMENT

Project
AGREEMENT NO. CE45/2008(CE)
LIANTANG/HEUNG YUEN WAI BOUNDARY CONTROL POINT AND ASSOCIATED WORKS

Title
CUMULATIVE RESULT - CONTOUR OF DAILY NO_2 CONCENTRATION ($\mu g/m^3$) AT 1.5m ABOVE GROUND DURING OPERATIONAL PHASE FOR LOI TUNG (STABILITY CLASS F)

(SHEET 1 OF 2)

Designed	HC		Eng.Chk.	EC	
Drawn	MING		Coordination	EC	
Dwg.Chk.	HC		Approved	HT	

Scale at A1: 1:2500
Project: 255228
Status: PRE
CAD file: J:\255228\report\env\eia\DIR5\FIG 3-14.5.dgn
Drawing No: FIGURE 3.14.5
Rev: P2

© Mott MacDonald Hong Kong Limited
This document should not be relied on or used in circumstances other than those for which it was originally prepared and for which Mott MacDonald Hong Kong Limited was commissioned. Mott MacDonald Limited accepts no responsibility for this document to any other party other than the person by whom it was commissioned.
© COPYRIGHT RESERVED

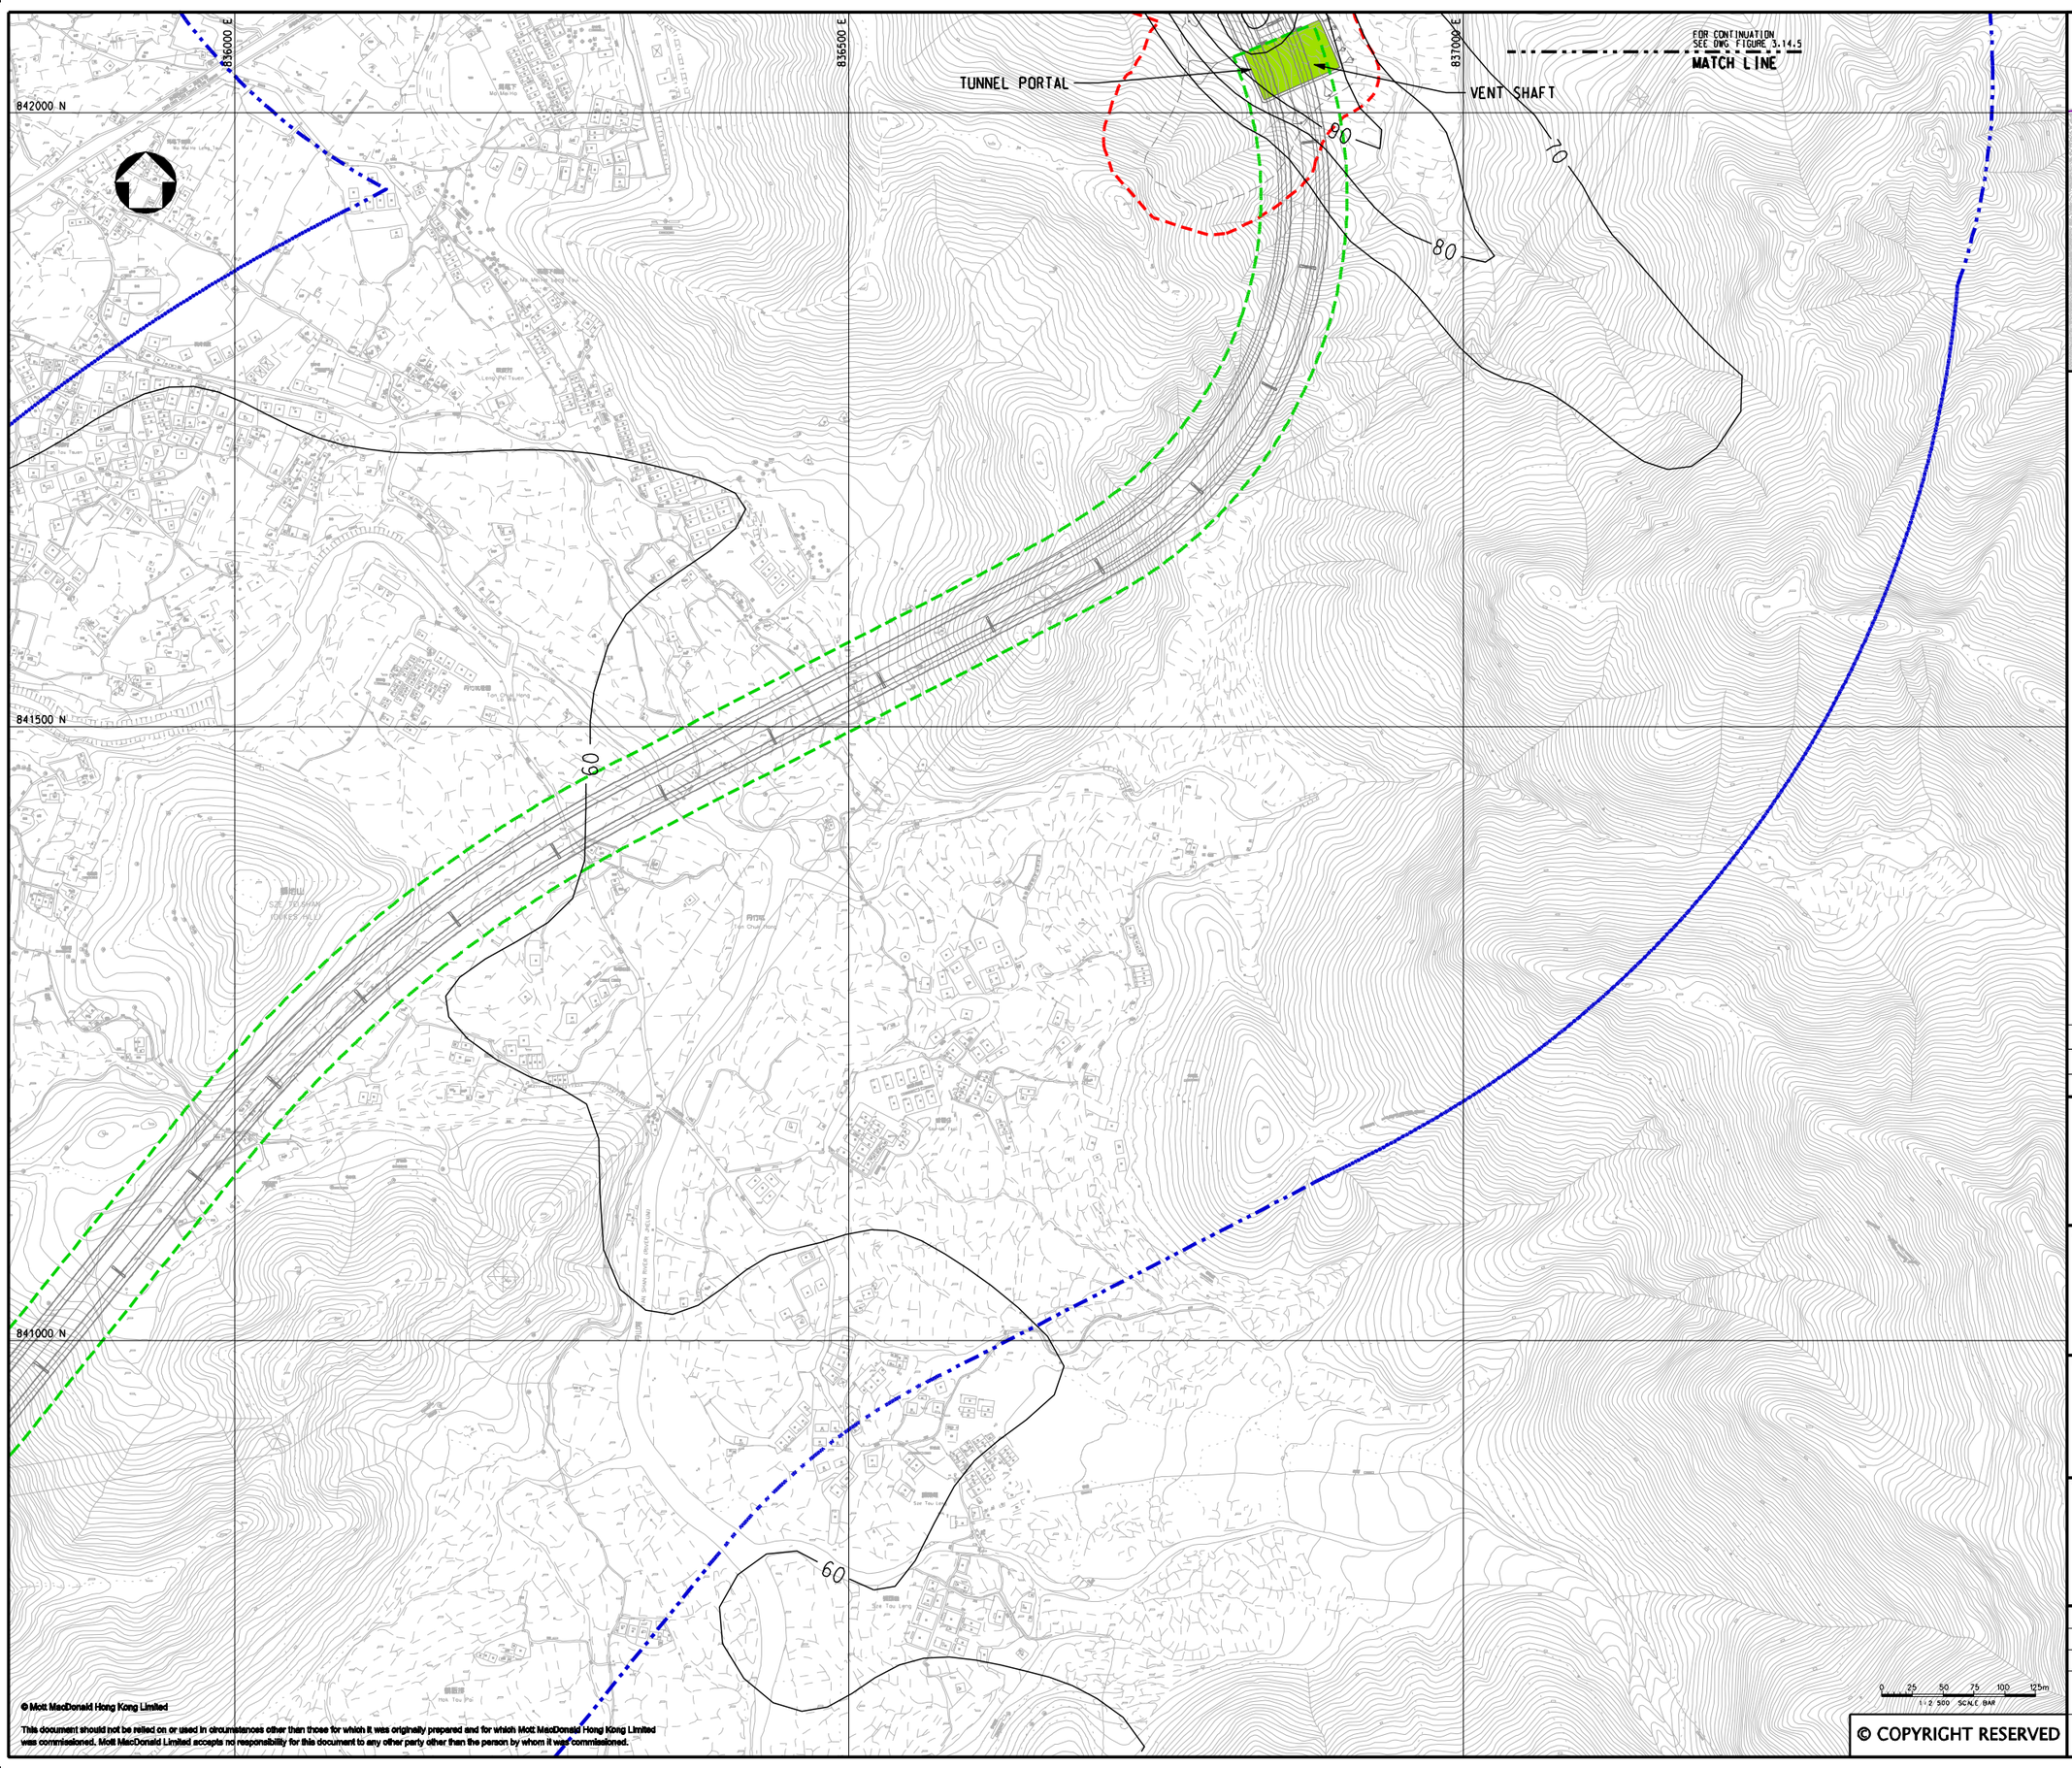

© Mott MacDonald Hong Kong Limited

This document should not be relied on or used in circumstances other than those for which it was originally prepared and for which Mott MacDonald Hong Kong Limited was commissioned. Mott MacDonald Limited accepts no responsibility for this document to any other party other than the person by whom it was commissioned.

© COPYRIGHT RESERVED

KEY PLAN

SCALE 1:100000

LEGEND:

- 500m ASSESSMENT AREA
- TENTATIVE WORKS AREA
- TUNNEL SECTION
- PROPOSED TUNNEL VENTILATION BUILDING

Rev	Date	Drawn	Description	Ch'k'd	App'd
P2	NOV 10	MMH	GENERAL REVISION	DC	HT
P1	AUG 10	MMH	FIRST ISSUE	HC	HT

Mott MacDonald
20/F Two Landmark East
100 How Ming Street
Kwun Tong, Kowloon
Hong Kong
T +852 2828 5757
F +852 2827 1823
W www.mottmac.com.hk

Client

CEDD CIVIL ENGINEERING AND DEVELOPMENT DEPARTMENT

Project

AGREEMENT NO. CE45/2008(CE)
LIANTANG/HEUNG YUEN WAI BOUNDARY CONTROL POINT AND ASSOCIATED WORKS

Title

CUMULATIVE RESULT - CONTOUR OF DAILY NO_2 CONCENTRATION ($\mu g/m^3$) AT 1.5m ABOVE GROUND DURING OPERATIONAL PHASE FOR LOI TUNG (STABILITY CLASS F)

(SHEET 2 OF 2)

Designed	HC		Eng.Chk.	EC	
Drawn	MING		Coordination	EC	
Dwg.Chk.	HC		Approved	HT	

Scale at A1: 1:2500

Project: 255228

CAD file: j:\255228\report\env\eia\0815\FIG 3-14.6.dgn

Status: PRE

Drawing No: FIGURE 3.14.6

Rev: P2

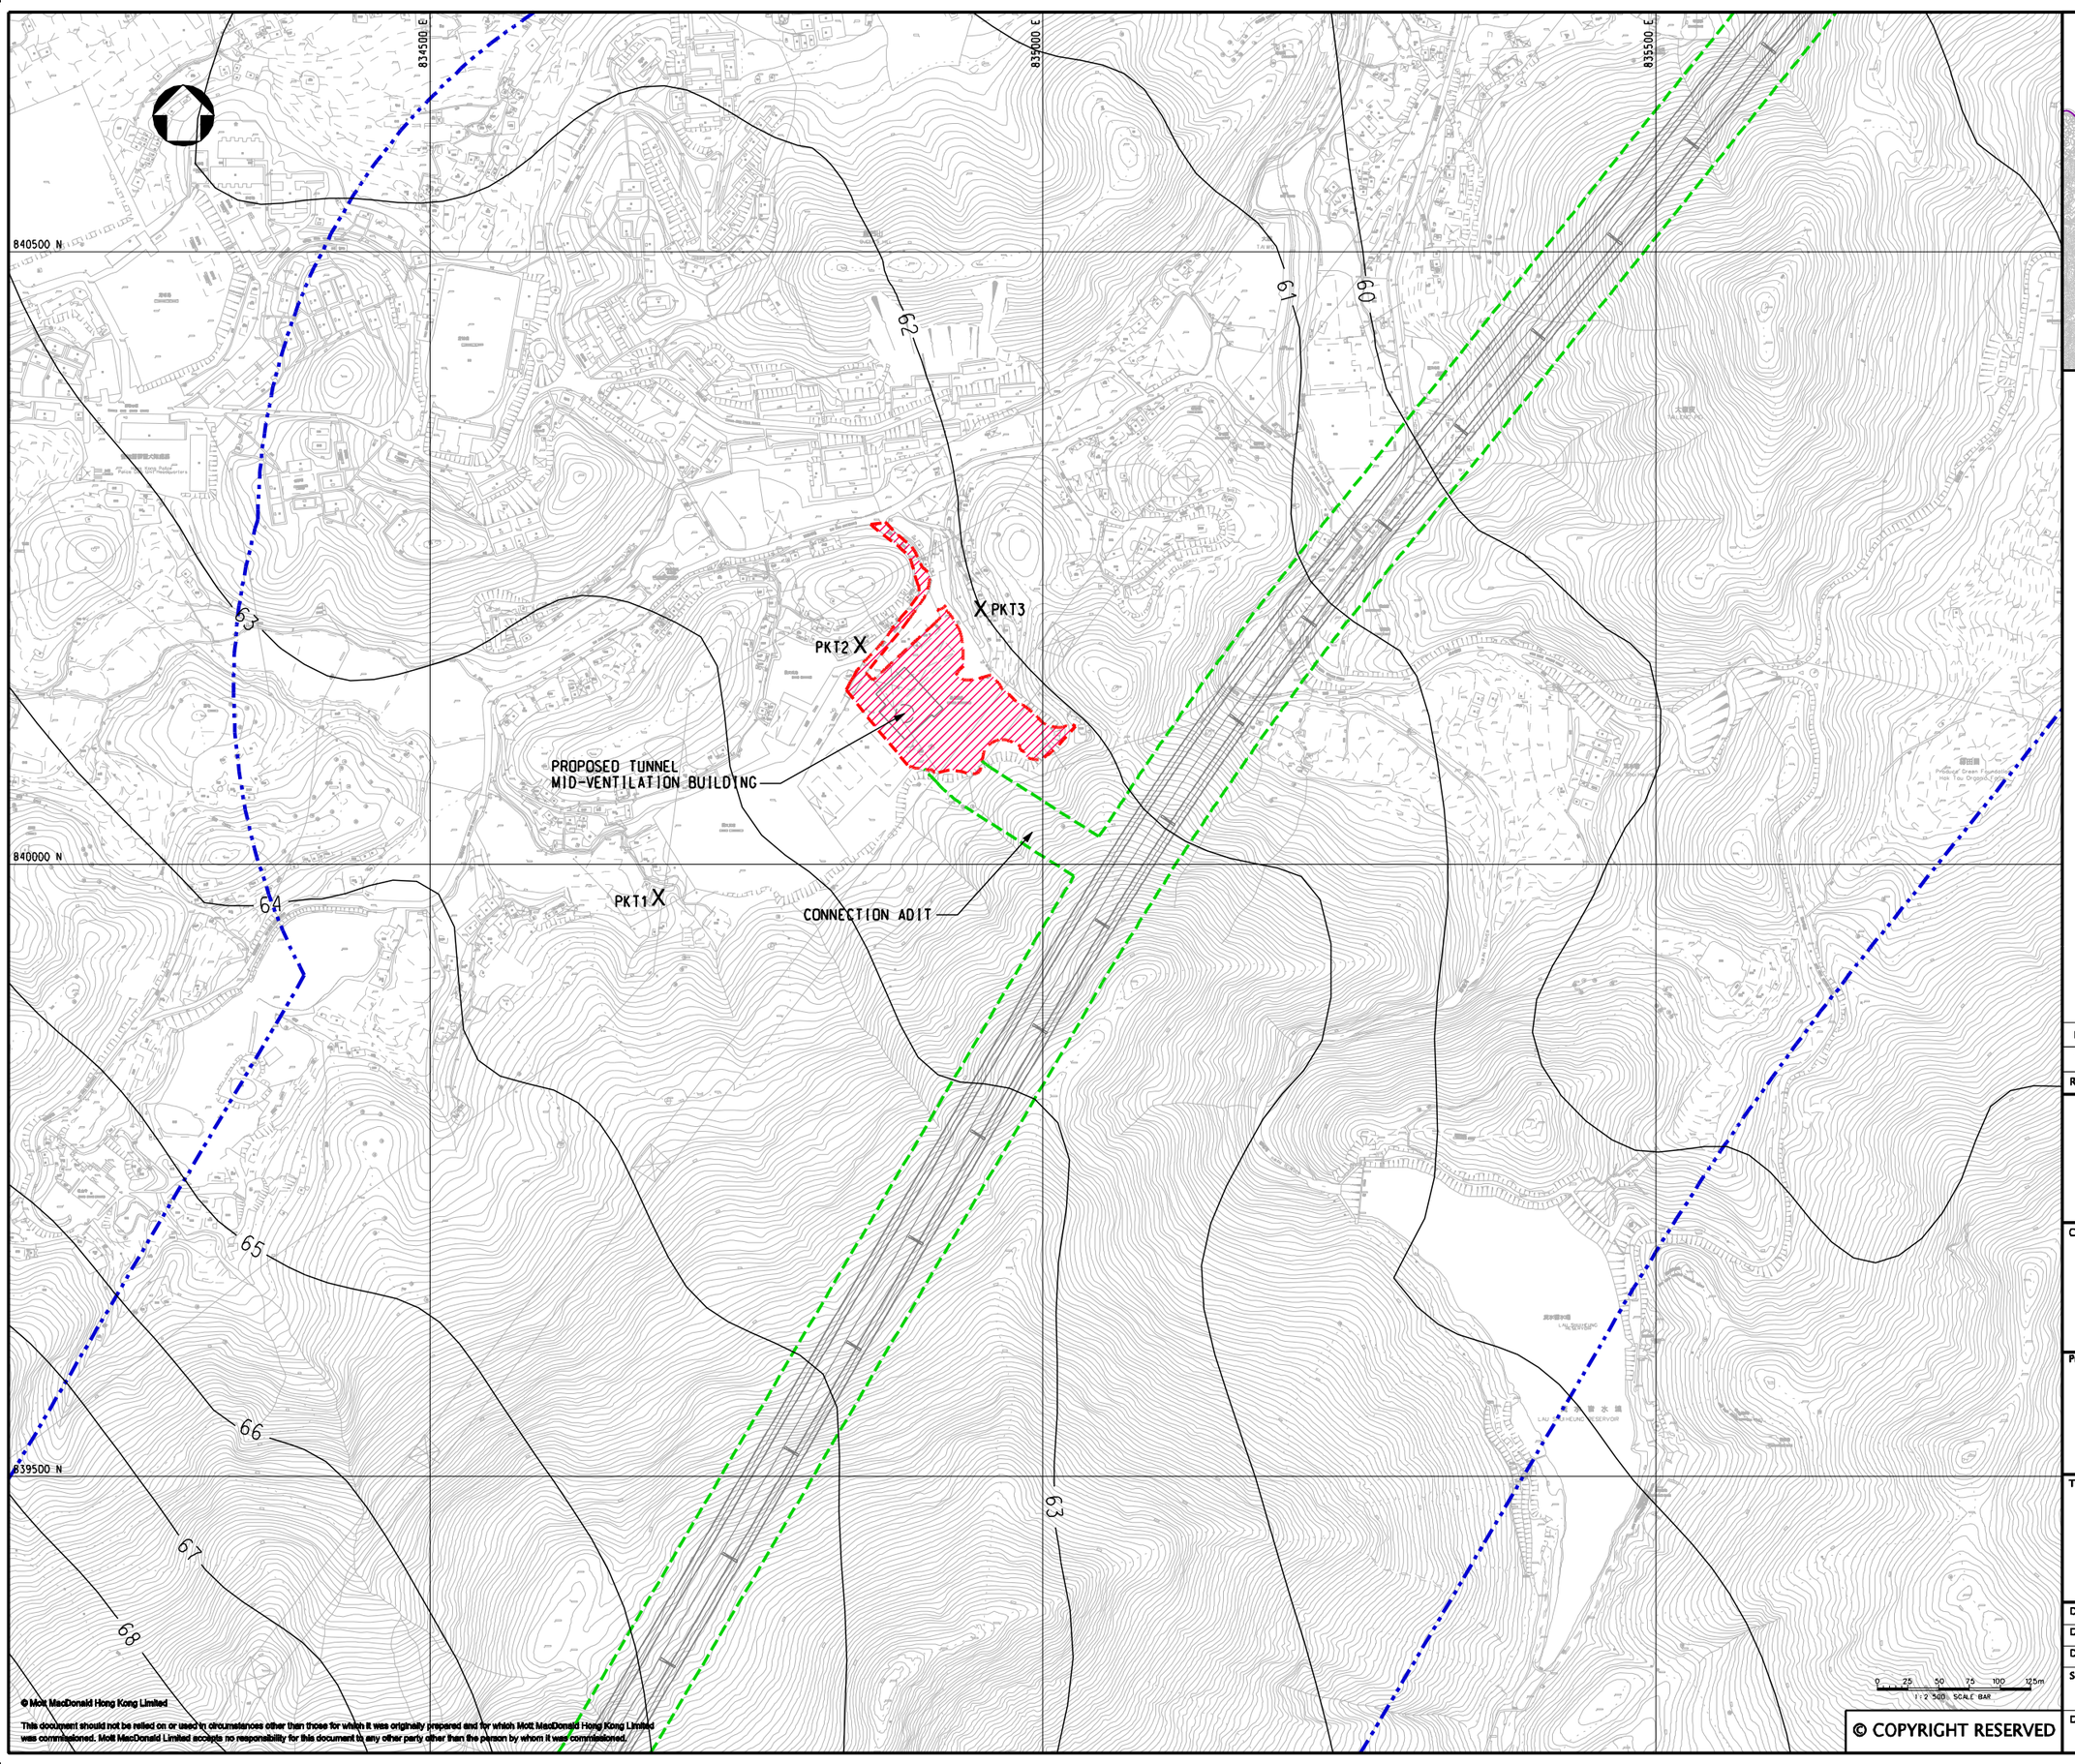

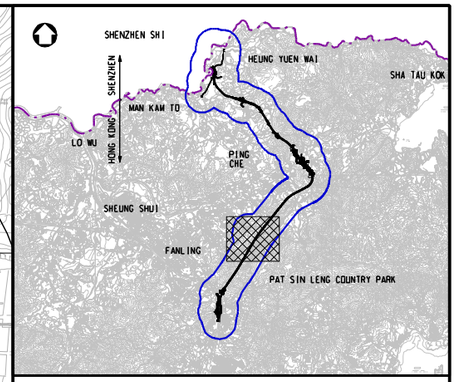

KEY PLAN
SCALE 1:100000

LEGEND:

- 500m ASSESSMENT AREA
- TENTATIVE WORKS AREA
- TUNNEL SECTION
- PROPOSED AREA FOR MID-VENTILATION BUILDING
- X AIR SENSITIVE RECEIVERS COMPLIED WITH AQO CRITERIA.

Rev	Date	Drawn	Description	Ch'k'd	App'd
P2	NOV 10	MMH	GENERAL REVISION	DC	HT
P1	OCT 10	MMH	FIRST ISSUE	DC	HT

Mott MacDonald
20/F Two Landmark East
100 How Ming Street
Kwun Tong, Kowloon
Hong Kong
T +852 2828 5757
F +852 2827 1823
W www.mottmac.com.hk

Client

CEDD CIVIL ENGINEERING AND DEVELOPMENT DEPARTMENT

Project

AGREEMENT NO. CE45/2008(CE)
LIANTANG/HEUNG YUEN WAI BOUNDARY
CONTROL POINT AND ASSOCIATED WORKS

Title

CUMULATIVE RESULT - CONTOUR OF DAILY NO_2 CONCENTRATION ($\mu g/m^3$) AT 1.5m ABOVE GROUND DURING OPERATIONAL PHASE FOR PO KAK TSAI (STABILITY CLASS F)

Designed	HC		Eng.Chk.	EC	
Drawn	MING		Coordination	EC	
Dwg.Chk.	HC		Approved	HT	
Scale at A1 1:2500		Project 255228			Status PRE
		CAD file j:\255228\report\env\eio\DIR5\FIG 3-14.7.dgn			
Drawing No FIGURE 3.14.7					Rev P2

© COPYRIGHT RESERVED
© Mott MacDonald Hong Kong Limited
This document should not be relied on or used in circumstances other than those for which it was originally prepared and for which Mott MacDonald Hong Kong Limited was commissioned. Mott MacDonald Limited accepts no responsibility for this document to any other party other than the person by whom it was commissioned.

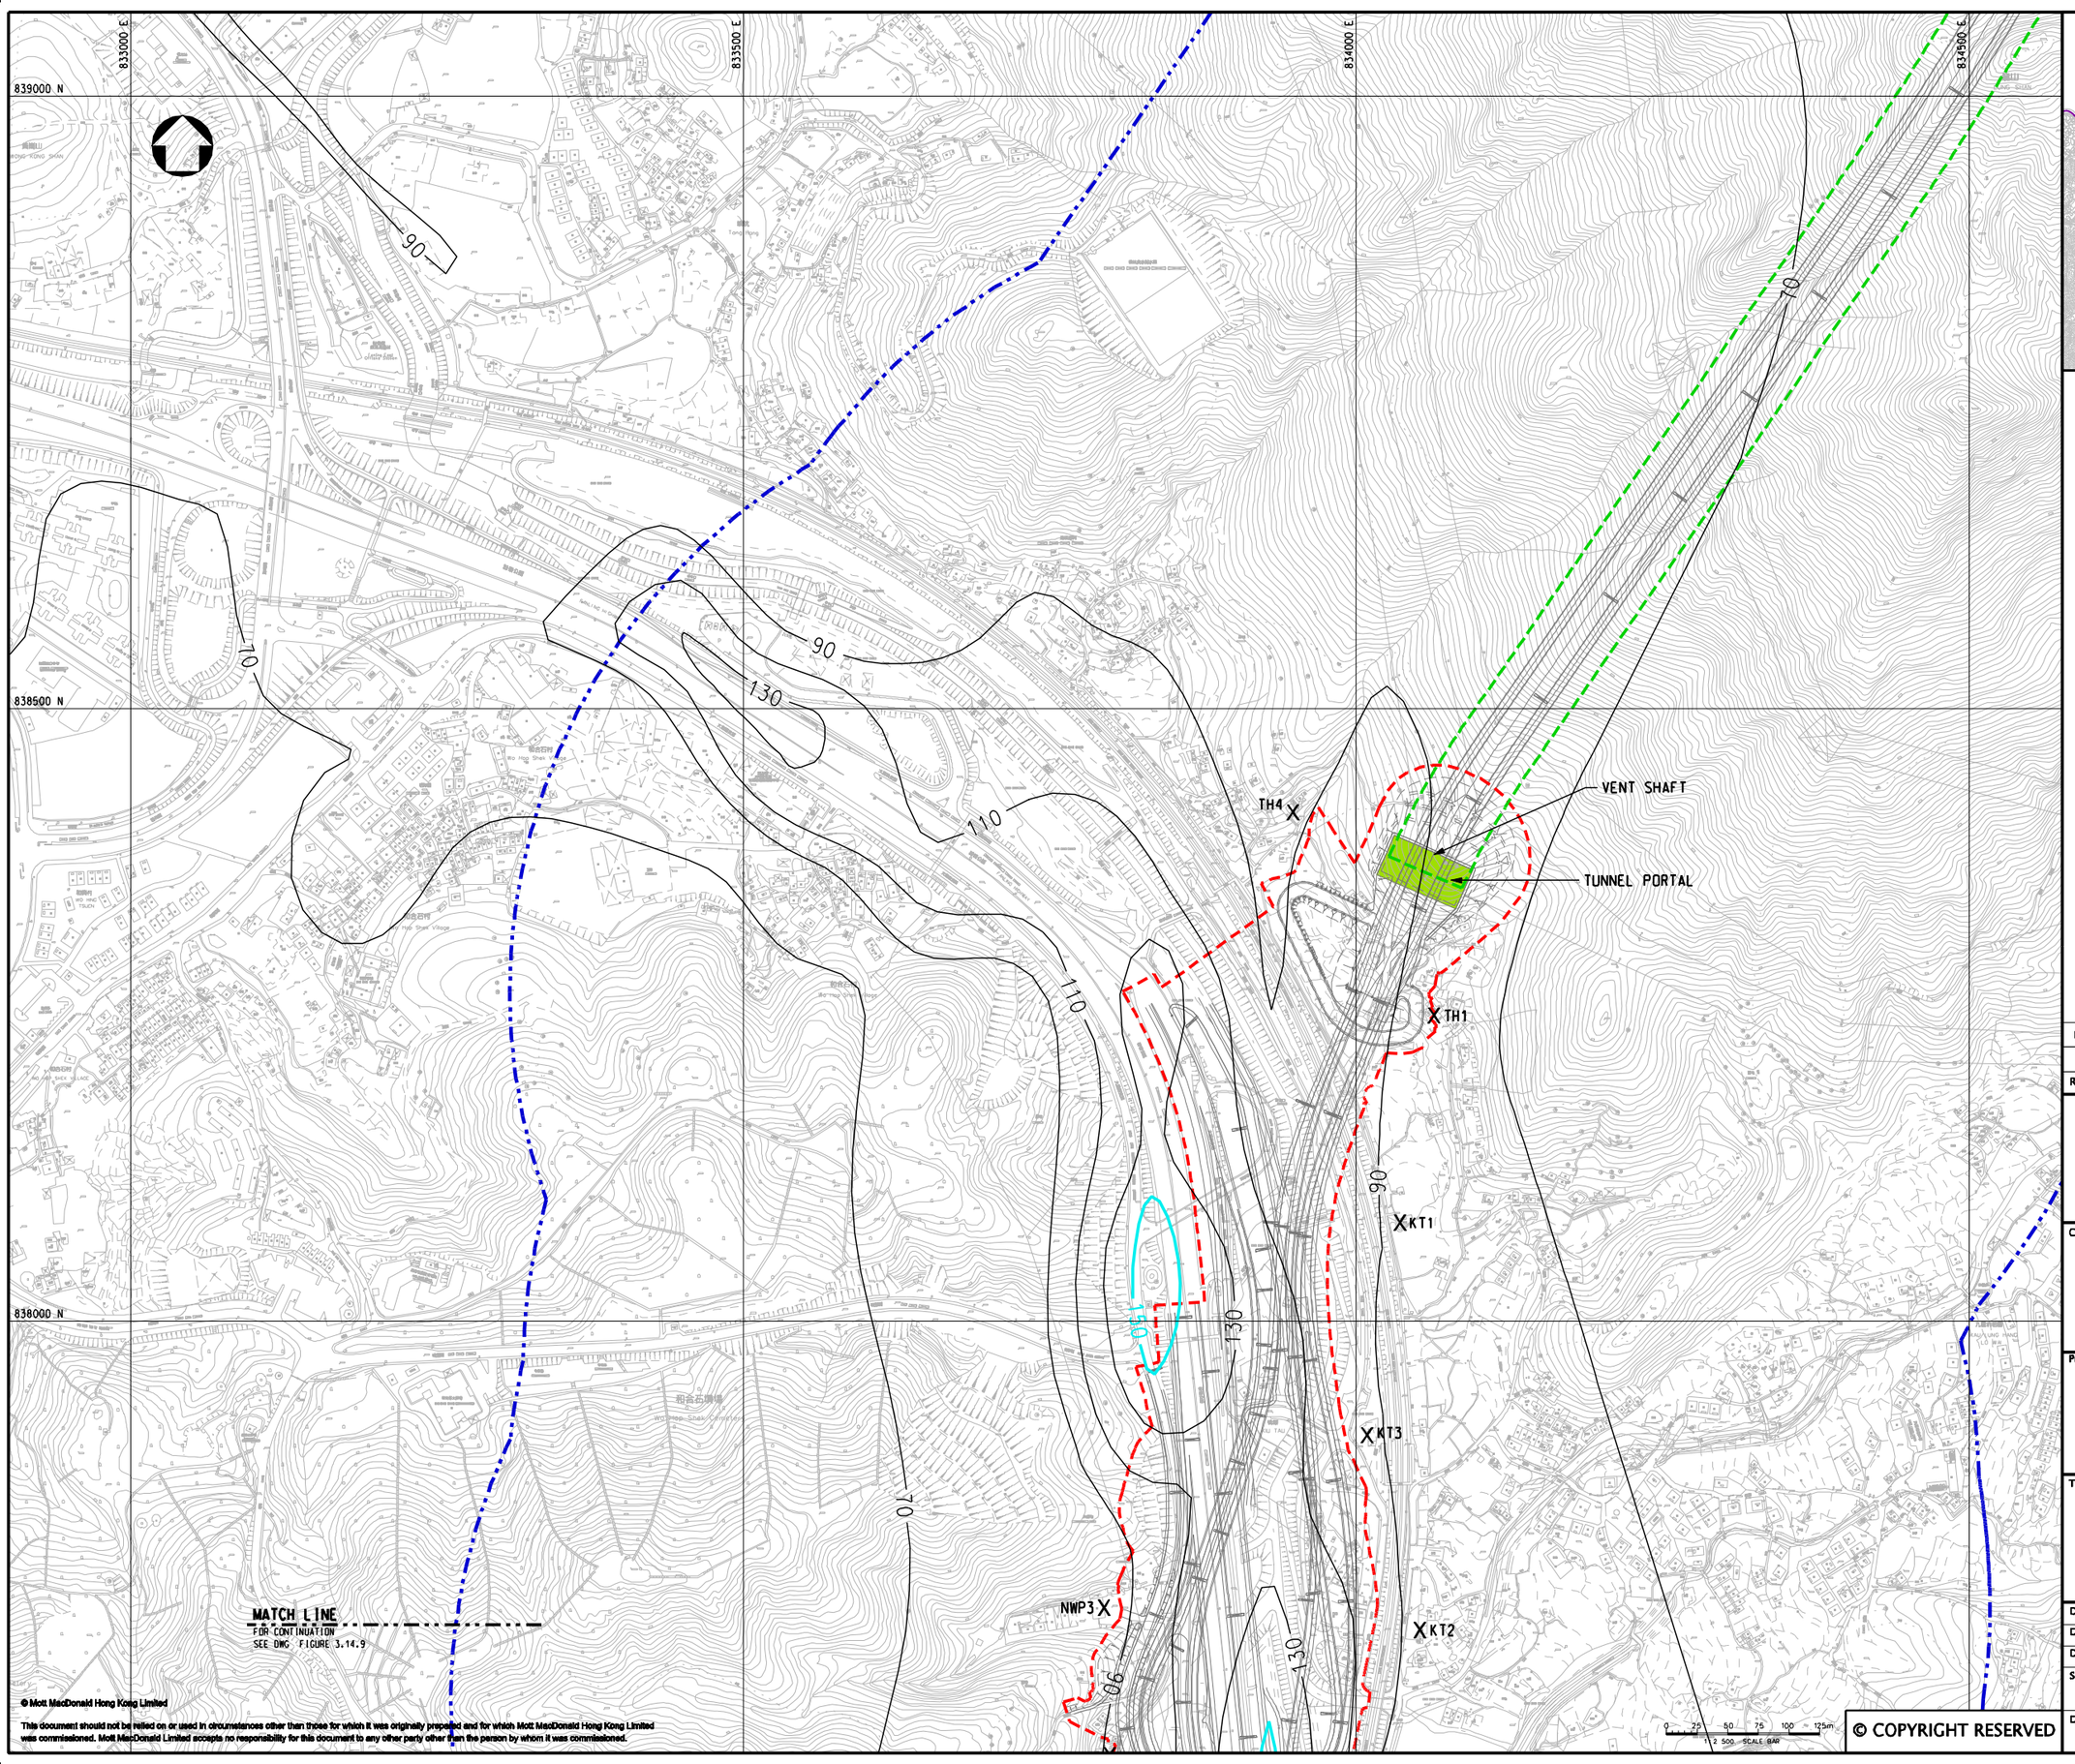

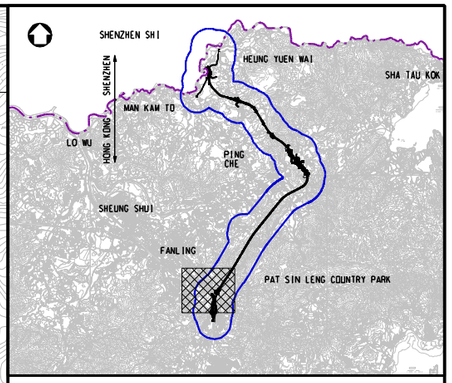

KEY PLAN
SCALE 1:100000

LEGEND:

- 500m ASSESSMENT AREA
- TENTATIVE WORKS AREA
- TUNNEL SECTION
- PROPOSED TUNNEL VENTILATION BUILDING
- X AIR SENSITIVE RECEIVERS COMPLIED WITH AQO CRITERIA.
- AQO CRITERIA

Rev	Date	Drawn	Description	Ch'k'd	App'd
P2	NOV 10	MMH	GENERAL REVISION	DC	HT
P1	OCT 10	MMH	FIRST ISSUE	DC	HT

Mott MacDonald
20/F Two Landmark East
100 How Ming Street
Kwun Tong, Kowloon
Hong Kong
T +852 2828 5757
F +852 2827 1823
W www.mottmac.com.hk

Client

CEDD
CIVIL ENGINEERING AND DEVELOPMENT DEPARTMENT

Project

AGREEMENT NO. CE45/2008(CE)
LIANTANG/HEUNG YUEN WAI BOUNDARY CONTROL POINT AND ASSOCIATED WORKS

Title

CUMULATIVE RESULT - CONTOUR OF DAILY NO_2 CONCENTRATION ($\mu g/m^3$) AT 1.5m ABOVE GROUND DURING OPERATIONAL PHASE FOR FANLING (STABILITY CLASS F)

(SHEET 1 OF 2)

Designed	HC		Eng.Chk.	EC	
Drawn	MING		Coordination	EC	
Dwg.Chk.	HC		Approved	HT	
Scale at A1 1:2500		Project 255228			Status PRE
		CAD file j:\255228\report\env\eia\0105\FIG 3-14.8.dgn			
Drawing No FIGURE 3.14.8					Rev P2

© Mott MacDonald Hong Kong Limited
This document should not be relied on or used in circumstances other than those for which it was originally prepared and for which Mott MacDonald Hong Kong Limited was commissioned. Mott MacDonald Limited accepts no responsibility for this document to any other party other than the person by whom it was commissioned.
© COPYRIGHT RESERVED

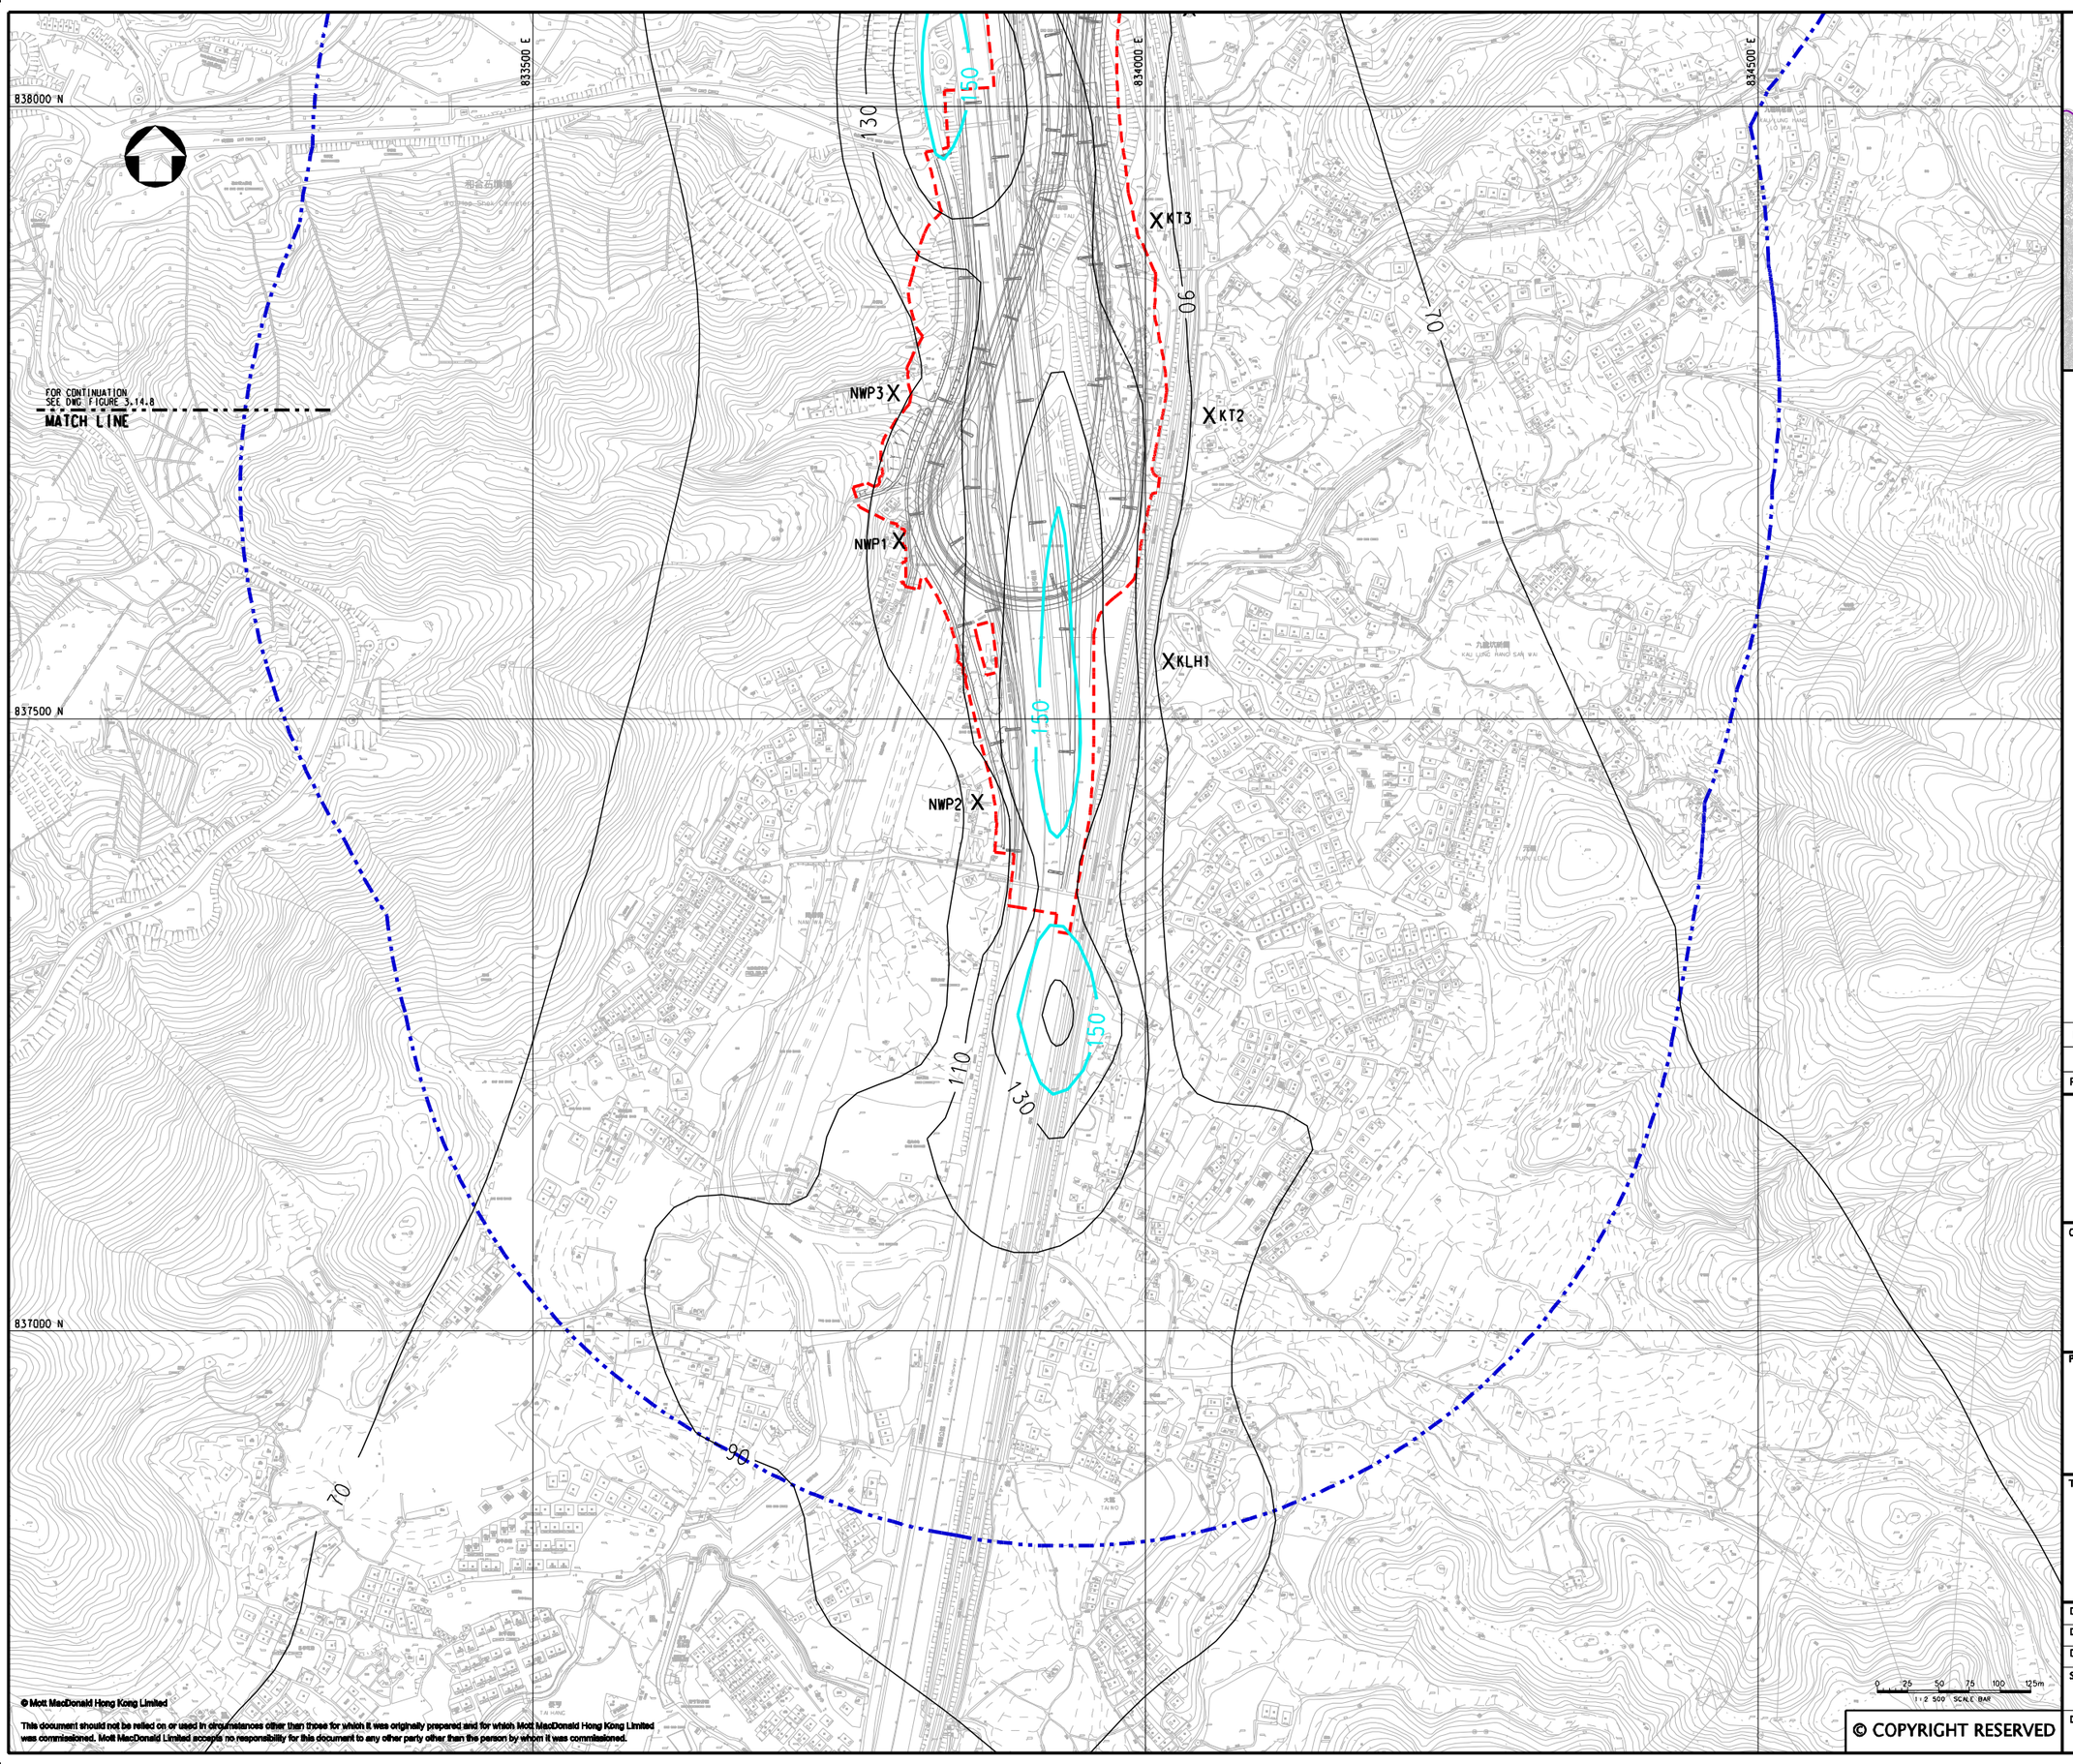

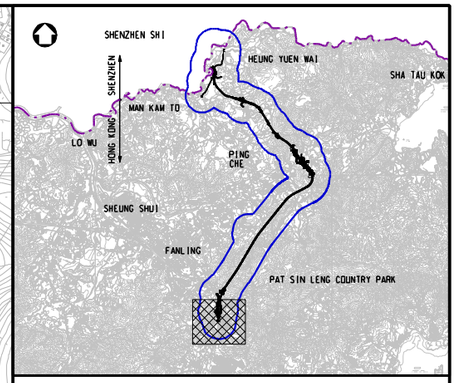

KEY PLAN
SCALE 1:100000

LEGEND:

- 500m ASSESSMENT AREA
- TENTATIVE WORKS AREA
- X AIR SENSITIVE RECEIVERS COMPLIED WITH AQO CRITERIA.
- AQO CRITERIA

Rev	Date	Drawn	Description	Ch'k'd	App'd
P2	NOV 10	MMH	GENERAL REVISION	DC	HT
P1	OCT 10	MMH	FIRST ISSUE	DC	HT

Mott MacDonald
20/F Two Landmark East
100 How Ming Street
Kwun Tong, Kowloon
Hong Kong
T +852 2828 5757
F +852 2827 1823
W www.mottmac.com.hk

Client

CEDD
CIVIL ENGINEERING AND DEVELOPMENT DEPARTMENT

Project

AGREEMENT NO. CE45/2008(CE)
LIANTANG/HEUNG YUEN WAI BOUNDARY CONTROL POINT AND ASSOCIATED WORKS

Title

CUMULATIVE RESULT - CONTOUR OF DAILY NO_2 CONCENTRATION ($\mu g/m^3$) AT 1.5m ABOVE GROUND DURING OPERATIONAL PHASE FOR FANLING (STABILITY CLASS F)

(SHEET 2 OF 2)

Designed	HC		Eng.Chk.	EC	
Drawn	MING		Coordination	EC	
Dwg.Chk.	HC		Approved	HT	
Scale at A1 1:2500		Project 255228			Status PRE
		CAD file j:\255228\report\env\elo\DIMS\FIG 3-14.9.dgn			
Drawing No FIGURE 3.14.9					Rev P2

© COPYRIGHT RESERVED
© Mott MacDonald Hong Kong Limited
This document should not be relied on or used in circumstances other than those for which it was originally prepared and for which Mott MacDonald Hong Kong Limited was commissioned. Mott MacDonald Limited accepts no responsibility for this document to any other party other than the person by whom it was commissioned.

833500 E
834000 E
834500 E
846500 N
846000 N
845500 N
SHENZHEN BCP
SEWAGE TREATMENT FACILITY
BDG1
TYHP
TYH
60
65
75
70
深圳市
SHENZHEN SHI
MATCH LINE
FOR CONTINUATION
SEE DWG FIGURE 3.15.2
1:2 500 / SCALE BAR
0 25 50 75 100 125m

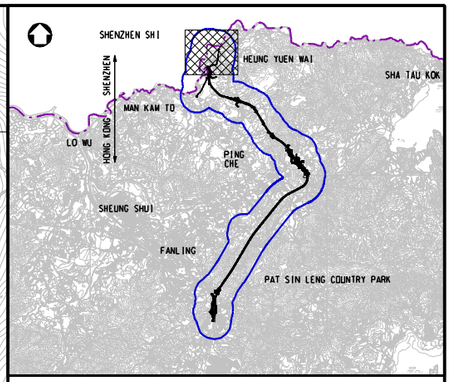

KEY PLAN
SCALE 1:100000

LEGEND:

- BOUNDARY OF HKSAR
- 500m ASSESSMENT AREA
- TENTATIVE WORKS AREA
- X AIR SENSITIVE RECEIVERS COMPLIED WITH AQO CRITERIA.

Rev	Date	Drawn	Description	Ch'k'd	App'd
P2	NOV 10	MMH	GENERAL REVISION	DC	HT
P1	OCT 10	MMH	FIRST ISSUE	DC	HT

Mott MacDonald
20/F Two Landmark East
100 How Ming Street
Kwun Tong, Kowloon
Hong Kong
T +852 2828 5757
F +852 2827 1823
W www.mottmac.com.hk

Client

CEDD
CIVIL ENGINEERING AND DEVELOPMENT DEPARTMENT

Project

AGREEMENT NO. CE45/2008(CE)
LIANTANG/HEUNG YUEN WAI BOUNDARY CONTROL POINT AND ASSOCIATED WORKS

Title

CUMULATIVE RESULT - CONTOUR OF DAILY RSP CONCENTRATION ($\mu g/m^3$) AT 1.5m ABOVE GROUND DURING OPERATIONAL PHASE FOR NORTHERN SECTION (STABILITY CLASS F)
(SHEET 1 OF 4)

Designed	HC		Eng.Chk.	EC	
Drawn	MING		Coordination	EC	
Dwg.Chk.	HC		Approved	HT	

Scale at A1: 1:2500
Project: 255228
CAD file: J:\255228\report\env\eia\DIR5\FIG 3-15J.dgn
Status: PRE
Drawing No: FIGURE 3.15.1
Rev: P2

© Mott MacDonald Hong Kong Limited

This document should not be relied on or used in circumstances other than those for which it was originally prepared and for which Mott MacDonald Hong Kong Limited was commissioned. Mott MacDonald Limited accepts no responsibility for this document to any other party other than the person by whom it was commissioned.

© COPYRIGHT RESERVED

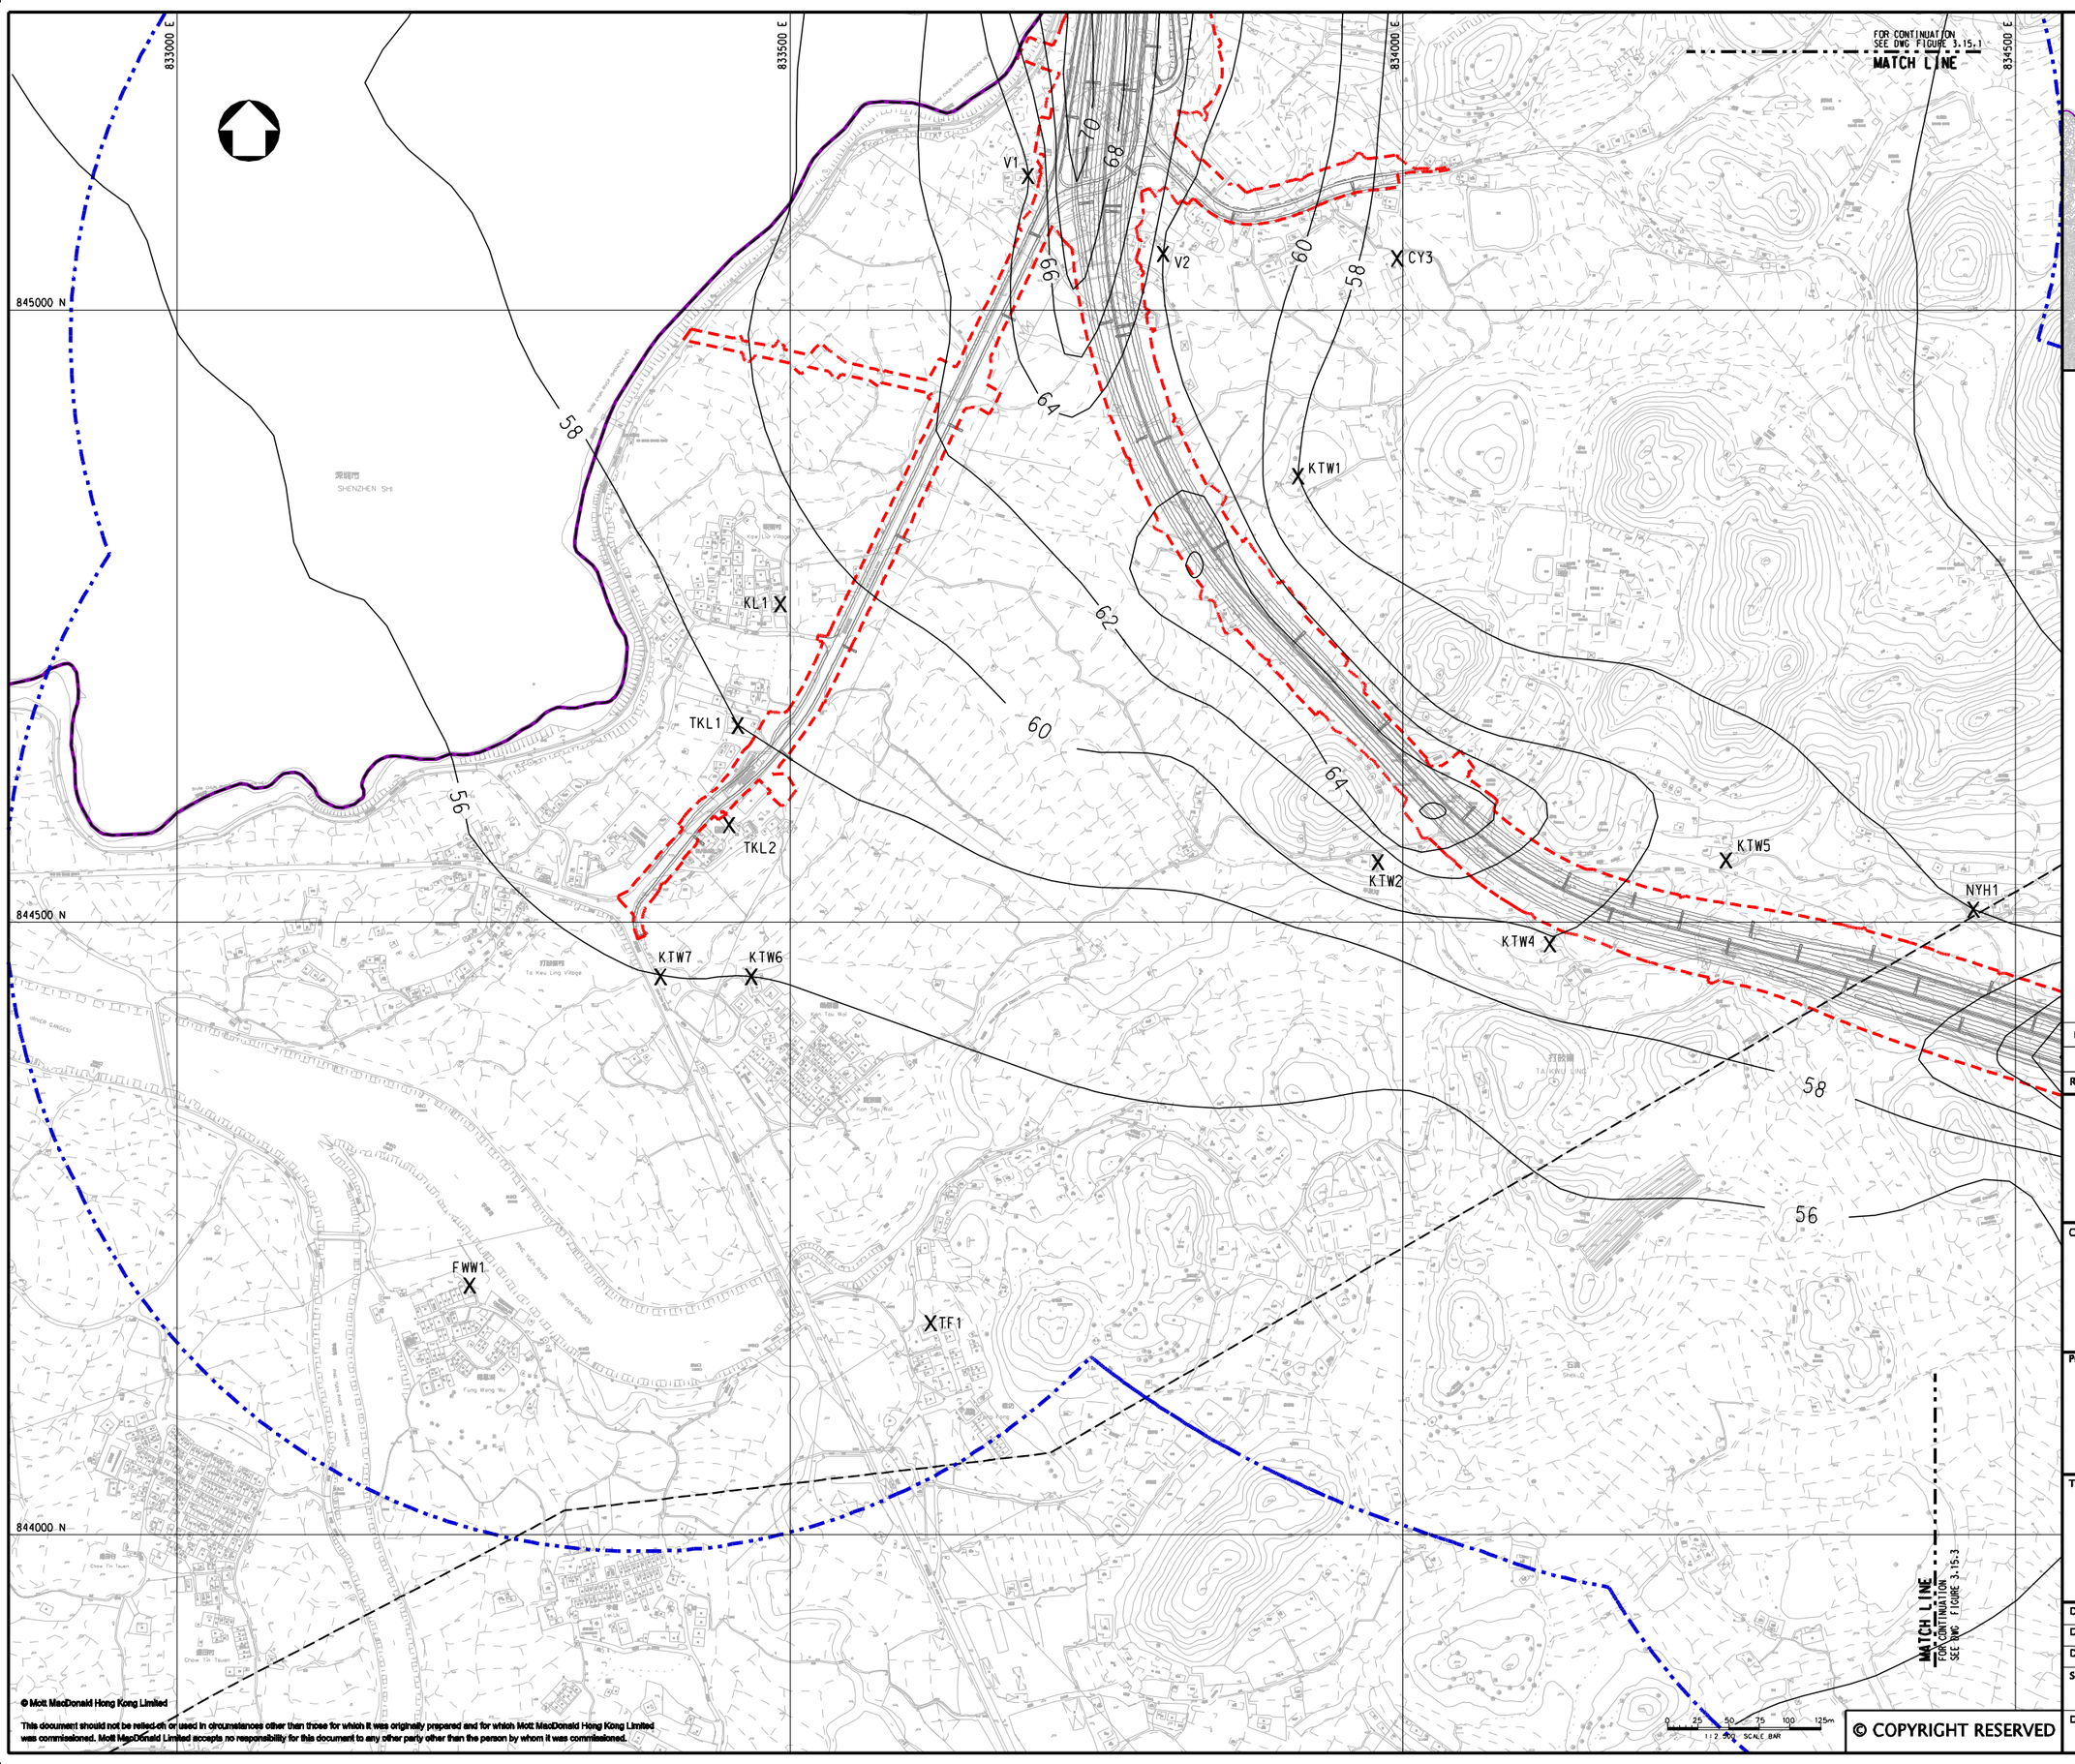

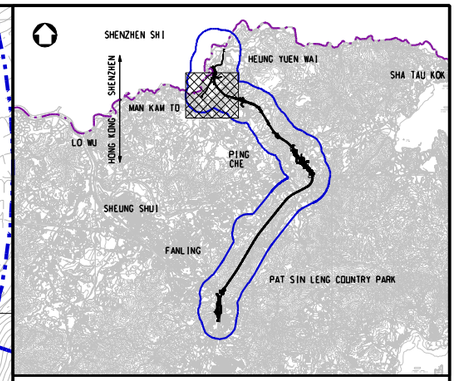

KEY PLAN
SCALE 1:100000

LEGEND:

- BOUNDARY OF HKSAR
- 500m ASSESSMENT AREA
- TENTATIVE WORKS AREA
- X AIR SENSITIVE RECEIVERS COMPLIED WITH AOD CRITERIA.

Rev	Date	Drawn	Description	Ch'k'd	App'd
P2	NOV 10	MMH	GENERAL REVISION	DC	HT
P1	OCT 10	MMH	FIRST ISSUE	DC	HT

Mott MacDonald
20/F Two Landmark East
100 How Ming Street
Kwun Tong, Kowloon
Hong Kong
T +852 2828 5757
F +852 2827 1823
W www.mottmac.com.hk

Client

CEDD
CIVIL ENGINEERING AND DEVELOPMENT DEPARTMENT

Project

AGREEMENT NO. CE45/2008(CE)
LIANTANG/HEUNG YUEN WAI BOUNDARY CONTROL POINT AND ASSOCIATED WORKS

Title

CUMULATIVE RESULT - CONTOUR OF DAILY RSP CONCENTRATION ($\mu g/m^3$) AT 1.5m ABOVE GROUND DURING OPERATIONAL PHASE FOR NORTHERN SECTION (STABILITY CLASS F)

(SHEET 2 OF 4)

Designed	HC		Eng.Chk.	EC	
Drawn	MING		Coordination	EC	
Dwg.Chk.	HC		Approved	HT	

Scale at A1: 1:2500
Project: 255228
CAD file: J:\255228\report\env\eia\DIR5\FIG 3-15.2.dgn
Status: PRE
Drawing No: FIGURE 3.15.2
Rev: P2

© Mott MacDonald Hong Kong Limited
This document should not be relied on or used in circumstances other than those for which it was originally prepared and for which Mott MacDonald Hong Kong Limited was commissioned. Mott MacDonald Limited accepts no responsibility for this document to any other party other than the person by whom it was commissioned.
© COPYRIGHT RESERVED

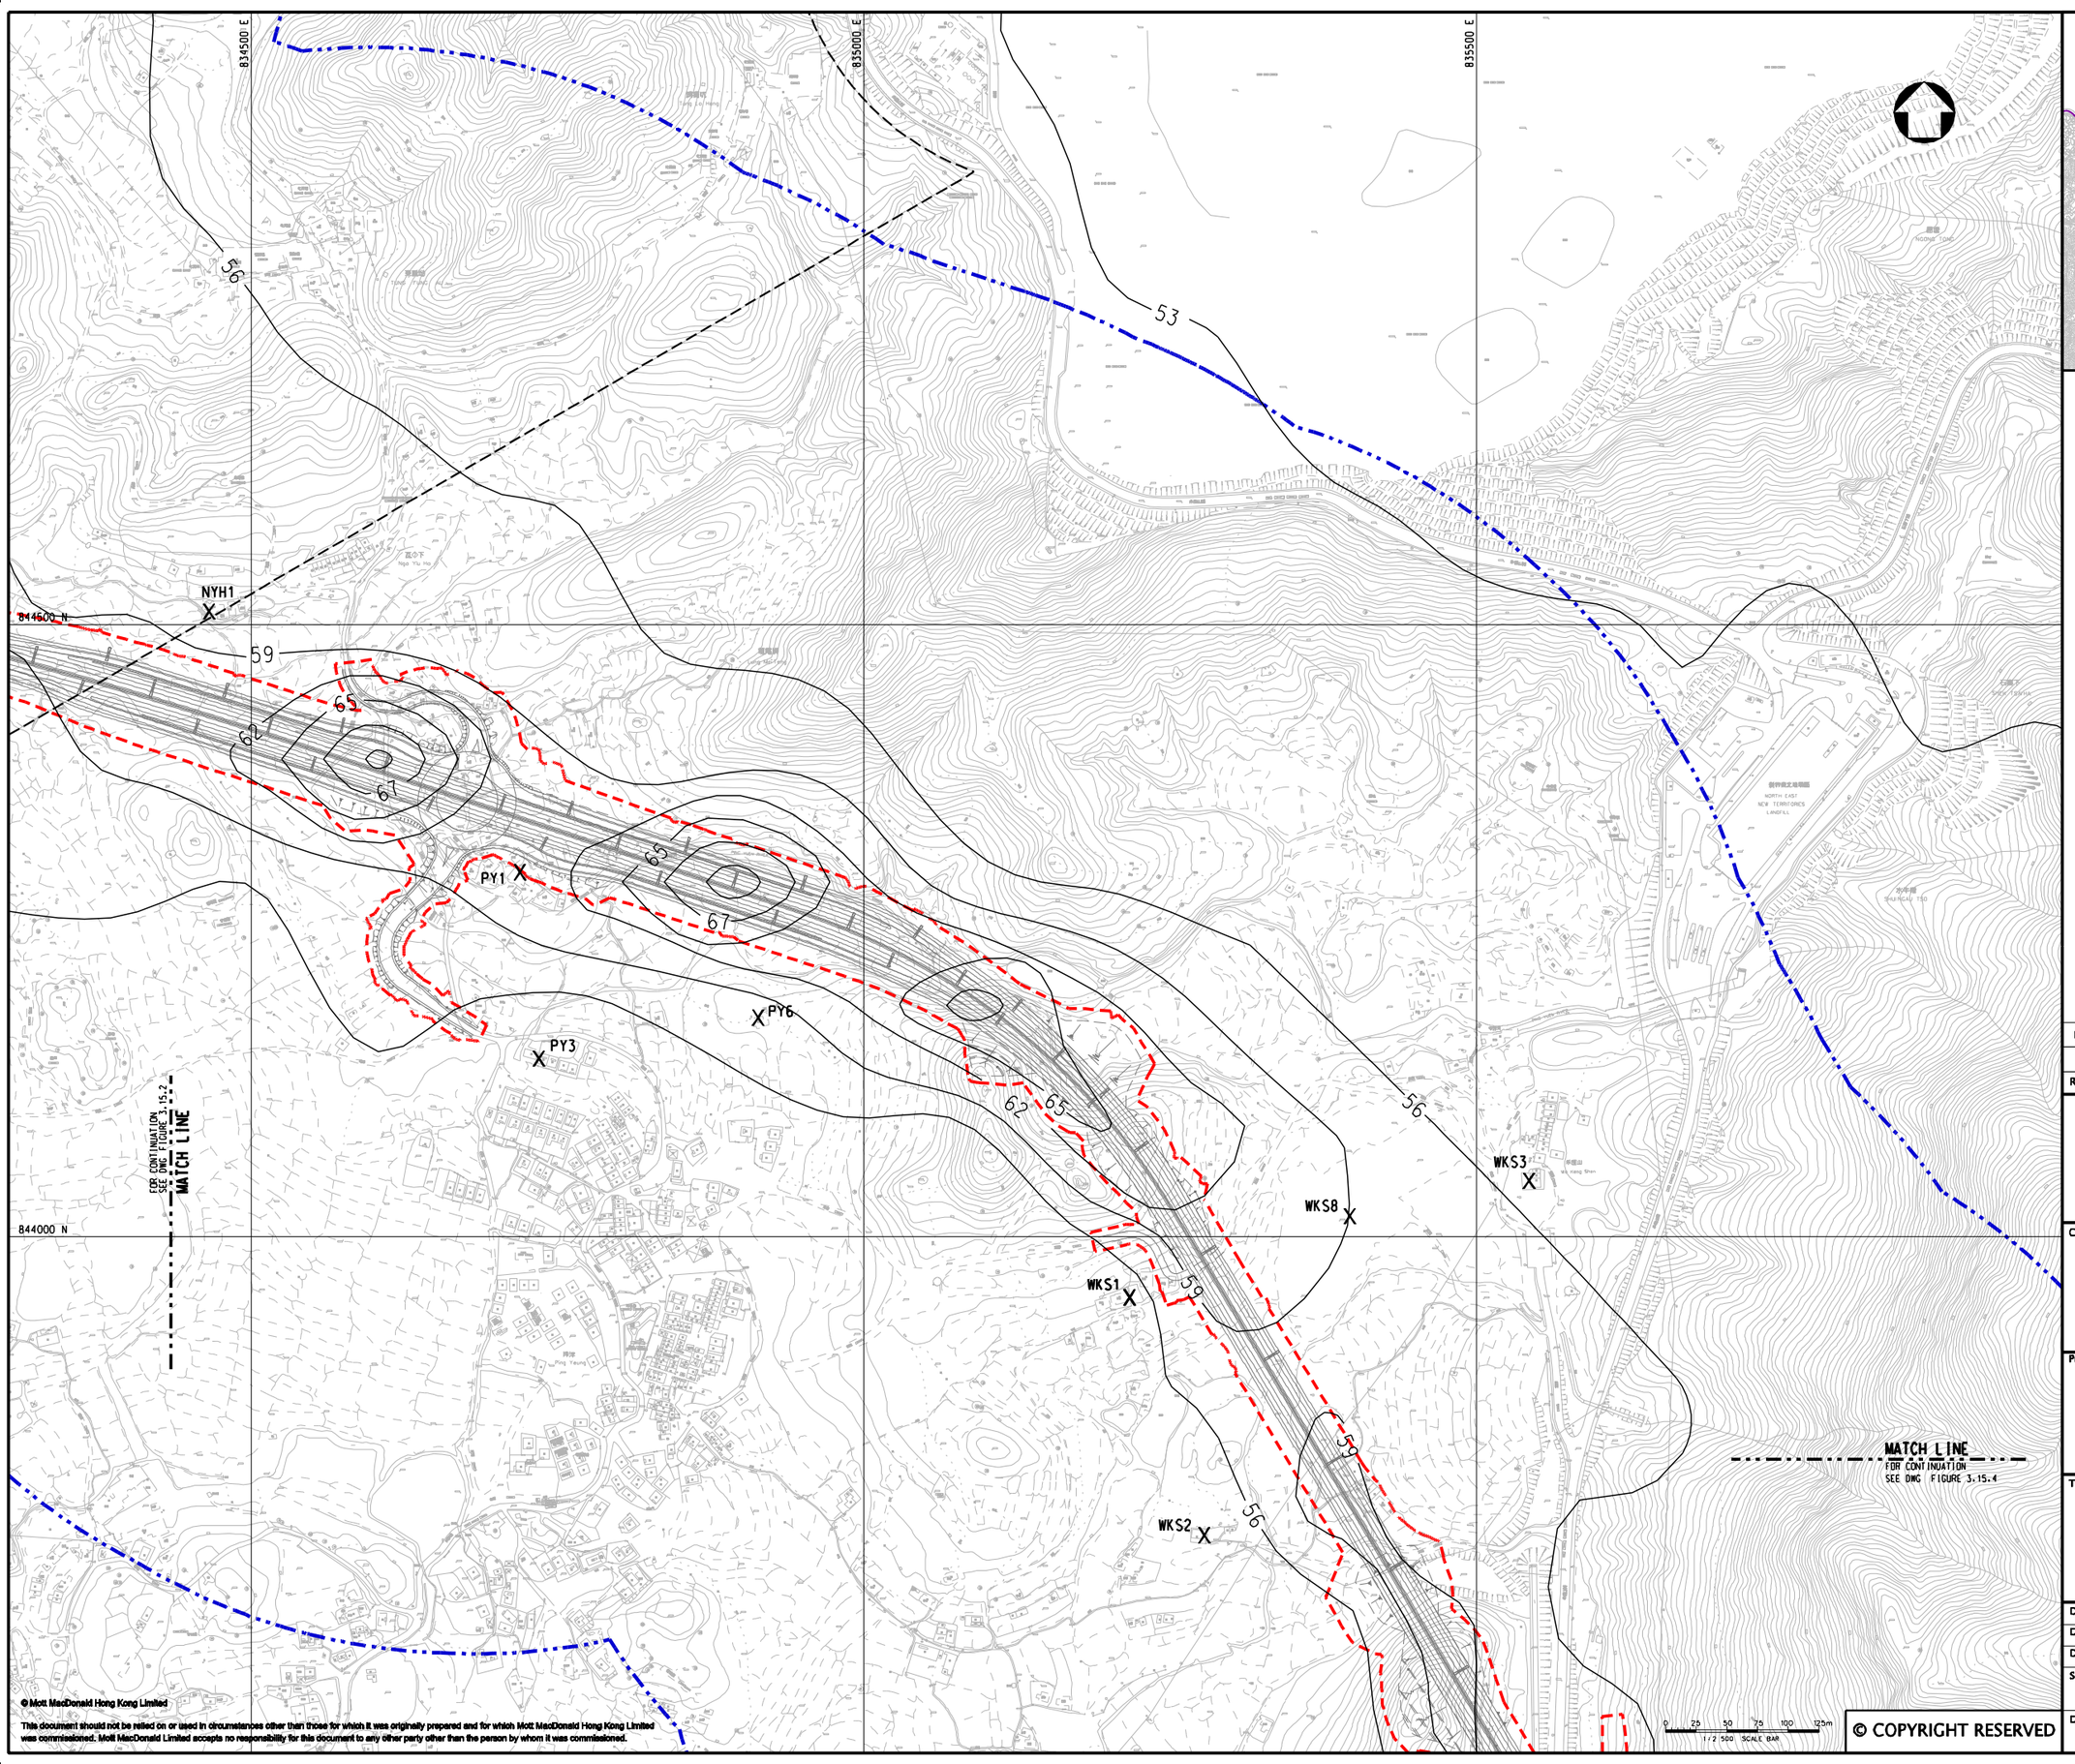

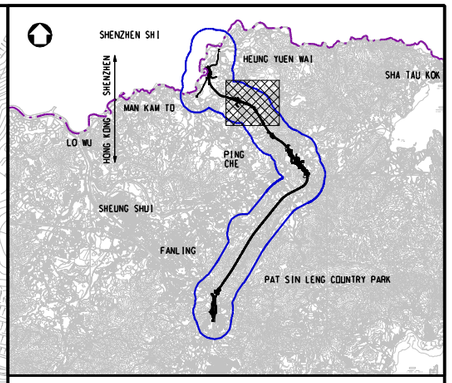

KEY PLAN
SCALE 1:100000

LEGEND:

- 500m ASSESSMENT AREA
- TENTATIVE WORKS AREA
- X AIR SENSITIVE RECEIVERS COMPLIED WITH AQO CRITERIA.

Rev	Date	Drawn	Description	Ch'k'd	App'd
P2	NOV 10	MMH	GENERAL REVISION	DC	HT
P1	OCT 10	MMH	FIRST ISSUE	DC	HT

Mott MacDonald
20/F Two Landmark East
100 How Ming Street
Kwun Tong, Kowloon
Hong Kong
T +852 2828 5757
F +852 2827 1823
W www.mottmac.com.hk

Client

CEDD
CIVIL ENGINEERING AND DEVELOPMENT DEPARTMENT

Project

AGREEMENT NO. CE45/2008(CE)
LIANTANG/HEUNG YUEN WAI BOUNDARY CONTROL POINT AND ASSOCIATED WORKS

Title

CUMULATIVE RESULT - CONTOUR OF DAILY RSP CONCENTRATION ($\mu g/m^3$) AT 1.5m ABOVE GROUND DURING OPERATIONAL PHASE FOR NORTHERN SECTION (STABILITY CLASS F)

(SHEET 3 OF 4)

Designed	HC		Eng.Chk.	EC	
Drawn	MING		Coordination	EC	
Dwg.Chk.	HC		Approved	HT	

Scale at A1	Project 255228	Status
1:2500	CAD file j:\255228\report\env\eia\DIR5\FIG 3-15.3.dgn	PRE
Drawing No FIGURE 3.15.3		Rev P2

© Mott MacDonald Hong Kong Limited
This document should not be relied on or used in circumstances other than those for which it was originally prepared and for which Mott MacDonald Hong Kong Limited was commissioned. Mott MacDonald Limited accepts no responsibility for this document to any other party other than the person by whom it was commissioned.
© COPYRIGHT RESERVED

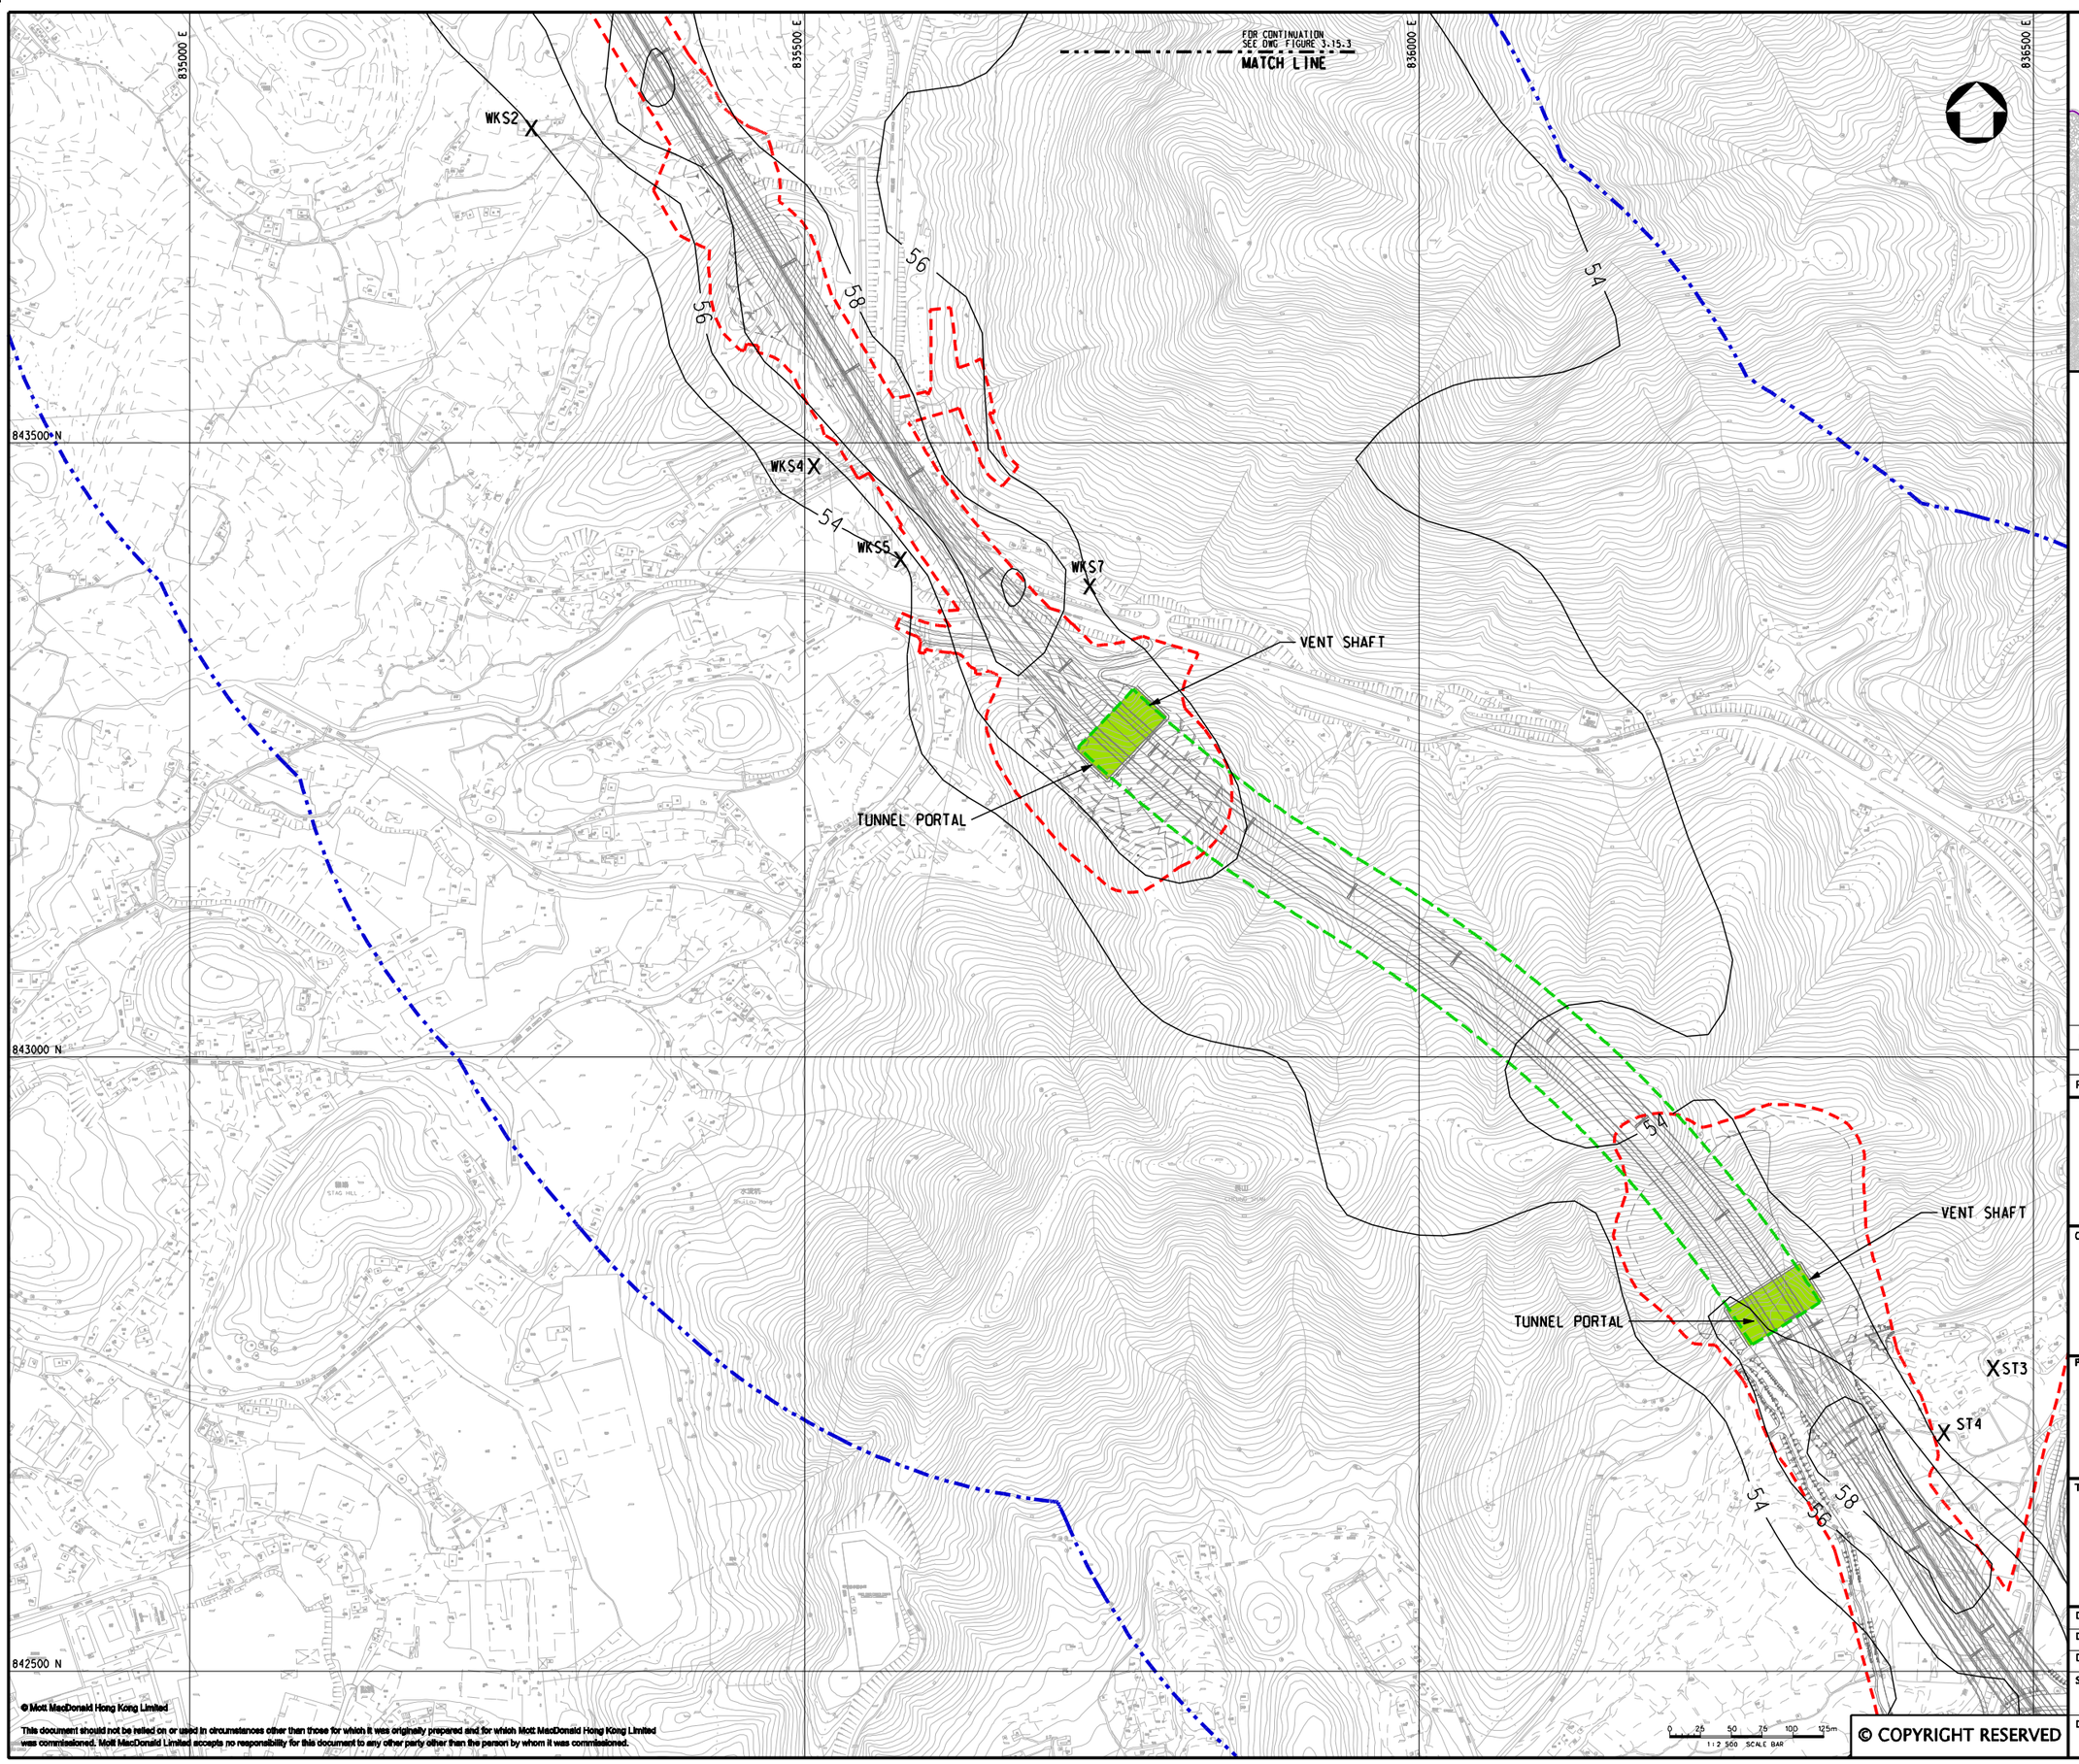

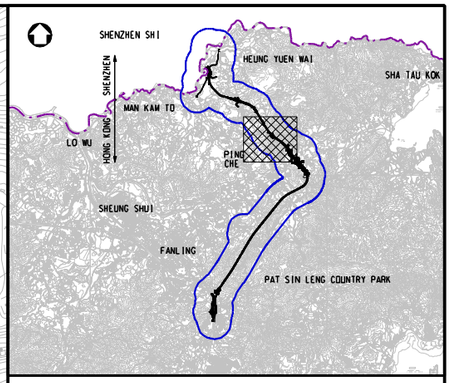

KEY PLAN
SCALE 1:100000

LEGEND:

- 500m ASSESSMENT AREA
- TENTATIVE WORKS AREA
- TUNNEL SECTION
- PROPOSED TUNNEL VENTILATION BUILDING
- X AIR SENSITIVE RECEIVERS COMPLIED WITH AQO CRITERIA.

Rev	Date	Drawn	Description	Ch'k'd	App'd
P2	NOV 10	MMH	GENERAL REVISION	DC	HT
P1	OCT 10	MMH	FIRST ISSUE	DC	HT

Mott MacDonald
20/F Two Landmark East
100 How Ming Street
Kwun Tong, Kowloon
Hong Kong
T +852 2828 5757
F +852 2827 1823
W www.mottmac.com.hk

Client

CEDD
CIVIL ENGINEERING AND DEVELOPMENT DEPARTMENT

Project

AGREEMENT NO. CE45/2008(CE)
LIANTANG/HEUNG YUEN WAI BOUNDARY CONTROL POINT AND ASSOCIATED WORKS

Title

CUMULATIVE RESULT - CONTOUR OF DAILY RSP CONCENTRATION ($\mu g/m^3$) AT 1.5m ABOVE GROUND DURING OPERATIONAL PHASE FOR NORTHERN SECTION (STABILITY CLASS F)

(SHEET 4 OF 4)

Designed	HC		Eng.Chk.	EC	
Drawn	MING		Coordination	EC	
Dwg.Chk.	HC		Approved	HT	

Scale at A1: 1:2500
Project: 255228
CAD file: j:\255228\report\env\eia\DIR5\FIG 3-15.4.dgn
Status: PRE
Drawing No: FIGURE 3.15.4
Rev: P2

© COPYRIGHT RESERVED
© Mott MacDonald Hong Kong Limited
This document should not be relied on or used in circumstances other than those for which it was originally prepared and for which Mott MacDonald Hong Kong Limited was commissioned. Mott MacDonald Limited accepts no responsibility for this document to any other party other than the person by whom it was commissioned.


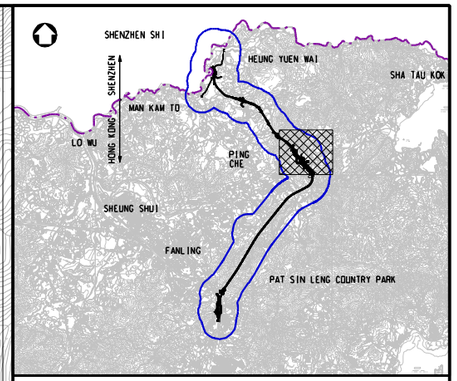

KEY PLAN
SCALE 1:100000

LEGEND:

- 500m ASSESSMENT AREA
- TENTATIVE WORKS AREA
- TUNNEL SECTION
- PROPOSED TUNNEL VENTILATION BUILDING
- X AIR SENSITIVE RECEIVERS COMPLIED WITH AOD CRITERIA.

Rev	Date	Drawn	Description	Ch'k'd	App'd
P2	NOV 10	MMH	GENERAL REVISION	DC	HT
P1	OCT 10	MMH	FIRST ISSUE	DC	HT

Mott MacDonald
20/F Two Landmark East
100 How Ming Street
Kwun Tong, Kowloon
Hong Kong
T +852 2828 5757
F +852 2827 1823
W www.mottmac.com.hk

Client
CEDD
CIVIL ENGINEERING AND DEVELOPMENT DEPARTMENT

Project
AGREEMENT NO. CE45/2008(CE)
LIANTANG/HEUNG YUEN WAI BOUNDARY CONTROL POINT AND ASSOCIATED WORKS

Title
CUMULATIVE RESULT - CONTOUR OF DAILY RSP CONCENTRATION ($\mu g/m^3$) AT 1.5m ABOVE GROUND DURING OPERATIONAL PHASE FOR LOI TUNG (STABILITY CLASS F)
(SHEET 1 OF 2)

Designed	HC		Eng.Chk.	EC	
Drawn	MING		Coordination	EC	
Dwg.Chk.	HC		Approved	HT	

Scale at A1 1:2500
Project 255228
CAD file j:\255228\report\env\eia\OIR5\FIG 3-15.5.dgn
Status PRE
Drawing No FIGURE 3.15.5
Rev P2

© COPYRIGHT RESERVED
© Mott MacDonald Hong Kong Limited
This document should not be relied on or used in circumstances other than those for which it was originally prepared and for which Mott MacDonald Hong Kong Limited was commissioned. Mott MacDonald Limited accepts no responsibility for this document to any other party other than the person by whom it was commissioned.

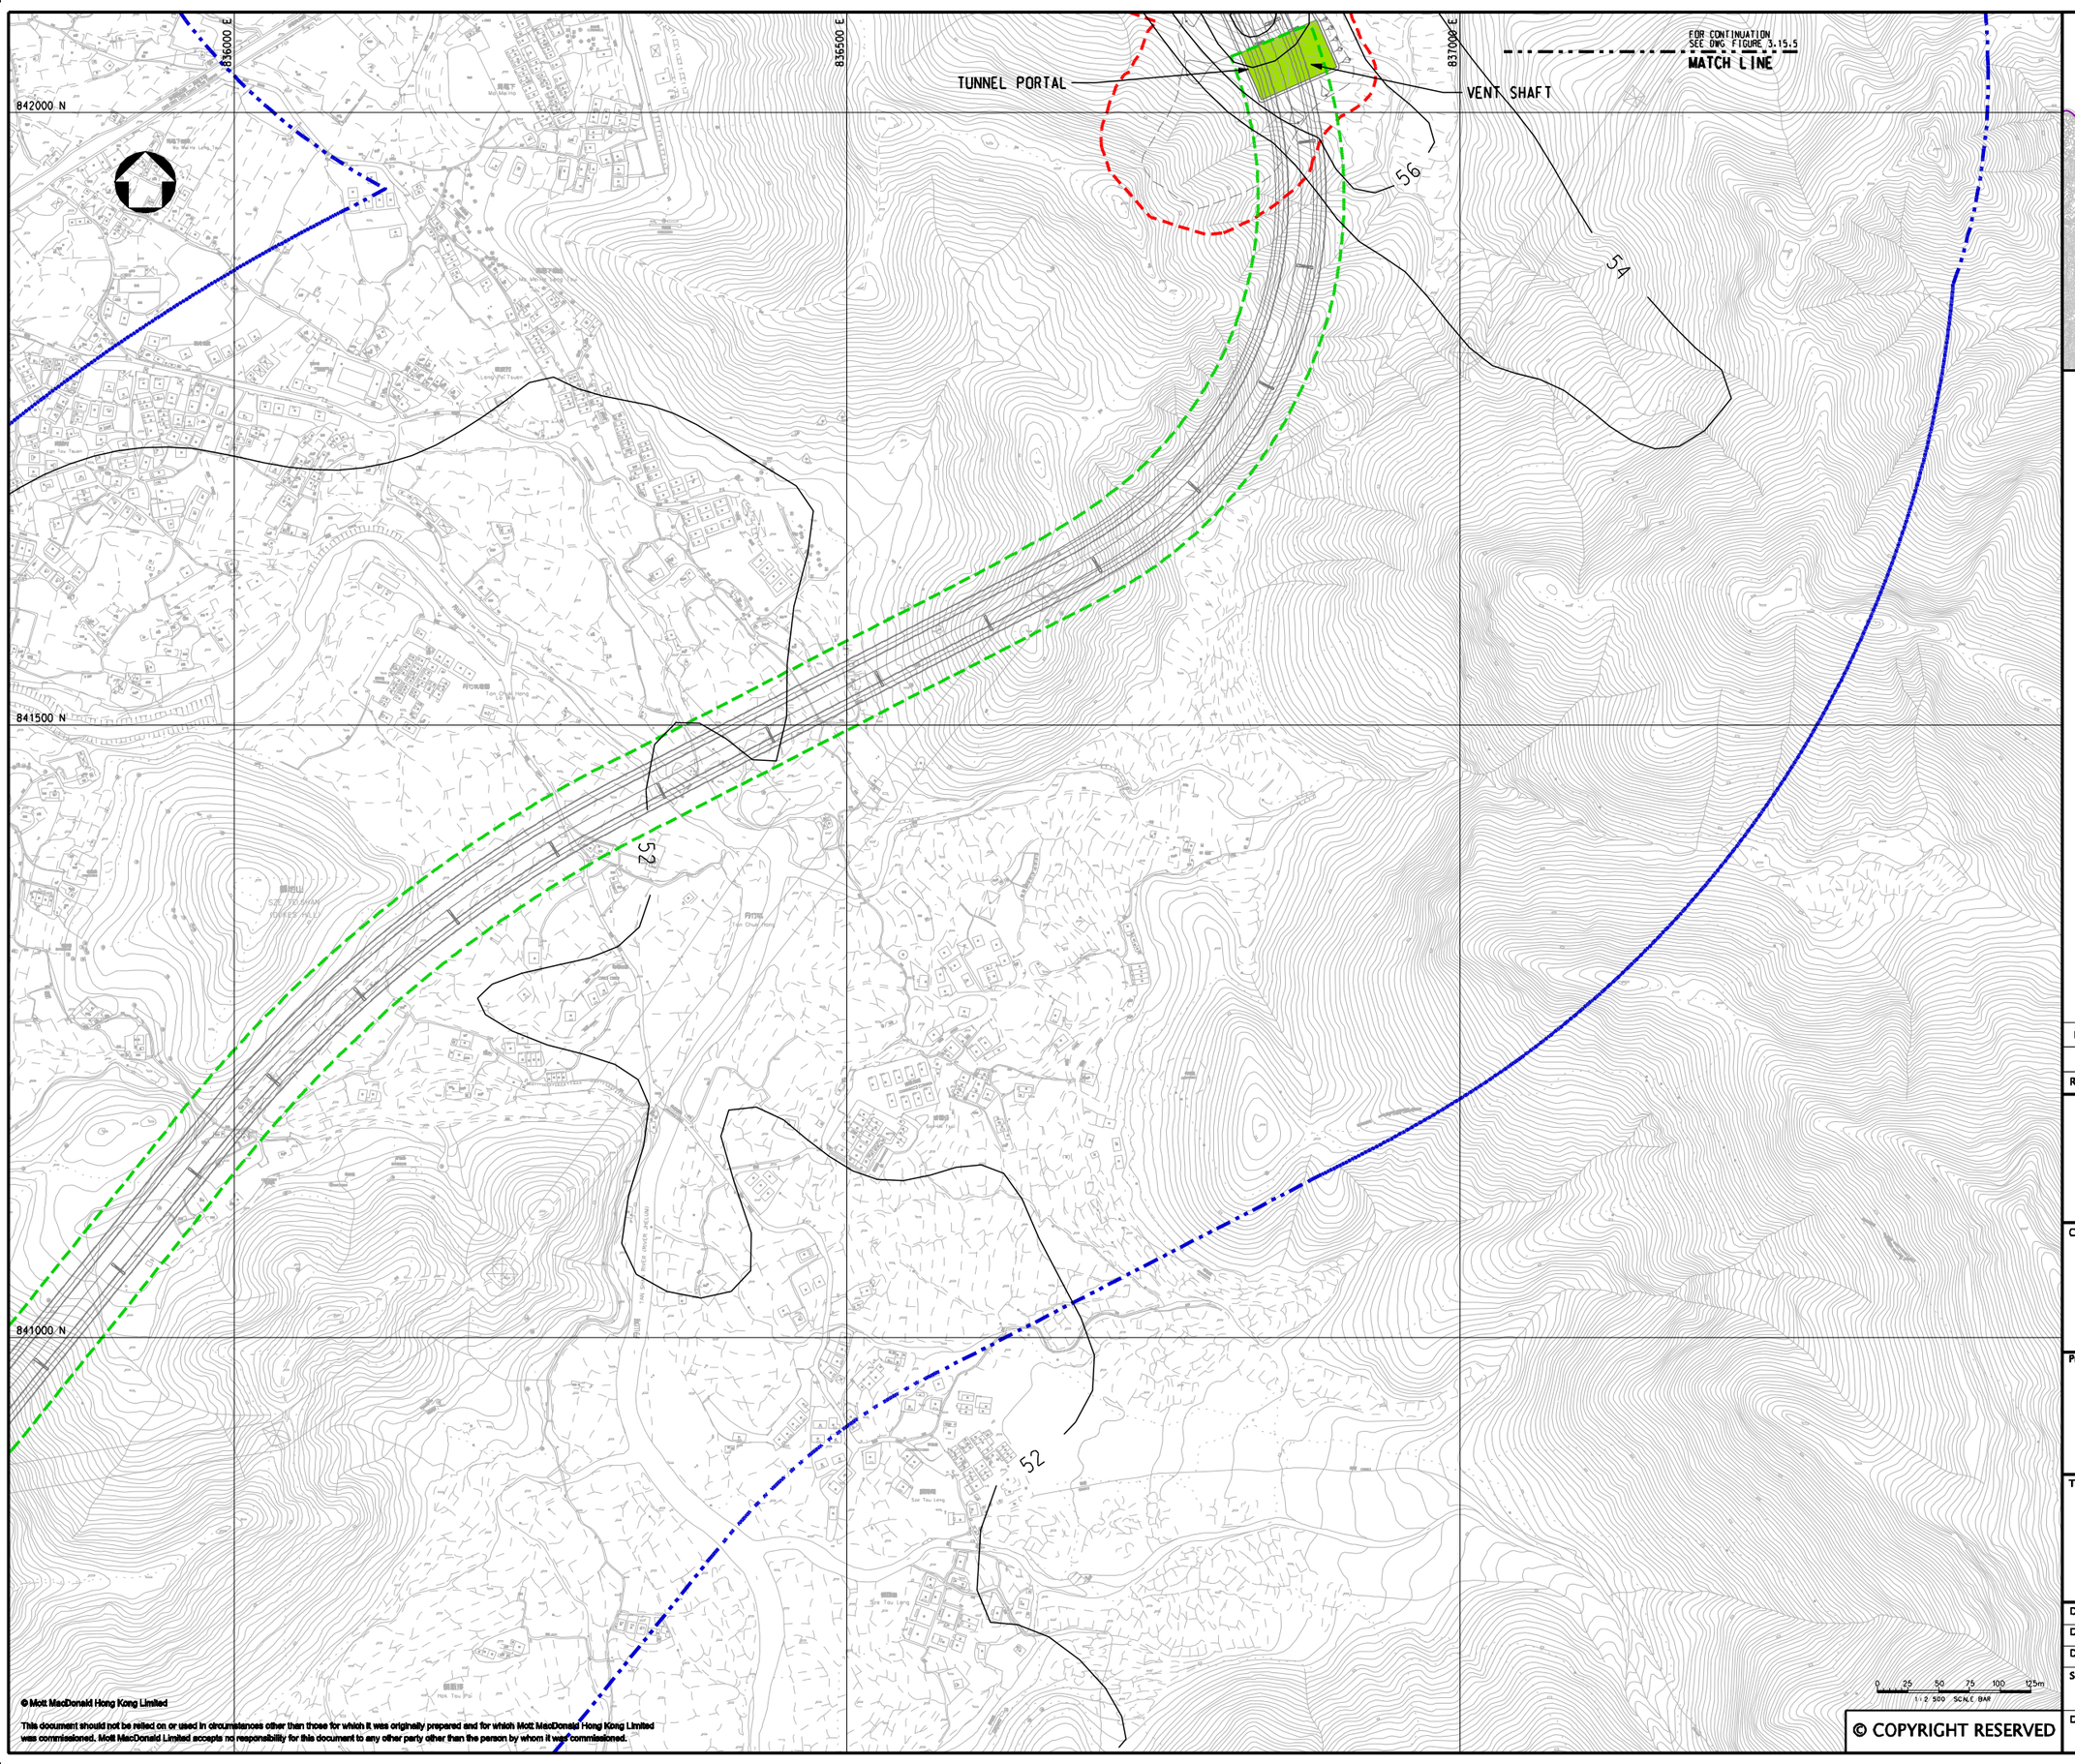

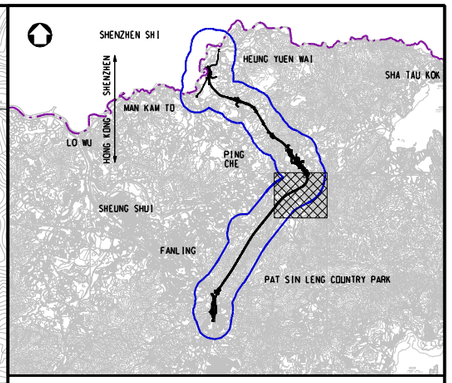

KEY PLAN
SCALE 1:100000

LEGEND:

- 500m ASSESSMENT AREA
- TENTATIVE WORKS AREA
- TUNNEL SECTION
- PROPOSED TUNNEL VENTILATION BUILDING

Rev	Date	Drawn	Description	Ch'k'd	App'd
P2	NOV 10	MMH	GENERAL REVISION	DC	HT
P1	OCT 10	MMH	FIRST ISSUE	DC	HT

Mott MacDonald
20/F Two Landmark East
100 How Ming Street
Kwun Tong, Kowloon
Hong Kong
T +852 2828 5757
F +852 2827 1823
W www.mottmac.com.hk

Client

CEDD
CIVIL ENGINEERING AND DEVELOPMENT DEPARTMENT

Project

AGREEMENT NO. CE45/2008(CE)
LIANTANG/HEUNG YUEN WAI BOUNDARY CONTROL POINT AND ASSOCIATED WORKS

Title

CUMULATIVE RESULT - CONTOUR OF DAILY RSP CONCENTRATION ($\mu g/m^3$) AT 1.5m ABOVE GROUND DURING OPERATIONAL PHASE FOR LOI TUNG (STABILITY CLASS F)

(SHEET 2 OF 2)

Designed	HC		Eng.Chk.	EC	
Drawn	MING		Coordination	EC	
Dwg.Chk.	HC		Approved	HT	
Scale at A1	1:2500	Project	255228		Status PRE
		CAD file	j:\255228\report\env\eia\DIR5\FIG 3-15.6.dgn		
Drawing No	FIGURE 3.15.6				Rev P2

© COPYRIGHT RESERVED
© Mott MacDonald Hong Kong Limited
This document should not be relied on or used in circumstances other than those for which it was originally prepared and for which Mott MacDonald Hong Kong Limited was commissioned. Mott MacDonald Limited accepts no responsibility for this document to any other party other than the person by whom it was commissioned.

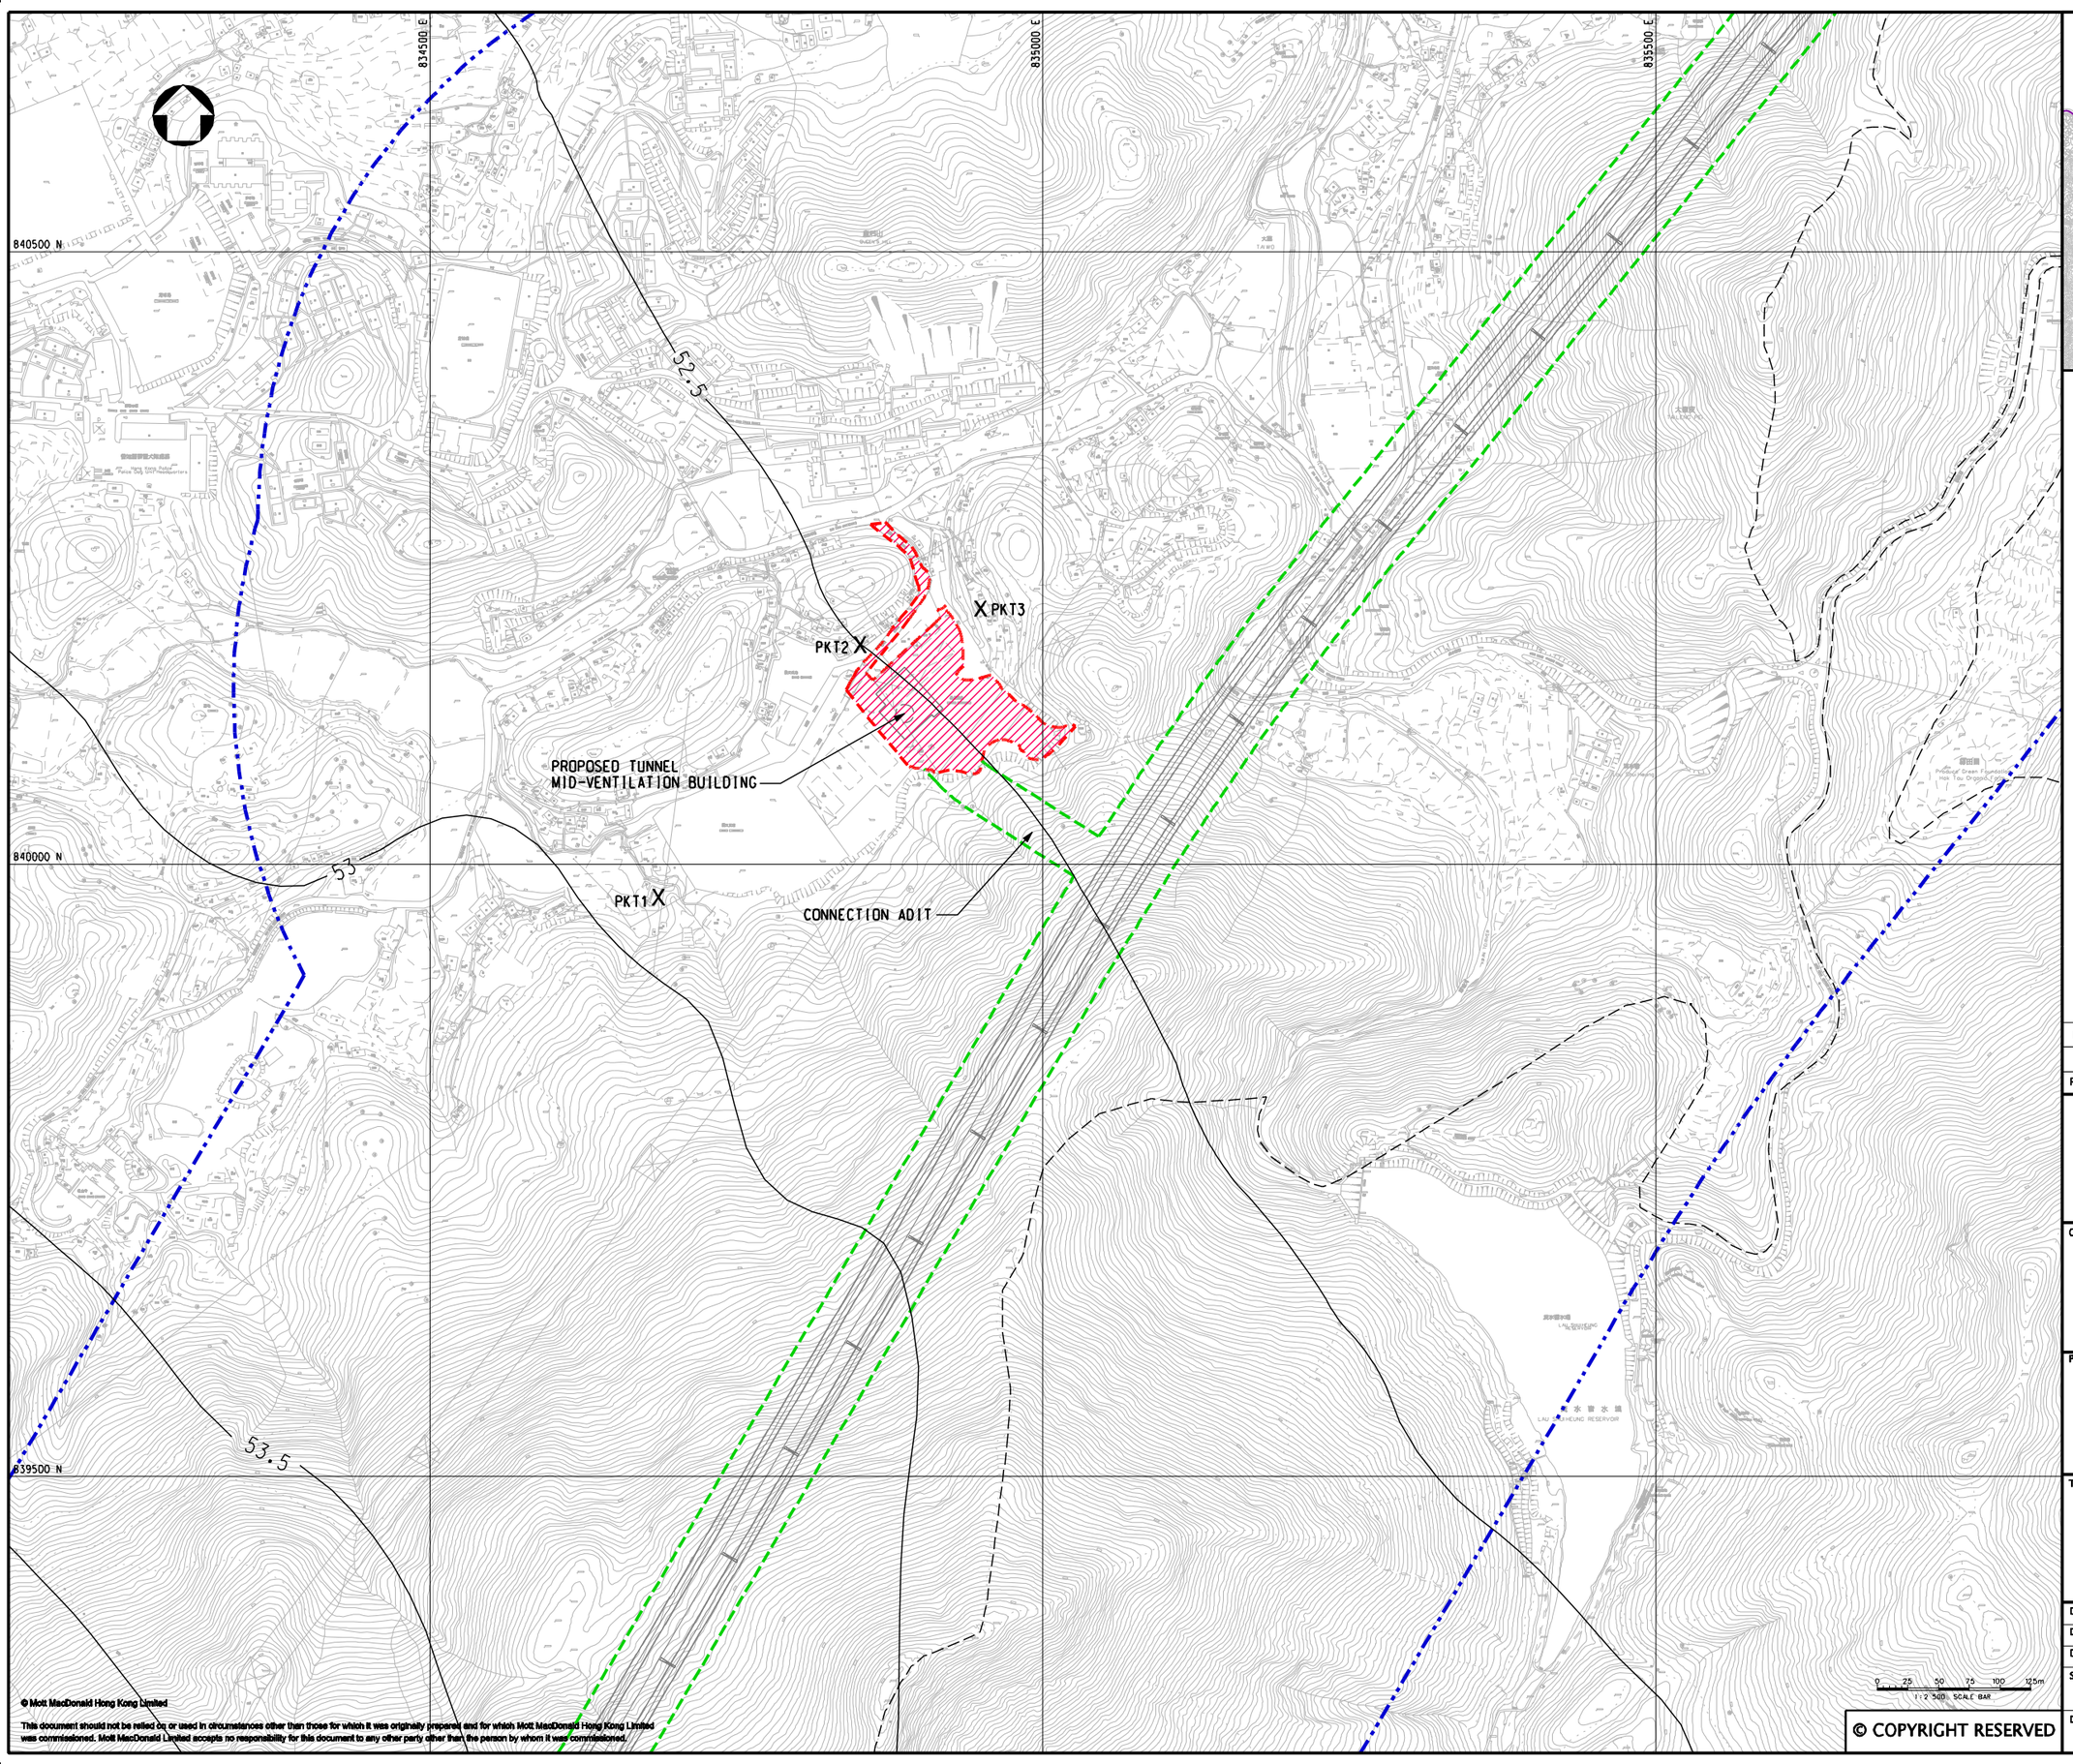

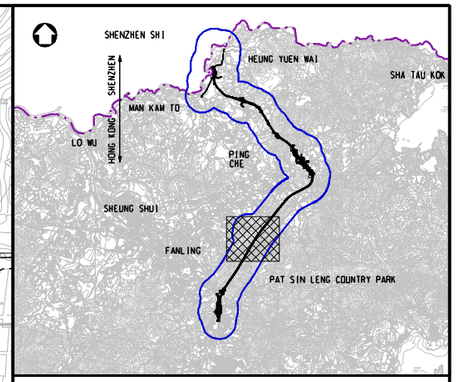

KEY PLAN
SCALE 1:100000

LEGEND:

- 500m ASSESSMENT AREA
- TENTATIVE WORKS AREA
- TUNNEL SECTION
- PROPOSED AREA FOR MID-VENTILATION BUILDING
- X AIR SENSITIVE RECEIVERS COMPLIED WITH AOD CRITERIA.

Rev	Date	Drawn	Description	Ch'k'd	App'd
P2	NOV 10	MMH	GENERAL REVISION	DC	HT
P1	OCT 10	MMH	FIRST ISSUE	DC	HT

Mott MacDonald
20/F Two Landmark East
100 How Ming Street
Kwun Tong, Kowloon
Hong Kong
T +852 2828 5757
F +852 2827 1823
W www.mottmac.com.hk

Client

CEDD CIVIL ENGINEERING AND DEVELOPMENT DEPARTMENT

Project

AGREEMENT NO. CE45/2008(CE)
LIANTANG/HEUNG YUEN WAI BOUNDARY
CONTROL POINT AND ASSOCIATED WORKS

Title

CUMULATIVE RESULT - CONTOUR OF DAILY RSP CONCENTRATION ($\mu g/m^3$) AT 1.5m ABOVE GROUND DURING OPERATIONAL PHASE FOR PO KAK TSAI (STABILITY CLASS F)

Designed	HC		Eng.Chk.	EC	
Drawn	MING		Coordination	EC	
Dwg.Chk.	HC		Approved	HT	
Scale at A1 1:2500		Project 255228			Status PRE
		CAD file j:\255228\report\env\eio\DIR5\FIG 3-15.7.dgn			
Drawing No FIGURE 3.15.7					Rev P2

© COPYRIGHT RESERVED
© Mott MacDonald Hong Kong Limited
This document should not be relied on or used in circumstances other than those for which it was originally prepared and for which Mott MacDonald Hong Kong Limited was commissioned. Mott MacDonald Limited accepts no responsibility for this document to any other party other than the person by whom it was commissioned.

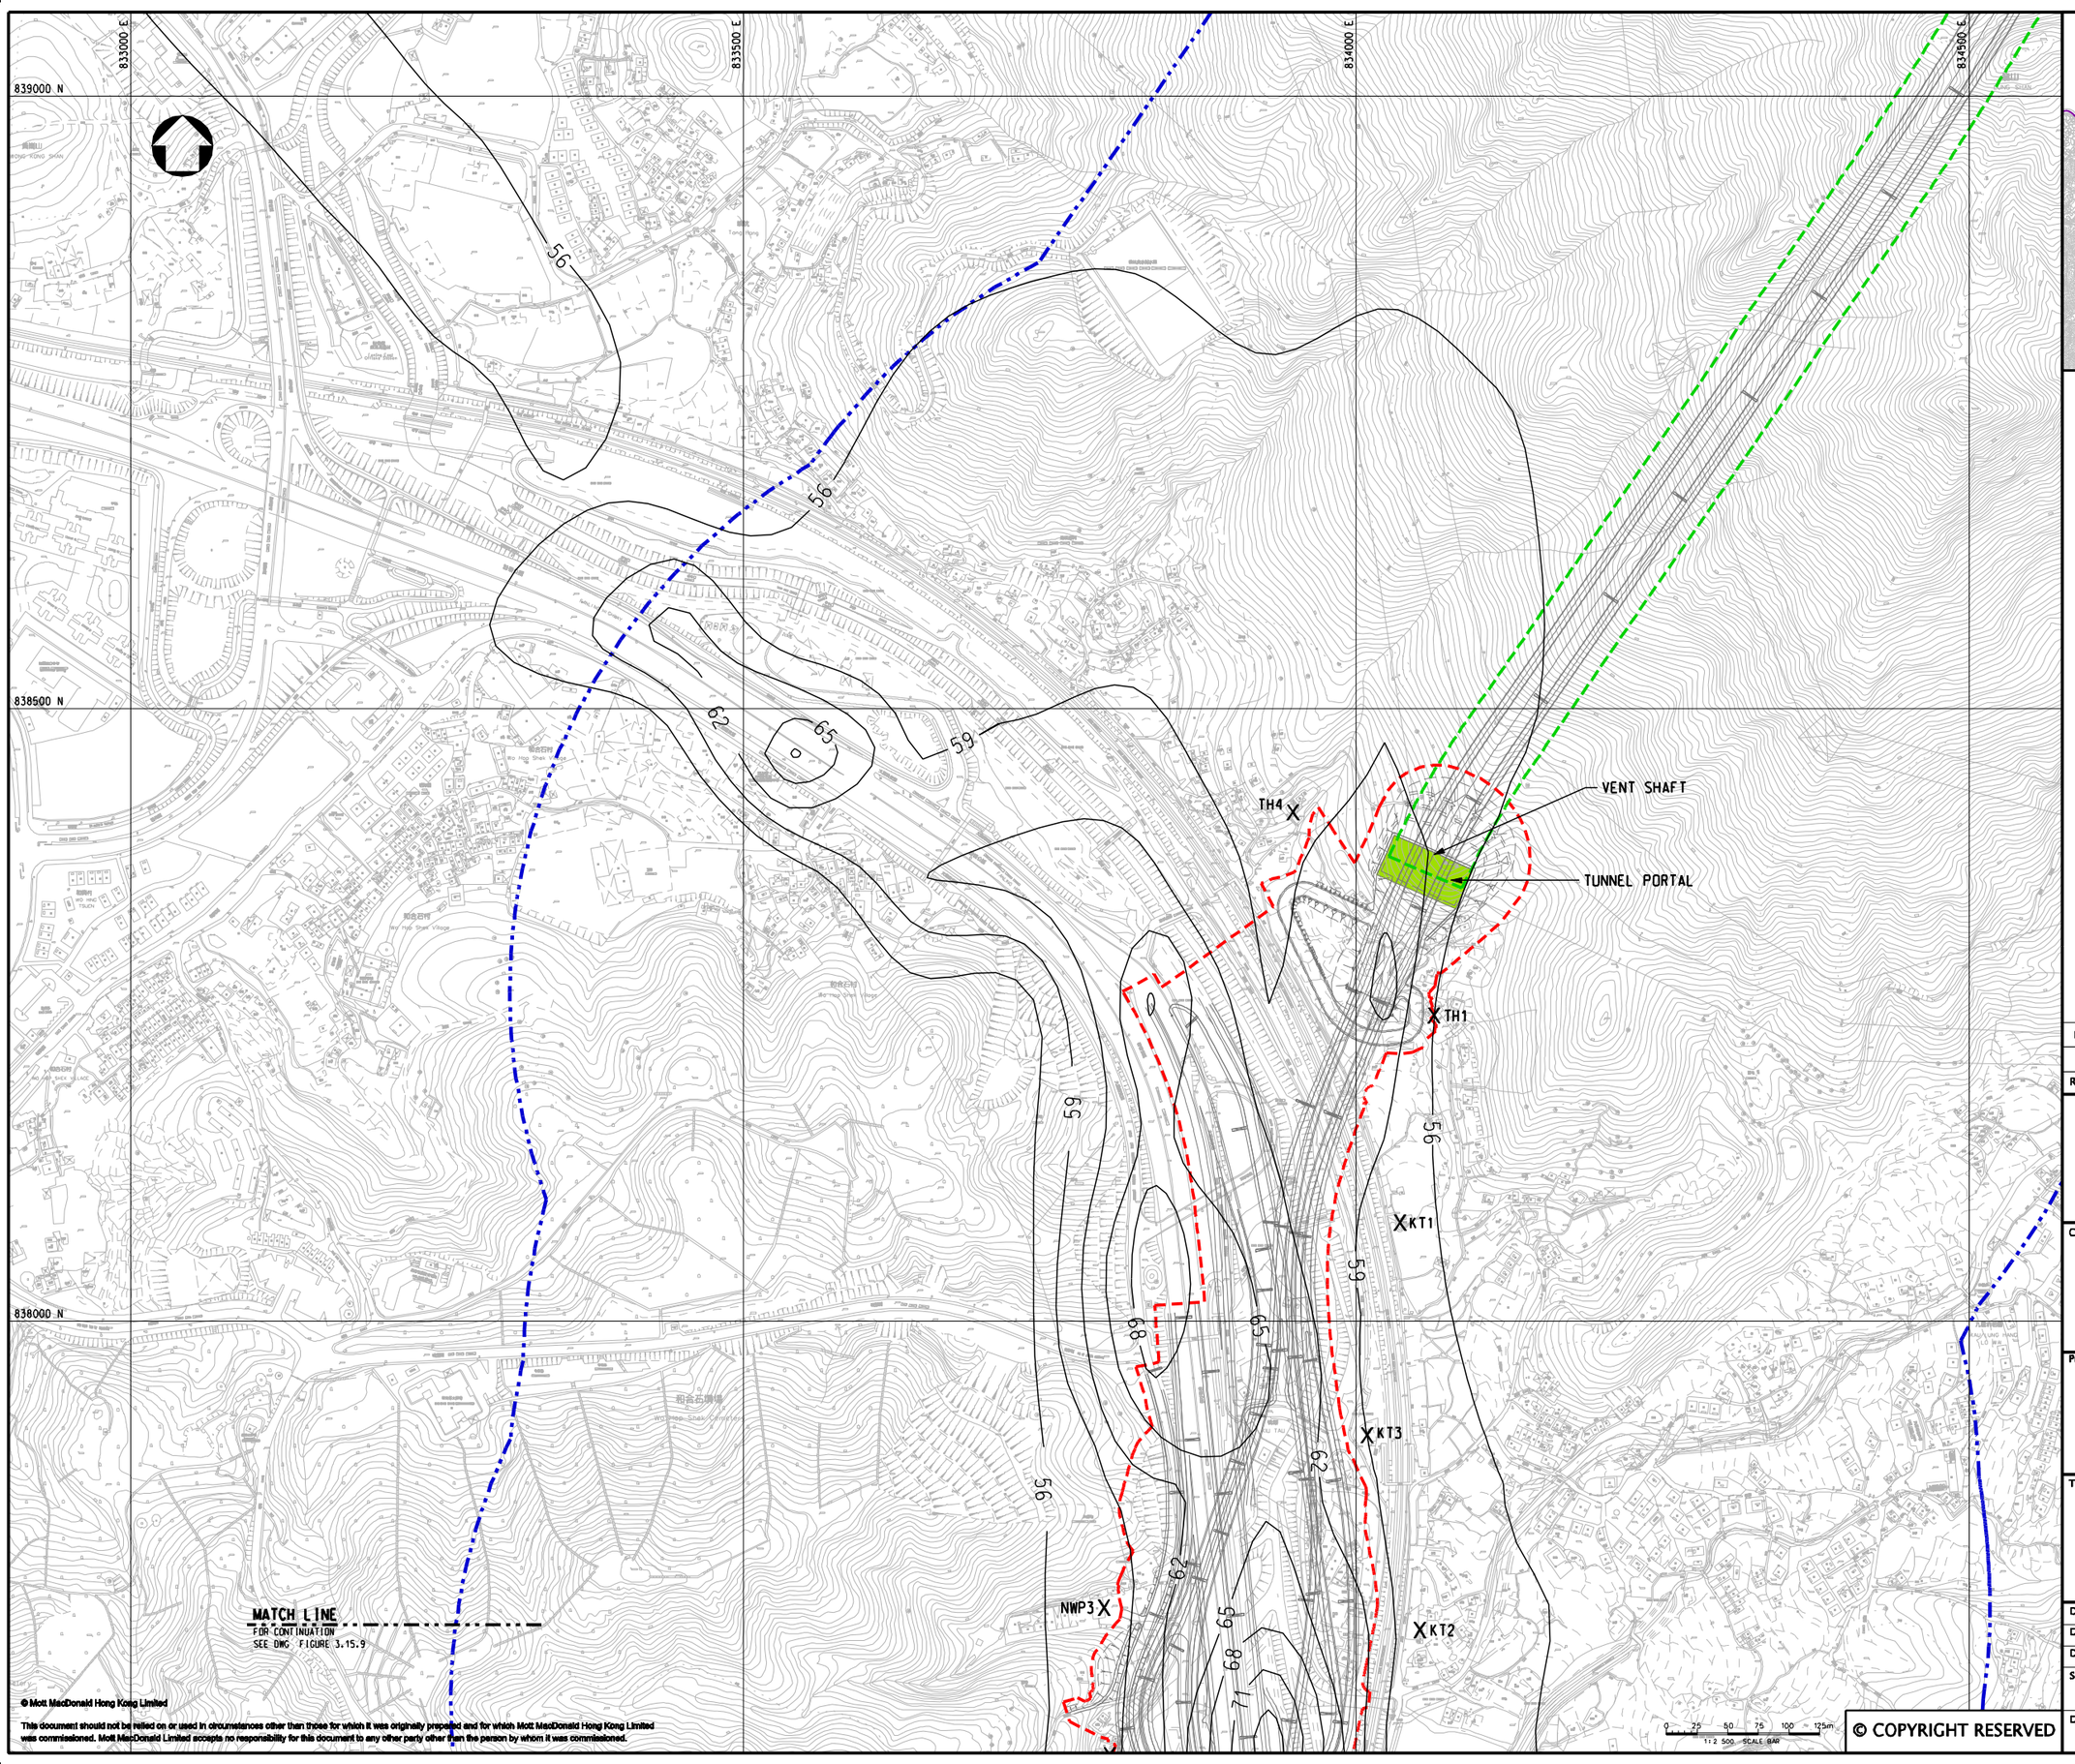

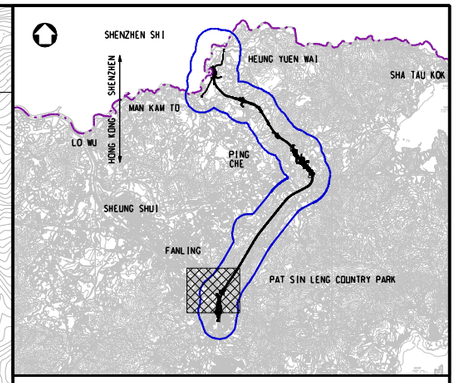

KEY PLAN
SCALE 1:100000

LEGEND:

- 500m ASSESSMENT AREA
- TENTATIVE WORKS AREA
- TUNNEL SECTION
- PROPOSED TUNNEL VENTILATION BUILDING
- X AIR SENSITIVE RECEIVERS COMPLIED WITH AQO CRITERIA.

Rev	Date	Drawn	Description	Ch'k'd	App'd
P2	NOV 10	MMH	GENERAL REVISION	DC	HT
P1	OCT 10	MMH	FIRST ISSUE	DC	HT

Mott MacDonald
20/F Two Landmark East
100 How Ming Street
Kwun Tong, Kowloon
Hong Kong
T +852 2828 5757
F +852 2827 1823
W www.mottmac.com.hk

Client

CEDD
CIVIL ENGINEERING AND DEVELOPMENT DEPARTMENT

Project

AGREEMENT NO. CE45/2008(CE)
LIANTANG/HEUNG YUEN WAI BOUNDARY CONTROL POINT AND ASSOCIATED WORKS

Title

CUMULATIVE RESULT - CONTOUR OF DAILY RSP CONCENTRATION ($\mu g/m^3$) AT 1.5m ABOVE GROUND DURING OPERATIONAL PHASE FOR FANLING (STABILITY CLASS F)

(SHEET 1 OF 2)

Designed	HC		Eng.Chk.	EC	
Drawn	MING		Coordination	EC	
Dwg.Chk.	HC		Approved	HT	
Scale at A1	1:2500	Project	255228		Status PRE
		CAD file	j:\255228\report\env\eia\0105\FIG 3-15.8.dgn		
Drawing No	FIGURE 3.15.8				Rev P2

© Mott MacDonald Hong Kong Limited
This document should not be relied on or used in circumstances other than those for which it was originally prepared and for which Mott MacDonald Hong Kong Limited was commissioned. Mott MacDonald Limited accepts no responsibility for this document to any other party other than the person by whom it was commissioned.
© COPYRIGHT RESERVED

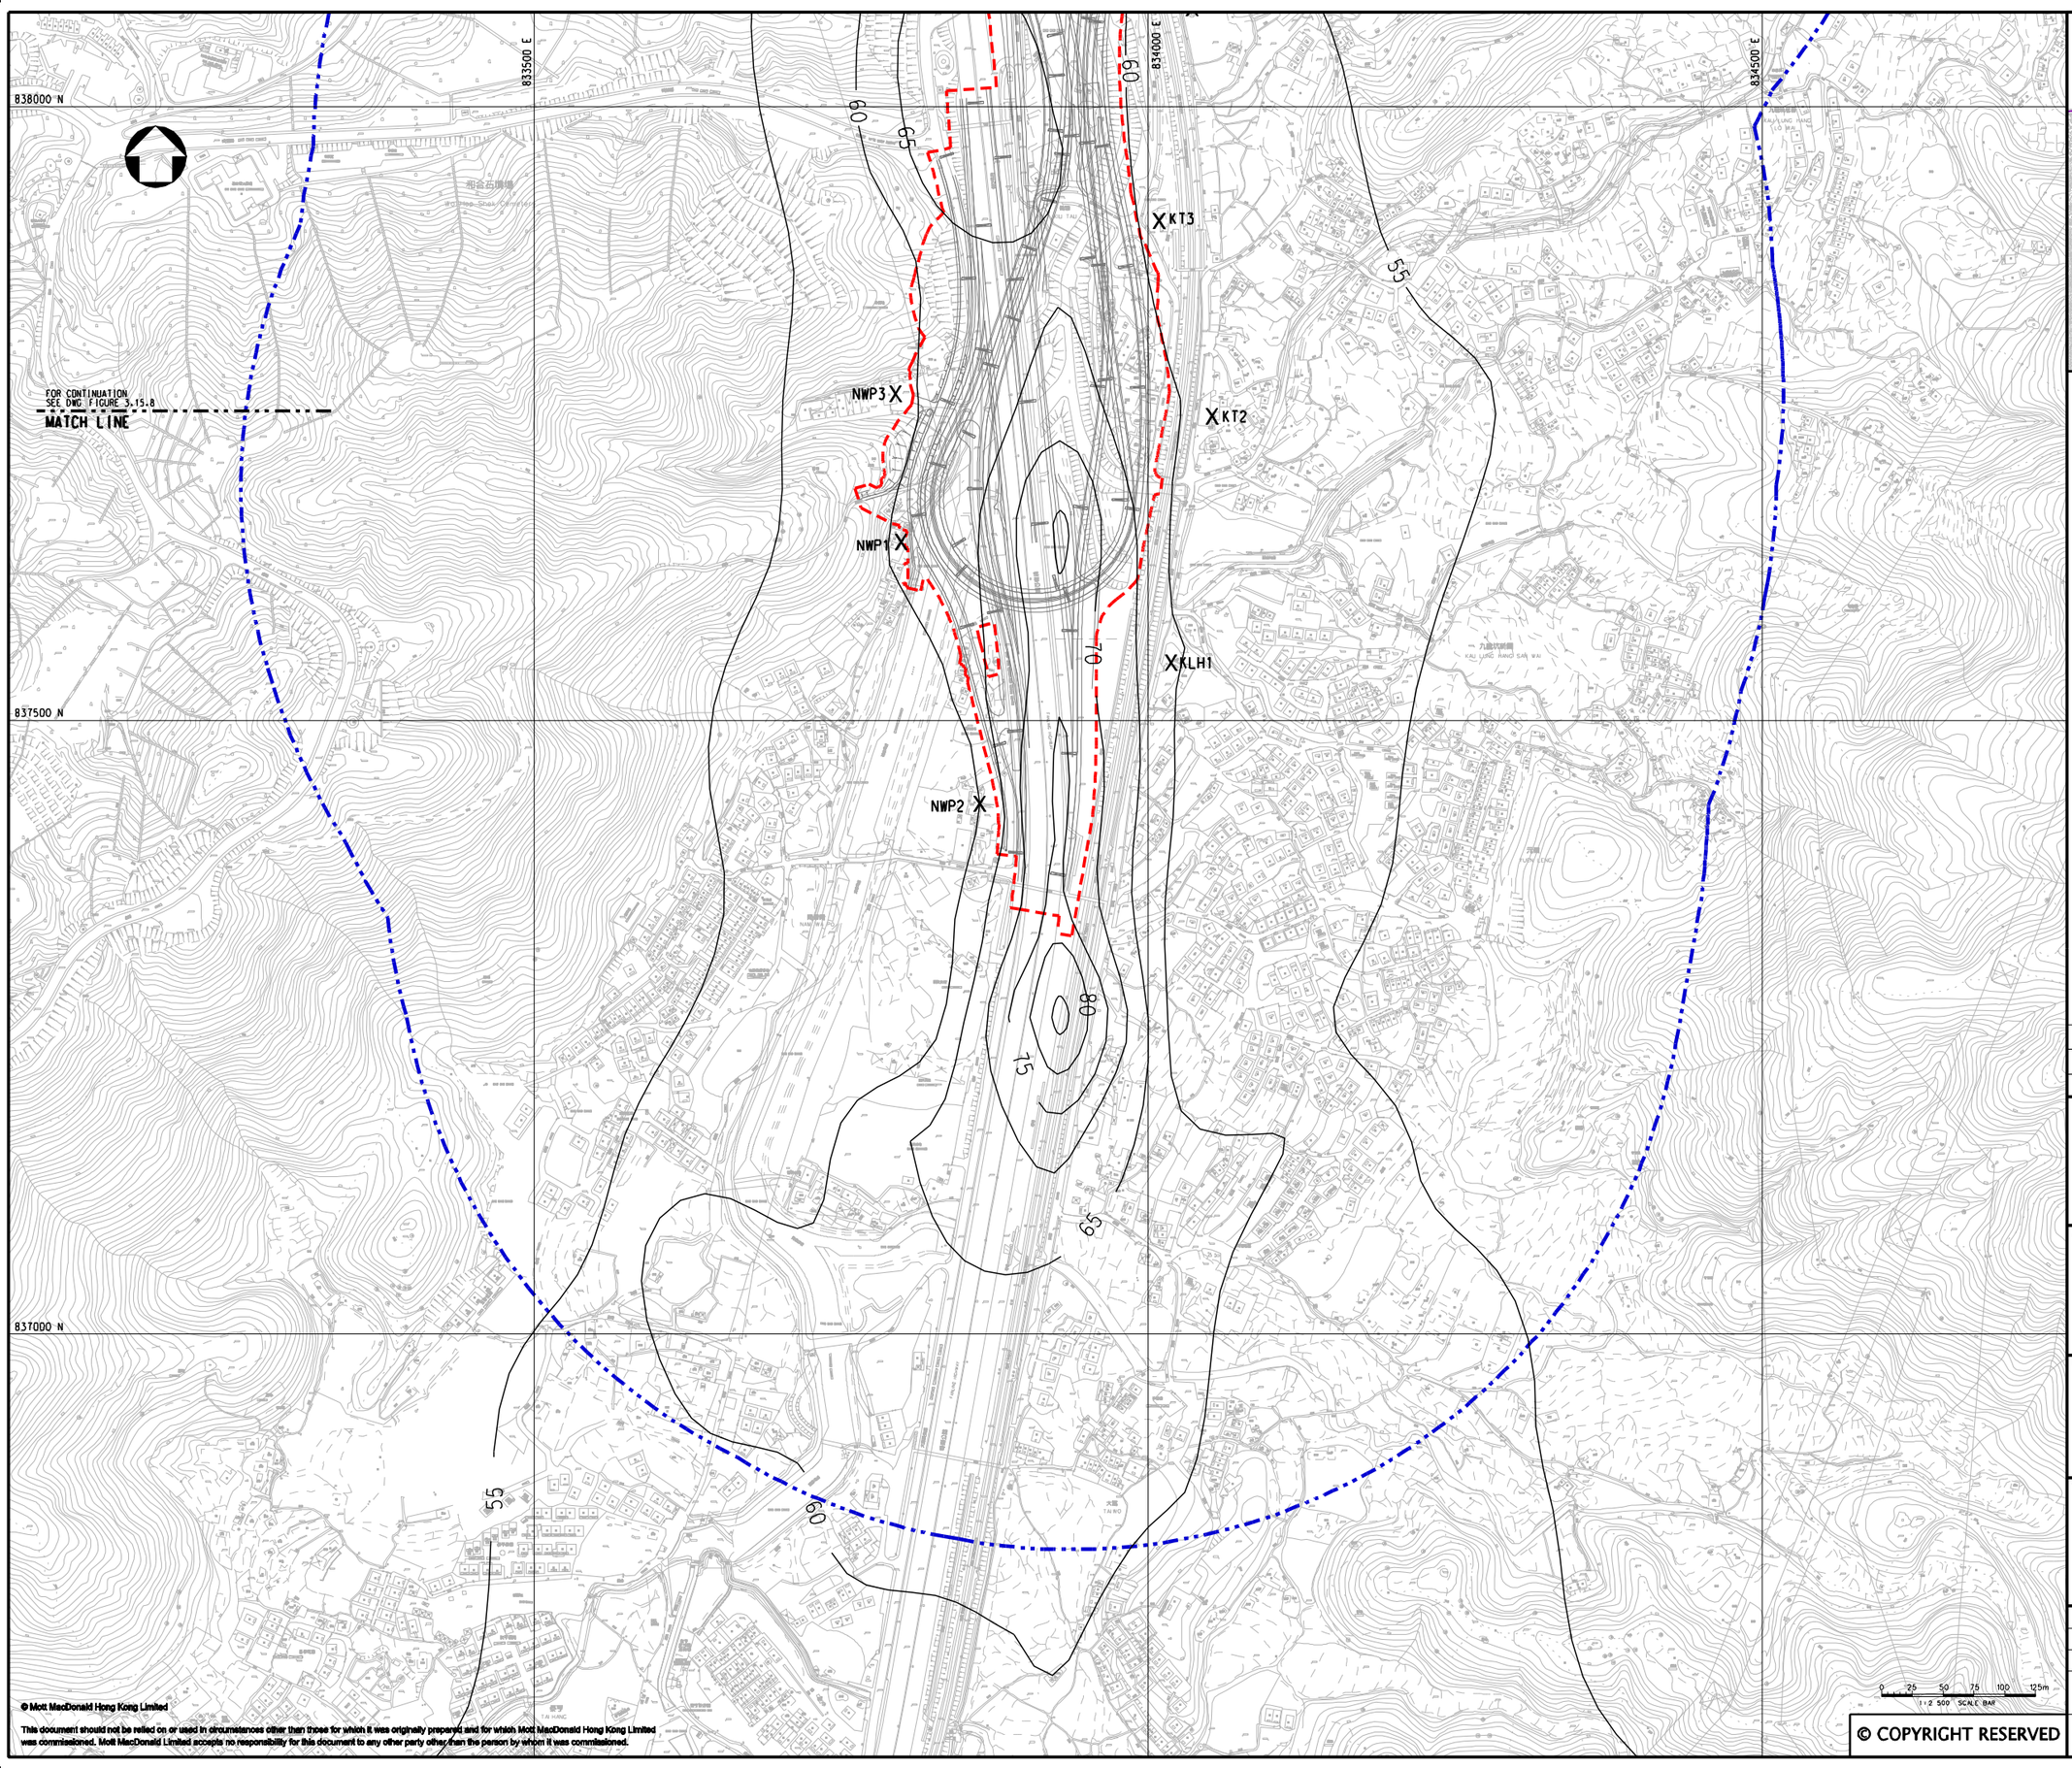

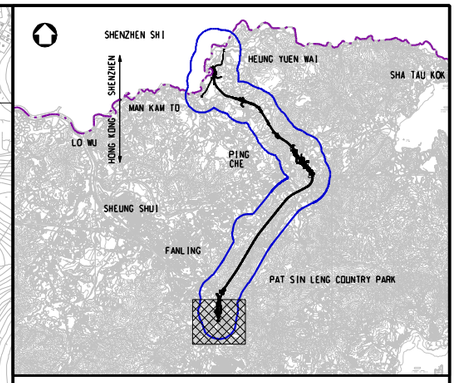

KEY PLAN
SCALE 1:100000

LEGEND:

- 500m ASSESSMENT AREA
- TENTATIVE WORKS AREA
- X AIR SENSITIVE RECEIVERS COMPLIED WITH AQO CRITERIA.

Rev	Date	Drawn	Description	Ch'k'd	App'd
P2	NOV 10	MMH	GENERAL REVISION	DC	HT
P1	OCT 10	MMH	FIRST ISSUE	DC	HT

Mott MacDonald
20/F Two Landmark East
100 How Ming Street
Kwun Tong, Kowloon
Hong Kong
T +852 2828 5757
F +852 2827 1823
W www.mottmac.com.hk

Client

CEDD
CIVIL ENGINEERING AND DEVELOPMENT DEPARTMENT

Project

AGREEMENT NO. CE45/2008(CE)
LIANTANG/HEUNG YUEN WAI BOUNDARY CONTROL POINT AND ASSOCIATED WORKS

Title

CUMULATIVE RESULT - CONTOUR OF DAILY RSP CONCENTRATION ($\mu g/m^3$) AT 1.5m ABOVE GROUND DURING OPERATIONAL PHASE FOR FANLING (STABILITY CLASS F)

(SHEET 2 OF 2)

Designed	HC		Eng.Chk.	EC	
Drawn	MING		Coordination	EC	
Dwg.Chk.	HC		Approved	HT	

Scale at A1: 1:2500
Project: 255228
CAD file: J:\255228\report\env\eia\0815\FIG 3-15.9.dgn
Status: PRE
Drawing No: FIGURE 3.15.9
Rev: P2

© COPYRIGHT RESERVED
© Mott MacDonald Hong Kong Limited
This document should not be relied on or used in circumstances other than those for which it was originally prepared and for which Mott MacDonald Hong Kong Limited was commissioned. Mott MacDonald Limited accepts no responsibility for this document to any other party other than the person by whom it was commissioned.

833500 E
834000 E
834500 E
846500 N
846000 N
845500 N
SHENZHEN BCP
SEWAGE TREATMENT FACILITY
BDG1
TYHP
TYH
55
60
65
70
75
80
深圳市
SHENZHEN SHI
MATCH LINE
FOR CONTINUATION
SEE DWG FIGURE 3.16.2
0 25 50 75 100 125m
1:2 500 SCALE BAR

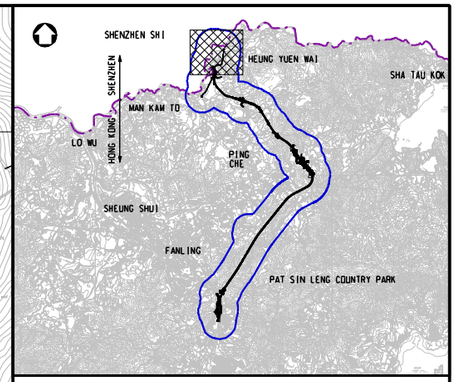

KEY PLAN
SCALE 1:100000

LEGEND:

- BOUNDARY OF HKSAR
- 500m ASSESSMENT AREA
- TENTATIVE WORKS AREA
- X AIR SENSITIVE RECEIVERS COMPLIED WITH AQO CRITERIA.
- AQO CRITERIA

Rev	Date	Drawn	Description	Ch'k'd	App'd
P2	DEC 10	MMH	GENERAL REVISION	DC	HT
P1	NOV 10	MMH	FIRST ISSUE	DC	HT

Mott MacDonald
20/F Two Landmark East
100 How Ming Street
Kwun Tong, Kowloon
Hong Kong
T +852 2828 5757
F +852 2827 1823
W www.mottmac.com.hk

Client

CEDD
CIVIL ENGINEERING AND DEVELOPMENT DEPARTMENT

Project

AGREEMENT NO. CE45/2008(CE)
LIANTANG/HEUNG YUEN WAI BOUNDARY CONTROL POINT AND ASSOCIATED WORKS

Title

CUMULATIVE RESULT - CONTOUR OF ANNUAL NO_2 CONCENTRATION ($\mu g/m^3$) AT 1.5m ABOVE GROUND DURING OPERATIONAL PHASE FOR NORTHERN SECTION

(SHEET 1 OF 4)

Designed	HC		Eng.Chk.	EC	
Drawn	MING		Coordination	EC	
Dwg.Chk.	HC		Approved	HT	
Scale at A1	1:2500	Project	255228	Status	PRE
		CAD file	j:\255228\report\env\eia\0l0208\FIG 3-16J.dgn		
Drawing No	FIGURE 3.16.1			Rev	P2

© Mott MacDonald Hong Kong Limited

This document should not be relied on or used in circumstances other than those for which it was originally prepared and for which Mott MacDonald Hong Kong Limited was commissioned. Mott MacDonald Limited accepts no responsibility for this document to any other party other than the person by whom it was commissioned.

© COPYRIGHT RESERVED

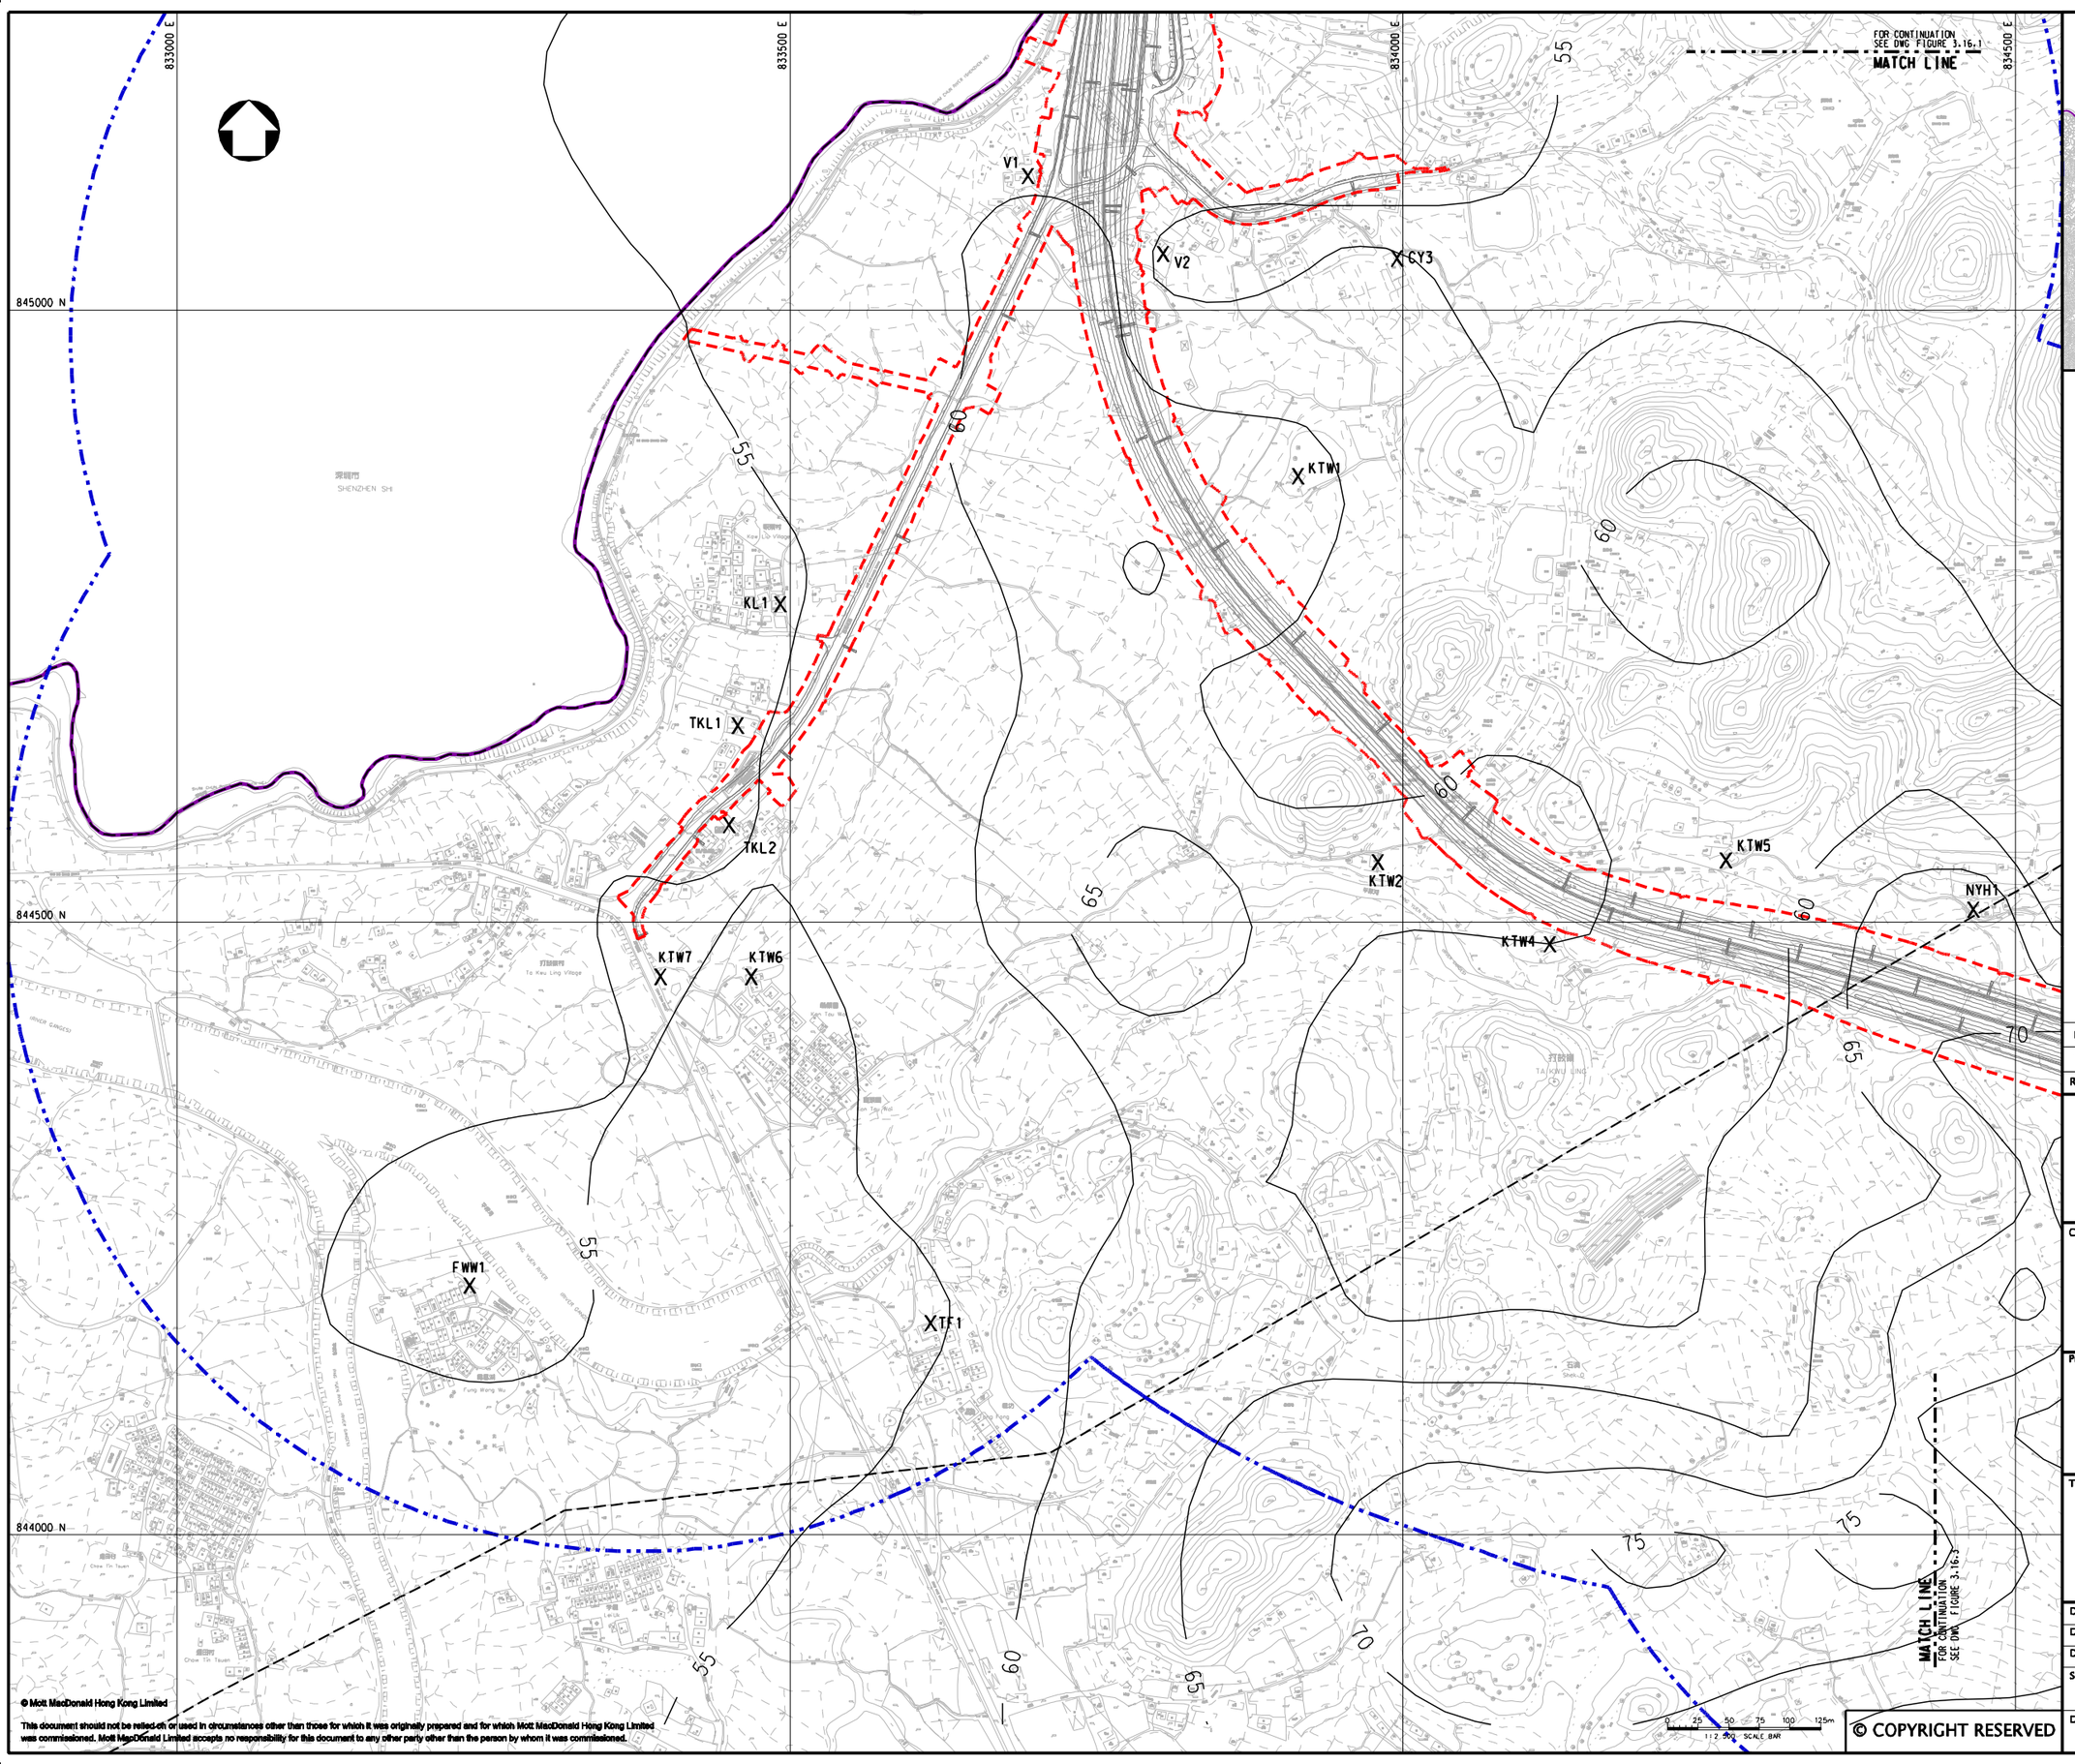

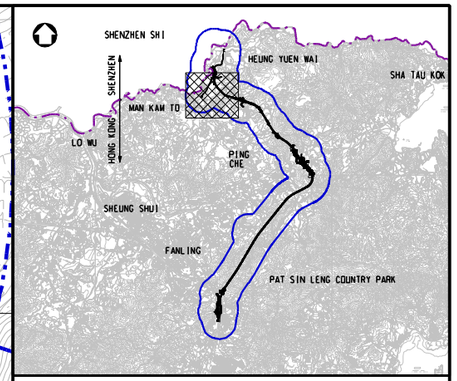

KEY PLAN
SCALE 1:100000

LEGEND:

- BOUNDARY OF HKSAR
- 500m ASSESSMENT AREA
- TENTATIVE WORKS AREA
- X AIR SENSITIVE RECEIVERS COMPLIED WITH AQO CRITERIA.

Rev	Date	Drawn	Description	Ch'k'd	App'd
P2	DEC 10	MMH	GENERAL REVISION	DC	HT
P1	NOV 10	MMH	FIRST ISSUE	DC	HT

Mott MacDonald
20/F Two Landmark East
100 How Ming Street
Kwun Tong, Kowloon
Hong Kong
T +852 2828 5757
F +852 2827 1823
W www.mottmac.com.hk

Client

CEDD CIVIL ENGINEERING AND DEVELOPMENT DEPARTMENT

Project

AGREEMENT NO. CE45/2008(CE)
LIANTANG/HEUNG YUEN WAI BOUNDARY CONTROL POINT AND ASSOCIATED WORKS

Title

CUMULATIVE RESULT - CONTOUR OF ANNUAL NO_2 CONCENTRATION ($\mu g/m^3$) AT 1.5m ABOVE GROUND DURING OPERATIONAL PHASE FOR NORTHERN SECTION

(SHEET 2 OF 4)

Designed	HC		Eng.Chk.	EC	
Drawn	MING		Coordination	EC	
Dwg.Chk.	HC		Approved	HT	

Scale at A1: 1:2500
Project: 255228
CAD file: J:\255228\report\env\eia\101208\FIG 3-16.2.dgn
Status: PRE
Drawing No: FIGURE 3.16.2
Rev: P2

© COPYRIGHT RESERVED
© Mott MacDonald Hong Kong Limited
This document should not be relied on or used in circumstances other than those for which it was originally prepared and for which Mott MacDonald Hong Kong Limited was commissioned. Mott MacDonald Limited accepts no responsibility for this document to any other party other than the person by whom it was commissioned.

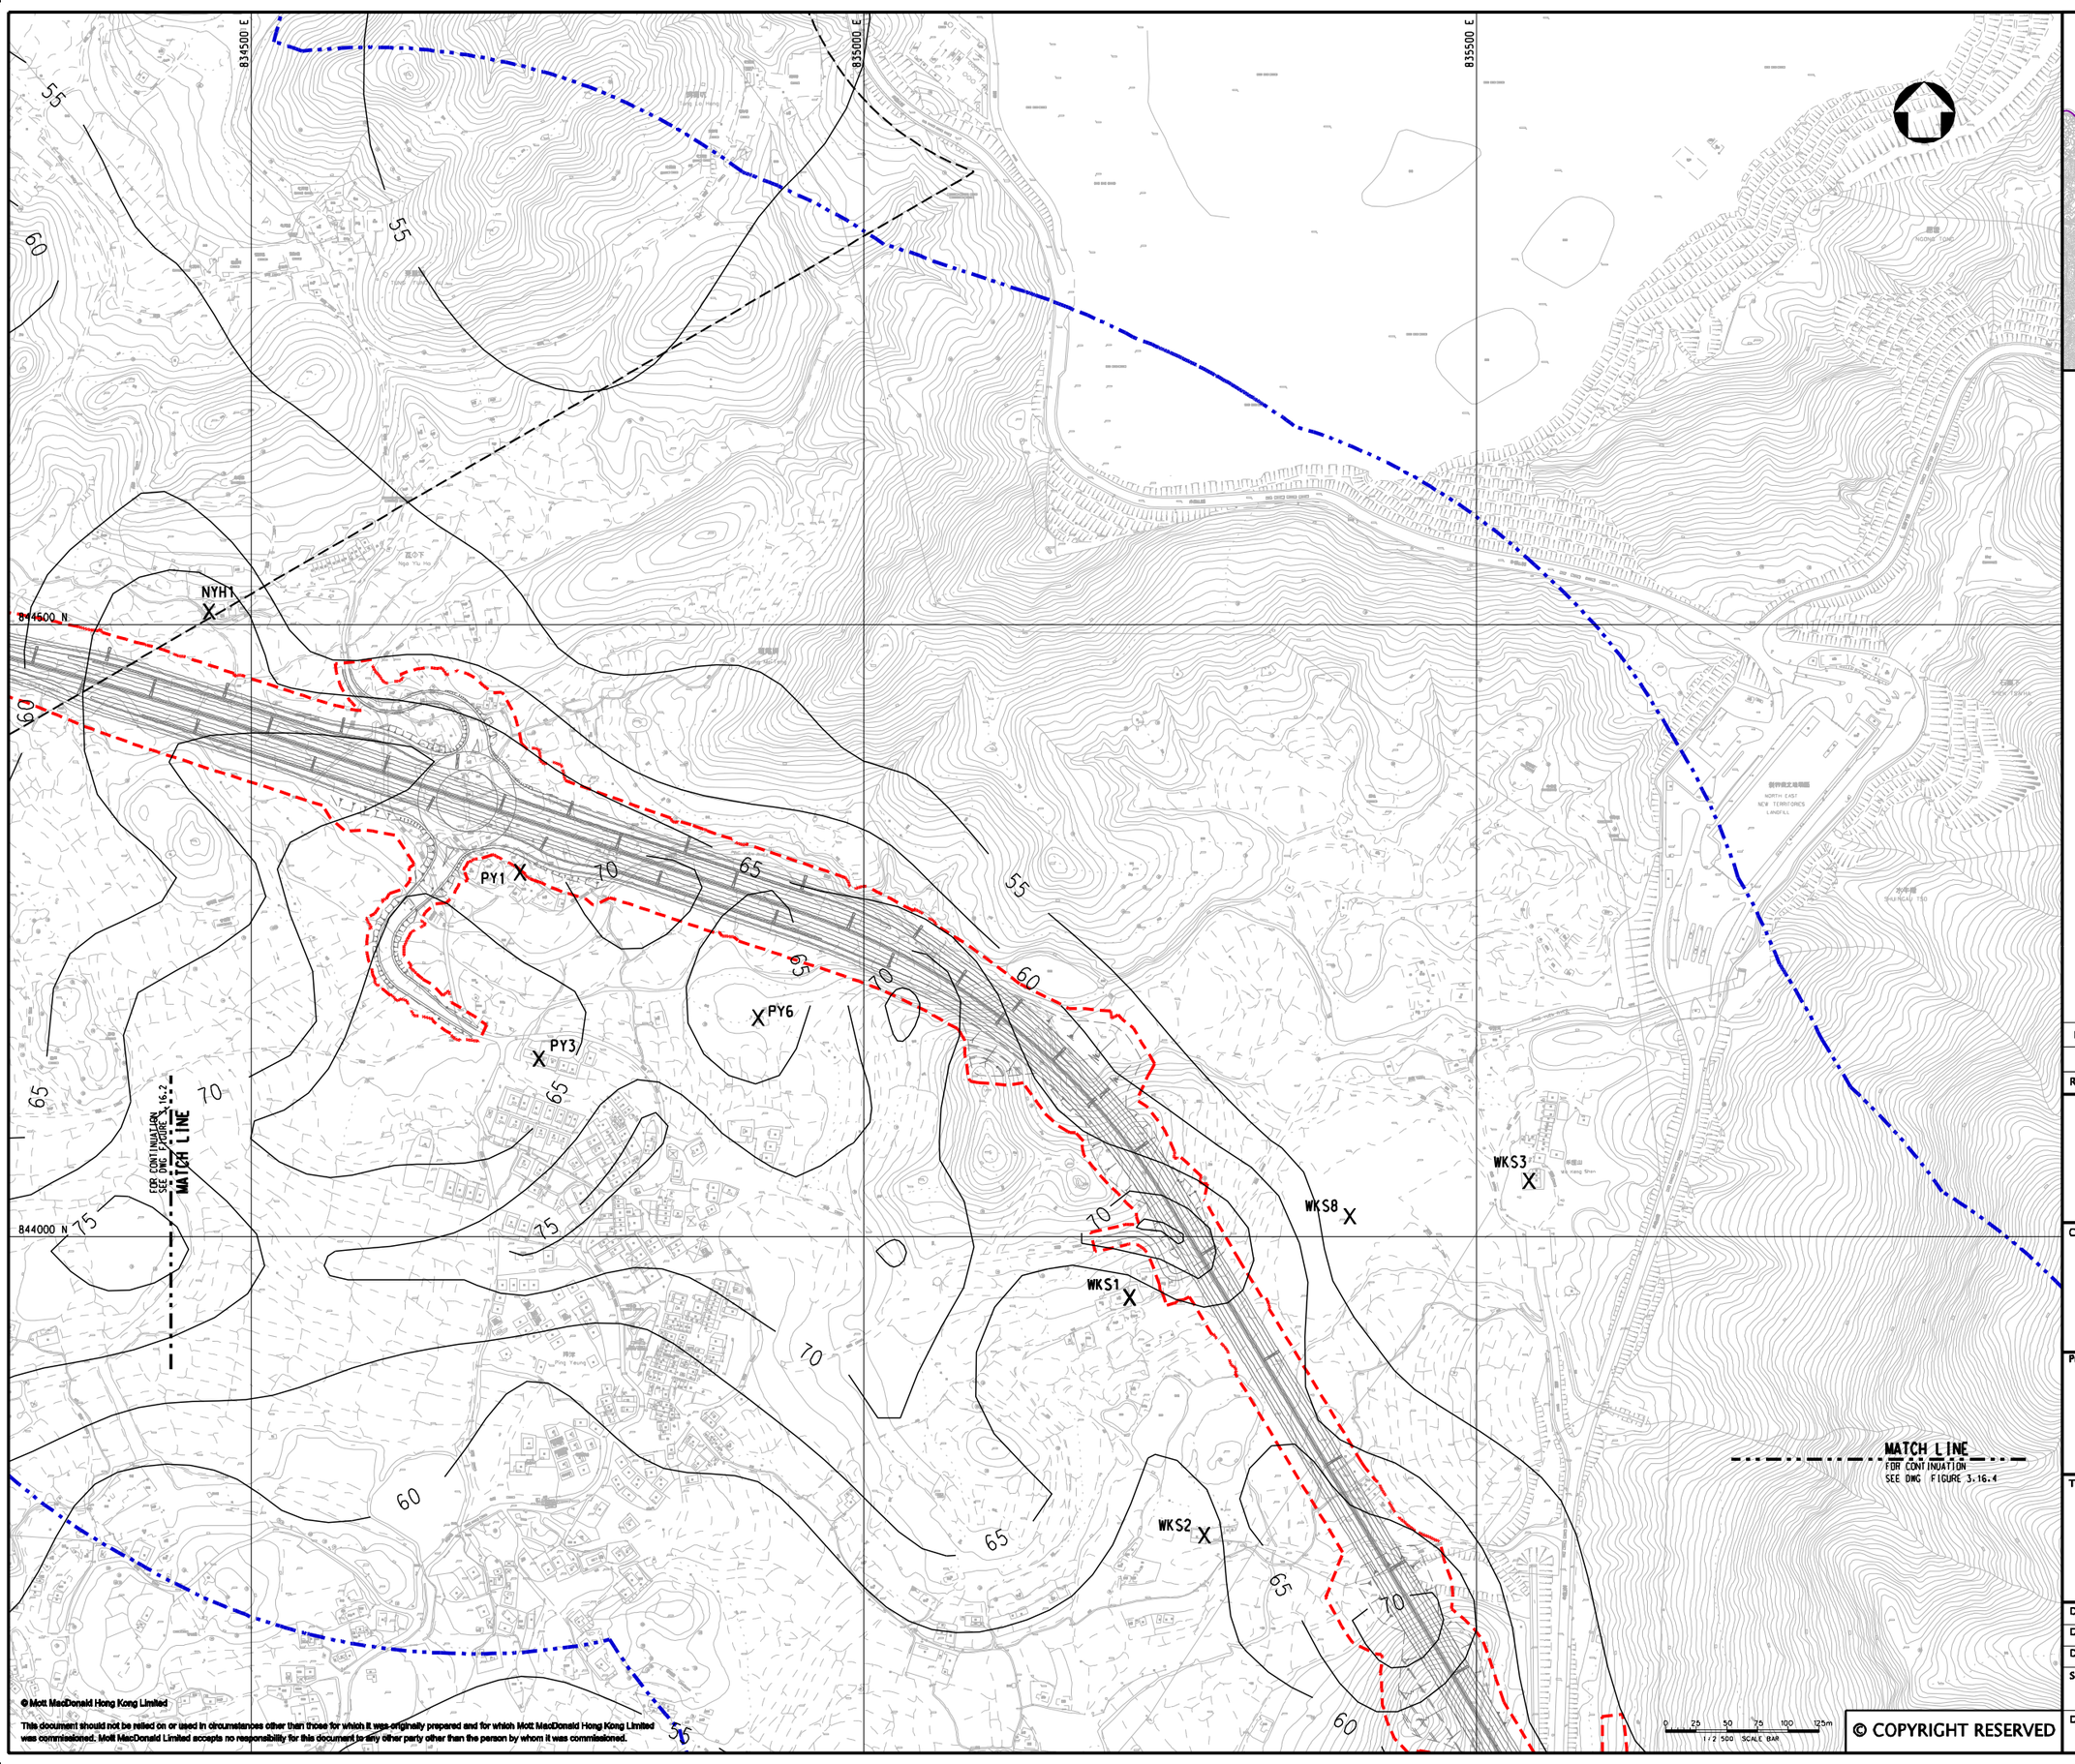

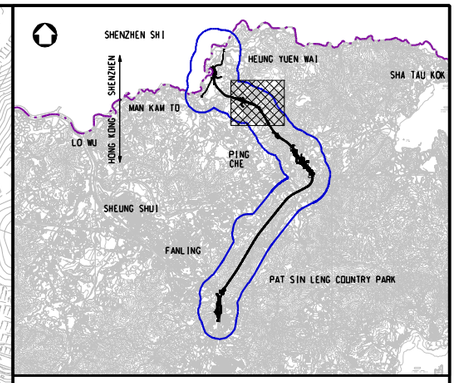

KEY PLAN
SCALE 1:100000

LEGEND:

- 500m ASSESSMENT AREA
- TENTATIVE WORKS AREA
- X AIR SENSITIVE RECEIVERS COMPLIED WITH AQO CRITERIA.

Rev	Date	Drawn	Description	Ch'k'd	App'd
P2	DEC 10	MMH	GENERAL REVISION	DC	HT
P1	NOV 10	MMH	FIRST ISSUE	DC	HT

Mott MacDonald
20/F Two Landmark East
100 How Ming Street
Kwun Tong, Kowloon
Hong Kong
T +852 2828 5757
F +852 2827 1823
W www.mottmac.com.hk

Client

CEDD
CIVIL ENGINEERING AND DEVELOPMENT DEPARTMENT

Project

AGREEMENT NO. CE45/2008(CE)
LIANTANG/HEUNG YUEN WAI BOUNDARY CONTROL POINT AND ASSOCIATED WORKS

Title

CUMULATIVE RESULT - CONTOUR OF ANNUAL NO_2 CONCENTRATION ($\mu g/m^3$) AT 1.5m ABOVE GROUND DURING OPERATIONAL PHASE FOR NORTHERN SECTION

(SHEET 3 OF 4)

Designed	HC		Eng.Chk.	EC	
Drawn	MING		Coordination	EC	
Dwg.Chk.	HC		Approved	HT	

Scale at A1 1:2500	Project 255228	Status PRE
	CAD file j:\255228\report\env\eia\01208\FIG 3-16.3.dgn	
Drawing No FIGURE 3.16.3		Rev P2

© COPYRIGHT RESERVED

© Mott MacDonald Hong Kong Limited
This document should not be relied on or used in circumstances other than those for which it was originally prepared and for which Mott MacDonald Hong Kong Limited was commissioned. Mott MacDonald Limited accepts no responsibility for this document to any other party other than the person by whom it was commissioned.

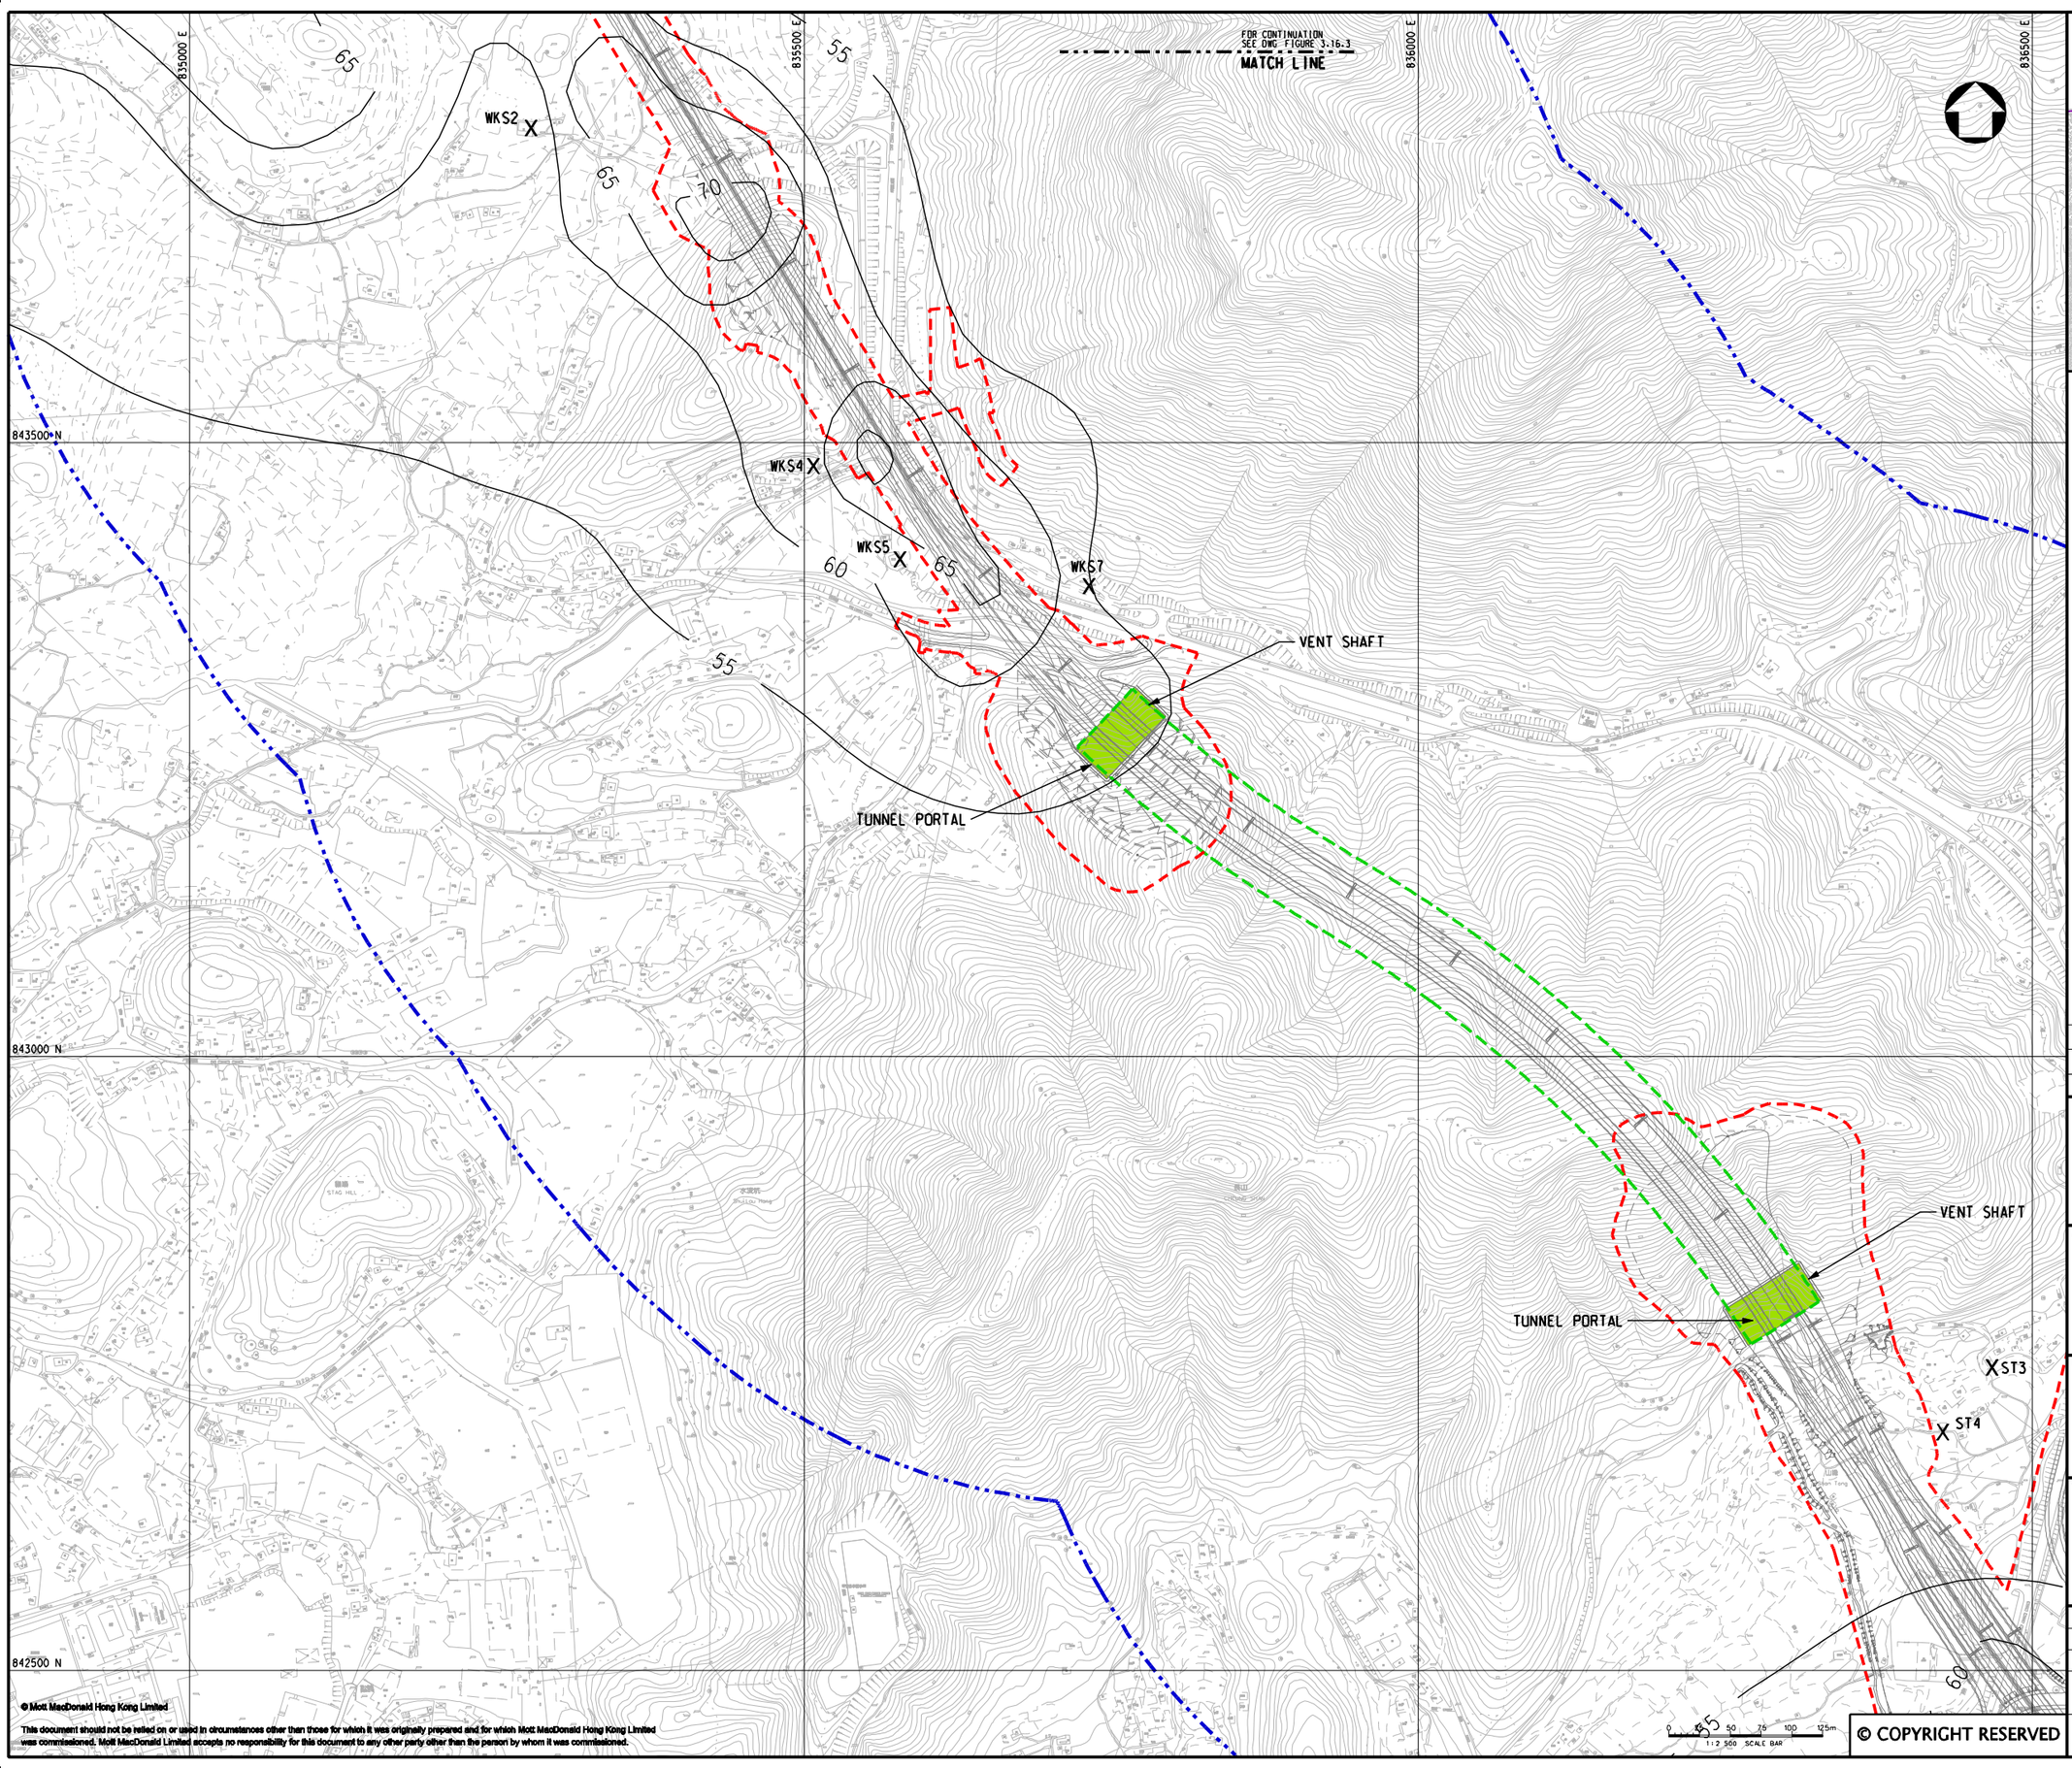

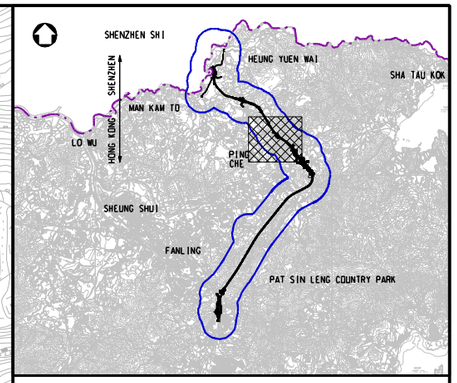

KEY PLAN
SCALE 1:100000

LEGEND:

- 500m ASSESSMENT AREA
- TENTATIVE WORKS AREA
- TUNNEL SECTION
- PROPOSED TUNNEL VENTILATION BUILDING
- X AIR SENSITIVE RECEIVERS COMPLIED WITH AQO CRITERIA.

Rev	Date	Drawn	Description	Ch'k'd	App'd
P2	DEC 10	MMH	GENERAL REVISION	DC	HT
P1	NOV 10	MMH	FIRST ISSUE	DC	HT

Mott MacDonald
20/F Two Landmark East
100 How Ming Street
Kwun Tong, Kowloon
Hong Kong
T +852 2828 5757
F +852 2827 1823
W www.mottmac.com.hk

Client

CEDD
CIVIL ENGINEERING AND DEVELOPMENT DEPARTMENT

Project

AGREEMENT NO. CE45/2008(CE)
LIANTANG/HEUNG YUEN WAI BOUNDARY CONTROL POINT AND ASSOCIATED WORKS

Title

CUMULATIVE RESULT - CONTOUR OF ANNUAL NO_2 CONCENTRATION ($\mu g/m^3$) AT 1.5m ABOVE GROUND DURING OPERATIONAL PHASE FOR NORTHERN SECTION

(SHEET 4 OF 4)

Designed	HC		Eng.Chk.	EC	
Drawn	MING		Coordination	EC	
Dwg.Chk.	HC		Approved	HT	

Scale at A1: 1:2500
Project: 255228
CAD file: J:\255228\report\env\eia\101208\FIG 3-16.4.dgn
Status: PRE
Drawing No: FIGURE 3.16.4
Rev: P2

© COPYRIGHT RESERVED
© Mott MacDonald Hong Kong Limited
This document should not be relied on or used in circumstances other than those for which it was originally prepared and for which Mott MacDonald Hong Kong Limited was commissioned. Mott MacDonald Limited accepts no responsibility for this document to any other party other than the person by whom it was commissioned.

836000 E
836500 E
837000 E
837500 E
843000 N
842500 N

VENT SHAFT
TUNNEL PORTAL
ST1
ST2
ST3
ST4
PROPOSED AREA FOR ADMINISTRATION BUILDING
TTW1
TTW2
TTW3
LT1
LT2
55
60
65
70
75

MATCH LINE
FOR CONTINUATION
SEE DWG FIGURE 3.16.6

0 25 50 75 100 125m
1:2500 SCALE BAR

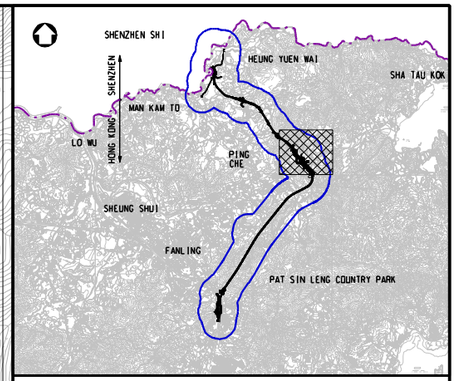

KEY PLAN
SCALE 1:100000

LEGEND:

- 500m ASSESSMENT AREA
- TENTATIVE WORKS AREA
- TUNNEL SECTION
- PROPOSED TUNNEL VENTILATION BUILDING
- X AIR SENSITIVE RECEIVERS COMPLIED WITH AOD CRITERIA.

Rev	Date	Drawn	Description	Ch'k'd	App'd
P2	DEC 10	MMH	GENERAL REVISION	DC	HT
P1	NOV 10	MMH	FIRST ISSUE	DC	HT

Mott MacDonald
20/F Two Landmark East
100 How Ming Street
Kwun Tong, Kowloon
Hong Kong
T +852 2828 5757
F +852 2827 1823
W www.mottmac.com.hk

Client
CEDD
CIVIL ENGINEERING AND DEVELOPMENT DEPARTMENT

Project
AGREEMENT NO. CE45/2008(CE)
LIANTANG/HEUNG YUEN WAI BOUNDARY CONTROL POINT AND ASSOCIATED WORKS

Title
CUMULATIVE RESULT - CONTOUR OF ANNUAL NO_2 CONCENTRATION ($\mu g/m^3$) AT 1.5m ABOVE GROUND DURING OPERATIONAL PHASE FOR LOI TUNG

(SHEET 1 OF 2)

Designed	HC		Eng.Chk.	EC	
Drawn	MING		Coordination	EC	
Dwg.Chk.	HC		Approved	HT	

Scale at A1: 1:2500
Project: 255228
Status: PRE
CAD file: j:\255228\report\env\eia\01208\FIG 3-16.5.dgn
Drawing No: FIGURE 3.16.5
Rev: P2

© Mott MacDonald Hong Kong Limited
This document should not be relied on or used in circumstances other than those for which it was originally prepared and for which Mott MacDonald Hong Kong Limited was commissioned. Mott MacDonald Limited accepts no responsibility for this document to any other party other than the person by whom it was commissioned.
© COPYRIGHT RESERVED

836000 E

836500 E

837000 E

842000 N

841500 N

841000 N

TUNNEL PORTAL

VENT SHAFT

35

FOR CONTINUATION
SEE DWG FIGURE 3.16.5
MATCH LINE

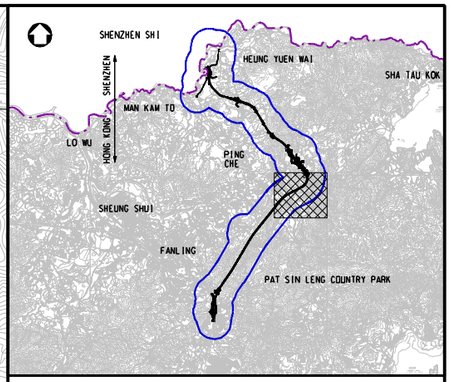

KEY PLAN
SCALE 1:100000

LEGEND:

- 500m ASSESSMENT AREA
- TENTATIVE WORKS AREA
- TUNNEL SECTION
- PROPOSED TUNNEL VENTILATION BUILDING

0 25 50 75 100 125m
1:2 500 SCALE BAR

© COPYRIGHT RESERVED

© Mott MacDonald Hong Kong Limited

This document should not be relied on or used in circumstances other than those for which it was originally prepared and for which Mott MacDonald Hong Kong Limited was commissioned. Mott MacDonald Limited accepts no responsibility for this document to any other party other than the person by whom it was commissioned.

Rev	Date	Drawn	Description	Ch'k'd	App'd
P2	DEC 10	MMH	GENERAL REVISION	DC	HT
P1	NOV 10	MMH	FIRST ISSUE	DC	HT

Mott MacDonald
20/F Two Landmark East
100 How Ming Street
Kwun Tong, Kowloon
Hong Kong
T +852 2828 5757
F +852 2827 1823
W www.mottmac.com.hk

Client

CEDD
CIVIL ENGINEERING AND DEVELOPMENT DEPARTMENT

Project

AGREEMENT NO. CE45/2008(CE)
LIANTANG/HEUNG YUEN WAI BOUNDARY CONTROL POINT AND ASSOCIATED WORKS

Title

CUMULATIVE RESULT - CONTOUR OF ANNUAL NO_2 CONCENTRATION ($\mu g/m^3$) AT 1.5m ABOVE GROUND DURING OPERATIONAL PHASE FOR LOI TUNG

(SHEET 2 OF 2)

Designed	HC		Eng.Chk.	EC	
Drawn	MING		Coordination	EC	
Dwg.Chk.	HC		Approved	HT	
Scale at A1	1:2500	Project	255228		Status PRE
		CAD file	j:\255228\report\env\eia\01208\FIG 3-16.6.dgn		
Drawing No	FIGURE 3.16.6				Rev P2

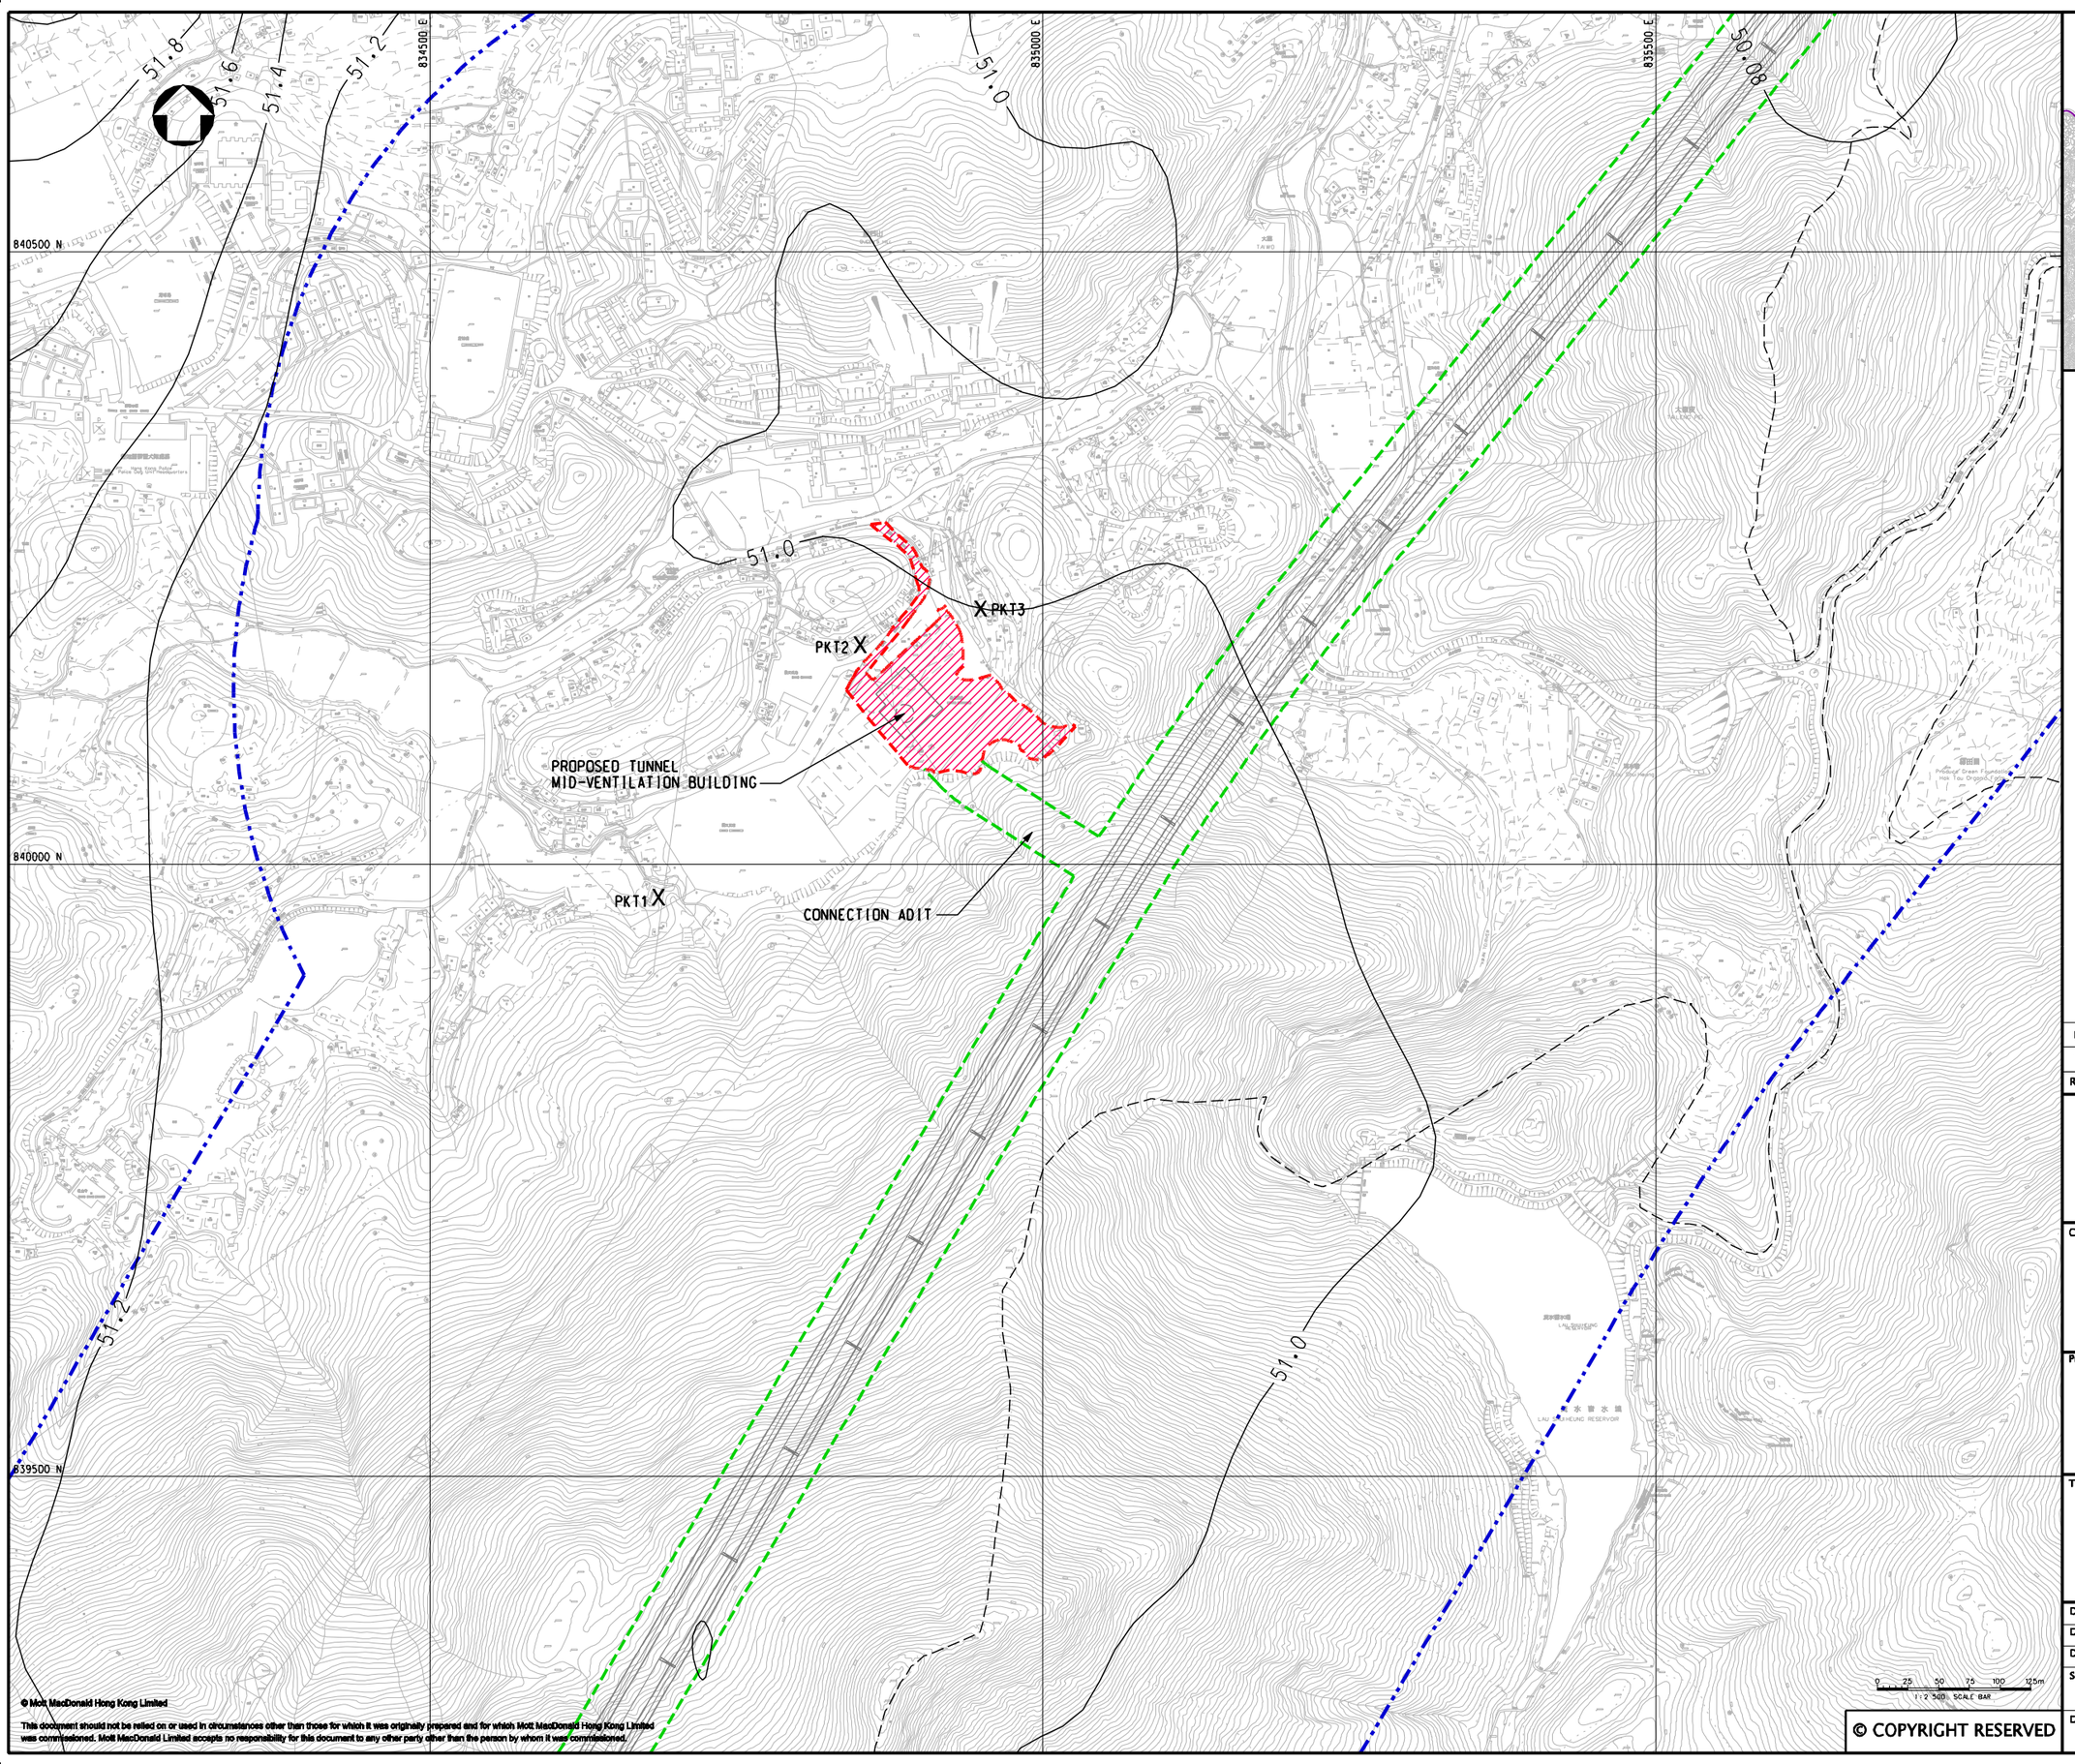

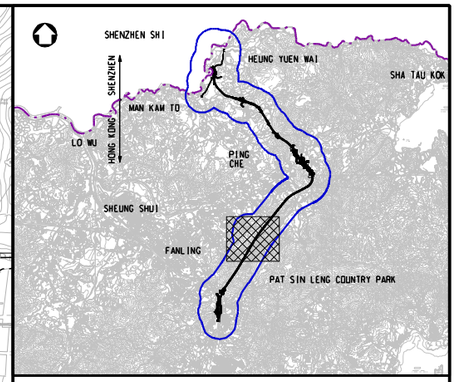

KEY PLAN
SCALE 1:100000

LEGEND:

- 500m ASSESSMENT AREA
- TENTATIVE WORKS AREA
- TUNNEL SECTION
- PROPOSED AREA FOR MID-VENTILATION BUILDING
- X AIR SENSITIVE RECEIVERS COMPLIED WITH AOD CRITERIA.

Rev	Date	Drawn	Description	Ch'k'd	App'd
P2	DEC 10	MMH	GENERAL REVISION	DC	HT
P1	NOV 10	MMH	FIRST ISSUE	DC	HT

Mott MacDonald
20/F Two Landmark East
100 How Ming Street
Kwun Tong, Kowloon
Hong Kong
T +852 2828 5757
F +852 2827 1823
W www.mottmac.com.hk

Client

CEDD CIVIL ENGINEERING AND DEVELOPMENT DEPARTMENT

Project

AGREEMENT NO. CE45/2008(CE)
LIANTANG/HEUNG YUEN WAI BOUNDARY
CONTROL POINT AND ASSOCIATED WORKS

Title

CUMULATIVE RESULT - CONTOUR OF ANNUAL NO_2 CONCENTRATION ($\mu g/m^3$) AT 1.5m ABOVE GROUND DURING OPERATIONAL PHASE FOR PO KAK TSAI

Designed	HC		Eng.Chk.	EC	
Drawn	MING		Coordination	EC	
Dwg.Chk.	HC		Approved	HT	
Scale at A1	1:2500	Project	255228		Status PRE
		CAD file	j:\255228\report\env\eia\01208\FIG 3-16.7.dgn		
Drawing No	FIGURE 3.16.7				Rev P2

© COPYRIGHT RESERVED
© Mott MacDonald Hong Kong Limited
This document should not be relied on or used in circumstances other than those for which it was originally prepared and for which Mott MacDonald Hong Kong Limited was commissioned. Mott MacDonald Limited accepts no responsibility for this document to any other party other than the person by whom it was commissioned.

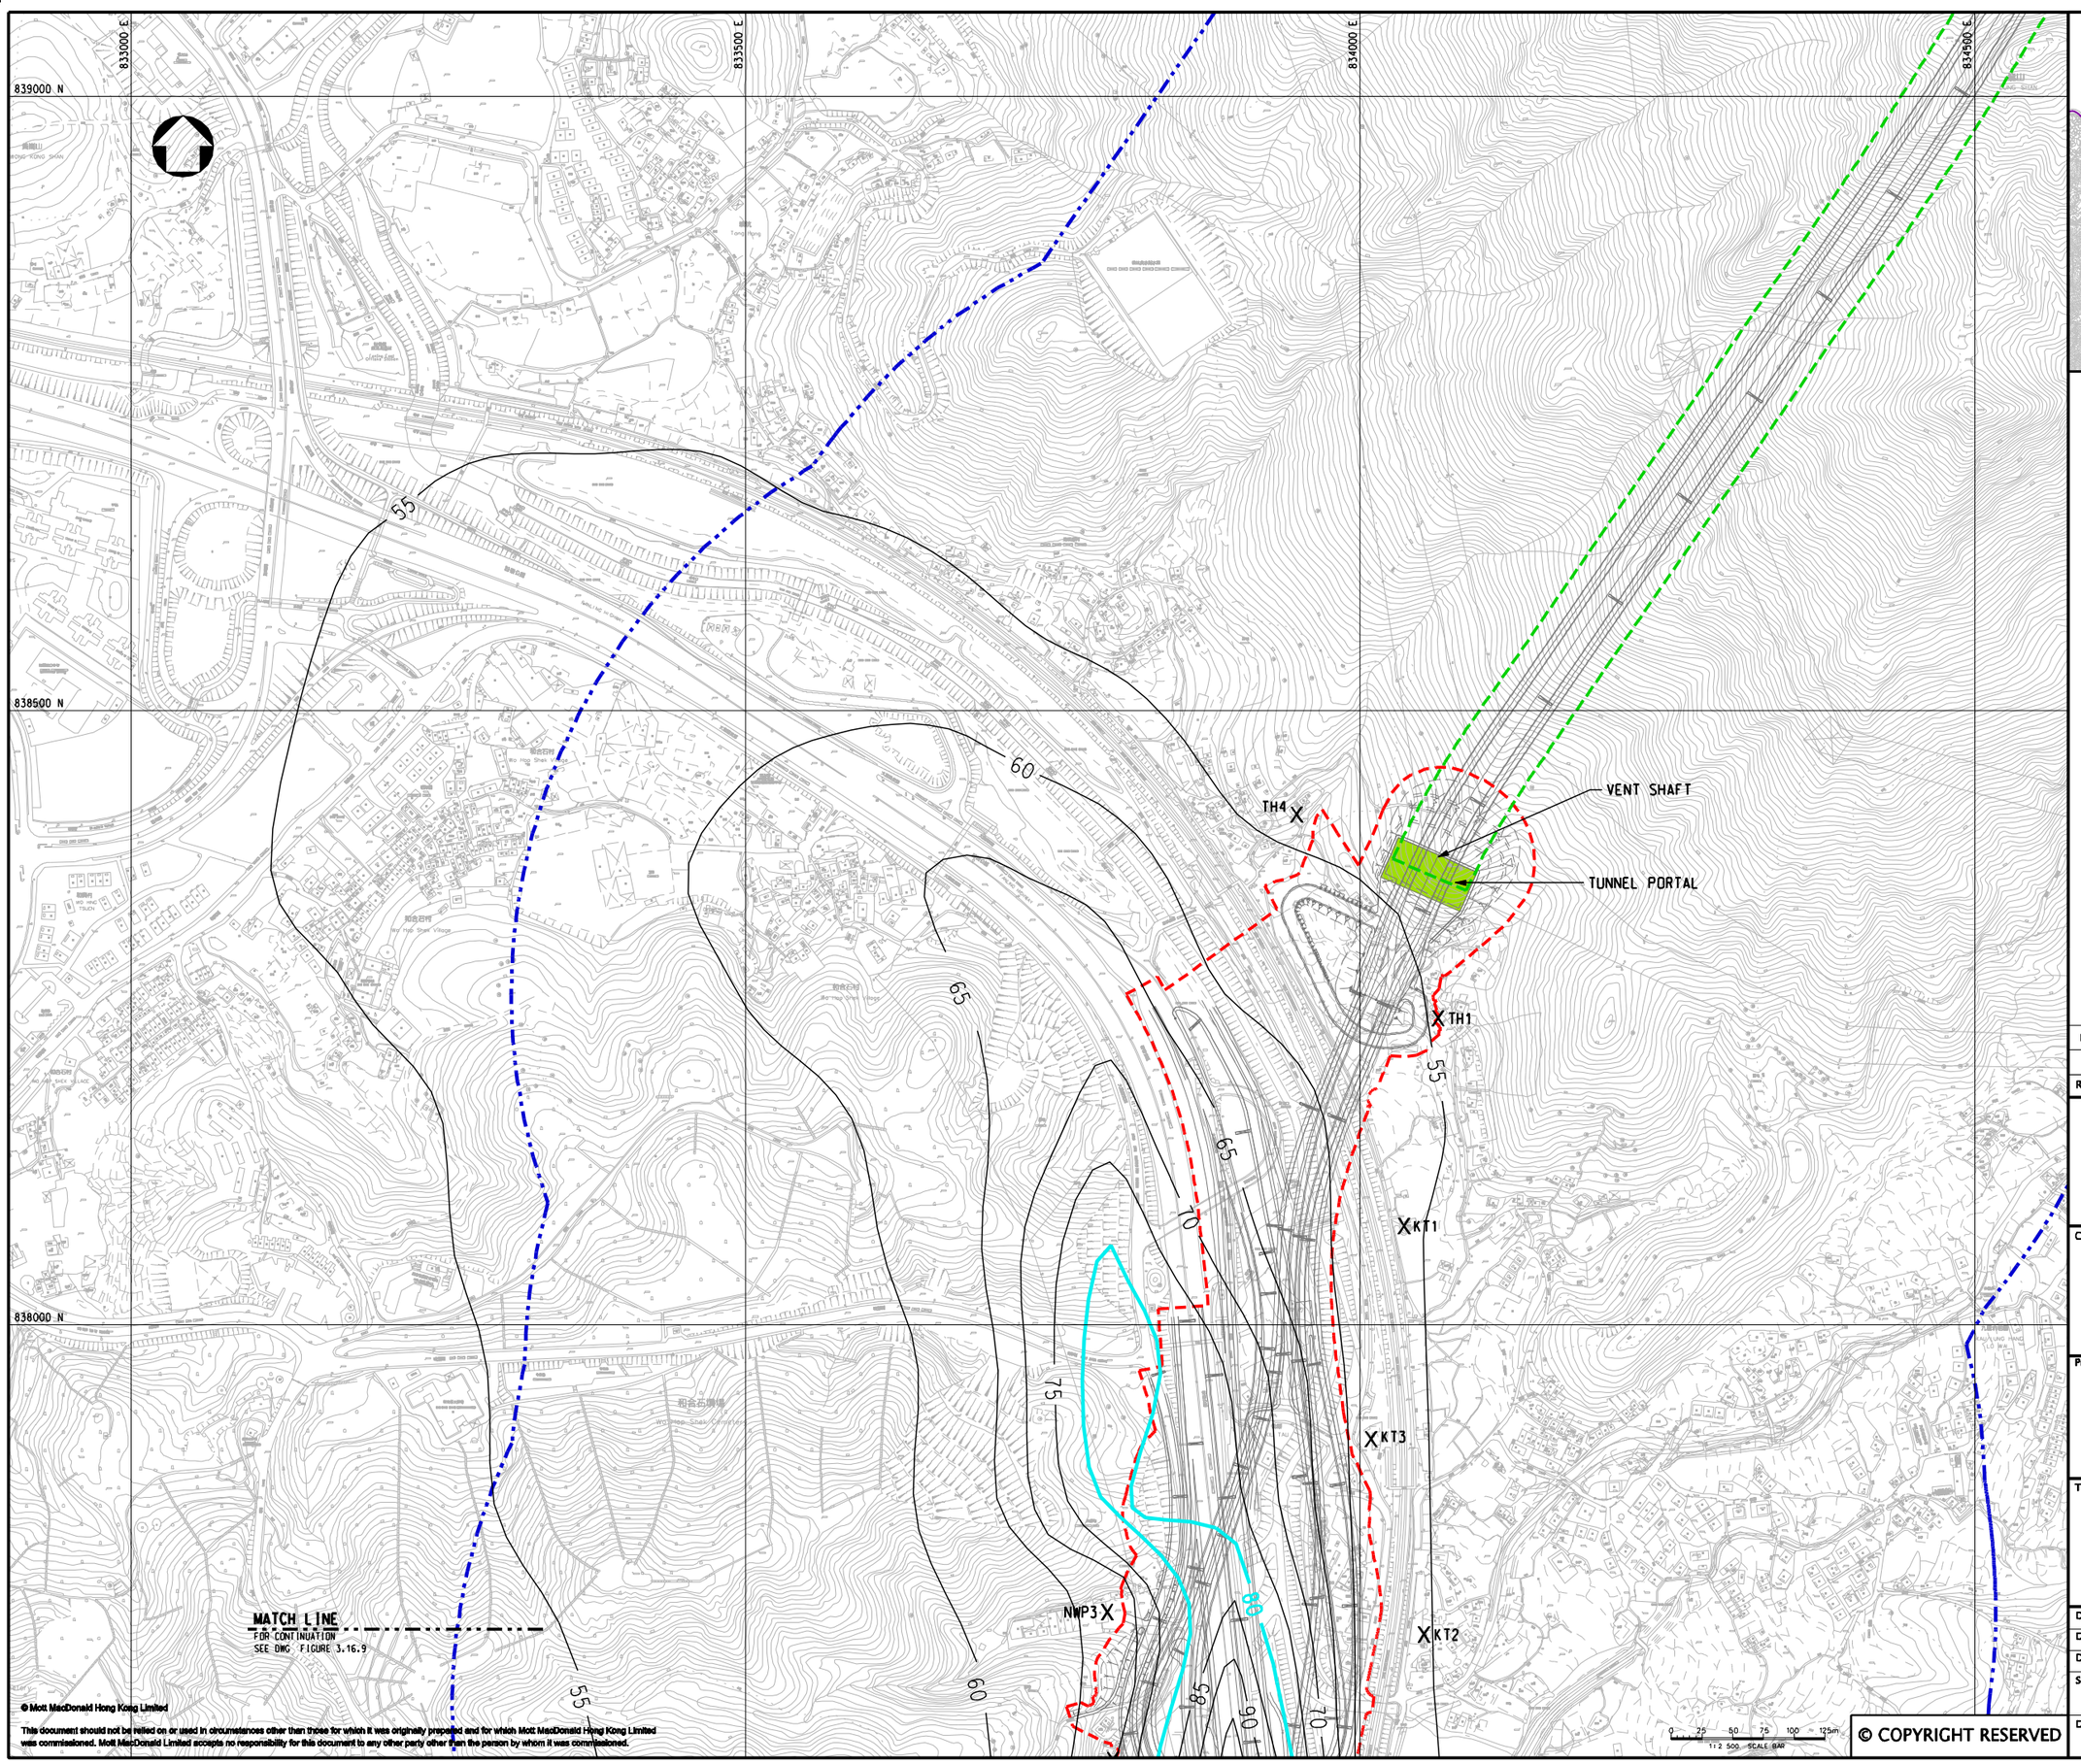

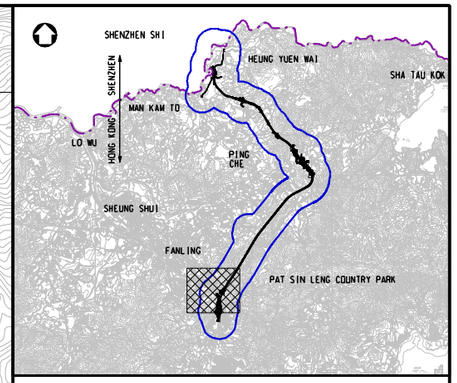

KEY PLAN
SCALE 1:100000

LEGEND:

- 500m ASSESSMENT AREA
- TENTATIVE WORKS AREA
- TUNNEL SECTION
- PROPOSED TUNNEL VENTILATION BUILDING
- X AIR SENSITIVE RECEIVERS COMPLIED WITH AQO CRITERIA.
- AQO CRITERIA

Rev	Date	Drawn	Description	Ch'k'd	App'd
P2	DEC 10	MMH	GENERAL REVISION	DC	HT
P1	NOV 10	MMH	FIRST ISSUE	DC	HT

Mott MacDonald
20/F Two Landmark East
100 How Ming Street
Kwun Tong, Kowloon
Hong Kong
T +852 2828 5757
F +852 2827 1823
W www.mottmac.com.hk

Client

CEDD
CIVIL ENGINEERING AND DEVELOPMENT DEPARTMENT

Project

AGREEMENT NO. CE45/2008(CE)
LIANTANG/HEUNG YUEN WAI BOUNDARY CONTROL POINT AND ASSOCIATED WORKS

Title

CUMULATIVE RESULT - CONTOUR OF ANNUAL NO_2 CONCENTRATION ($\mu g/m^3$) AT 1.5m ABOVE GROUND DURING OPERATIONAL PHASE FOR FANLING

(SHEET 1 OF 2)

Designed	HC		Eng.Chk.	EC	
Drawn	MING		Coordination	EC	
Dwg.Chk.	HC		Approved	HT	

Scale at A1: 1:2500
Project: 255228
CAD file: J:\255228\report\env\eia\101208\FIG 3-16.8.dgn
Status: PRE
Drawing No: FIGURE 3.16.8
Rev: P2

© COPYRIGHT RESERVED
© Mott MacDonald Hong Kong Limited
This document should not be relied on or used in circumstances other than those for which it was originally prepared and for which Mott MacDonald Hong Kong Limited was commissioned. Mott MacDonald Limited accepts no responsibility for this document to any other party other than the person by whom it was commissioned.

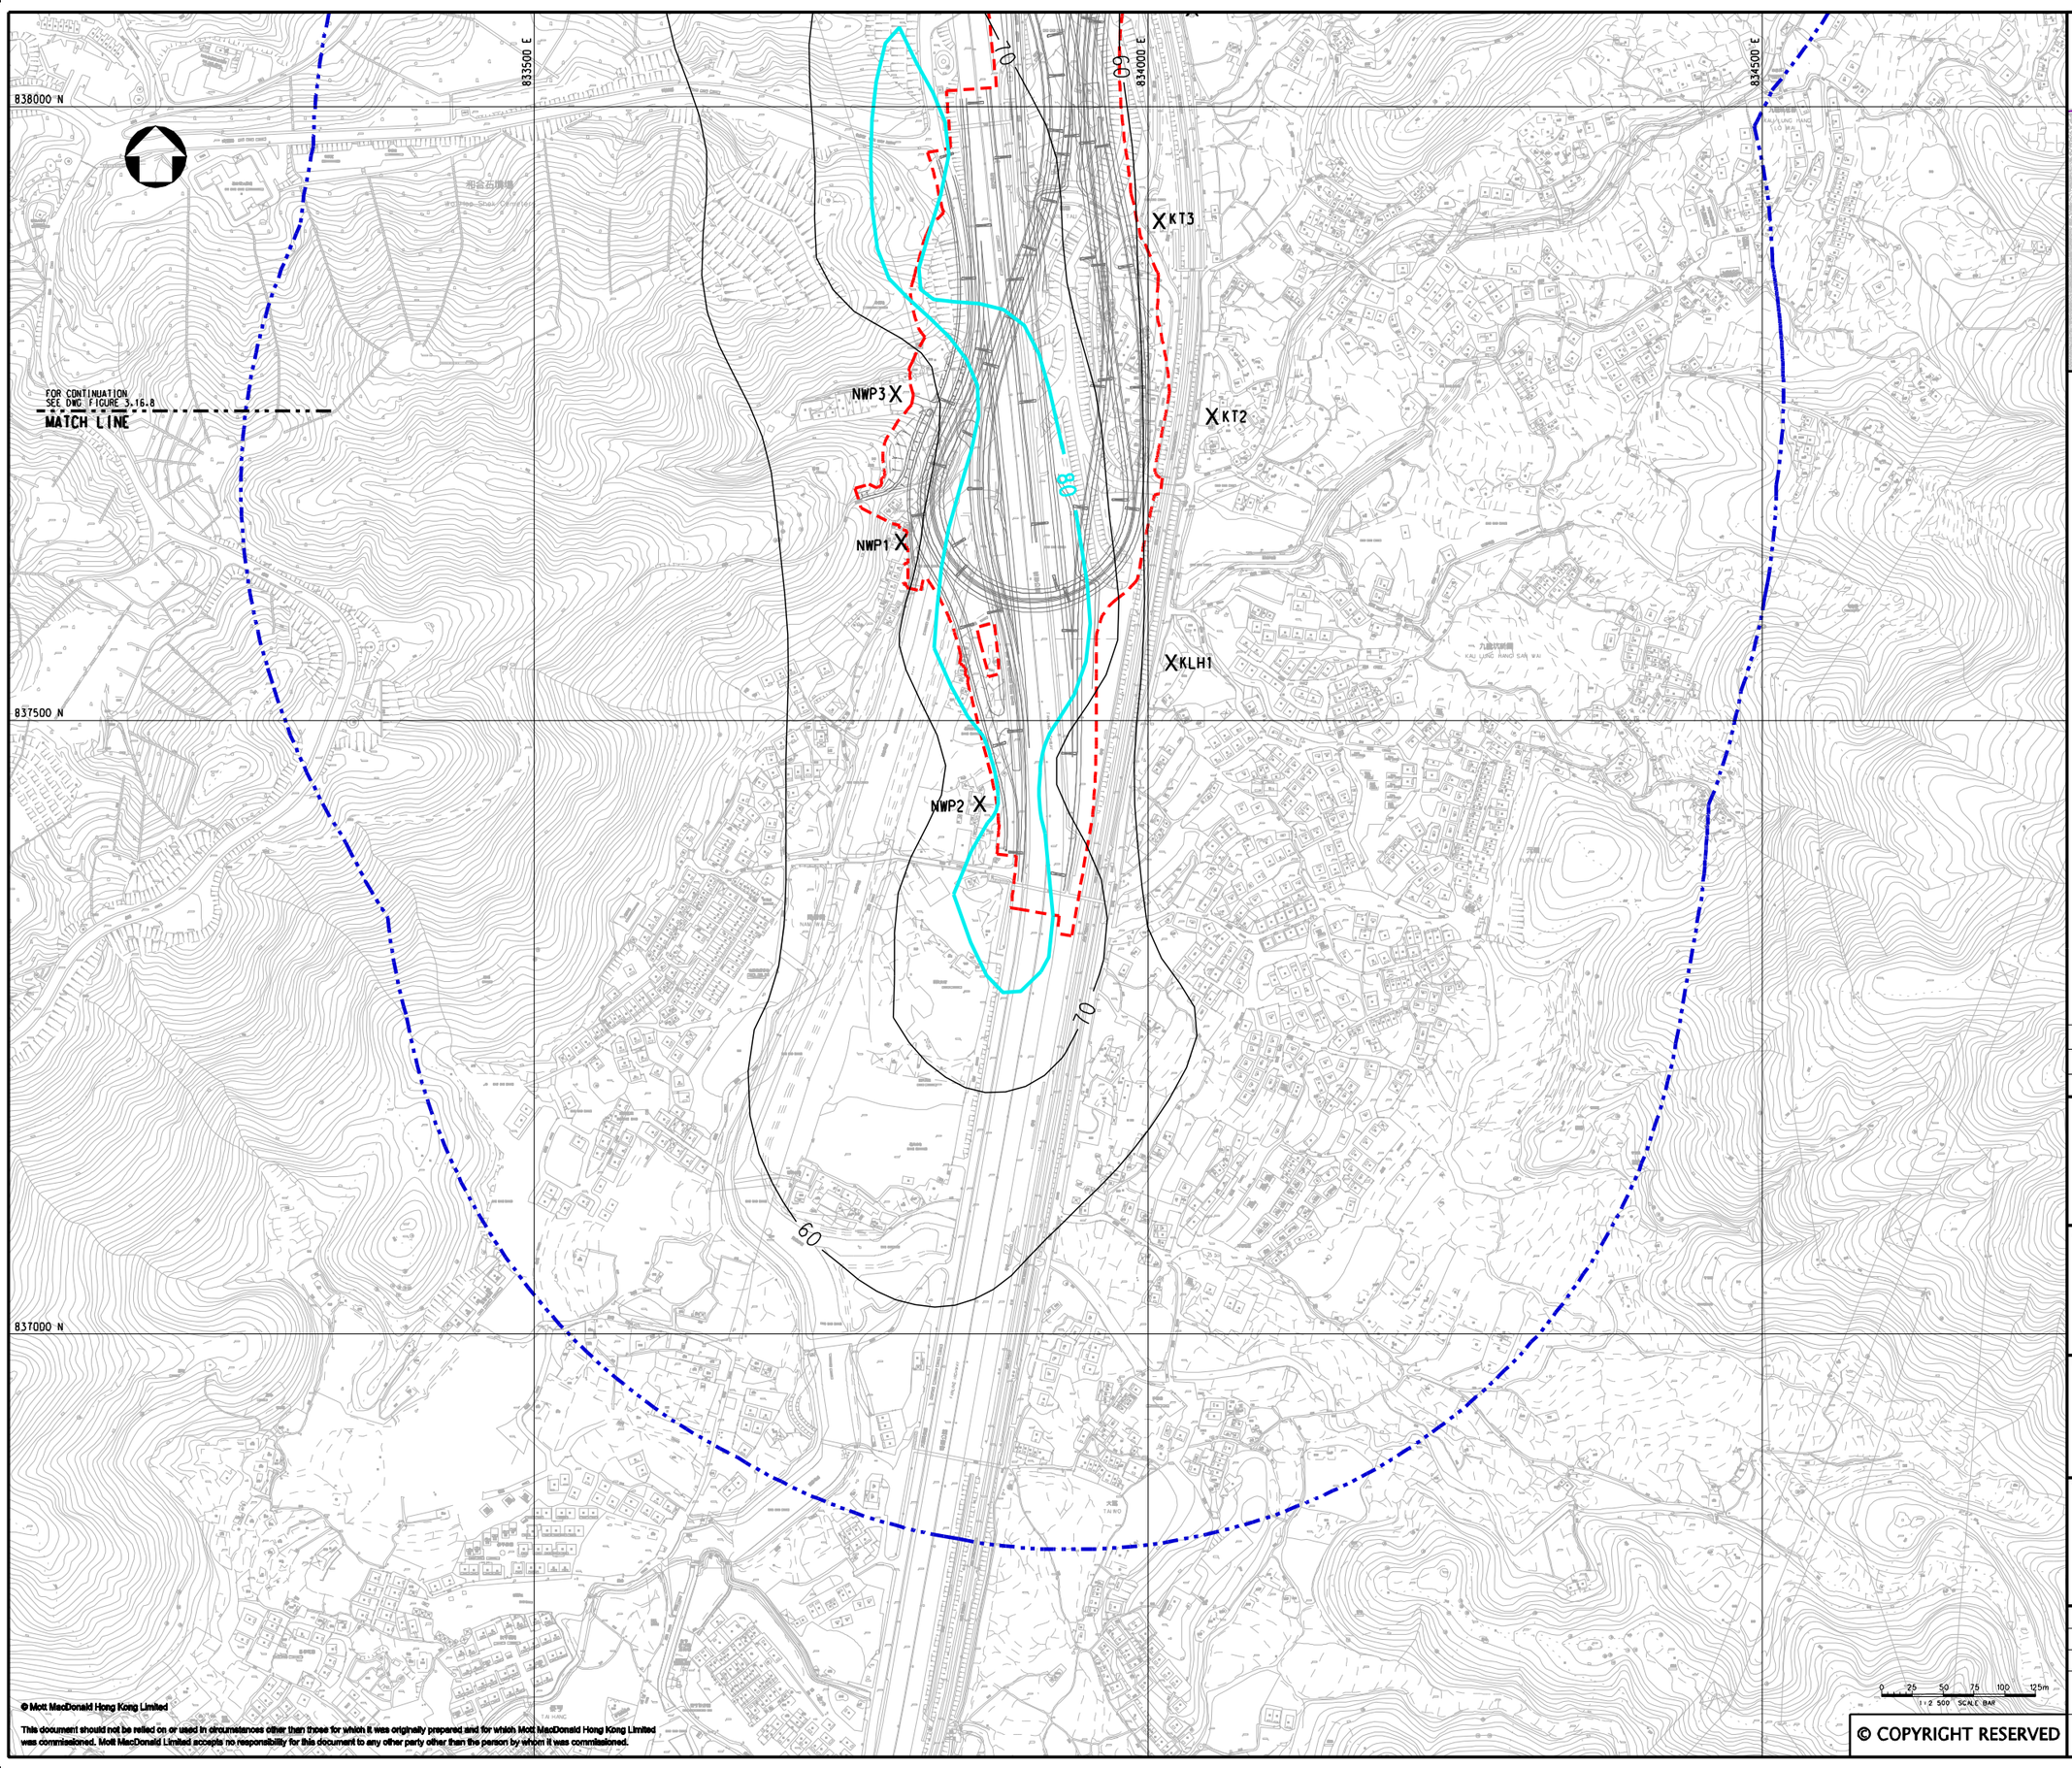

KEY PLAN
SCALE 1:100000

LEGEND:

- 500m ASSESSMENT AREA
- TENTATIVE WORKS AREA
- X — AIR SENSITIVE RECEIVERS COMPLIED WITH AQO CRITERIA.
- AQO CRITERIA

Rev	Date	Drawn	Description	Ch'k'd	App'd
P2	DEC 10	MMH	GENERAL REVISION	DC	HT
P1	NOV 10	MMH	FIRST ISSUE	DC	HT

Mott MacDonald
20/F Two Landmark East
100 How Ming Street
Kwun Tong, Kowloon
Hong Kong
T +852 2828 5757
F +852 2827 1823
W www.mottmac.com.hk

Client

CEDD — CIVIL ENGINEERING AND DEVELOPMENT DEPARTMENT

Project

AGREEMENT NO. CE45/2008(CE)
LIANTANG/HEUNG YUEN WAI BOUNDARY
CONTROL POINT AND ASSOCIATED WORKS

Title

CUMULATIVE RESULT - CONTOUR OF ANNUAL NO_2 CONCENTRATION ($\mu g/m^3$) AT 1.5m ABOVE GROUND DURING OPERATIONAL PHASE FOR FANLING

(SHEET 2 OF 2)

Designed	HC		Eng.Chk.	EC	
Drawn	MING		Coordination	EC	
Dwg.Chk.	HC		Approved	HT	

Scale at A1: 1:2500
Project: 255228
CAD file: J:\255228\report\env\eia\101208\FIG 3-16.9.dgn
Status: PRE
Drawing No: FIGURE 3.16.9
Rev: P2

© COPYRIGHT RESERVED
© Mott MacDonald Hong Kong Limited
This document should not be relied on or used in circumstances other than those for which it was originally prepared and for which Mott MacDonald Hong Kong Limited was commissioned. Mott MacDonald Limited accepts no responsibility for this document to any other party other than the person by whom it was commissioned.

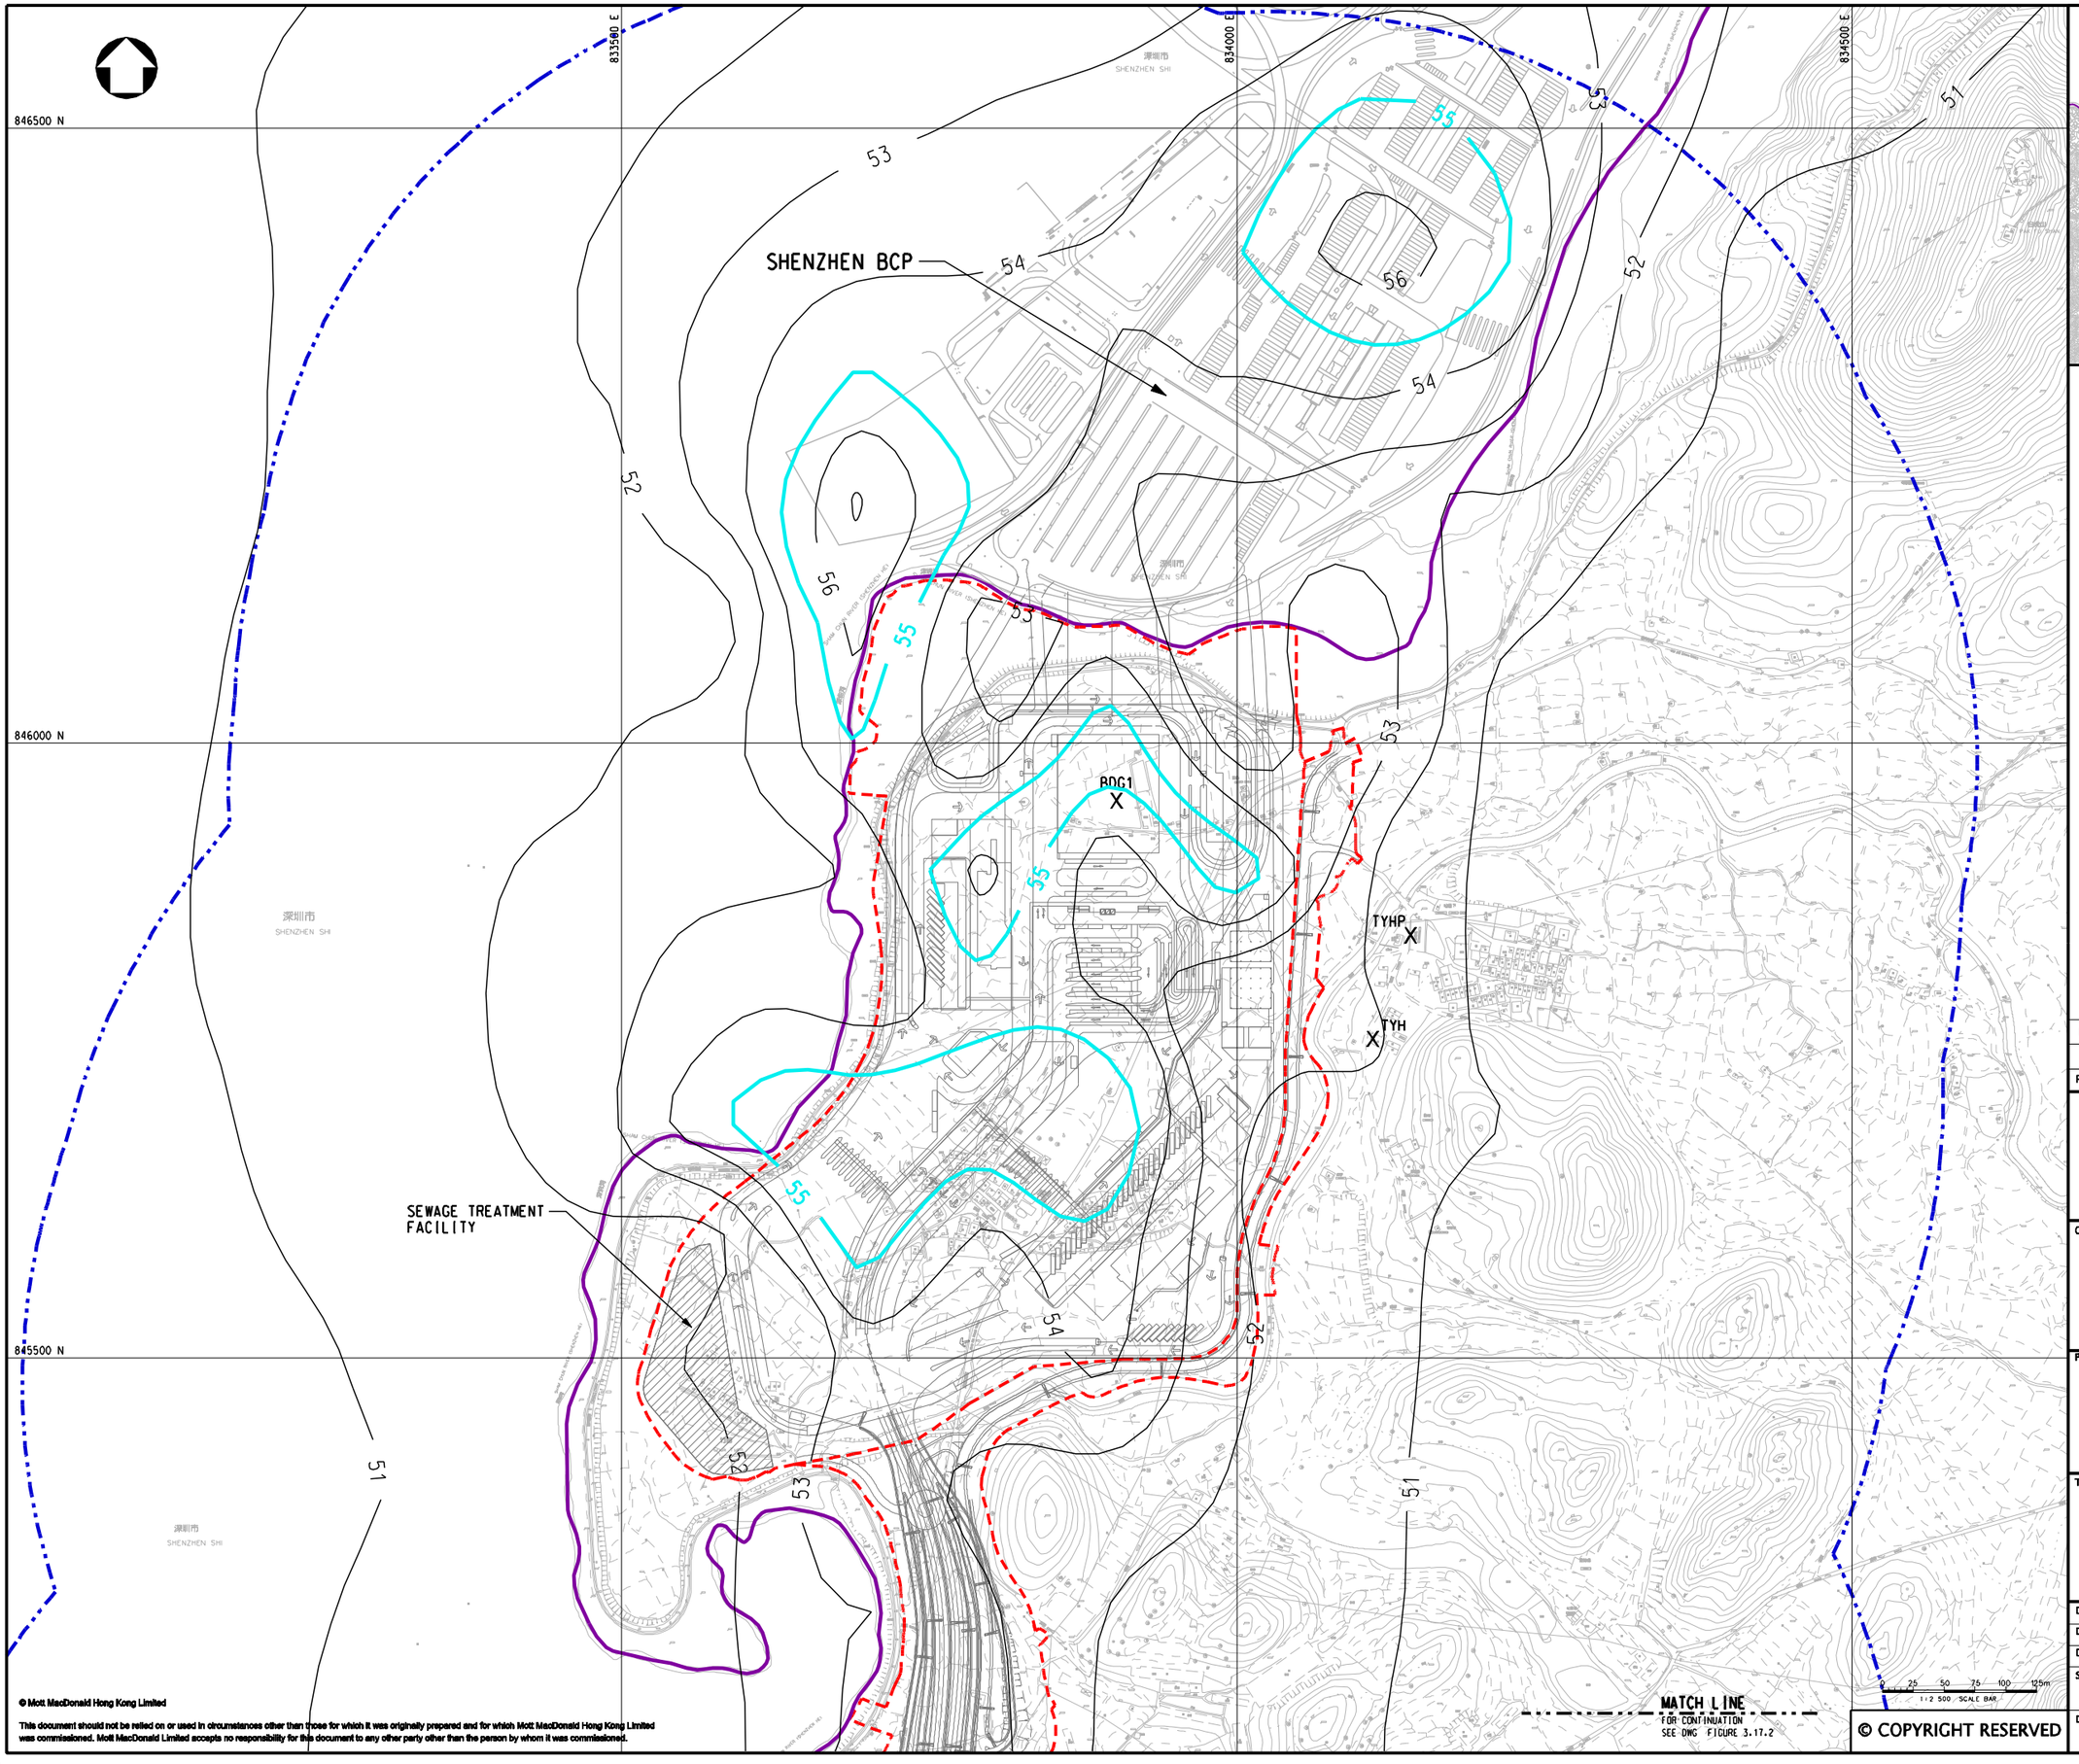

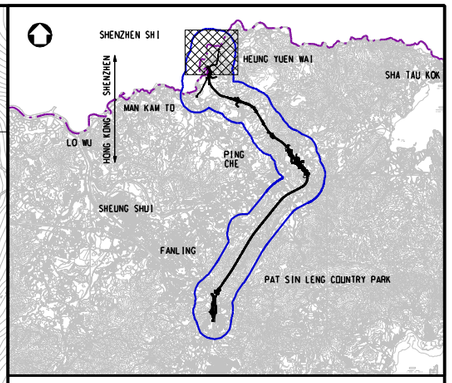

KEY PLAN
SCALE 1:100000

LEGEND:

- BOUNDARY OF HKSAR
- 500m ASSESSMENT AREA
- TENTATIVE WORKS AREA
- X AIR SENSITIVE RECEIVERS COMPLIED WITH AQO CRITERIA.
- AQO CRITERIA

Rev	Date	Drawn	Description	Ch'k'd	App'd
P2	DEC 10	MMH	GENERAL REVISION	DC	HT
P1	NOV 10	MMH	FIRST ISSUE	DC	HT

Mott MacDonald
20/F Two Landmark East
100 How Ming Street
Kwun Tong, Kowloon
Hong Kong
T +852 2828 5757
F +852 2827 1823
W www.mottmac.com.hk

Client
CEDD
CIVIL ENGINEERING AND DEVELOPMENT DEPARTMENT

Project
AGREEMENT NO. CE45/2008(CE)
LIANTANG/HEUNG YUEN WAI BOUNDARY CONTROL POINT AND ASSOCIATED WORKS

Title
CUMULATIVE RESULT - CONTOUR OF ANNUAL RSP CONCENTRATION ($\mu g/m^3$) AT 1.5m ABOVE GROUND DURING OPERATIONAL PHASE FOR NORTHERN SECTION
(SHEET 1 OF 4)

Designed	HC		Eng.Chk.	EC	
Drawn	MING		Coordination	EC	
Dwg.Chk.	HC		Approved	HT	
Scale at A1	1:2500	Project	255228	Status	PRE
		CAD file	j:\255228\report\env\eia\0208\FIG 3-17.1.dgn		
Drawing No	FIGURE 3.17.1			Rev	P2

© COPYRIGHT RESERVED
© Mott MacDonald Hong Kong Limited
This document should not be relied on or used in circumstances other than those for which it was originally prepared and for which Mott MacDonald Hong Kong Limited was commissioned. Mott MacDonald Limited accepts no responsibility for this document to any other party other than the person by whom it was commissioned.

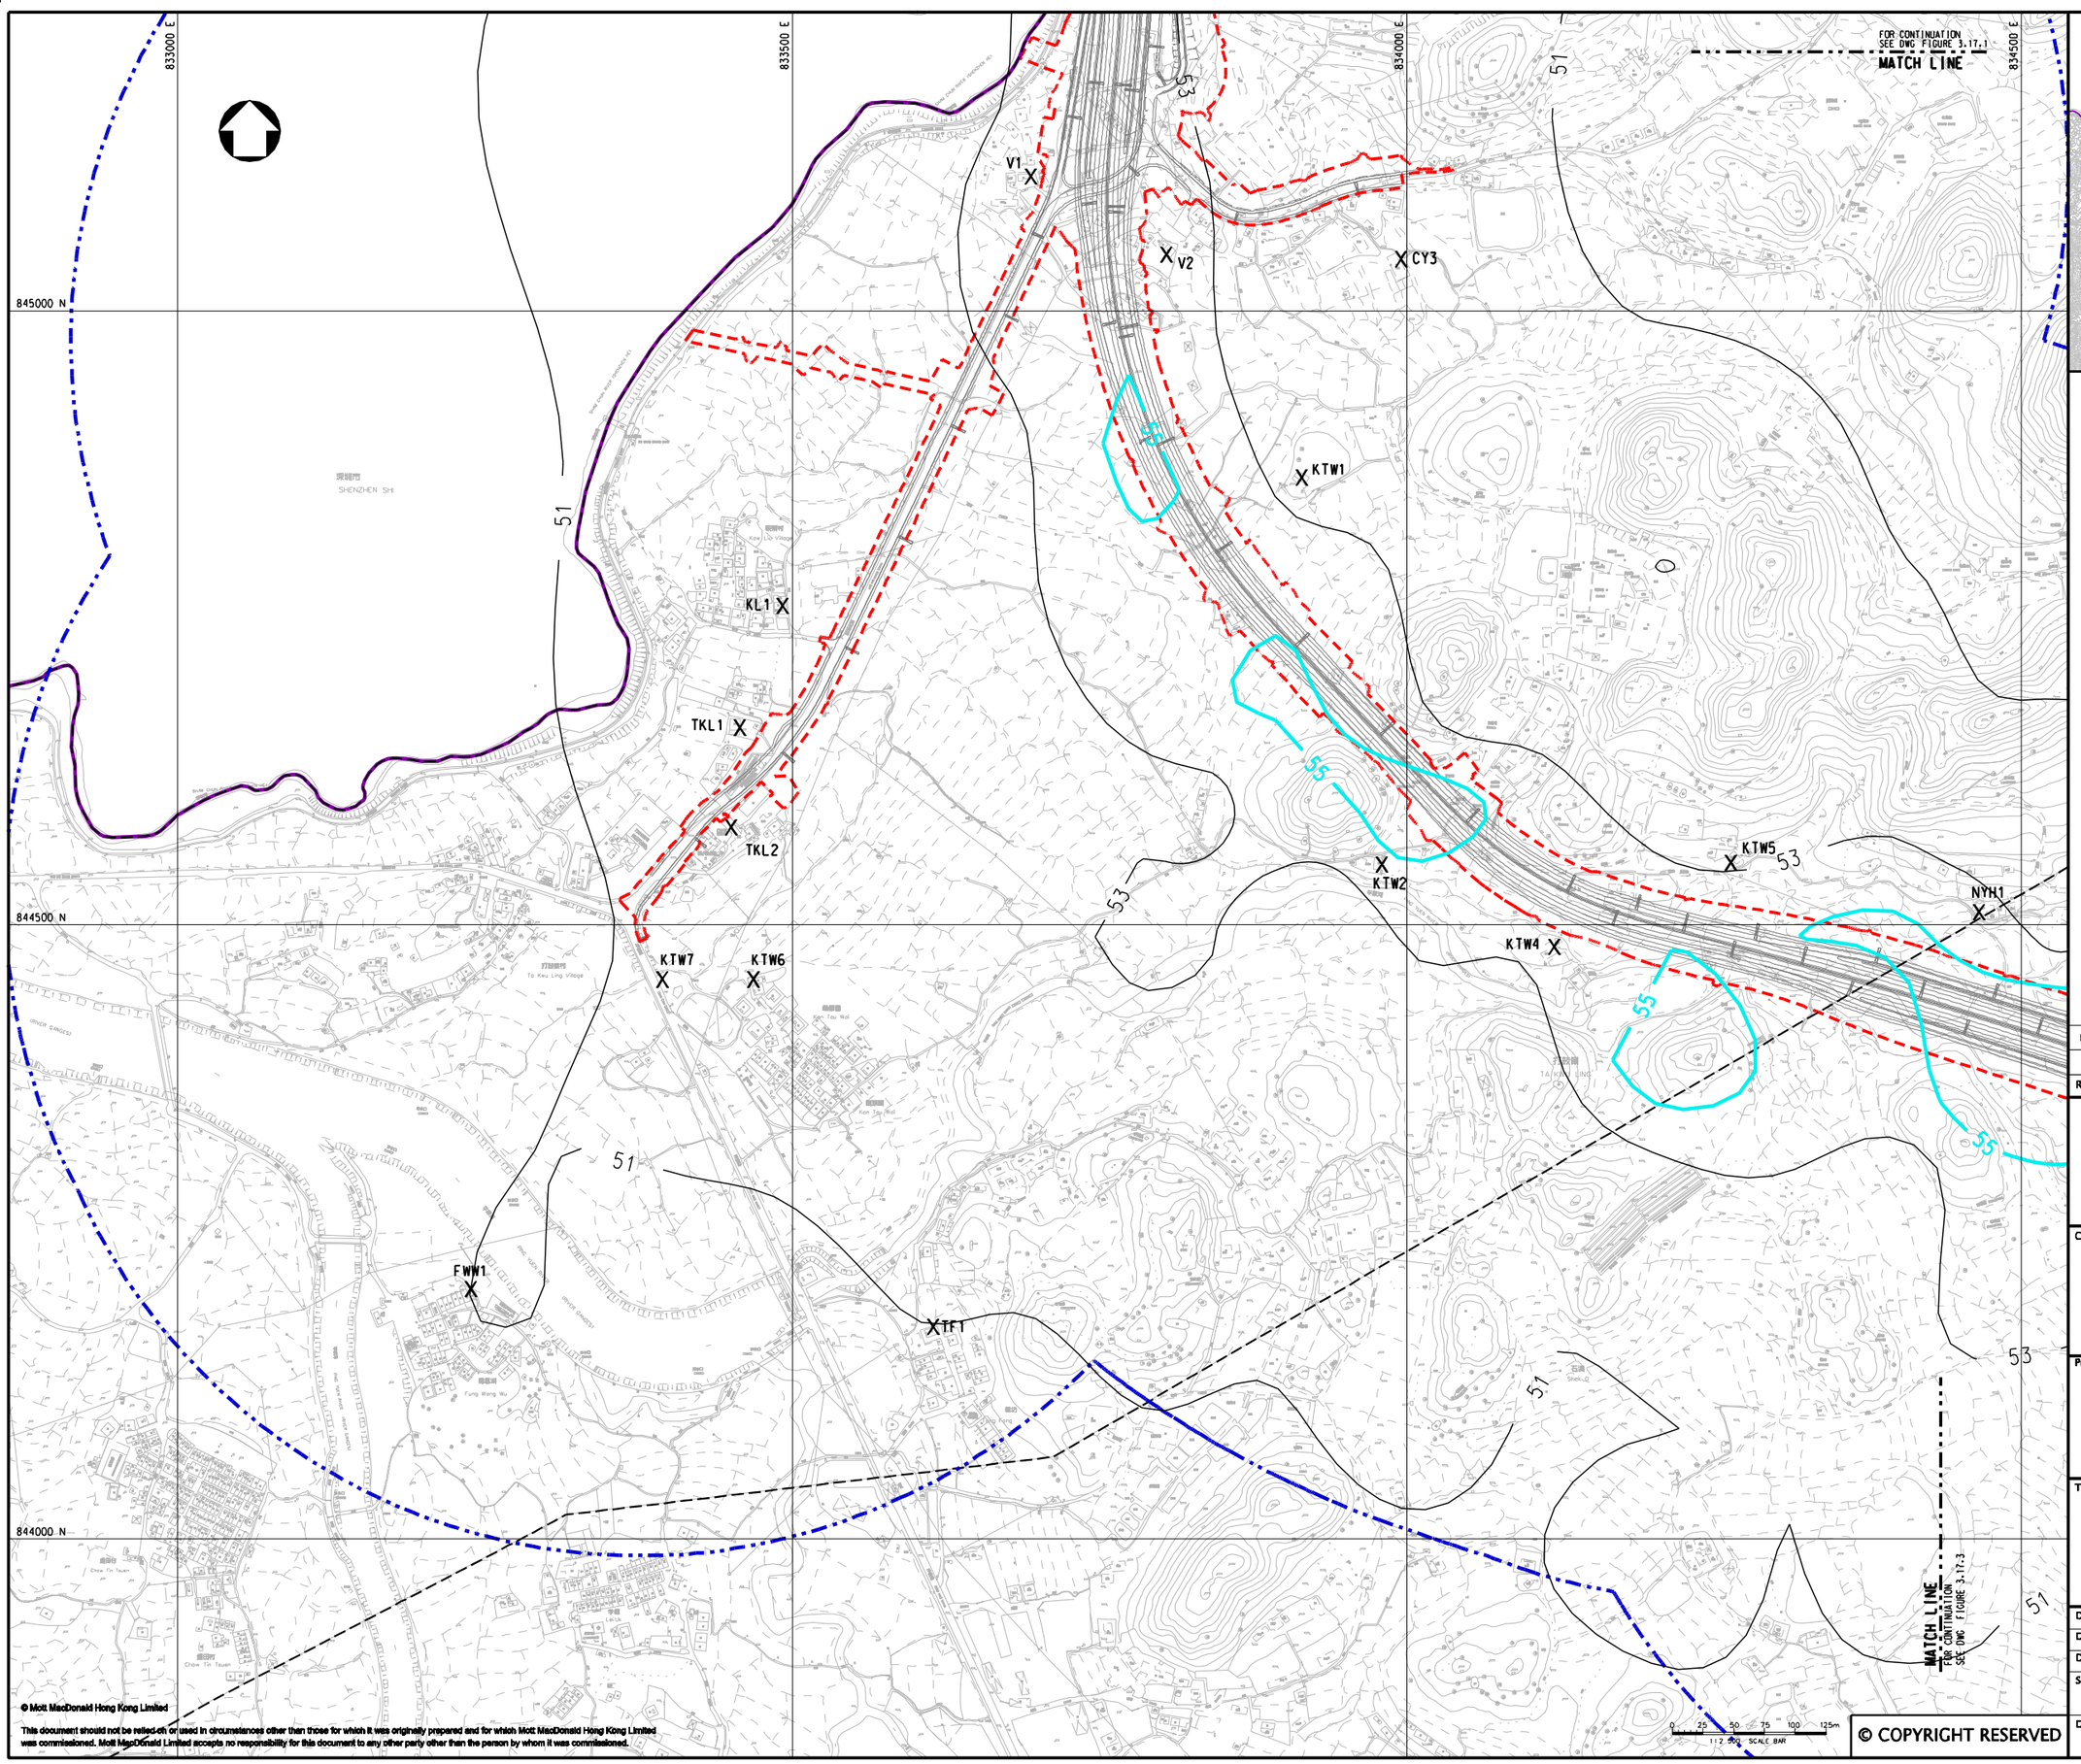

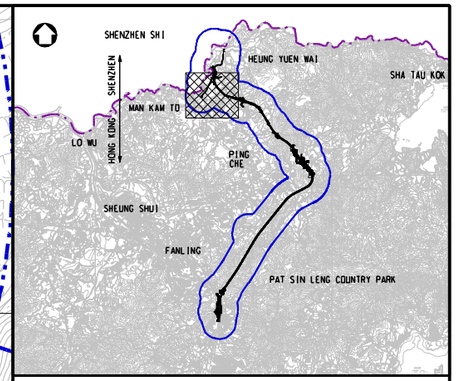

KEY PLAN
SCALE 1:100000

LEGEND:

- BOUNDARY OF HKSAR
- 500m ASSESSMENT AREA
- TENTATIVE WORKS AREA
- X AIR SENSITIVE RECEIVERS COMPLIED WITH AQO CRITERIA.
- AQO CRITERIA

Rev	Date	Drawn	Description	Ch'k'd	App'd
P2	DEC 10	MMH	GENERAL REVISION	DC	HT
P1	NOV 10	MMH	FIRST ISSUE	DC	HT

Mott MacDonald
20/F Two Landmark East
100 How Ming Street
Kwun Tong, Kowloon
Hong Kong
T +852 2828 5757
F +852 2827 1823
W www.mottmac.com.hk

Client
CEDD
CIVIL ENGINEERING AND DEVELOPMENT DEPARTMENT

Project
AGREEMENT NO. CE45/2008(CE)
LIANTANG/HEUNG YUEN WAI BOUNDARY CONTROL POINT AND ASSOCIATED WORKS

Title
CUMULATIVE RESULT - CONTOUR OF ANNUAL RSP CONCENTRATION ($\mu g/m^3$) AT 1.5m ABOVE GROUND DURING OPERATIONAL PHASE FOR NORTHERN SECTION

(SHEET 2 OF 4)

Designed	HC		Eng.Chk.	EC	
Drawn	MING		Coordination	EC	
Dwg.Chk.	HC		Approved	HT	

Scale at A1: 1:2500
Project: 255228
CAD file: J:\255228\report\env\eia\01208\FIG 3-17.2.dgn
Status: PRE
Drawing No: FIGURE 3.17.2
Rev: P2

© Mott MacDonald Hong Kong Limited
This document should not be relied on or used in circumstances other than those for which it was originally prepared and for which Mott MacDonald Hong Kong Limited was commissioned. Mott MacDonald Limited accepts no responsibility for this document to any other party other than the person by whom it was commissioned.
© COPYRIGHT RESERVED

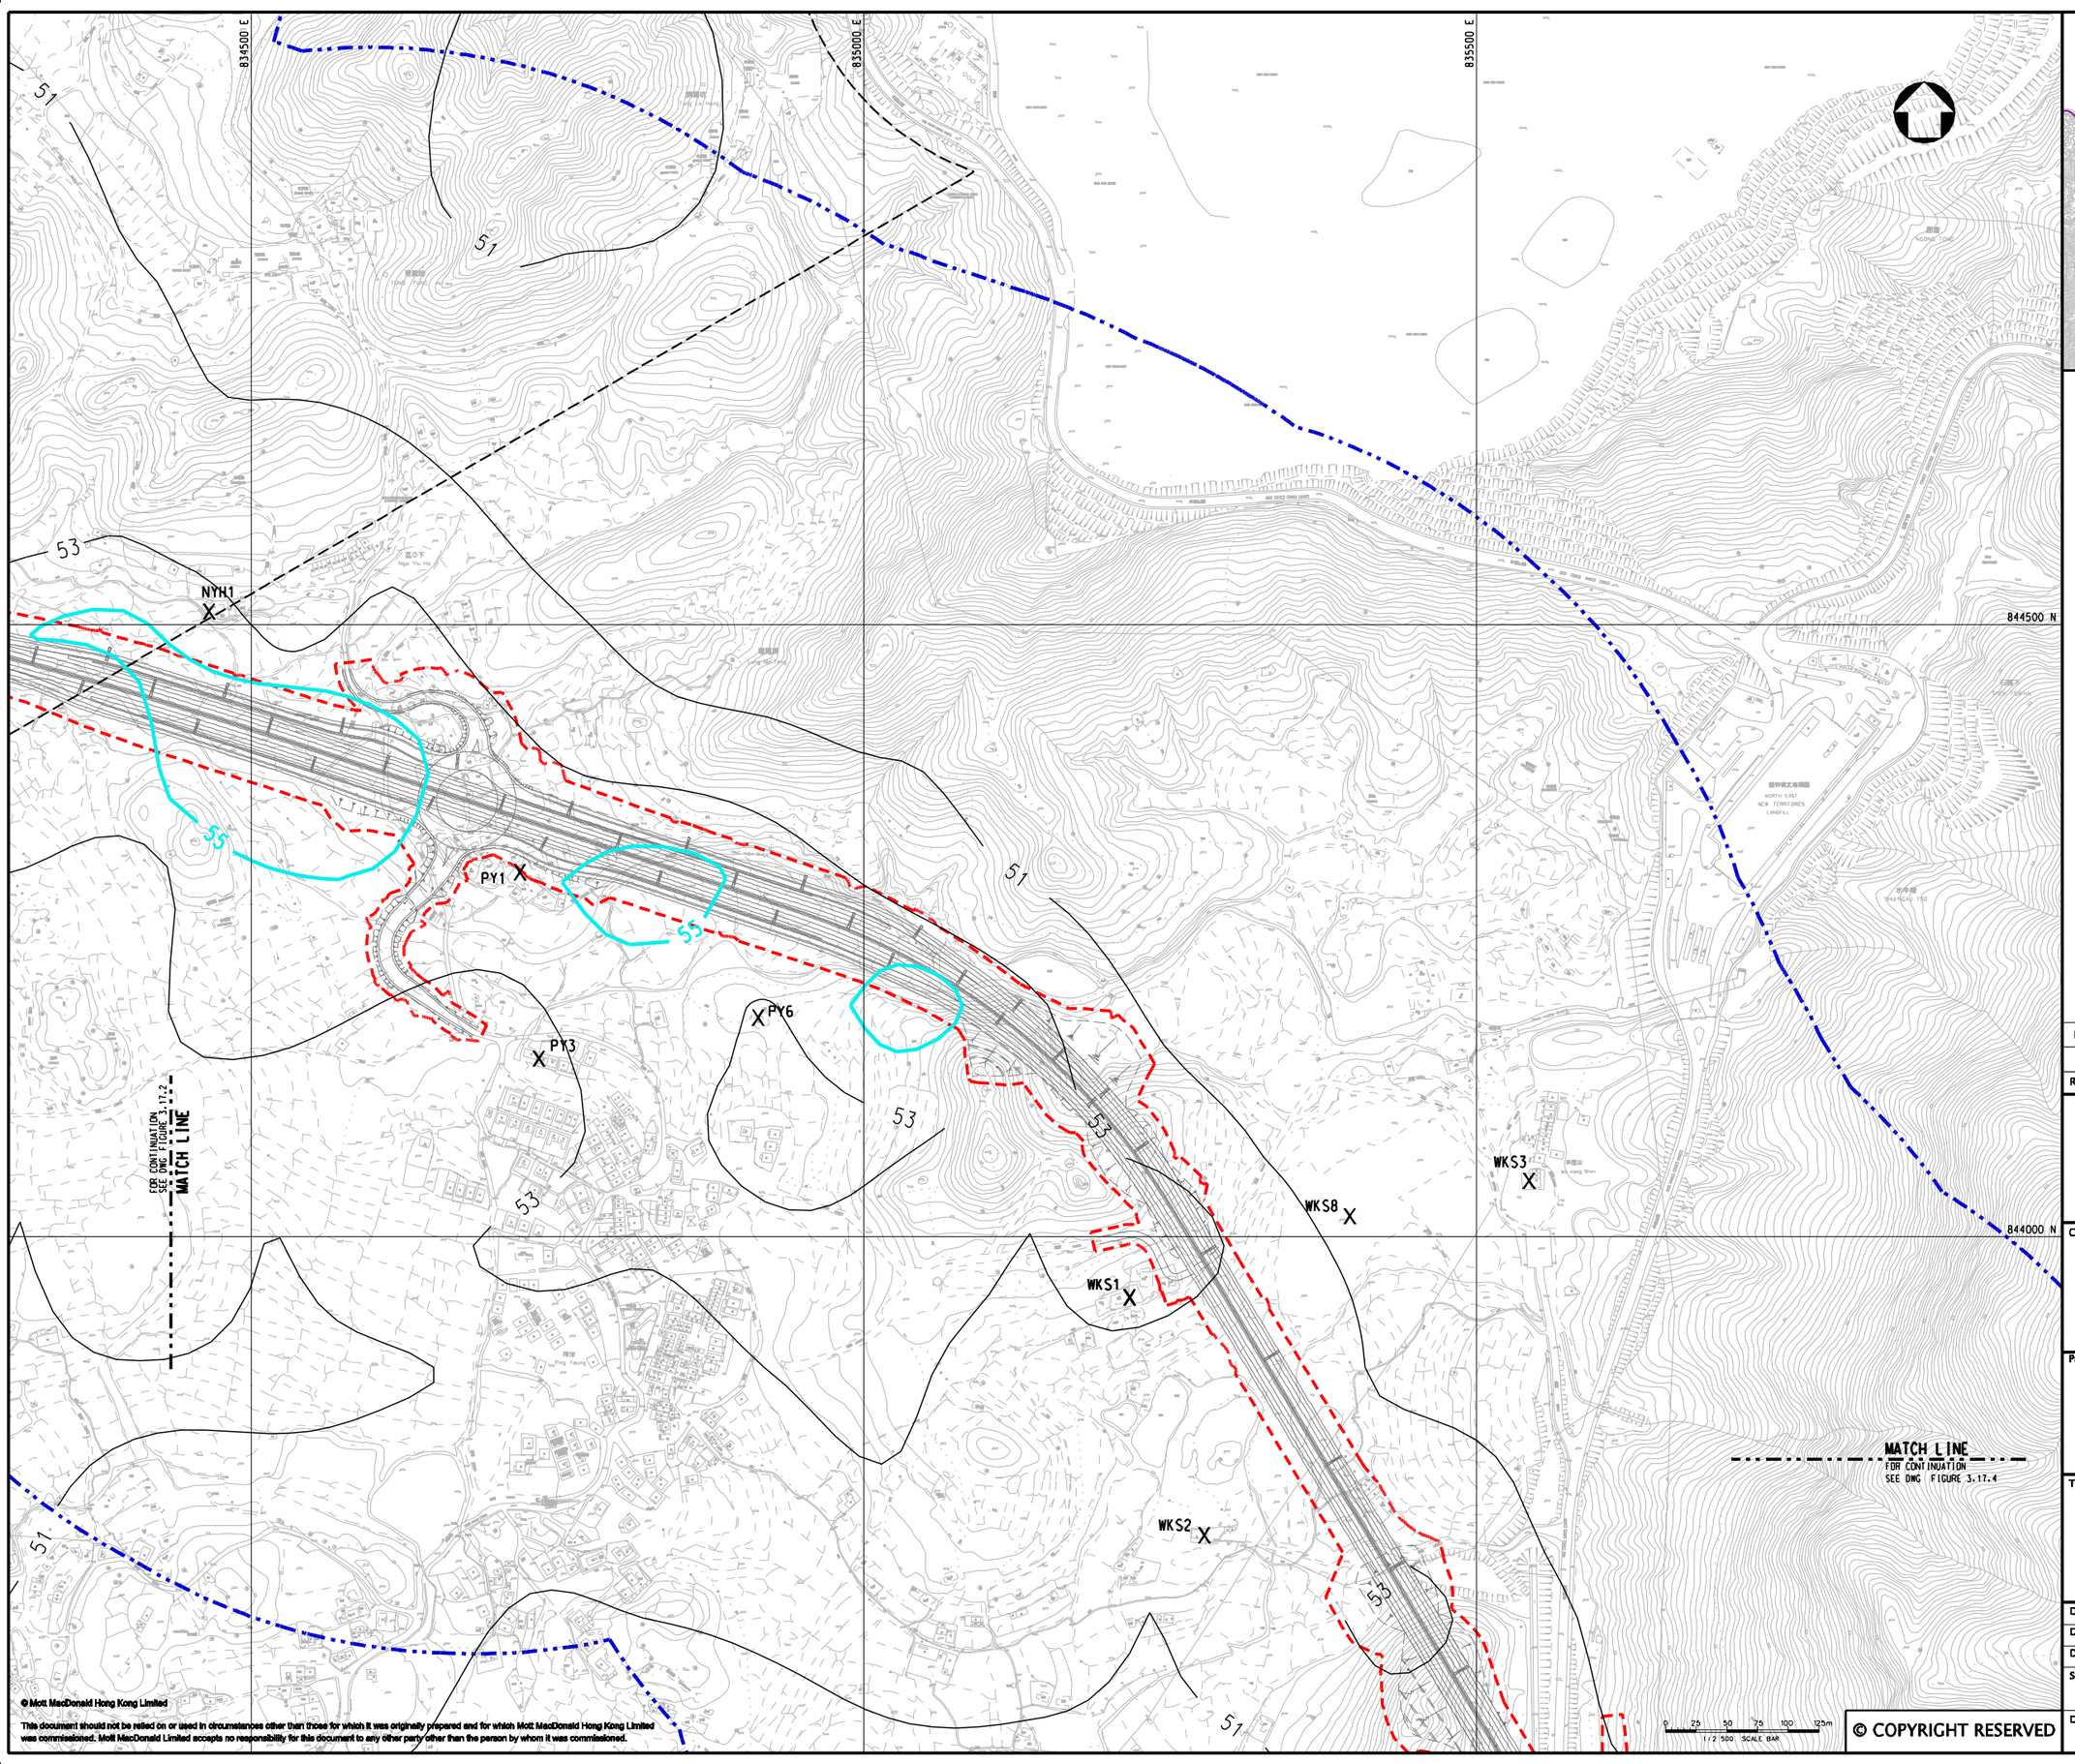

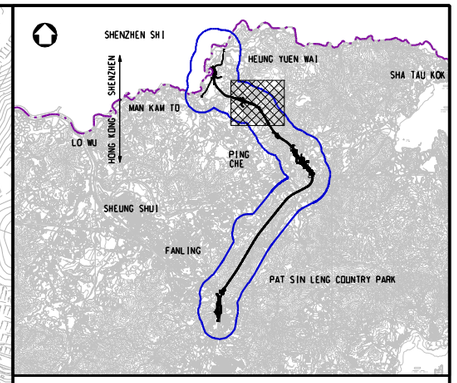

KEY PLAN
SCALE 1:100000

LEGEND:

- 500m ASSESSMENT AREA
- TENTATIVE WORKS AREA
- X AIR SENSITIVE RECEIVERS COMPLIED WITH AQO CRITERIA.
- AQO CRITERIA

Rev	Date	Drawn	Description	Ch'k'd	App'd
P2	DEC 10	MMH	GENERAL REVISION	DC	HT
P1	NOV 10	MMH	FIRST ISSUE	DC	HT

Mott MacDonald
20/F Two Landmark East
100 How Ming Street
Kwun Tong, Kowloon
Hong Kong
T +852 2828 5757
F +852 2827 1823
W www.mottmac.com.hk

Client

CEDD
CIVIL ENGINEERING AND DEVELOPMENT DEPARTMENT

Project

AGREEMENT NO. CE45/2008(CE)
LIANTANG/HEUNG YUEN WAI BOUNDARY CONTROL POINT AND ASSOCIATED WORKS

Title

CUMULATIVE RESULT - CONTOUR OF ANNUAL RSP CONCENTRATION ($\mu g/m^3$) AT 1.5m ABOVE GROUND DURING OPERATIONAL PHASE FOR NORTHERN SECTION

(SHEET 3 OF 4)

Designed	HC		Eng.Chk.	EC	
Drawn	MING		Coordination	EC	
Dwg.Chk.	HC		Approved	HT	

Scale at A1	Project 255228	Status
1:2500	CAD file J:\255228\report\env\eia\01208\FIG 3-17.3.dgn	PRE
Drawing No FIGURE 3.17.3		Rev P2

© Mott MacDonald Hong Kong Limited
This document should not be relied on or used in circumstances other than those for which it was originally prepared and for which Mott MacDonald Hong Kong Limited was commissioned. Mott MacDonald Limited accepts no responsibility for this document to any other party other than the person by whom it was commissioned.
© COPYRIGHT RESERVED

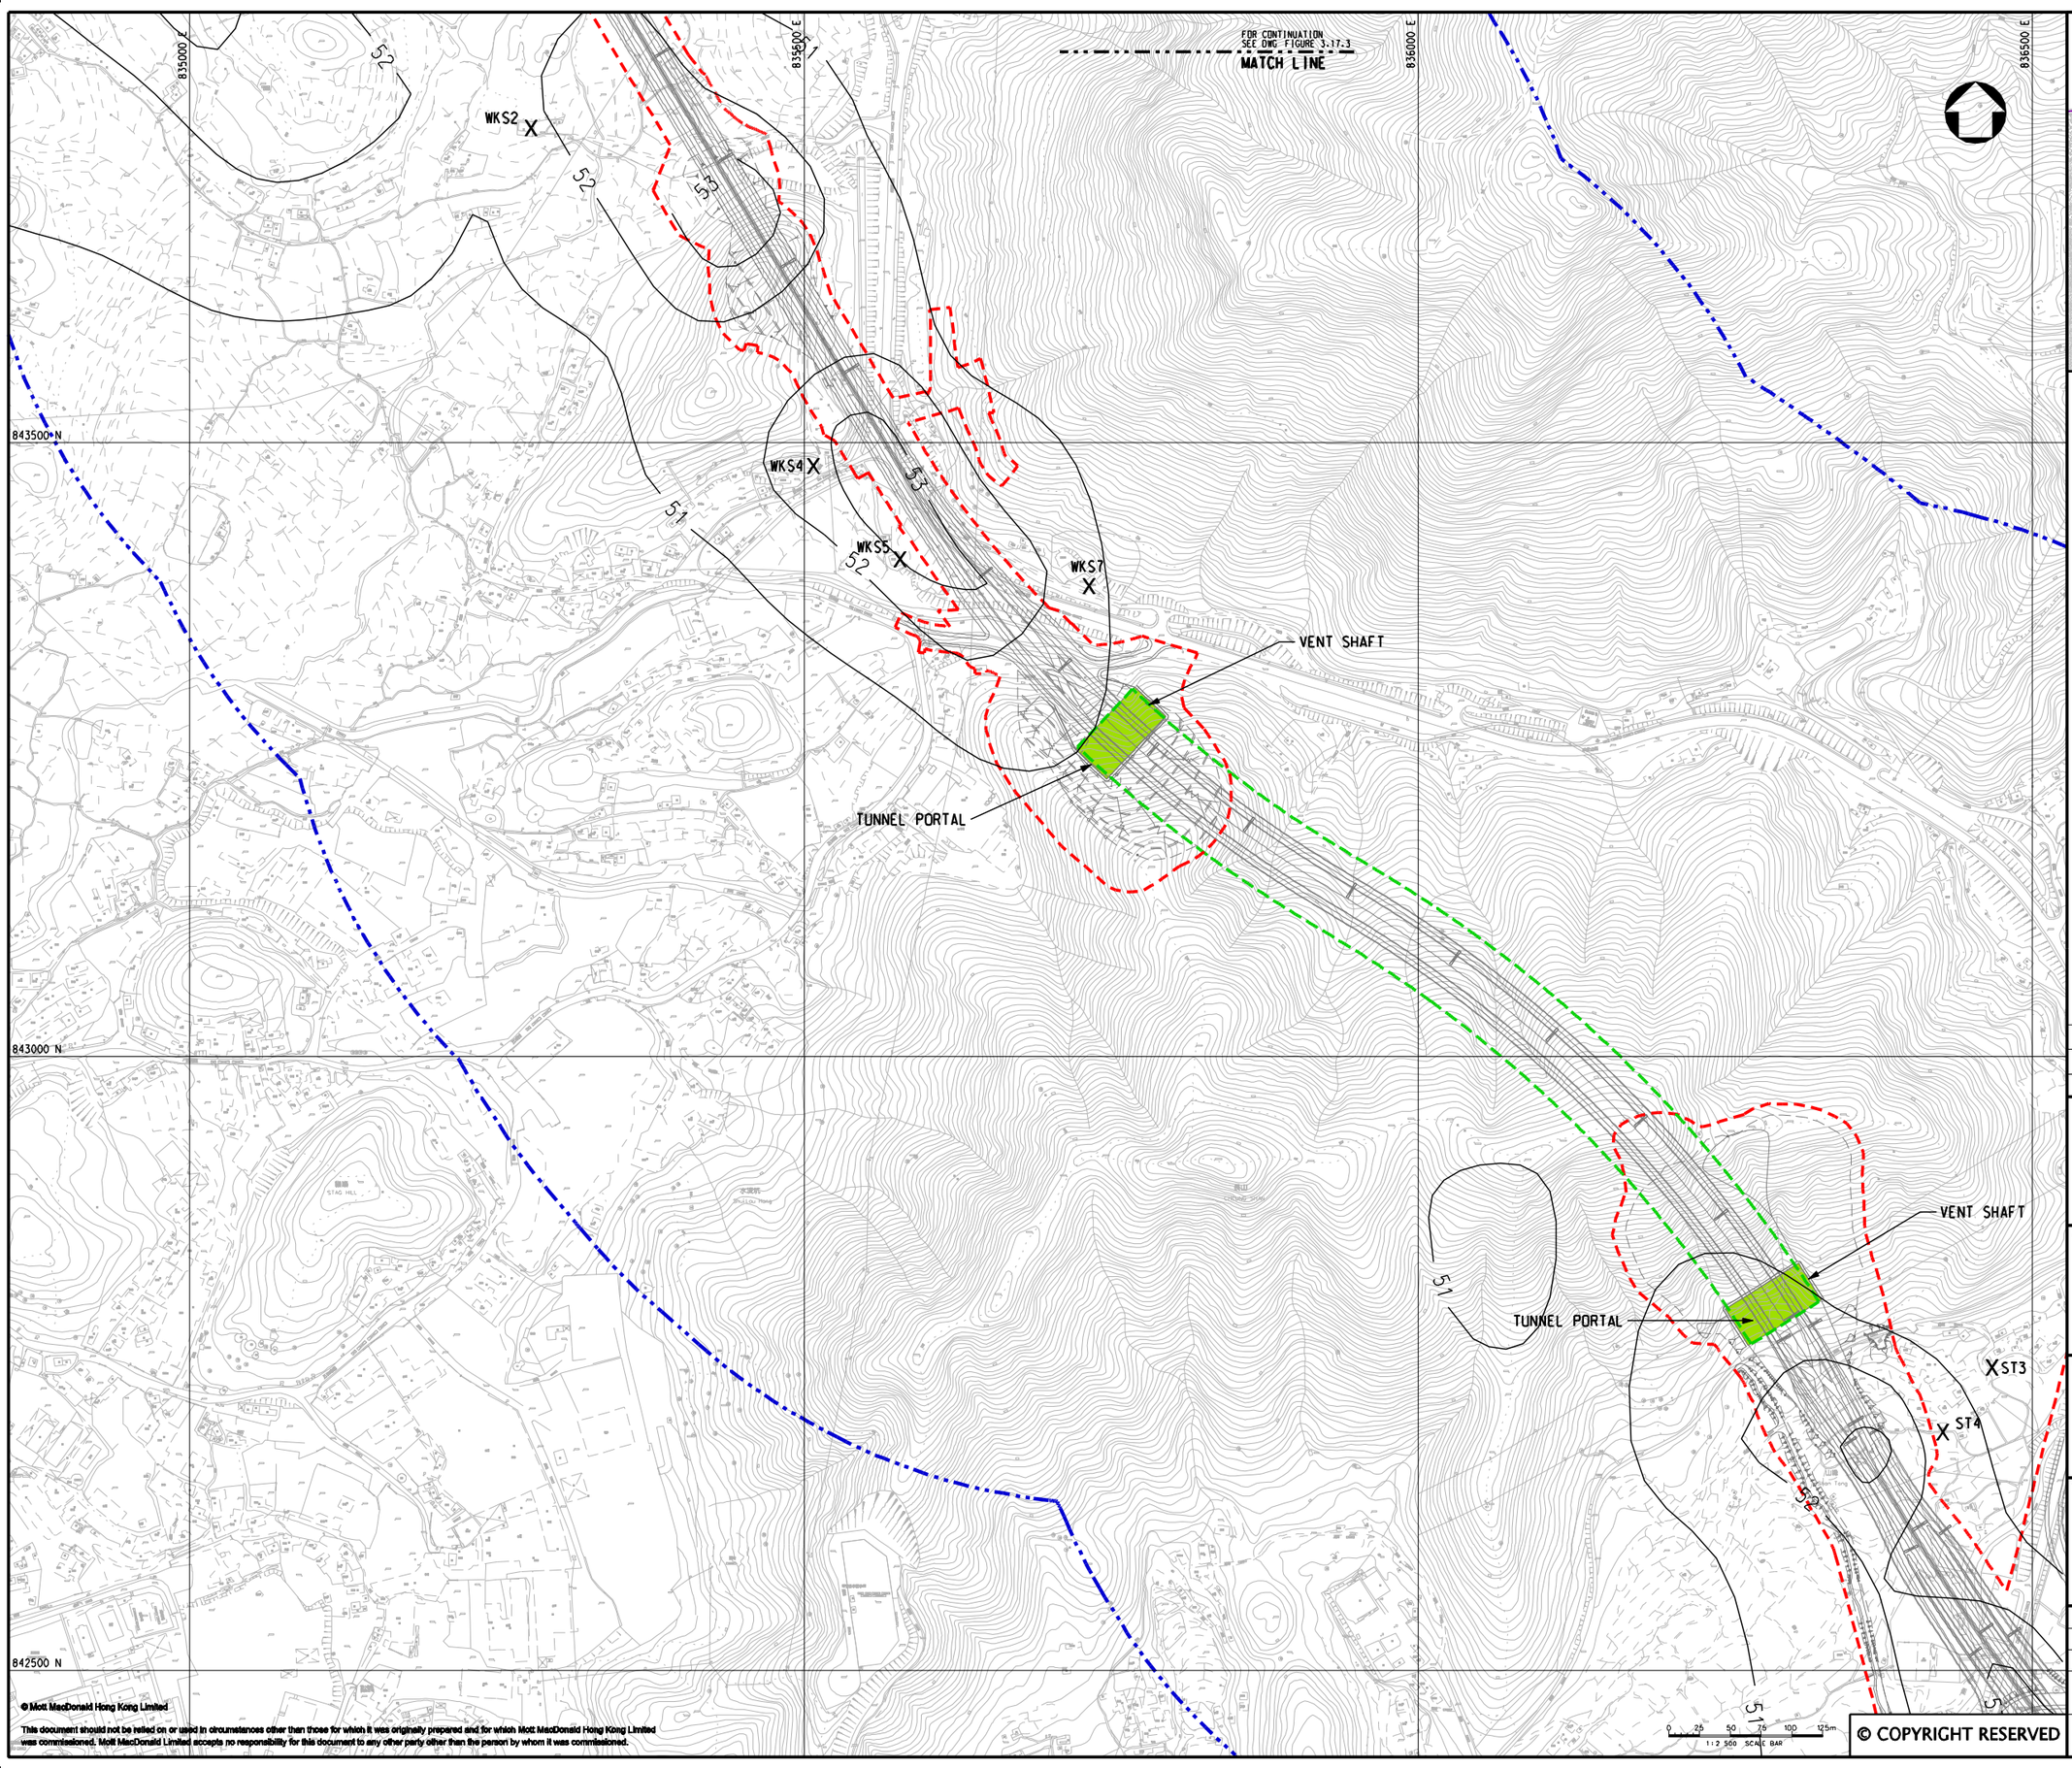

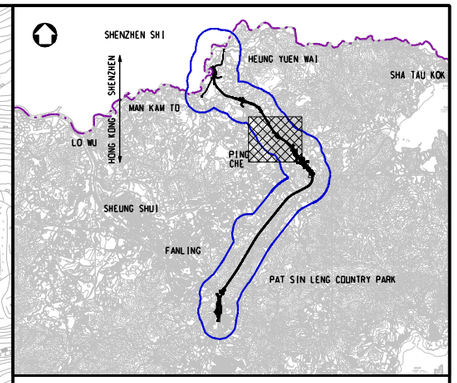

KEY PLAN
SCALE 1:100000

LEGEND:

- 500m ASSESSMENT AREA
- TENTATIVE WORKS AREA
- TUNNEL SECTION
- PROPOSED TUNNEL VENTILATION BUILDING
- X AIR SENSITIVE RECEIVERS COMPLIED WITH AQO CRITERIA.

Rev	Date	Drawn	Description	Ch'k'd	App'd
P2	DEC 10	MMH	GENERAL REVISION	DC	HT
P1	NOV 10	MMH	FIRST ISSUE	DC	HT

Mott MacDonald
20/F Two Landmark East
100 How Ming Street
Kwun Tong, Kowloon
Hong Kong
T +852 2828 5757
F +852 2827 1823
W www.mottmac.com.hk

Client
CEDD
CIVIL ENGINEERING AND DEVELOPMENT DEPARTMENT

Project
AGREEMENT NO. CE45/2008(CE)
LIANTANG/HEUNG YUEN WAI BOUNDARY CONTROL POINT AND ASSOCIATED WORKS

Title
CUMULATIVE RESULT - CONTOUR OF ANNUAL RSP CONCENTRATION ($\mu g/m^3$) AT 1.5m ABOVE GROUND DURING OPERATIONAL PHASE FOR NORTHERN SECTION
(SHEET 4 OF 4)

Designed	HC		Eng.Chk.	EC	
Drawn	MING		Coordination	EC	
Dwg.Chk.	HC		Approved	HT	

Scale at A1: 1:2500
Project: 255228
CAD file: J:\255228\report\env\eia\101208\FIG 3-17.4.dgn
Status: PRE
Drawing No: FIGURE 3.17.4
Rev: P2

© COPYRIGHT RESERVED
© Mott MacDonald Hong Kong Limited
This document should not be relied on or used in circumstances other than those for which it was originally prepared and for which Mott MacDonald Hong Kong Limited was commissioned. Mott MacDonald Limited accepts no responsibility for this document to any other party other than the person by whom it was commissioned.

836000 E
836500 E
837000 E
837500 E
843000 N
842500 N

VENT SHAFT
TUNNEL PORTAL
51
ST1
ST2
ST3
ST4
PROPOSED AREA FOR ADMINISTRATION BUILDING
TTW1
TTW2
TTW3
LT1
LT2
52
53
54

MATCH LINE
FOR CONTINUATION
SEE DWG. FIGURE 3.17.6

0 25 50 75 100 125m
1 : 2 500 SCALE BAR

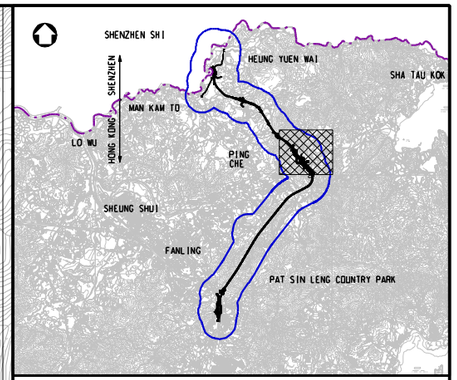

KEY PLAN
SCALE 1:100000

LEGEND:

- 500m ASSESSMENT AREA
- TENTATIVE WORKS AREA
- TUNNEL SECTION
- PROPOSED TUNNEL VENTILATION BUILDING
- X AIR SENSITIVE RECEIVERS COMPLIED WITH AOO CRITERIA.

Rev	Date	Drawn	Description	Ch'k'd	App'd
P2	DEC 10	MMH	GENERAL REVISION	DC	HT
P1	NOV 10	MMH	FIRST ISSUE	DC	HT

Mott MacDonald
20/F Two Landmark East
100 How Ming Street
Kwun Tong, Kowloon
Hong Kong
T +852 2828 5757
F +852 2827 1823
W www.mottmac.com.hk

Client
CEDD
CIVIL ENGINEERING AND DEVELOPMENT DEPARTMENT

Project
AGREEMENT NO. CE45/2008(CE)
LIANTANG/HEUNG YUEN WAI BOUNDARY CONTROL POINT AND ASSOCIATED WORKS

Title
CUMULATIVE RESULT - CONTOUR OF ANNUAL RSP CONCENTRATION ($\mu g/m^3$) AT 1.5m ABOVE GROUND DURING OPERATIONAL PHASE FOR LOI TUNG

(SHEET 1 OF 2)

Designed	HC		Eng.Chk.	EC	
Drawn	MING		Coordination	EC	
Dwg.Chk.	HC		Approved	HT	

Scale at A1: 1:2500
Project: 255228
Status: PRE
CAD file: j:\255228\report\env\eia\101208\FIG 3-17.5.dgn
Drawing No: FIGURE 3.17.5
Rev: P2

© Mott MacDonald Hong Kong Limited
This document should not be relied on or used in circumstances other than those for which it was originally prepared and for which Mott MacDonald Hong Kong Limited was commissioned. Mott MacDonald Limited accepts no responsibility for this document to any other party other than the person by whom it was commissioned.
© COPYRIGHT RESERVED

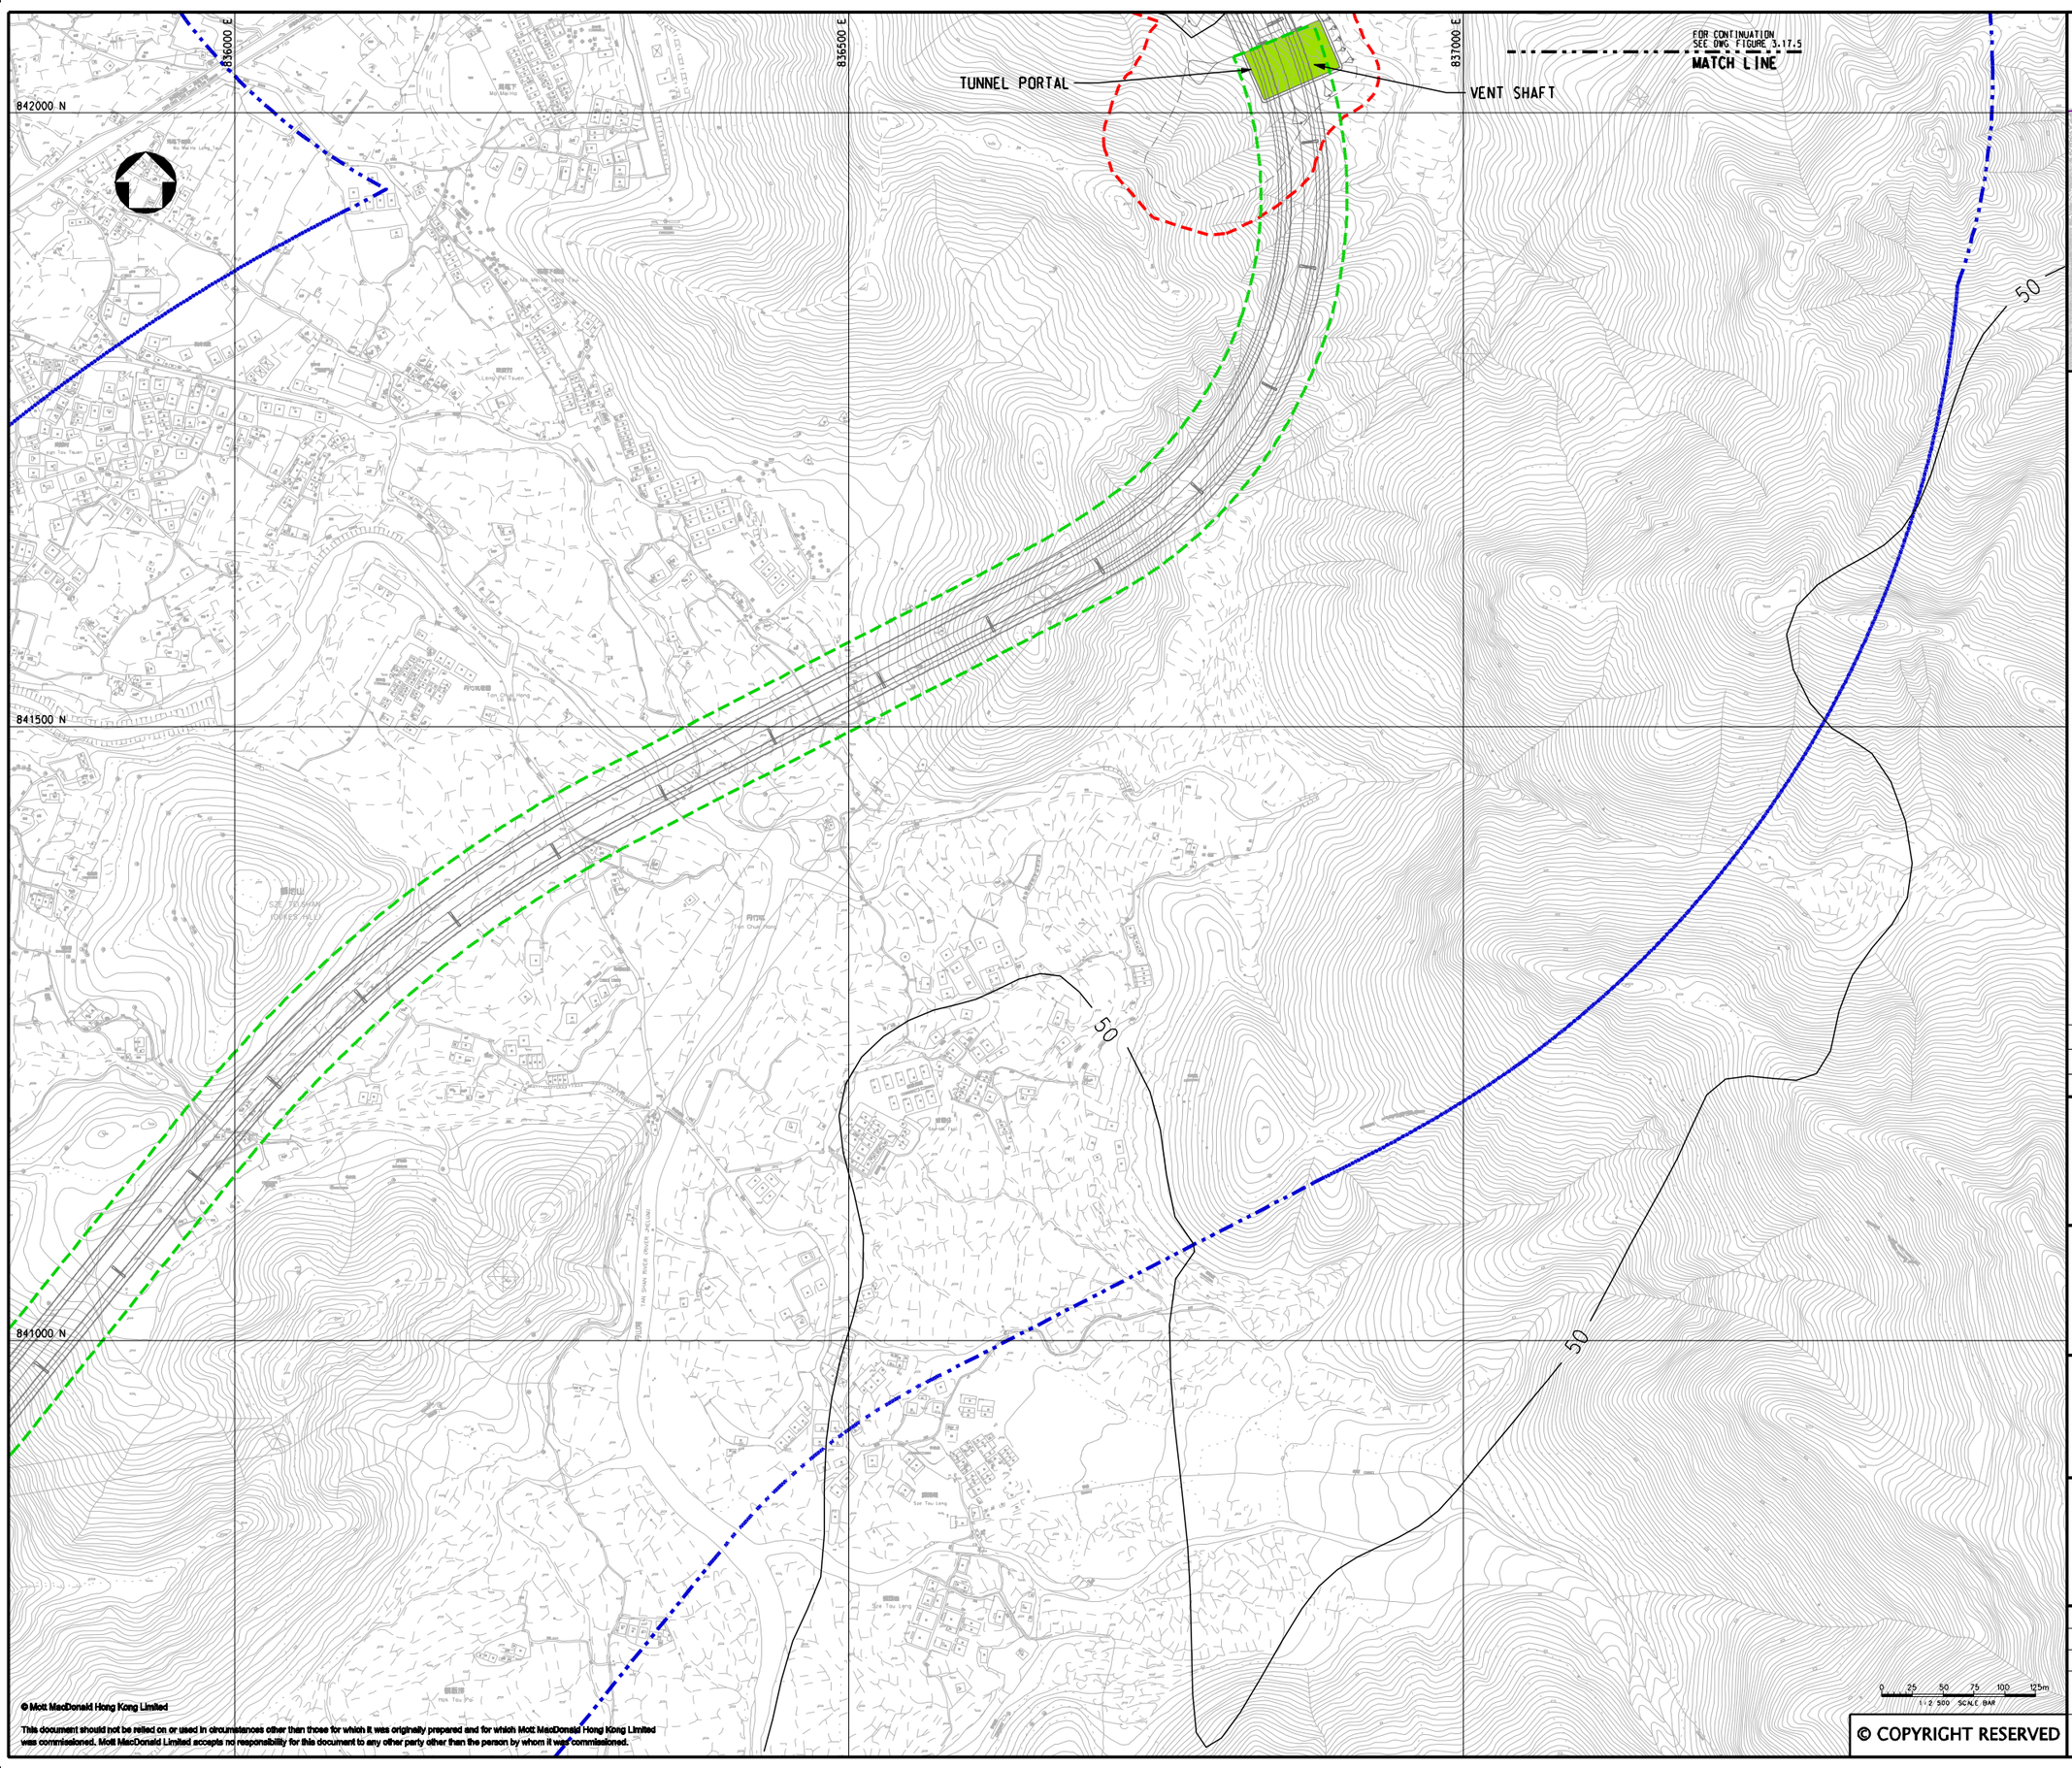

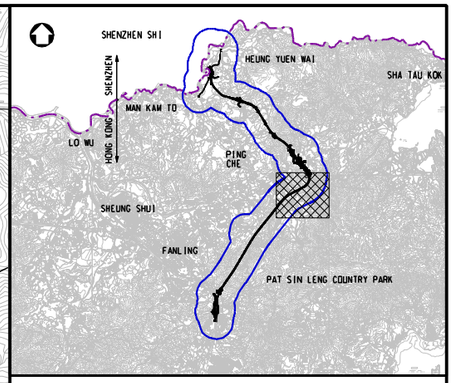

KEY PLAN
SCALE 1:100000

LEGEND:

- 500m ASSESSMENT AREA
- TENTATIVE WORKS AREA
- TUNNEL SECTION
- PROPOSED TUNNEL VENTILATION BUILDING

Rev	Date	Drawn	Description	Ch'k'd	App'd
P2	DEC 10	MMH	GENERAL REVISION	DC	HT
P1	NOV 10	MMH	FIRST ISSUE	DC	HT

Mott MacDonald
20/F Two Landmark East
100 How Ming Street
Kwun Tong, Kowloon
Hong Kong
T +852 2828 5757
F +852 2827 1823
W www.mottmac.com.hk

Client

CEDD
CIVIL ENGINEERING AND DEVELOPMENT DEPARTMENT

Project

AGREEMENT NO. CE45/2008(CE)
LIANTANG/HEUNG YUEN WAI BOUNDARY CONTROL POINT AND ASSOCIATED WORKS

Title

CUMULATIVE RESULT - CONTOUR OF ANNUAL RSP CONCENTRATION ($\mu g/m^3$) AT 1.5m ABOVE GROUND DURING OPERATIONAL PHASE FOR LOI TUNG

(SHEET 2 OF 2)

Designed	HC		Eng.Chk.	EC	
Drawn	MING		Coordination	EC	
Dwg.Chk.	HC		Approved	HT	
Scale at A1	1:2500	Project	255228		Status PRE
		CAD file	j:\255228\report\env\eia\01208\FIG 3-17.6.dgn		
Drawing No	FIGURE 3.17.6				Rev P2

© Mott MacDonald Hong Kong Limited

This document should not be relied on or used in circumstances other than those for which it was originally prepared and for which Mott MacDonald Hong Kong Limited was commissioned. Mott MacDonald Limited accepts no responsibility for this document to any other party other than the person by whom it was commissioned.

© COPYRIGHT RESERVED

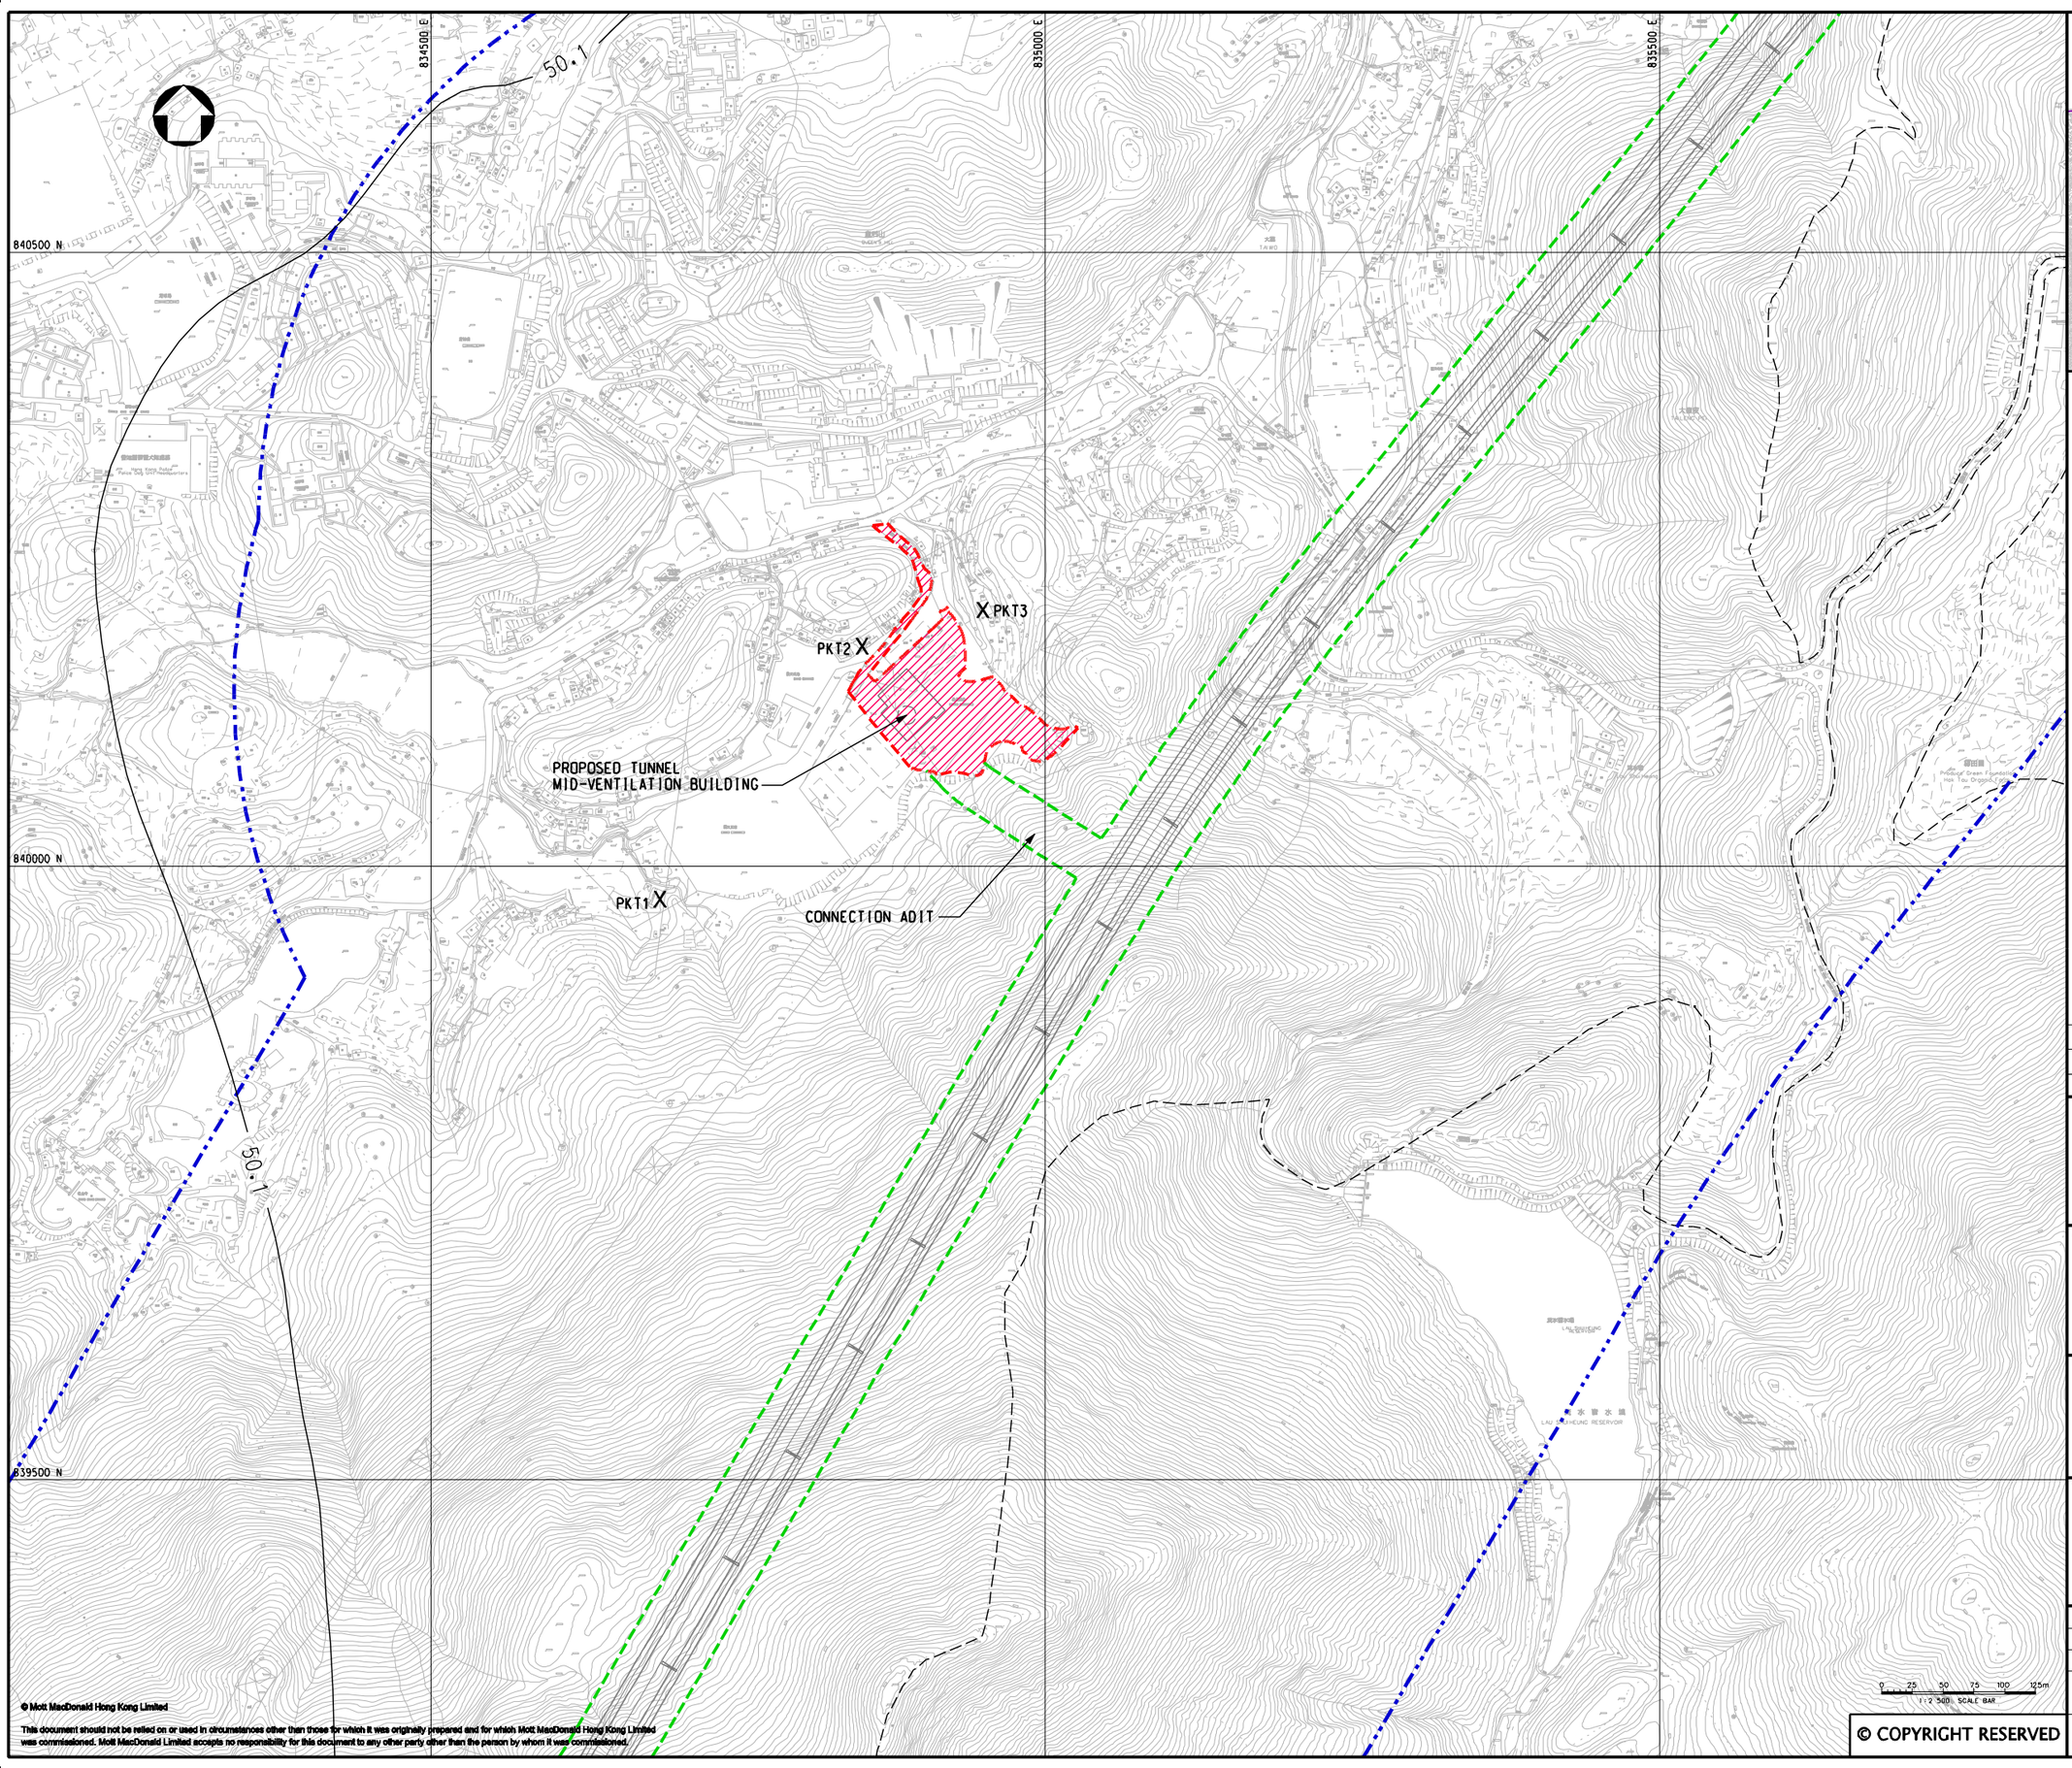

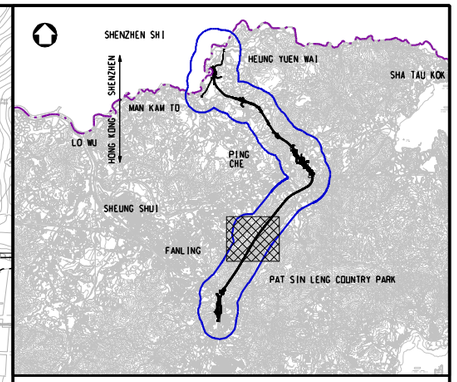

KEY PLAN
SCALE 1:100000

LEGEND:

- 500m ASSESSMENT AREA
- TENTATIVE WORKS AREA
- TUNNEL SECTION
- PROPOSED AREA FOR MID-VENTILATION BUILDING
- X AIR SENSITIVE RECEIVERS COMPLIED WITH AOD CRITERIA.

Rev	Date	Drawn	Description	Ch'k'd	App'd
P2	DEC 10	MMH	GENERAL REVISION	DC	HT
P1	NOV 10	MMH	FIRST ISSUE	DC	HT

Mott MacDonald
20/F Two Landmark East
100 How Ming Street
Kwun Tong, Kowloon
Hong Kong
T +852 2828 5757
F +852 2827 1823
W www.mottmac.com.hk

Client

CEDD CIVIL ENGINEERING AND DEVELOPMENT DEPARTMENT

Project

AGREEMENT NO. CE45/2008(CE)
LIANTANG/HEUNG YUEN WAI BOUNDARY CONTROL POINT AND ASSOCIATED WORKS

Title

CUMULATIVE RESULT - CONTOUR OF ANNUAL RSP CONCENTRATION ($\mu g/m^3$) AT 1.5m ABOVE GROUND DURING OPERATIONAL PHASE FOR PO KAK TSAI

Designed	HC		Eng.Chk.	EC	
Drawn	MING		Coordination	EC	
Dwg.Chk.	HC		Approved	HT	
Scale at A1 1:2500		Project 255228			Status PRE
		CAD file j:\255228\report\env\eia\01208\FIG 3-17.7.dgn			
Drawing No FIGURE 3.17.7					Rev P2

© COPYRIGHT RESERVED
© Mott MacDonald Hong Kong Limited
This document should not be relied on or used in circumstances other than those for which it was originally prepared and for which Mott MacDonald Hong Kong Limited was commissioned. Mott MacDonald Limited accepts no responsibility for this document to any other party other than the person by whom it was commissioned.

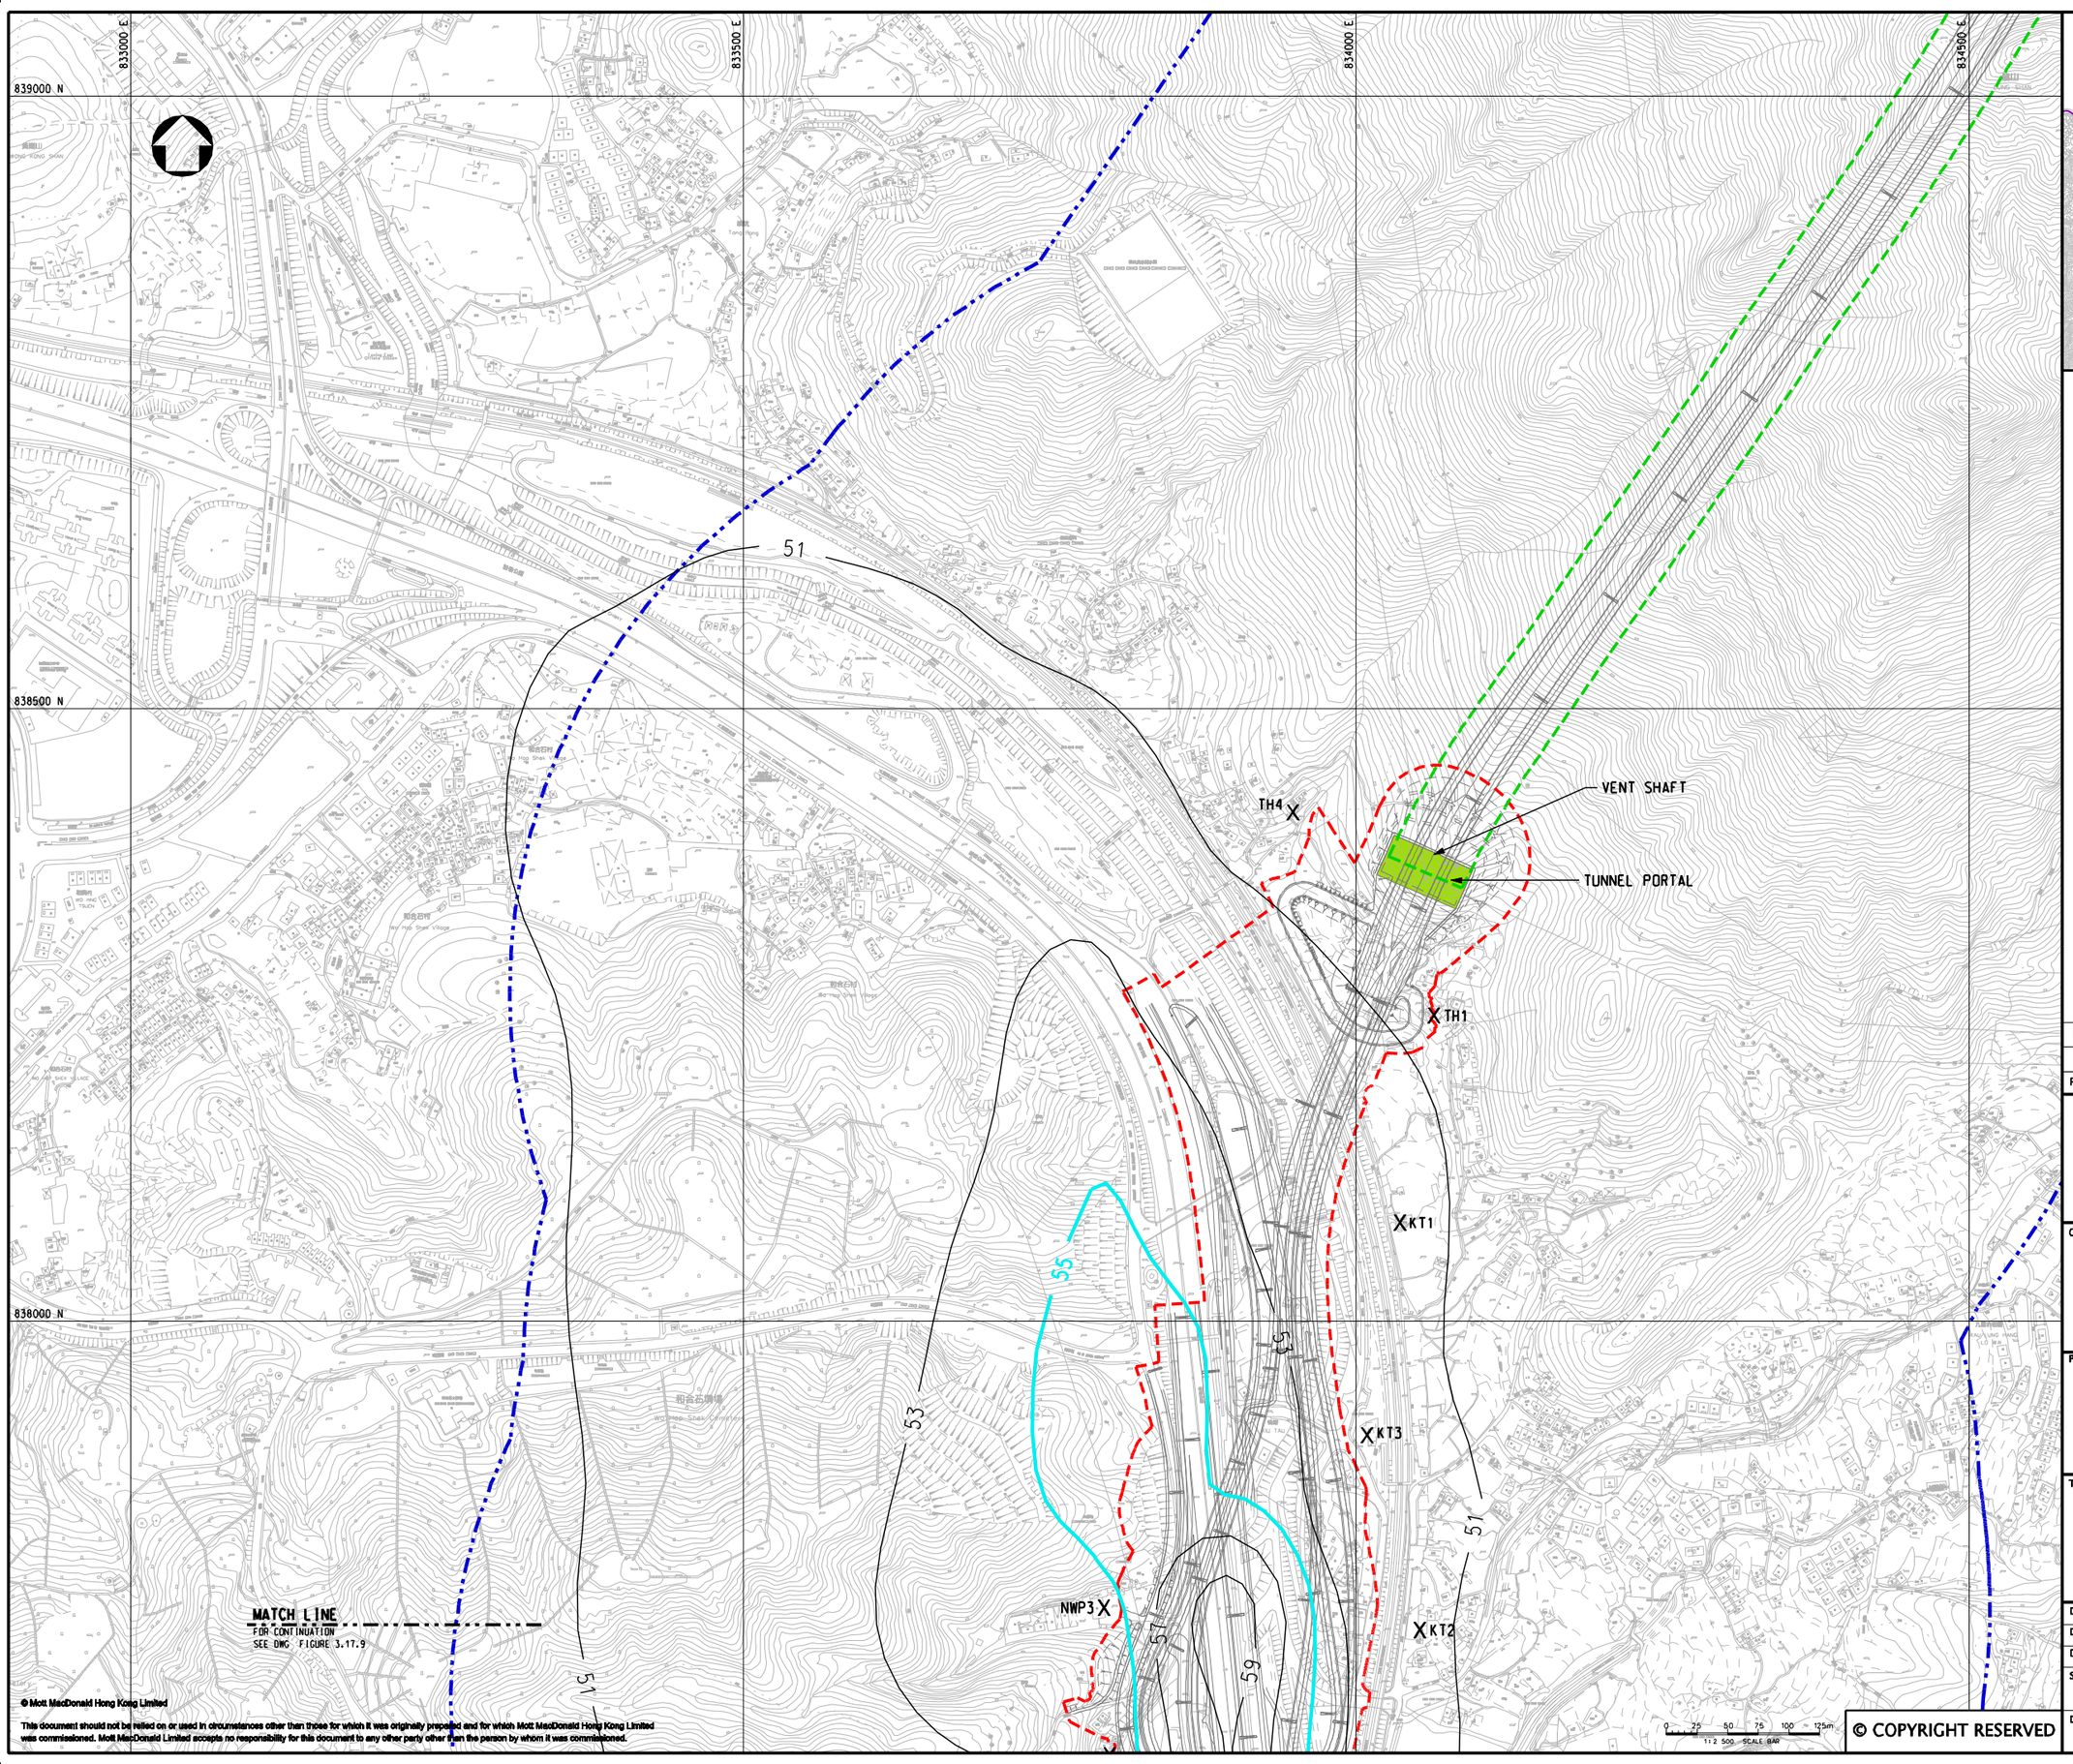

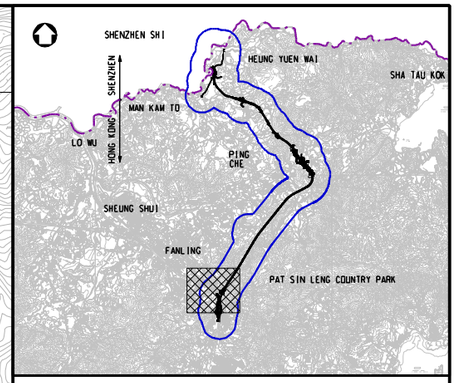

KEY PLAN
SCALE 1:100000

LEGEND:

- 500m ASSESSMENT AREA
- TENTATIVE WORKS AREA
- TUNNEL SECTION
- PROPOSED TUNNEL VENTILATION BUILDING
- X AIR SENSITIVE RECEIVERS COMPLIED WITH AQO CRITERIA.
- AQO CRITERIA

Rev	Date	Drawn	Description	Ch'k'd	App'd
P2	DEC 10	MMH	GENERAL REVISION	DC	HT
P1	NOV 10	MMH	FIRST ISSUE	DC	HT

Mott MacDonald
20/F Two Landmark East
100 How Ming Street
Kwun Tong, Kowloon
Hong Kong
T +852 2828 5757
F +852 2827 1823
W www.mottmac.com.hk

Client
CEDD
CIVIL ENGINEERING AND DEVELOPMENT DEPARTMENT

Project
AGREEMENT NO. CE45/2008(CE)
LIANTANG/HEUNG YUEN WAI BOUNDARY CONTROL POINT AND ASSOCIATED WORKS

Title
CUMULATIVE RESULT - CONTOUR OF ANNUAL RSP CONCENTRATION ($\mu g/m^3$) AT 1.5m ABOVE GROUND DURING OPERATIONAL PHASE FOR FANLING

(SHEET 1 OF 2)

Designed	HC		Eng.Chk.	EC	
Drawn	MING		Coordination	EC	
Dwg.Chk.	HC		Approved	HT	
Scale at A1	1:2500	Project	255228		Status PRE
		CAD file	J:\255228\report\env\eia\01208\FIG 3-17.8.dgn		
Drawing No	FIGURE 3.17.8				Rev P2

© COPYRIGHT RESERVED
© Mott MacDonald Hong Kong Limited
This document should not be relied on or used in circumstances other than those for which it was originally prepared and for which Mott MacDonald Hong Kong Limited was commissioned. Mott MacDonald Limited accepts no responsibility for this document to any other party other than the person by whom it was commissioned.

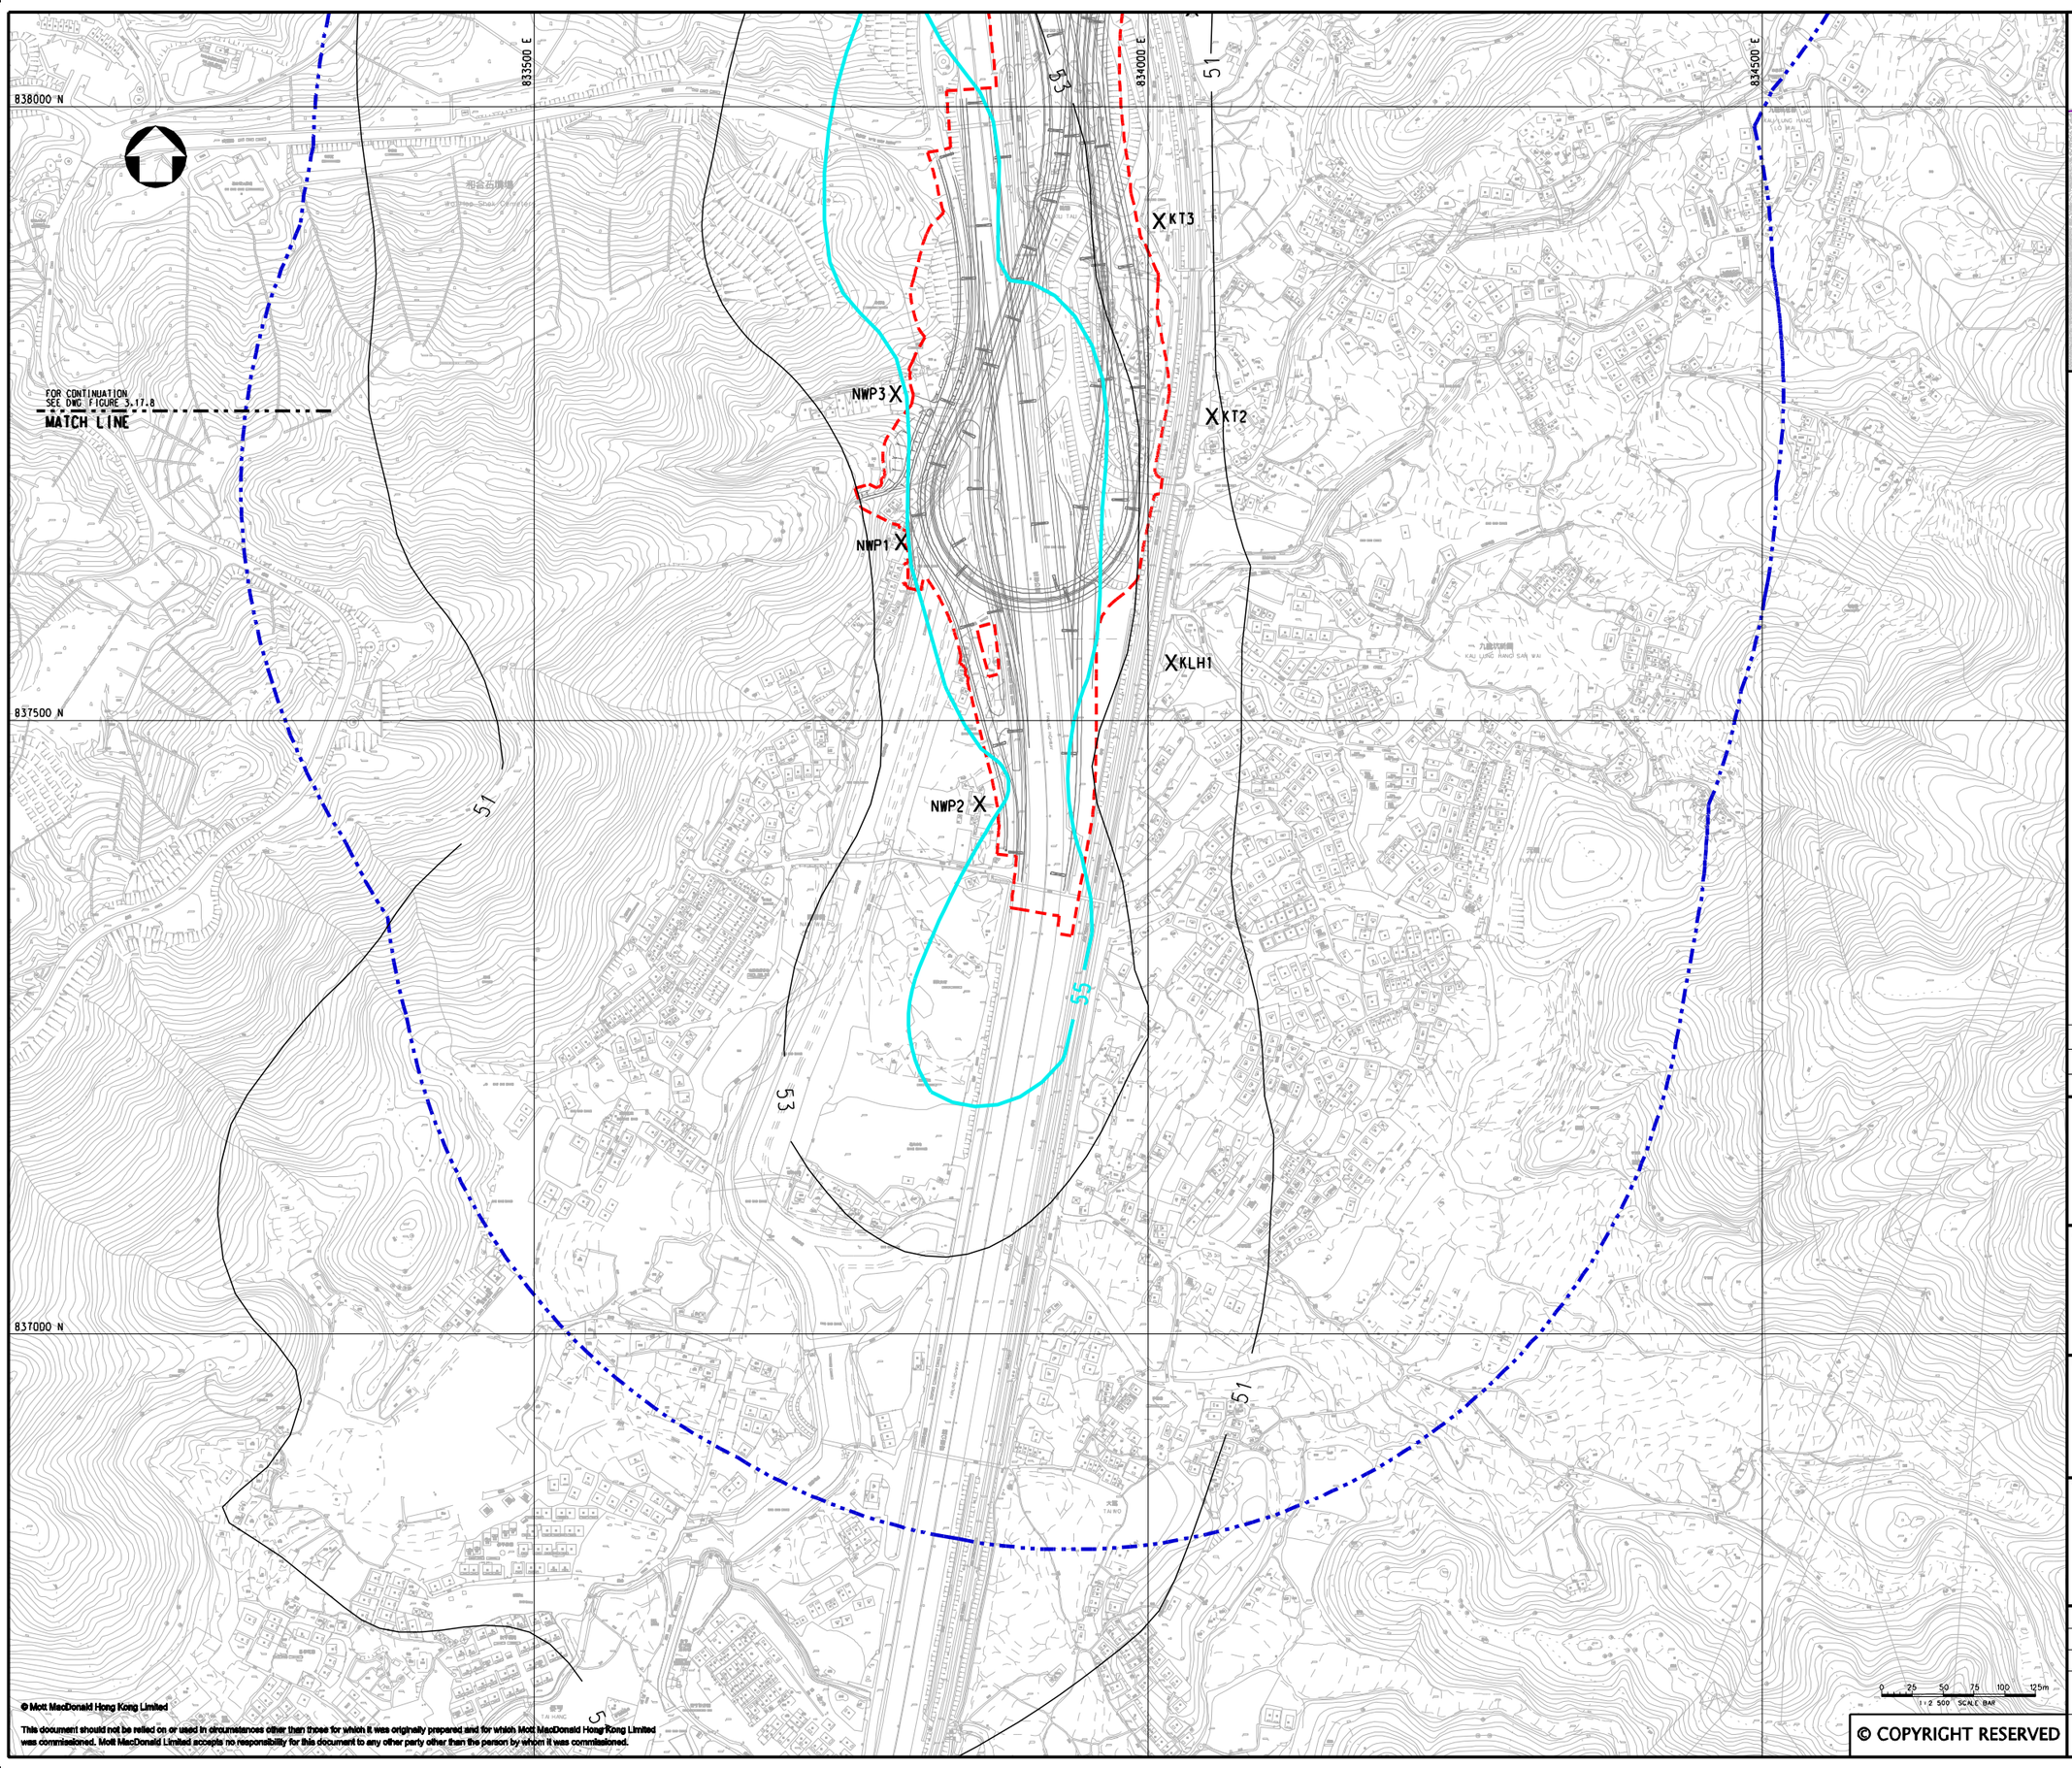

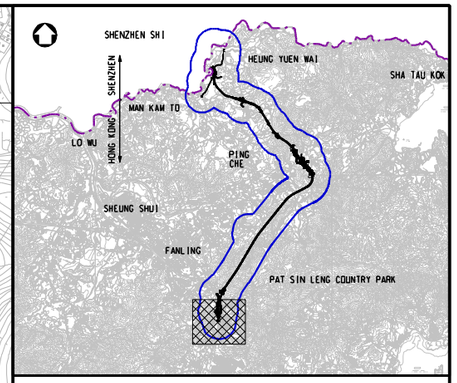

KEY PLAN
SCALE 1:100000

LEGEND:

- 500m ASSESSMENT AREA
- TENTATIVE WORKS AREA
- X AIR SENSITIVE RECEIVERS COMPLIED WITH AOO CRITERIA.
- AOO CRITERIA

Rev	Date	Drawn	Description	Ch'k'd	App'd
P2	DEC 10	MMH	GENERAL REVISION	DC	HT
P1	NOV 10	MMH	FIRST ISSUE	DC	HT

Mott MacDonald
20/F Two Landmark East
100 How Ming Street
Kwun Tong, Kowloon
Hong Kong
T +852 2828 5757
F +852 2827 1823
W www.mottmac.com.hk

Client

CEDD
CIVIL ENGINEERING AND DEVELOPMENT DEPARTMENT

Project

AGREEMENT NO. CE45/2008(CE)
LIANTANG/HEUNG YUEN WAI BOUNDARY CONTROL POINT AND ASSOCIATED WORKS

Title

CUMULATIVE RESULT - CONTOUR OF ANNUAL RSP CONCENTRATION ($\mu g/m^3$) AT 1.5m ABOVE GROUND DURING OPERATIONAL PHASE FOR FANLING

(SHEET 2 OF 2)

Designed	HC		Eng.Chk.	EC	
Drawn	MING		Coordination	EC	
Dwg.Chk.	HC		Approved	HT	

Scale at A1: 1:2500
Project: 255228
Status: PRE
CAD file: J:\255228\report\env\eia\01208\FIG 3-17.9.dgn
Drawing No: FIGURE 3.17.9
Rev: P2

0 25 50 75 100 125m
1:2 500 SCALE BAR

© Mott MacDonald Hong Kong Limited

This document should not be relied on or used in circumstances other than those for which it was originally prepared and for which Mott MacDonald Hong Kong Limited was commissioned. Mott MacDonald Limited accepts no responsibility for this document to any other party other than the person by whom it was commissioned.

© COPYRIGHT RESERVED