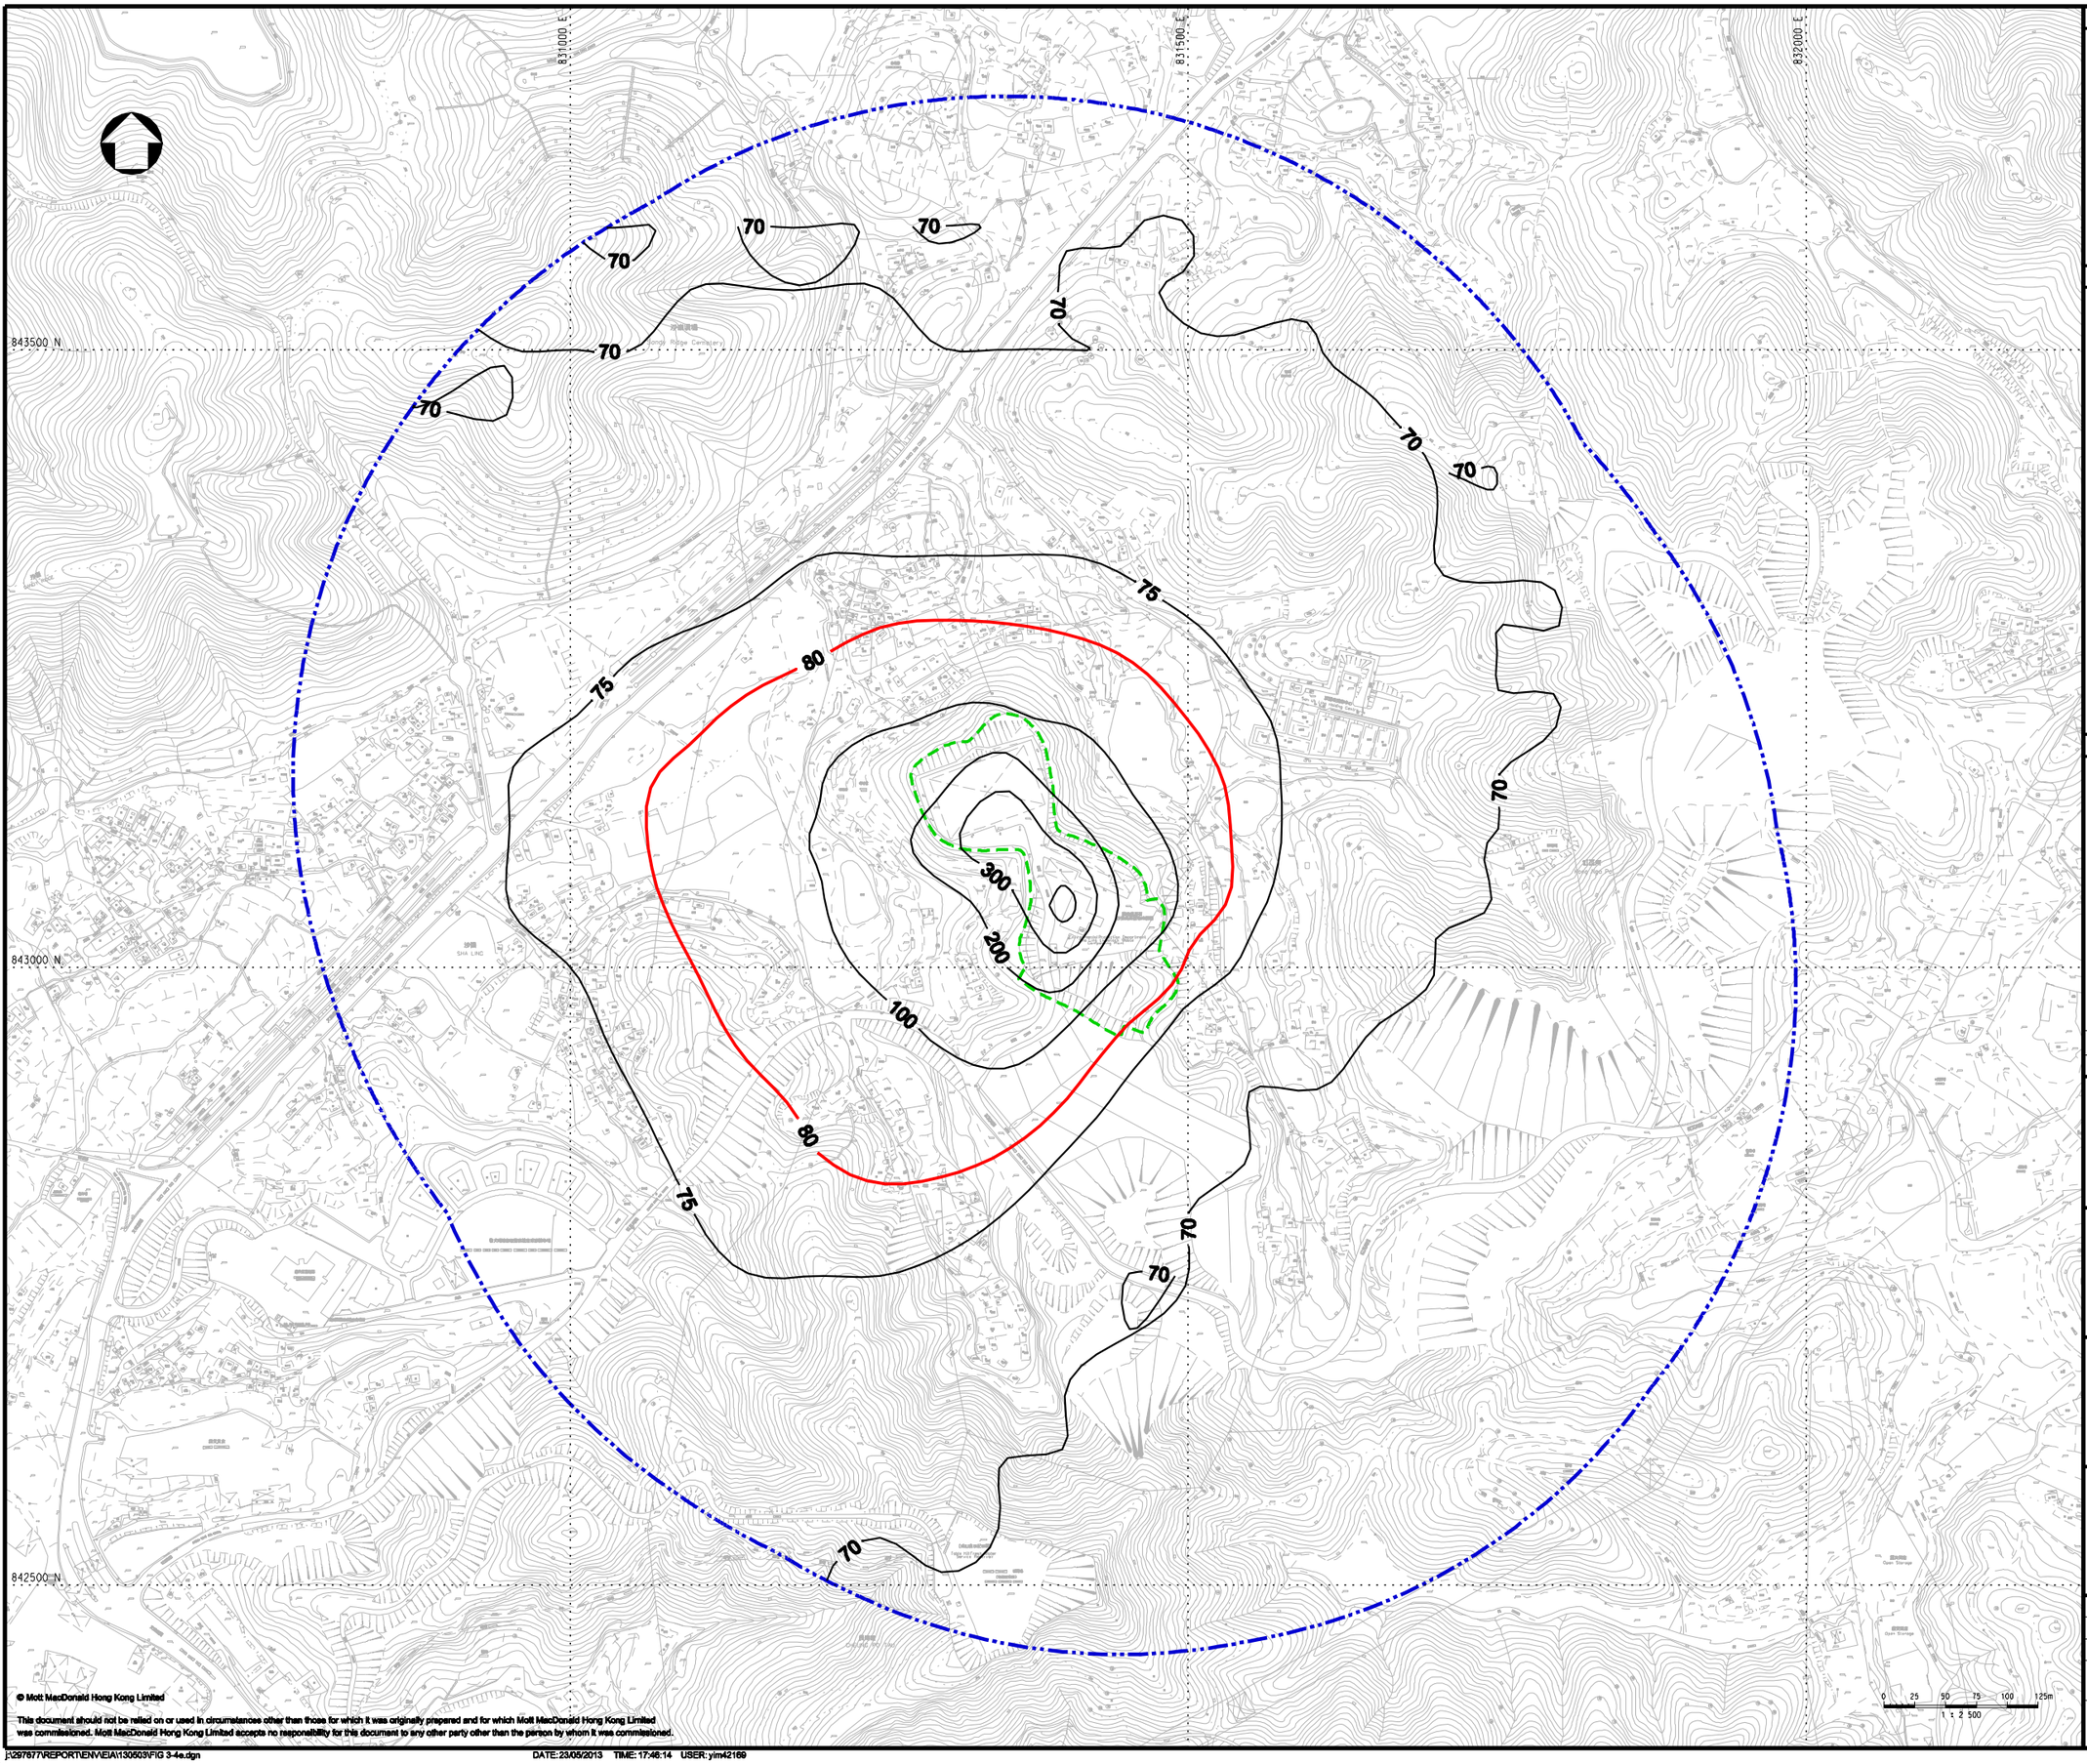

© Mott MacDonald Hong Kong Limited

This document should not be relied on or used in circumstances other than those for which it was originally prepared and for which Mott MacDonald Hong Kong Limited was commissioned. Mott MacDonald Hong Kong Limited accepts no responsibility for this document to any other party other than the person by whom it was commissioned.

J:\297677\REPORT\ENV\EIA\130503\FIG 3-4e.dgn DATE: 23/05/2013 TIME: 17:46:14 USER: yim42169

Notes

Key to symbols

- 500m ASSESSMENT AREA
- PROJECT AREA
- AQO CRITERIA (80$\mu g/m^3$)

Reference drawings

Rev	Date	Drawn	Description	Ch'k'd	App'd
P1	MAY 13	MING	FIRST ISSUE	MCD	AFK

Mott MacDonald

20/F Two Landmark East
100 How Ming Street
Kwun Tong, Kowloon
Hong Kong
T +852 2828 5757
F +852 2827 1823
W www.mottmac.com.hk

Client

Environmental Protection Department
The Government of the Hong Kong
Special Administrative Region

Project

AGREEMENT NO. CE34/2011(EP)
DEVELOPMENT OF ORGANIC WASTE
TREATMENT FACILITIES PHASE 2 -
FEASIBILITY STUDY

Title

CUMULATIVE RESULTS - CONTOUR OF
ANNUAL TSP CONCENTRATION
AT 1.5m ABOVE GROUND DURING
CONSTRUCTION PHASE (UNMITIGATED)

Designed	MCD		Eng check	AT	
Drawn	MING		Coordination	AT	
Dwg check	MCD		Approved	AFK	
Scale at A1 1:2500		Status PRE		Rev P1	

Drawing Number

FIGURE 3.4e