ISO A1 594mm x 841mm

Approved:

Checked:

Designer:

Project Management Initials:

NOTE:

1. THIS DRAWING TO BE READ IN CONJUNCTION WITH DRAWING NOS. 60662428/C16/FIGURE 3.20.1 AND FIGURE 3.20.2.

LEGEND:

- SITE BOUNDARY
- 500m ASSESSMENT AREA
- A1 — REPRESENTATIVE AIR SENSITIVE RECEIVERS
- 30 — CONTOUR
- (19,31) — PATH GRIDS
- 40 — CONTOUR EXCEED AQOs CONCENTRATION LIMIT

REMARK:
NO EXISTING AND FUTURE AIR SENSITIVE USES INCLUDING OPENABLE WINDOW / FRESH AIR INTAKES OF THE VENTILATION SYSTEM OR RECREATIONAL USES IN OPEN SPACE ARE SITUATED WITHIN THE EXCEEDANCE ZONES.

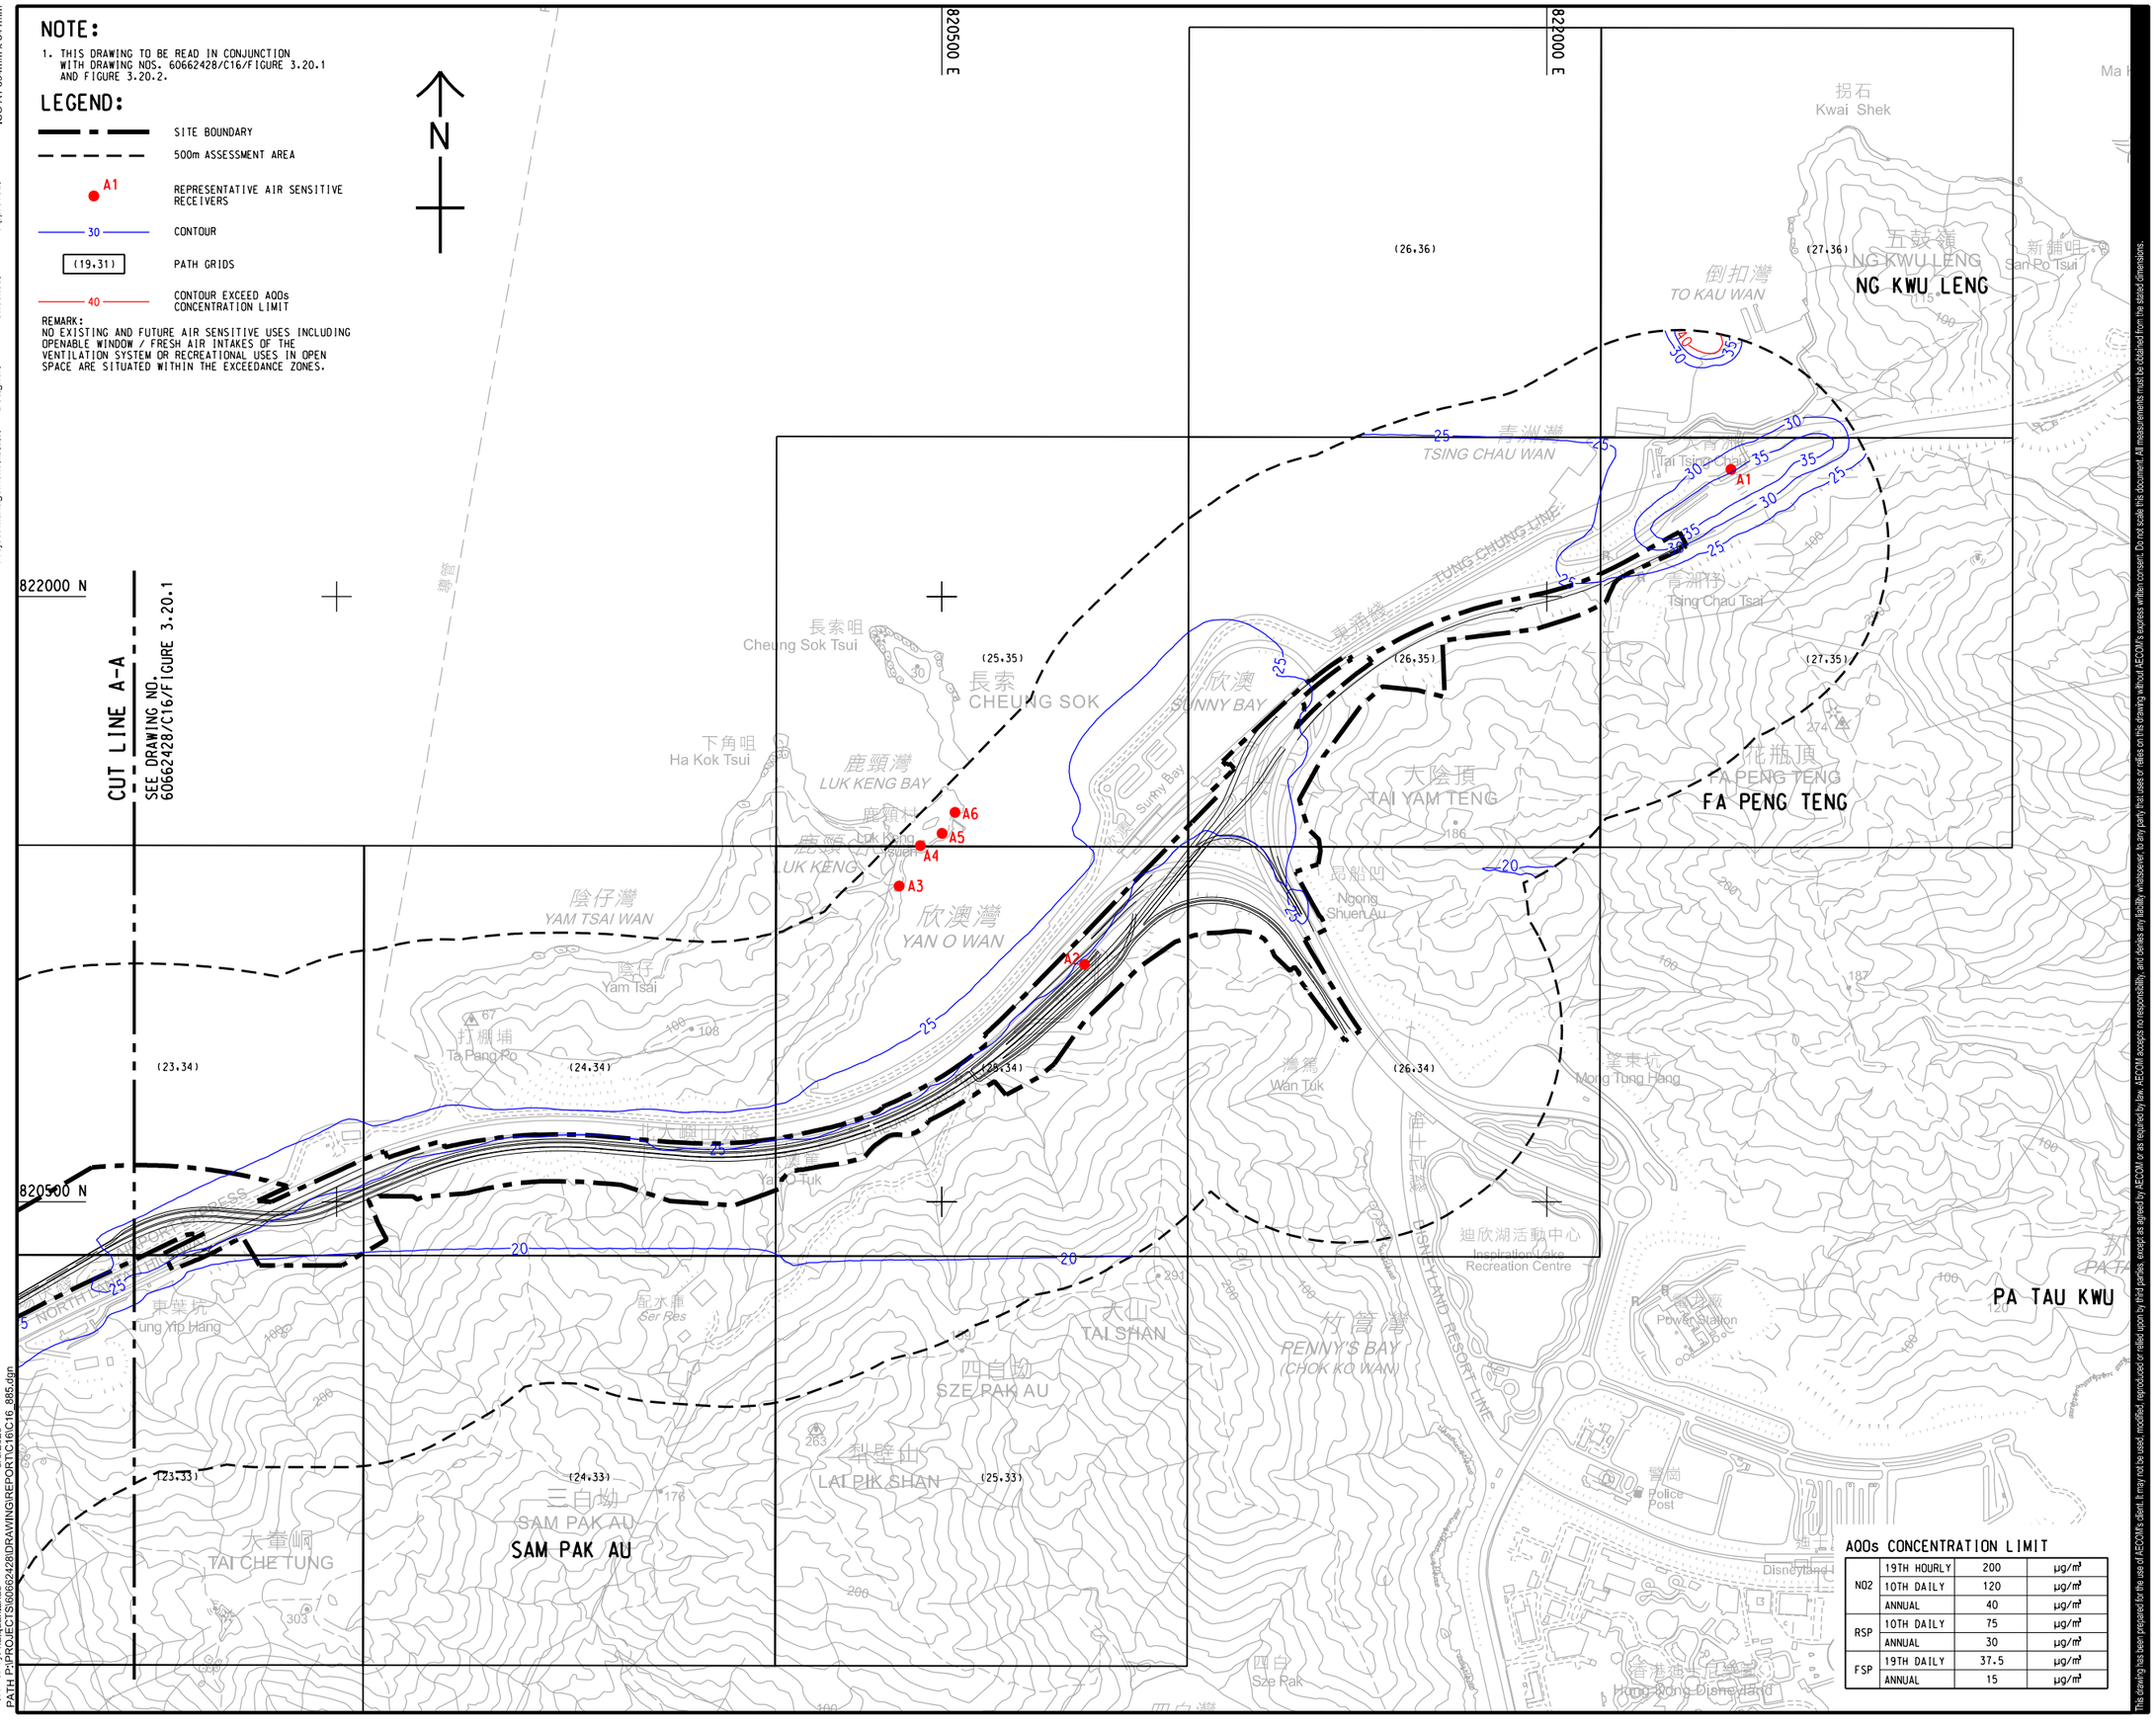

AQOs CONCENTRATION LIMIT

NO2	19TH HOURLY	200	µg/m³
	10TH DAILY	120	µg/m³
	ANNUAL	40	µg/m³
RSP	10TH DAILY	75	µg/m³
	ANNUAL	30	µg/m³
FSP	19TH DAILY	37.5	µg/m³
	ANNUAL	15	µg/m³

V:\BAK\US95-BAK\CSWP\plotdrv\Create Plt filehnew\CSWP-75(color).plt
8/6/2025
Plot File by: haiquan.zhao
PATH P:\PROJECTS\60662428\DRAWING\REPORT\C16\C16_885.dgn

This drawing has been prepared for the use of AECOM's client, it may not be used, modified, reproduced or relied upon by third parties, except as agreed by AECOM or as required by law. AECOM accepts no responsibility, and denies any liability whatsoever, to any party that uses or relies on this drawing without AECOM's express written consent. Do not scale this document. All measurements must be obtained from the stated dimensions.

AECOM

PROJECT 項目

ROAD P1 (TAI HO - SUNNY BAY SECTION), LANTAU - INVESTIGATION

CLIENT 業主

土木工程拓展署
CEDD Civil Engineering and Development Department

CONSULTANT 工程顧問公司

AECOM Asia Company Ltd.
www.aecom.com

SUB-CONSULTANTS 分判工程顧問公司

ISSUE/REVISION 修訂

I/R 修訂	DATE 日期	DESCRIPTION 內容摘要	CHK. 核對

STATUS 階段

SCALE 比例
A3 1 : 15000

DIMENSION UNIT 尺寸單位
METRES

KEY PLAN 索引圖 A3 1 : 450000

PROJECT NO. 項目編號
60662428

AGREEMENT NO. 協議編號
CE 75/2020(HY)

SHEET TITLE 圖紙名稱

CONTOURS OF CUMULATIVE ANNUAL AVERAGED NO2 CONCENTRATION AT 5mAG DURING OPERATION PHASE
SHEET 2 OF 2

SHEET NUMBER 圖紙編號

60662428/C16/FIGURE 3.20.2