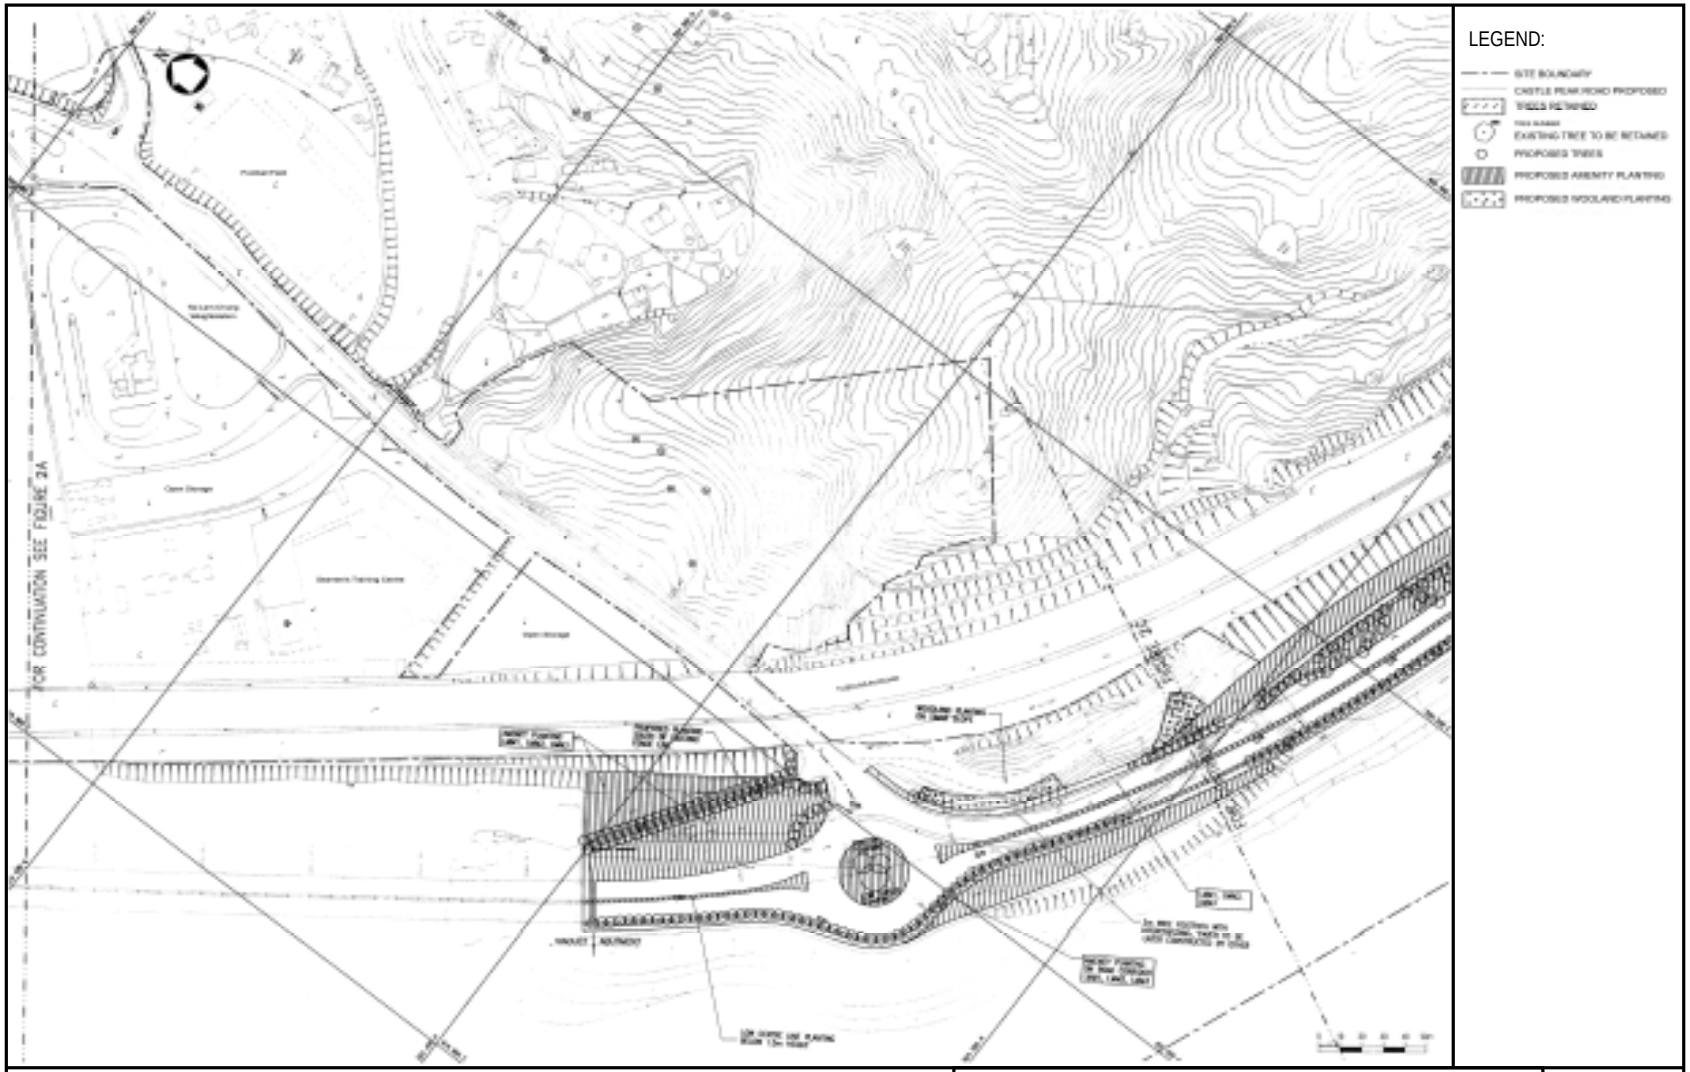

Improvement to Castle Peak Road Between Ka Loon Tsuen and Siu Lam – Landscape Proposal Plan

Environmental Permit No.: **EP-171/2003/B**

Figure 2b