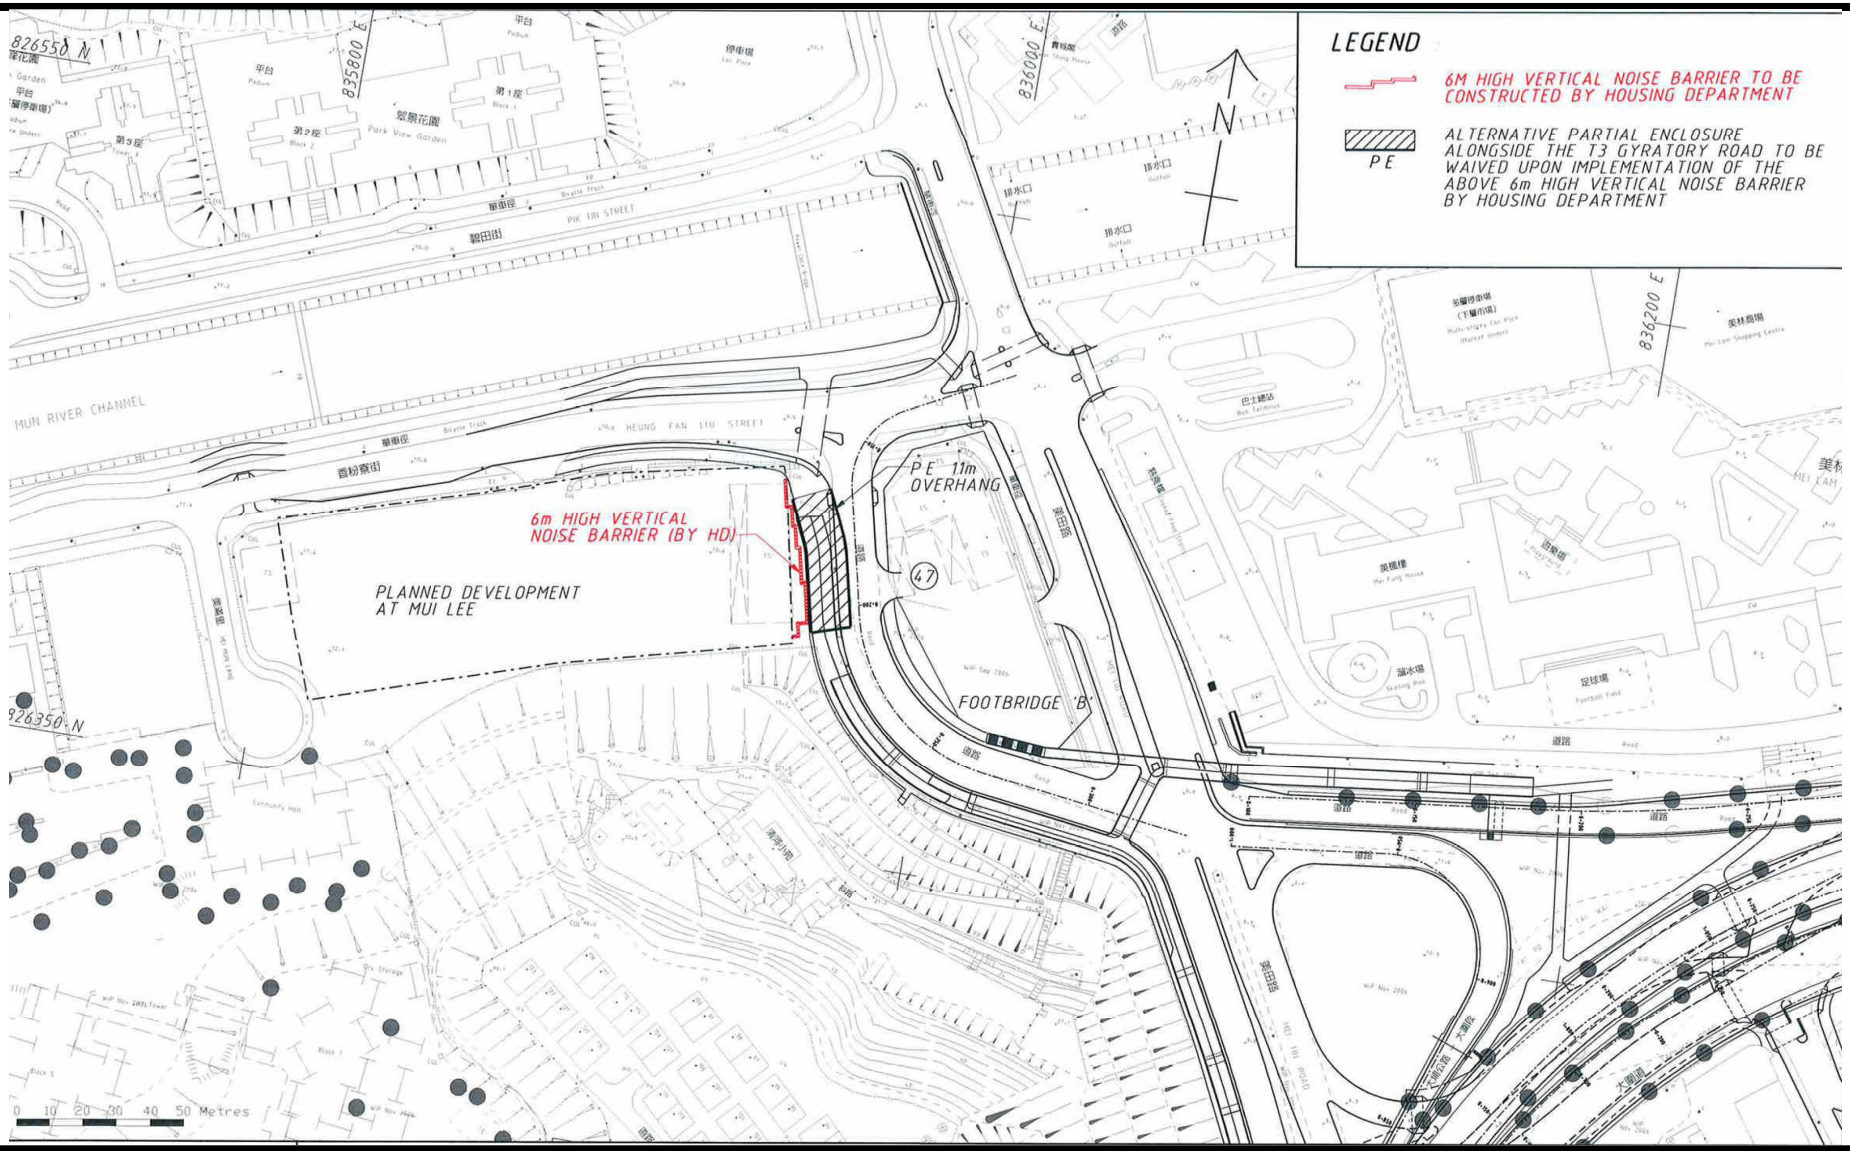

Project Title: Sha Tin New Town – Stage II, Road T3 and Associated Roadworks

Environmental Permit No.: EP-135/2002/I

Figure 6 : Location of the Noise Barriers (to be implemented before commencement of occupation of planned development at Mui Lee)

(Reproduced from Drawing No.T3/SSK6421A submitted under the Application for Variation of Environmental Permit (Application No.: VEP-325/2010))