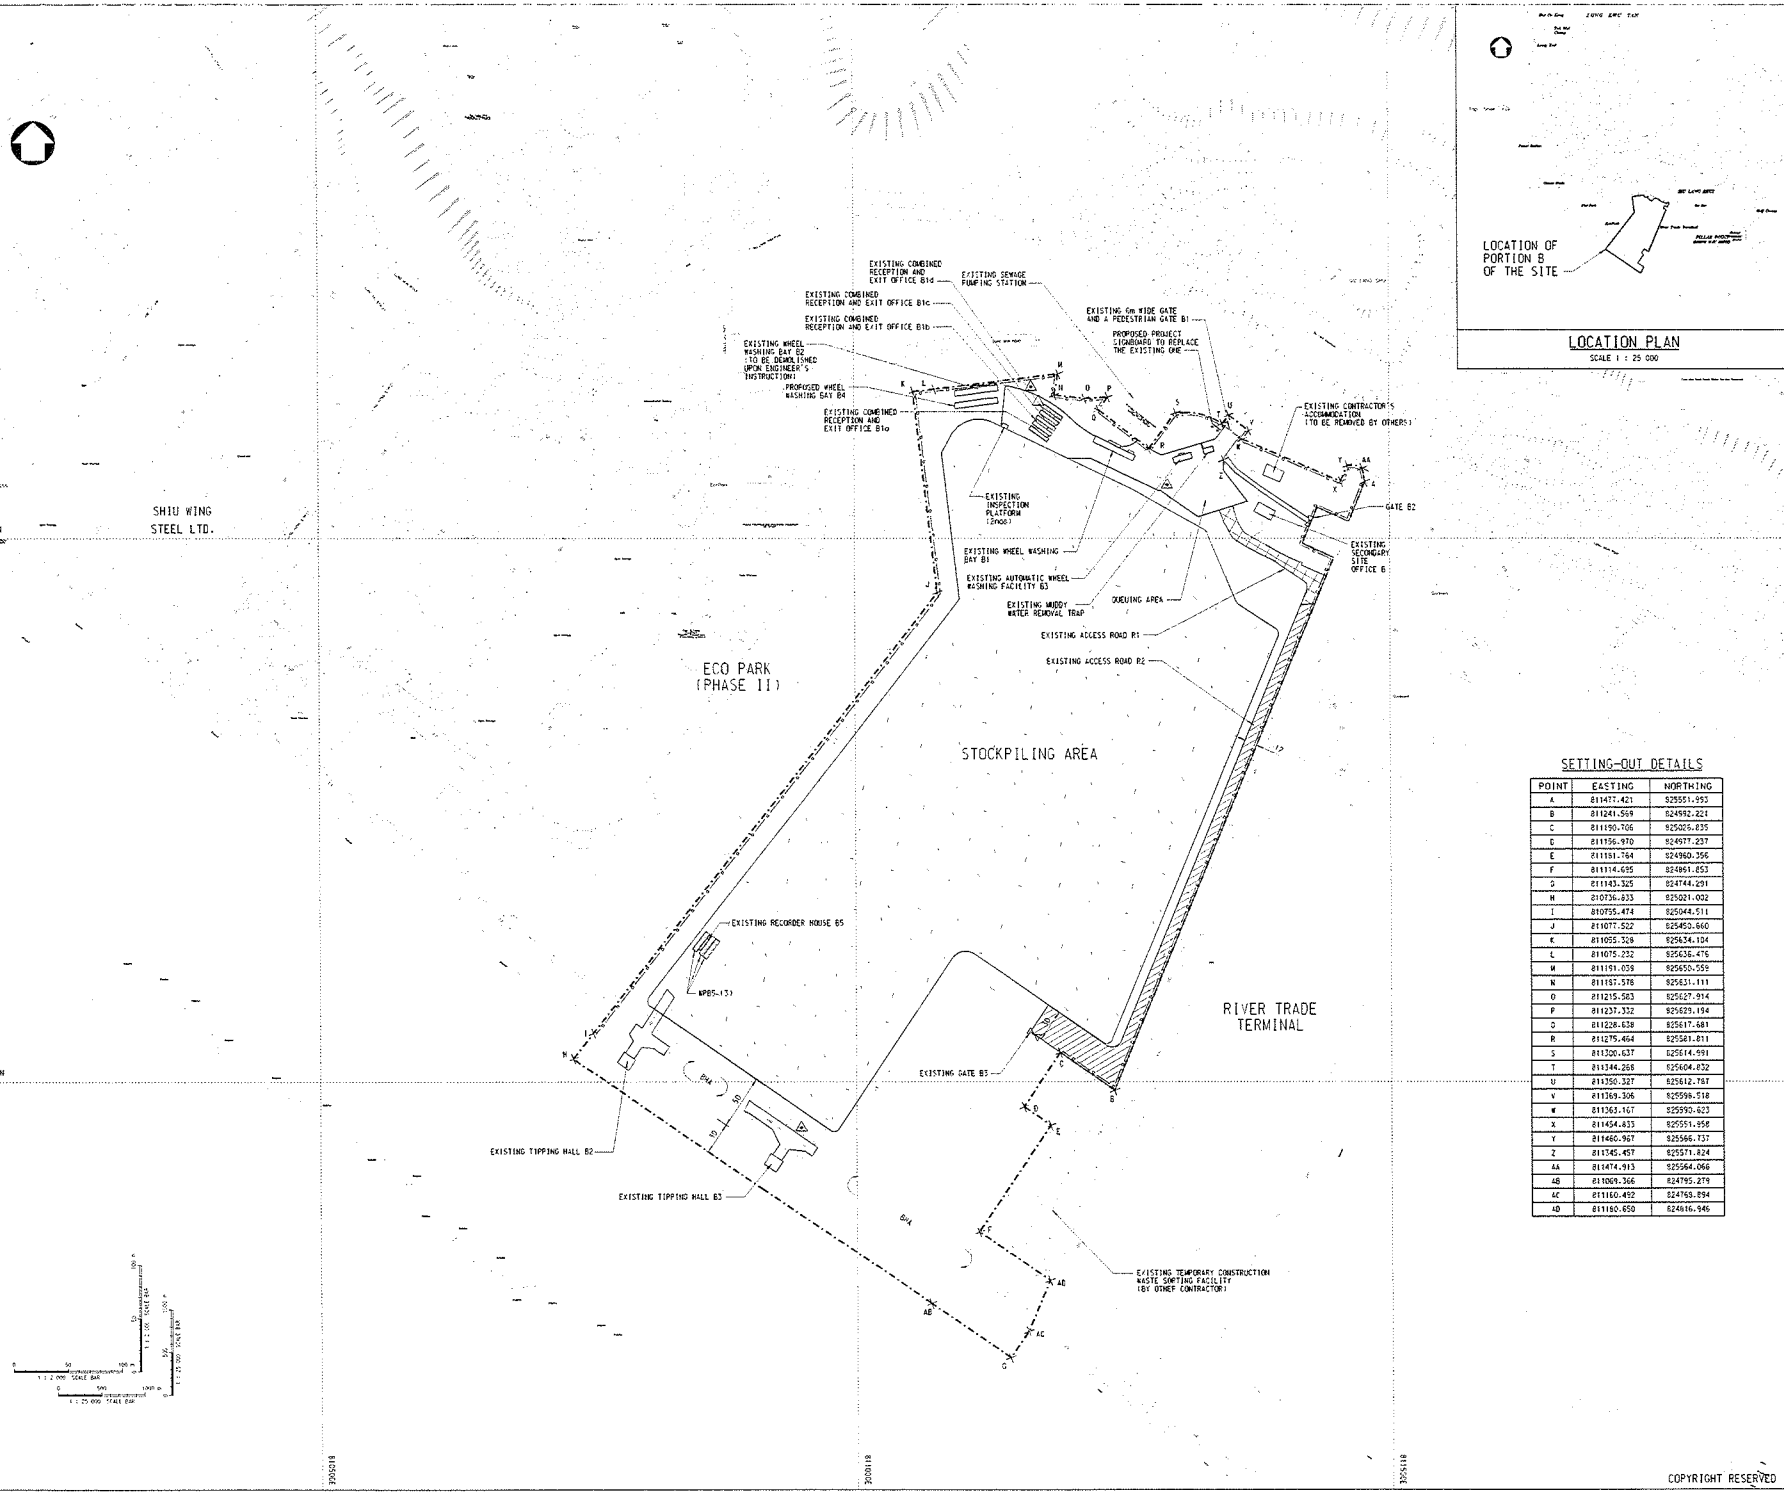

LOCATION OF PORTION B OF THE SITE

LOCATION PLAN
SCALE 1 : 25 000

NOTES:
1. ALL CO-ORDINATES REFER TO HONG KONG GEODETIC DATUM 1980 AND IN METRES.
2. ALL LEVELS REFER TO HONG KONG PRINCIPAL DATUM (P.D.) AND IN METRES.
3. ALL DIMENSIONS ARE IN METRES.

LEGEND :

- SITE BOUNDARY
- EXISTING HOARDING
- EXISTING GATE
- BHA — BARGE HANDLING AREA
- WPBS (3) — EXISTING WEIGHING POINT B5 WITH 3 WEIGHBRIDGES
- PROPOSED CCTV WITH TOWER
- PROPOSED CCTV MOUNTED ON THE EXISTING POST

SETTING-OUT DETAILS

POINT	EASTING	NORTHING
A	811477.421	825551.993
B	811241.569	824982.221
C	811190.706	825026.835
D	811136.970	824977.237
E	811181.764	824960.356
F	811114.695	824861.853
G	811143.325	824744.291
H	810736.833	825021.002
I	810755.474	825044.511
J	811077.502	825450.660
K	811055.328	825634.104
L	811075.232	825636.476
M	811191.039	825650.559
N	811187.578	825631.111
O	811215.583	825627.914
P	811237.332	825629.194
Q	811228.638	825617.681
R	811275.464	825581.811
S	811300.637	825614.991
T	811344.268	825604.832
U	811350.327	825612.787
V	811369.306	825598.518
W	811363.167	825590.623
X	811454.633	825551.958
Y	811480.967	825566.737
Z	811345.457	825571.824
AA	811474.913	825564.066
AB	811069.366	824795.279
AC	811160.492	824769.894
AD	811160.650	824816.946

no.	date	description	checked	approved
REVISION				

	name	initial	date
designed	P.Y.LU	SIGNED	29.5.2013
drawn	P.K.YU	SIGNED	29.5.2013
traced			
checked	K.T.CHAU	SIGNED	29.5.2013

approved
SIGNED
(Peter P.C. WOO)
Chief Engineer
Date 29.5.2013

contract no. CV/2013/06

file no.

project no.

contract
HANDLING OF SURPLUS PUBLIC FILL (2014-2016)

drawing title
TUEN MUN AREA 38
FILL BANK
- GENERAL LAYOUT

drawing no.
FM10068-16

scale
1 : 2000
OR
AS SHOWN

office
FILL MANAGEMENT DIVISION
CIVIL ENGINEERING OFFICE

CEDD CIVIL ENGINEERING AND DEVELOPMENT DEPARTMENT

COPYRIGHT RESERVED

B1 1000 x 707