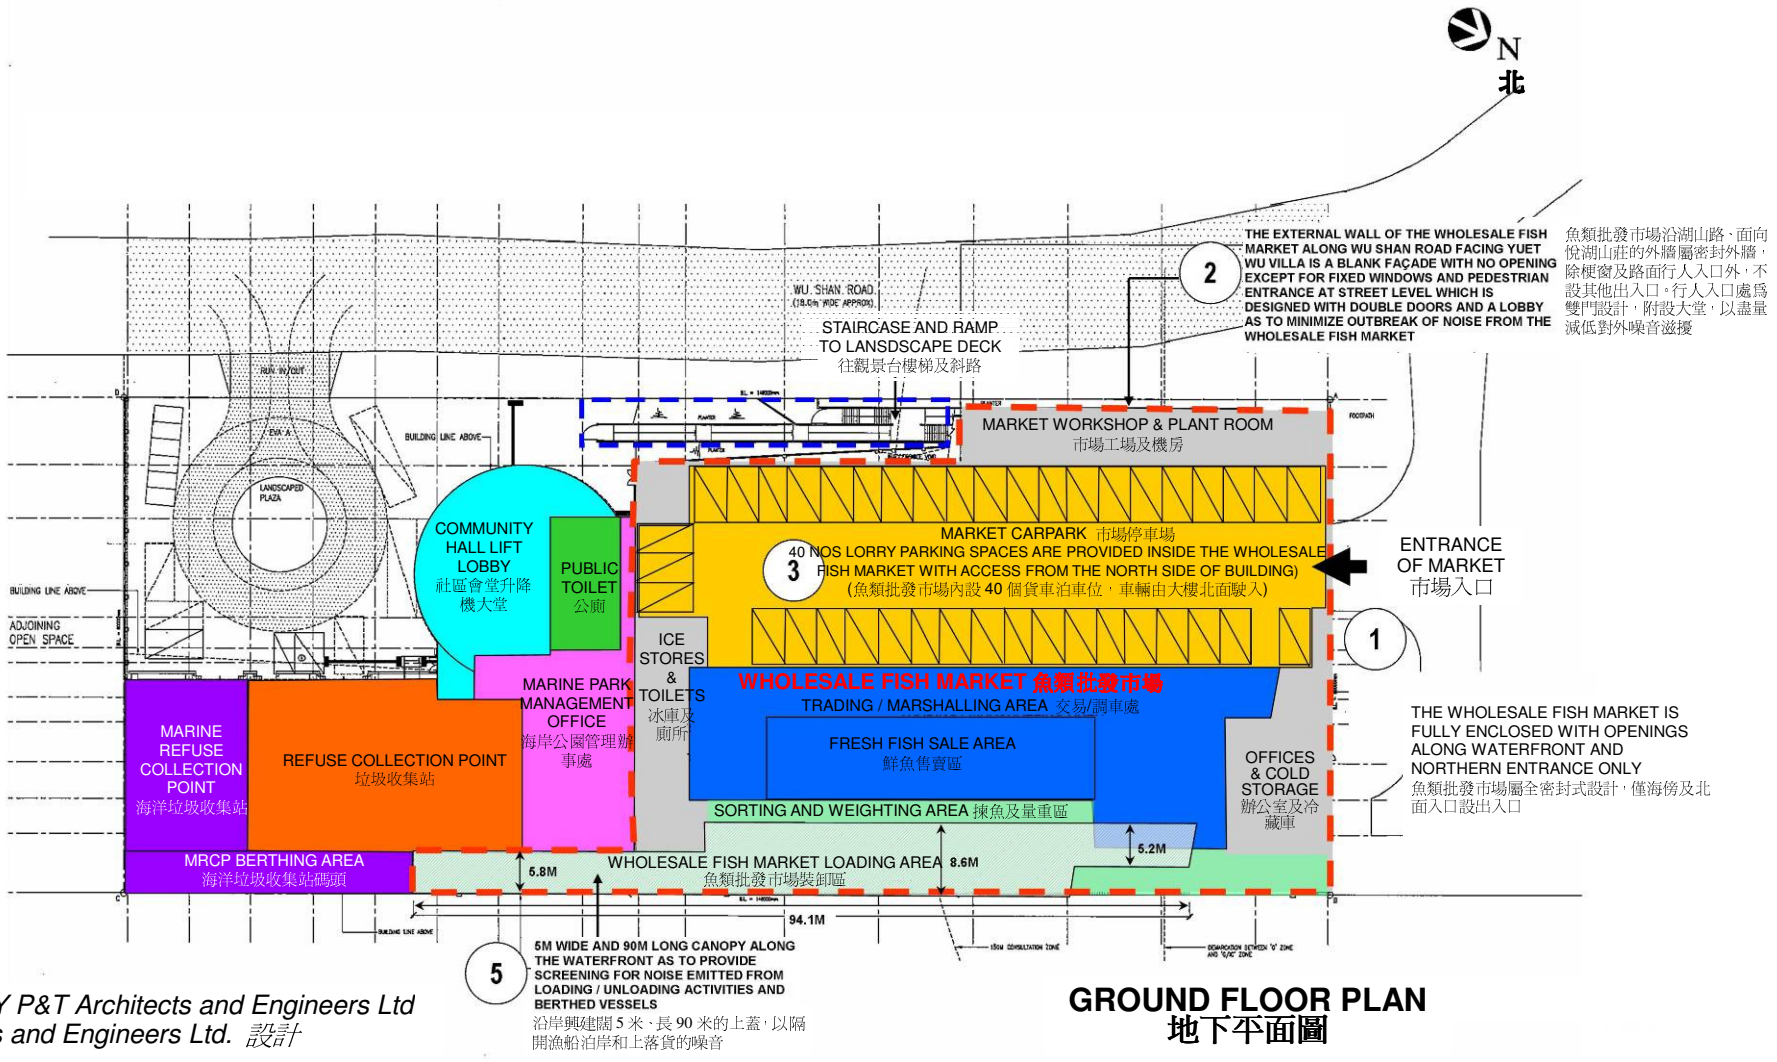

DESGINED BY P&T Architects and Engineers Ltd
P&T Architects and Engineers Ltd. 設計

GROUND FLOOR PLAN
地下平面圖

Project Title – Proposed Joint User Complex and Wholesale Fish Market at Area 44, Tuen Mun 工程名稱 - 擬建之屯門 44 區綜合社區設施及魚類批發市場	Environmental Permit No.EP-296/2007 環境許可證編號：EP-296/2007
Figure 2 - Environmental Mitigation Measures 圖二 - 環境影響緩解措施	