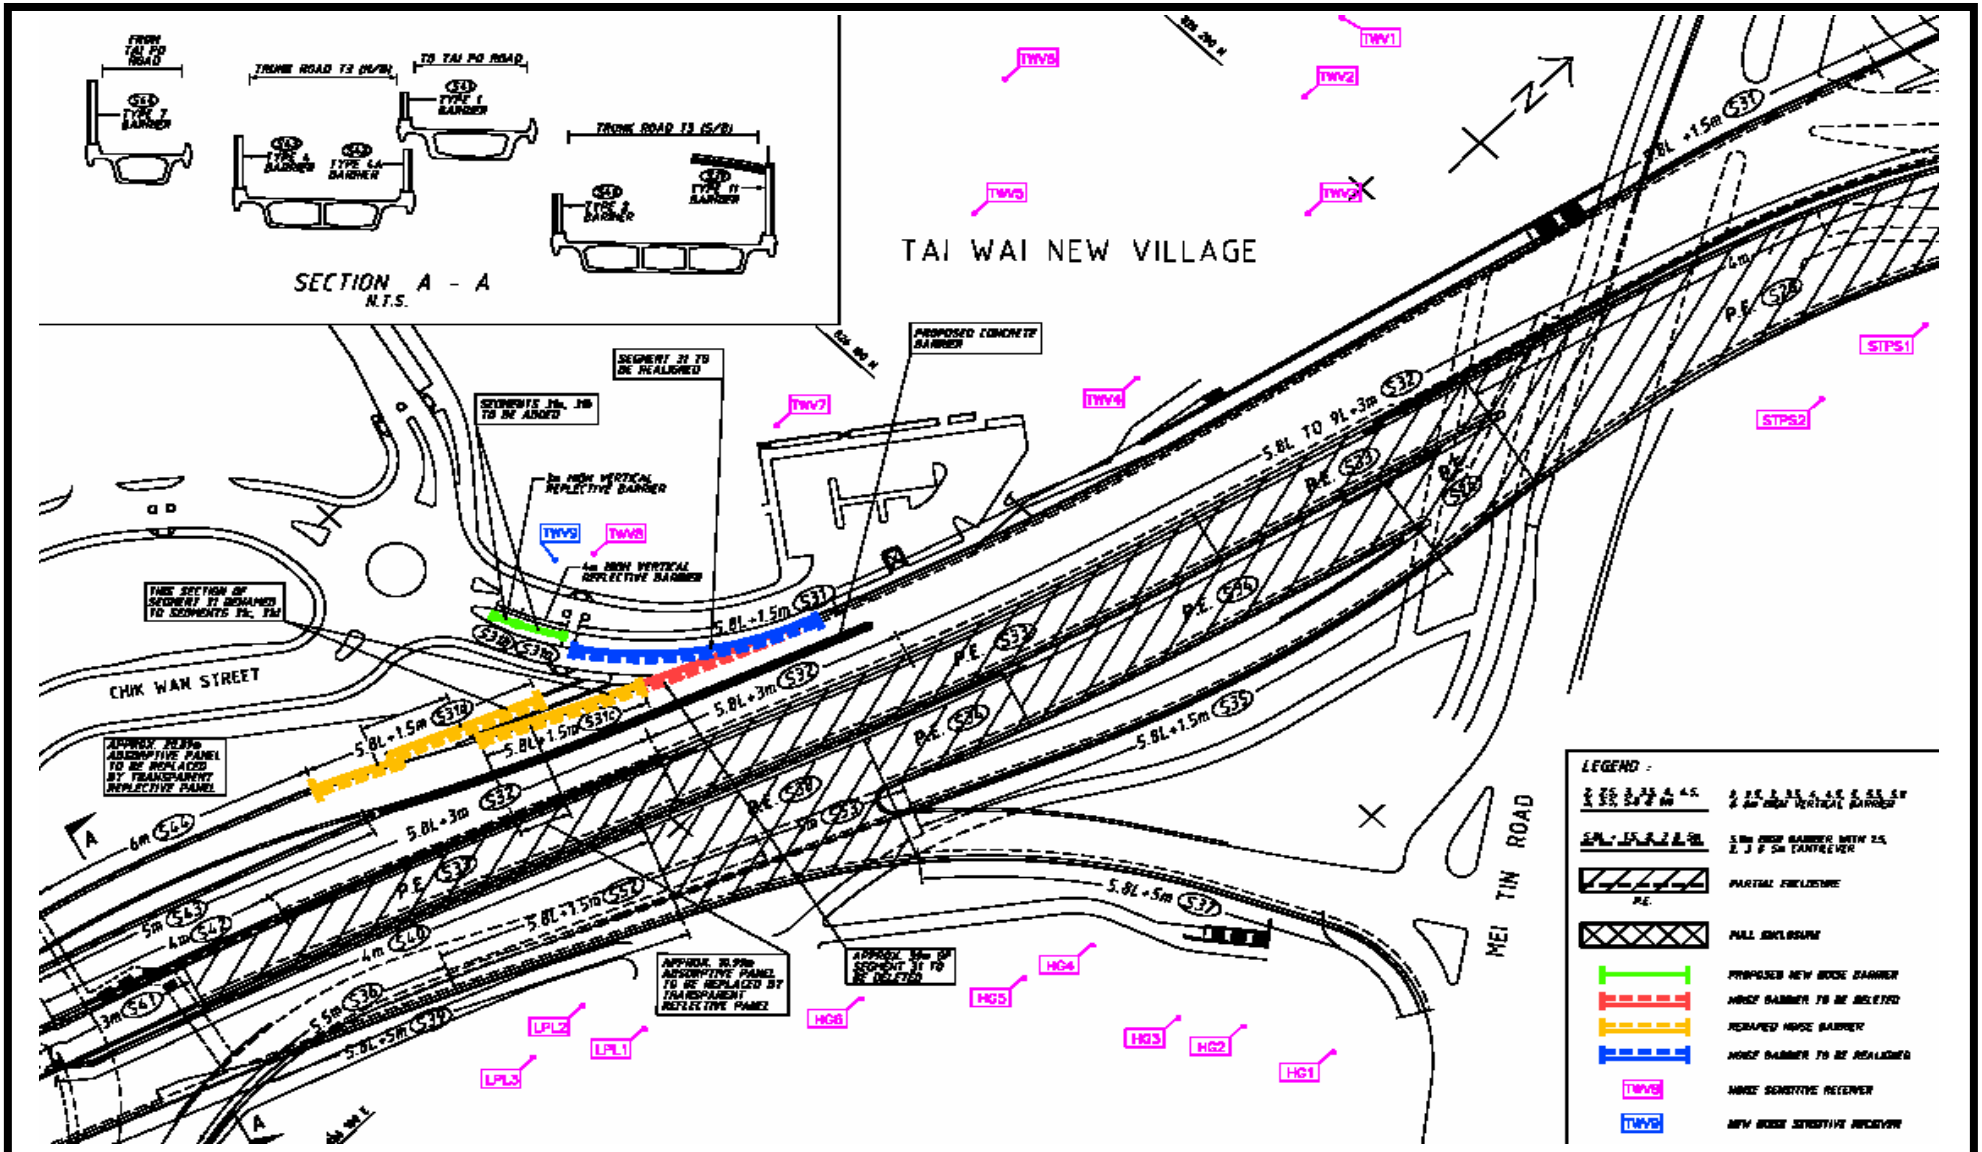

Project Title : Sha Tin New Town- Stage II, Road T3 and Associated Roadworks

Environmental Permit No.: EP-135/2002/F

Figure 12 : Details of Noise Barriers segment nos. S31,S31a, S31b S31c and S31d near Tai Wai New Village

(Reproduced from Drawing No. T3/SSK5223A submitted under the Application for Variation of Environmental Permit (Application No.: VEP-242/2007))