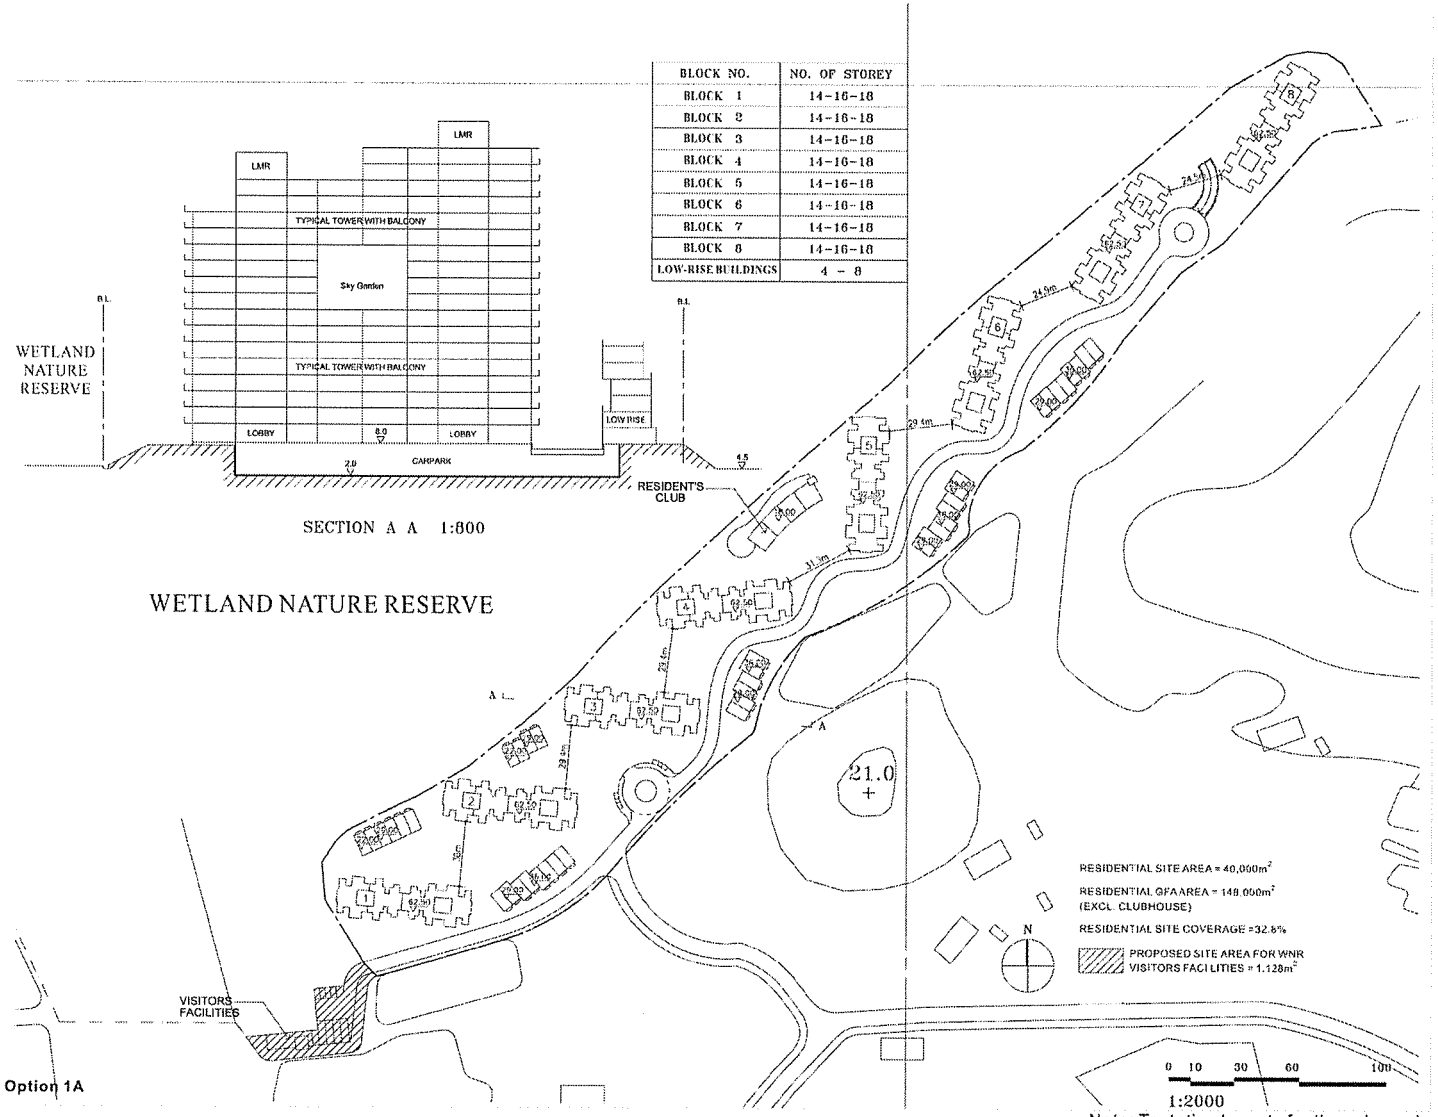

Note: Tentative layouts for the scheme is shown on Figure 3.3 a to c

CH2M HILL Hong Kong Limited In association with RPS ADI Ltd. Archaeological Assessments MVA Hong Kong Limited	**Title:** Tentative MLP of Proposed Residential Development	**CH2M HILL Hong Kong Limited**
	Project: EIA for Proposed Development at Fung Lok Wai, Yuen Long at Lot 1457 R.P. in D.D. 123	**Scale:** NTS / **Figure:** 2-3