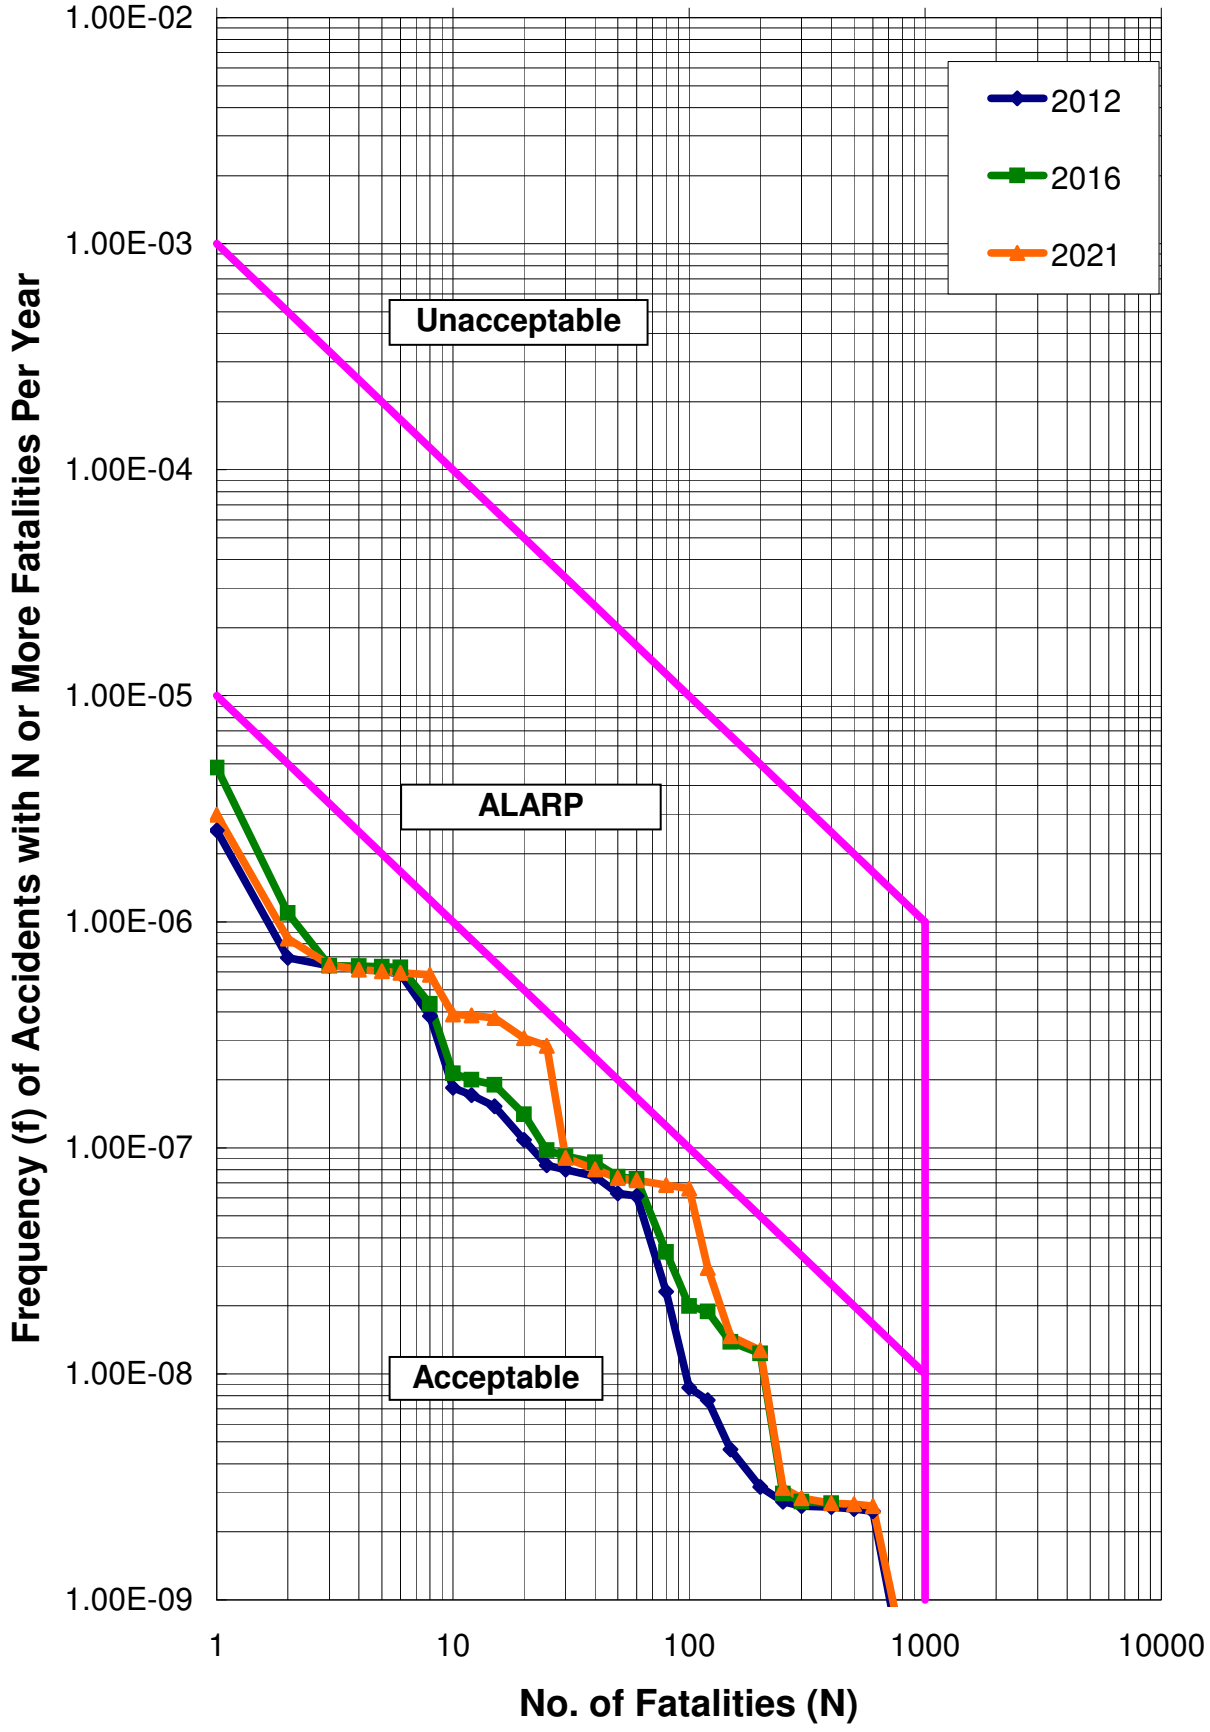

MAUNSELL | AECOM Maunsell Consultants Asia Ltd	AGREEMENT NO. CE35/2006 (CE) KAI TAK DEVELOPMENT ENGINEERING STUDY CUM DESIGN AND CONSTRUCTION OF ADVANCE WORKS - INVESTIGATION, DESIGN AND CONSTRUCTION **FN CURVES FOR STATION 5A - COMBINED (LPG, PETROL)**	SCALE	N.T.S.	DATE	AUG 08
		CHECK	TCYC	DRAWN	ALFA
		JOB NO	60022503	DRAWING NO.	11.5.16
				Rev	-

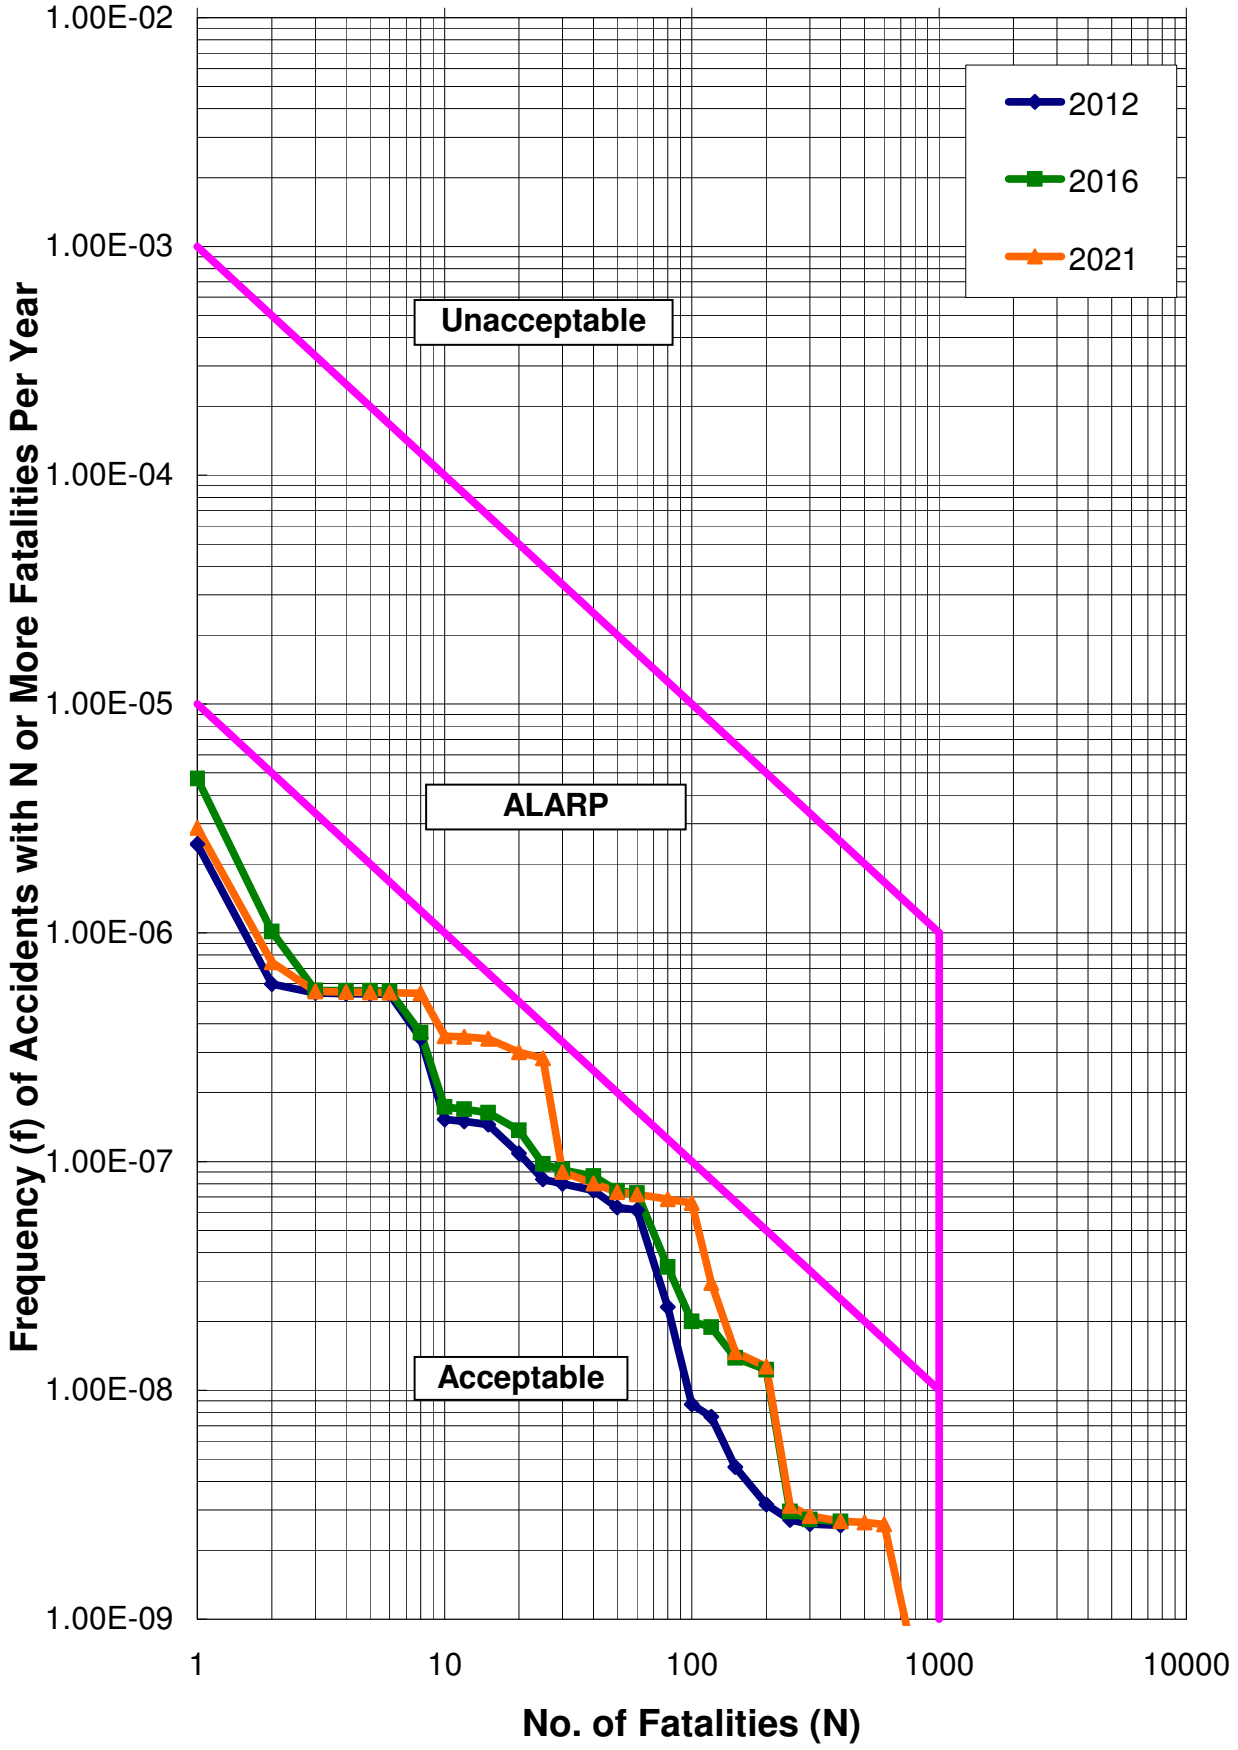

MAUNSELL | AECOM Maunsell Consultants Asia Ltd	AGREEMENT NO. CE35/2006 (CE) KAI TAK DEVELOPMENT ENGINEERING STUDY CUM DESIGN AND CONSTRUCTION OF ADVANCE WORKS - INVESTIGATION, DESIGN AND CONSTRUCTION **FN CURVES FOR STATION 5B - LPG**	SCALE	N.T.S.	DATE	AUG 08
		CHECK	TCYC	DRAWN	ALFA
		JOB NO	60022503	DRAWING NO.	11.5.16
				Rev	-

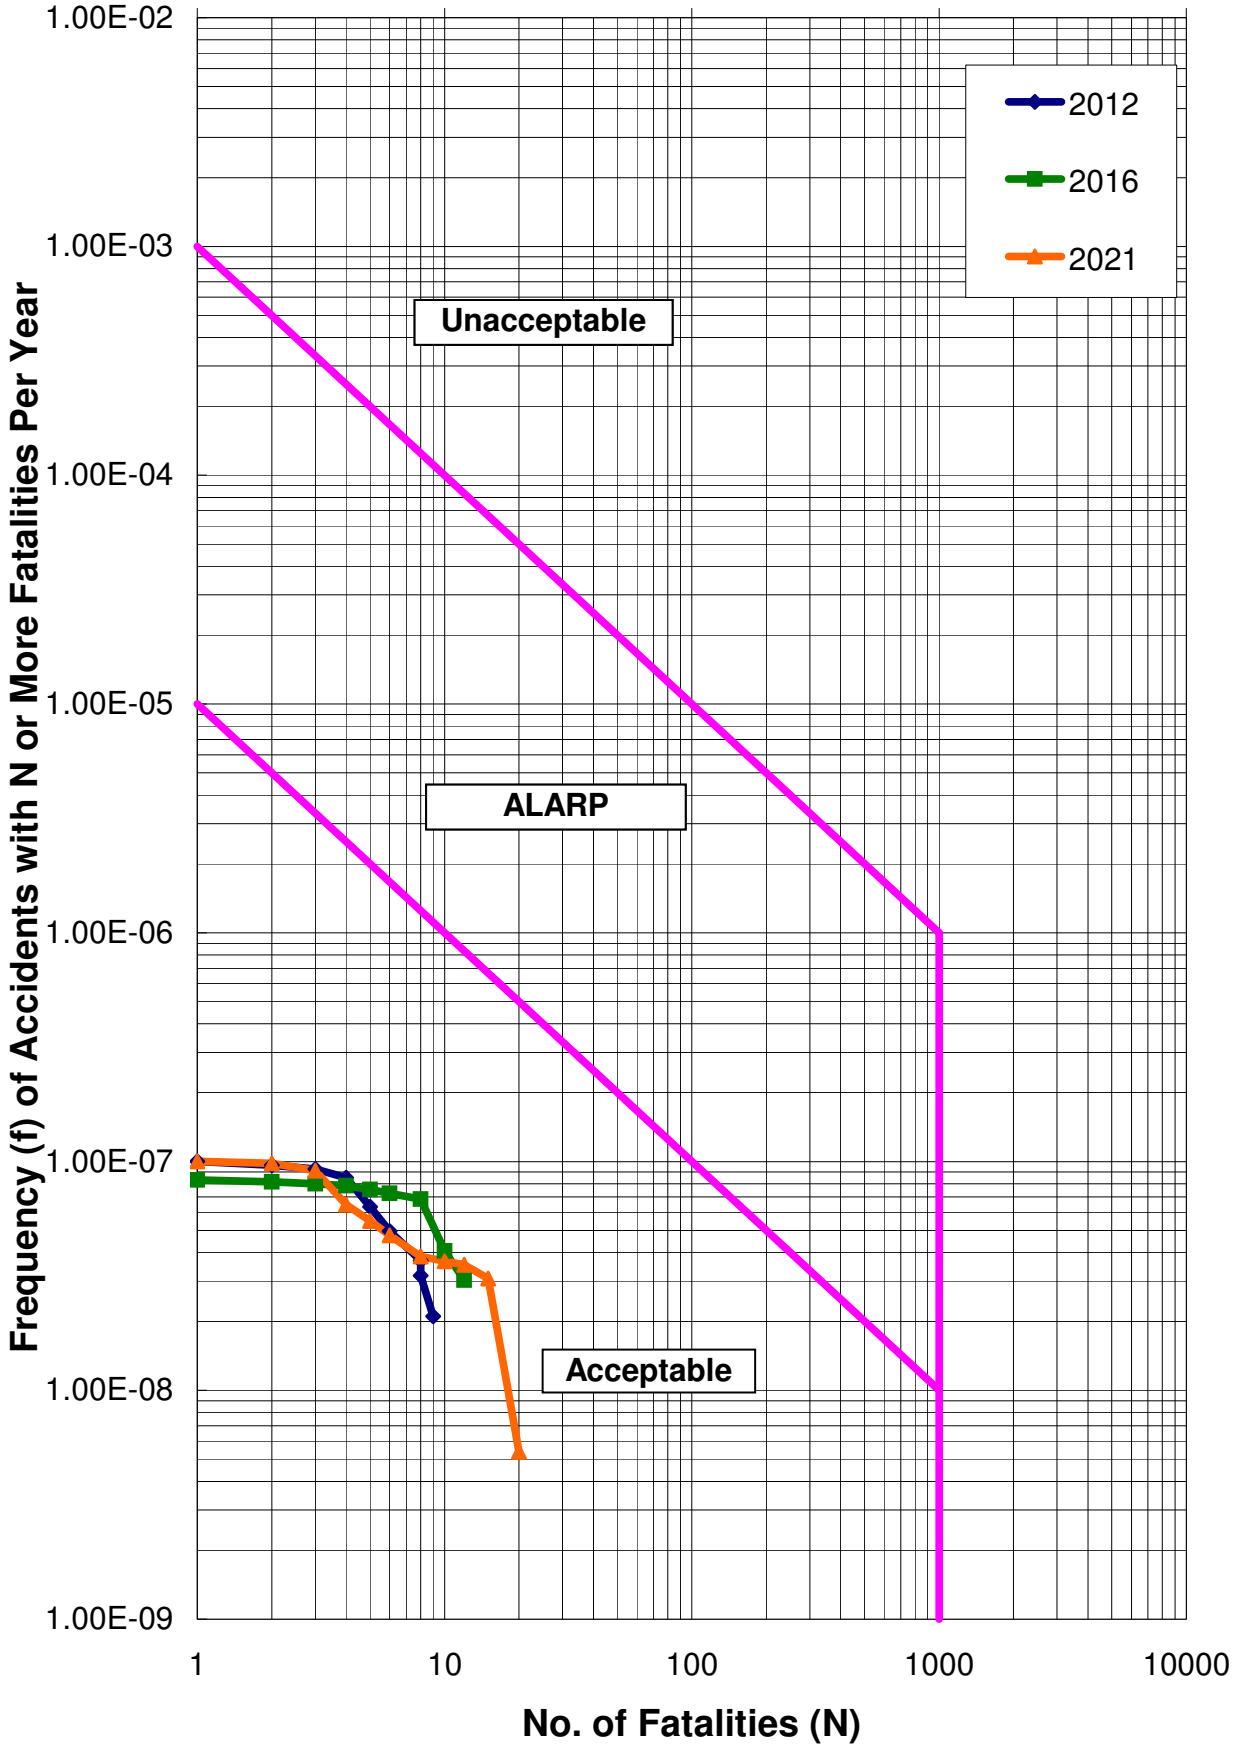

MAUNSELL | AECOM Maunsell Consultants Asia Ltd	AGREEMENT NO. CE35/2006 (CE) KAI TAK DEVELOPMENT ENGINEERING STUDY CUM DESIGN AND CONSTRUCTION OF ADVANCE WORKS - INVESTIGATION, DESIGN AND CONSTRUCTION **FN CURVES FOR STATION 5C - PETROL**	SCALE	N.T.S.	DATE	AUG 08
		CHECK	TCYC	DRAWN	ALFA
		JOB NO	60022503	DRAWING NO.	11.5.16 Rev -