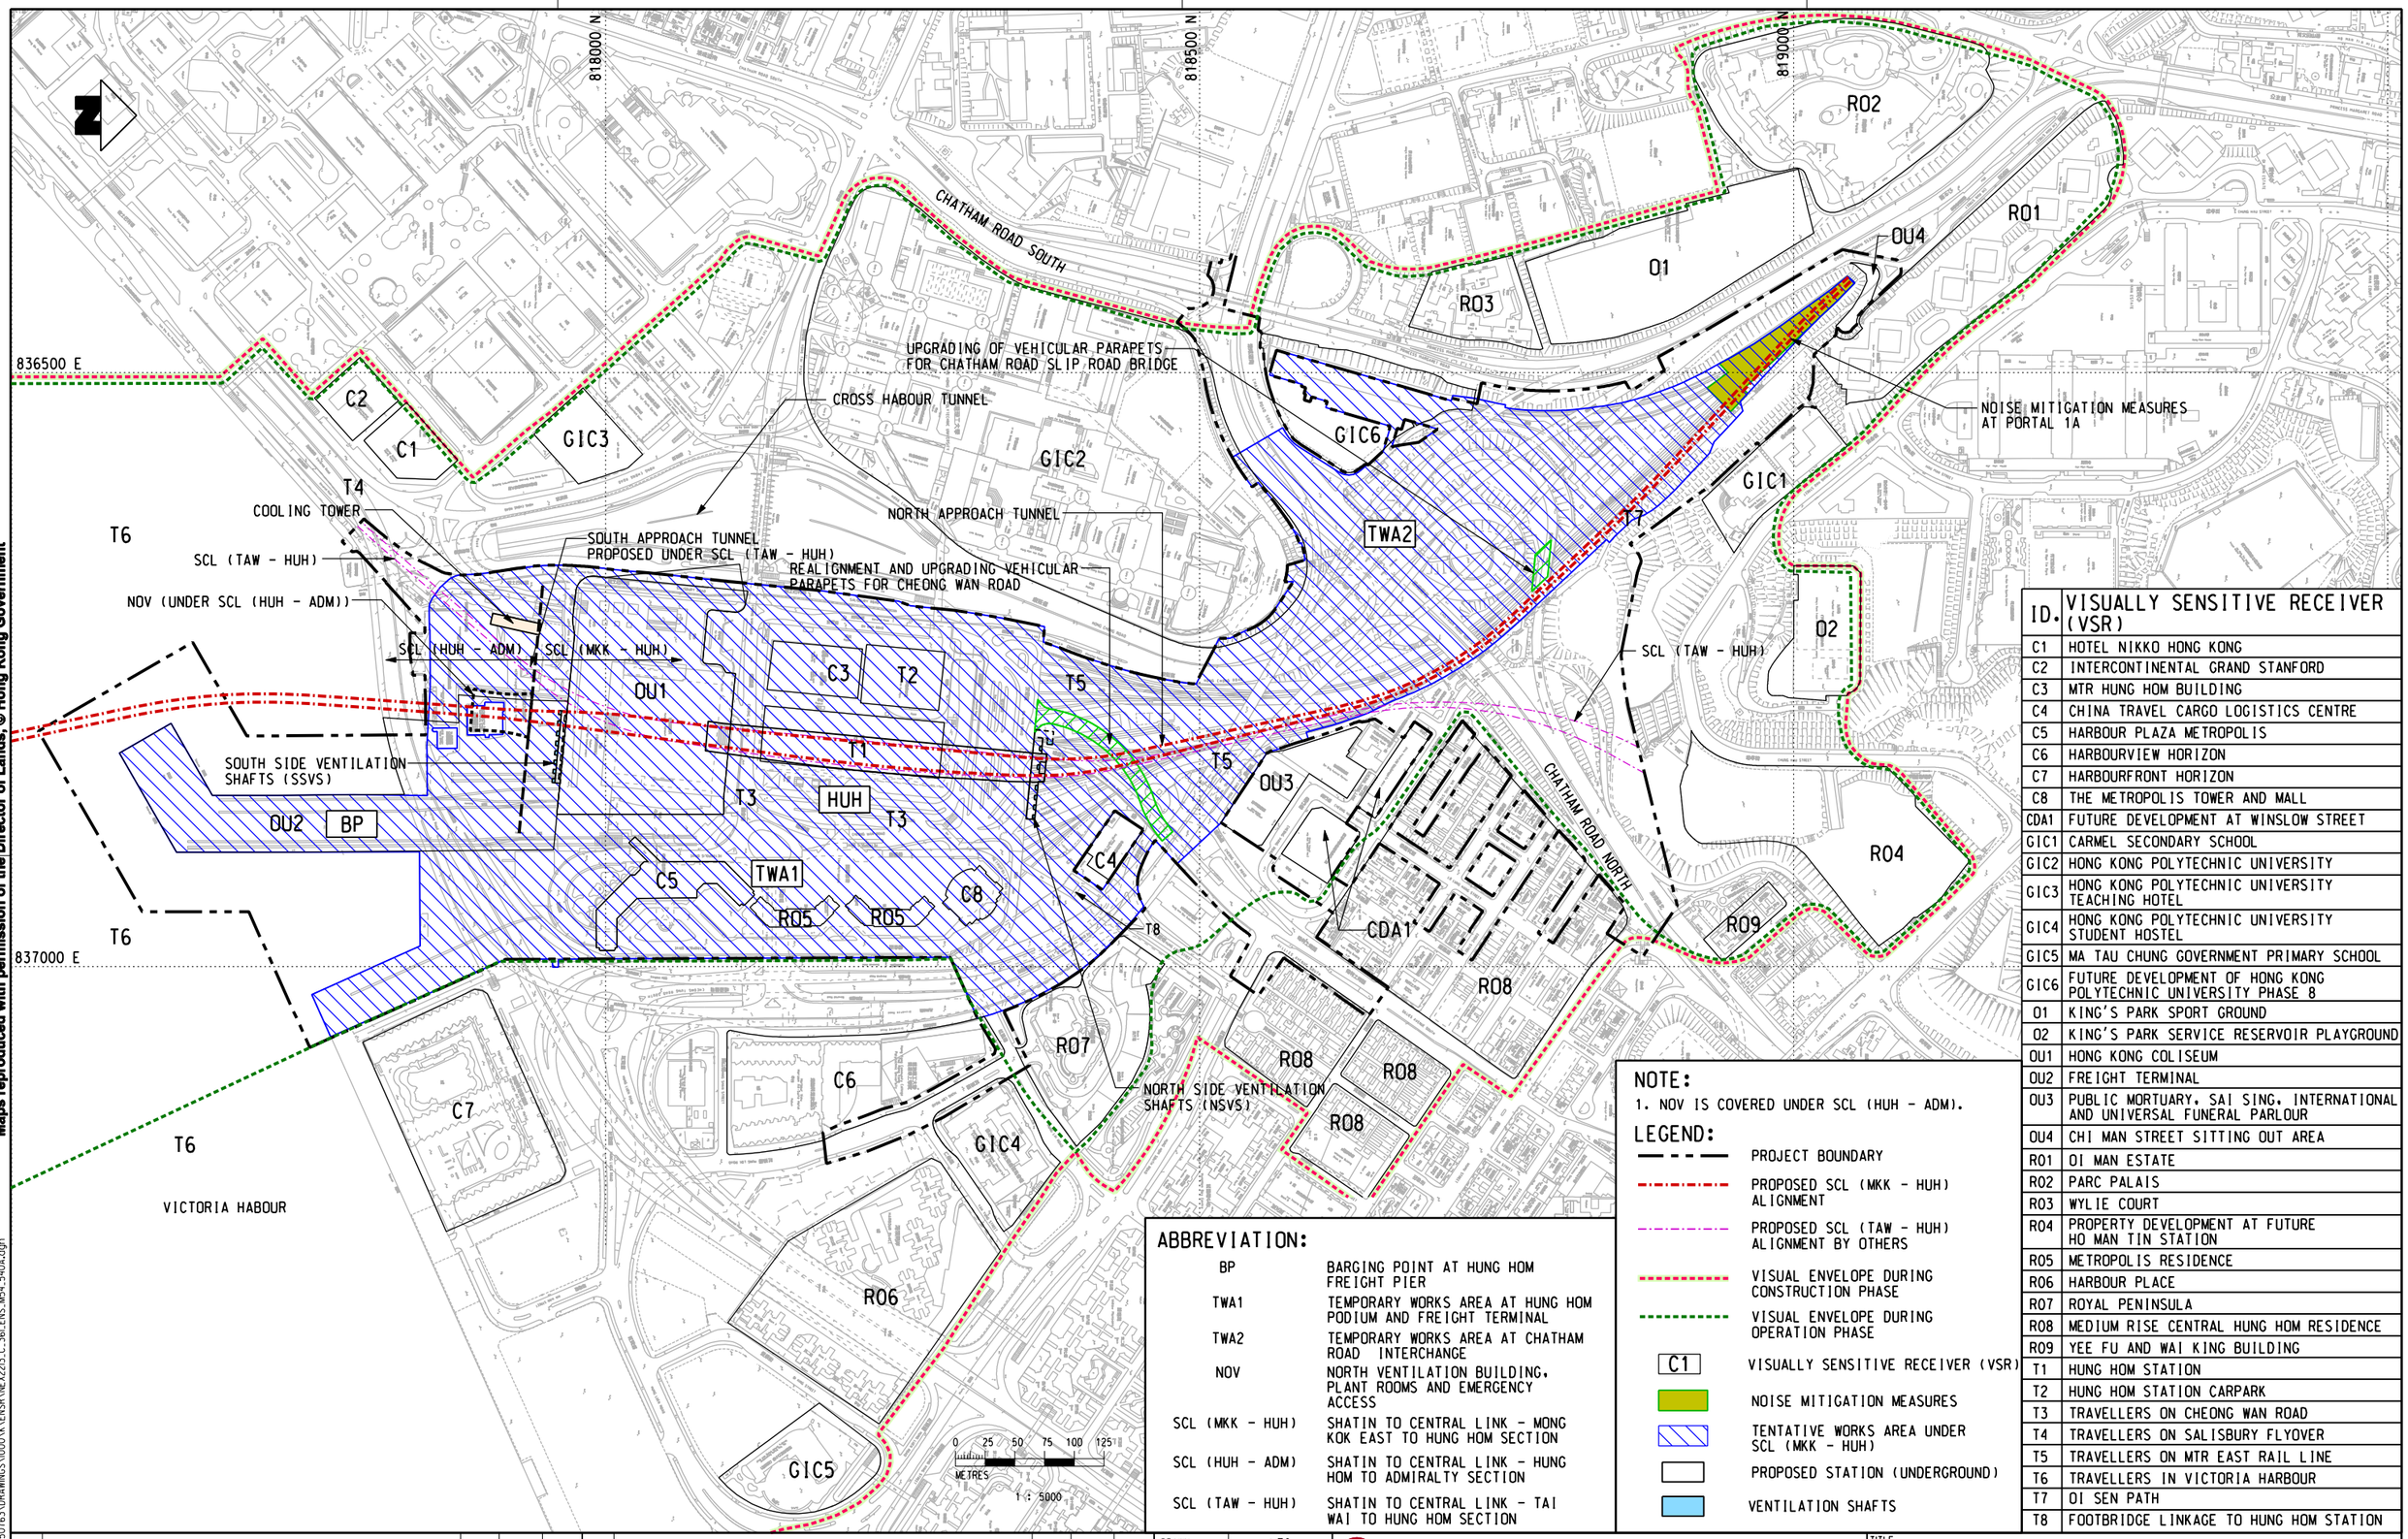

ID.	VISUALLY SENSITIVE RECEIVER (VSR)
C1	HOTEL NIKKO HONG KONG
C2	INTERCONTINENTAL GRAND STANFORD
C3	MTR HUNG HOM BUILDING
C4	CHINA TRAVEL CARGO LOGISTICS CENTRE
C5	HARBOUR PLAZA METROPOLIS
C6	HARBOURVIEW HORIZON
C7	HARBOURFRONT HORIZON
C8	THE METROPOLIS TOWER AND MALL
CDA1	FUTURE DEVELOPMENT AT WINSLOW STREET
GIC1	CARMEL SECONDARY SCHOOL
GIC2	HONG KONG POLYTECHNIC UNIVERSITY
GIC3	HONG KONG POLYTECHNIC UNIVERSITY TEACHING HOTEL
GIC4	HONG KONG POLYTECHNIC UNIVERSITY STUDENT HOSTEL
GIC5	MA TAU CHUNG GOVERNMENT PRIMARY SCHOOL
GIC6	FUTURE DEVELOPMENT OF HONG KONG POLYTECHNIC UNIVERSITY PHASE 8
O1	KING'S PARK SPORT GROUND
O2	KING'S PARK SERVICE RESERVOIR PLAYGROUND
OU1	HONG KONG COLISEUM
OU2	FREIGHT TERMINAL
OU3	PUBLIC MORTUARY, SAI SING, INTERNATIONAL AND UNIVERSAL FUNERAL PARLOUR
OU4	CHI MAN STREET SITTING OUT AREA
RO1	OI MAN ESTATE
RO2	PARC PALAIS
RO3	WYLIE COURT
RO4	PROPERTY DEVELOPMENT AT FUTURE HO MAN TIN STATION
RO5	METROPOLIS RESIDENCE
RO6	HARBOUR PLACE
RO7	ROYAL PENINSULA
RO8	MEDIUM RISE CENTRAL HUNG HOM RESIDENCE
RO9	YEE FU AND WAI KING BUILDING
T1	HUNG HOM STATION
T2	HUNG HOM STATION CARPARK
T3	TRAVELLERS ON CHEONG WAN ROAD
T4	TRAVELLERS ON SALISBURY FLYOVER
T5	TRAVELLERS ON MTR EAST RAIL LINE
T6	TRAVELLERS IN VICTORIA HARBOUR
T7	OI SEN PATH
T8	FOOTBRIDGE LINKAGE TO HUNG HOM STATION

NOTE:

1. NOV IS COVERED UNDER SCL (HUH - ADM).

LEGEND:

- PROJECT BOUNDARY
- PROPOSED SCL (MKK - HUH) ALIGNMENT
- PROPOSED SCL (TAW - HUH) ALIGNMENT BY OTHERS
- VISUAL ENVELOPE DURING CONSTRUCTION PHASE
- VISUAL ENVELOPE DURING OPERATION PHASE
- C1 — VISUALLY SENSITIVE RECEIVER (VSR)
- NOISE MITIGATION MEASURES
- TENTATIVE WORKS AREA UNDER SCL (MKK - HUH)
- PROPOSED STATION (UNDERGROUND)
- VENTILATION SHAFTS

ABBREVIATION:

BP	BARGING POINT AT HUNG HOM FREIGHT PIER
TWA1	TEMPORARY WORKS AREA AT HUNG HOM PODIUM AND FREIGHT TERMINAL
TWA2	TEMPORARY WORKS AREA AT CHATHAM ROAD INTERCHANGE
NOV	NORTH VENTILATION BUILDING, PLANT ROOMS AND EMERGENCY ACCESS
SCL (MKK - HUH)	SHATIN TO CENTRAL LINK - MONG KOK EAST TO HUNG HOM SECTION
SCL (HUH - ADM)	SHATIN TO CENTRAL LINK - HUNG HOM TO ADMIRALTY SECTION
SCL (TAW - HUH)	SHATIN TO CENTRAL LINK - TAI WAI TO HUNG HOM SECTION

Maps reproduced with permission of the Director of Lands, © Hong Kong Government

PLOT DRV: R:\usrtmse\MTR\PLOTDRIVER\WINDOWS\A3 COLOUR.pit
MODELNAME: DefFour PRINTED BY: HOUR 20H-3-22 10:58:00
FILENAME: M:\projects\600501G\DRAWINGS\000\XX\ENSRV\NEX2213_C_361_ENS_M54_540A.dgn

REV	DESCRIPTION	BY	DATE	APPROVED

DRAWN	LZG
DESIGNED	---
CHECKED	LCR
APPROVED	---
DATE	10/AUG/2010

DO NOT SCALE DRAWINGS. ALL DIMENSIONS SHALL BE VERIFIED ON SITE.
© MTR CORPORATION LIMITED 2008 COPYRIGHT IN RESPECT OF THIS DRAWING / DOCUMENT IS OWNED BY THE MTR CORPORATION LIMITED OF HONG KONG. NO REPRODUCTION OF THE DRAWING / DOCUMENT OR ANY PART BY WHATEVER MEANS IS PERMITTED WITHOUT THE PRIOR WRITTEN CONSENT OF THE MTR CORPORATION LIMITED.

MTR

SHATIN TO CENTRAL LINK

ORIGINATOR

AECOM

CADD REF. NEX2213_C_361_ENS_M54_540A.dgn

TITLE

NEX/2213
EIA STUDY FOR SCL (MKK - HUH)
KEY VISUALLY SENSITIVE RECEIVERS (VSR)

SCALE	FIGURE NO.	REV.
1 : 5000 (A3)	NEX2213/C/361/ENS/M54/540	A