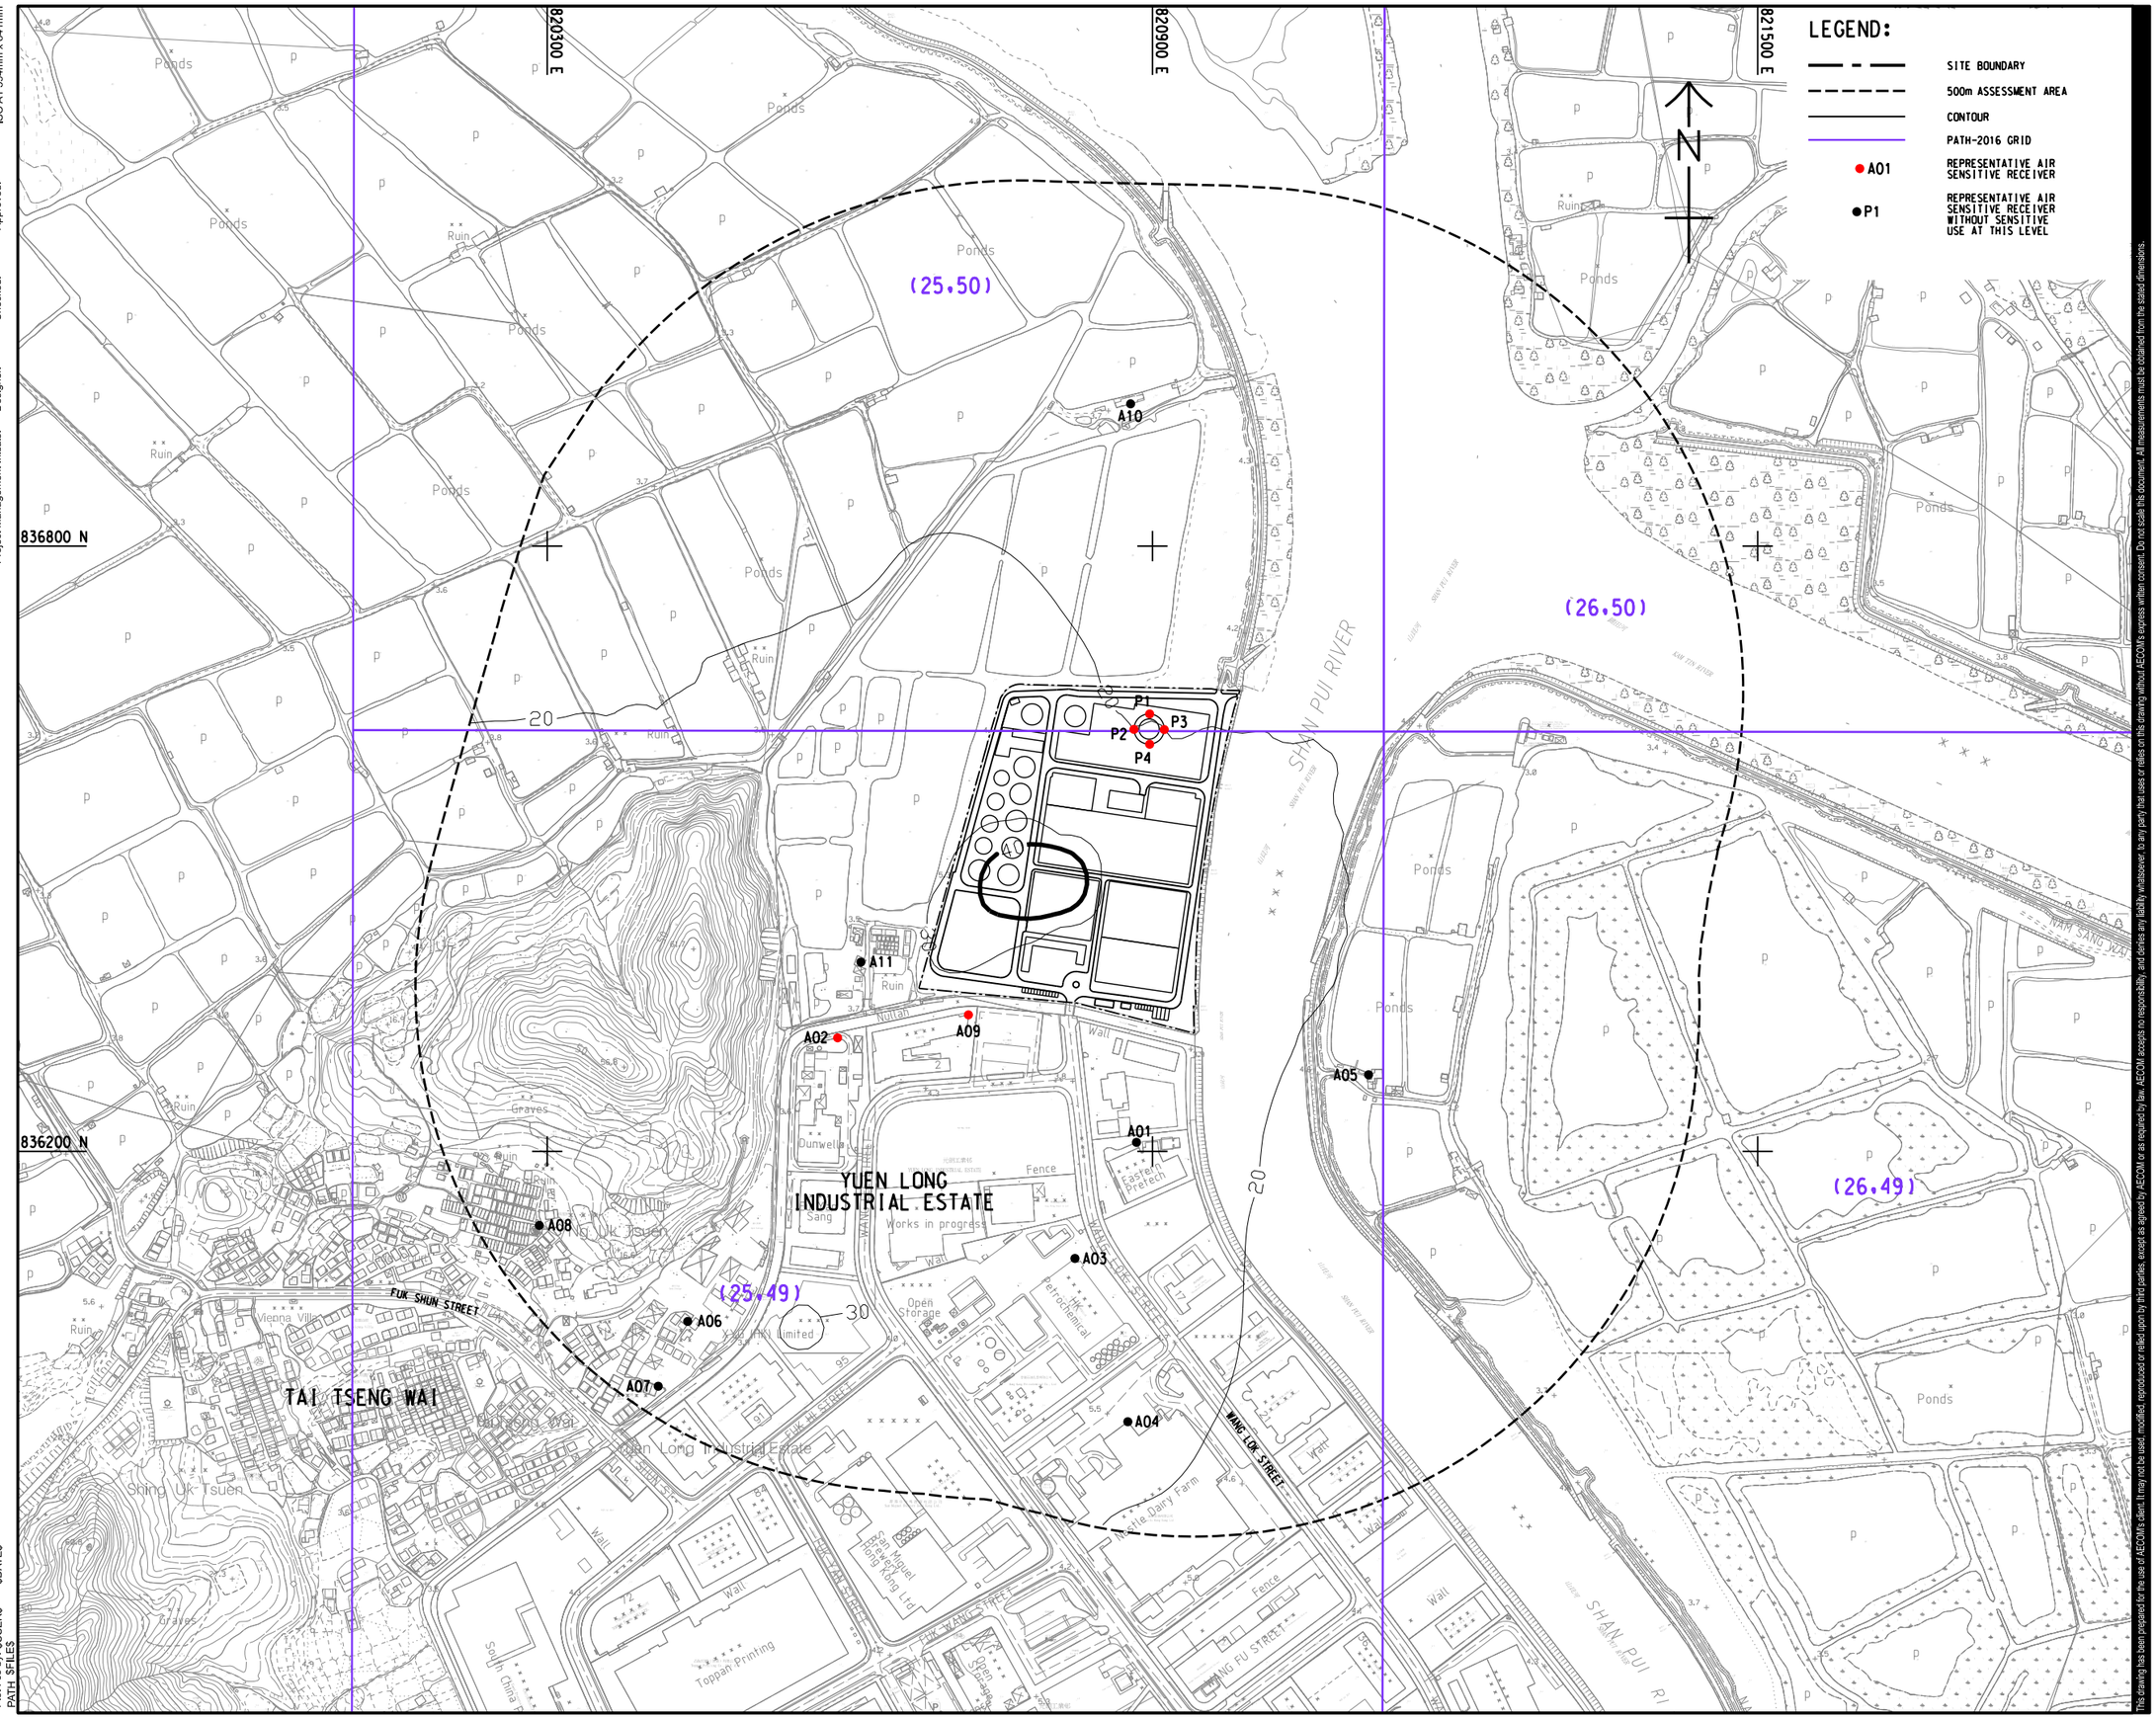

ISO A1 594mm x 841mm

Approved:

Checked:

Designer:

Project Management Initials:

Plot File byr: $USER$ $DATE$
PATH: $FILE$

This drawing has been prepared for the use of AECOM's client. It may not be used, modified, reproduced or relied upon by third parties, except as agreed by AECOM or as required by law. AECOM assumes no responsibility, and denies any liability whatsoever, to any party that uses or relies on this drawing without AECOM's express written consent. Do not scale this document. All measurements must be detailed from the stated dimensions.

AECOM

PROJECT
項目

YUEN LONG EFFLUENT POLISHING PLANT - INVESTIGATION, DESIGN AND CONSTRUCTION

CLIENT
業主

渠務署
Drainage Services Department

CONSULTANT
工程顧問公司

AECOM Asia Company Ltd.
www.aecom.com

SUB-CONSULTANTS
分判工程顧問公司

ISSUE/REVISION
修訂

I/R 修訂	DATE 日期	DESCRIPTION 內容摘要	CHK. 複核

STATUS
階段

SCALE 比例	DIMENSION UNIT 尺寸單位
A1 1 : 3000	METRES

KEY PLAN
索引圖

PROJECT NO. 項目編號	CONTRACT NO. 合約編號
60505476	CE 3/2015 (DS)

SHEET TITLE
圖紙名稱

CONTOURS OF CUMULATIVE ANNUAL NO2 CONCENTRATION (μg/m³) AT 15m ABOVE GROUND (ULTIMATE)

SHEET NUMBER
圖紙編號

60505476/EIA/FIGURE 3.39b